






EAST SIDE ELEVATION

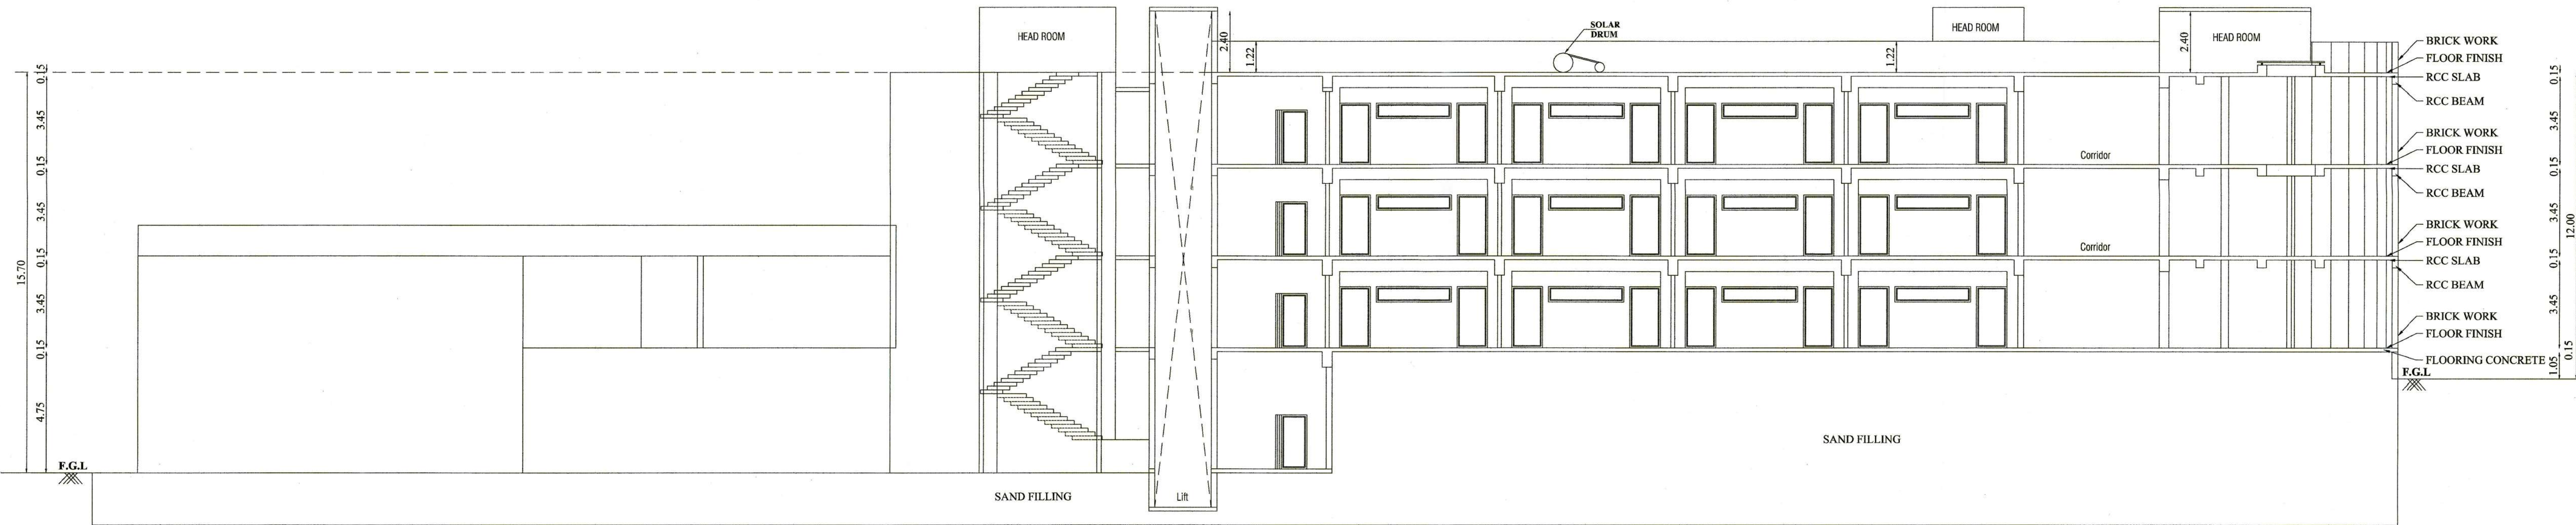

SECTION ON 'A-B'



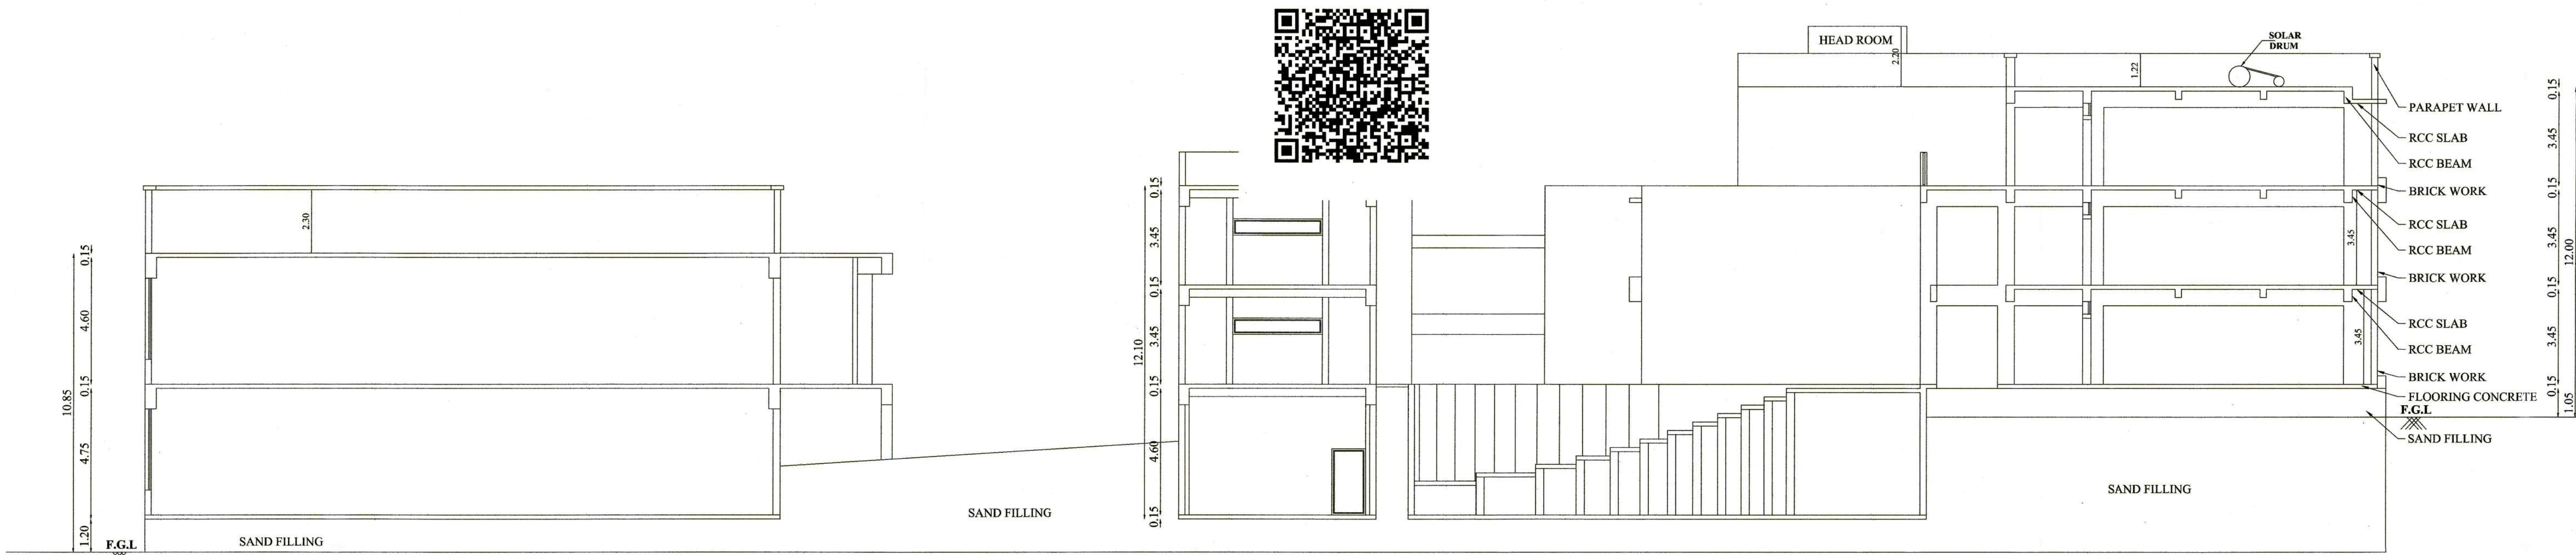


SECTION ON 'C-D'

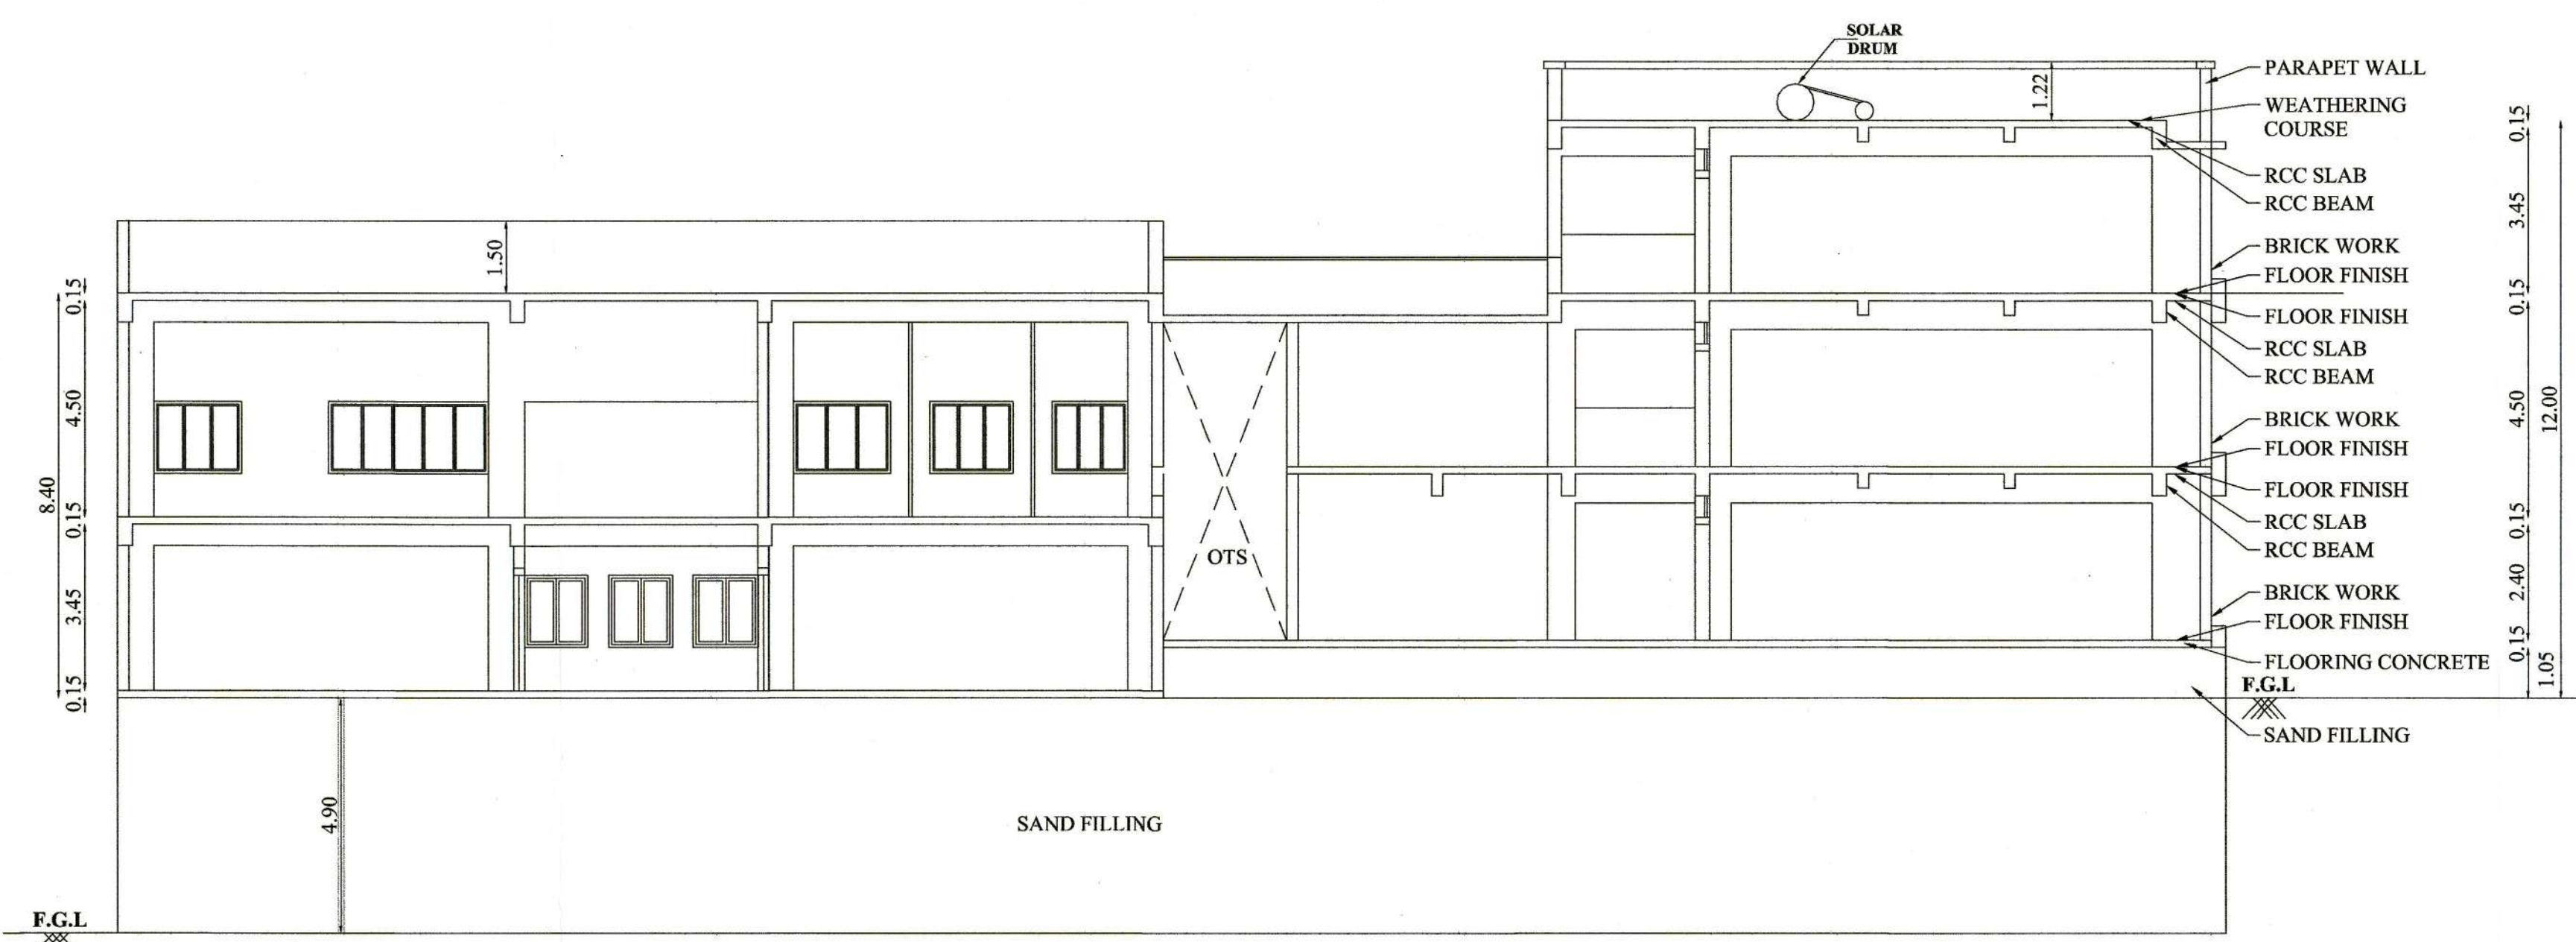

SECTION ON 'E-F'

WATCHMAN BOOTH

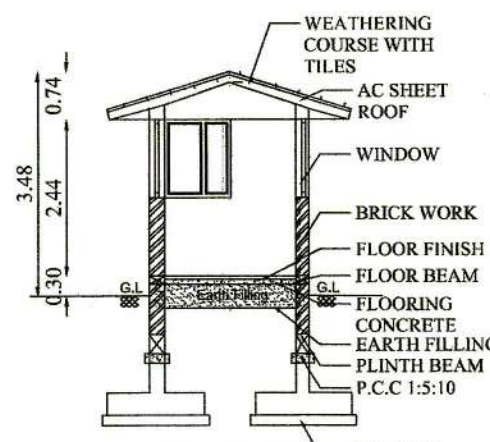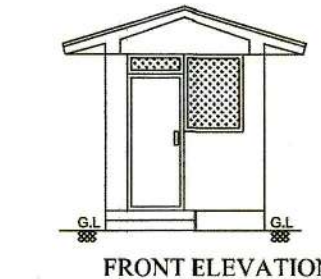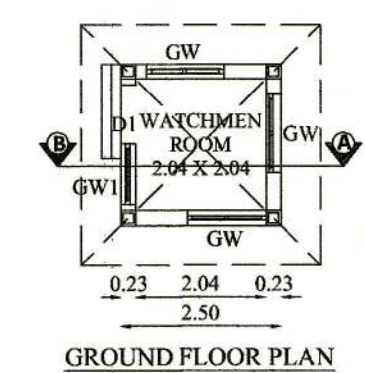


ELEVATION, SECTION &
WATCHMAN BOOTH

SHEET NO - 7/7

PLAN SHOWING THE PROPOSED
CONSTRUCTION OF SCHOOL
BUILDING IN S.F.NO:949/3 AT
PARANJERVALI VILLAGE, KANGAYAM
PANCHAYAT UNION, KANGAYAM
TALUK, TIRUPPUR DISTRICT.

Online Application No : SWP/BPA/138782/2024

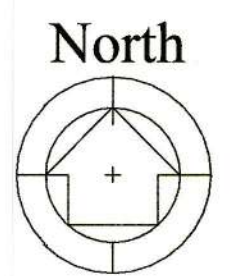

Scale 1 : 100

JOINERY DETAILS

NAME	DESCRIPTION	SIZE
DD	DOUBLE DOOR	3.02 X 2.40
LD	LIFT DOOR	1.00 X 2.13
SD	SLIDING DOOR	1.00 X 2.13
SD1	SLIDING DOOR 1	1.45 X 2.13
D1	DOOR 1	1.35 X 2.13
D2	DOOR 2	1.20 X 2.13
D3	DOOR 3	0.70 X 2.13
D4	DOOR 4	0.60 X 2.13
W	WINDOW	0.45 X 1.50
W1	WINDOW 1	0.85 X 1.50
W2	WINDOW 2	0.70 X 1.50
W3	WINDOW 3	1.00 X 1.50
W4	WINDOW 4	1.33 X 1.50
W5	WINDOW 5	1.13 X 1.50
W6	WINDOW 6	1.73 X 1.50
W7	WINDOW 7	1.91 X 1.50
W8	WINDOW 8	2.03 X 1.50
W9	WINDOW 9	2.13 X 0.60
W10	WINDOW 10	2.59 X 0.60
W11	WINDOW 11	2.33 X 1.50
W12	WINDOW 12	2.83 X 1.50
W13	WINDOW 13	3.26 X 1.50
W14	WINDOW 14	3.80 X 2.20
W15	WINDOW 15	3.46 X 1.50
W16	WINDOW 16	6.05 X 1.50
CW	CORNER WINDOW	0.94 X 1.50
V1	VENTILATOR 1	0.60 X 0.90
V2	VENTILATOR 2	1.00 X 0.60
V3	VENTILATOR 3	0.76 X 0.60
V4	VENTILATOR 4	1.72 X 0.60
V5	VENTILATOR 5	3.34 X 0.60
V6	VENTILATOR 6	3.61 X 0.60

SRUSHTI K SHAM CA/2017/87347
SECOND GROUND ARCHITECTS
No8, Senthur Ilam, Rammalanga Nagar,
2nd Layout, Bharati Park 6th Cross,
Saidaba Colony, Coimbatore 641011
mail@secondground.in 9677952222

Architect

Er. R. PRABHU DEV, M.E.(Struct),
LOCAL PLANNING AUTHORITY COIMBATORE
REG. No: SE/GR/1008/2022
ARROW STRUCTURES
5, Guru Govindh Singh Road,
R.S.Puram, Coimbatore - 641 002.
Mob: 86705 94627

Structural Engineer


For SAKTHI EDUCATIONAL
& CHARITABLE TRUST
Managing Trustees

Applicant

PLAN SHOWING THE PROPOSED
CONSTRUCTION OF SCHOOL
BUILDING IN S.F.NO:949/3 AT
PARANJERVALI VILLAGE, KANGAYAM
PANCHAYAT UNION, KANGAYAM
TALUK, TIRUPPUR DISTRICT.

Online Application No : SWP/BPA/138782/2024

North

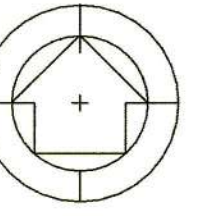

Scale 1 : 100

AREA DETAILS:

FLOOR NAME	FSI AREA (in Sqm)	NON-FSI AREA (in Sqm)	TOTAL AREA (in Sqm)
HEAD ROOM	-	85.98	85.98

JOINERY DETAILS

NAME	DESCRIPTION	SIZE
DD	DOUBLE DOOR	3.02 X 2.40
LD	LIFT DOOR	1.00 X 2.13
SD	SLIDING DOOR	1.00 X 2.13
SD1	SLIDING DOOR 1	1.45 X 2.13
D1	DOOR 1	1.35 X 2.13
D2	DOOR 2	1.20 X 2.13
D3	DOOR 3	0.70 X 2.13
D4	DOOR 4	0.60 X 2.13
W	WINDOW	0.45 X 1.50
W1	WINDOW 1	0.85 X 1.50
W2	WINDOW 2	0.70 X 1.50
W3	WINDOW 3	1.00 X 1.50
W4	WINDOW 4	1.33 X 1.50
W5	WINDOW 5	1.13 X 1.50
W6	WINDOW 6	1.73 X 1.50
W7	WINDOW 7	1.91 X 1.50
W8	WINDOW 8	2.03 X 1.50
W9	WINDOW 9	2.13 X 0.60
W10	WINDOW 10	2.59 X 0.60
W11	WINDOW 11	2.33 X 1.50
W12	WINDOW 12	2.83 X 1.50
W13	WINDOW 13	3.26 X 1.50
W14	WINDOW 14	3.80 X 2.20
W15	WINDOW 15	3.46 X 1.50
W16	WINDOW 16	6.05 X 1.50
CW	CORNER WINDOW	0.94 X 1.50
V1	VENTILATOR 1	0.60 X 0.90
V2	VENTILATOR 2	1.00 X 0.60
V3	VENTILATOR 3	0.76 X 0.60
V4	VENTILATOR 4	1.72 X 0.60
V5	VENTILATOR 5	3.34 X 0.60
V6	VENTILATOR 6	3.61 X 0.60

Sd/-

SRUSHTI K SHAH CA/2017/87347
SECOND GROUND ARCHITECTS
No8, Senthur Illam, Ramnalinga Nagar,
2nd Layout, Bharati Park 6th Cross,
Saibaba Colony, Coimbatore 641011
mail@secondground.in 9677932222


Architect

R.R.
Er. R. PRABHU DEV, M.E.(Struct),
LOCAL PLANNING AUTHORITY COIMBATORE
REG. No: SE/GR/1/008/2022
ARROW STRUCTURES
S. Guru Govindh Singh Road,
R.S.Puram, Coimbatore - 641002.
Mob: 98755 94627


Structural Engineer

For SAKTHI EDUCATIONAL
& CHARITABLE TRUST
Managing Trustees

Applicant

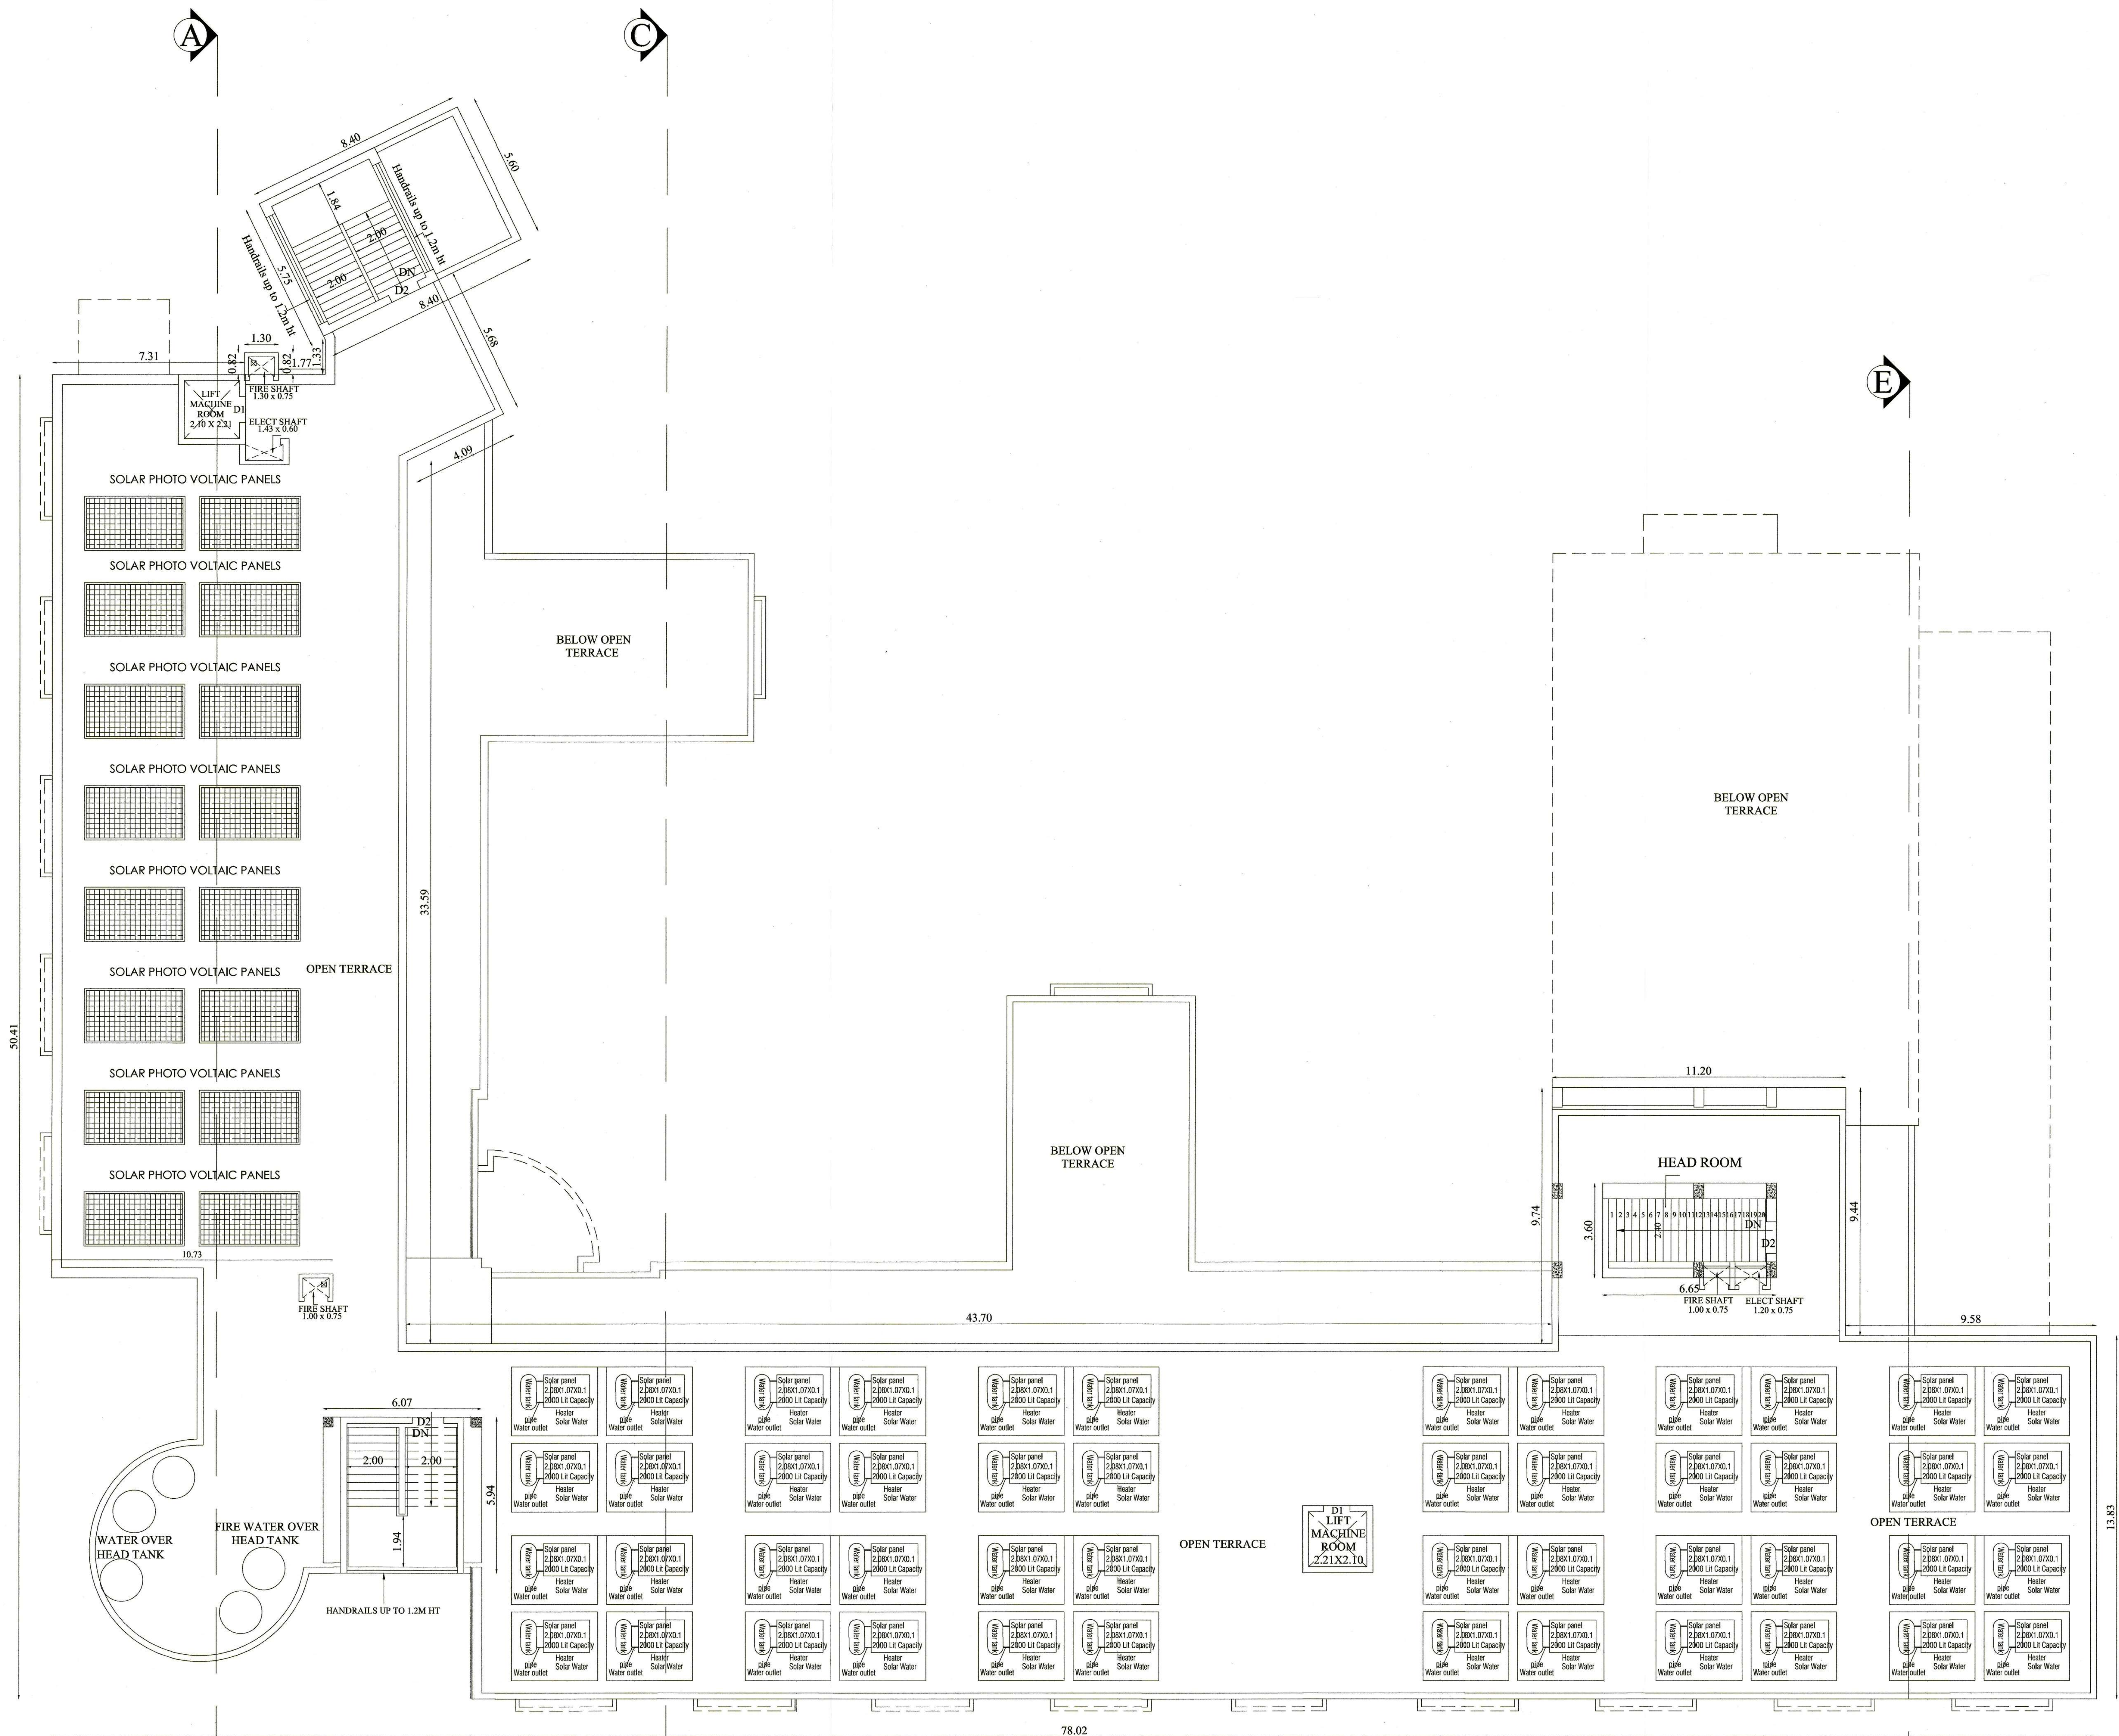

TERRACE FLOOR PLAN

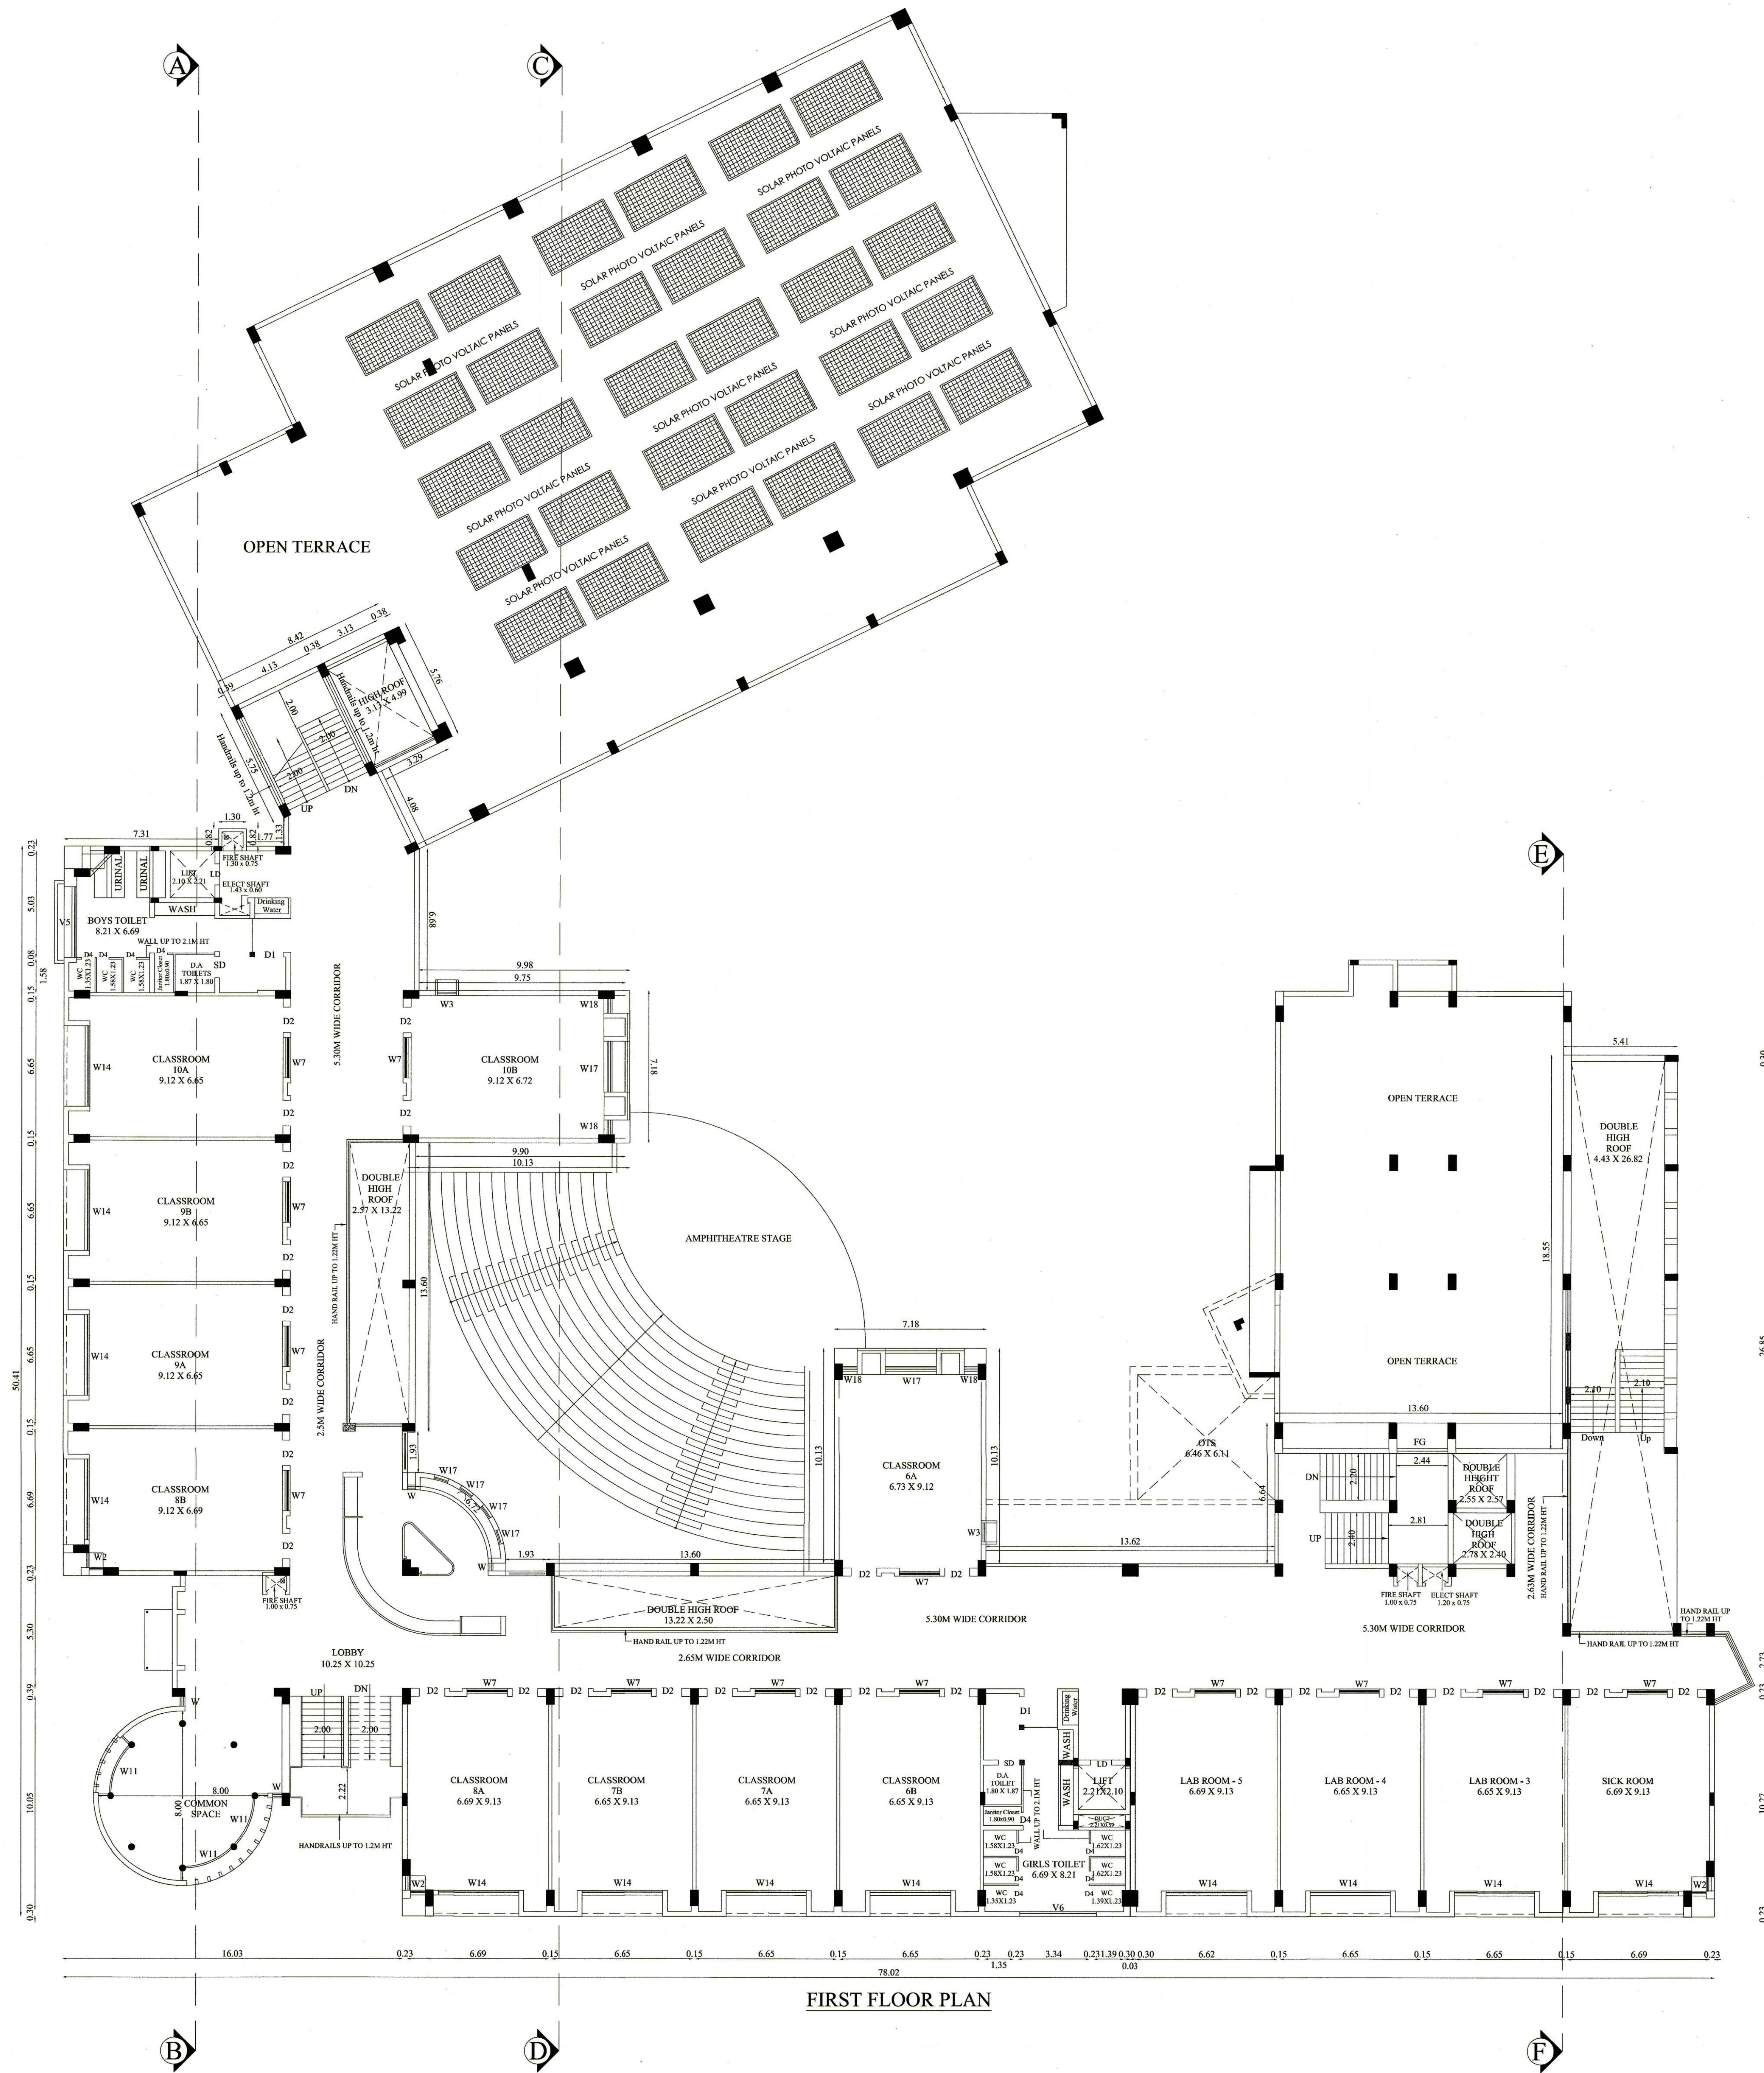

PLAN SHOWING THE PROPOSED
CONSTRUCTION OF SCHOOL
BUILDING IN S.F.NO:949/3 AT
PARANJERVALI VILLAGE, KANGAYAM
PANCHAYAT UNION, KANGAYAM
TALUK, TIRUPPUR DISTRICT.

Online Application No : SWP/BPA/138782/2024

North

Scale 1 : 100

AREA DETAILS:

FLOOR NAME	FSI AREA (in Sqm)	NON-FSI AREA (in Sqm)	TOTAL AREA (in Sqm)
FIRST FLOOR	2170.82	-	2170.82

JOINERY DETAILS

NAME	DESCRIPTION	SIZE
DD	DOUBLE DOOR	3.02 X 2.40
LD	LIFT DOOR	1.00 X 2.13
SD	SLIDING DOOR	1.00 X 2.13
SD1	SLIDING DOOR 1	1.45 X 2.13
D1	DOOR 1	1.35 X 2.13
D2	DOOR 2	1.20 X 2.13
D3	DOOR 3	0.70 X 2.13
D4	DOOR 4	0.60 X 2.13
W	WINDOW	0.45 X 1.50
W1	WINDOW 1	0.85 X 1.50
W2	WINDOW 2	0.70 X 1.50
W3	WINDOW 3	1.00 X 1.50
W4	WINDOW 4	1.33 X 1.50
W5	WINDOW 5	1.13 X 1.50
W6	WINDOW 6	1.73 X 1.50
W7	WINDOW 7	1.91 X 1.50
W8	WINDOW 8	2.03 X 1.50
W9	WINDOW 9	2.13 X 0.60
W10	WINDOW 10	2.59 X 0.60
W11	WINDOW 11	2.33 X 1.50
W12	WINDOW 12	2.83 X 1.50
W13	WINDOW 13	3.26 X 1.50
W14	WINDOW 14	3.80 X 2.20
W15	WINDOW 15	3.46 X 1.50
W16	WINDOW 16	6.05 X 1.50
W17	WINDOW 17	2.40 X 2.20
W18	WINDOW 18	0.69 X 2.20
CW	CORNER WINDOW	0.94 X 1.50
V1	VENTILATOR 1	0.60 X 0.90
V2	VENTILATOR 2	1.00 X 0.60
V3	VENTILATOR 3	0.76 X 0.60
V4	VENTILATOR 4	1.72 X 0.60
V5	VENTILATOR 5	3.34 X 0.60
V6	VENTILATOR 6	3.61 X 0.60

SRUSHTI K SHAH CA/2017/87347
SECOND GROUND ARCHITECTS
No.8, Senthur Illam, Ramalinga Nagar,
2nd Layout, Bharati Park 6th Cross,
Sai Baba Colony, Coimbatore - 641011
mail@secondground.in 9677952222


Architect

Er. R. PRABHU DEV, M.E.(Struct).
LOCAL PLANNING AUTHORITY COMBATORE
REG. NO: SE/GP/1009/2022
ARROW STRUCTURES
S. Guru Govindh Singh Road,
R.S.Puram, Coimbatore - 641 002.
Mob: 98705 94827

Structural Engineer

For SAKTHI EDUCATIONAL
& CHARITABLE TRUST,
Managing Trustees

Applicant

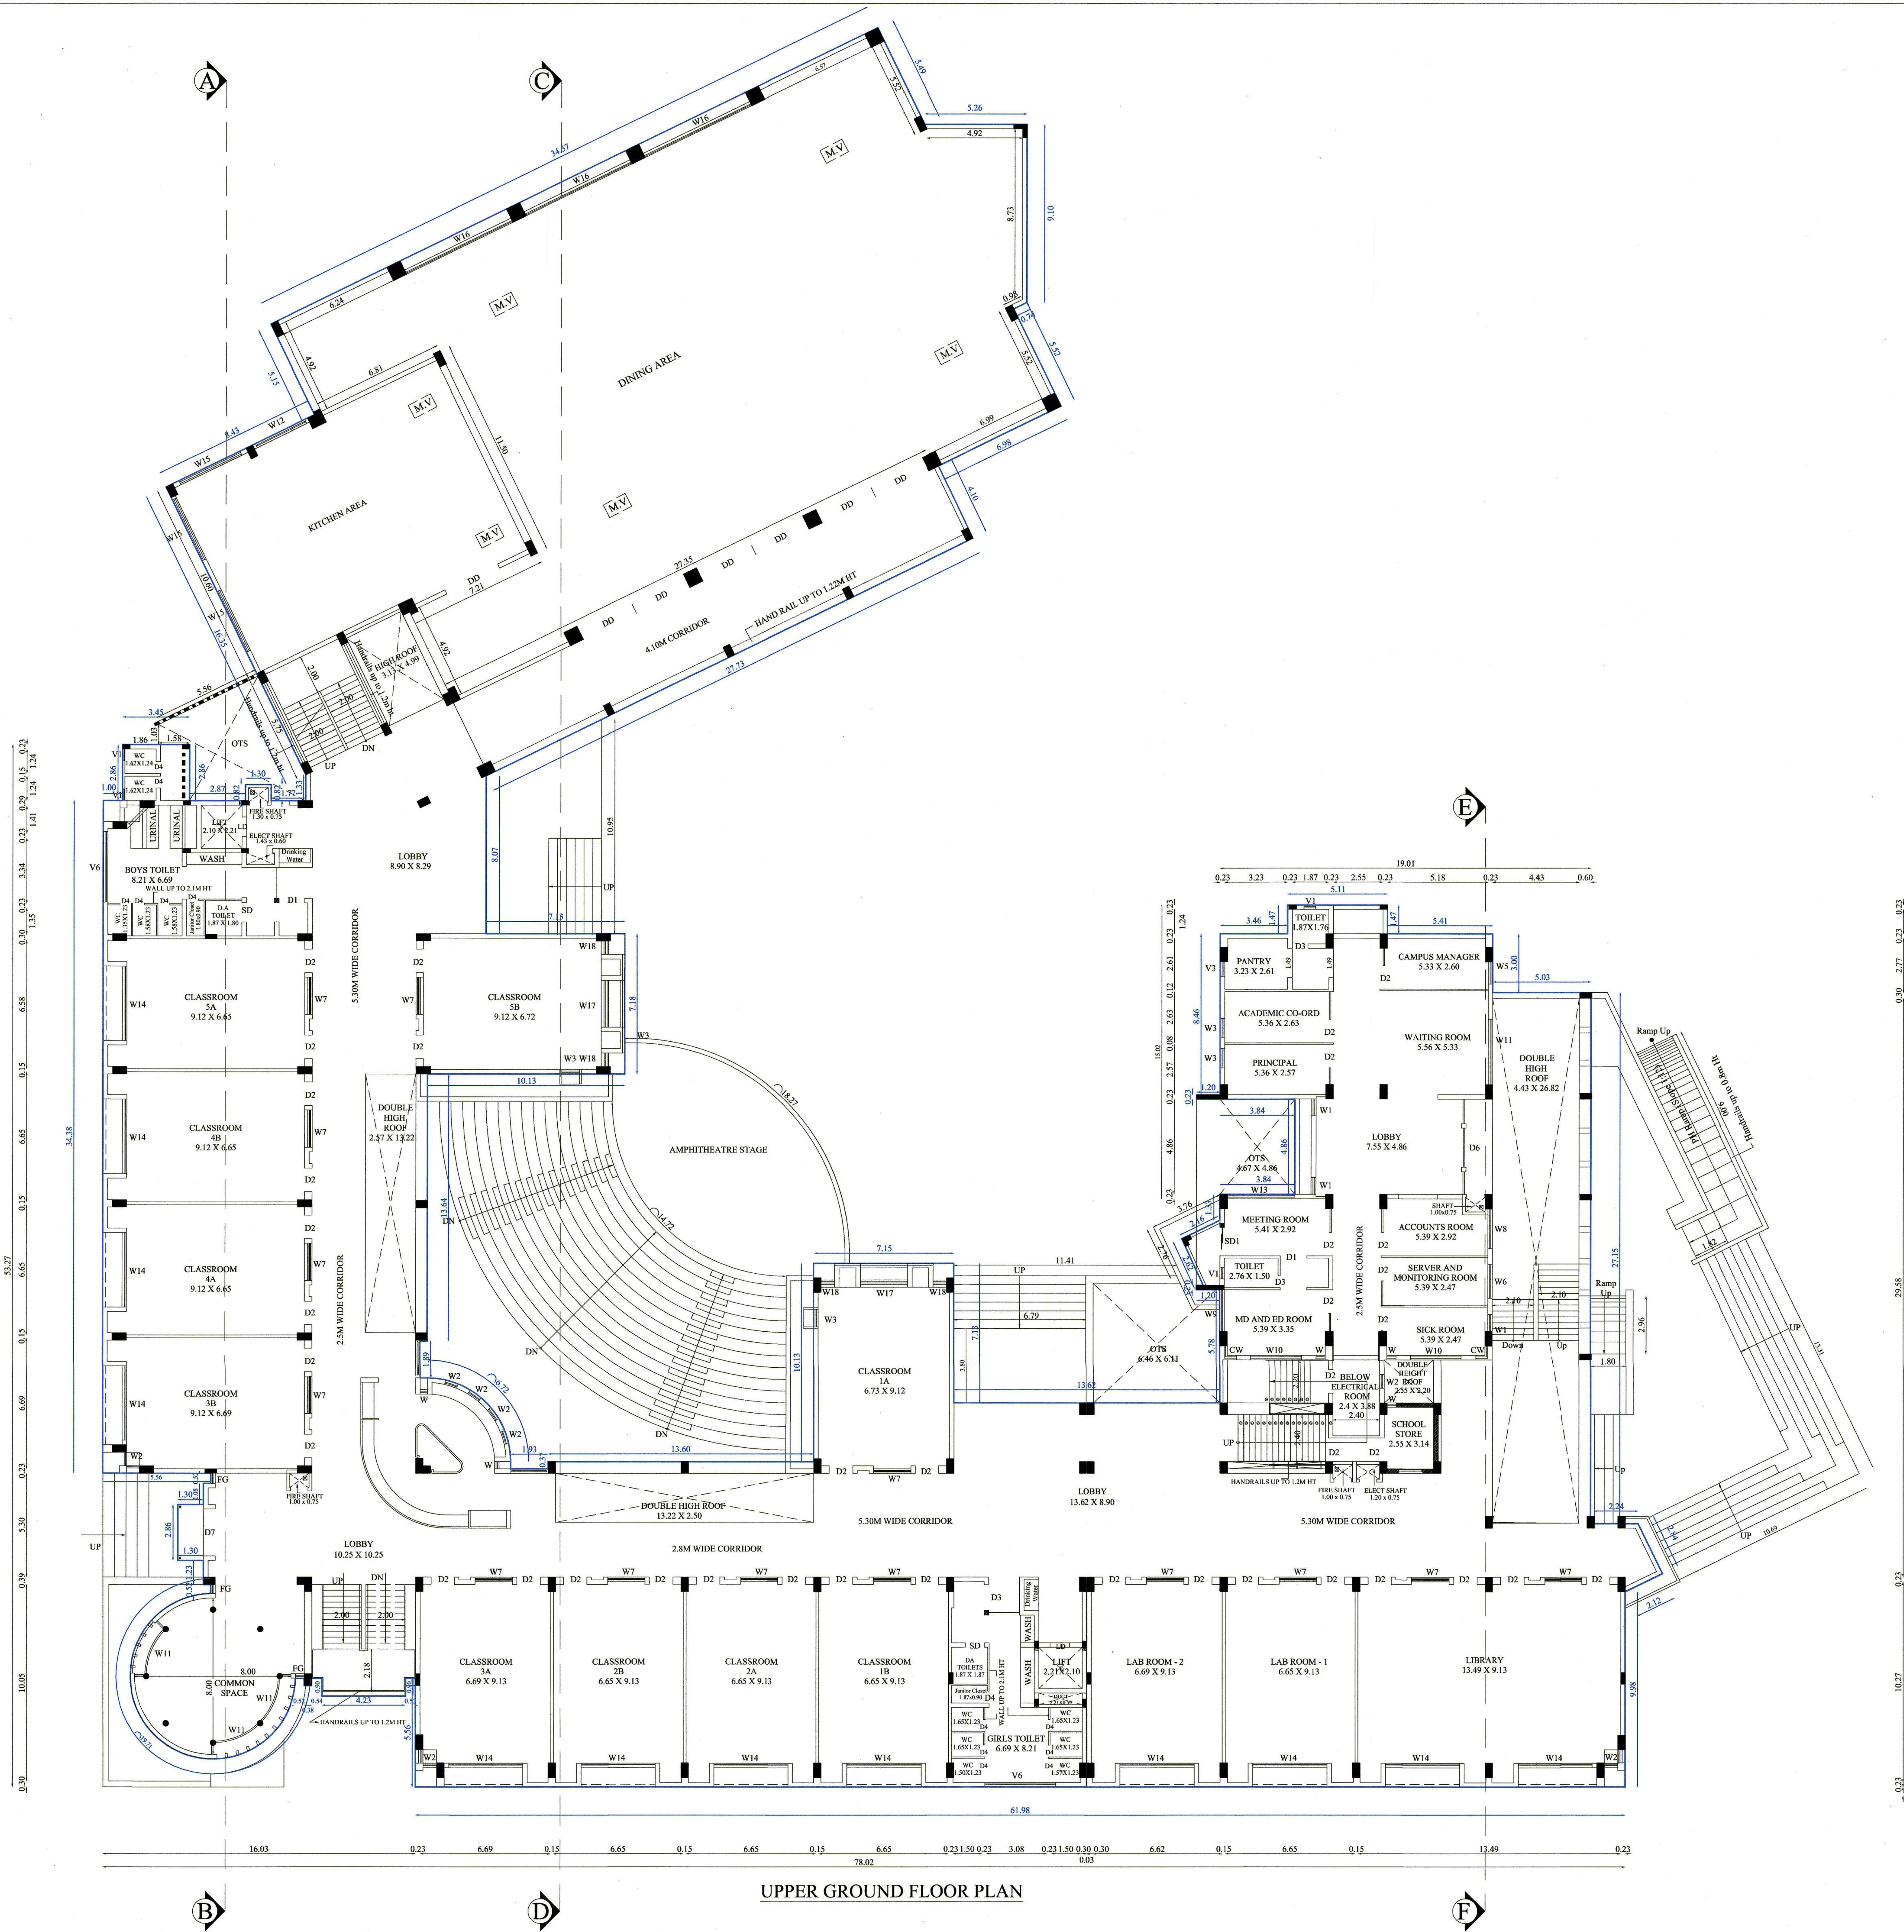

PLAN SHOWING THE PROPOSED CONSTRUCTION OF SCHOOL BUILDING IN S.F.NO:949/3 AT PARANJERVALI VILLAGE, KANGAYAM PANCHAYAT UNION, KANGAYAM TALUK, TIRUPPUR DISTRICT.

Online Application No : SWP/BPA/138782/2024

North

Scale 1 : 100

AREA DETAILS:			
FLOOR NAME	FSI AREA (in Sqm)	NON-FSI AREA (in Sqm)	TOTAL AREA (in Sqm)
UPPER GROUND FLOOR	3327.50	-	3327.50

JOINERY DETAILS		
NAME	DESCRIPTION	SIZE
DD	DOUBLE DOOR	3.02 X 2.40
LD	LIFT DOOR	1.00 X 2.13
SD	SLIDING DOOR	1.00 X 2.13
SD1	SLIDING DOOR 1	1.45 X 2.13
D1	DOOR 1	1.35 X 2.13
D2	DOOR 2	1.20 X 2.13
D3	DOOR 3	0.70 X 2.13
D4	DOOR 4	0.60 X 2.13
W	WINDOW	0.45 X 1.50
W1	WINDOW 1	0.85 X 1.50
W2	WINDOW 2	0.70 X 1.50
W3	WINDOW 3	1.00 X 1.50
W4	WINDOW 4	1.33 X 1.50
W5	WINDOW 5	1.13 X 1.50
W6	WINDOW 6	1.73 X 1.50
W7	WINDOW 7	1.91 X 1.50
W8	WINDOW 8	2.03 X 1.50
W9	WINDOW 9	2.13 X 0.60
W10	WINDOW 10	2.59 X 0.60
W11	WINDOW 11	2.33 X 1.50
W12	WINDOW 12	2.83 X 1.50
W13	WINDOW 13	3.26 X 1.50
W14	WINDOW 14	3.80 X 2.20
W15	WINDOW 15	3.46 X 1.50
W16	WINDOW 16	6.05 X 1.50
W17	WINDOW 17	2.40 X 2.20
W18	WINDOW 18	0.69 X 2.20
CW	CORNER WINDOW	0.94 X 1.50
V1	VENTILATOR 1	0.60 X 0.90
V2	VENTILATOR 2	1.00 X 0.60
V3	VENTILATOR 3	0.76 X 0.60
V4	VENTILATOR 4	1.72 X 0.60
V5	VENTILATOR 5	3.34 X 0.60
V6	VENTILATOR 6	3.61 X 0.60

SRUSHTI K SHAH CA/2017/87347
SECOND GROUND ARCHITECTS
No.8, Senthur Mam, Ramalinga Nagar,
2nd Layout, Bharati Park 6th Cross,
Saibaba Colony, Coimbatore 641011
mail@secondground.in 9677952222


Architect

Er. R. PRABHU DEV, M.E.(Struct).
LOCAL PLANNING AUTHORITY COIMBATORE
REG. No: SE/GR/1/008/2022
APPROV STRUCTURES
S. Guru Govindh Singh Road,
R.S.Puram, Coimbatore - 641 002.
Mob: 88705 94827

Structural Engineer

For SAKTHI EDUCATIONAL & CHARITABLE TRUST
Managing Trustee

Applicant

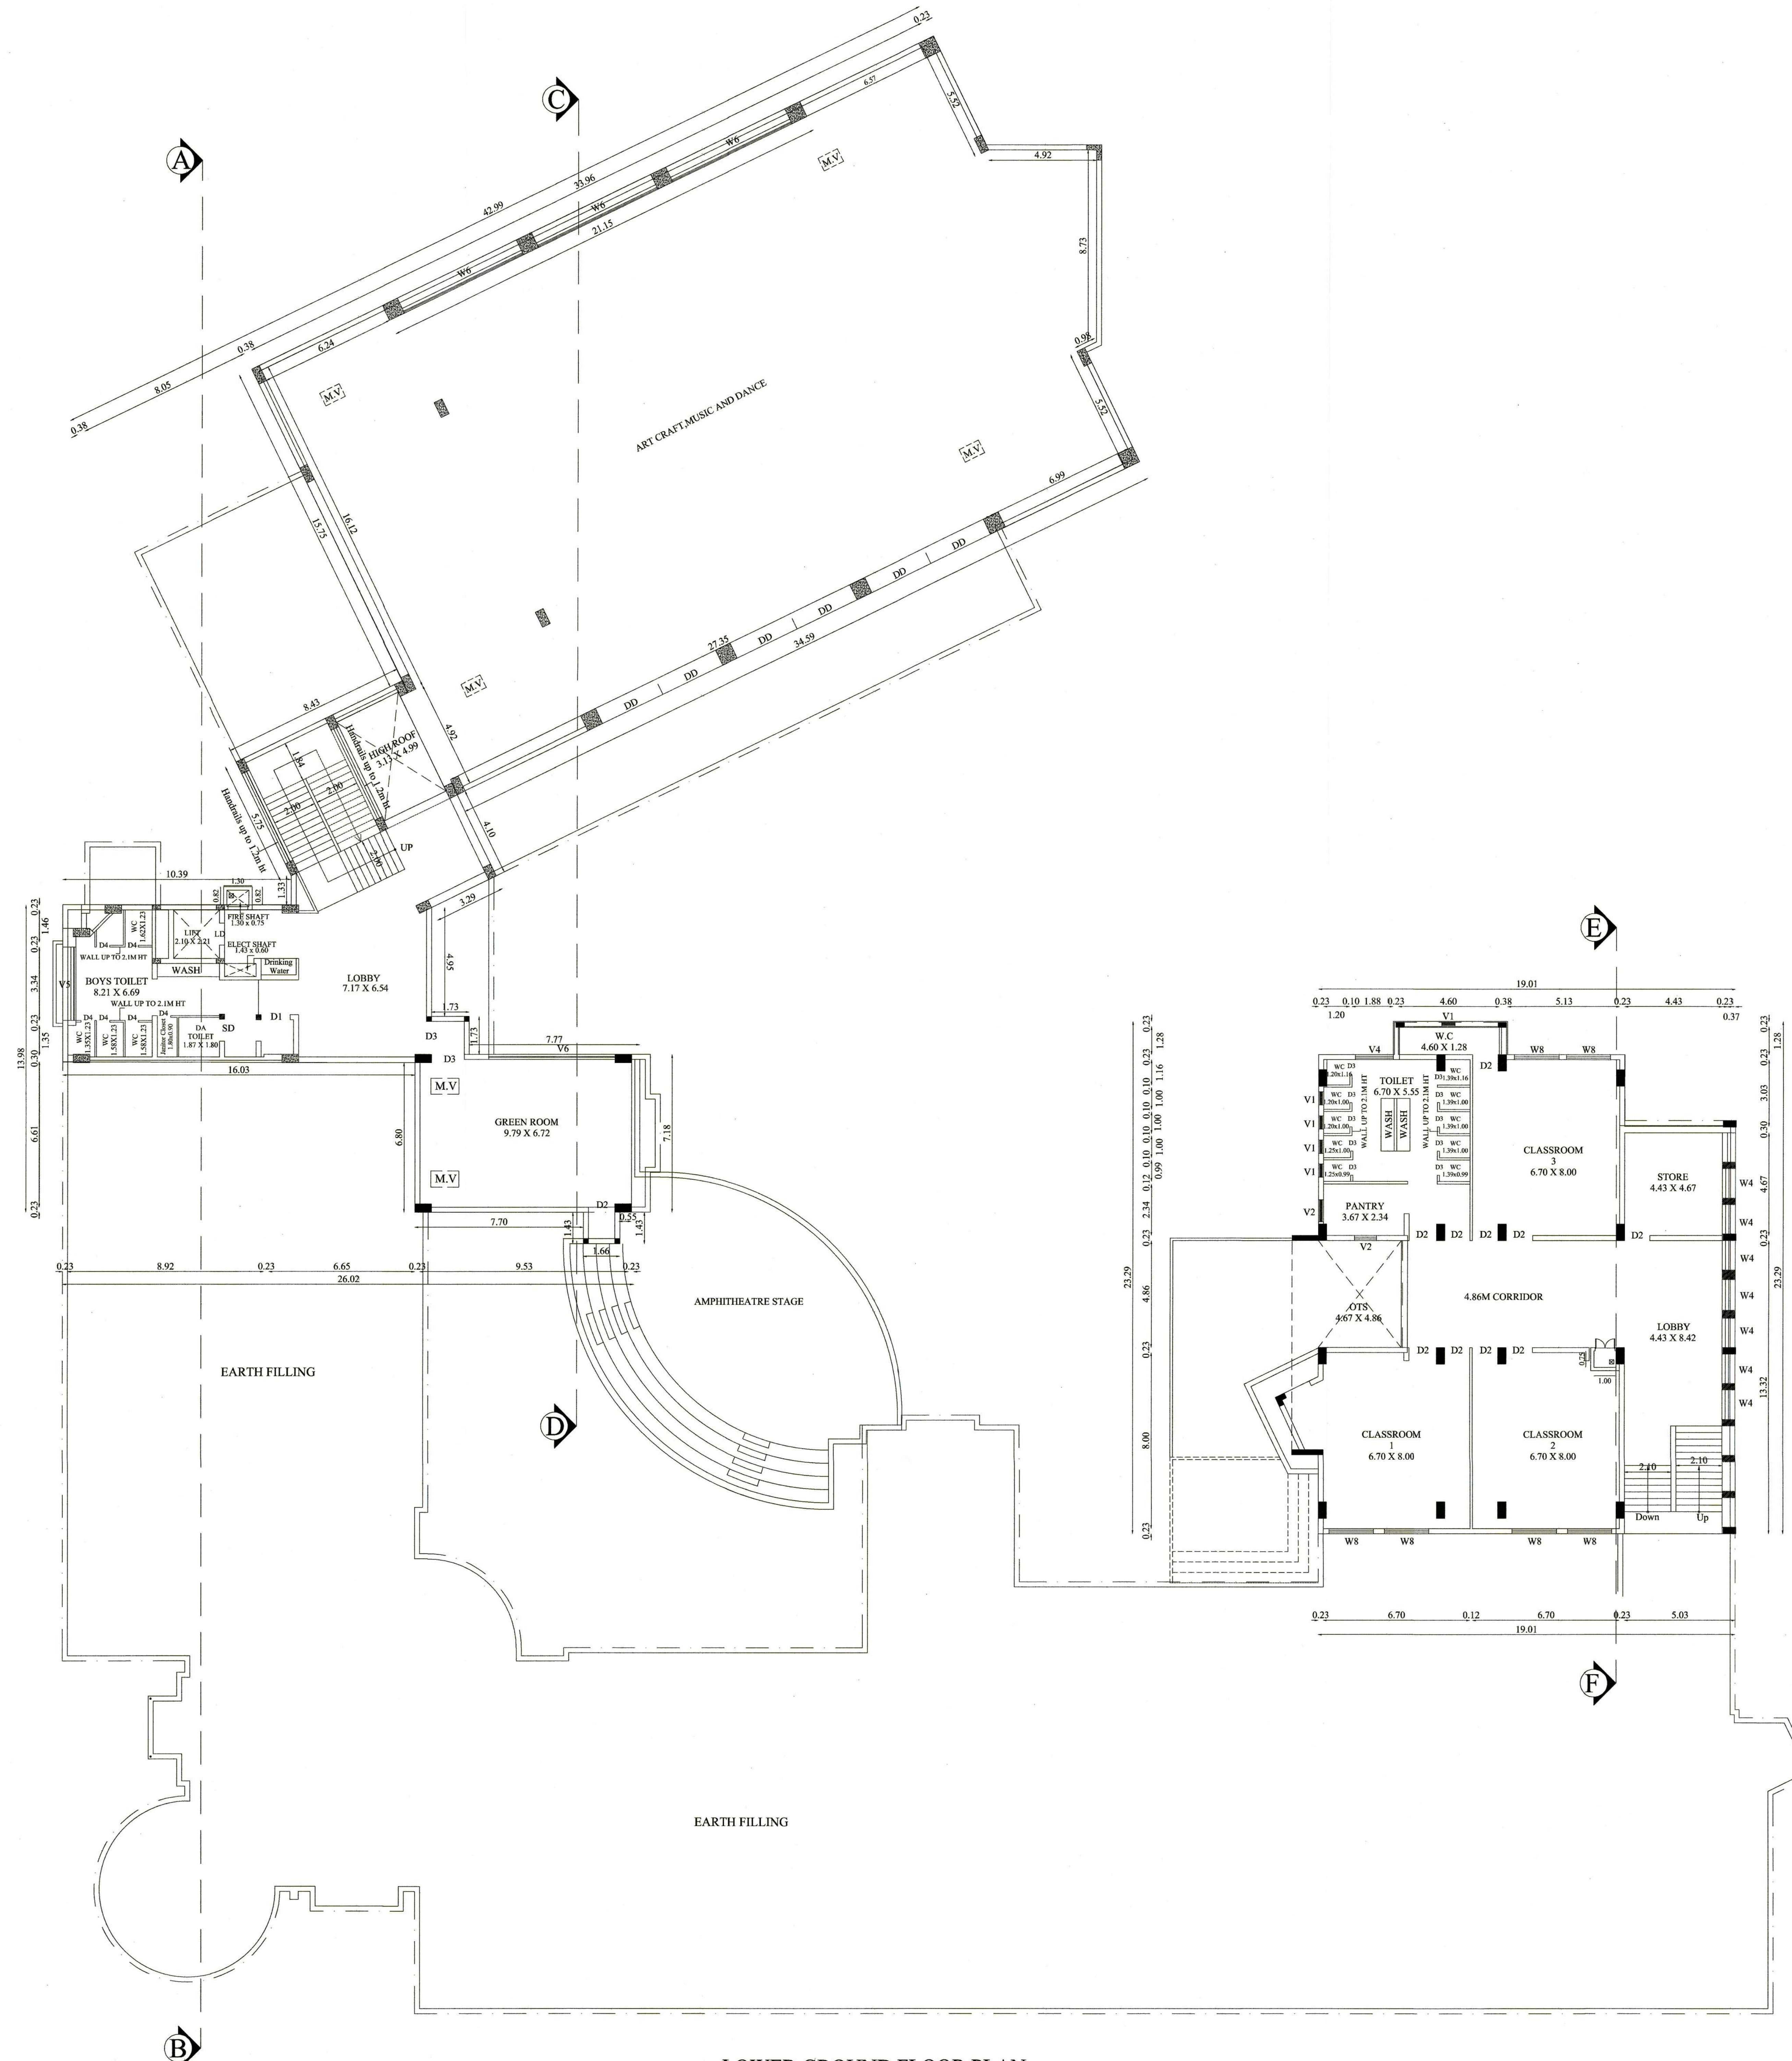

LOWER GROUND FLOOR PLAN

PLAN SHOWING THE PROPOSED CONSTRUCTION OF SCHOOL BUILDING IN S.F.NO:949/3 AT PARANJERVALI VILLAGE, KANGAYAM PANCHAYAT UNION, KANGAYAM TALUK, TIRUPPUR DISTRICT.

Online Application No : SWP/BPA/138782/2024

North

Scale 1 : 100

AREA DETAILS:			
FLOOR NAME	FSI AREA (in Sqm)	NON-FSI AREA (in Sqm)	TOTAL AREA (in Sqm)
LOWER GROUND FLOOR	1417.52	-	1417.52

JOINERY DETAILS		
NAME	DESCRIPTION	SIZE
DD	DOUBLE DOOR	3.02 X 2.40
LD	LIFT DOOR	1.00 X 2.13
SD	SLIDING DOOR	1.00 X 2.13
SD1	SLIDING DOOR 1	1.45 X 2.13
D1	DOOR 1	1.35 X 2.13
D2	DOOR 2	1.20 X 2.13
D3	DOOR 3	0.70 X 2.13
D4	DOOR 4	0.60 X 2.13
W	WINDOW	0.45 X 1.50
W1	WINDOW 1	0.85 X 1.50
W2	WINDOW 2	0.70 X 1.50
W3	WINDOW 3	1.00 X 1.50
W4	WINDOW 4	1.33 X 1.50
W5	WINDOW 5	1.13 X 1.50
W6	WINDOW 6	1.73 X 1.50
W7	WINDOW 7	1.91 X 1.50
W8	WINDOW 8	2.03 X 1.50
W9	WINDOW 9	2.13 X 0.60
W10	WINDOW 10	2.59 X 0.60
W11	WINDOW 11	2.33 X 1.50
W12	WINDOW 12	2.83 X 1.50
W13	WINDOW 13	3.26 X 1.50
W14	WINDOW 14	3.80 X 2.20
W15	WINDOW 15	3.46 X 1.50
W16	WINDOW 16	6.05 X 1.50
CW	CORNER WINDOW	0.94 X 1.50
V1	VENTILATOR 1	0.60 X 0.90
V2	VENTILATOR 2	1.00 X 0.60
V3	VENTILATOR 3	0.76 X 0.60
V4	VENTILATOR 4	1.72 X 0.60
V5	VENTILATOR 5	3.34 X 0.60
V6	VENTILATOR 6	3.61X 0.60

Sr.
SRUSHTI K SHAH CA/2017/87347
SECOND GROUND ARCHITECTS
No.8, Senthur Ilam, Rammalanga Nagar,
2nd Layout, Bharati Park 6th Cross,
Salbaba Colony, Coimbatore 641011
mail@secondground.in 9677952222

Architect

R.R.
R. R. PRABHU DEV, M.E.(Struct),
LOCAL PLANNING AUTHORITY COIMBATORE
REG. No: SE/GR/1/008/2022
ARROW STRUCTURES
6, Guru Govindh Singh Road,
R.S.Puram, Coimbatore - 641 002.
Mob: 96705 94827

Structural Engineer

For SAKTHI EDUCATIONAL & CHARITABLE TRUST

Sakthi
Managing Trustee

Applicant

