



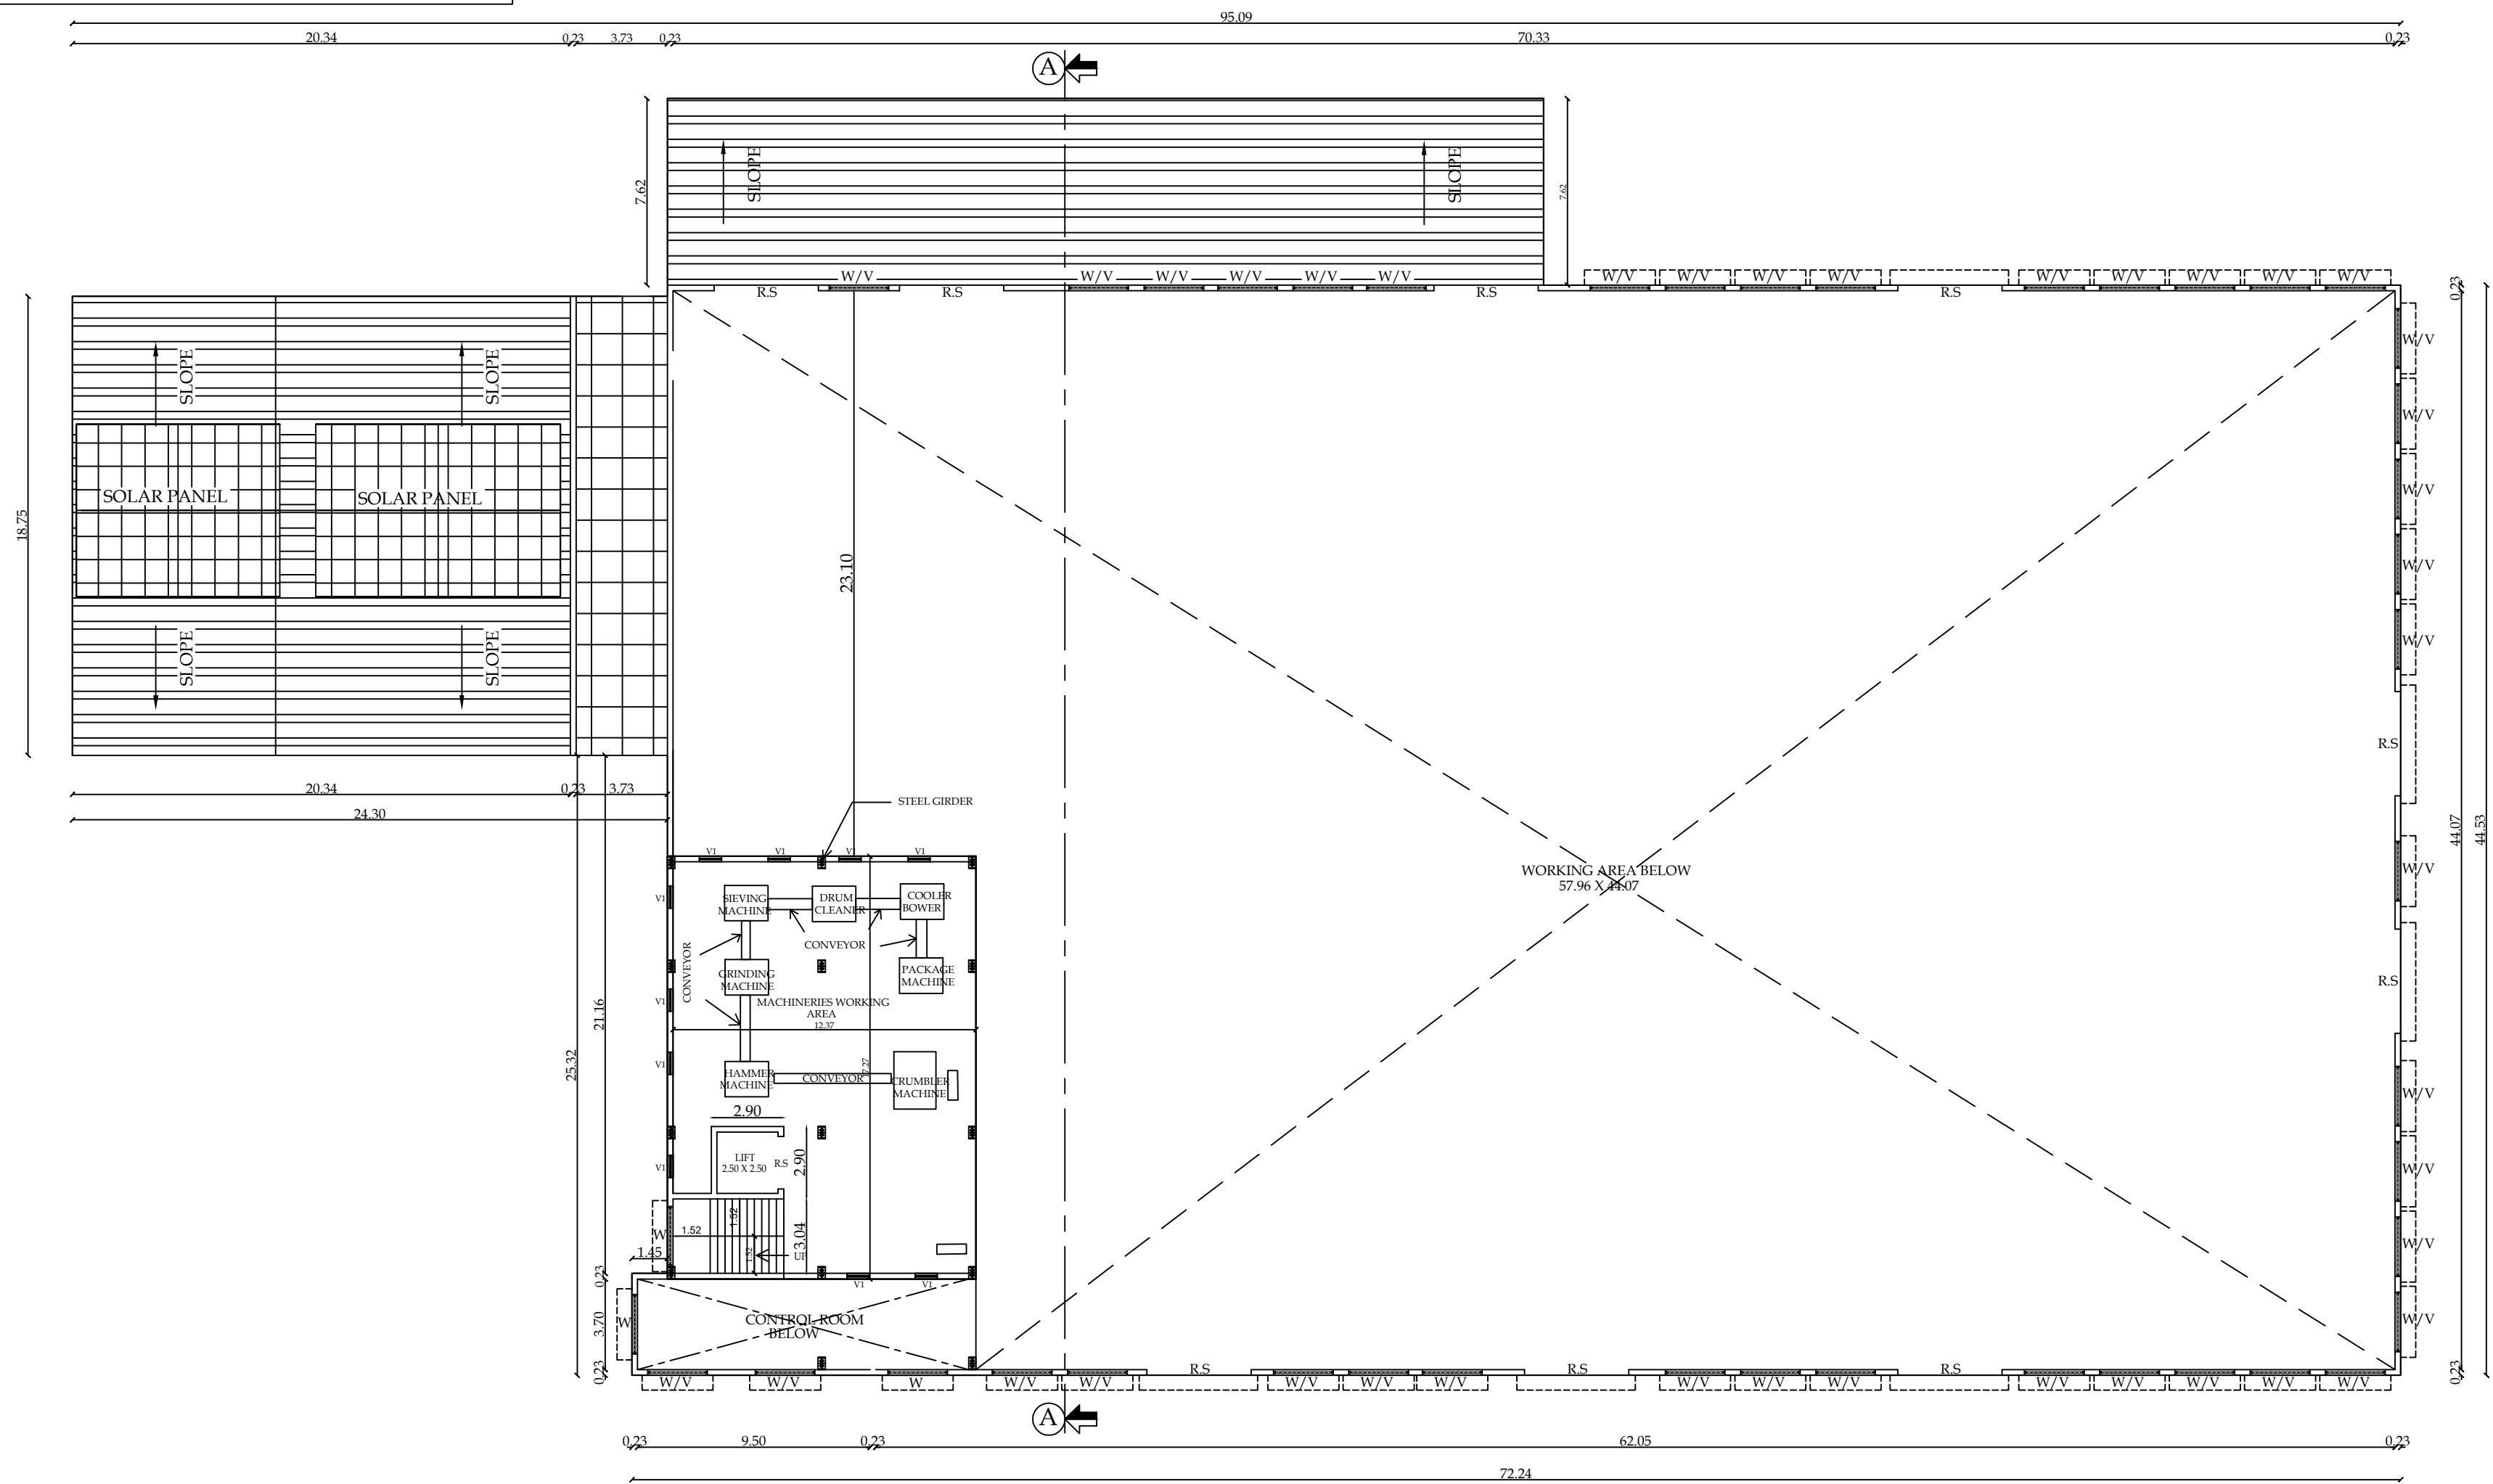

MEZZANINE FIRST FLOOR PLAN

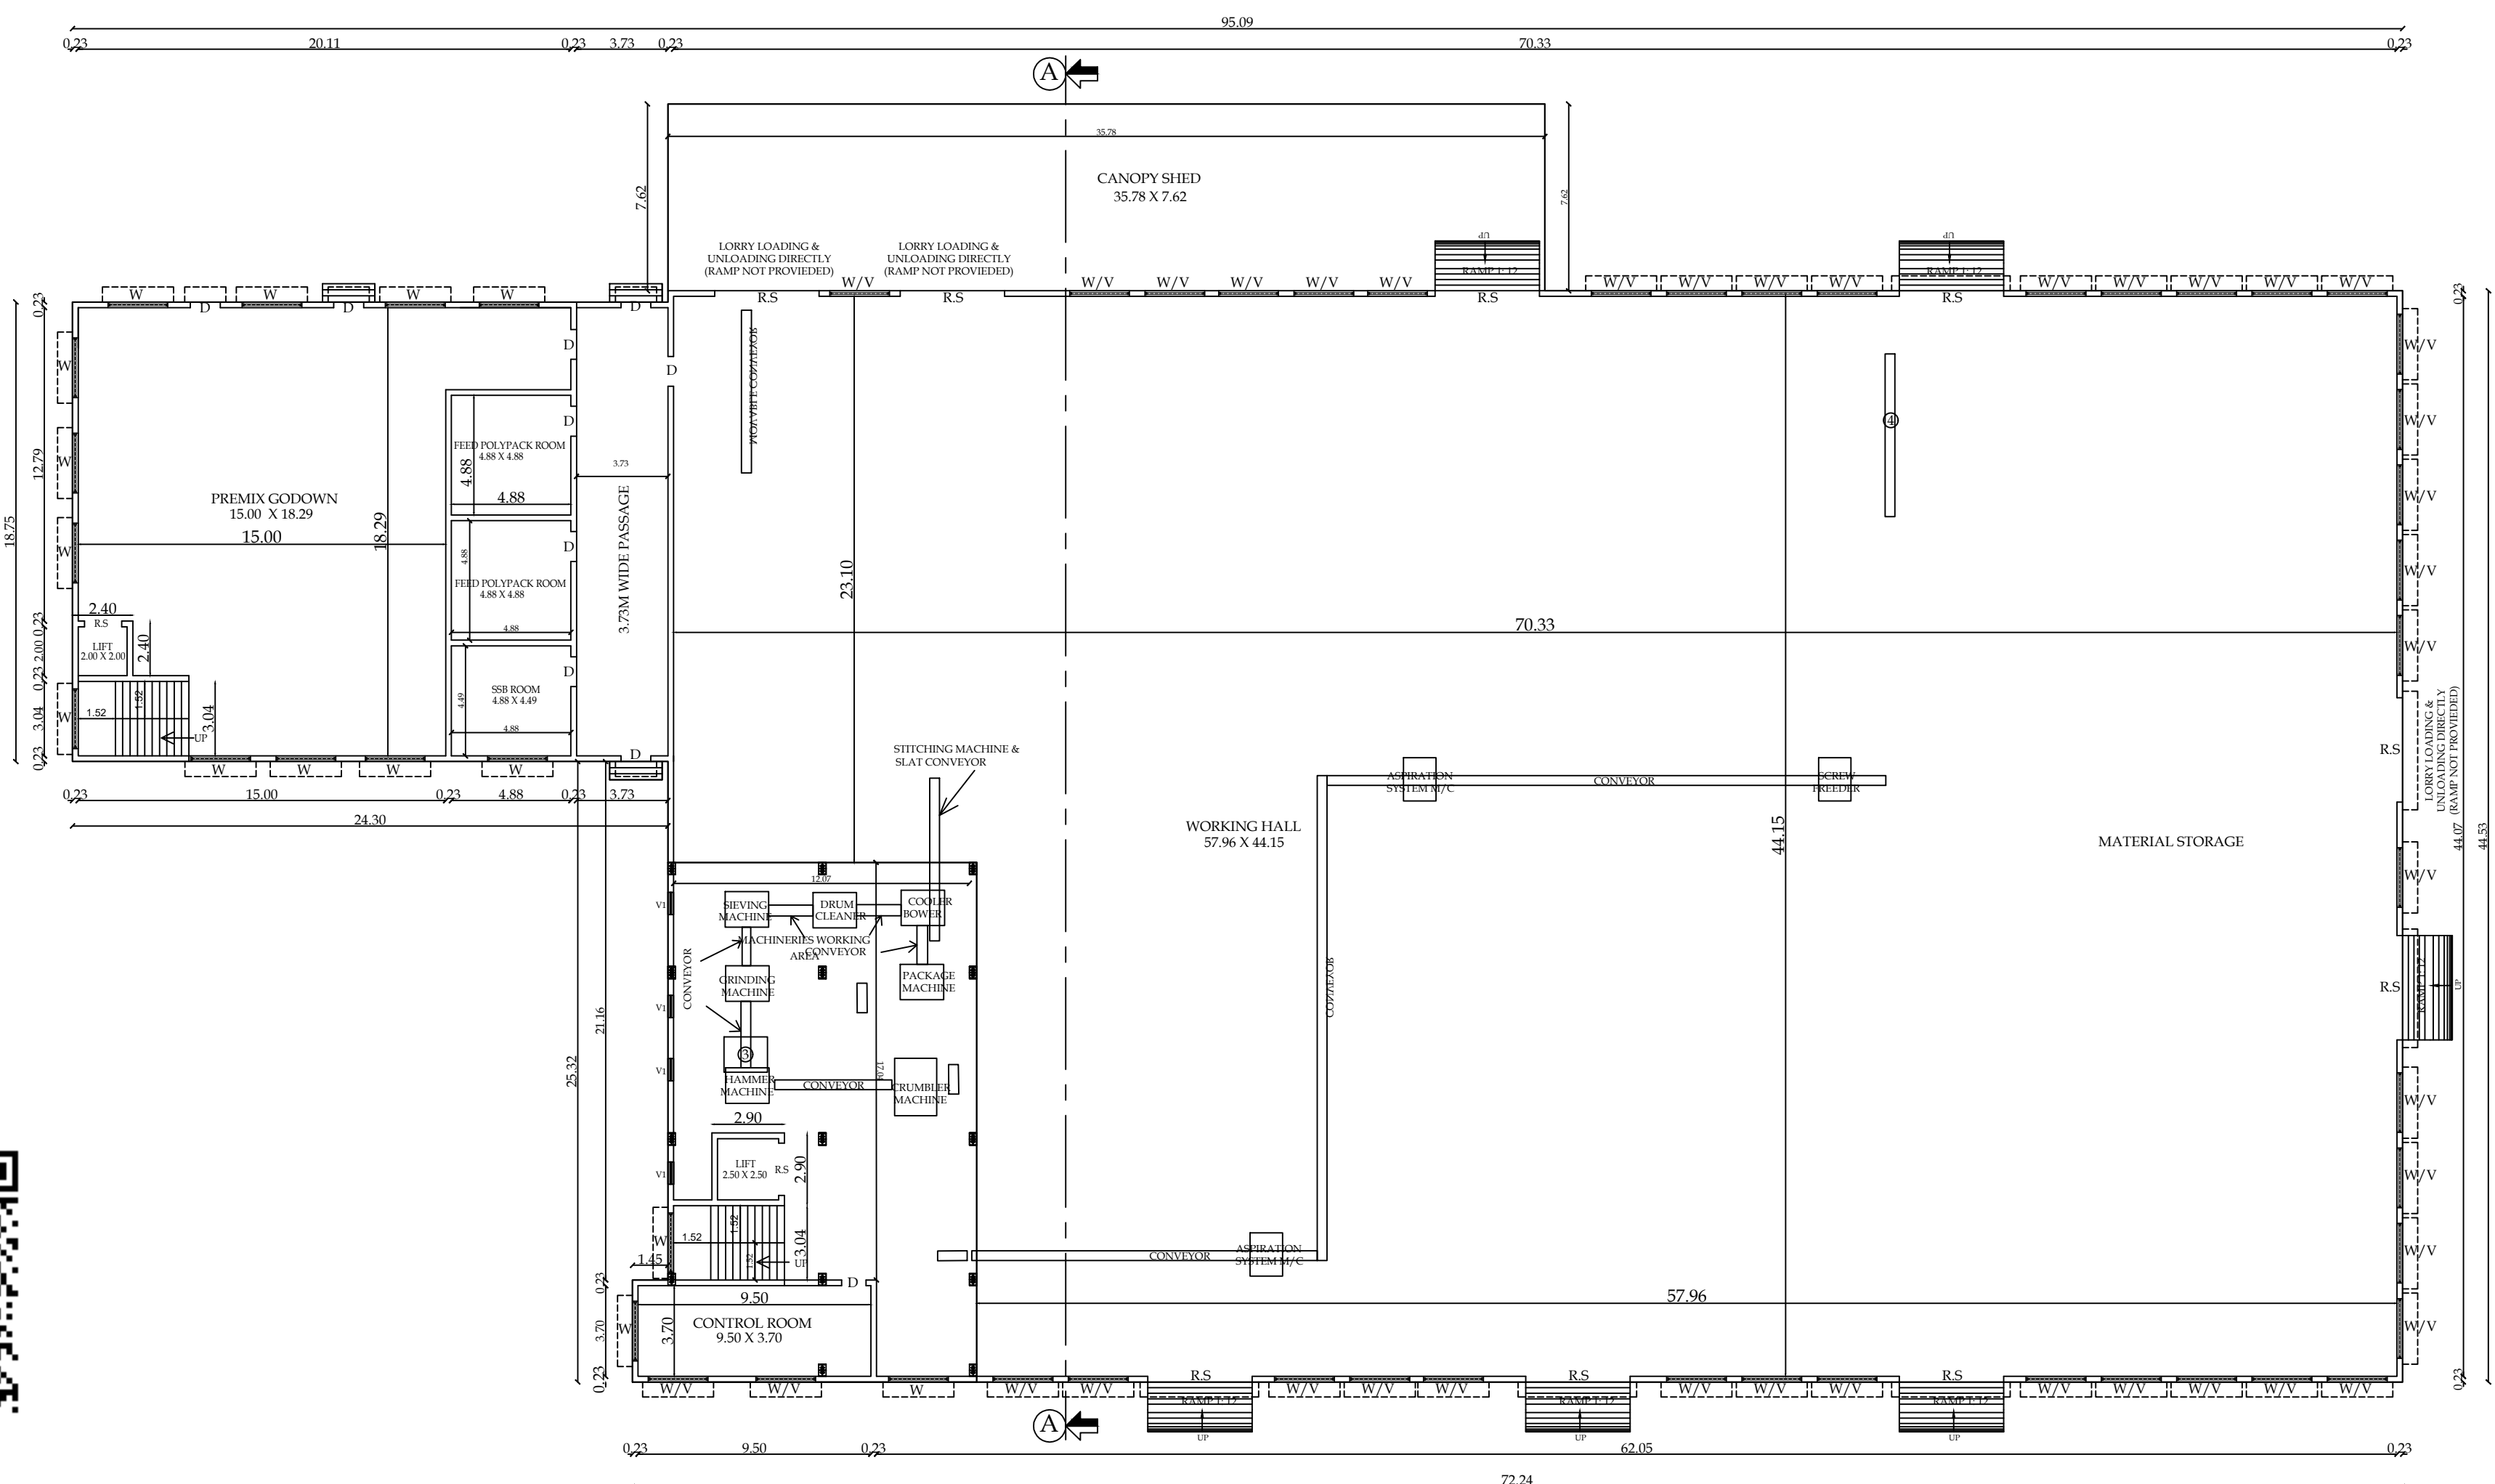

GROUND FLOOR PLAN

MACHINERY DETAILS WORKING HALL & PREMIX GODOWN			
S.NO	MACHINE NAME	NO'S	TOTAL HP
1	CRUMBLER MACHINE	1	28.50
2	STITCHING MACHINE & SLAT CONVEYOR	1	2.50
3	KEMIN MACHINE	1	1.50
4	MOVABLE CONVEYOR	2	4.00
5	ASPIRATION SYSTEM M/C	3	3.00
6	CONVEYOR	1	10.00
7	CONVEYOR	2	5.00
8	BOREWELL	1	7.50
9	CONVEYOR	1	3.00
TOTAL POWER			80.00 HP
1	TRANSFER CHAIN CONVEYOR -2	1	3.00
2	TRANSFER CHAIN CONVEYOR -3	1	3.00
3	TRANSFER CHAIN CONVEYOR -1	1	3.00
4	COOLER	1	2.50
5	SCREW FEEDER	10	30.00
6	TALLOW OIL PUMP	1	6.00
7	MIXER	1	50.00
8	PALLET MILL	1	236.00
9	SCREW CONVEYOR	1	5.00
10	ASPIRATION SYSTEM M/C	1	15.00
11	HAMMER MILL	1	152.00
12	TURN HEAD	4	1.00
13	LSP MACHINE	1	1.50
14	DCP MACHINE	1	1.50
15	CHAIN CONVEYOR	1	3.00
16	SCREW CONVEYOR	1	5.00
17	SIFTER MACHINE	1	5.00
18	DRUM CLEANER	1	3.00
19	ASPIRATION BLOWER	1	15.00
20	BUCKET ELEVATOR	2	10.00
21	BUCKET ELEVATOR	2	7.50
22	COOLER BLOWER	1	25.00
23	GOODS LIFT MOTOR	1	10.00
24	CYCLONE AIR LOCK	1	1.00
TOTAL POWER			614.50 HP


OIL TANK ARRANGEMENTS			
S.NO	MACHINE NAME	NO'S	TOTAL HP
1	OIL PUMP MOTOR	2	3.00
2	OIL PUMP MOTOR	2	5.00
TOTAL POWER			16.00 HP

BOILERSHED & CHIMNEY			
S.NO	MACHINE NAME	NO'S	TOTAL HP
1	BOILER	1	-
2	FEED WATER PUMP	2	5.00
3	FD FAN MOTOR	1	3.00
4	SOFTNER MOTOR	1	1.50
5	ID FAN MOTOR	1	12.50
TOTAL POWER			23.00 HP

GENERATOR			
S.NO	MACHINE NAME	NO'S	TOTAL HP
6	GENERATOR (Stand By)	1	500kva
7	GENERATOR (Stand By)	1	82.5kva
TOTAL POWER			582.5 kva (standby)

COMPRESSOR ROOM			
S.NO	MACHINE NAME	NO'S	TOTAL HP
1	AIR COMPRESSOR	2	15.00
TOTAL POWER			30.00 HP

NET TOTAL POWER = 763.50HP & 582.5kva(standby)

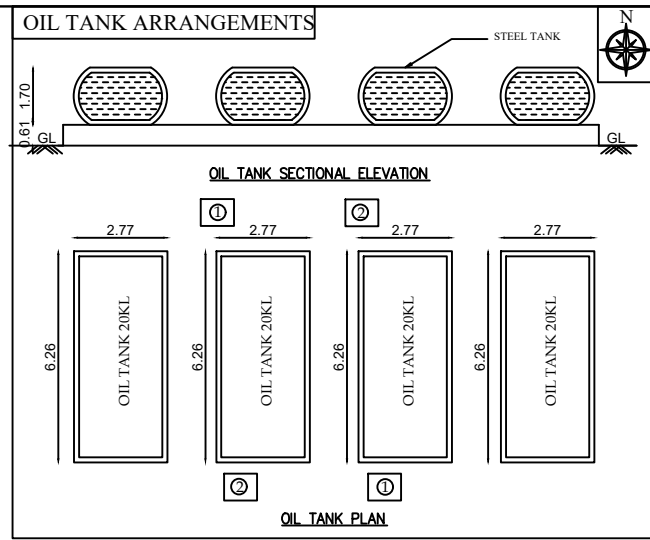

BLOCK-1 & OIL TANK ARRANGEMENTS		SHEET NO: 2/9	
PLAN SHOWING THE CONSTRUCTION OF POULTRY FEED & ANIMAL FEED INDUSTRIAL FACTORY BUILDING (TOTAL = 763.50HP) IN S.F.NO:352/1A & 352/2C AT V. KALLIPALAYAM VILLAGE, PALLADAM TALUK, TIRUPPUR DISTRICT.			
		Scale 1:100	
<u>AREA DETAILS:</u>			
FLOOR NAME	FSI AREA (Sqm)	NON-FSI AREA (Sqm)	TOTAL AREA (Sqm)
GROUND FLOOR	3886.60	-	3886.60
MEZZANINE FLOOR - 1	217.60	-	217.60
TOTAL	4104.20	-	4104.20

JOINERY DETAILS		
TYPE	DESCRIPTION	SIZE
RS	ROLLING SHUTTER	4.26 X 3.69
RS1	ROLLING SHUTTER	2.44 X 3.05
W	WINDOW	2.44 X 1.53
V	VENTILATOR	2.44 X 0.76
V1	VENTILATOR	0.76 X 2.44

BP/TCP[TD]No.145/2024

R.N.Krishna Kumar B.Arch.,
CA/2015/73097
LPA/RA/GR.I/19/03/008
GK ASSOCIATES
No : 603, 100 Feet Road, Gandhipuram
Coimbatore - 641 012.
Ph : 0422 - 4220046, 99442 1111


Architect

R.PRAKASH M.E., (Structural)
LPA/SE/Gr-I/19/05/044
GK ASSOCIATES
No : 603, 100 FEET ROAD, GANDHIPURAM
COIMBATORE - 641 012.
PHONE : 0422-4220046, 97503 40046


Structural Engineer

T.H. Raju
S. VijayaBharathi

Applicant

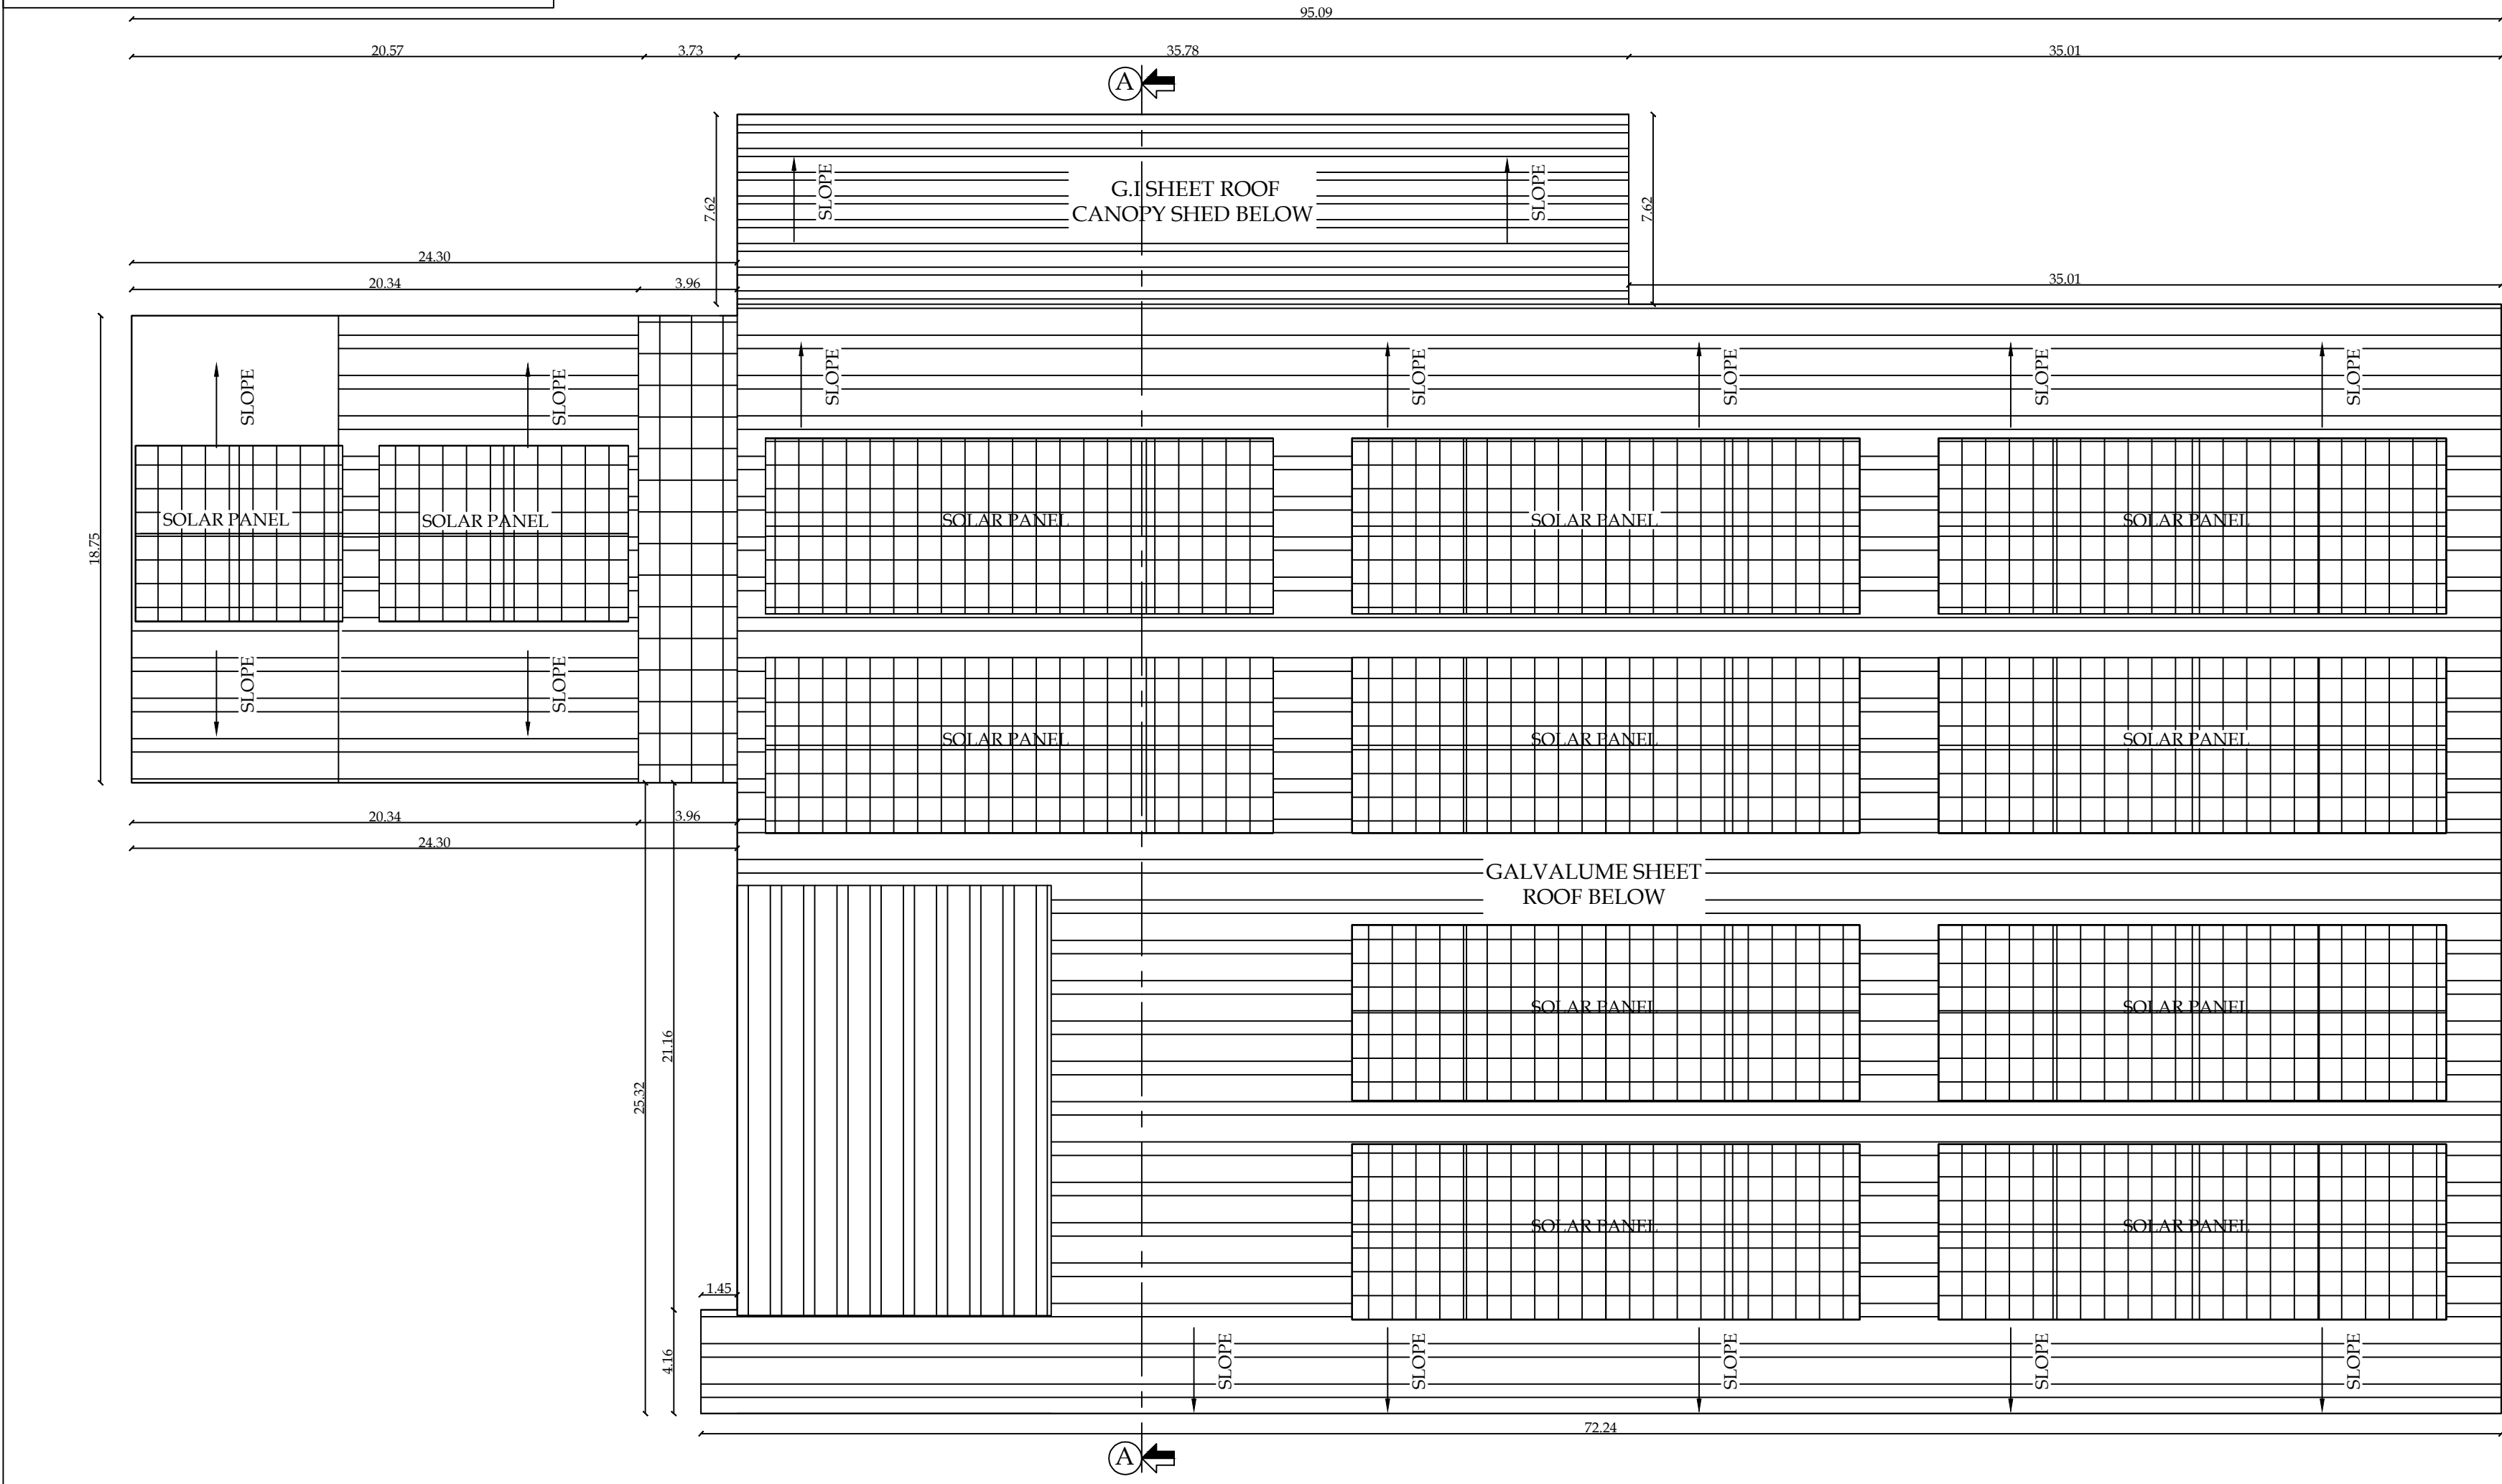

TERRACE FLOOR PLAN

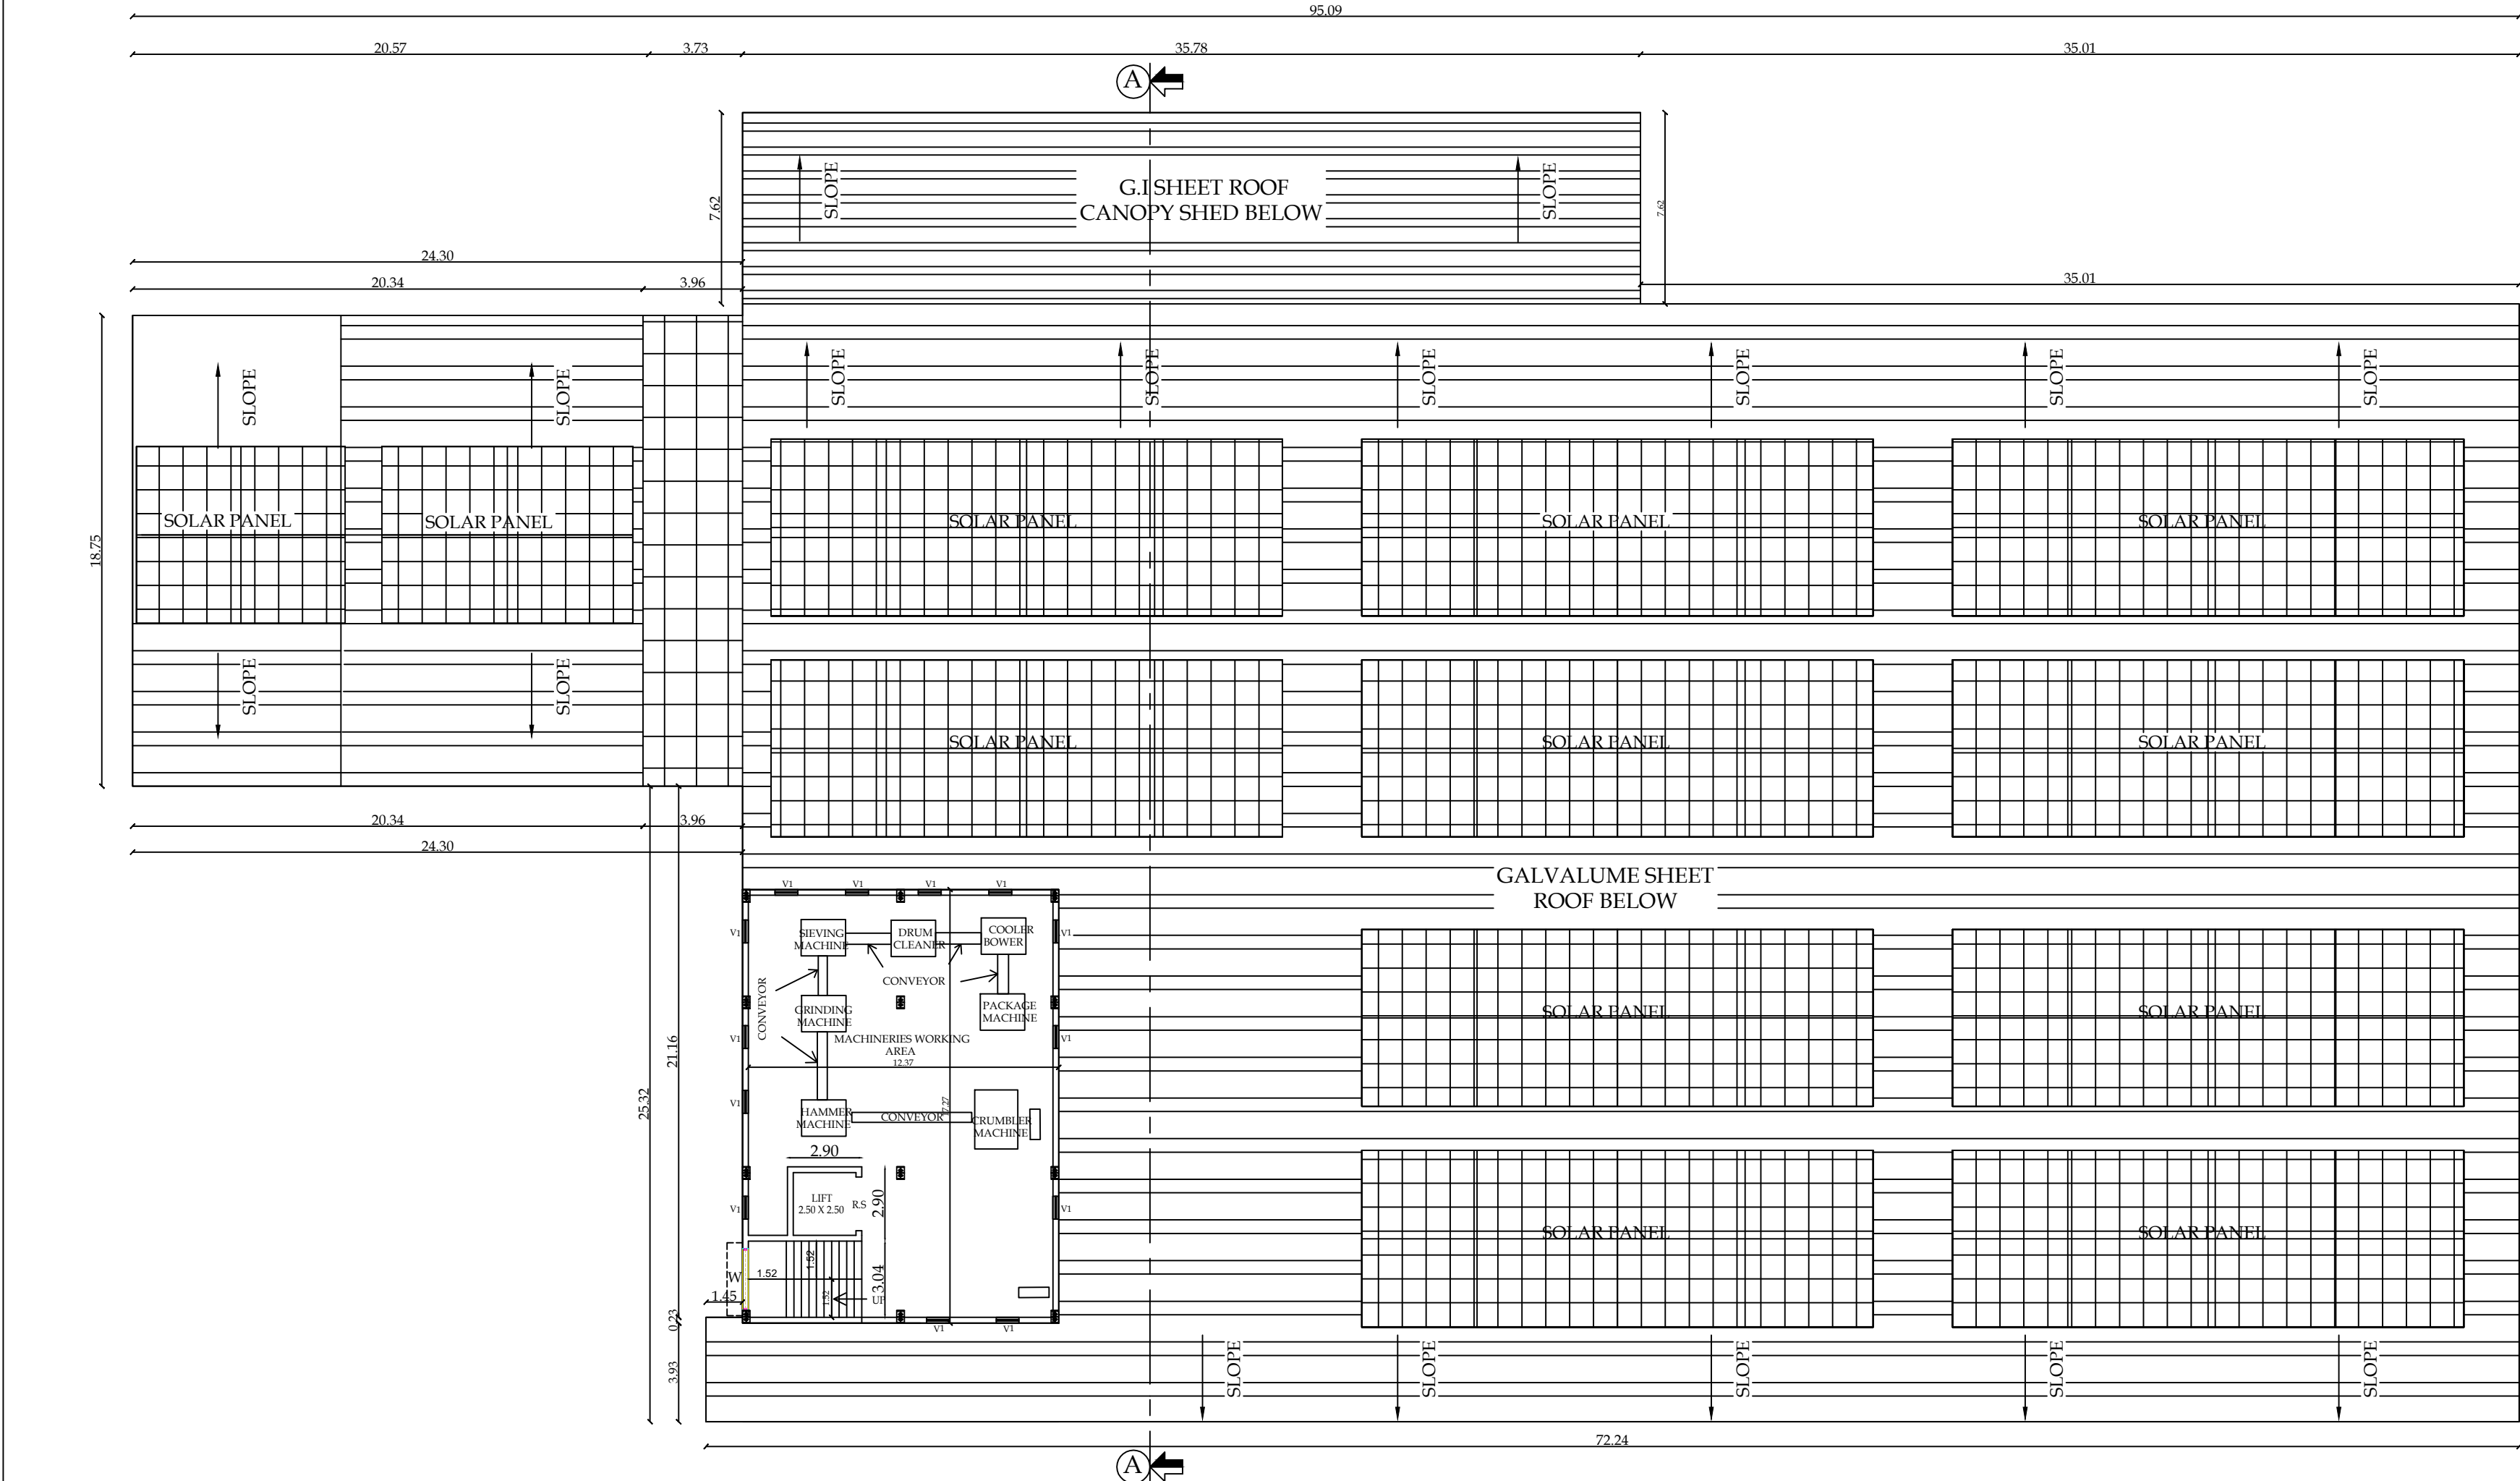

TYPICAL MEZZANINE FLOOR PLAN (SECOND, THIRD & FOURTH)

PLAN SHOWING THE CONSTRUCTION OF
POULTRY FEED & ANIMAL FEED
INDUSTRIAL FACTORY BUILDING
(TOTAL = 763.50HP) IN S.F.NO:352/1A &
352/2C AT V. KALLIPALAYAM VILLAGE,
PALLADAM TALUK, TIRUPPUR DISTRICT.



Scale 1:100

AREA DETAILS:

FLOOR NAME	FSI AREA (Sqm)	NON-FSI AREA (Sqm)	TOTAL AREA (Sqm)
MEZZANINE FLOOR - 2	217.60	-	217.60
MEZZANINE FLOOR - 3	217.60	-	217.60
MEZZANINE FLOOR - 4	217.60	-	217.60
TOTAL	652.80	-	652.80

JOINERY DETAILS

TYPE	DESCRIPTION	SIZE
RS	ROLLING SHUTTER	4.26 X 3.69
RS1	ROLLING SHUTTER	2.44 X 3.05
W	WINDOW	2.44 X 1.53
V	VENTILATOR	2.44 X 0.76
V1	VENTILATOR	0.76 X 2.44

BP/TCP[TD]No.145/2024

R.N.Krishna Kumar B.Arch.,
CA / 2015 / 73097
LPA / RA / GR.1 / 19 / 03 / 008
GK ASSOCIATES
No : 603, 100 Feet Road, Gandhipuram,
Coimbatore - 641 012.
Ph : 0422 - 4220046, 99442 11111

Architect


R.PRAKASH M.E., (Structural)
LPA/SE/Gr-I/19/05/044
GK ASSOCIATES
No : 603, 100 FEET ROAD, GANDHIPURAM
COIMBATORE - 641 012.
PHONE : 0422-4220046, 97503 40046

Structural Engineer


T.A. Thiruv
S. VijayaBharathi

Applicant

BLOCK-1 (ELEVATION & SECTION)

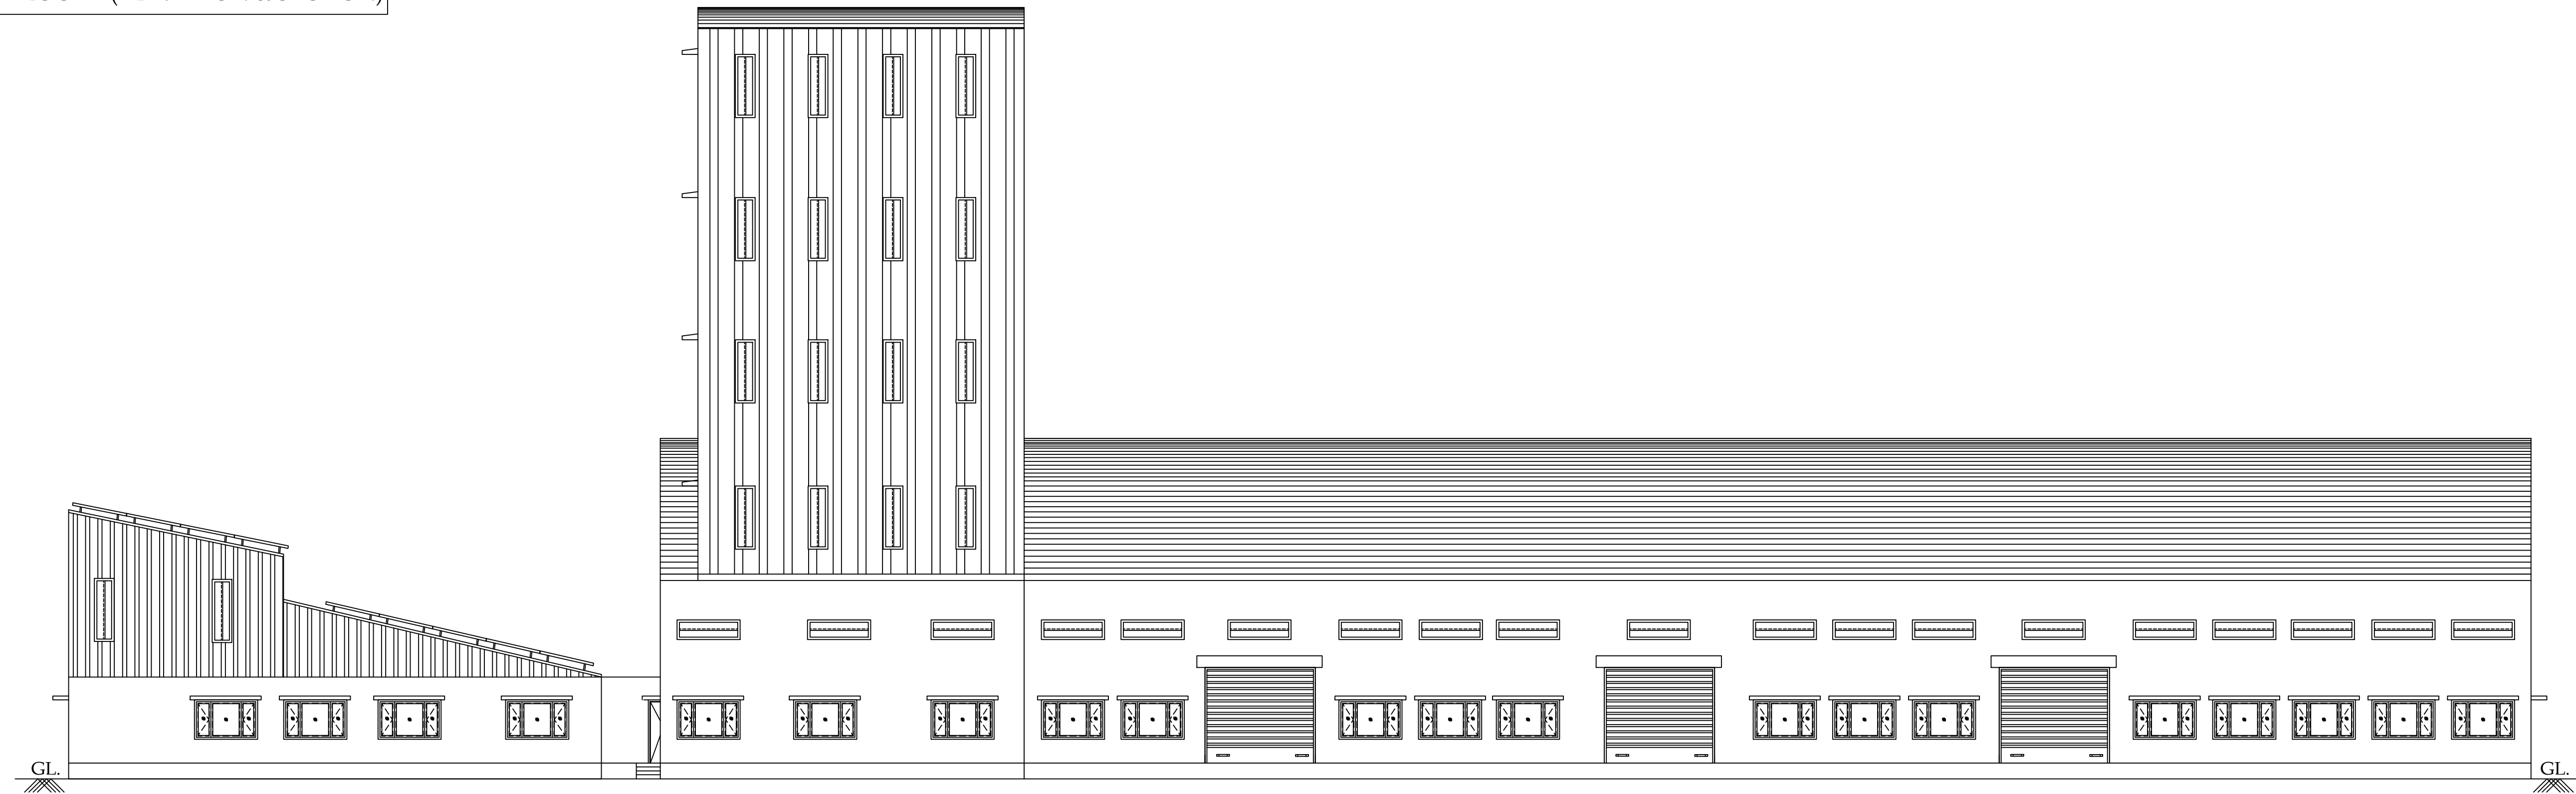

ELEVATION

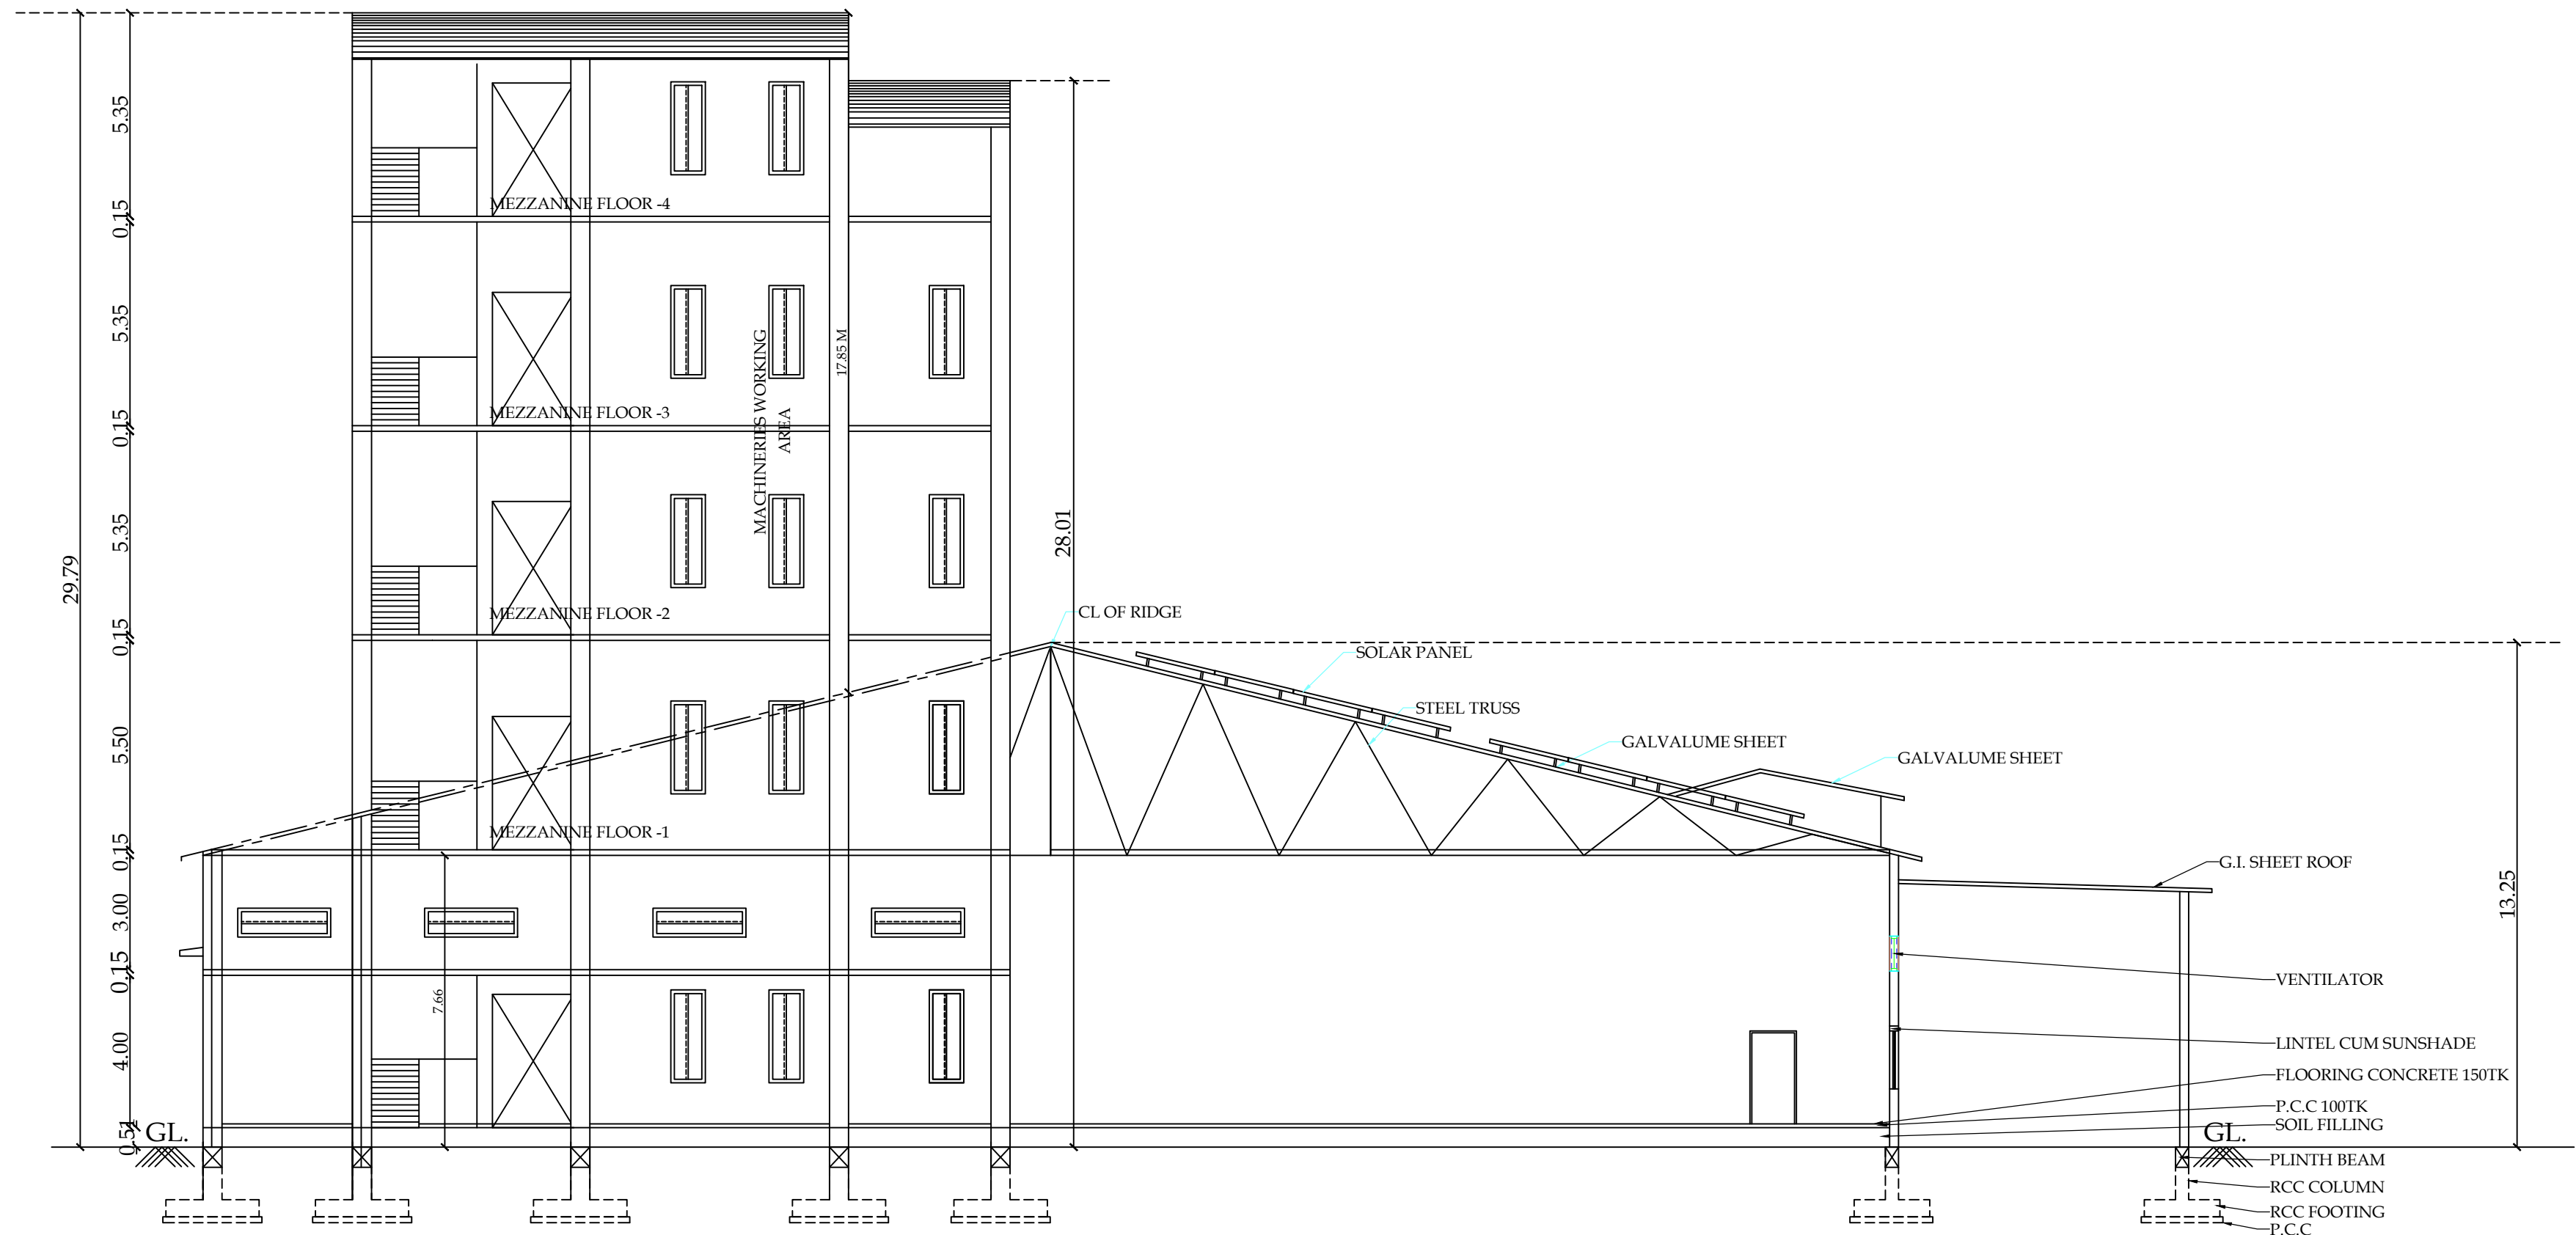


SECTION A-A

BLOCK-1

SHEET NO: 4/9

PLAN SHOWING THE CONSTRUCTION OF
POULTRY FEED & ANIMAL FEED
INDUSTRIAL FACTORY BUILDING
(TOTAL = 763.50HP) IN S.F.NO:352/1A &
352/2C AT V. KALLIPALAYAM VILLAGE,
PALLADAM TALUK, TIRUPPUR DISTRICT.

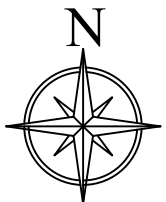

Scale 1:100

AREA DETAILS:

FLOOR NAME	FSI AREA (Sqm)	NON-FSI AREA (Sqm)	TOTAL AREA (Sqm)
GROUND FLOOR	3886.60	-	3886.60
MEZZANINE FLOOR - 1	217.60	-	217.60
MEZZANINE FLOOR - 2	217.60	-	217.60
MEZZANINE FLOOR - 3	217.60	-	217.60
MEZZANINE FLOOR - 4	217.60	-	217.60
TOTAL	4757.00	-	4757.00

JOINERY DETAILS

TYPE	DESCRIPTION	SIZE
RS	ROLLING SHUTTER	4.26 X 3.69
RS1	ROLLING SHUTTER	2.44 X 3.05
W	WINDOW	2.44 X 1.53
V	VENTILATOR	2.44 X 0.76
V1	VENTILATOR	0.76 X 2.44


BP/TCP[TD]No.145/2024

R.N.Krishna Kumar B.Arch.,
CA/2015/73097
LPA/RA/GR.1/19/03/006
GK ASSOCIATES
No : 603, 100 Feet Road, Gandhipuram
Coimbatore - 641 012.
Ph : 0422 - 4220046, 99442 11111
Architect

R.PRAKASH M.E., (Structural)
LPA/SE/Gr-I/19/05/044
GK ASSOCIATES
No : 603, 100 FEET ROAD, GANDHIPURAM
COIMBATORE - 641 012.
PHONE : 0422-4220046, 97303 40046
Structural Engineer

S. vijayaBharathi
Applicant

PLAN SHOWING THE CONSTRUCTION OF
POULTRY FEED & ANIMAL FEED
INDUSTRIAL FACTORY BUILDING
(TOTAL = 763.50HP) IN S.F.NO:352/1A &
352/2C AT V. KALLIPALAYAM VILLAGE,
PALLADAM TALUK, TIRUPPUR DISTRICT.

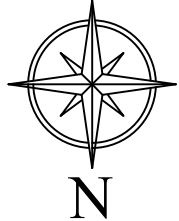

Scale 1:100

AREA DETAILS:

FLOOR NAME	FSI AREA (in Sqm)	NON-FSI AREA (in Sqm)	TOTAL AREA (in Sqm)
GROUND FLOOR	167.56	-	167.56
FIRST FLOOR	149.90	-	149.90
TOTAL AREA	317.46	-	317.46

JOINERY DETAILS

TYPE	DESCRIPTION	SIZE
MD	MAIN DOOR	1.22 X 2.13
D	DOOR	1.00 X 2.13
D1	DOOR	0.76 X 2.13
W	WINDOW	1.83 X 1.53
V	VENTILATOR	0.91 X 0.76

M.V-MECHANICAL VENTILATION PROVIDED

BP/TCP[TD]No.145/2024

R.N.Krishna Kumar
R.N.Krishna Kumar B.Arch.,
CA/2015/73097
LPA/RA/GR.I/19/03/008
GK ASSOCIATES
No : 603, 100 Feet Road, Gandhipuram
Coimbatore - 641 012.
Ph : 0422 - 4220046, 99442 11111


Architect

R.Prakash
R.PRAKASH M.E., (Structural)
LPA/SE/Gr-I/19/05/044
GK ASSOCIATES
No : 603, 100 FEET ROAD, GANDHIPURAM
COIMBATORE - 641 012.
PHONE : 0422-4220046, 97503 40046


Structural Engineer

S. Vijaya Bharathi
S. Vijaya Bharathi


Applicant

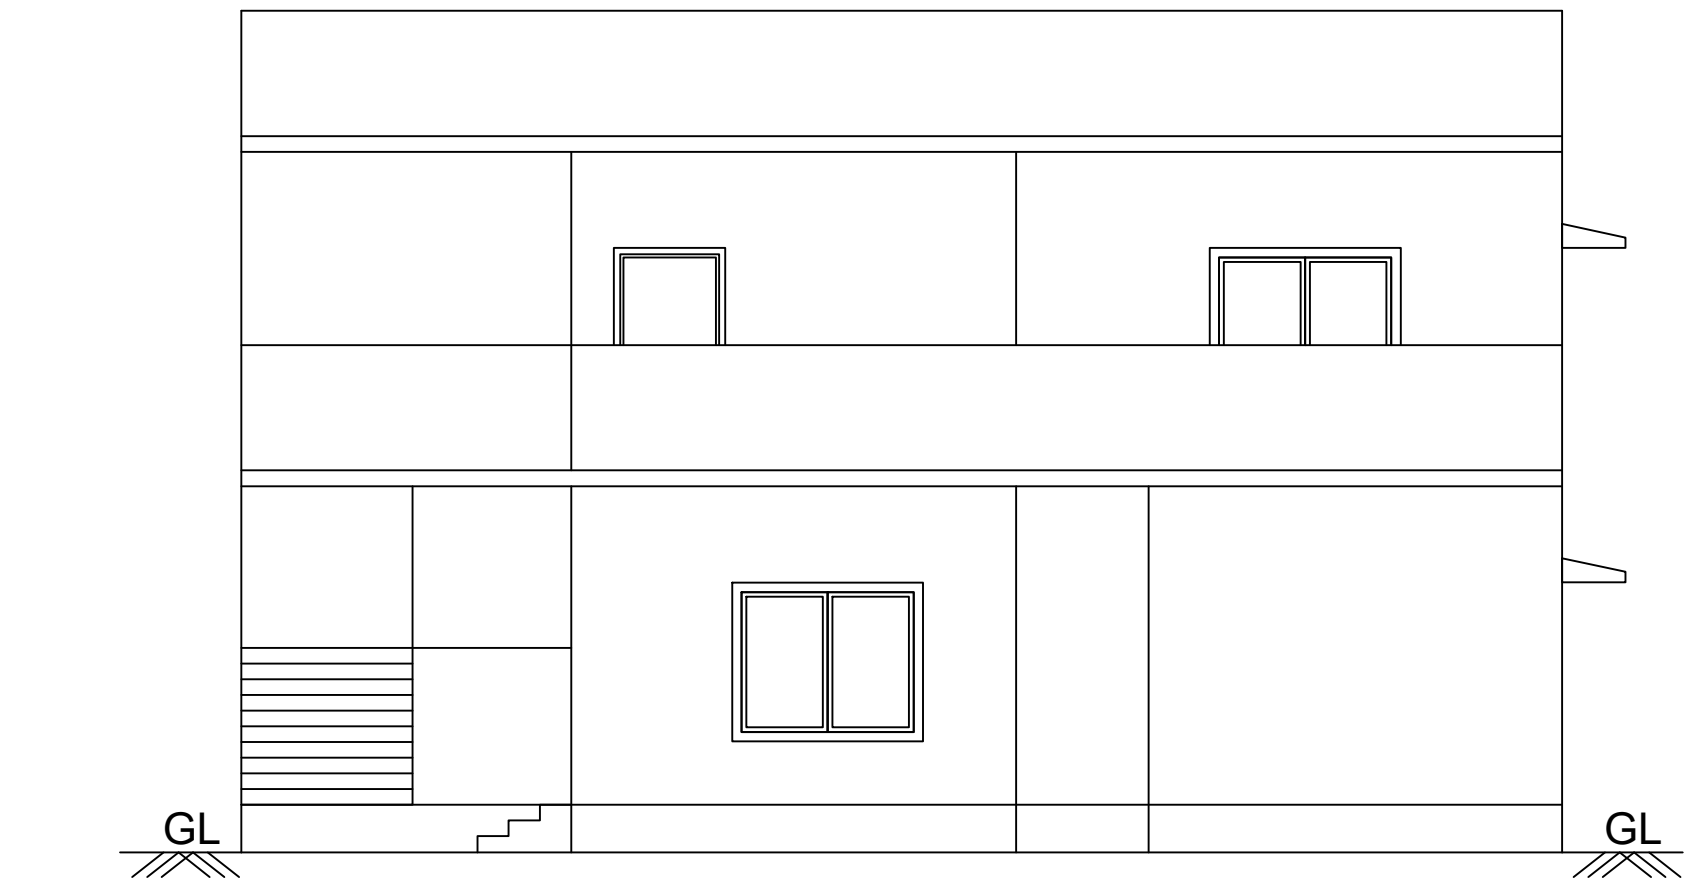


ELEVATION

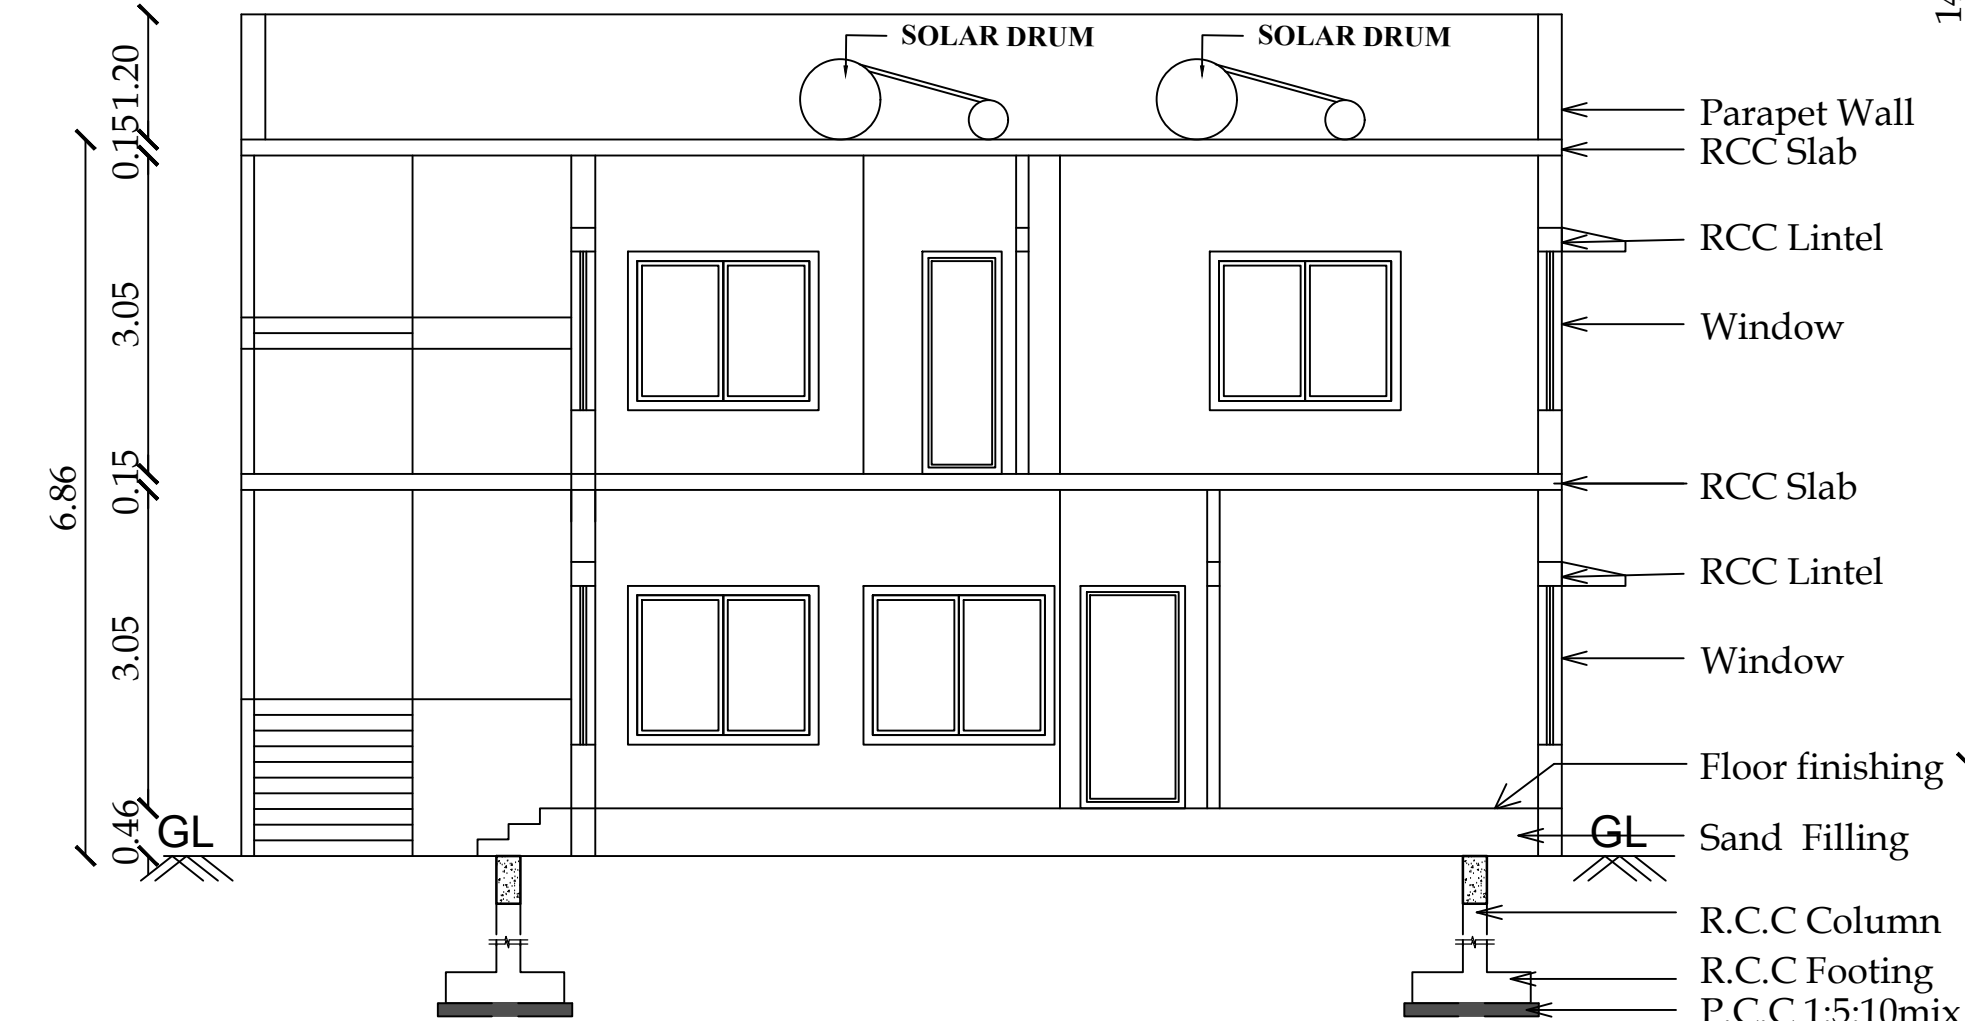


SECTION ON B-B

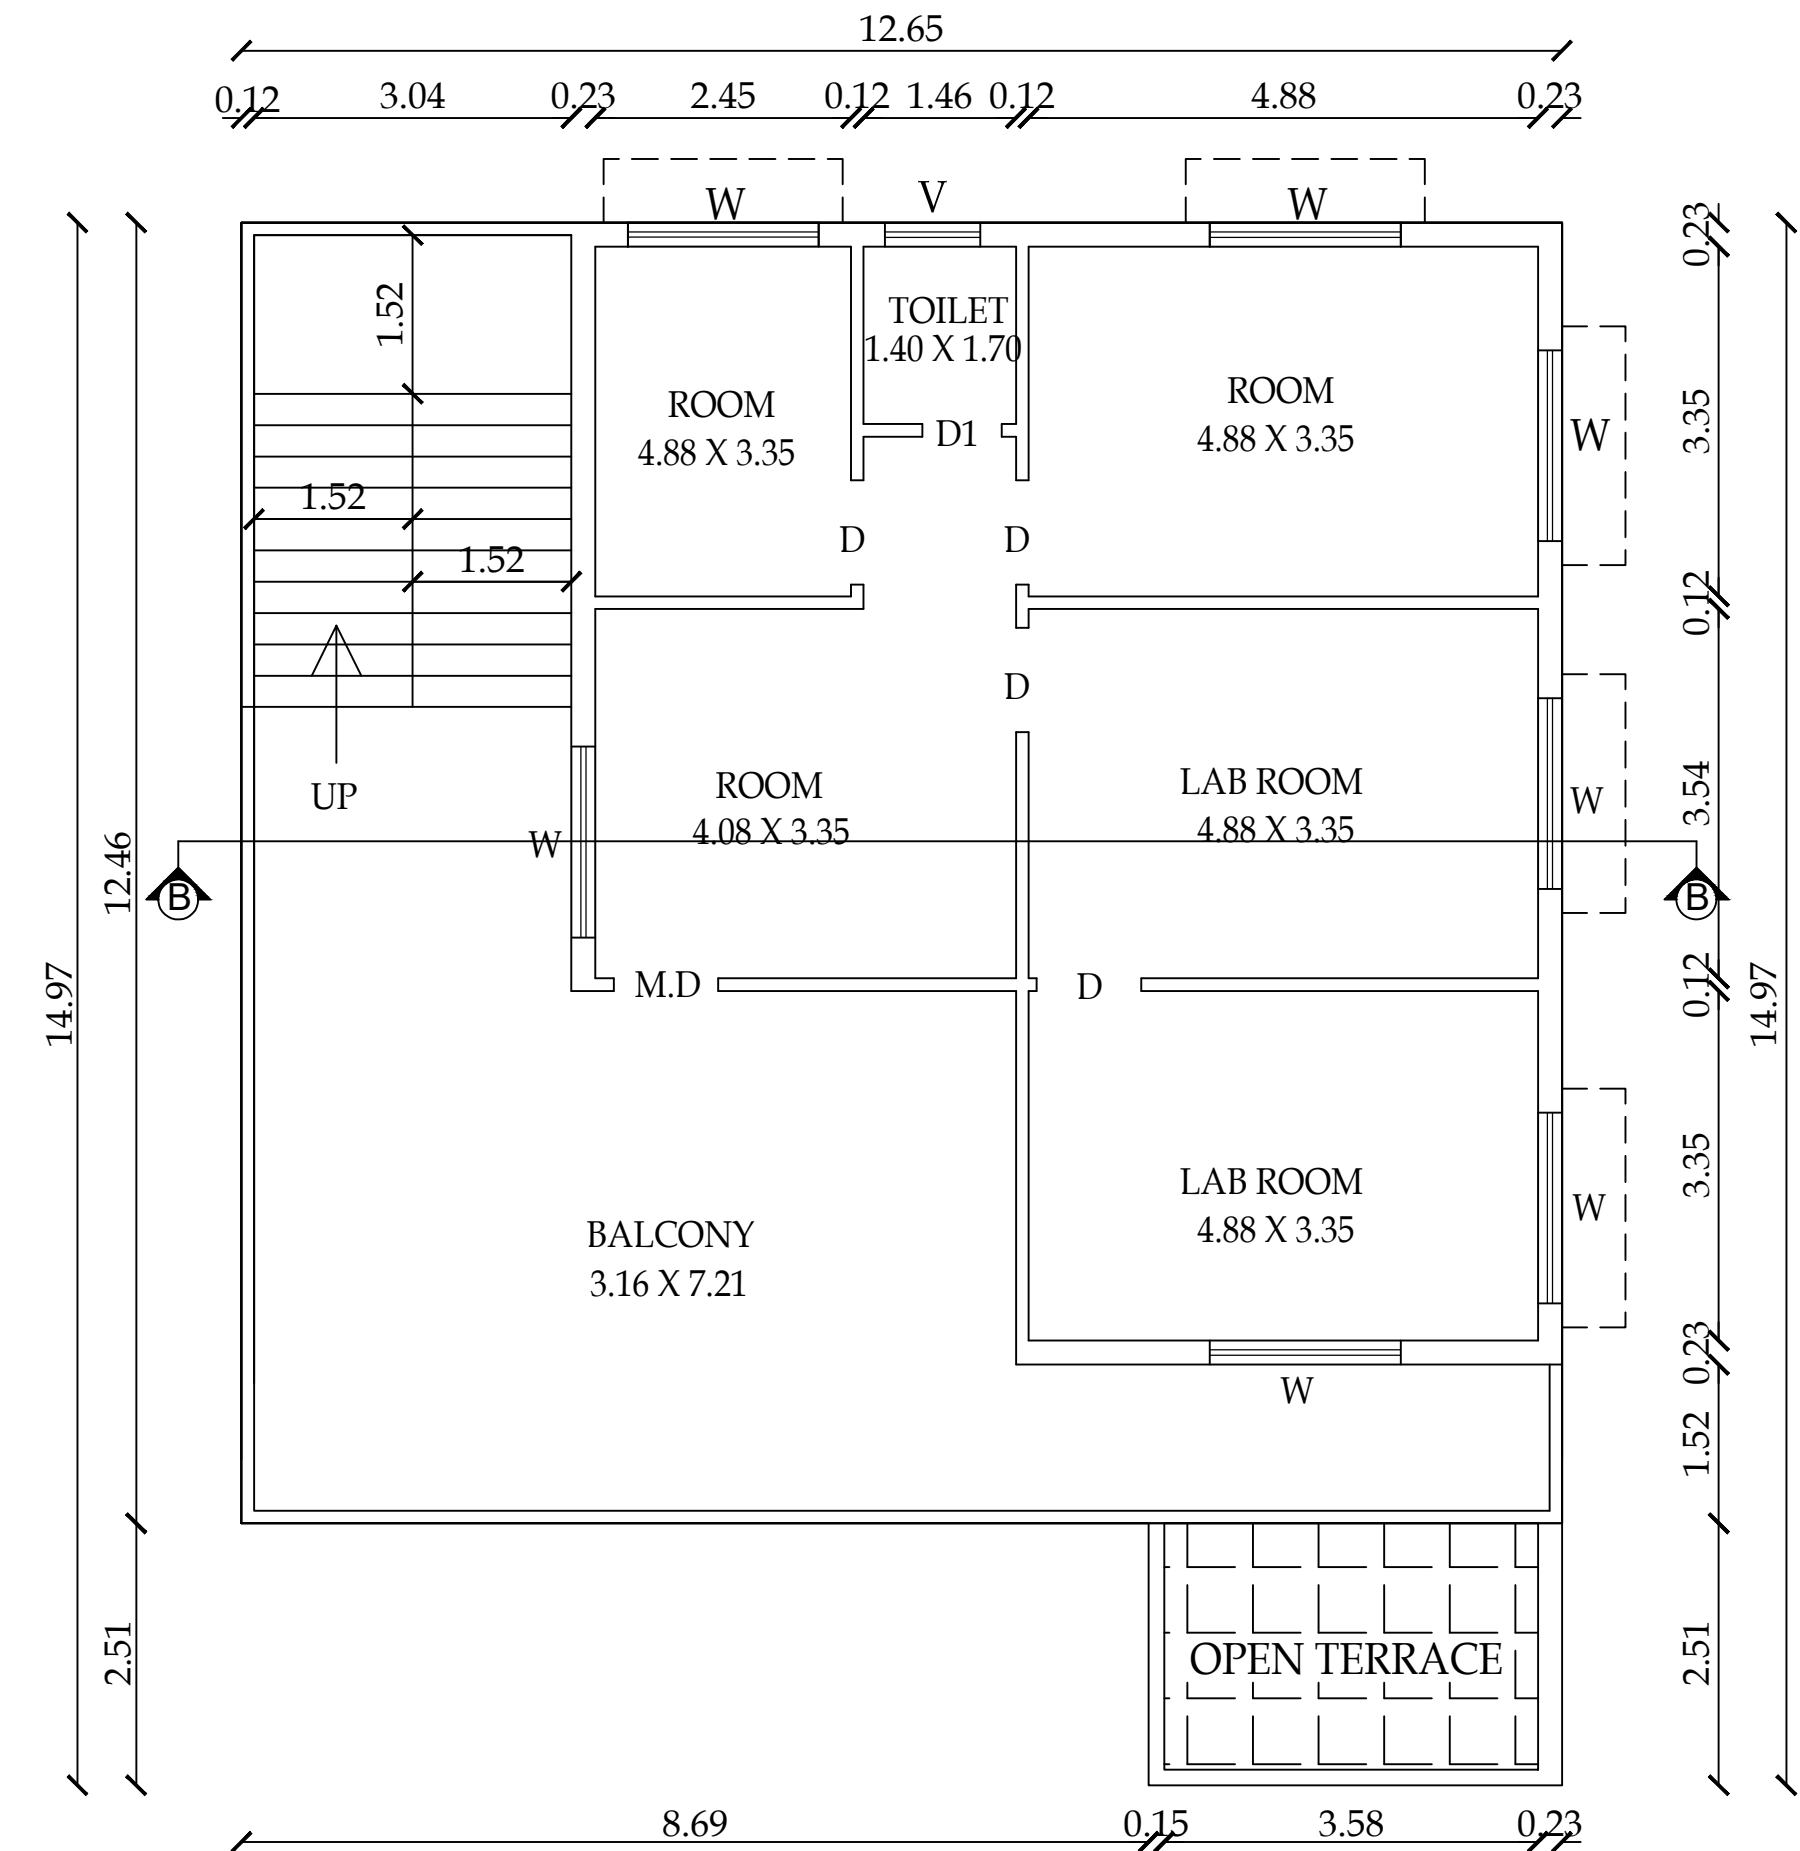

FIRST FLOOR PLAN

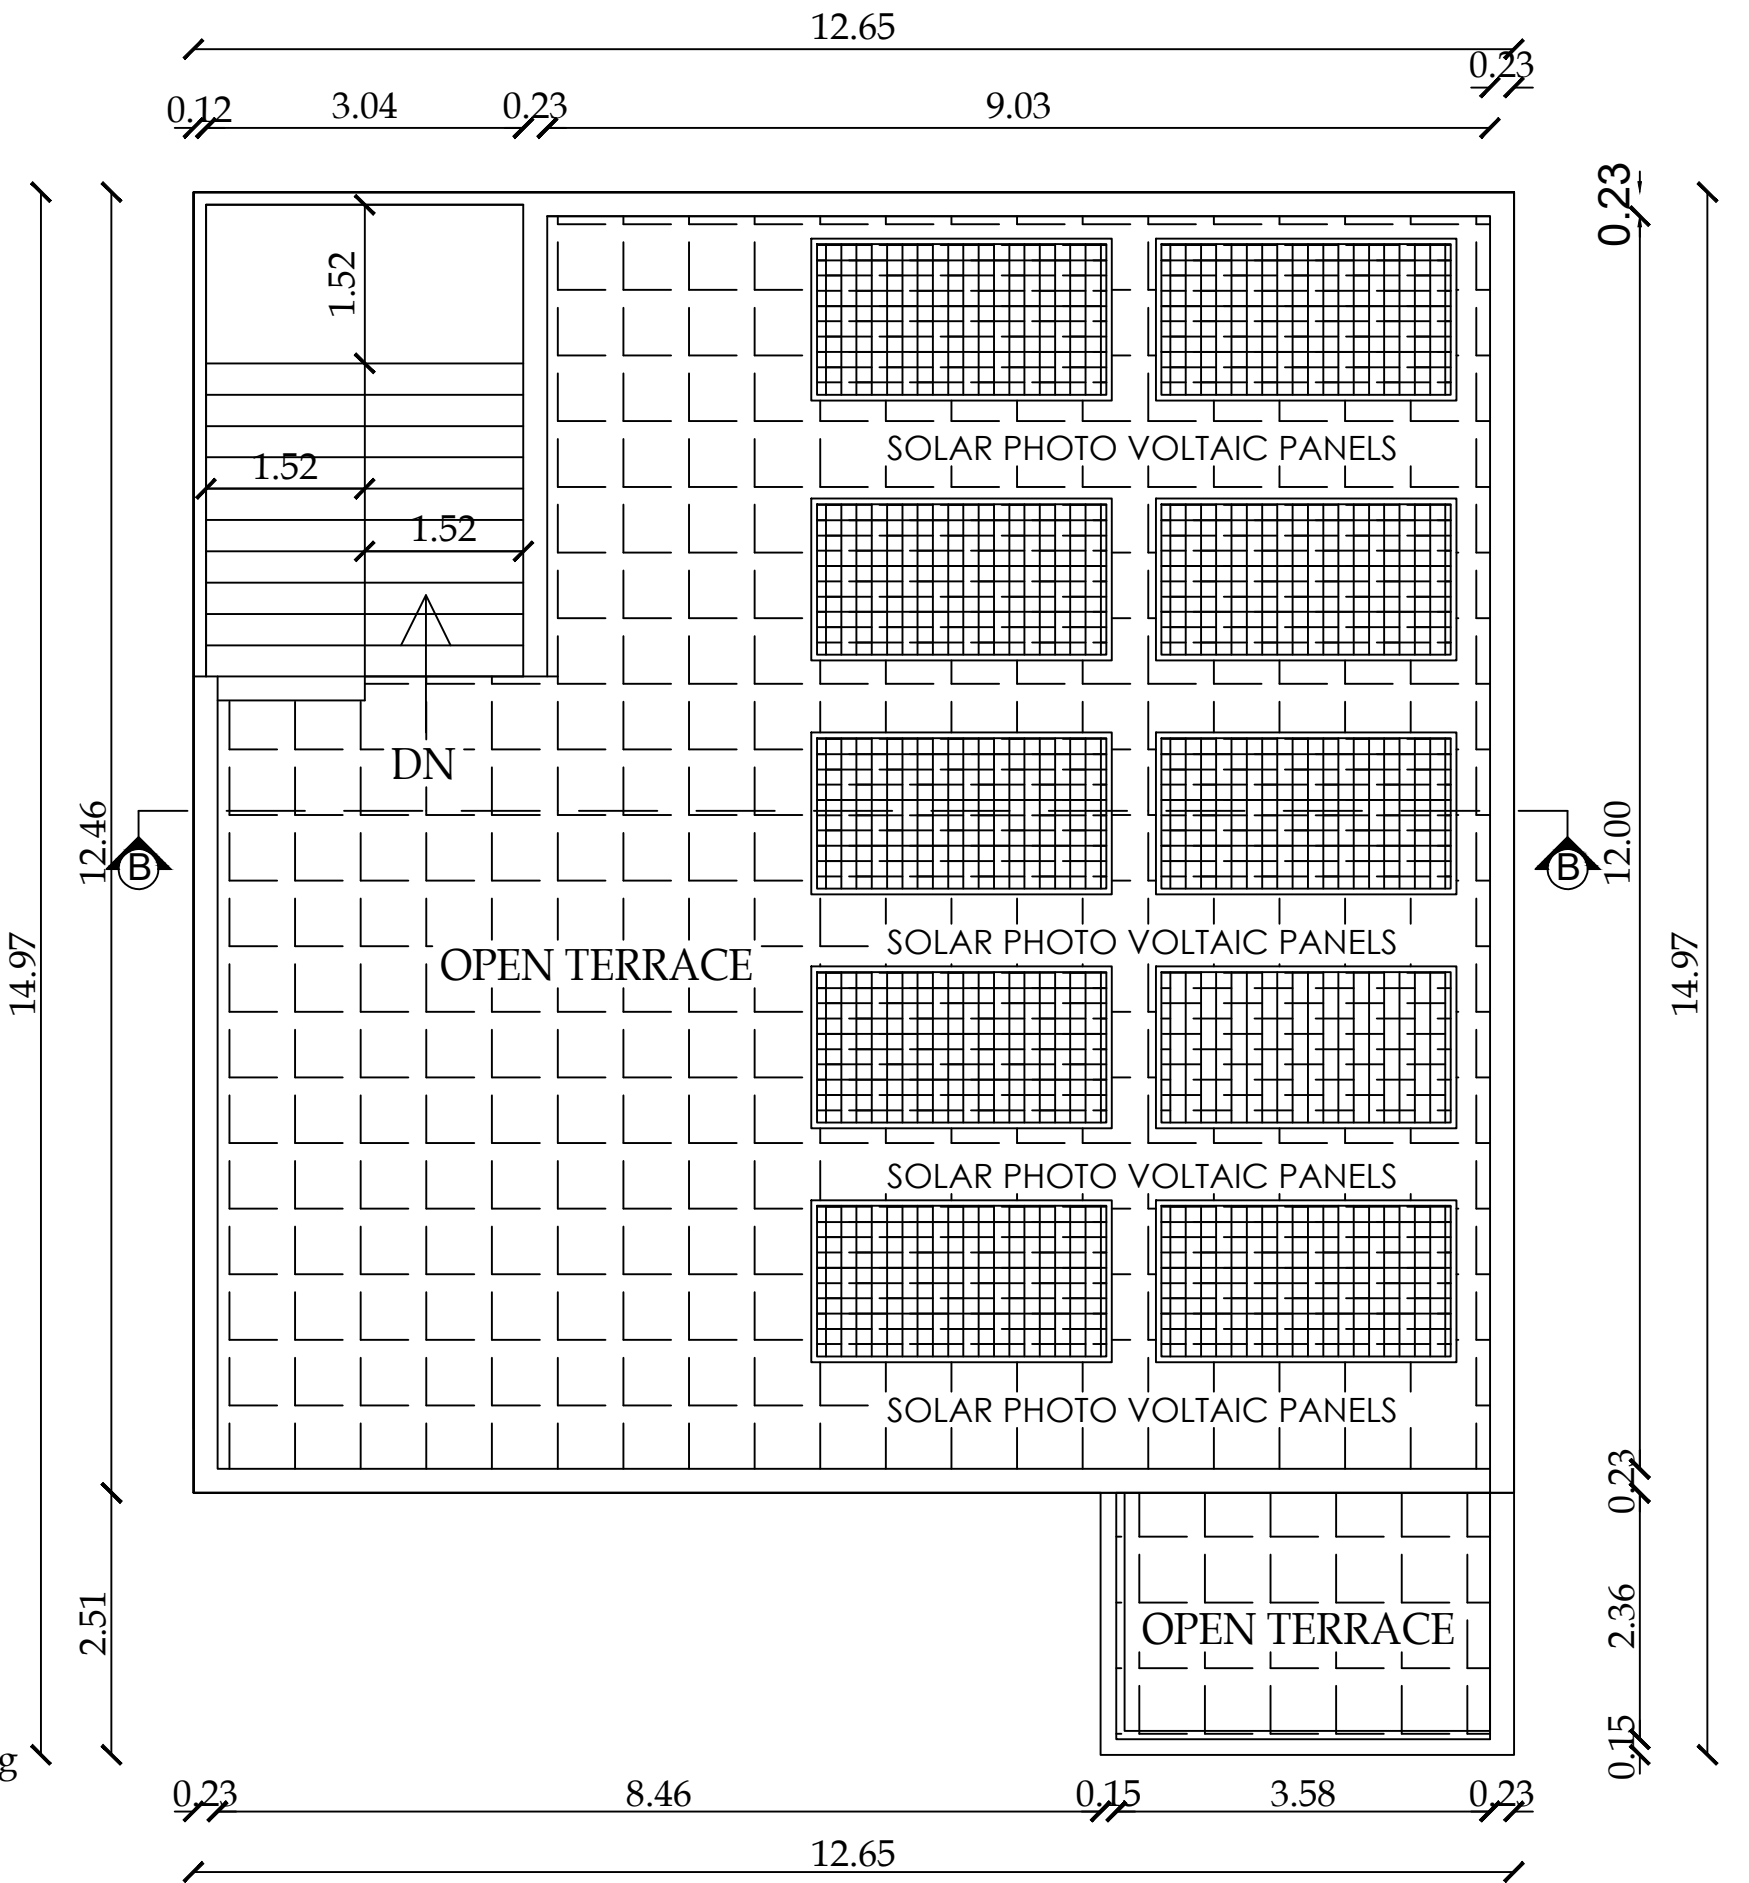

TERRACE FLOOR PLAN

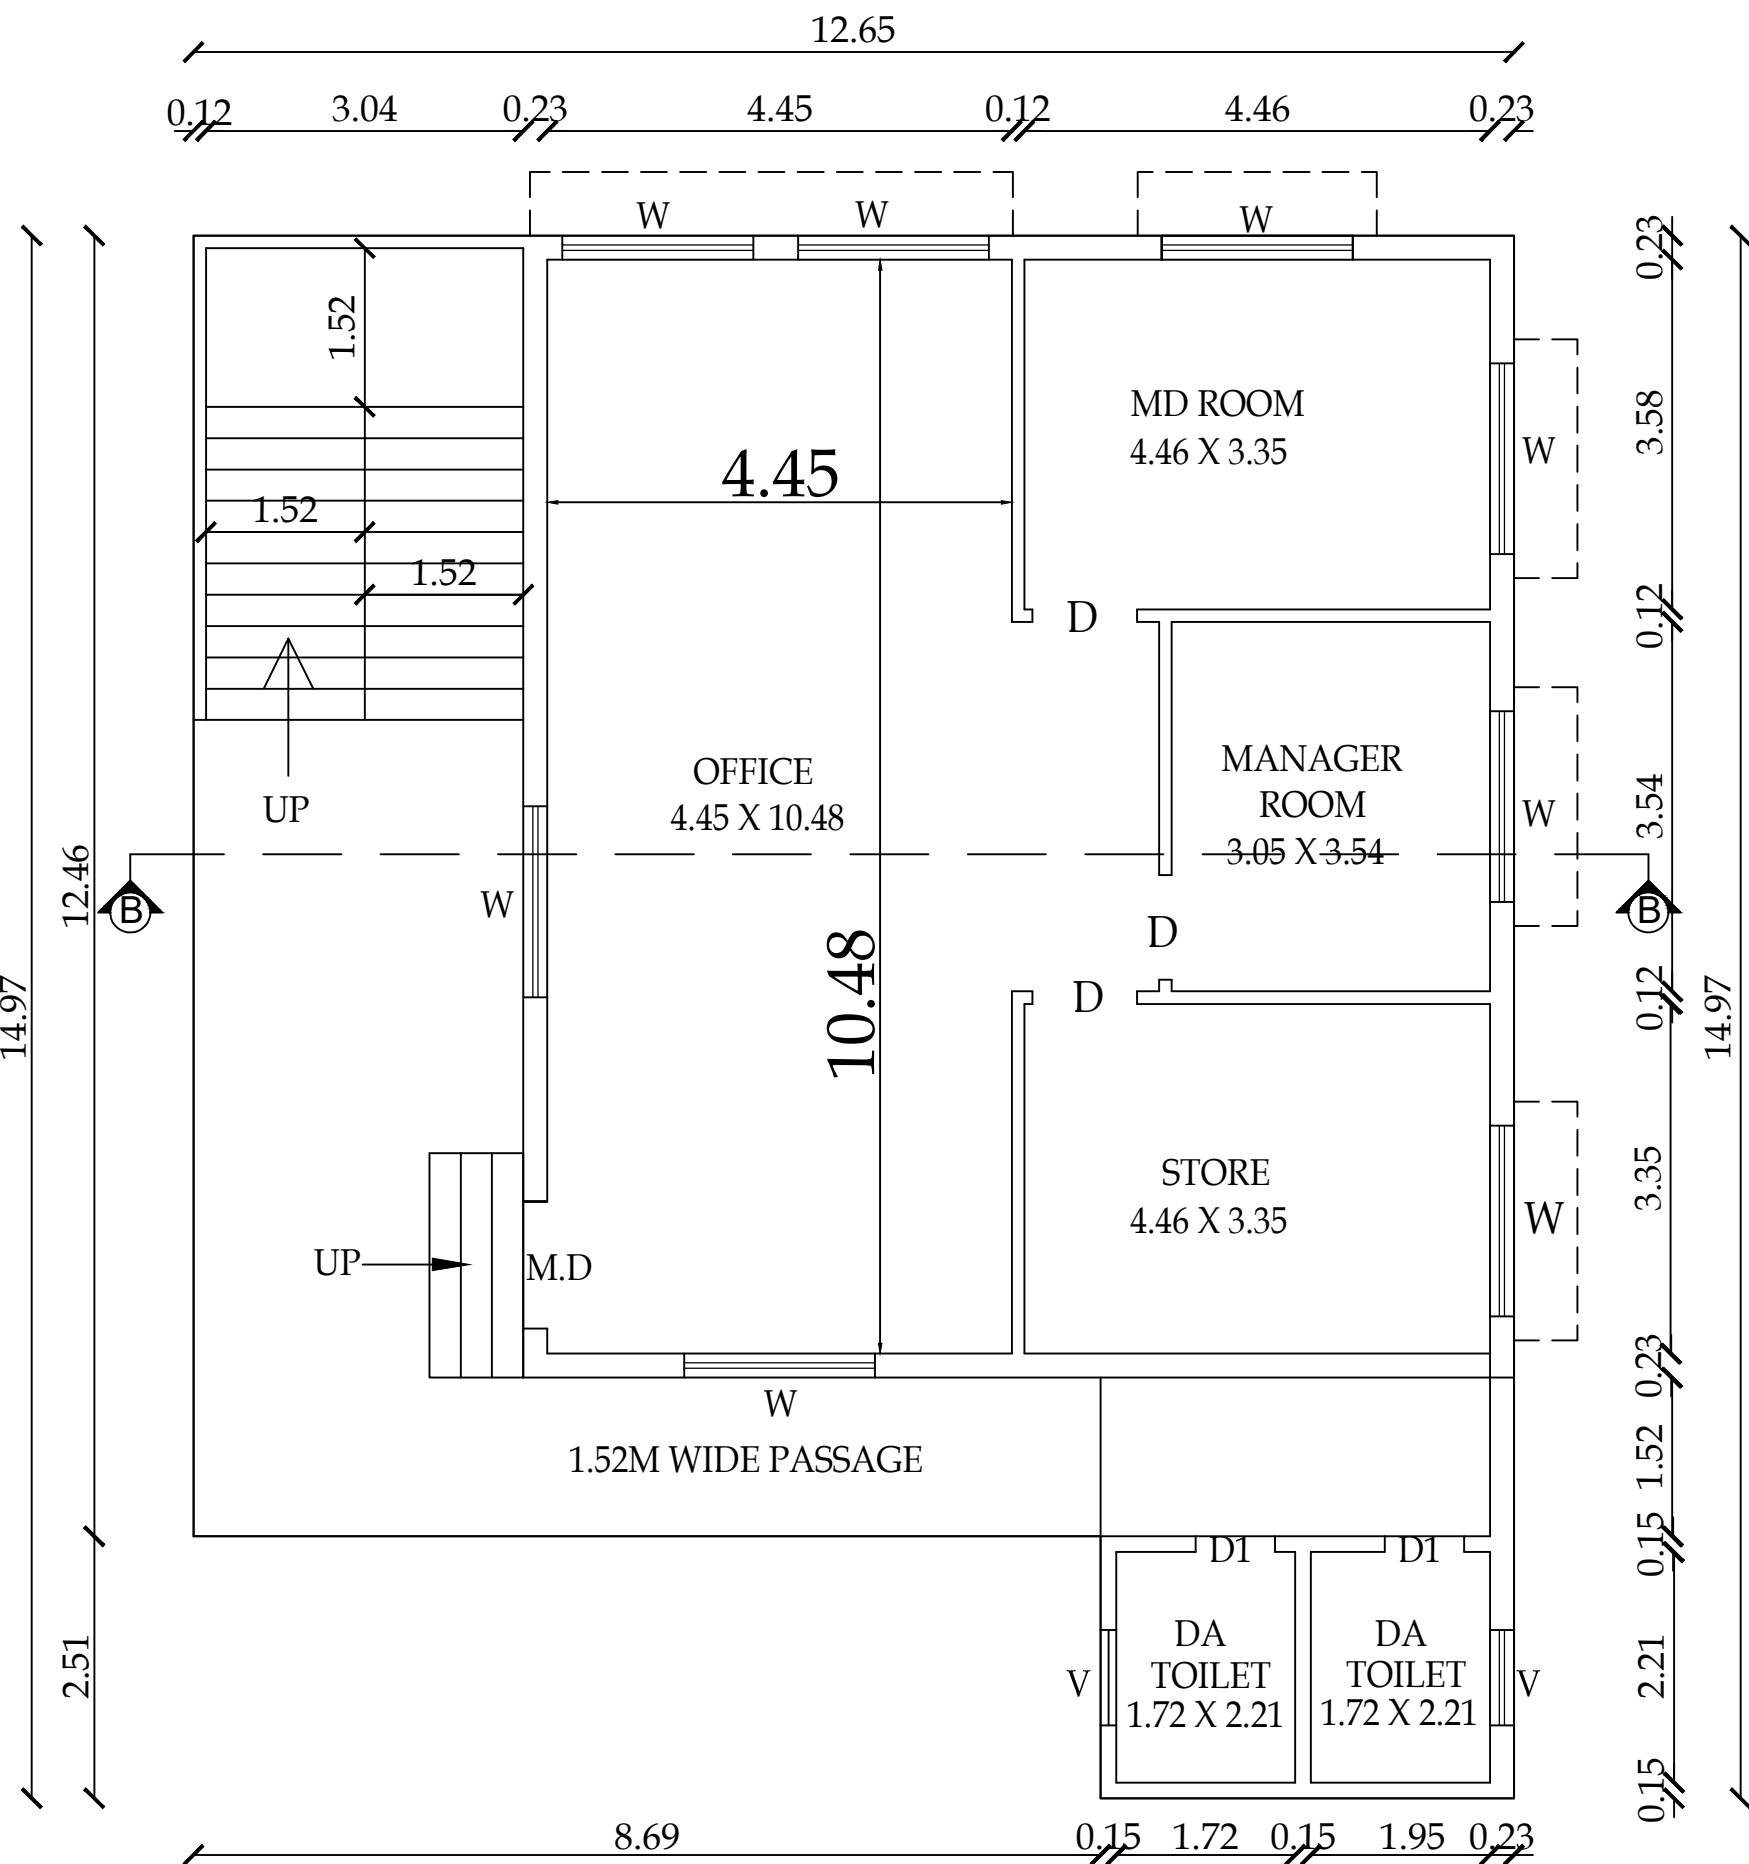

GROUND FLOOR PLAN

PLAN SHOWING THE CONSTRUCTION OF
POULTRY FEED & ANIMAL FEED
INDUSTRIAL FACTORY BUILDING
(TOTAL = 763.50HP) IN S.F.NO:352/1A &
352/2C AT V. KALLIPALAYAM VILLAGE,
PALLADAM TALUK, TIRUPPUR DISTRICT.



Scale 1:100

AREA DETAILS:

FLOOR NAME	FSI AREA (in Sqm)	NON-FSI AREA (in Sqm)	TOTAL AREA (in Sqm)
GROUND FLOOR	119.58	-	119.58
FIRST FLOOR	119.58	-	119.58
SECOND FLOOR	119.58	-	119.58
TOTAL AREA	358.74	-	358.74

JOINERY DETAILS

TYPE	DESCRIPTION	SIZE
MD	MAIN DOOR	1.22 X 2.13
D	DOOR	1.00 X 2.13
D1	DOOR	0.76 X 2.13
W	WINDOW	1.83 X 1.53
V	VENTILATOR	0.91 X 0.76

BP/TCP[TD]No.145/2024

R.N.Krishna Kumar B.Arch.,
CA/2015/73097
LPA/RA/GR.1/19/03/008
GK ASSOCIATES
No : 803, 100 Feet Road, Gandhipuram
Coimbatore - 641 012.
Ph : 0422 - 4220046, 99442 11111


Architect

R.PRAKASH M.E., (Structural)
LPA/SE/Gr-1/19/05/044
GK ASSOCIATES
No : 603, 100 FEET ROAD, GANDHIPURAM
COIMBATORE - 641 012.
PHONE : 0422-4220046, 97503 40046


Structural Engineer

S. Vijaya Bharathi


Applicant

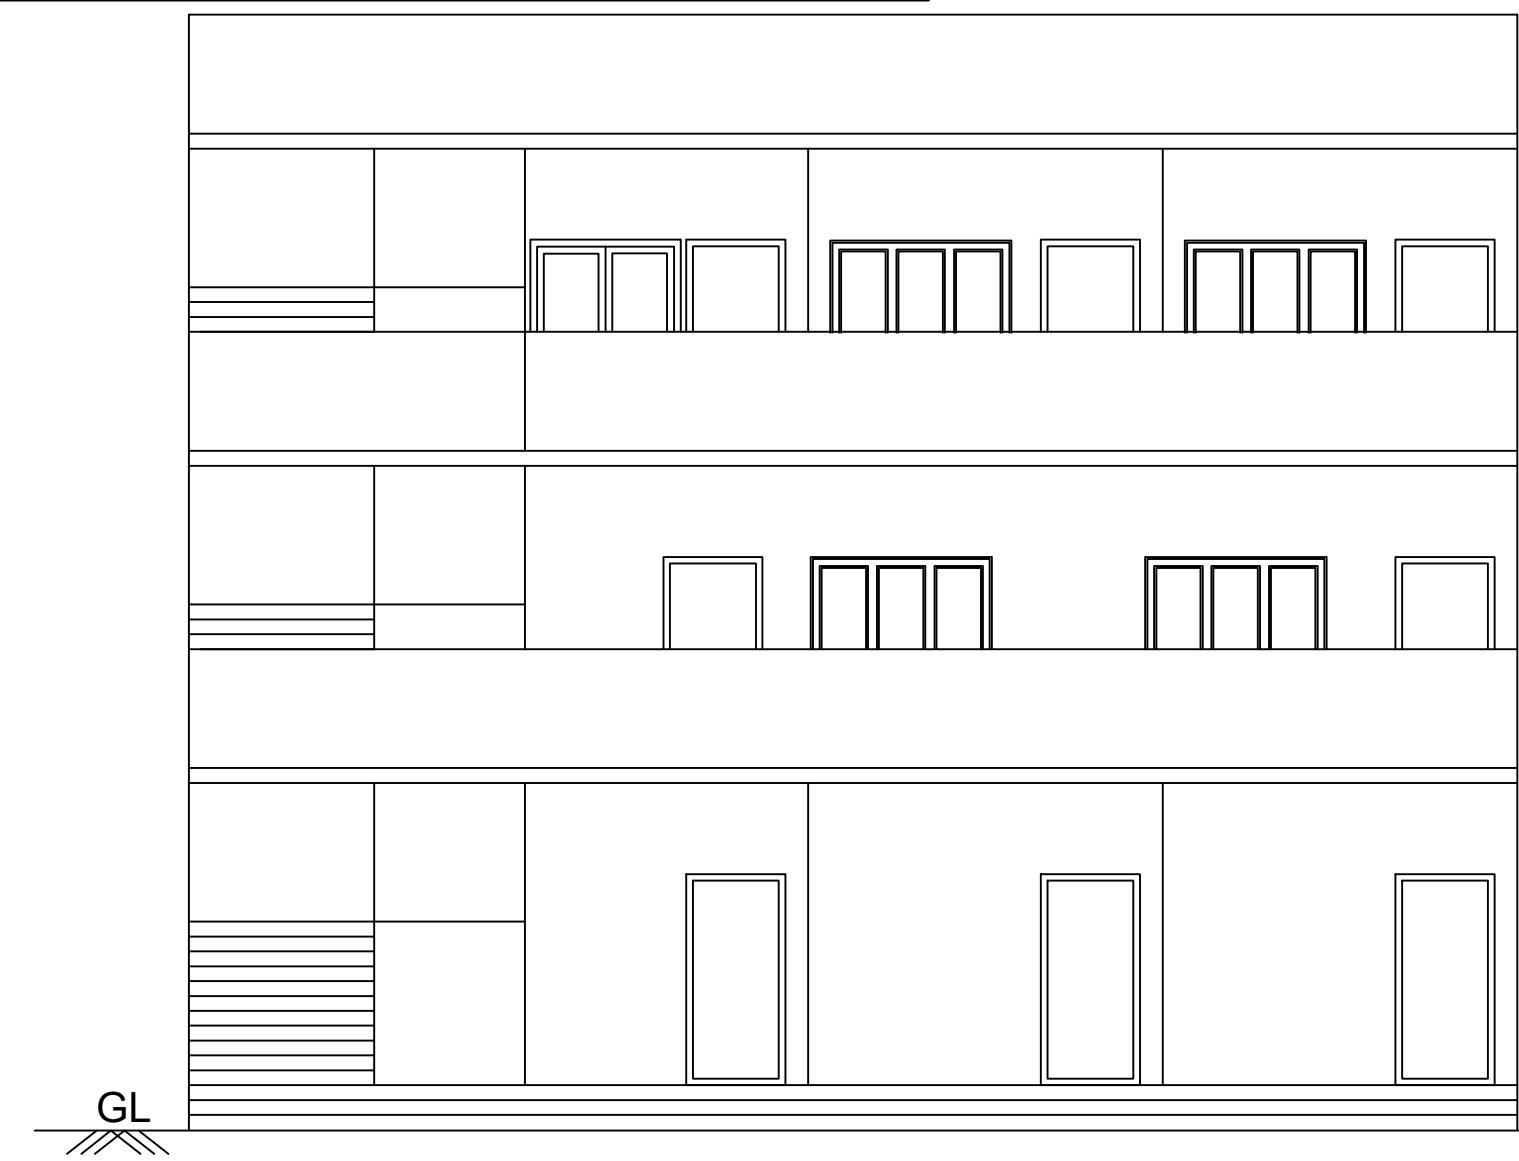


ELEVATION

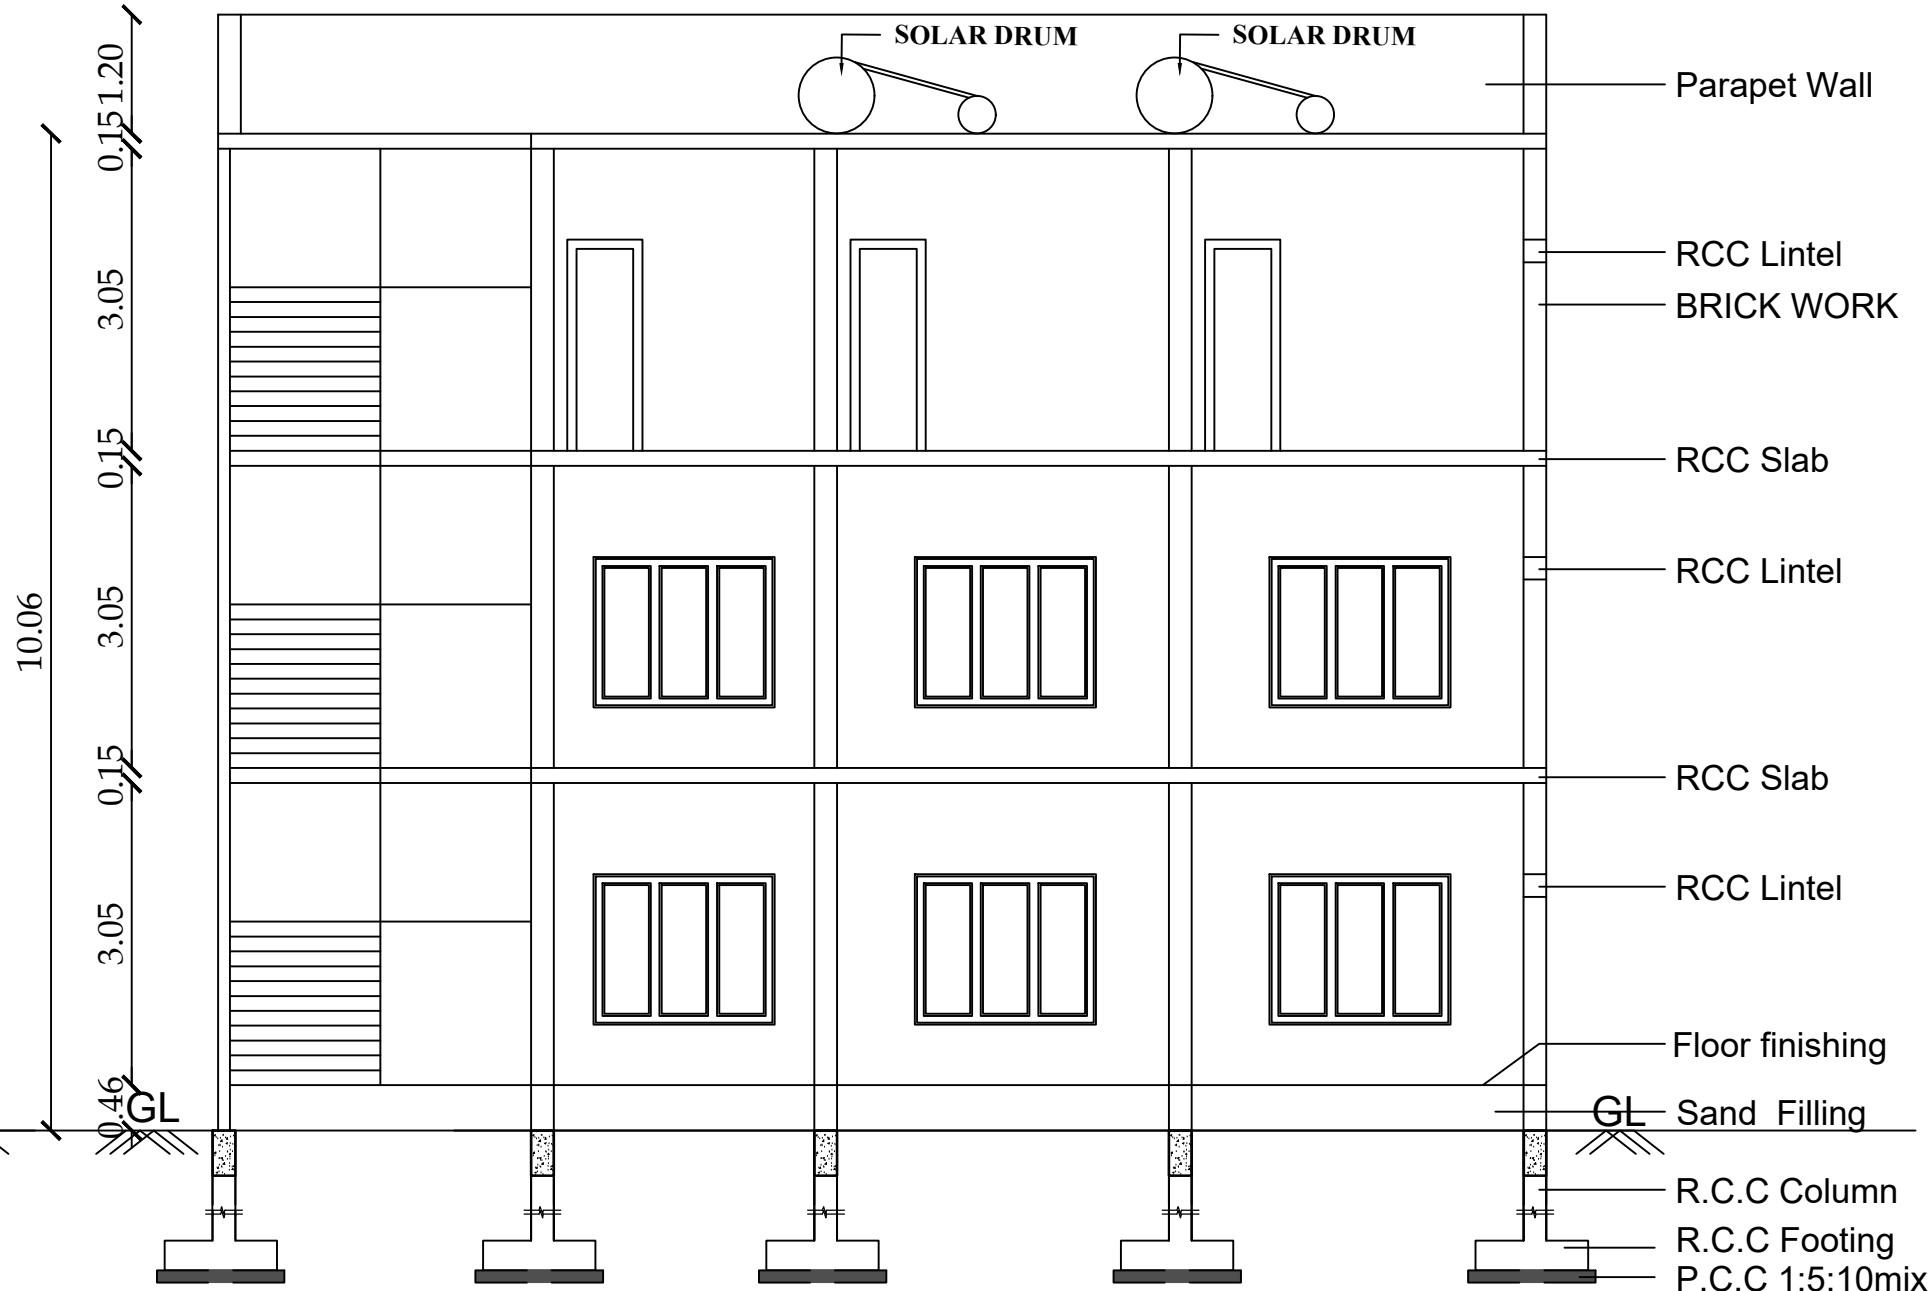


SECTION ON C-C

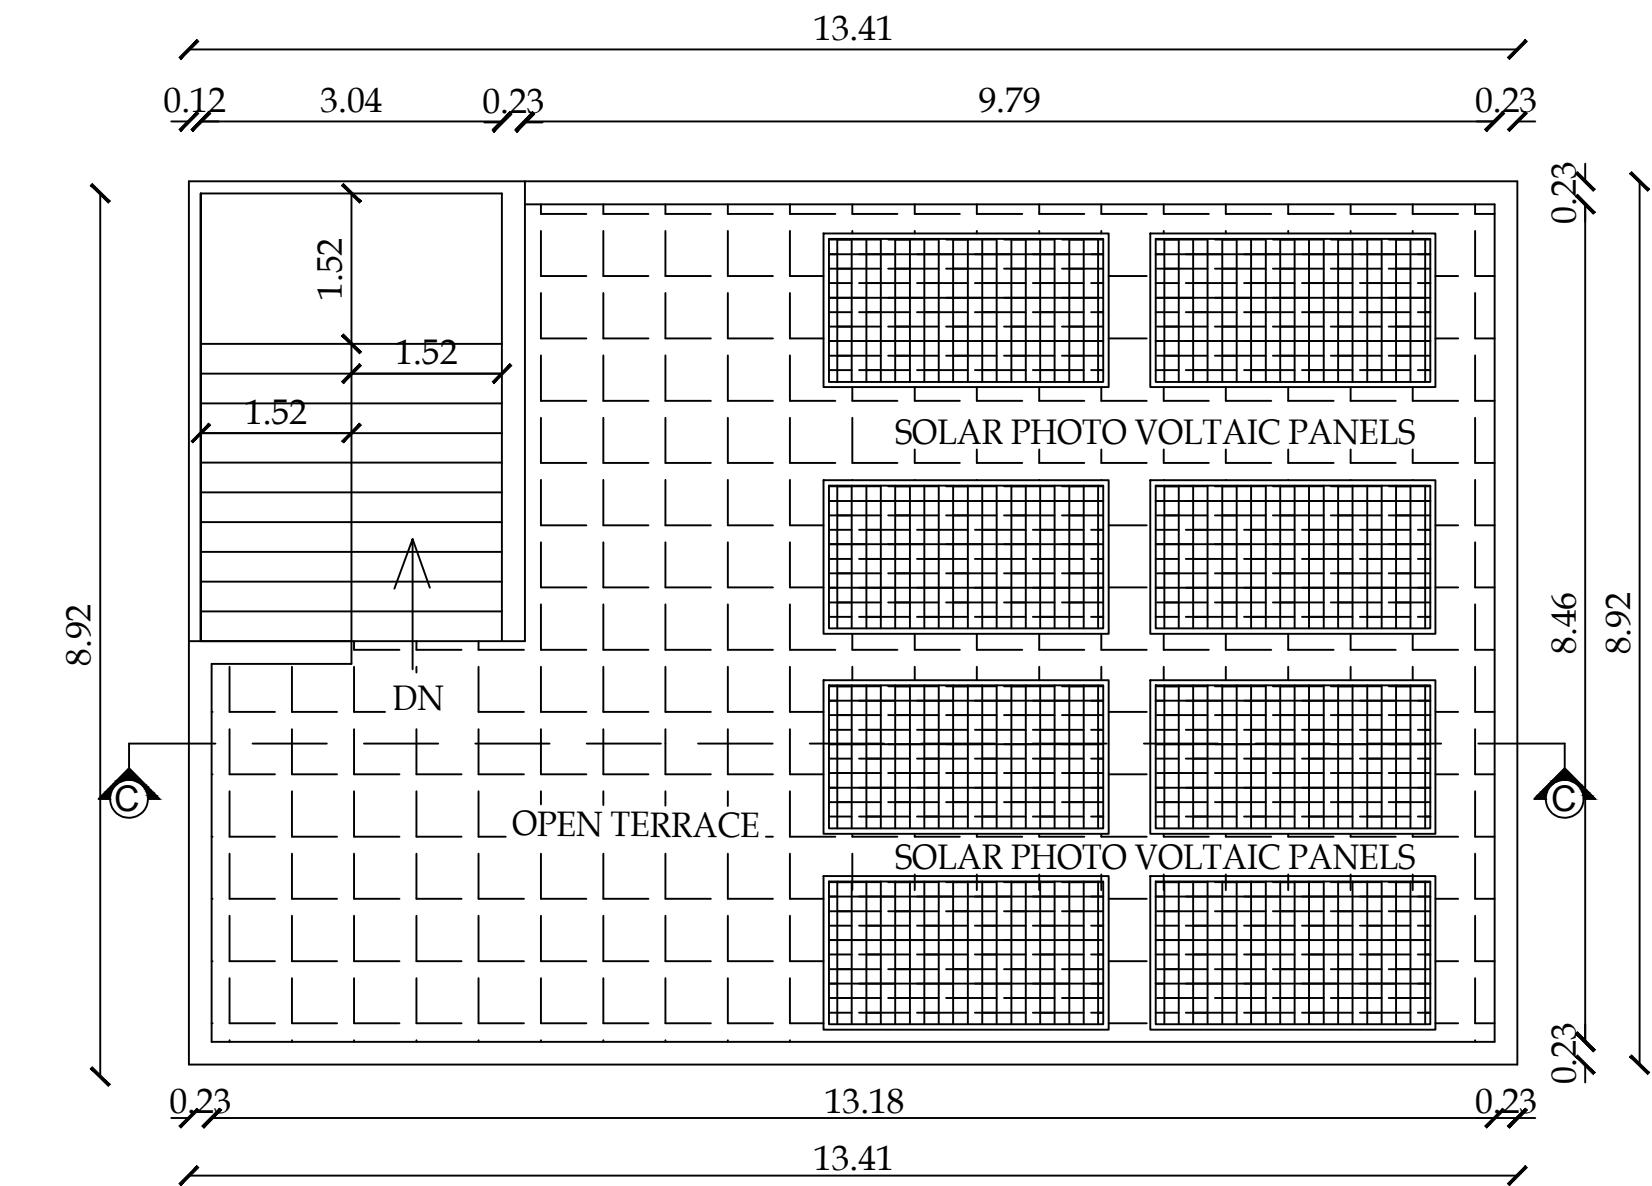


TERRACE FLOOR PLAN

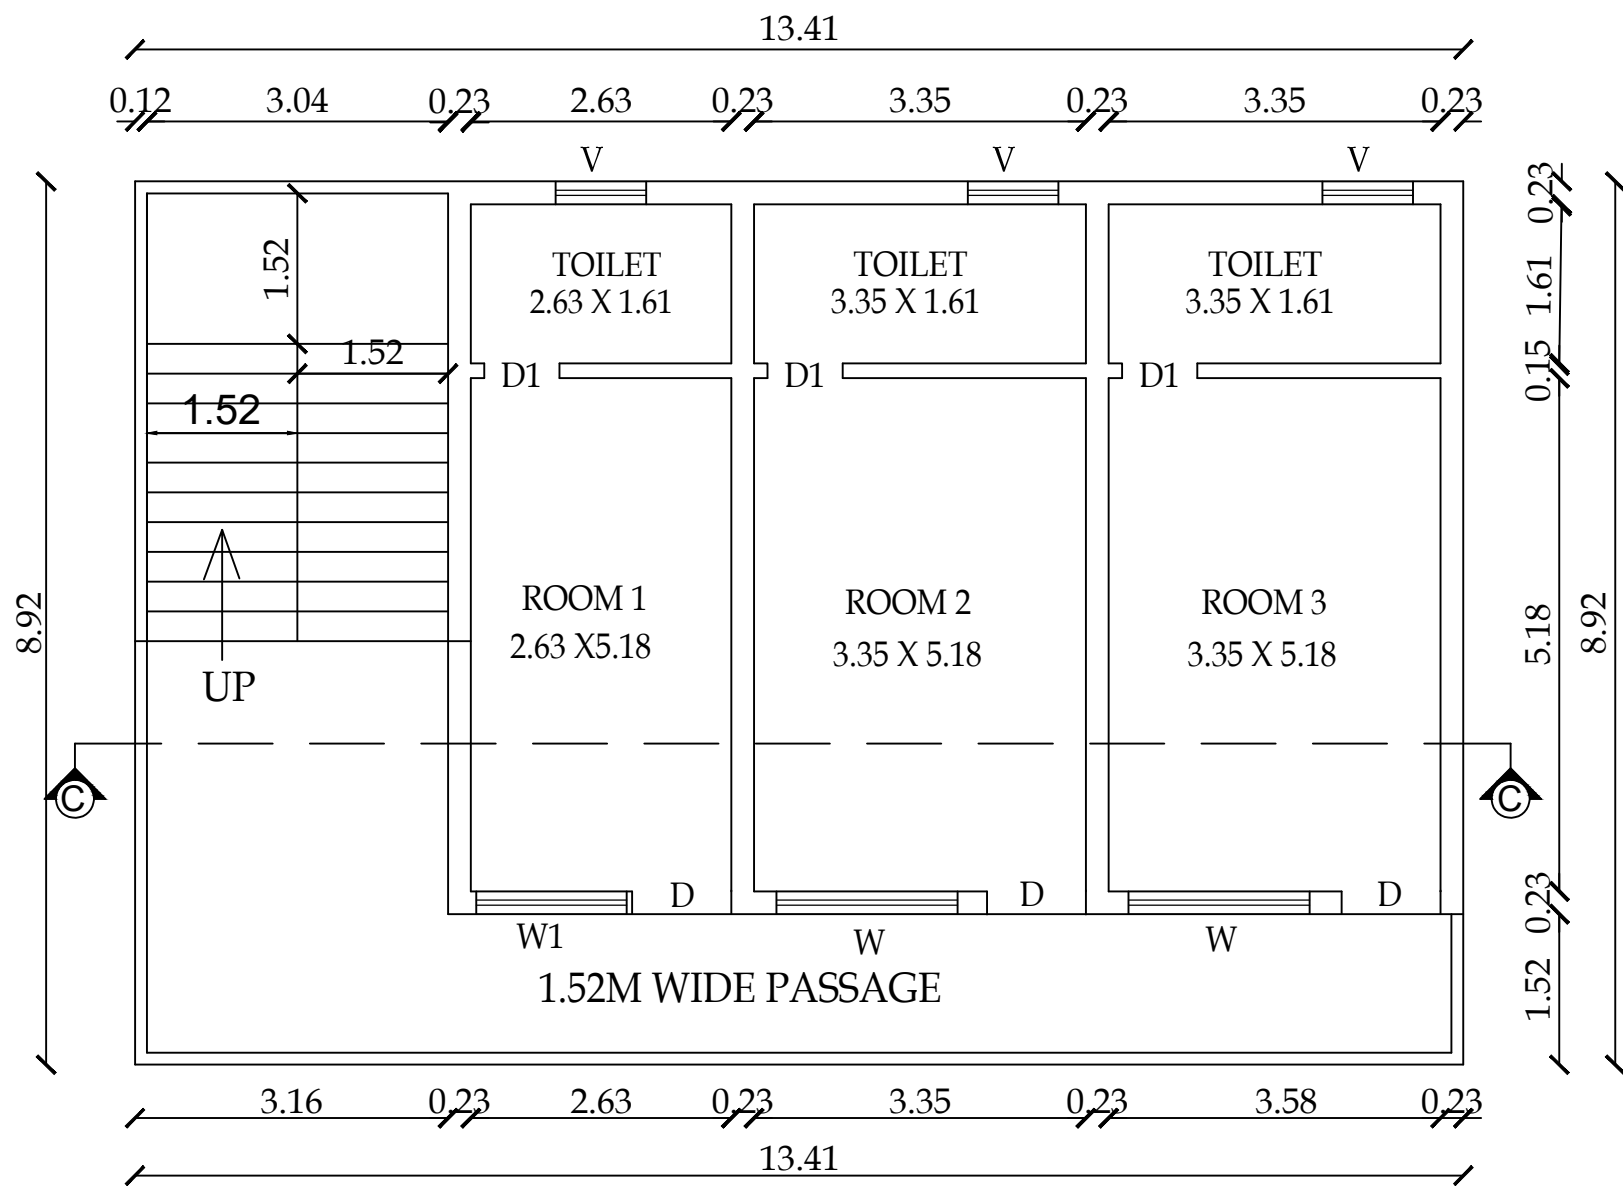

SECOND FLOOR PLAN

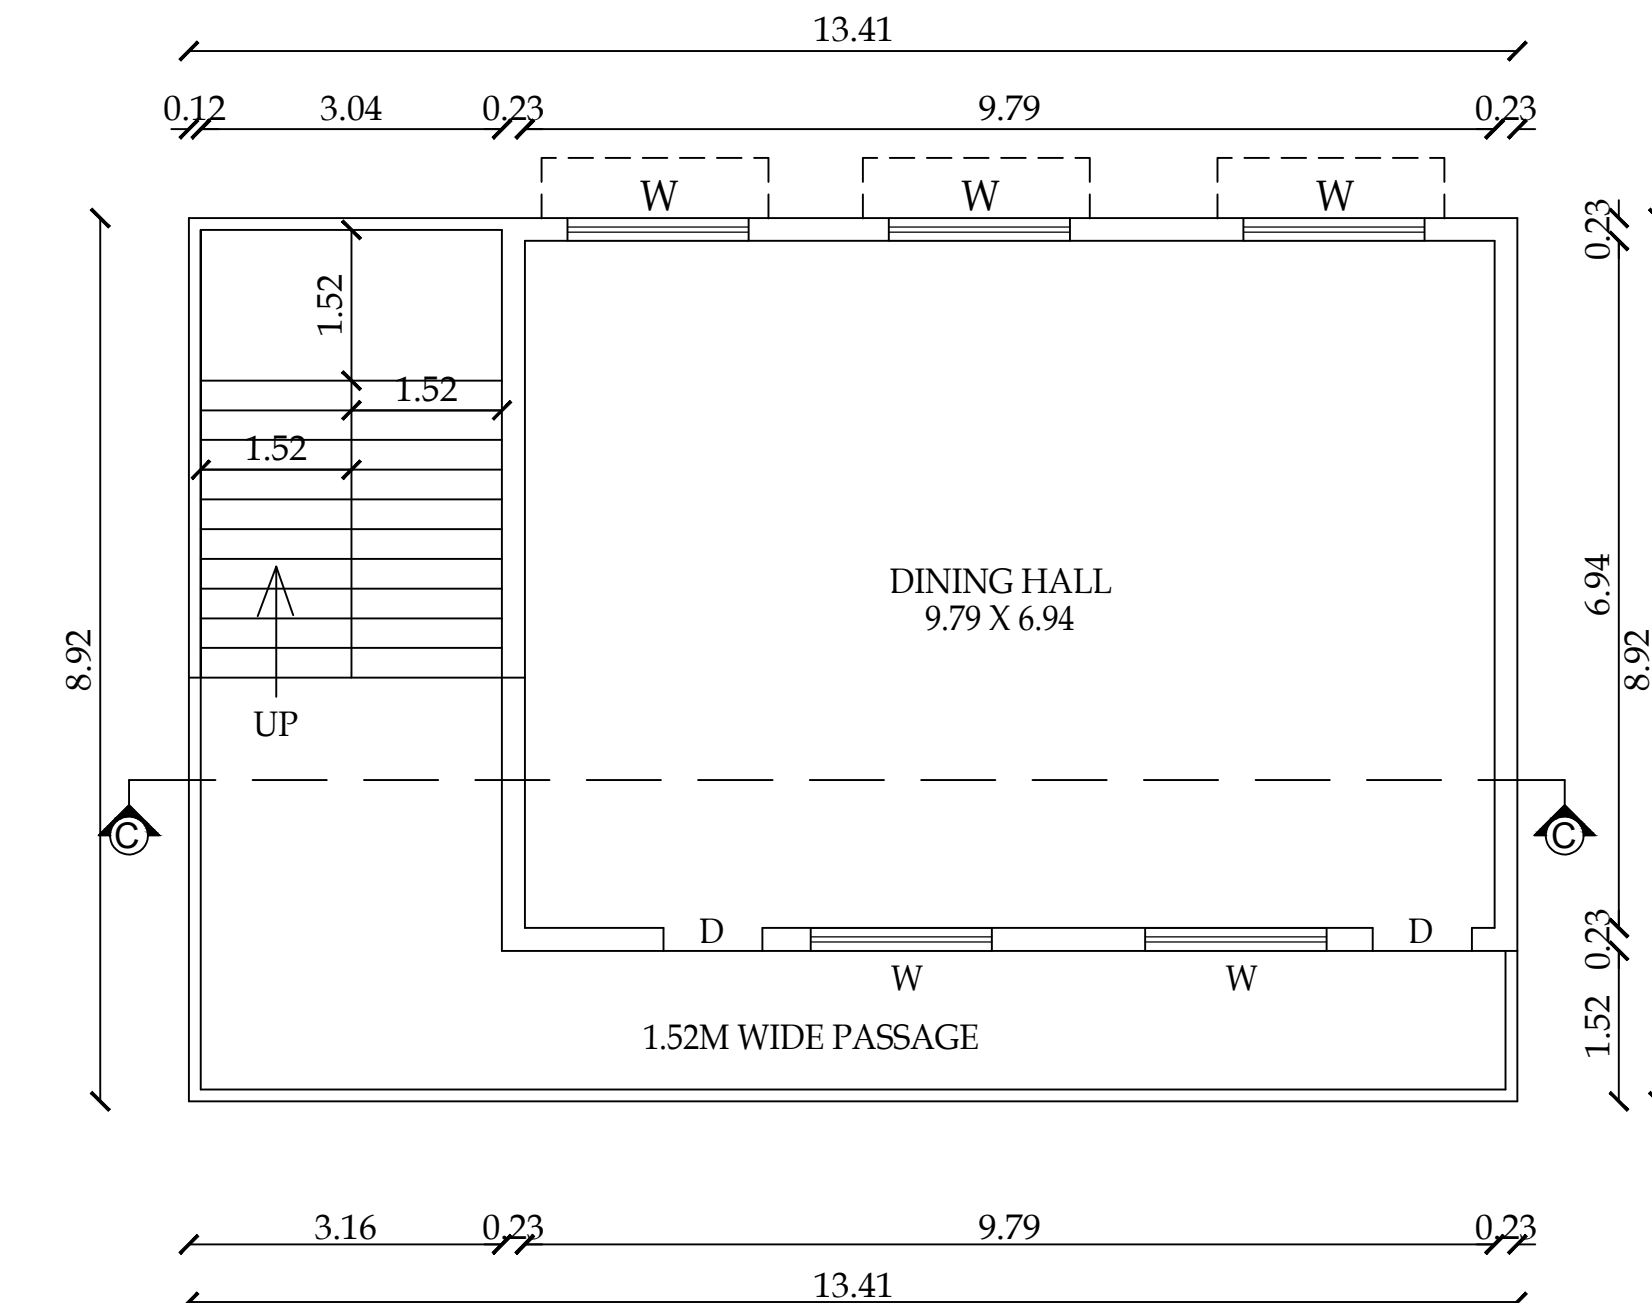


FIRST FLOOR PLAN

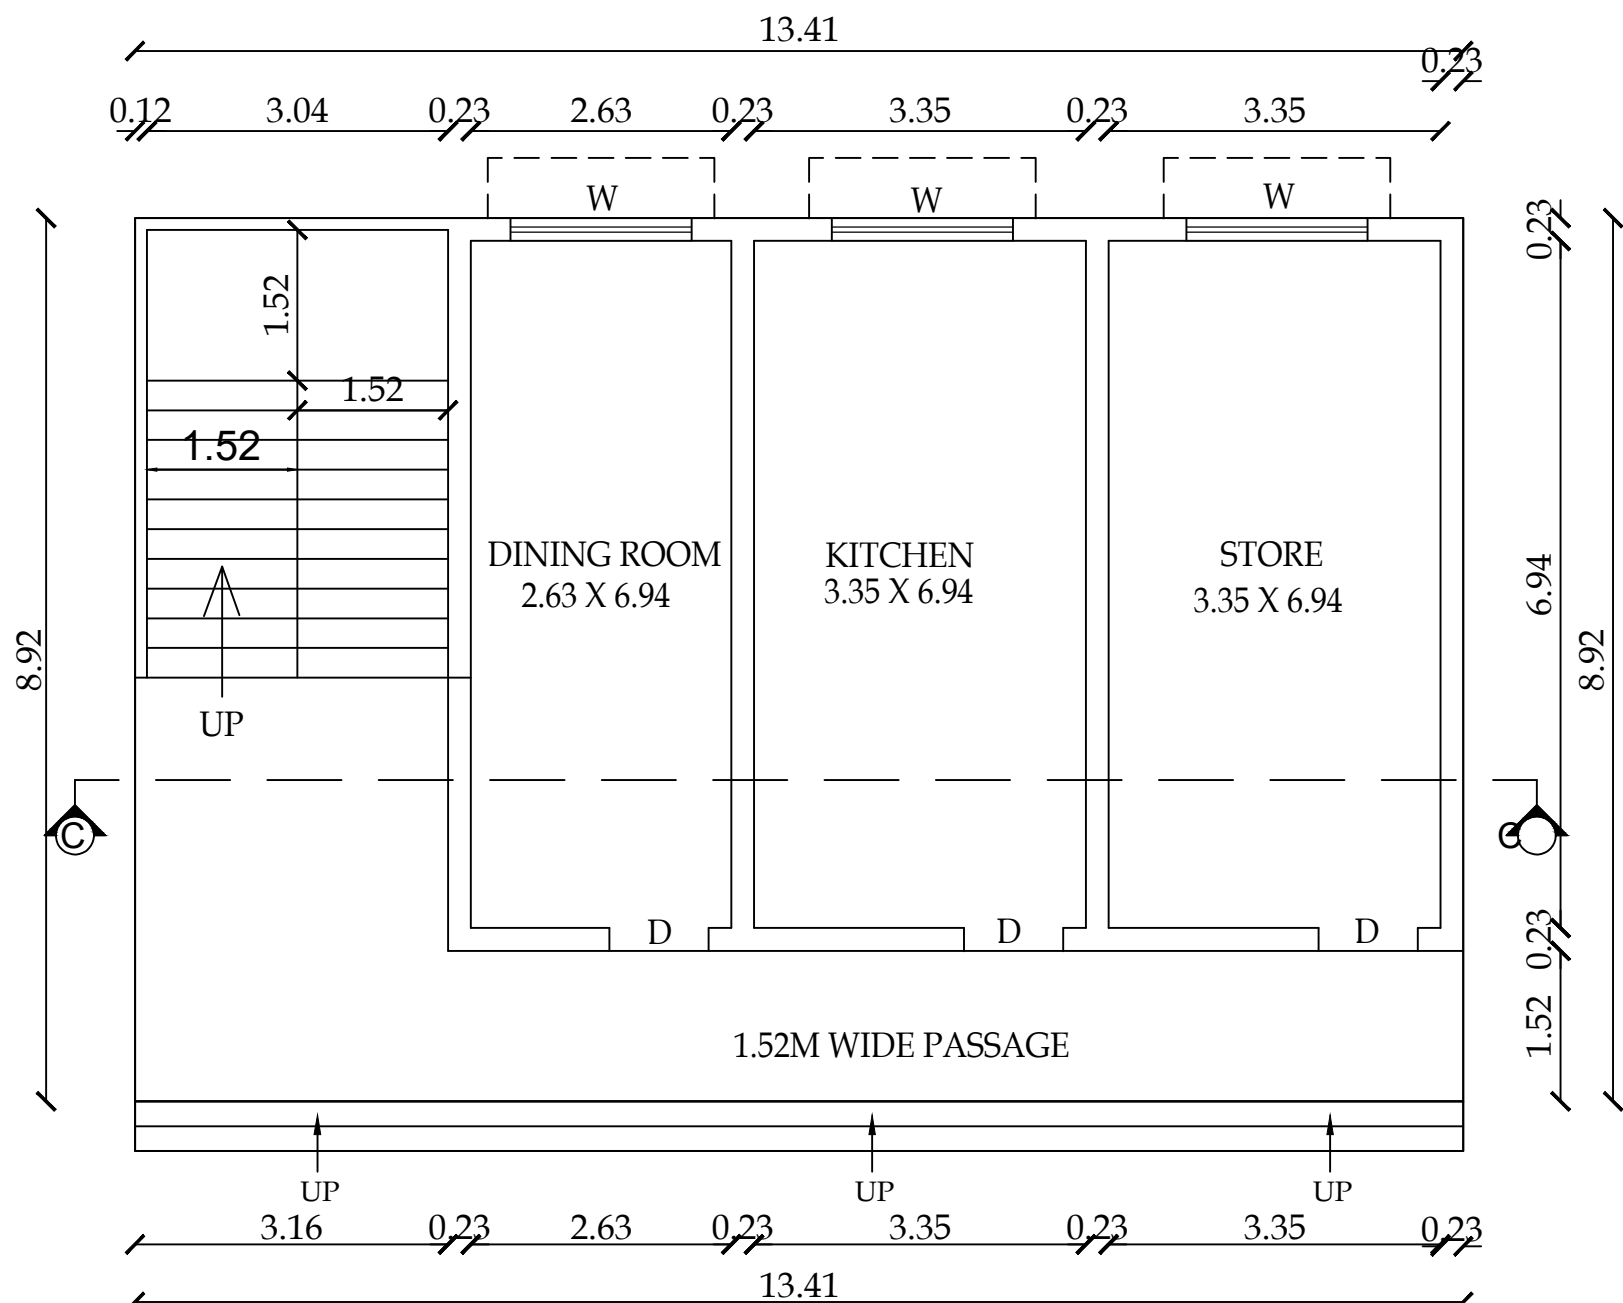


GROUND FLOOR PLAN


BLOCK - 4 (LABBOURS QUATERS)

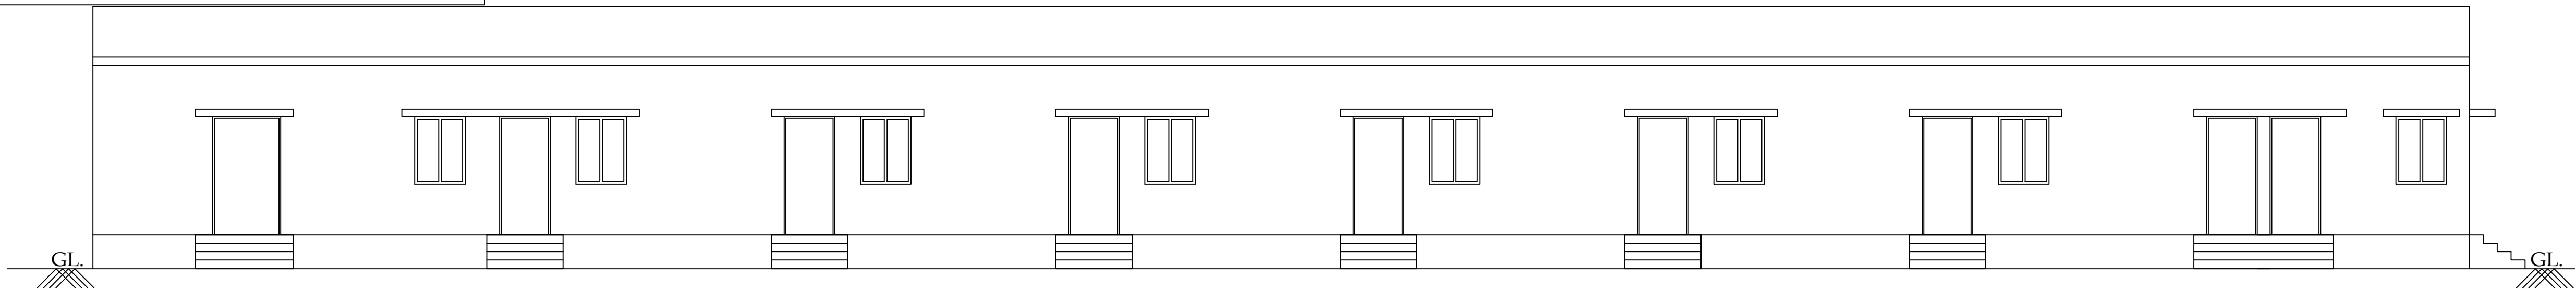


ELEVATION

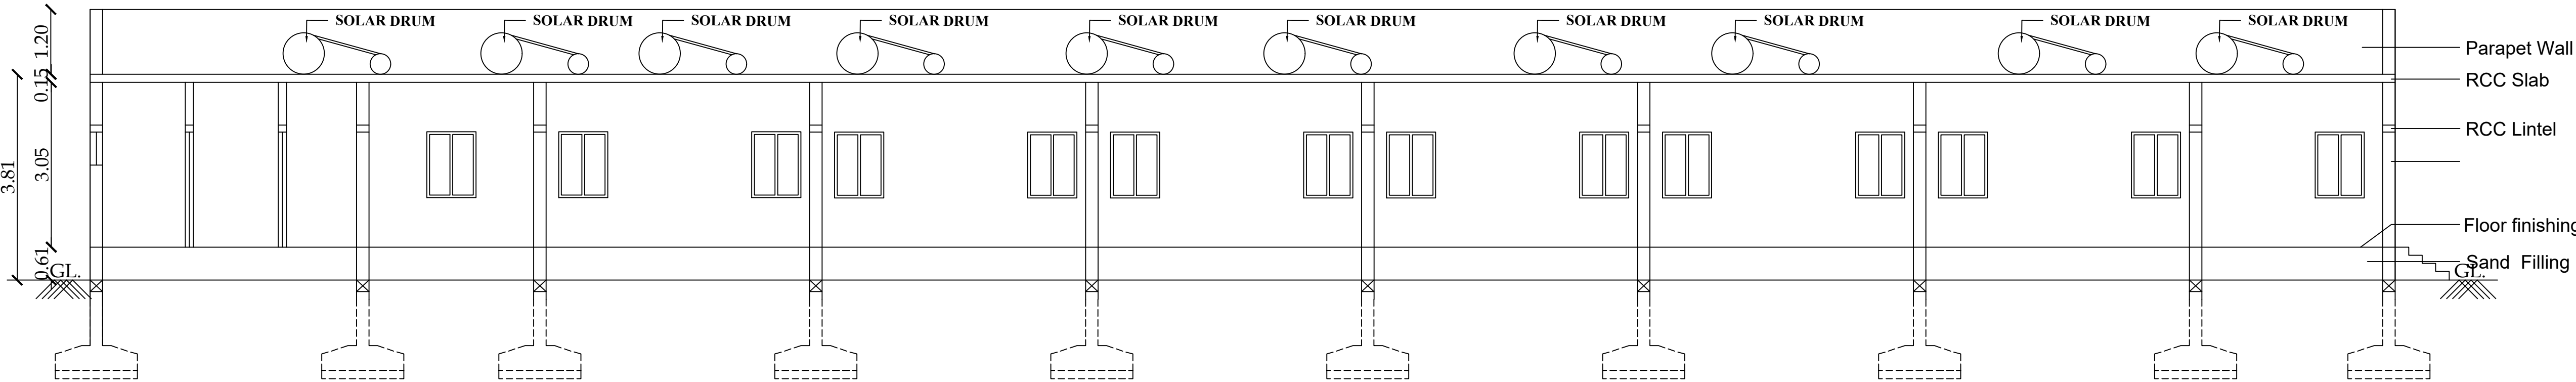

SECTION ON D-D

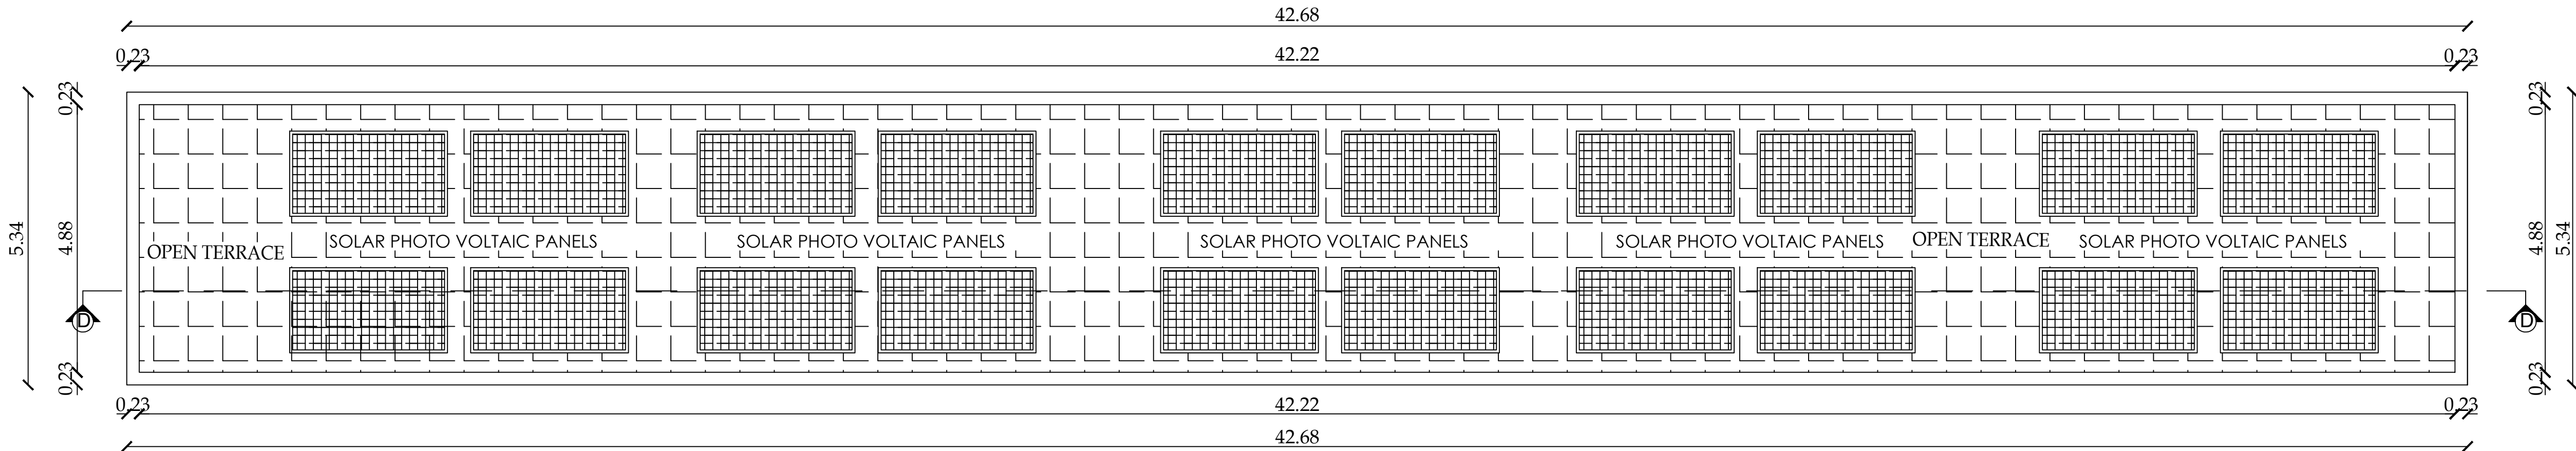

TERRACE FLOOR PLAN

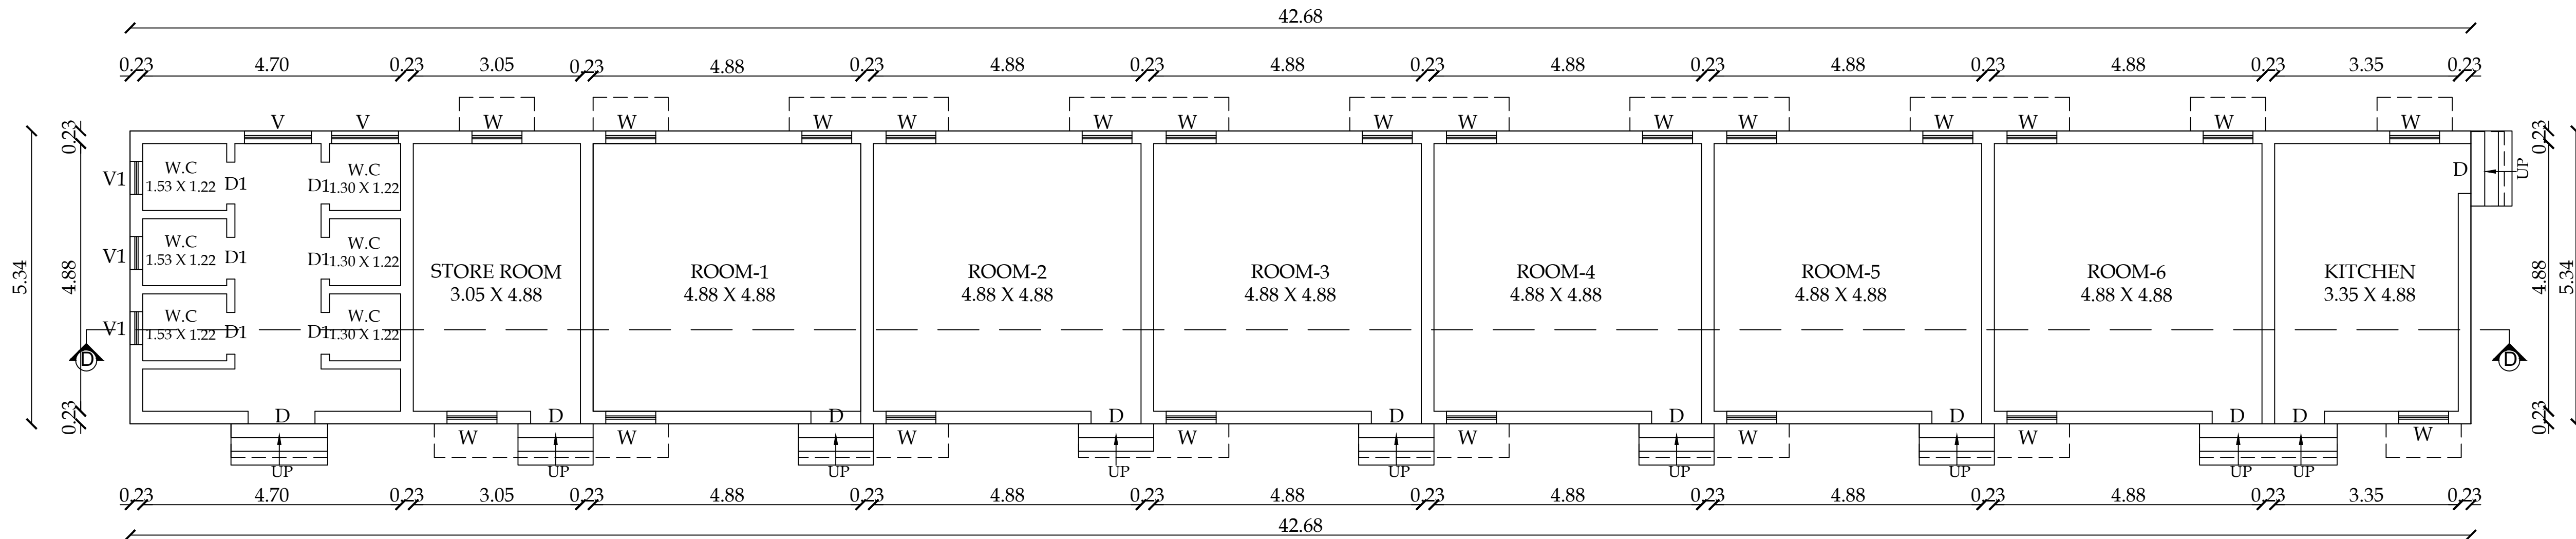

GROUND FLOOR PLAN

BLOCK-4 SHEET NO: 7/9

PLAN SHOWING THE CONSTRUCTION OF
POULTRY FEED & ANIMAL FEED
INDUSTRIAL FACTORY BUILDING
(TOTAL = 763.50HP) IN S.F.NO:352/1A &
352/2C AT V. KALLIPALAYAM VILLAGE,
PALLADAM TALUK, TIRUPPUR DISTRICT.



Scale 1:100

AREA DETAILS:

FLOOR NAME	FSI AREA (in Sqm)	NON-FSI AREA (in Sqm)	TOTAL AREA (in Sqm)
GROUND FLOOR	227.93	-	227.93

JOINERY DETAILS

TYPE	DESCRIPTION	SIZE
MD	MAIN DOOR	1.22 X 2.13
D	DOOR	1.00 X 2.13
D1	DOOR	0.76 X 2.13
W	WINDOW	0.91 X 1.53
V	VENTILATOR	0.91 X 0.76
V1	VENTILATOR	0.61 X 0.76

BP/TCP[TD]No.145/2024

R.N.Krishna Kumar B.Arch.,
CA/2015/73097
LPA/RA/GR.I/19/03/008
GK ASSOCIATES
No : 603, 100 Feet Road, Gandhipuram
Coimbatore - 641 012.
Ph : 0422 - 4220046, 99442 11111
Architect


R.PRAKASH M.E., (Structural)
LPA/SE/Gr-I/19/05/044
GK ASSOCIATES
No : 603, 100 Feet Road, Gandhipuram
COIMBATORE - 641 012.
PHONE : 0422-4220046, 97503 40046
Structural Engineer

S. vijaya bhavathi
Applicant


SECURITY ROOM



BLOCK -9 COMPRESSOR ROOM

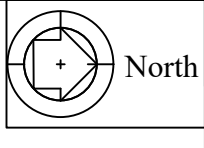

BLOCK - 8 WEIGH BRIDGE ROOM

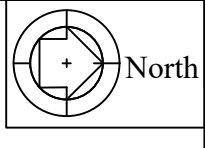

BLOCK - 5 TOILET



BLOCK - 5,8,9 & SECURITY ROOM

SHEET - 9/9

PLAN SHOWING THE CONSTRUCTION OF POULTRY FEED & ANIMAL FEED INDUSTRIAL FACTORY BUILDING (TOTAL = 763.50HP) IN S.F.NO:352/1A & 352/2C AT V. KALLIPALAYAM VILLAGE, PALLADAM TALUK, TIRUPPUR DISTRICT.

Scale 1 : 100

AREA DETAILS:
BLOCK - 9 (COMPRESSOR ROOM)

FLOOR NAME	FSI AREA (in Sqm)	NON-FSI AREA (in Sqm)	TOTAL AREA (in Sqm)
GROUND FLOOR	20.12	-	20.12

BLOCK - 5 (TOILET)

FLOOR NAME	FSI AREA (in Sqm)	NON-FSI AREA (in Sqm)	TOTAL AREA (in Sqm)
GROUND FLOOR	7.81	-	7.81

BLOCK - 8 (WEIGH BRIDGE ROOM)

FLOOR NAME	FSI AREA (in Sqm)	NON-FSI AREA (in Sqm)	TOTAL AREA (in Sqm)
GROUND FLOOR	15.47	-	15.47

SECURITY ROOM

FLOOR NAME	FSI AREA (in Sqm)	NON-FSI AREA (in Sqm)	TOTAL AREA (in Sqm)
GROUND FLOOR	11.03	-	11.03

JOINERY DETAILS

TYPE	DESCRIPTION	SIZE
D	DOOR	1.07 X 2.44
D1	DOOR 1	0.76 X 2.44
W1	WINDOW	1.83 X 1.52
W2	WINDOW	1.22 X 1.52
V	VENTILATOR	2.44 X 0.61


BP/TCP[TD]No.145/2024

R.N.Krishna Kumar B.Arch.,
CA/2015/73087
LPA/RA/GR.1/19/03/008
GK ASSOCIATES
No : 603, 100 Feet Road, Gandhipuram
Coimbatore - 641 012.
Ph : 0422 - 4220046, 99442 11111
Architect


R.PRAKASH M.E., (Structural)
LPA/SE/Gr-1/19/05/044
GK ASSOCIATES
No : 603, 100 FEET ROAD, GANDHIPURAM
COIMBATORE - 641 012.
PHONE : 0422-4220046, 97503 40046
Structural Engineer

T.H. Thilak
S. Vijayashanthi


Applicant

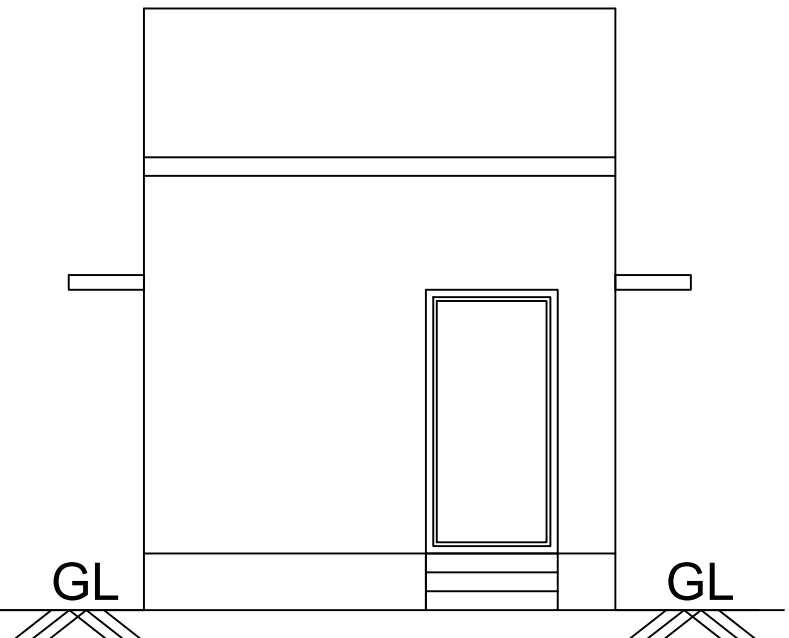


ELEVATION

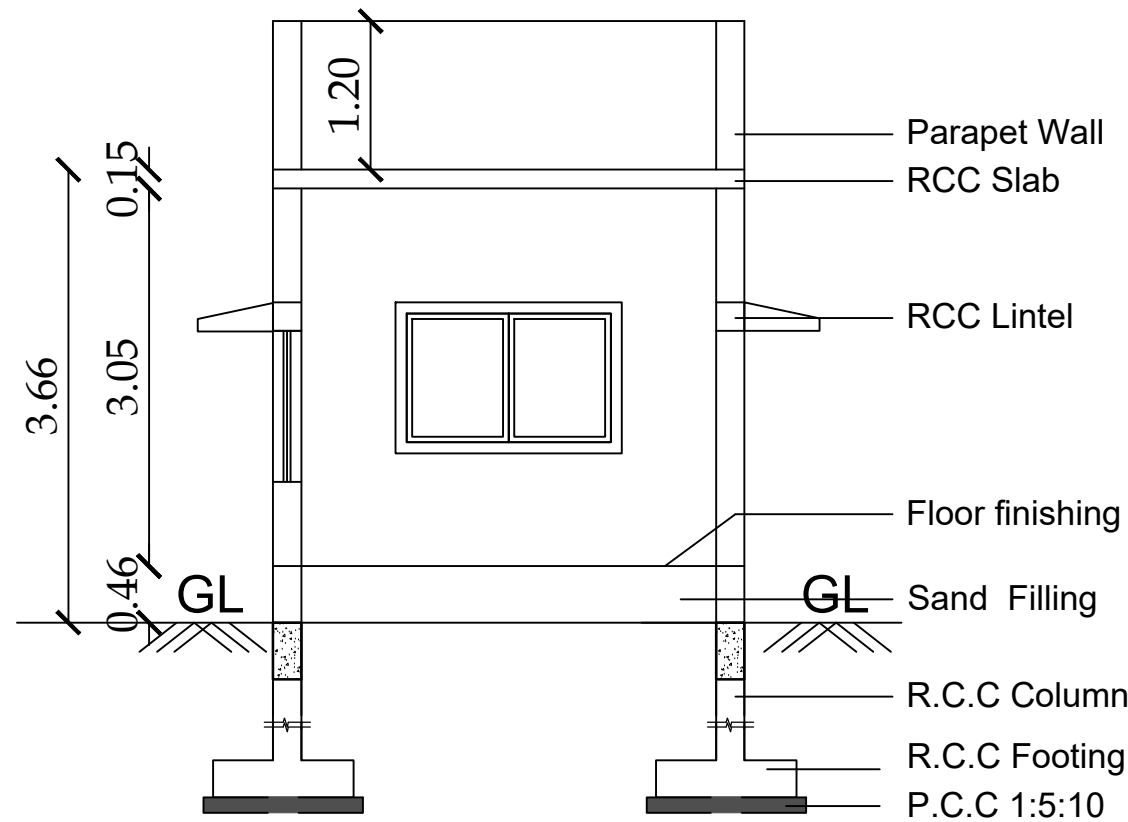


SECTION ON J-J

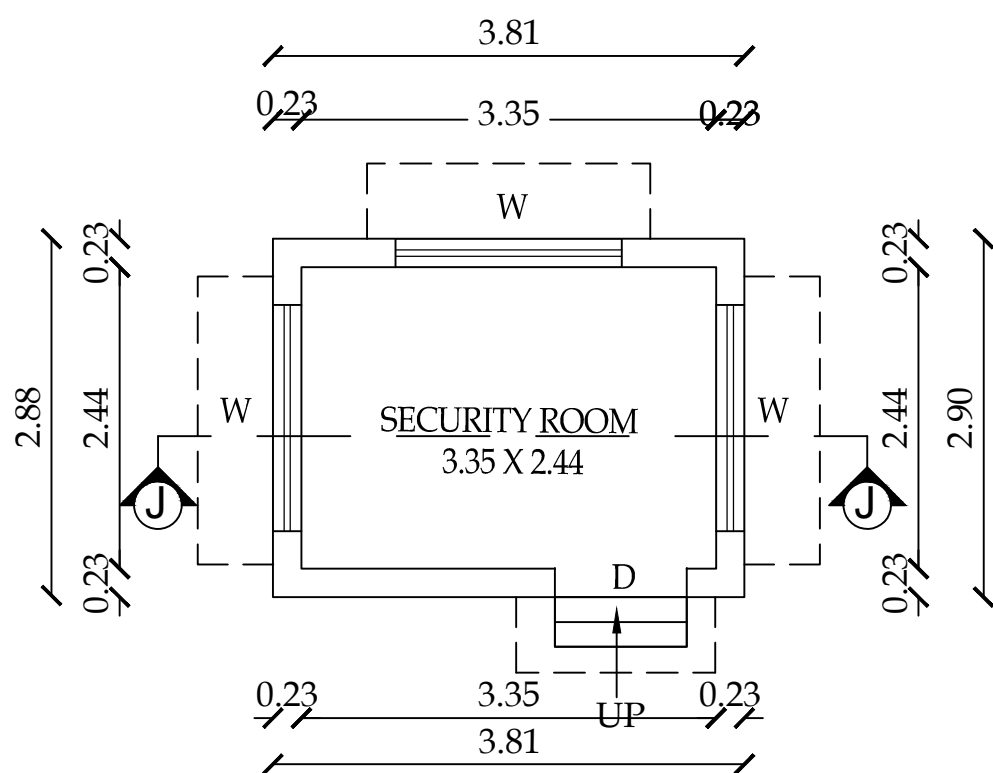


GROUND FLOOR PLAN

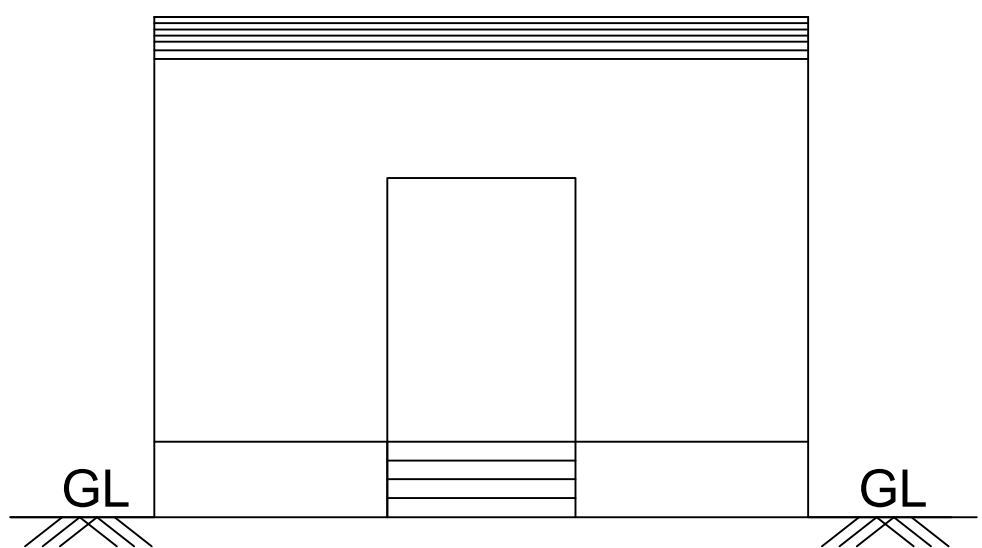


ELEVATION

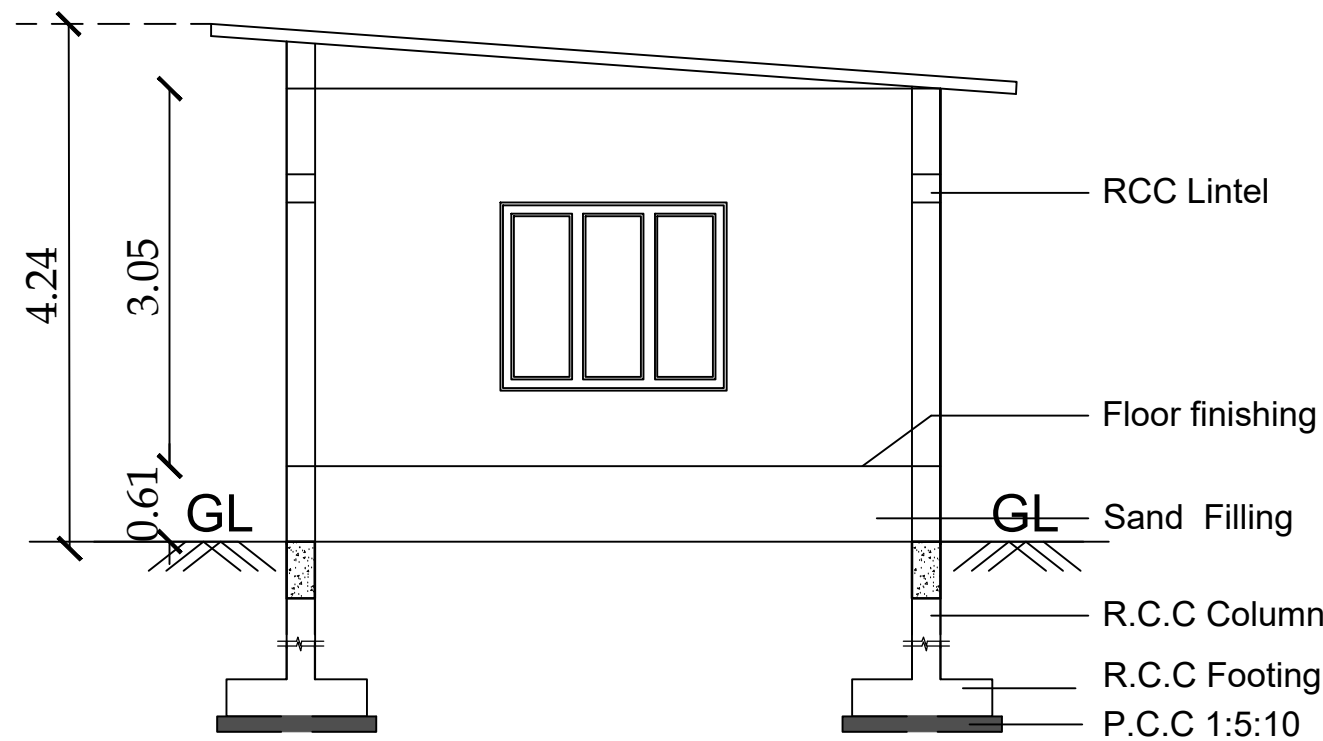


SECTION ON I-I

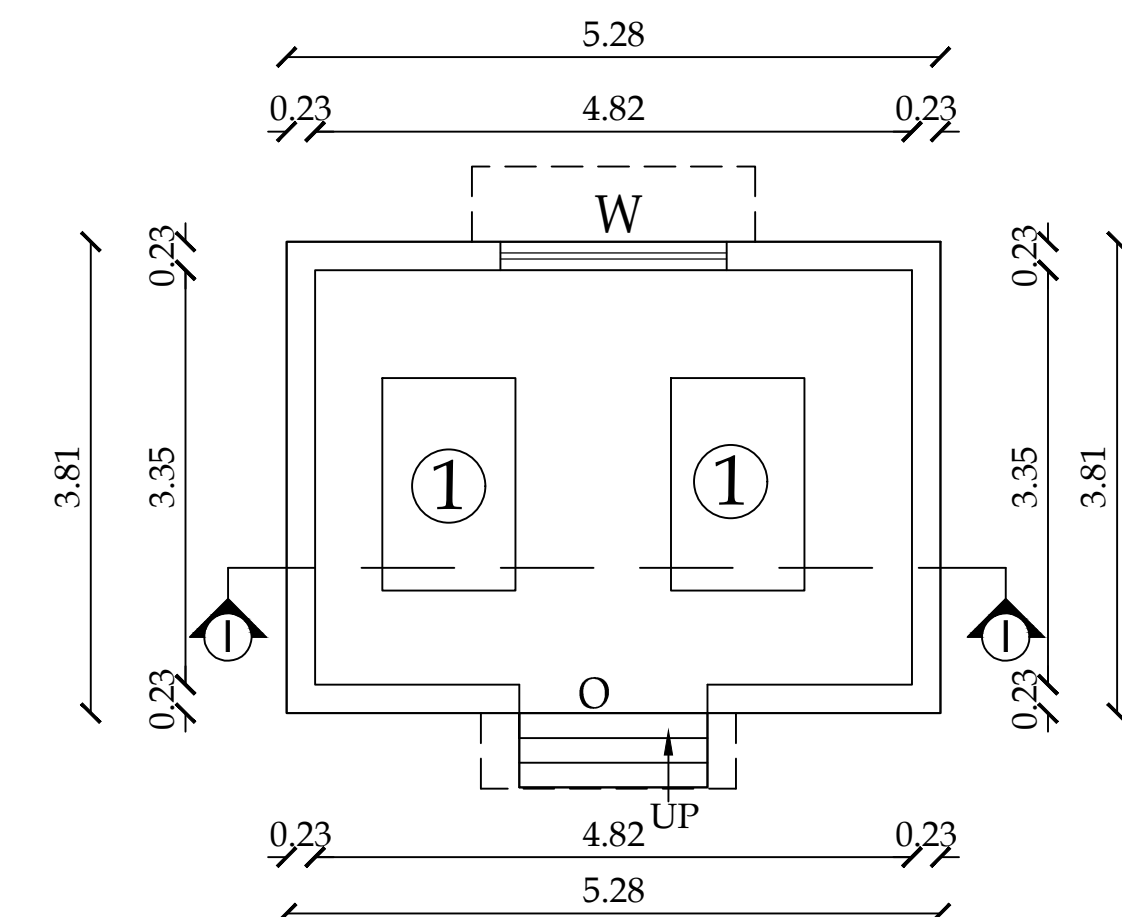


GROUND FLOOR PLAN

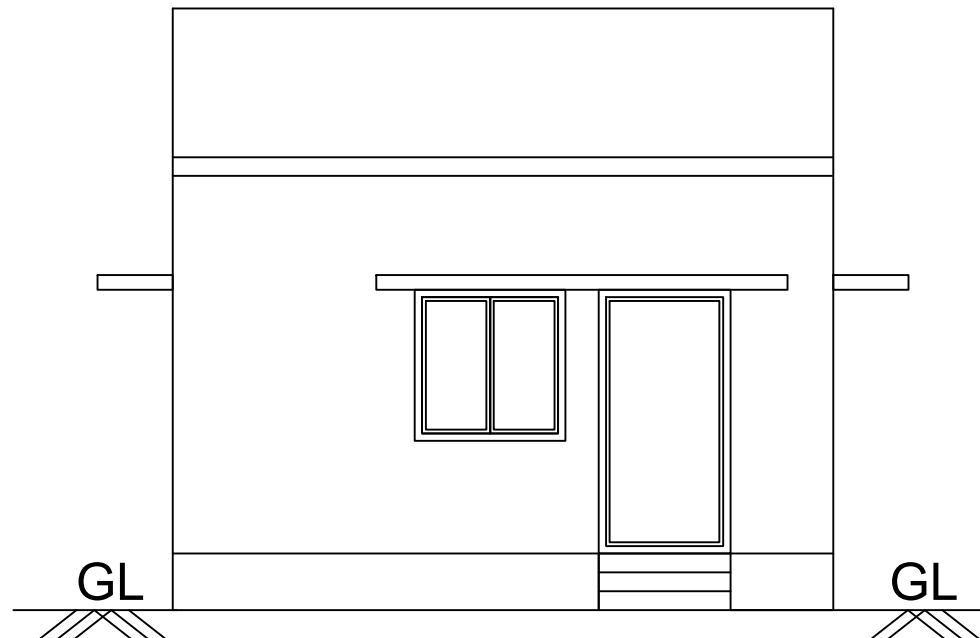


ELEVATION

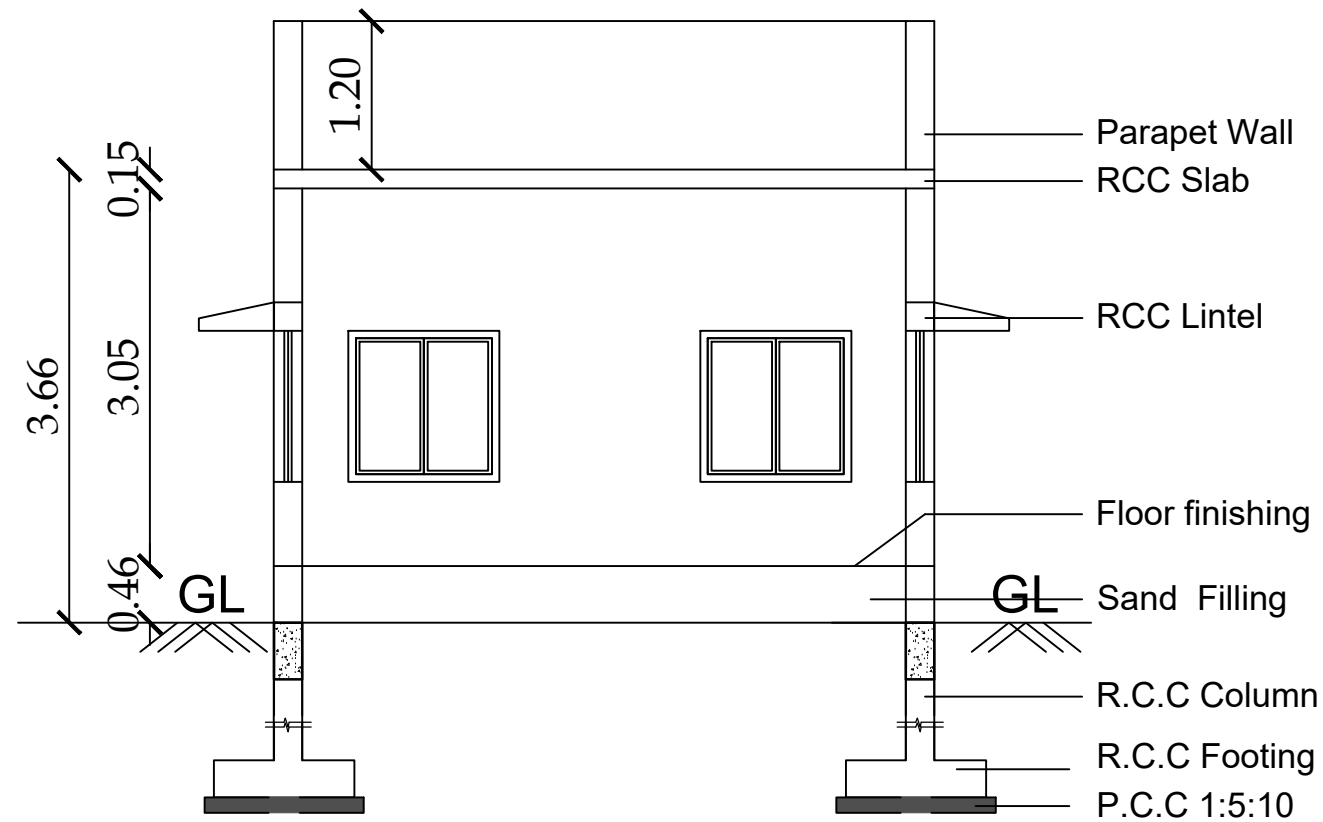


SECTION ON H-H

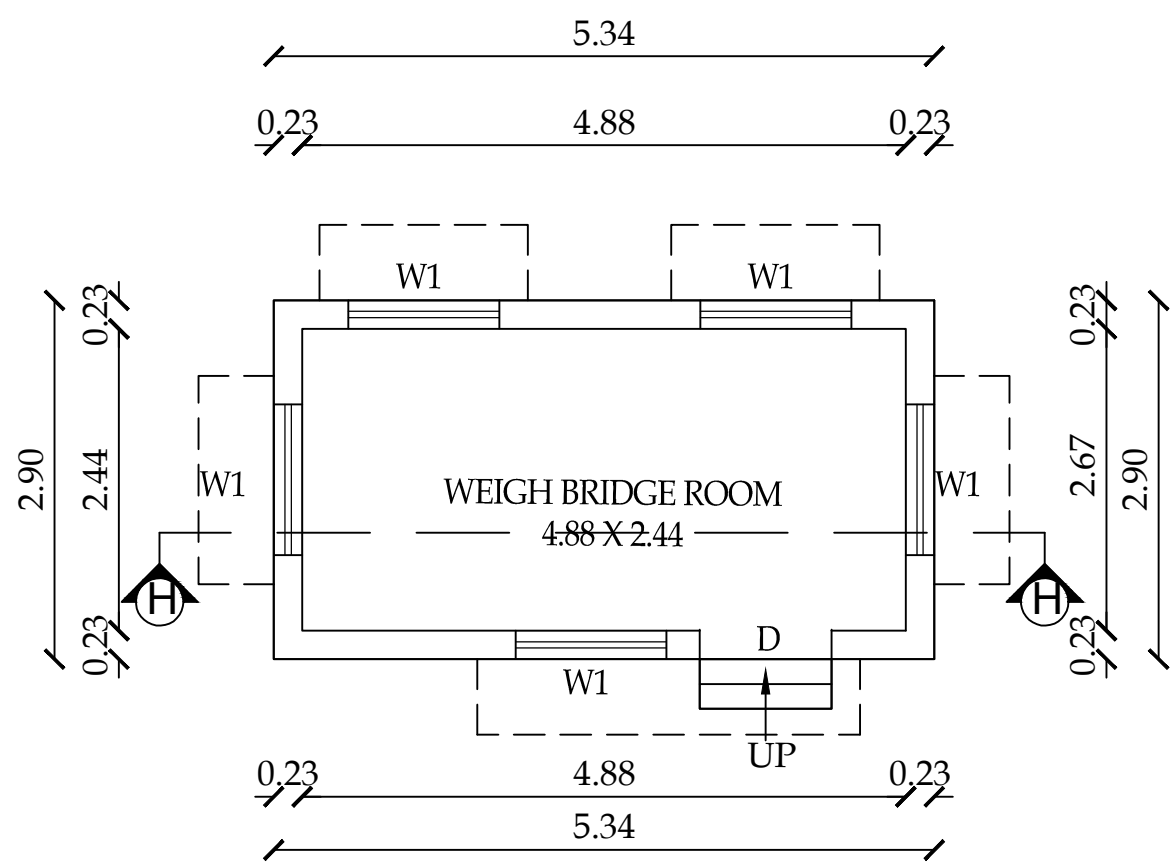


GROUND FLOOR PLAN

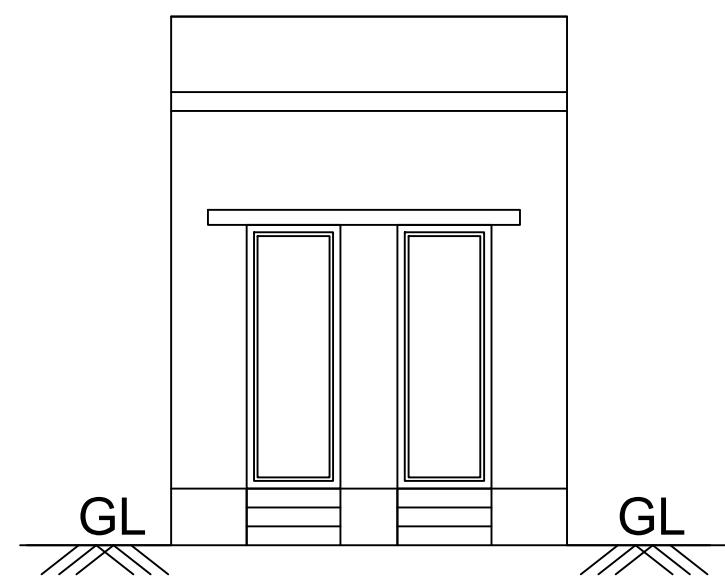

ELEVATION

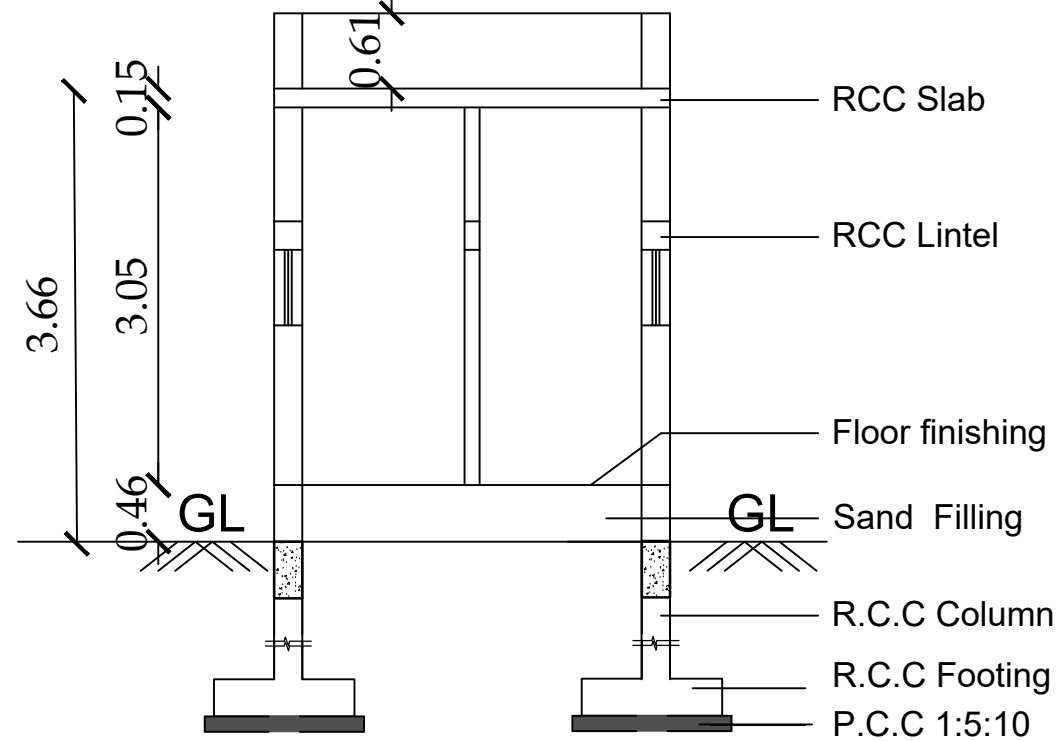

SECTION ON E-E

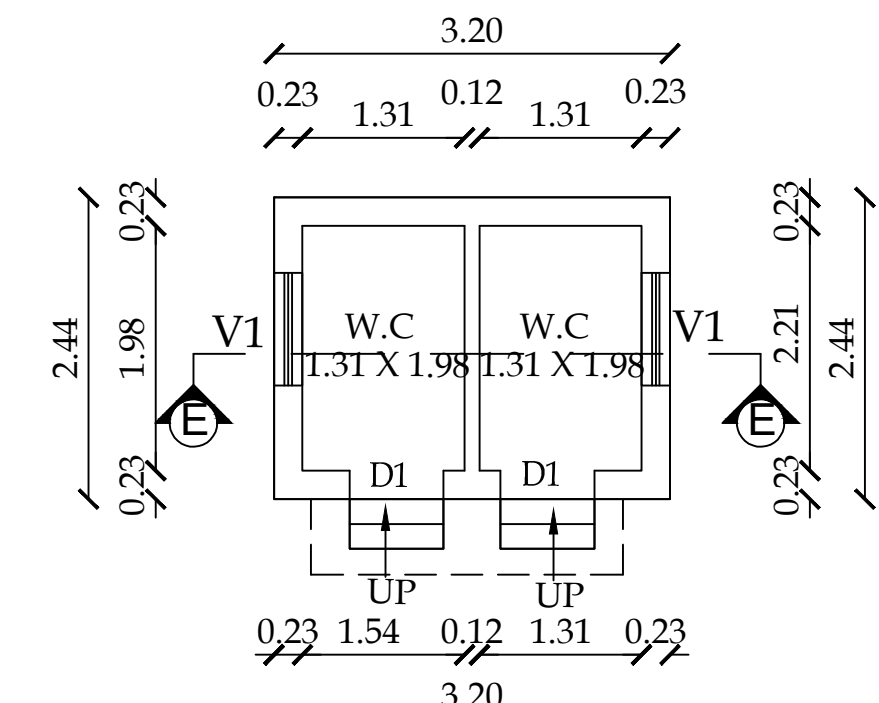

GROUND FLOOR PLAN

