




BLOCK - 3
POWER HOUSE

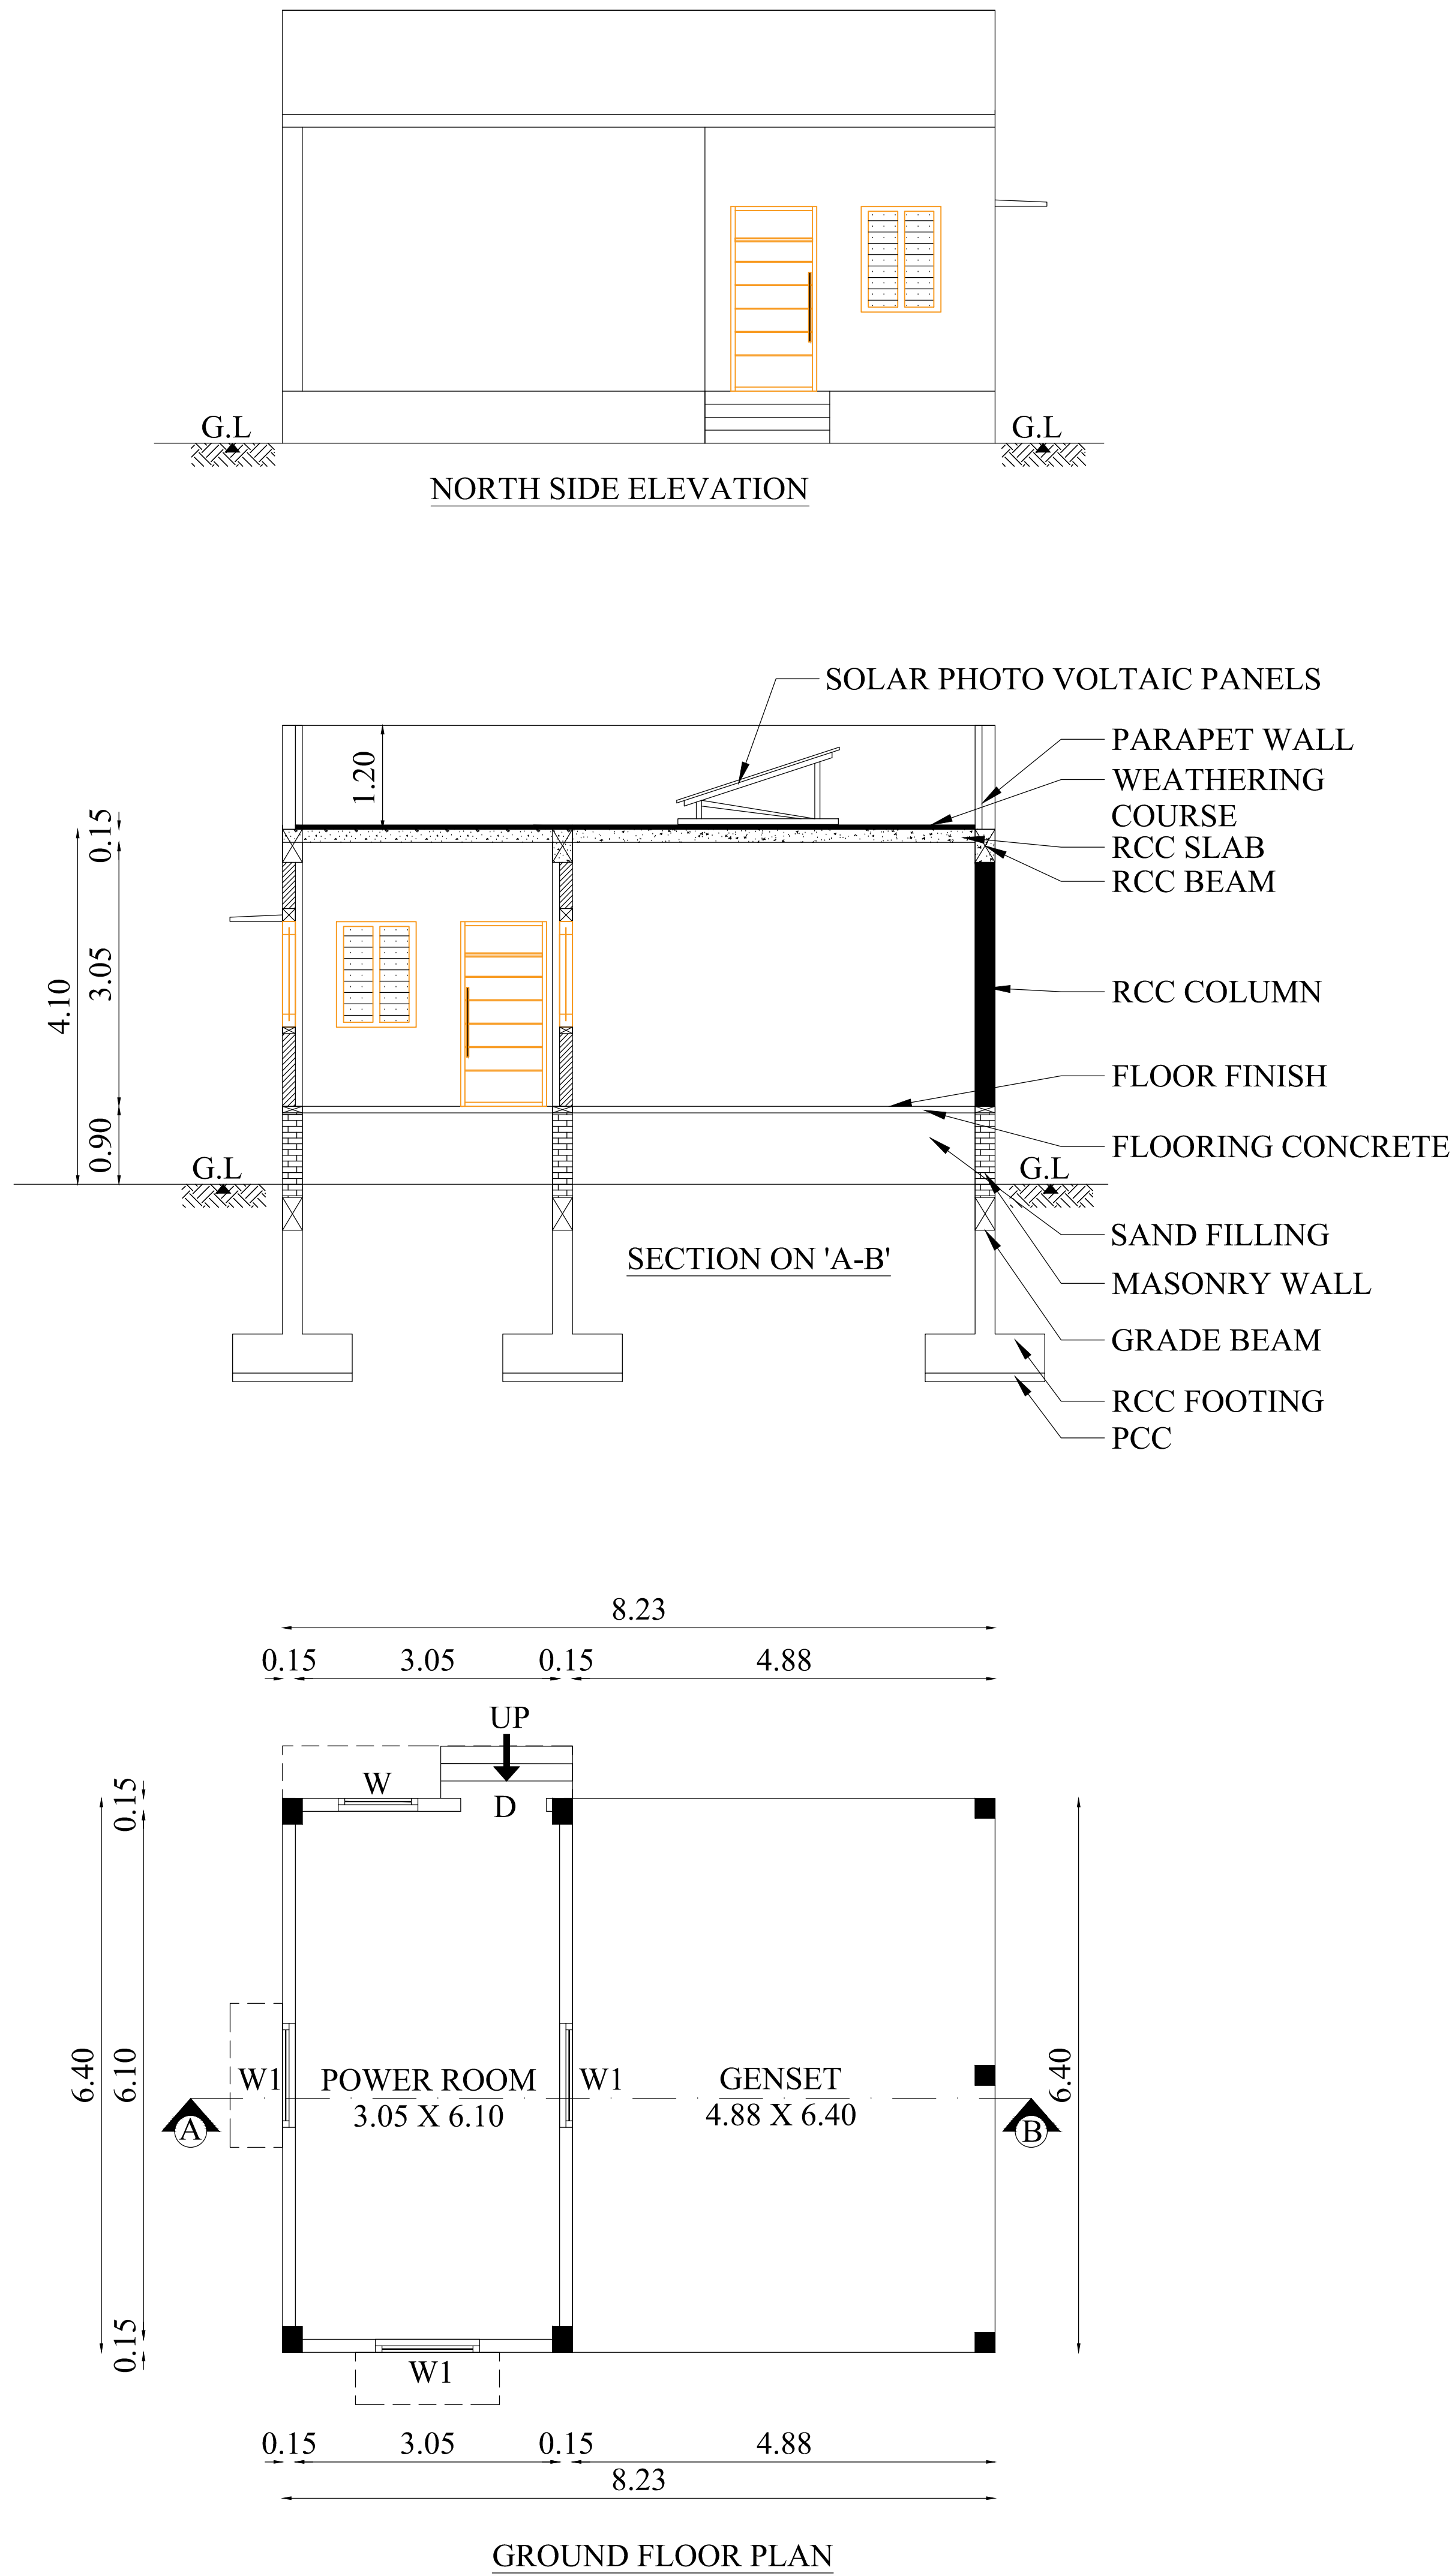


BLOCK - 4
SECURITY ROOM

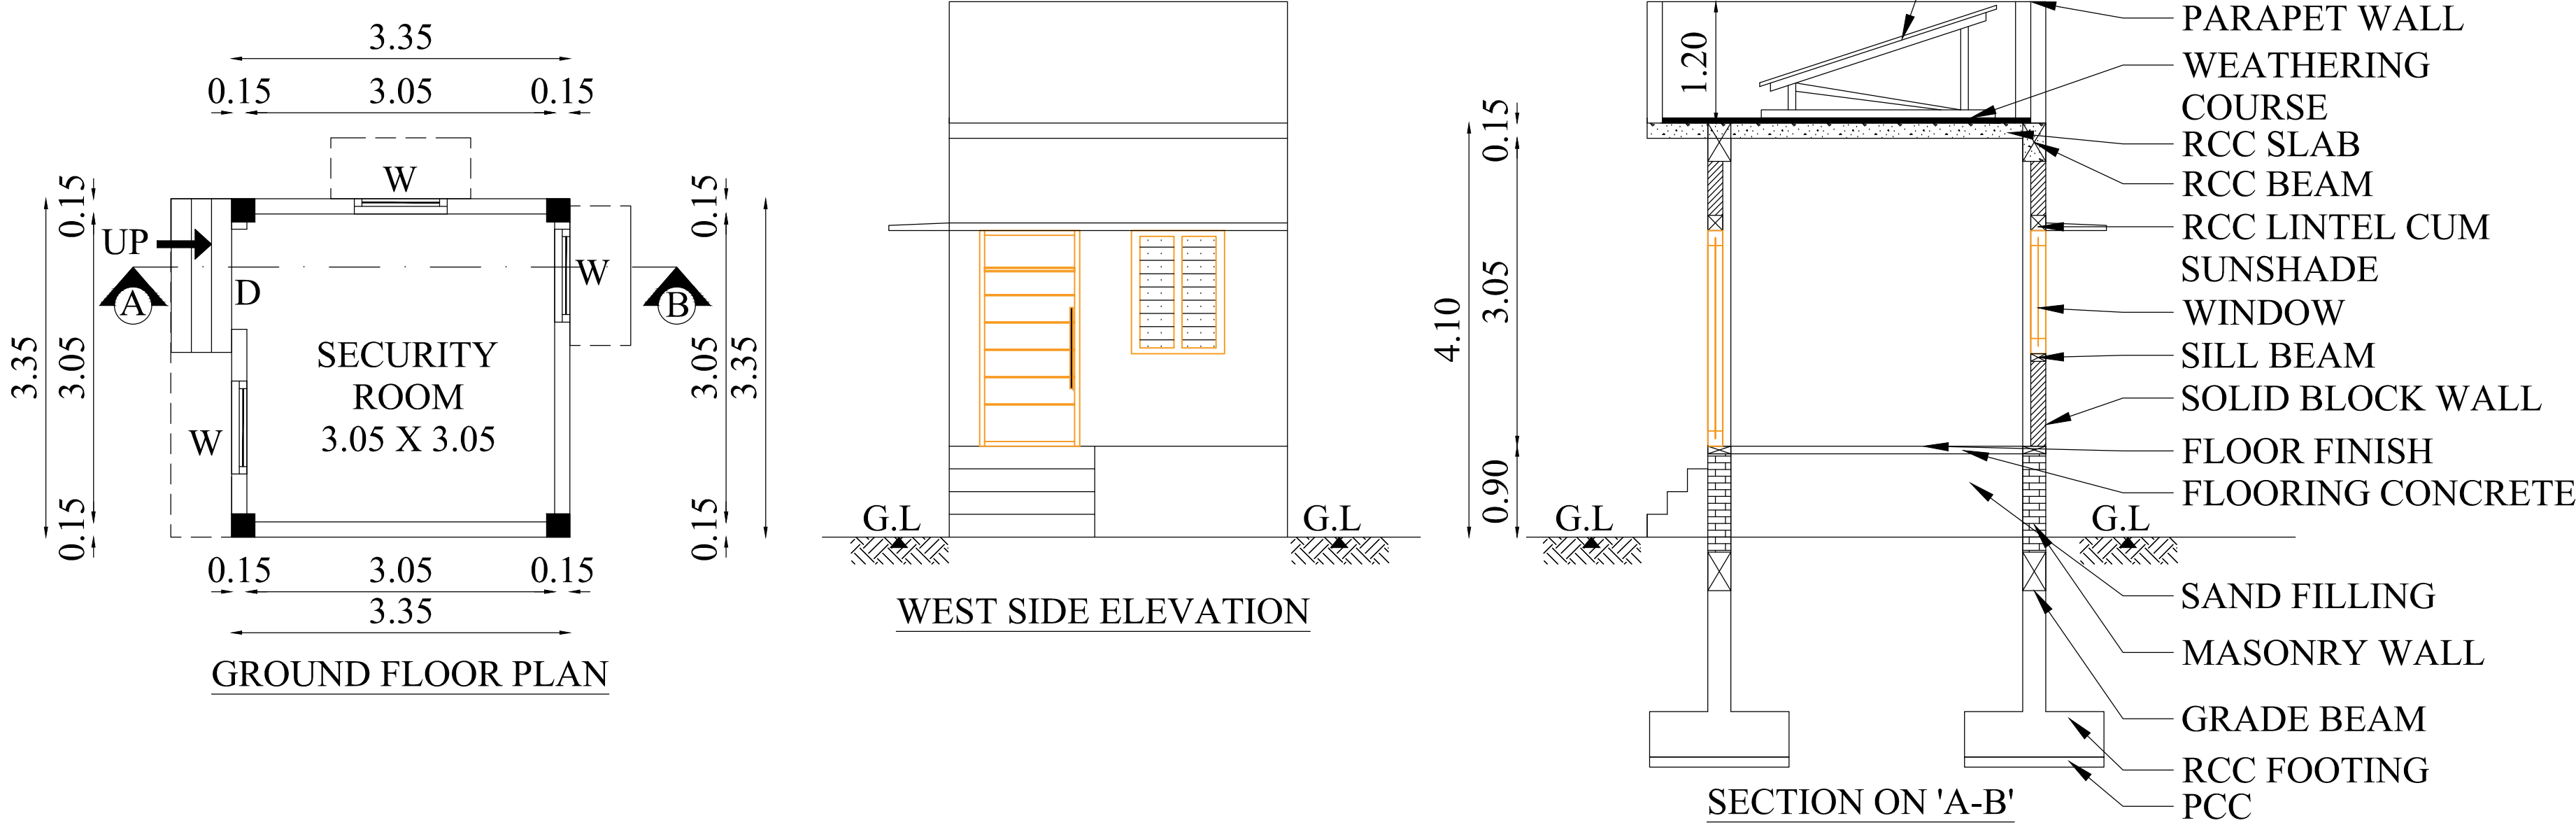

BLOCK - 5
GENTS TOILET

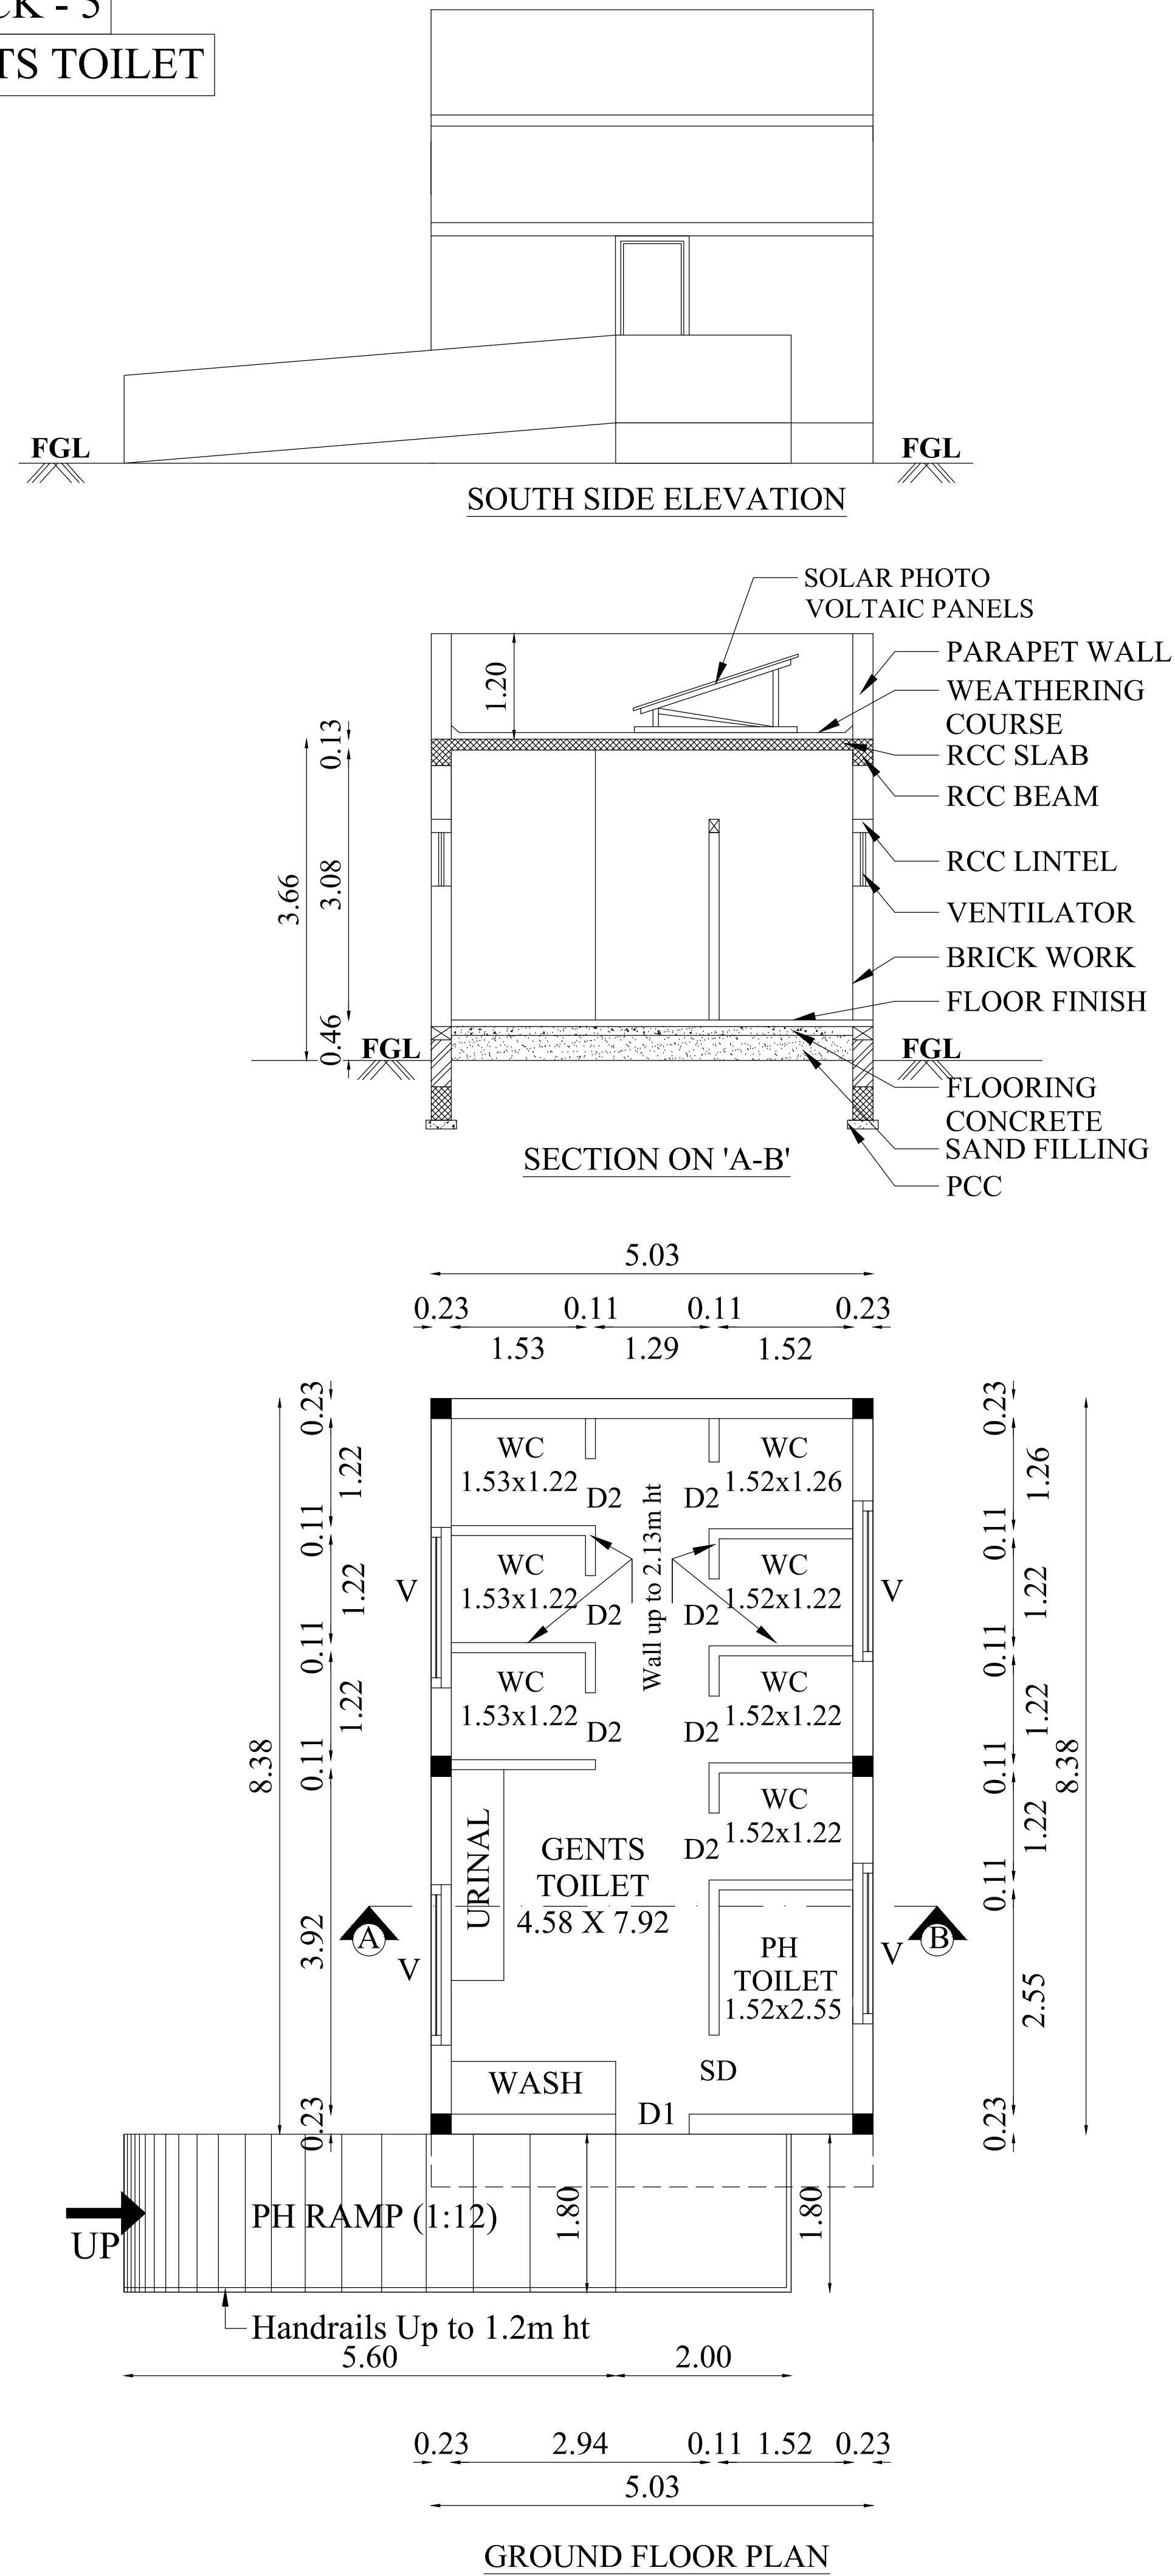


BLOCK - 6
LADIES TOILET

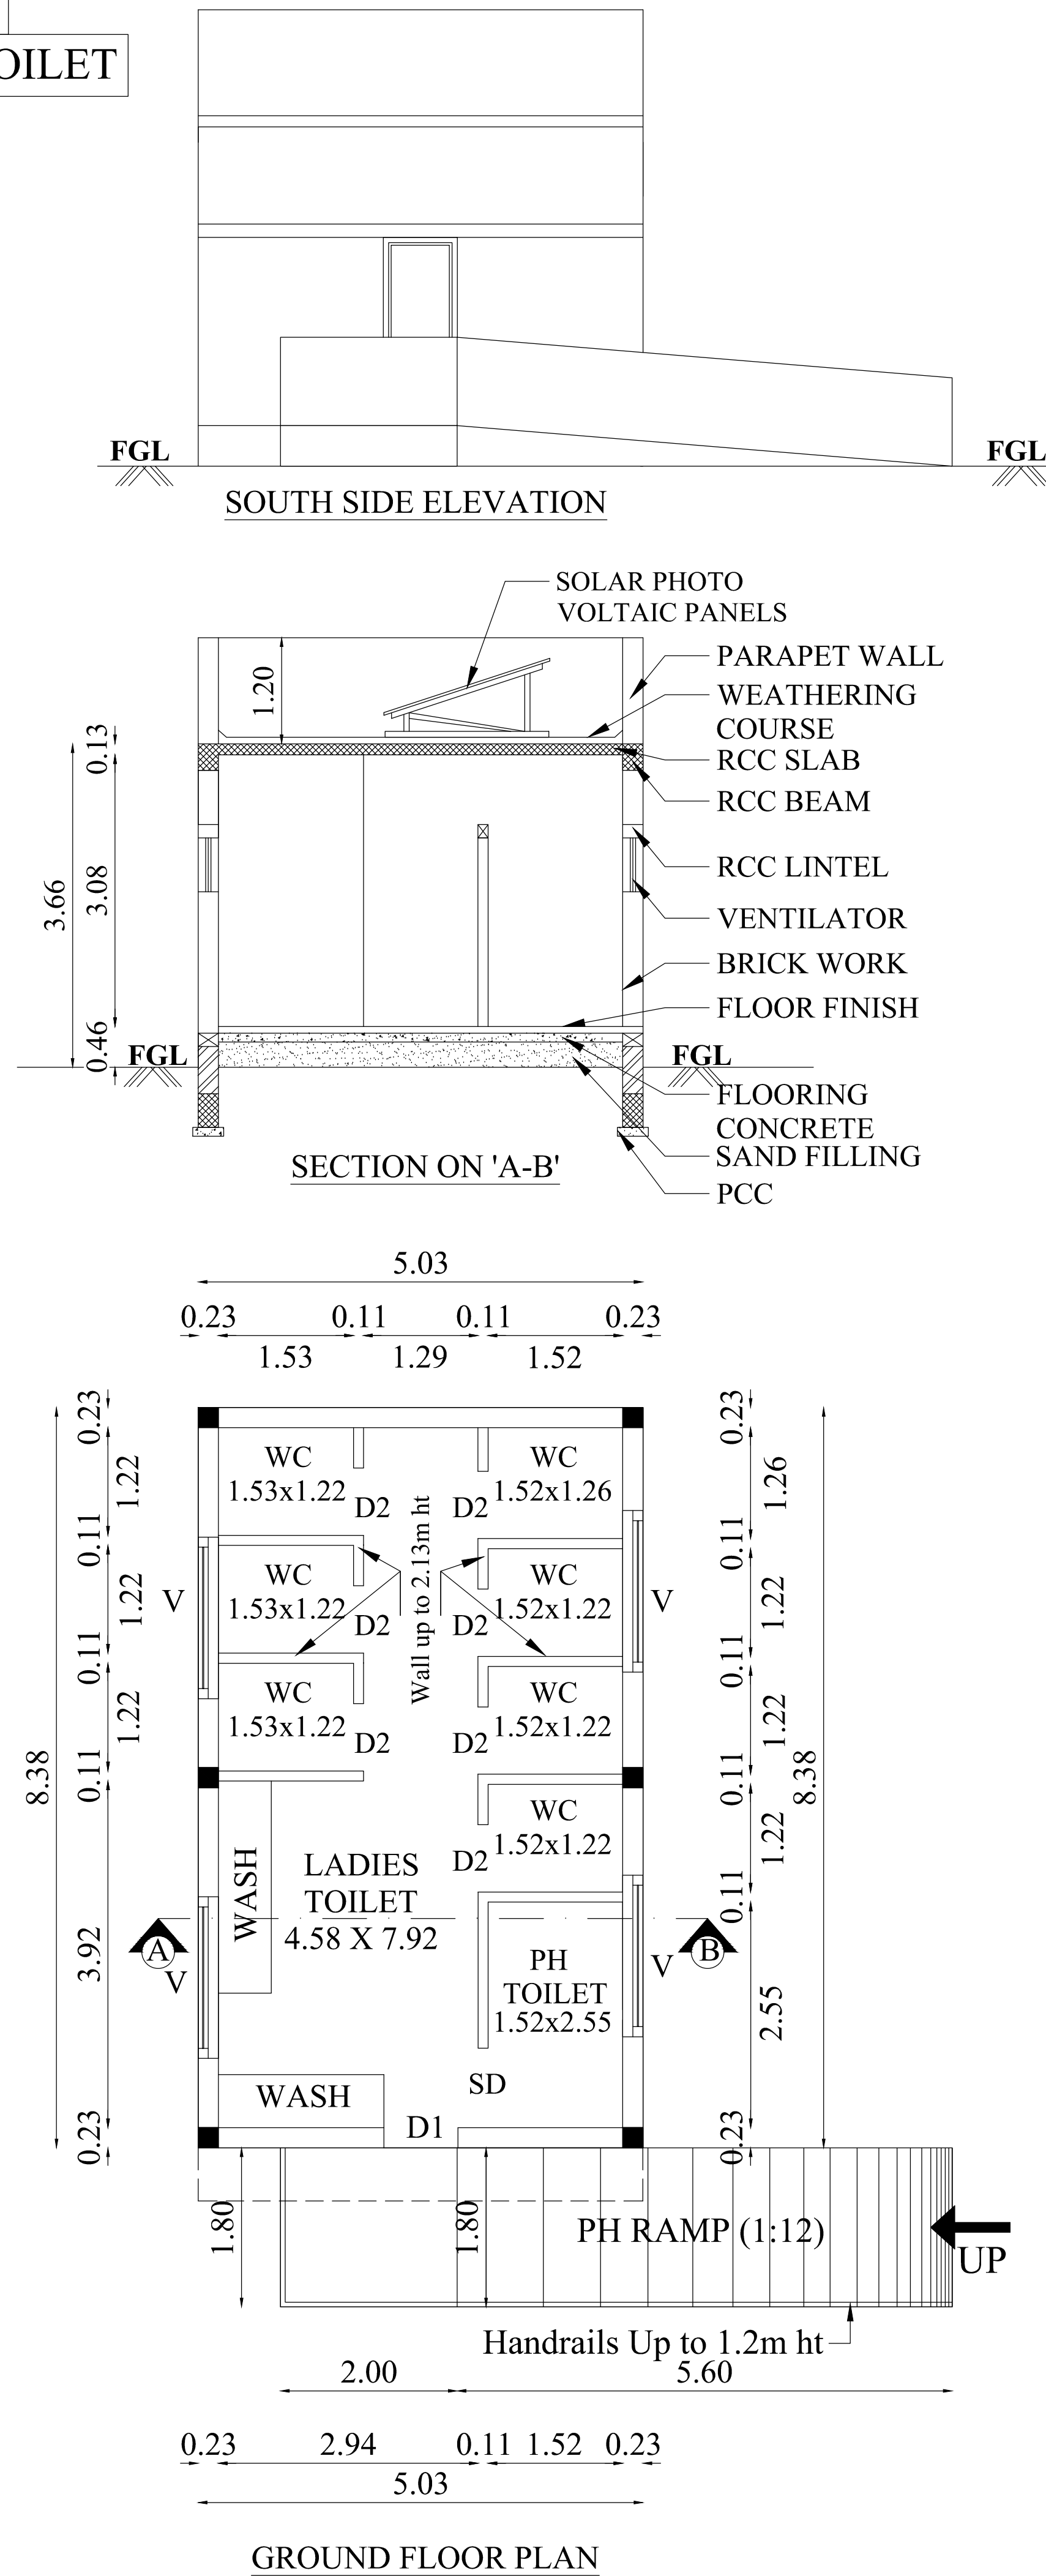

PLAN SHOWING THE PROPOSED CONSTRUCTION OF INDUSTRIAL BUILDINGS (MANUFACTURING OF GARMENTS AND EXPORTS) IN S.F.NO: 227/1 AT MADAPPUR VILLAGE & PANCHAYAT, PALLADAM TALUK, TIRUPPUR DISTRICT.

Applicant Name : M/s.HH Ventures Private Limited
Online Application No : SWP/BPA/0298963/2024

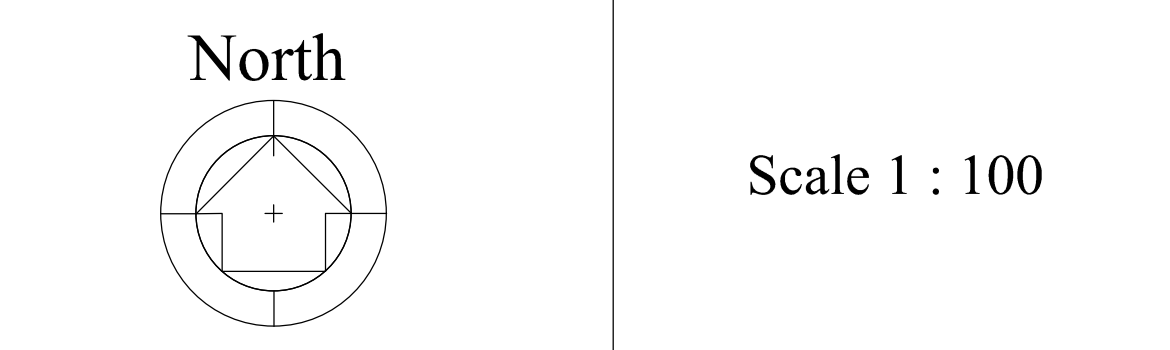

AREA DETAILS:

FLOOR NAME	FSI AREA (in Sqm)	NON-FSI AREA (in Sqm)	TOTAL AREA (in Sqm)
------------	-------------------	-----------------------	---------------------

BLOCK- 3 (POWER HOUSE)			
GROUND FLOOR	52.61	-	52.61
BLOCK- 4 (SECURITY ROOM)			
GROUND FLOOR	11.21	-	11.21
BLOCK- 5 (GENTS TOILET)			
GROUND FLOOR	42.17	-	42.17
BLOCK- 6 (LADIES TOILET)			
GROUND FLOOR	42.17	-	42.17

JOINERY DETAILS		
TYPE	DESCRIPTION	SIZE
D	DOOR	0.99 X 2.13
D1	DOOR 1	0.84 X 2.13
D2	DOOR 2	0.76 X 2.13
SD	SWING DOOR	0.90 X 2.13
W	WINDOW	0.92 X 1.22
W1	WINDOW 1	1.20 X 1.22
V	VENTILATORE	1.83 X 0.61

All metric dimensions are in metre

Er. M. SABARIANAND, M.E.(Struct)
Registered Engineer Grade-I (RE)
Reg. No. RE / GR-1 / 001 / 2023
8/1538, Dhulvanai, Annur Road, Arasur(Po)
Coimbatore - 641 407
Cell: 97910 33173

Registered Engineer


Er. M. SABARIANAND, M.E.(Struct)
Structural Engineer Grade-I (SE)
Reg. No. SE / GR-1 / 001 / 2023
8/1538, Dhulvanai, Annur Road, Arasur(Po)
Coimbatore - 641 407
Cell: 97910 33173

Structural Engineer

For HH VENTURES PRIVATE LIMITED
Director


Applicant



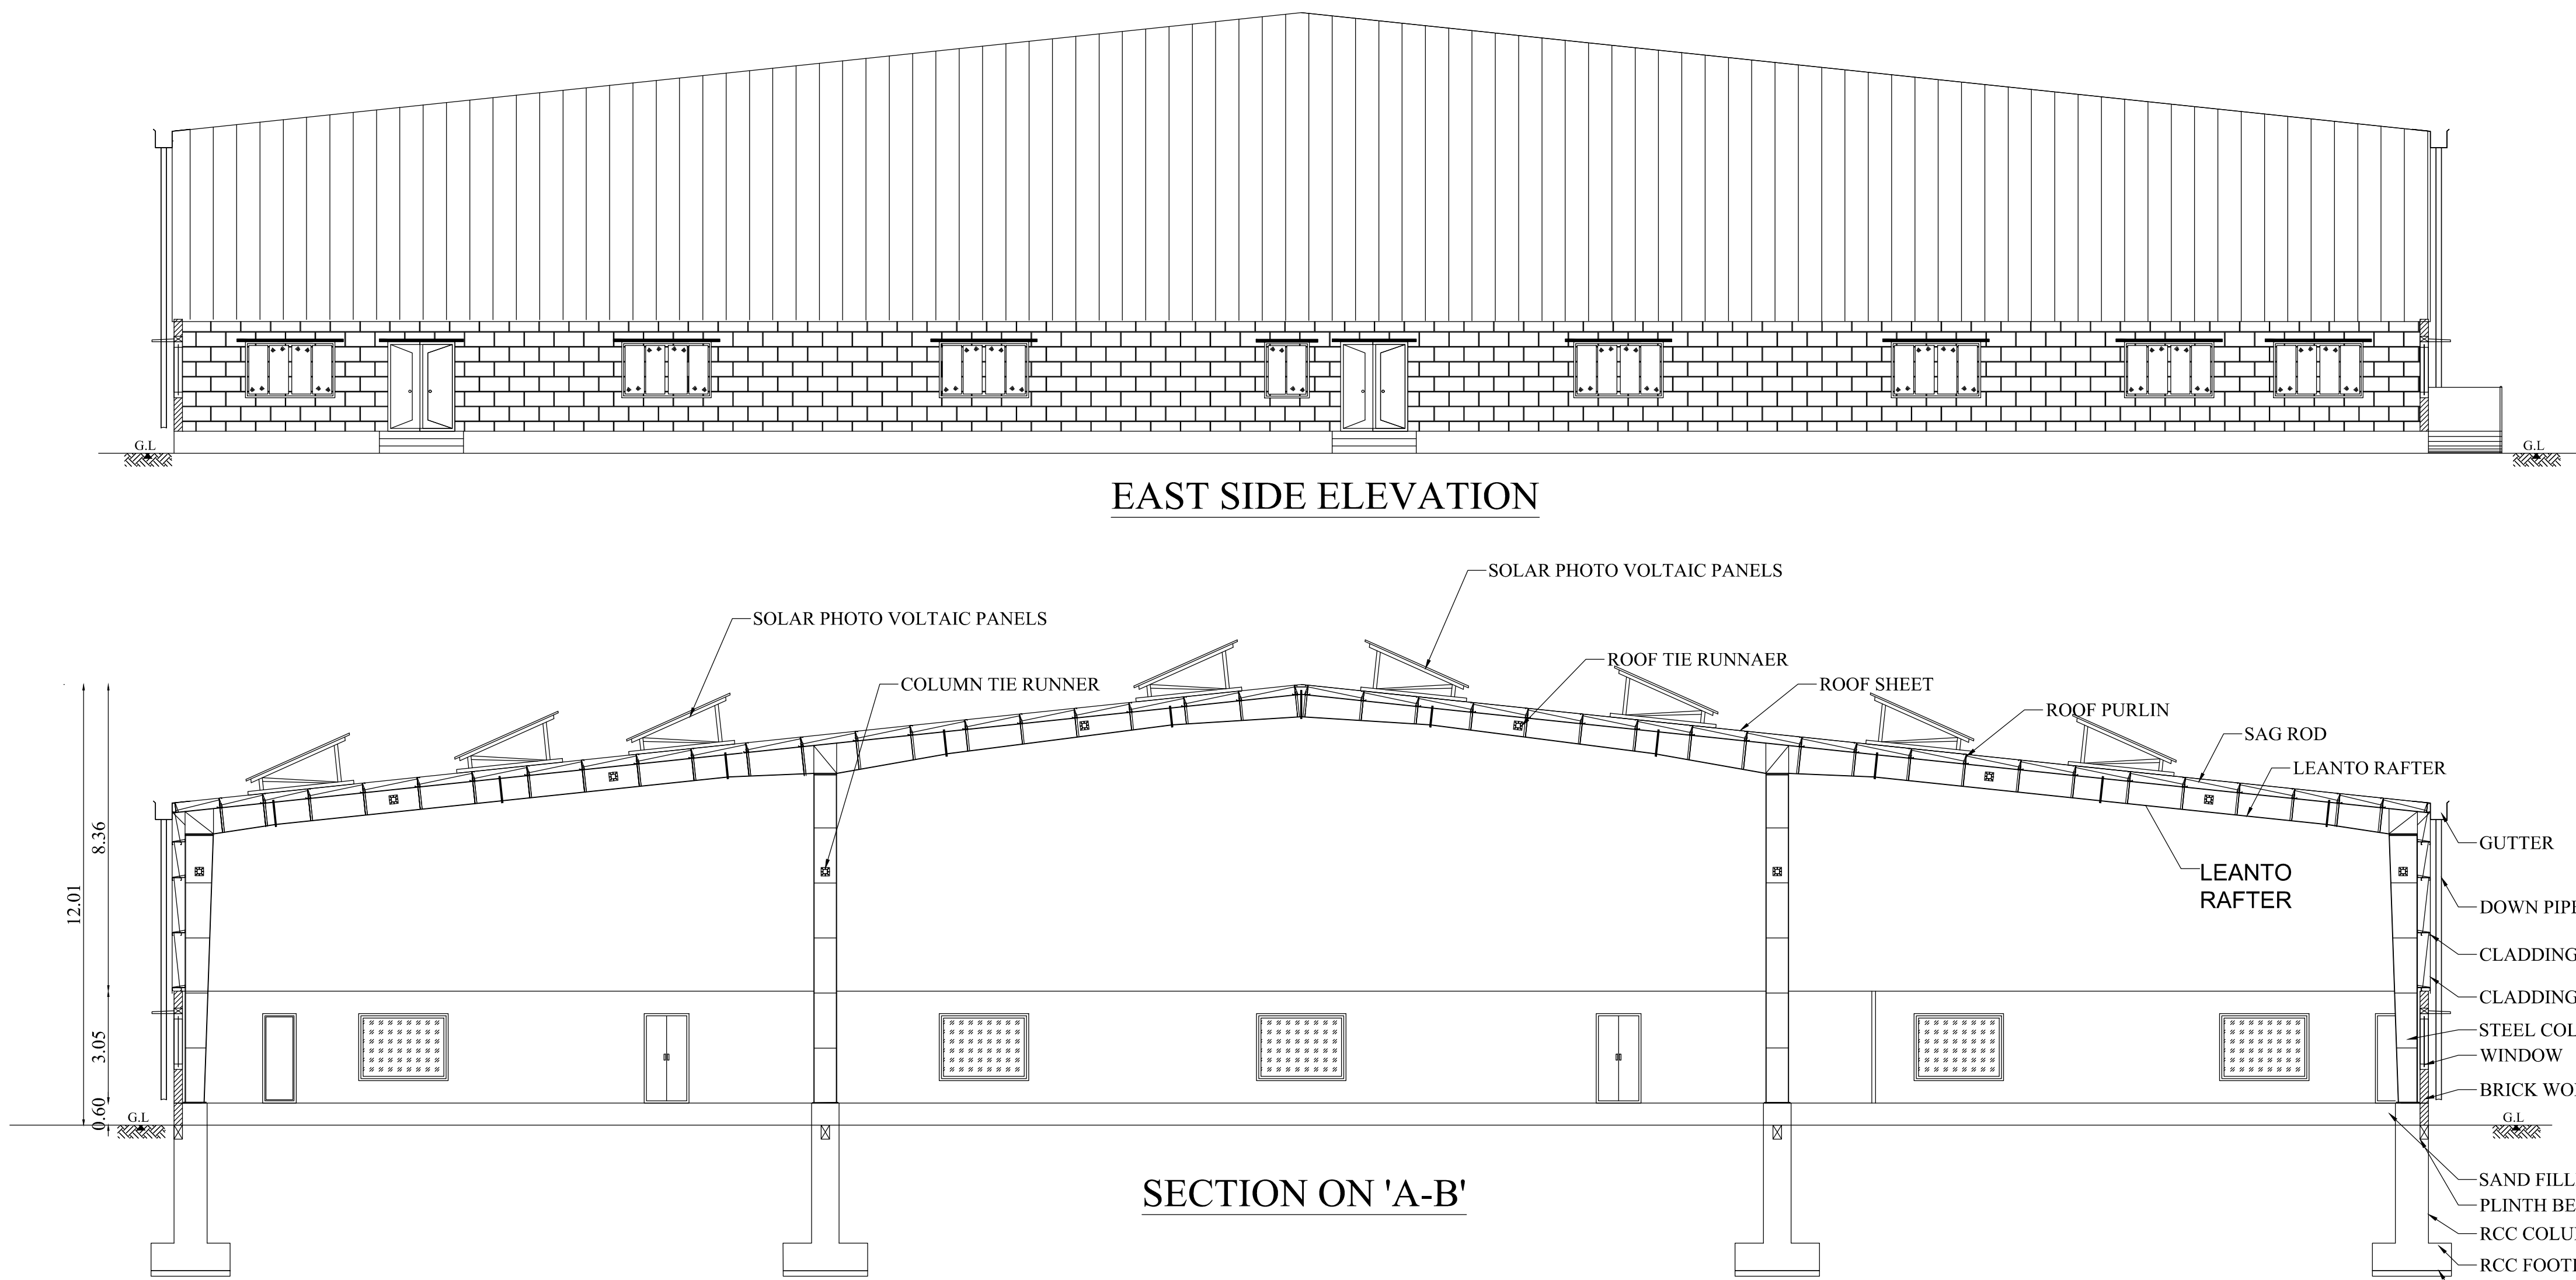

EAST SIDE ELEVATION


SECTION ON 'A-B'

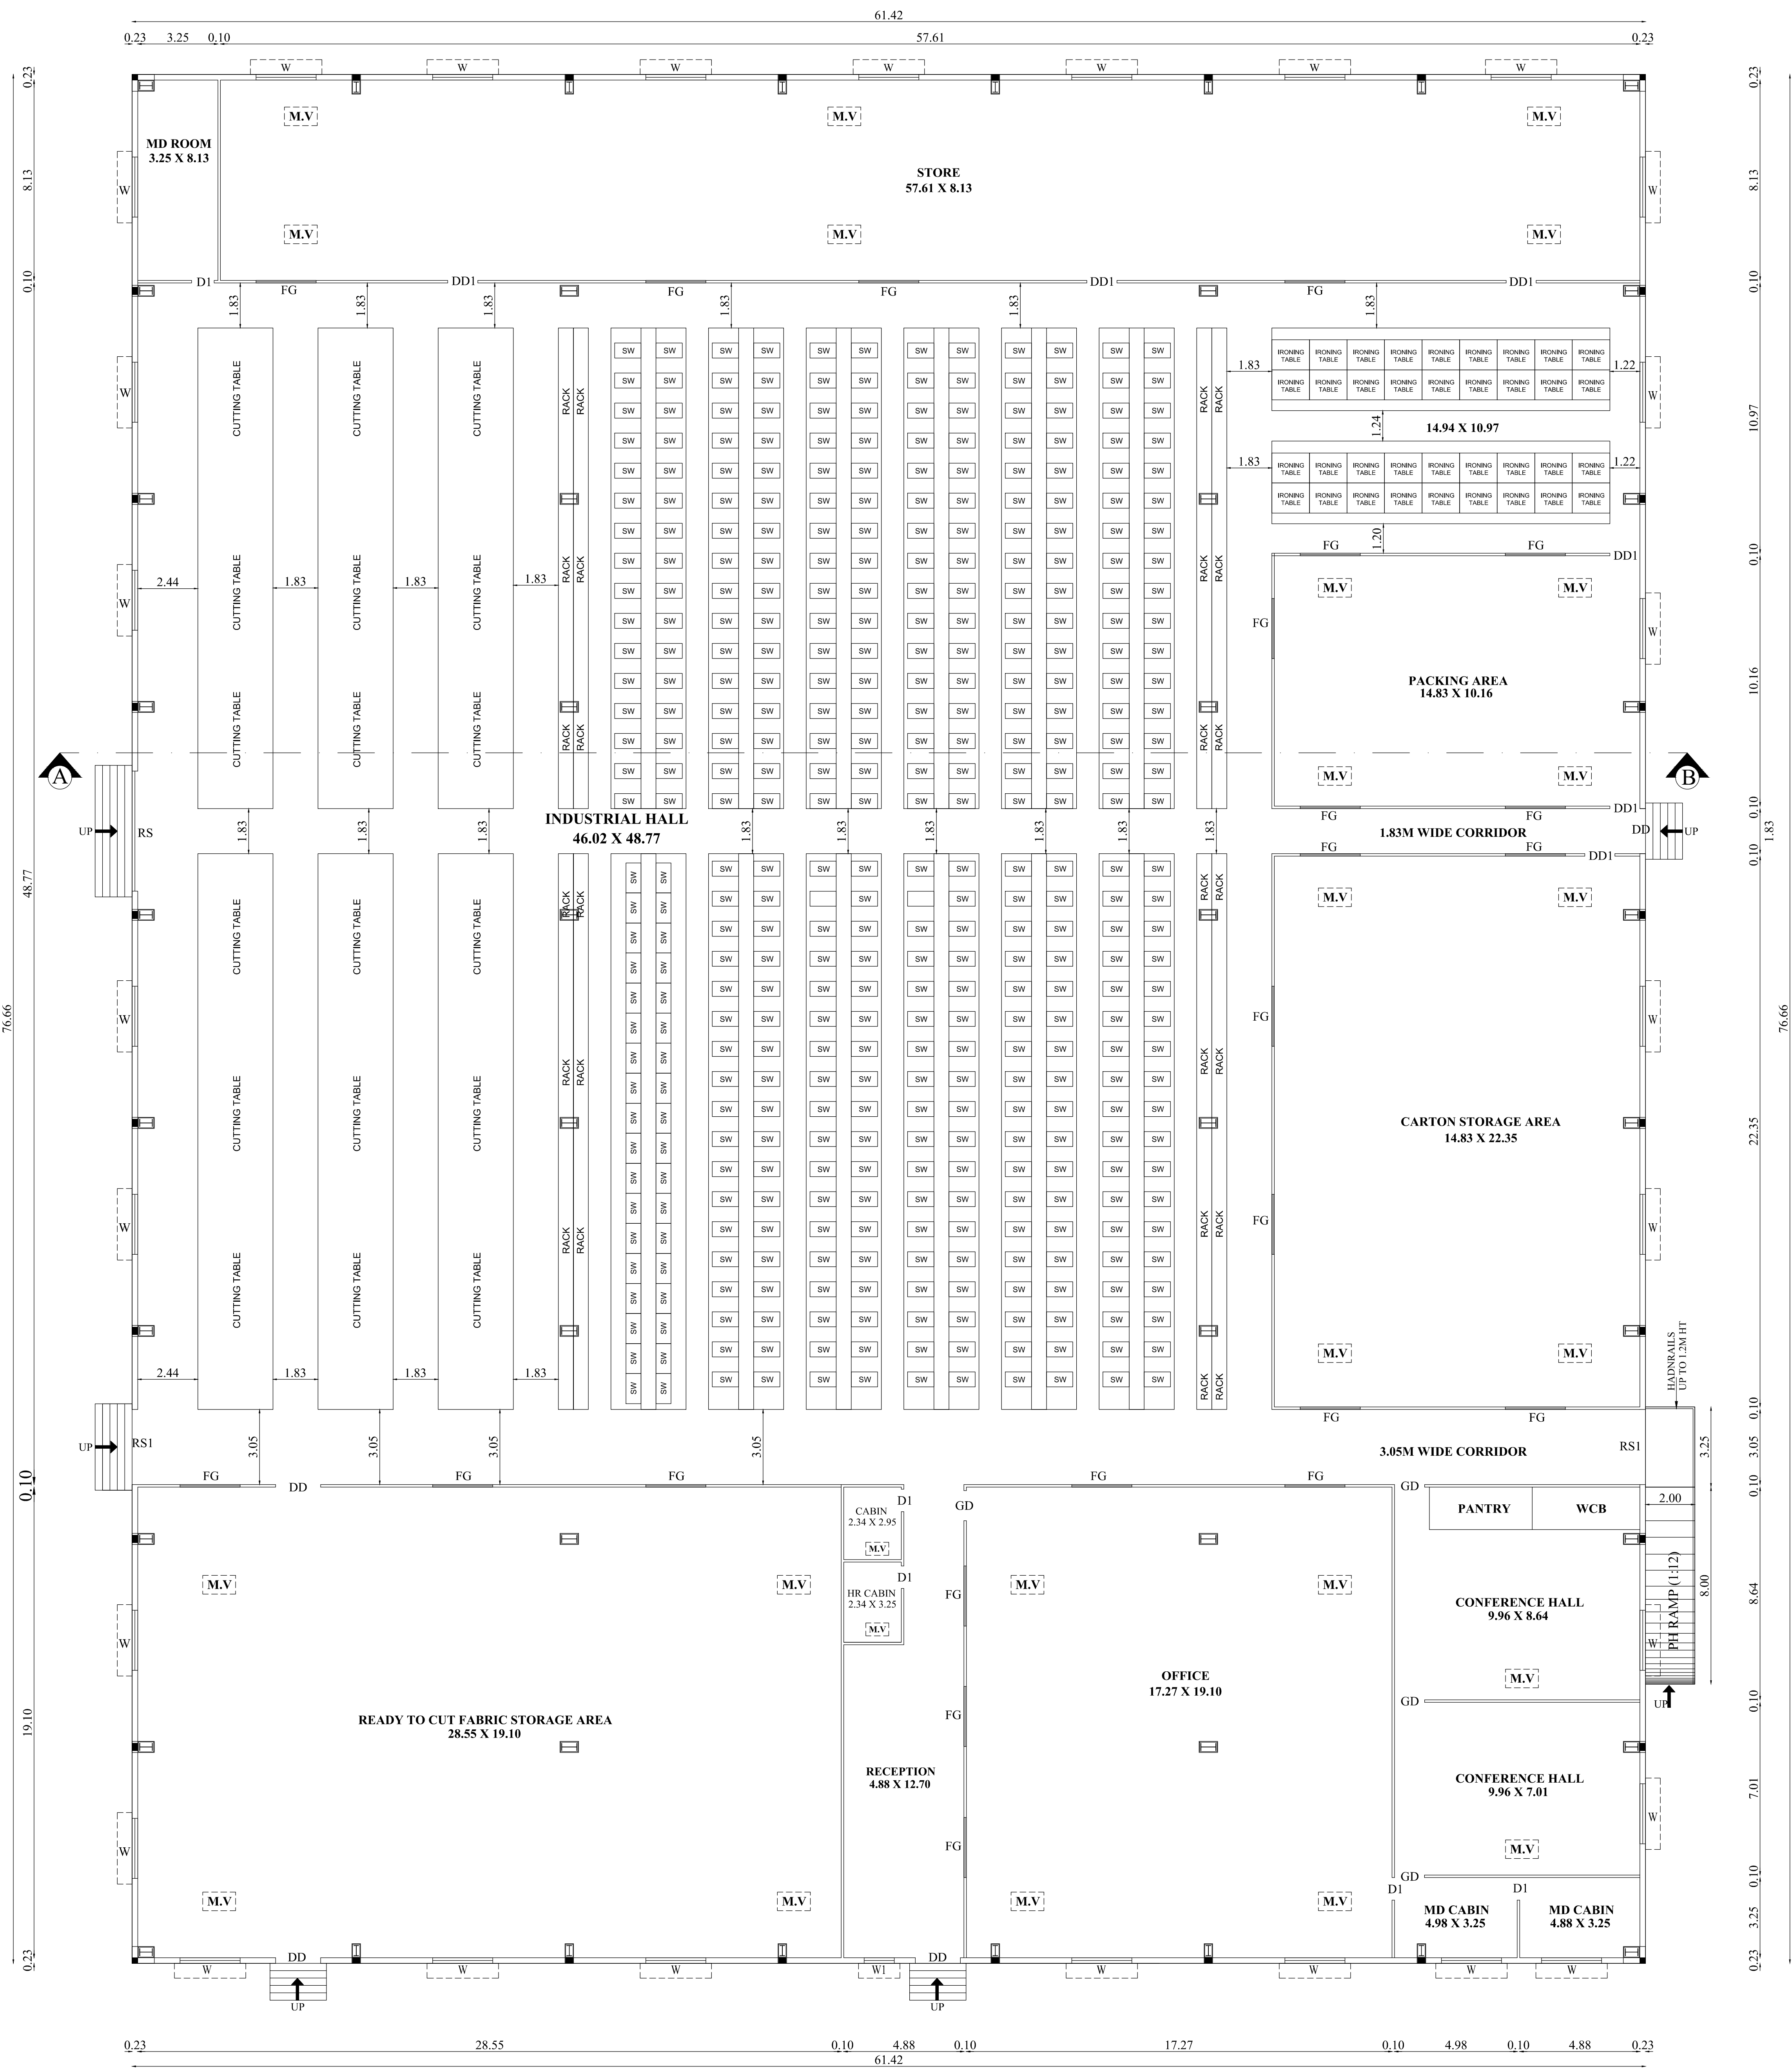

GROUND FLOOR PLAN

PLAN SHOWING THE PROPOSED CONSTRUCTION OF INDUSTRIAL BUILDINGS (MANUFACTURING OF GARMENTS AND EXPORTS) IN S.F.NO: 227/1 AT MADAPPUR VILLAGE & PANCHAYAT, PALLADAM TALUK, TIRUPPUR DISTRICT.

Applicant Name : M/s.HH Ventures Private Limited
Online Application No : SWP/BPA/0298963/2024

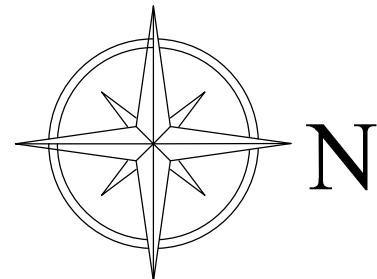

Scale 1:100

AREA DETAILS:

Floor Name	FSI Area (in Sqm)	Non-FSI Area (in Sqm)	Total Built up Area (in Sqm)
GROUND FLOOR	4708.07	-	4708.07

JOINERY DETAILS

TYPE	DESCRIPTION	SIZE
RS	ROLLING SHUTTER	4.88 X 4.88
RS2	ROLLING SHUTTER	3.05 X 4.88
DD	DOUBLE DOOR	1.83 X 2.44
DD1	DOUBLE DOOR 1	1.22 X 2.44
D1	DOOR 1	0.91 X 2.44
GD	GLASS DOOR	1.22 X 2.44
W	WINDOW	2.44 X 1.52
FG	FIXED GLASS	2.44 X 1.83
MV	MECHANICAL VENTILATION PROVIDED	

MACHINERY DETAILS

S.NO	MACHINE NAME	QTY (NOS)	POWER (KW)	POWER (HP)
1	SEWING MECHINE	200	43	57.663
2	IRONING TABLE	20	44	59.004
3	CUTTING MACHINE	5	5.5	7.3755
4	BORE WELL	1	7.5	10.0575
5	COMPRESSOR	1	15	20.115
6	EXHAUST FAN	15	0.5	0.6705
7	TUBE LIGHT	600	4	5.364
8	BOILER	1	3	4.023
9	A/C	1	8	10.728
TOTAL		844	130.5	175.0005

Er. M. SABARIANAND, M.E.(Struct)
Registered Engineer Grade-I (RE)
Reg. No. RE / GR-1 / 001 / 2023
6/1638, Dheivanai, Annur Road, Annur(Po)
Coimbatore - 641 407
Cell: 97910 33173


Registered Engineer

Er. M. SABARIANAND, M.E.(Struct)
Structural Engineer Grade-I (SE)
Reg. No. SE / GR-1 / 001 / 2023
6/1638, Dheivanai, Annur Road, Annur(Po)
Coimbatore - 641 407
Cell: 97910 33173


Structural Engineer

For HH VENTURES PRIVATE LIMITED
Director


Applicant

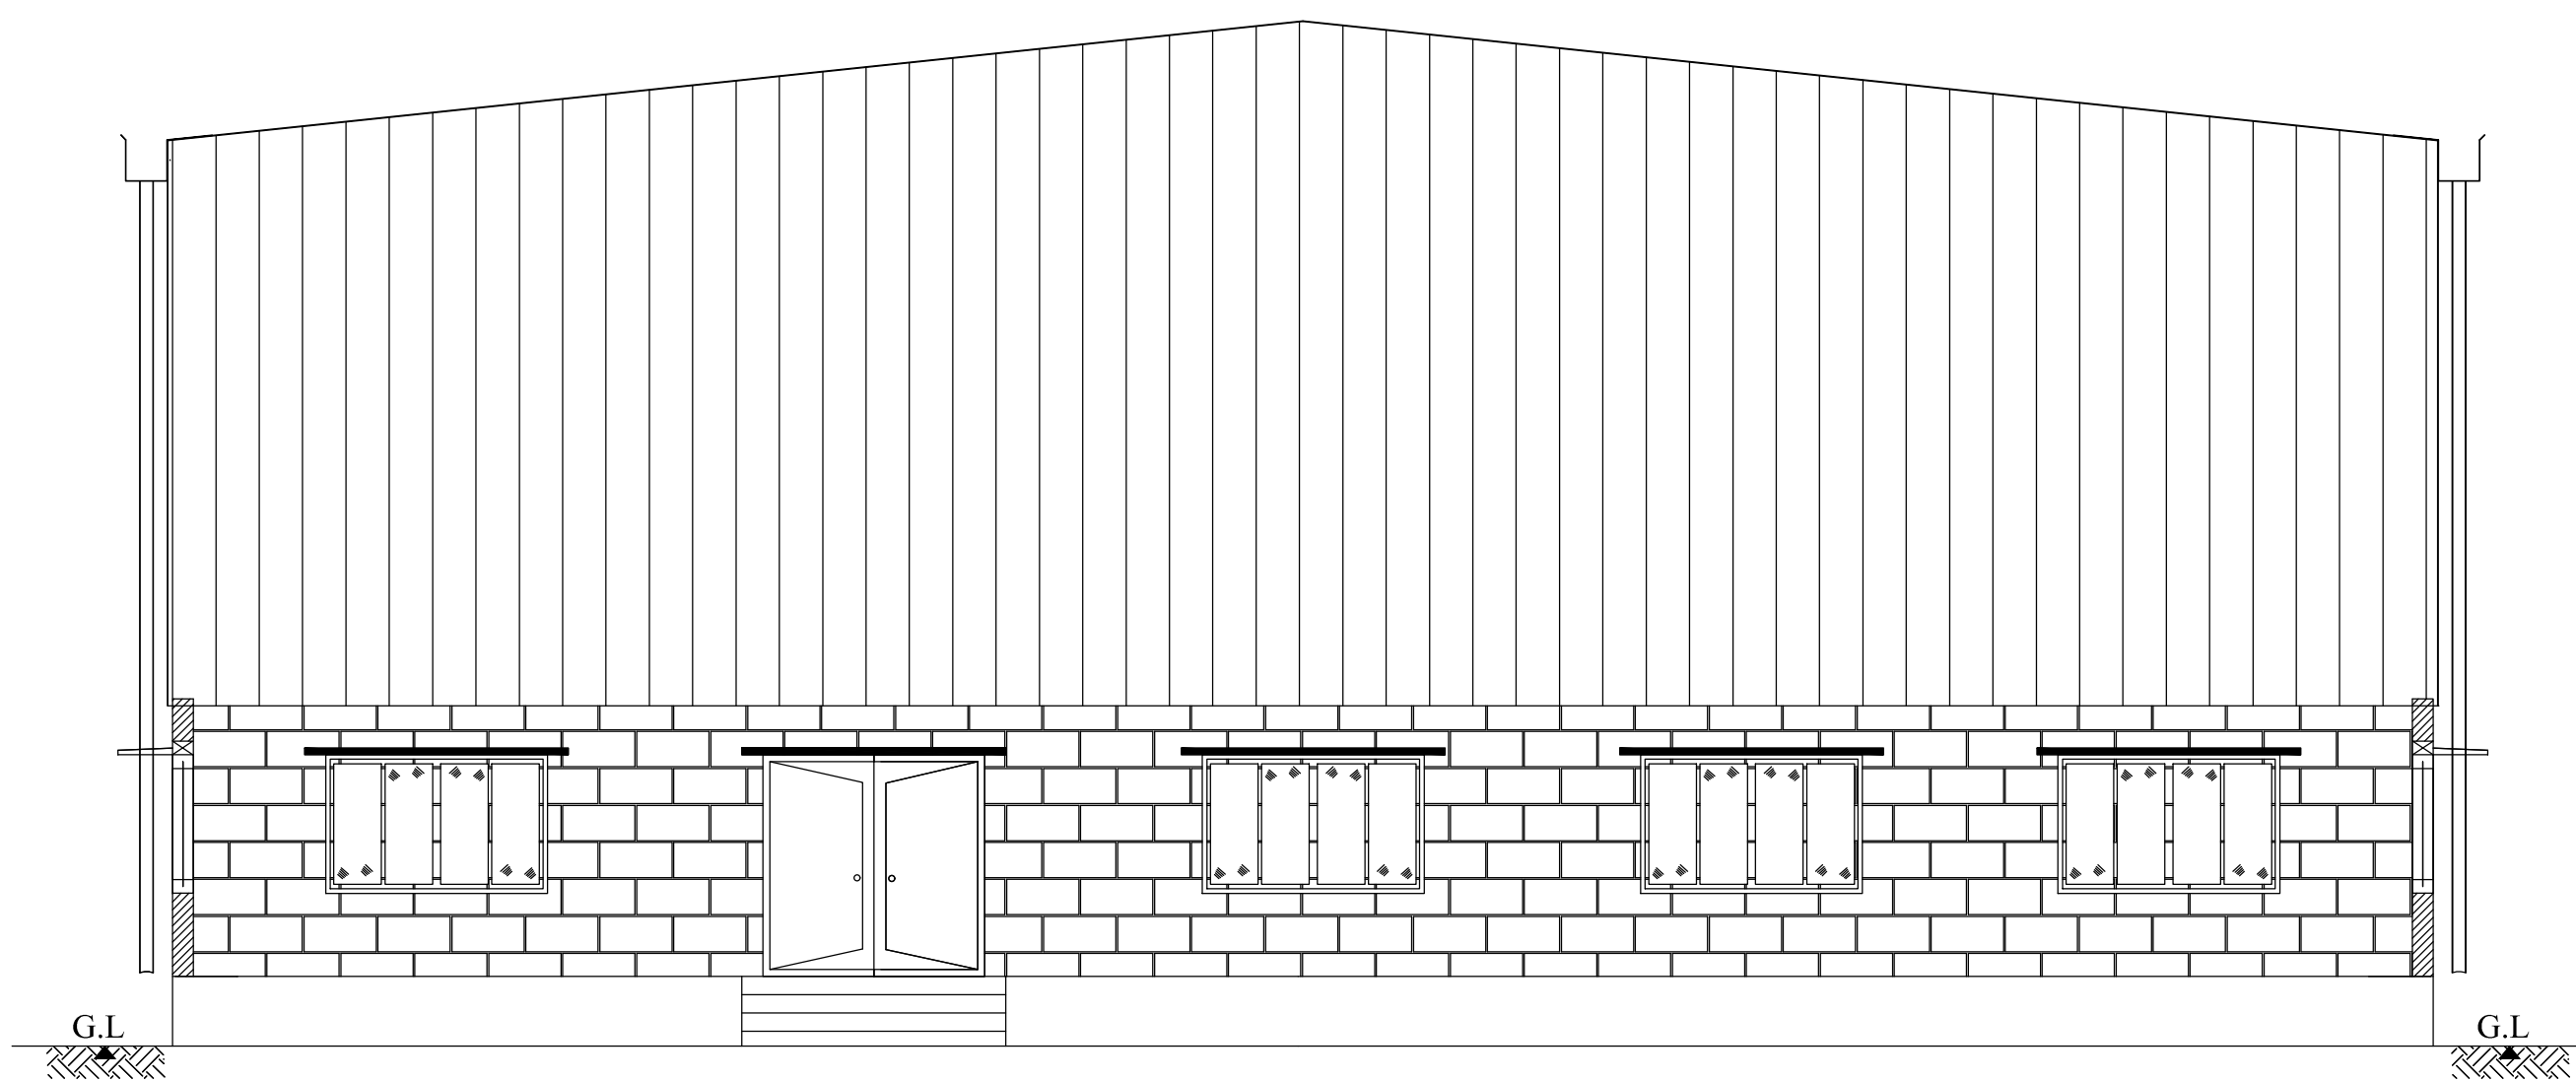

SOUTH SIDE ELEVATION

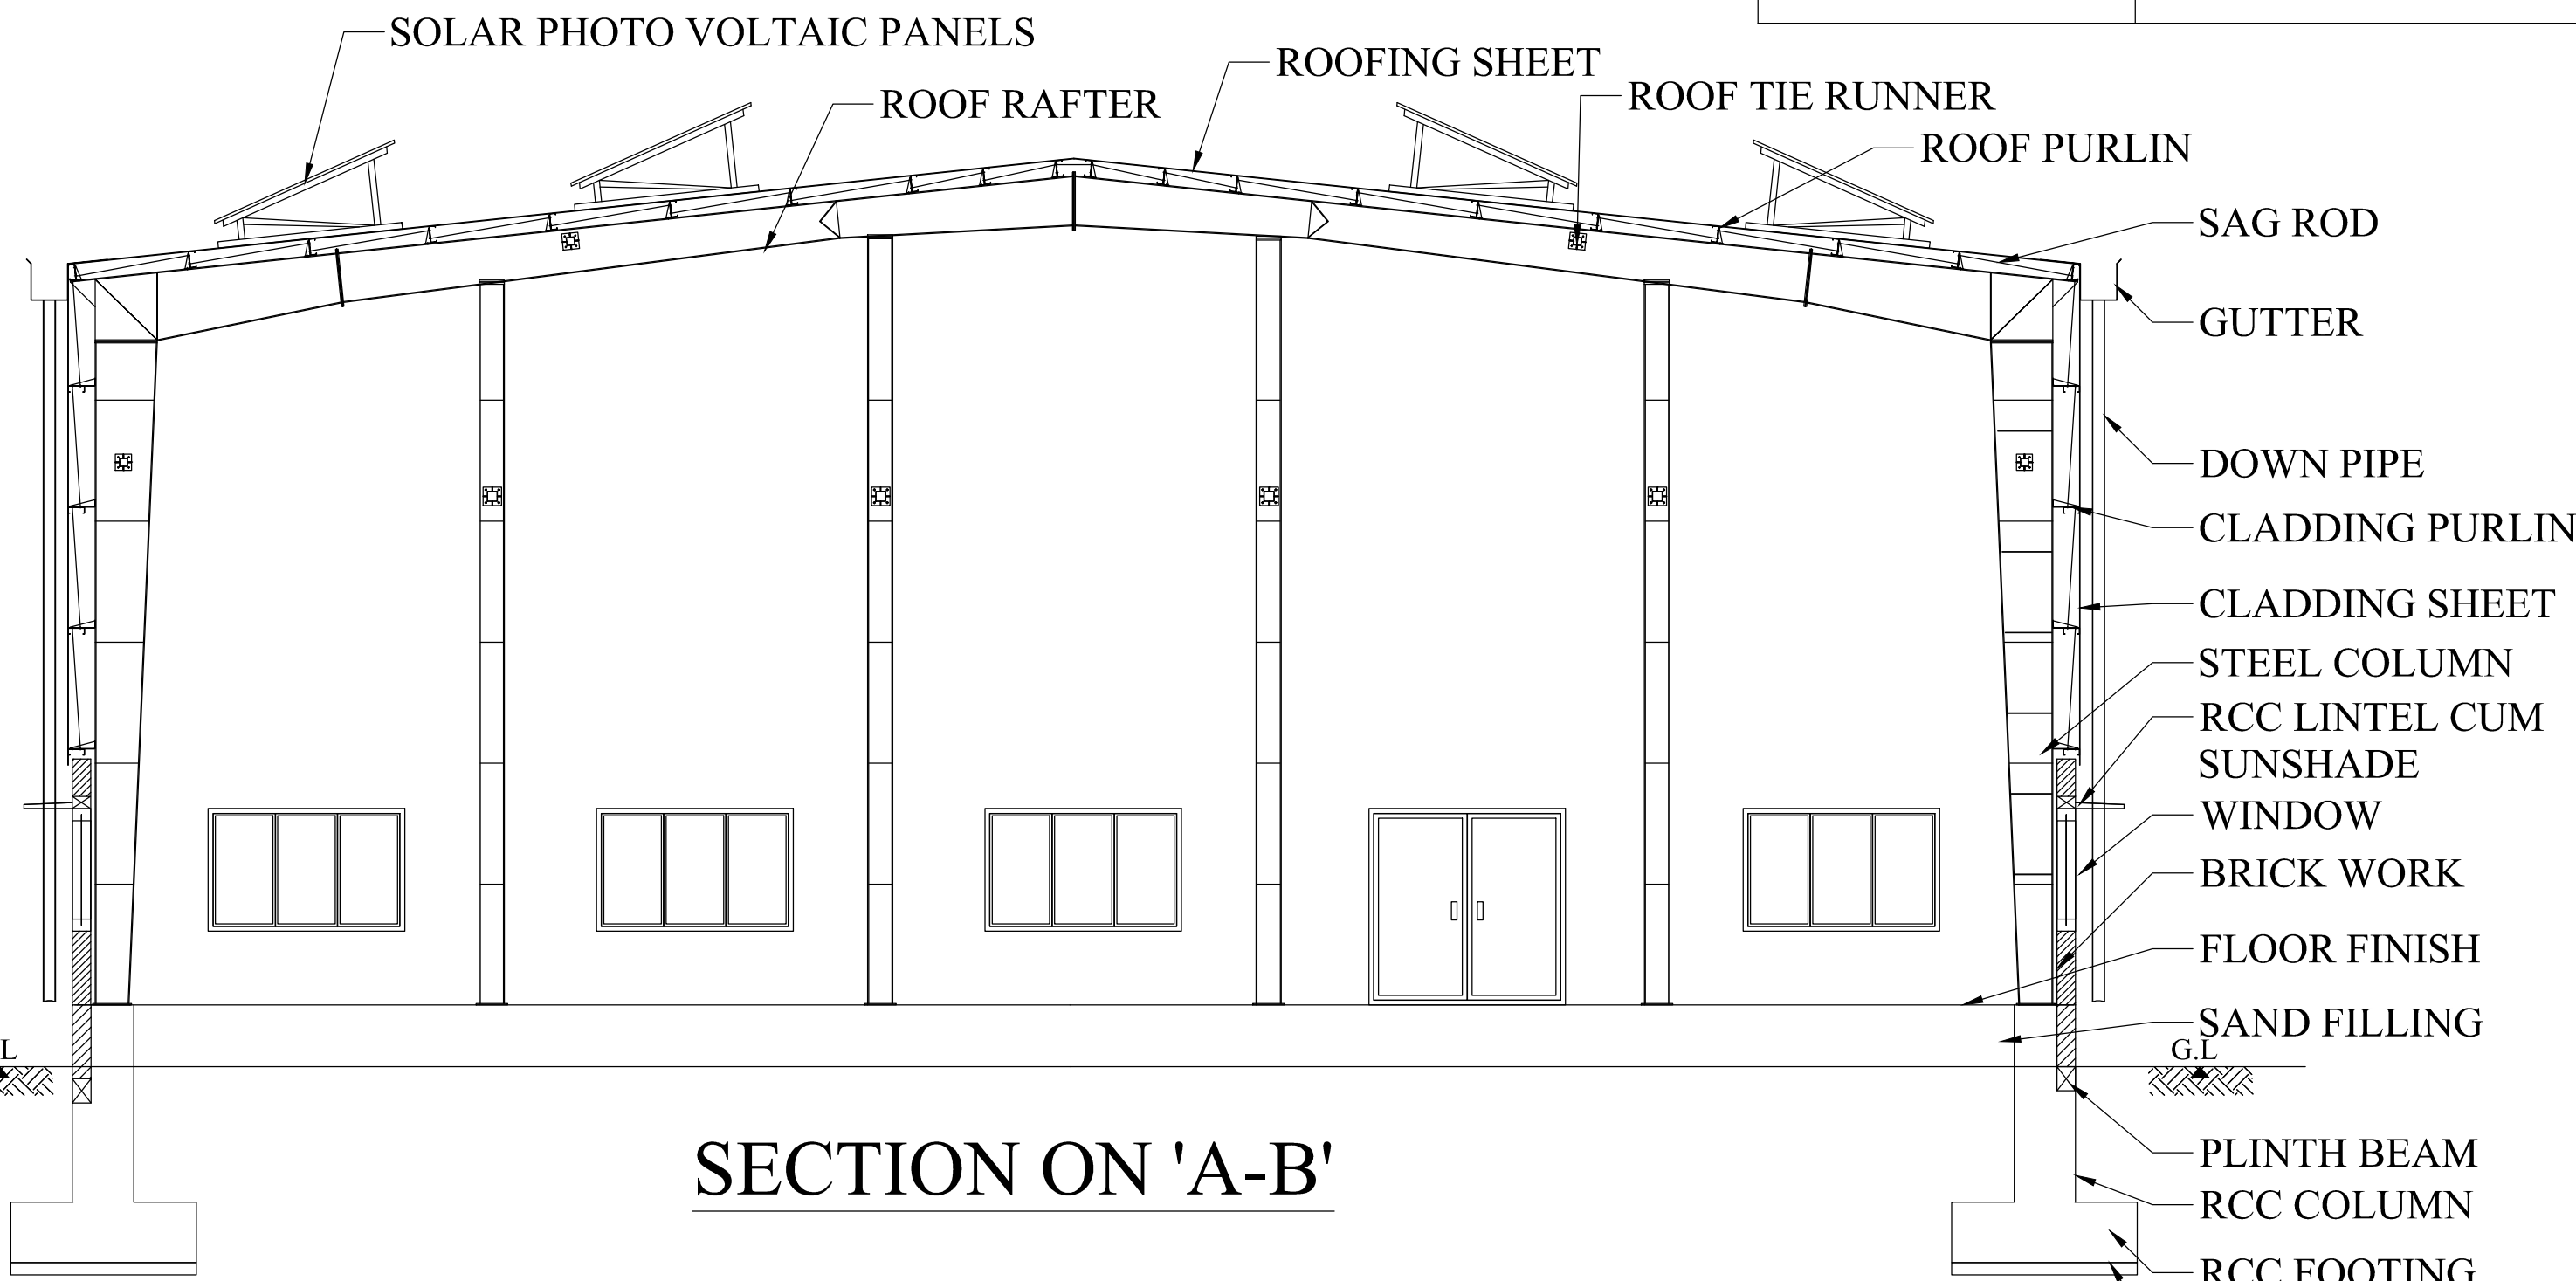

SECTION ON 'A-B'

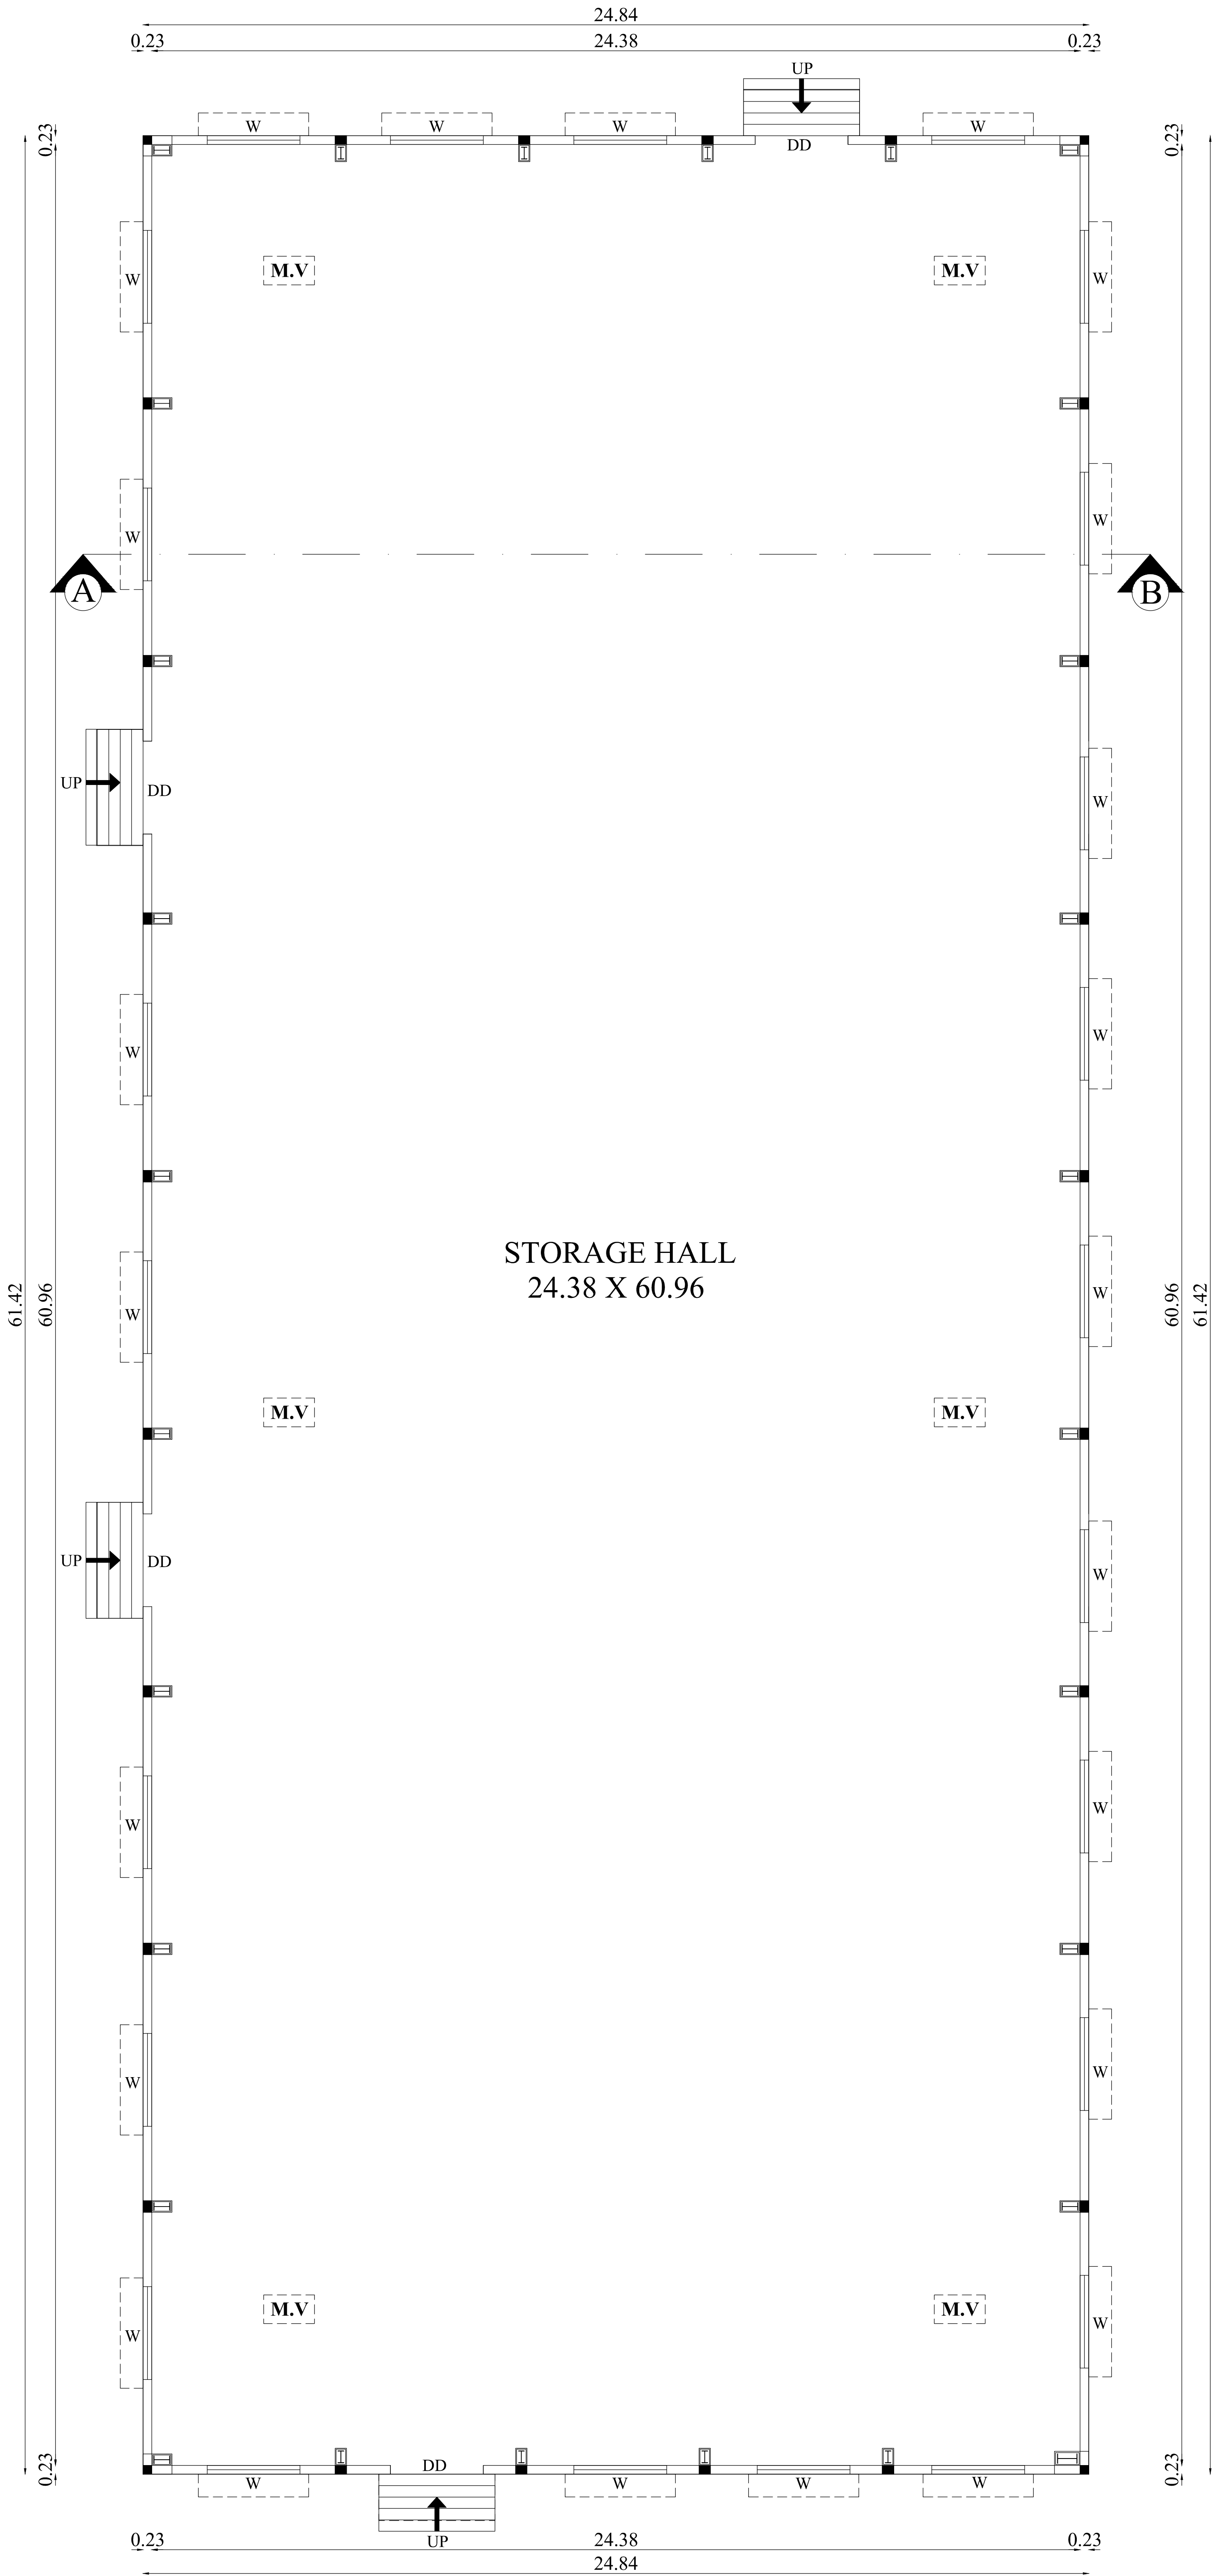

GROUND FLOOR PLAN

PLAN SHOWING THE PROPOSED CONSTRUCTION OF INDUSTRIAL BUILDINGS (MANUFACTURING OF GARMENTS AND EXPORTS) IN S.F.NO: 227/1 AT MADAPPUR VILLAGE & PANCHAYAT, PALLADAM TALUK, TIRUPPUR DISTRICT.

Applicant Name : M/s.HH Ventures Private Limited
Online Application No : SWP/BPA/0298963/2024

N

Scale 1:100

AREA DETAILS:			
Floor Name	FSI Area (in Sqm)	Non-FSI Area (in Sqm)	Total Built up Area (in Sqm)
GROUND FLOOR	1525.68	-	1525.68

JOINERY DETAILS		
TYPE	DESCRIPTION	SIZE
DD	DOUBLE DOOR	2.44 X 2.44
W	WINDOW	2.44 X 1.52

Er. M. SABARIANAND, M.E.(Struct)
Registered Engineer Grade-I (RE)
Reg. No. RE / GR-I / 001 / 2023
S/163/8, Dheivanai, Annur Road, Arasur(Po)
Coimbatore - 641 407
Cell: 97910 33173

Registered Engineer

Er. M. SABARIANAND, M.E.(Struct)
Structural Engineer Grade-I (SE)
Reg. No. SE / GR-I / 001 / 2023
S/163/8, Dheivanai, Annur Road, Arasur(Po)
Coimbatore - 641 407
Cell: 97910 33173

Structural Engineer

For HH VENTURES PRIVATE LIMITED

Director

Applicant

