
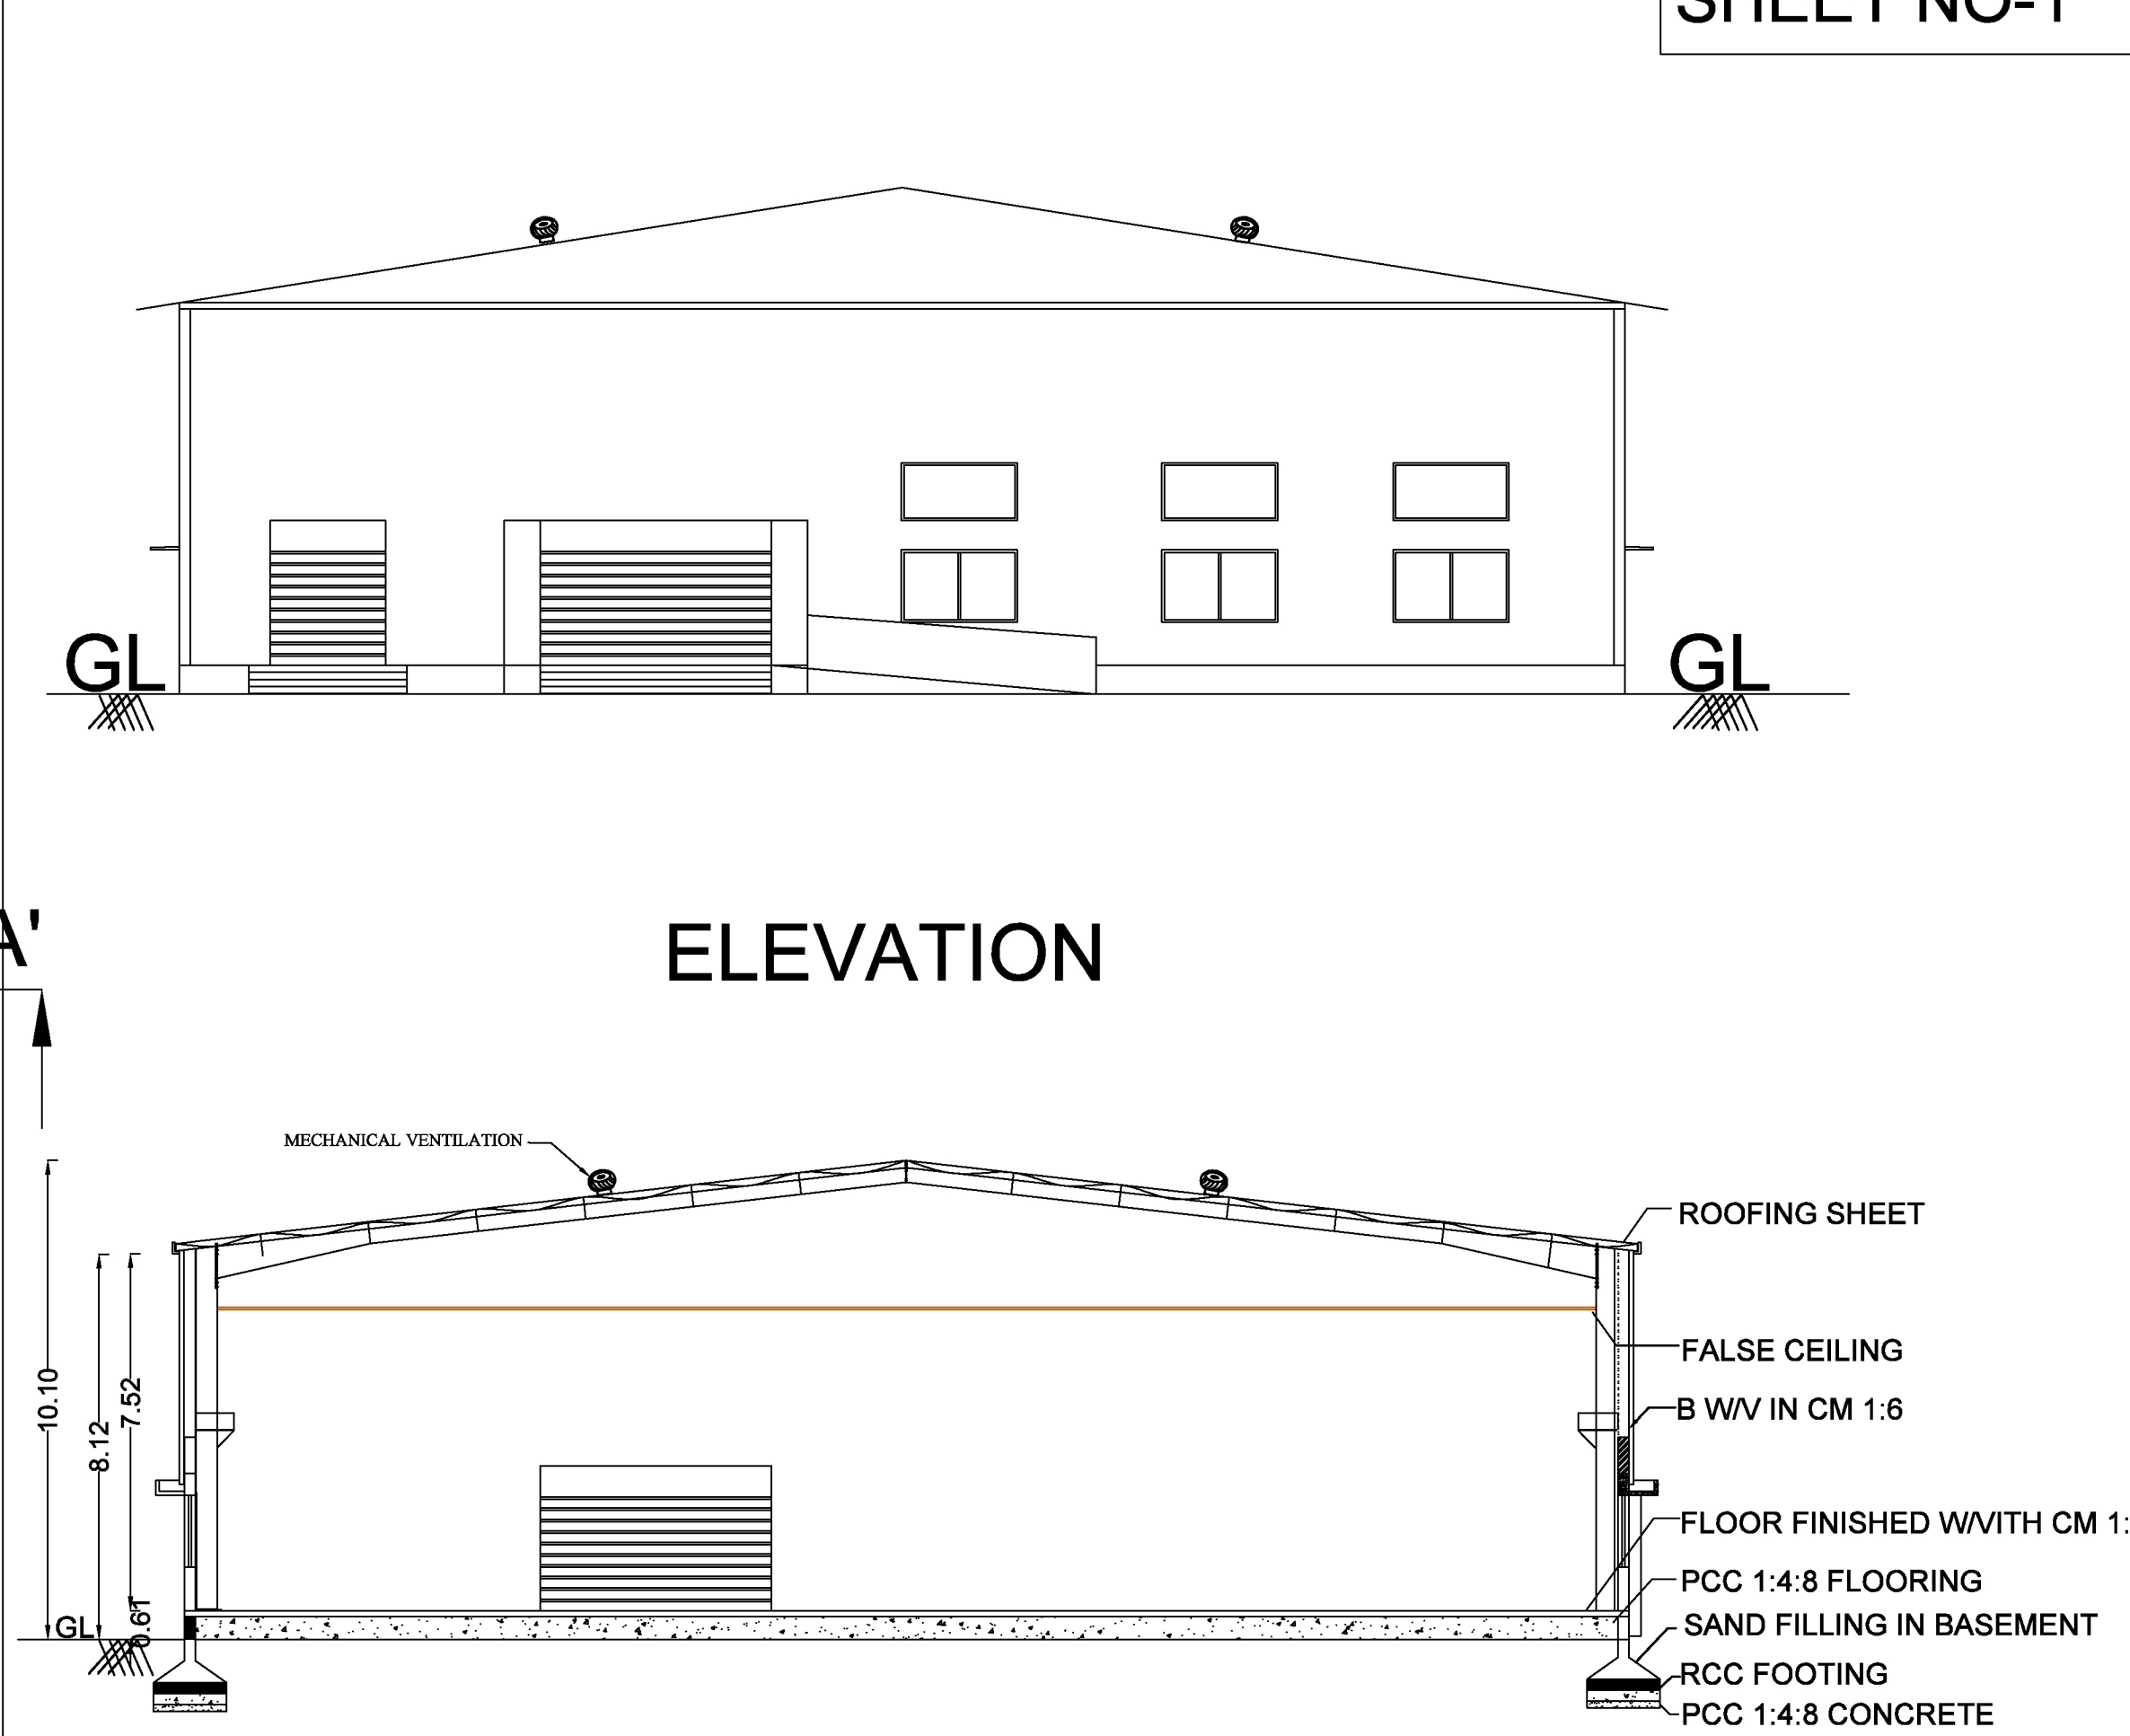


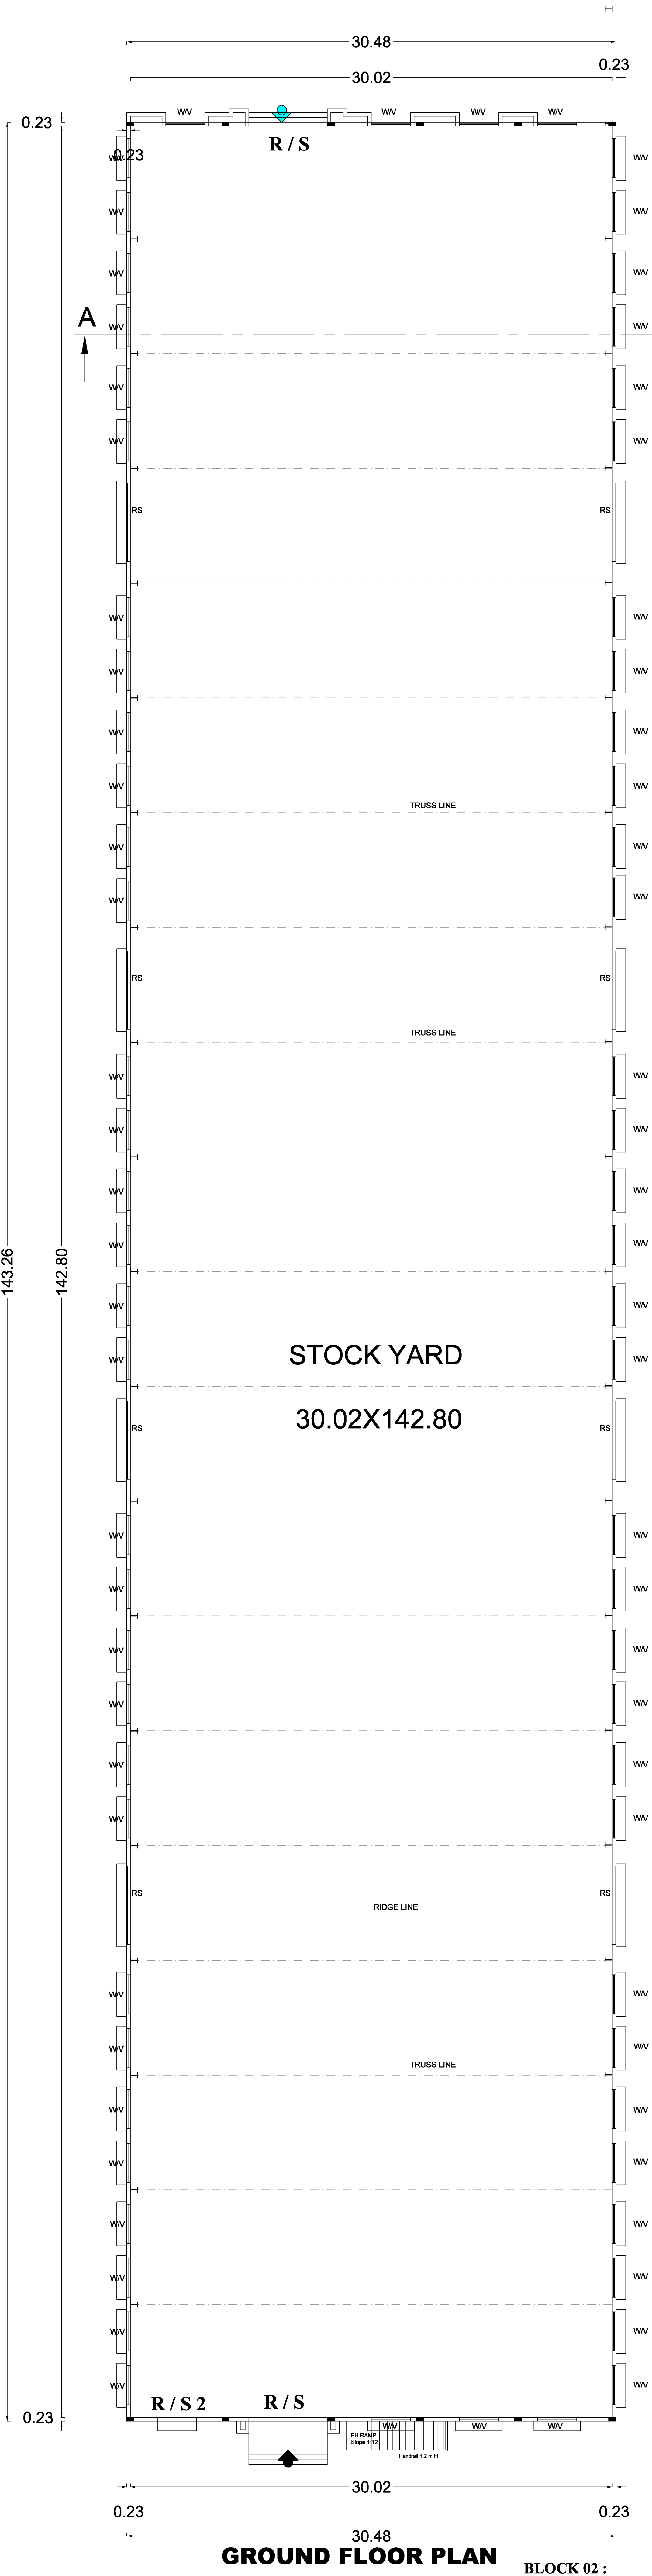

SECTION AA'

PLAN SHOWING THE PROPOSED NEW CONSTRUCTION OF INDUSTRIAL BUILDING IN OLD S.F.NO - 25/1, NEW S.F.NO - 25/1C, OLD S.F.NO - 26/1C, NEW S.F.NO - 26/1C1 AT KAALIPALAYAM VILLAGE , AVANASHI TK, TIRUPPUR DT.

NAME OF THE APPLICANT :
M/s. LEGACY SYNTHETICS PVT LTD.

AREA DETAILS		
GROUND FLOOR AREA	4366.44	Sqm
TOTAL AREA	4366.44	Sqm

JOINERIES DETAILS			
SHUTTER	RS	4.88x3.05	
SHUTTER	RS 2	2.44x3.05	
WINDOW	W	2.44x1.52	
VENTILATOR	V	2.44x1.22	

ALL DIMENSIONS ARE IN METRE,
SCALE 1:100




B.P/DTCP No:608/2025

SWP/BPA/459761/2025
BP/TCP[TD] No.133/2025

APPLICANT :


ENGINEER :

R.SANTHOSH KUMAR, M.Arch.
(Registered Architect Council of Architecture)
CA/2015/67207
Registered Architect Grade - I, DTCP
Registration No. 01/Ra-1/2019
Salem - 636305, Ph: 9384701213

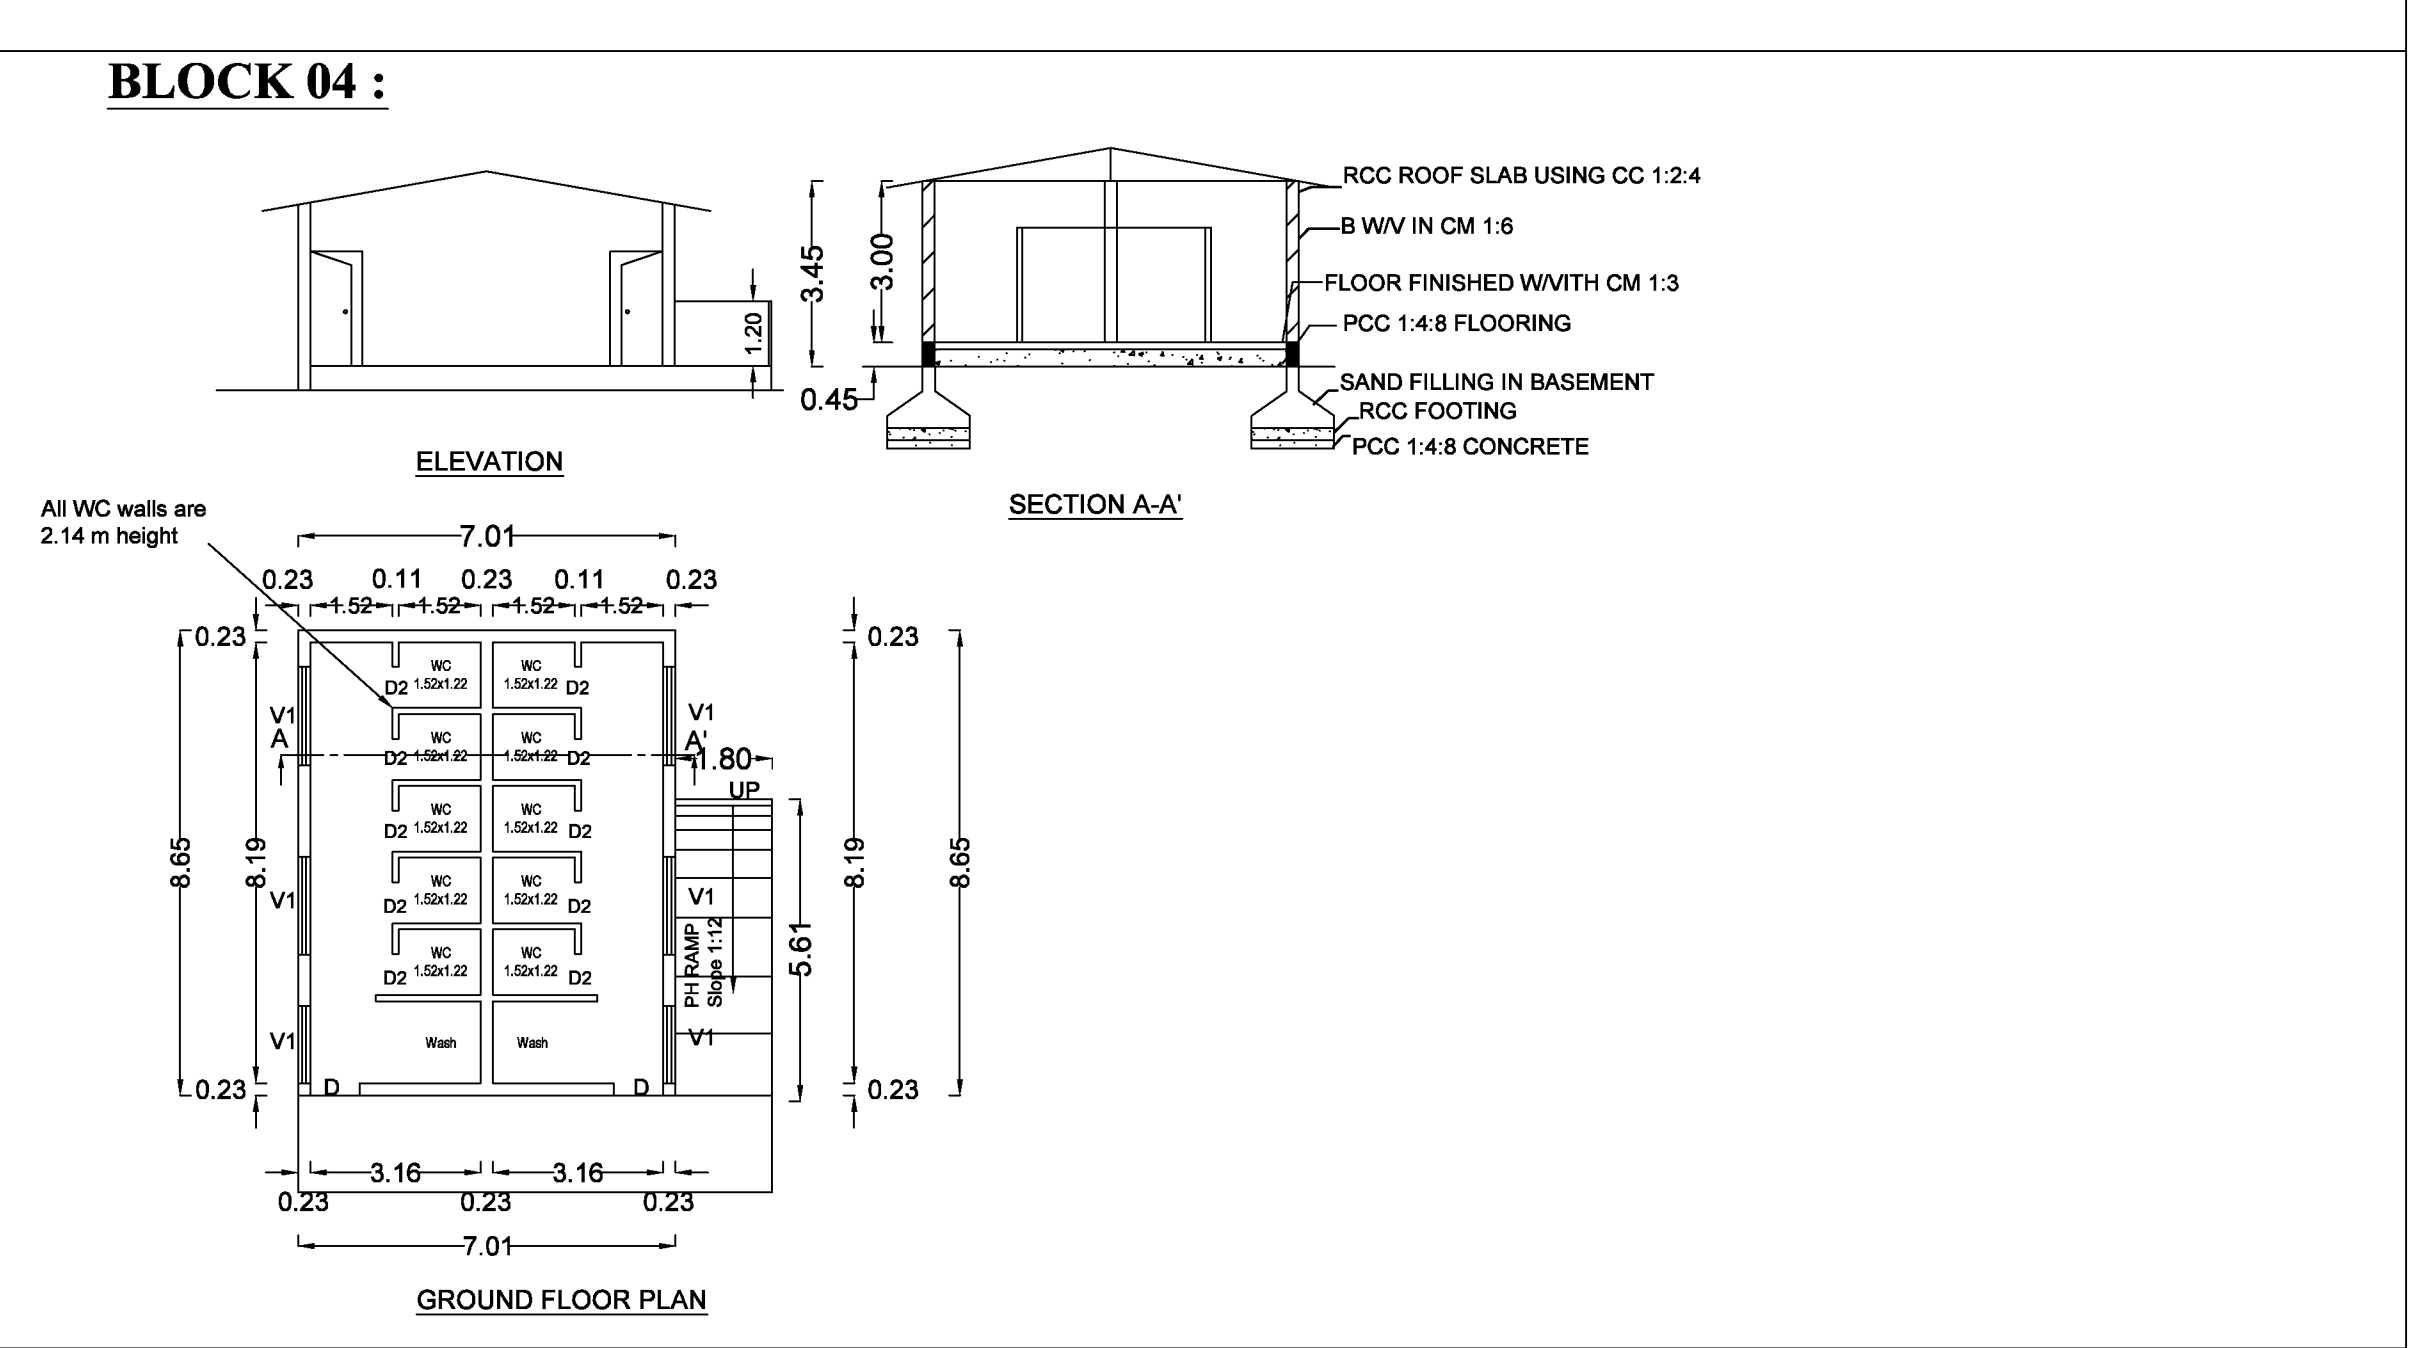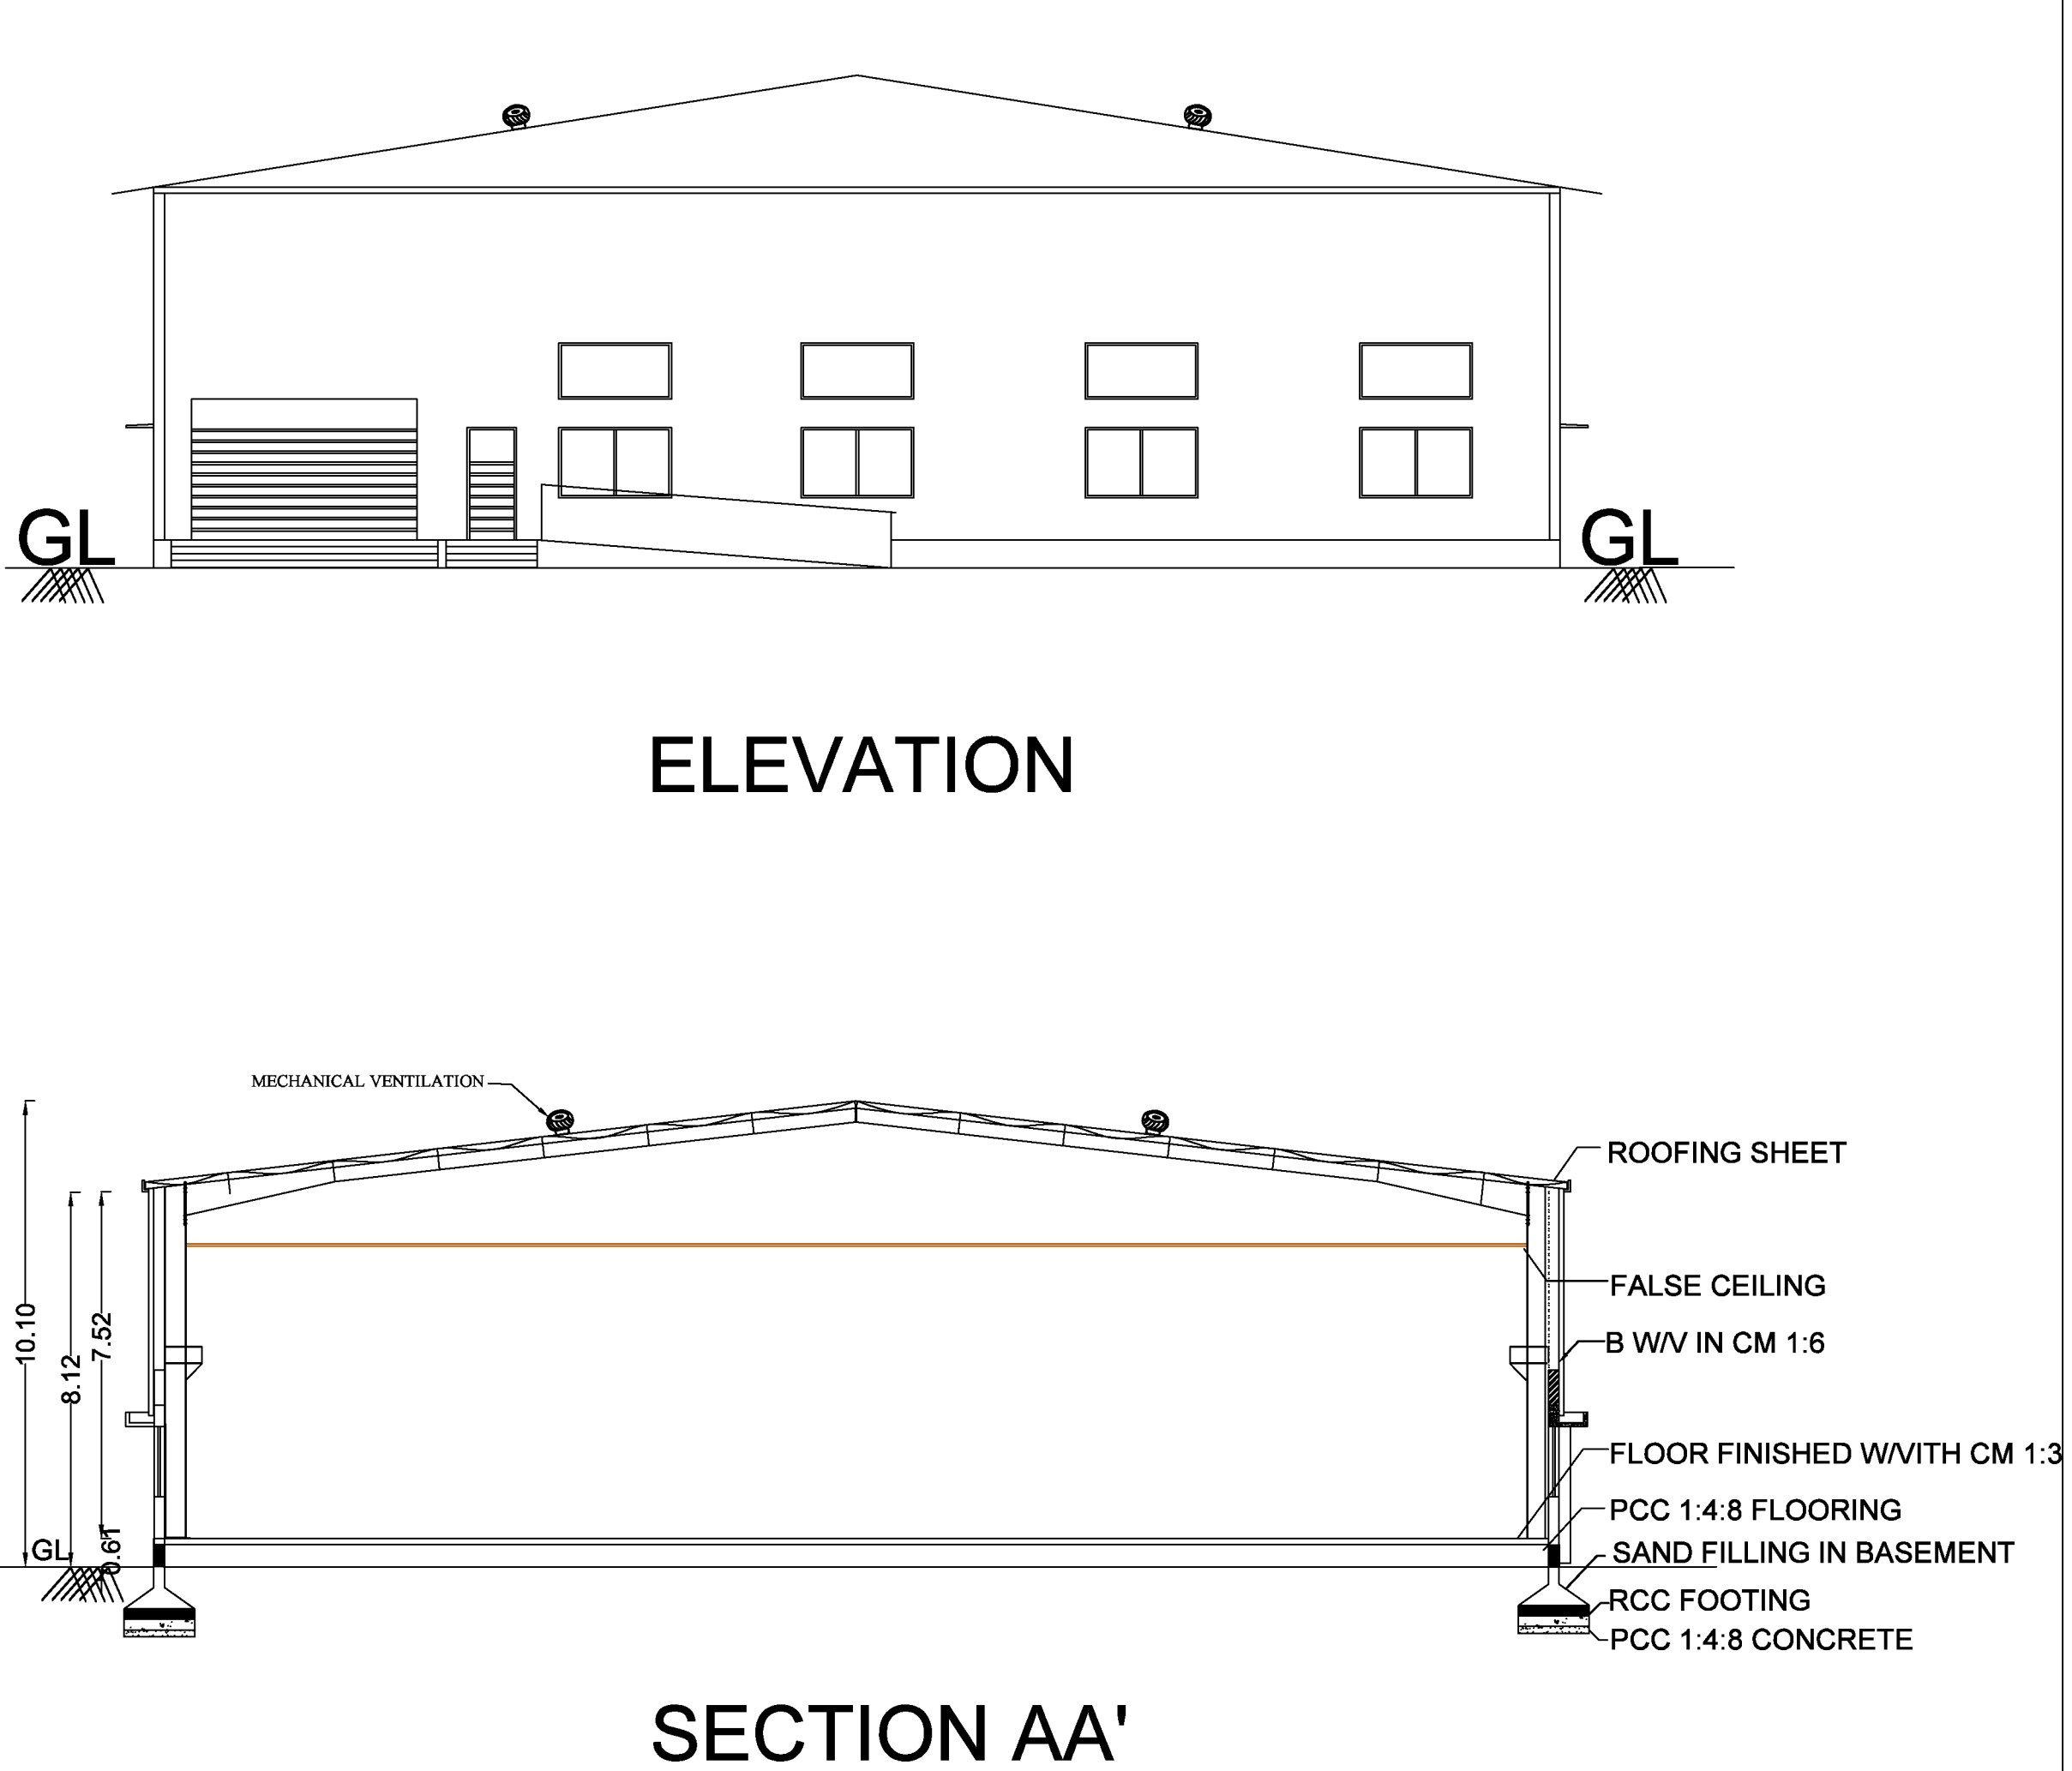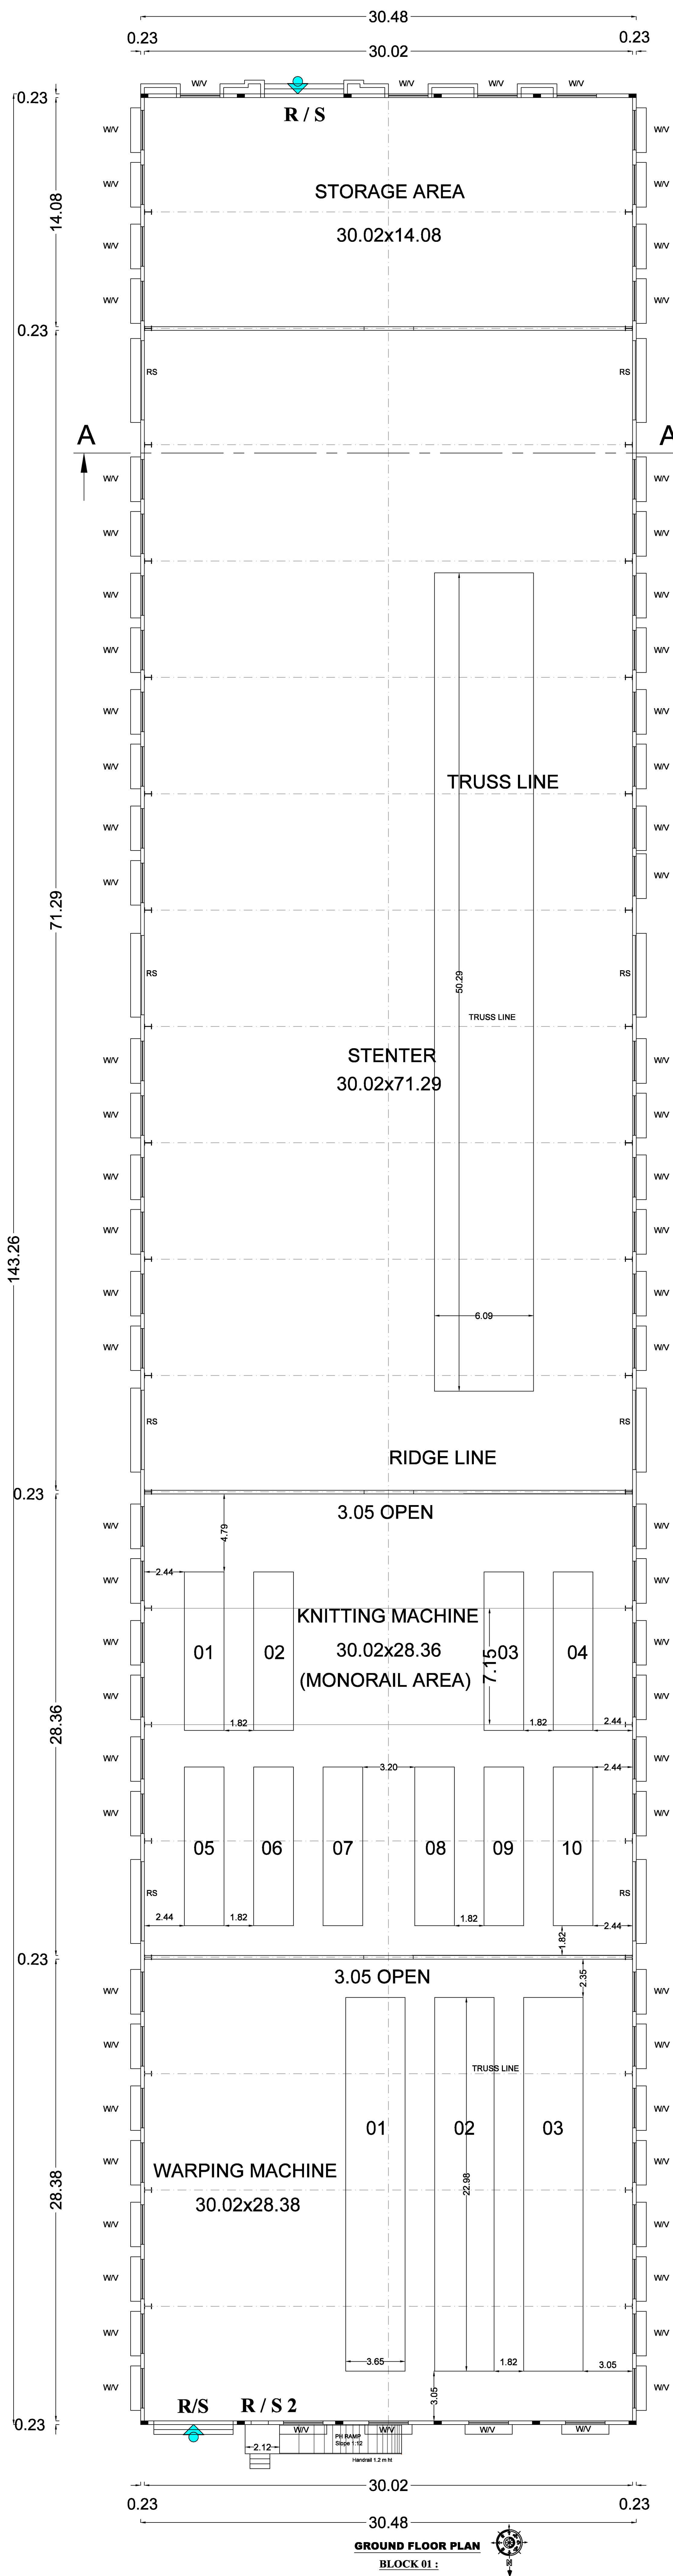

PLAN SHOWING THE PROPOSED NEW CONSTRUCTION OF INDUSTRIAL BUILDING IN OLD S.F.NO - 25/1, NEW S.F.NO - 25/1C, OLD S.F.NO - 26/1C, NEW S.F.NO - 26/1C1 AT KAALIPALAYAM VILLAGE, AVANASHI TK, TIRUPPUR DT.

NAME OF THE APPLICANT :
M/s. LEGACY SYNTHETICS PVT LMTD.

AREA DETAILS			
BLOCK-1	GROUND FLOOR AREA	4366.44	Sqm
	TOTAL AREA	4366.44	Sqm
BLOCK-4	GROUND FLOOR AREA	60.63	Sqm
	TOTAL AREA	60.63	Sqm

JOINERIES DETAILS			
SHUTTER	RS	4.88x3.05	
SHUTTER	RS 2	1.07x3.05	
WINDOW	W	2.44x1.52	
VENTILATOR	V	2.44x1.22	
VENTILATOR	V1	2.44x0.61	

ALL DIMENSIONS ARE IN METRE, SCALE 1:100

MACHINE NAME			HP
Warping Unit-	3 NOS	18.0 hp	54.00
Netting unit-10 nos x	10 NOS	24.0 hp	240.00
Stenter - 10 chamber	10 NOS	36.0 hp	360.00
Crane	1 NOS	10.0 hp	10.00
Compressor unit	1 NOS	30.0 hp	30.00
Ac unit	1 NOS	20.0 hp	20.00
TOTAL LABOURS = 150Nos		TOTAL	714.00

B.P/DTCP No:608/2025

SWP/BPA/459761/2025
BP/TCP[TD] No.133/2025

APPLICANT :

ENGINEER :
R.SANTHOSH KUMAR, M.Arch.
(Registered Architect Council of Architecture)
CA/201567207
Registered Architect Grade - I, DTCP
Registration No. 01/Ra-1/2019
Salem - 636305. Ph: 9334701213


SHEET NO-3

SWP/BPA/459761/2025

BP/TCP[TD] No.133/2025

B.P/DTCP No:608/2025

FOUNDATION DETAIL

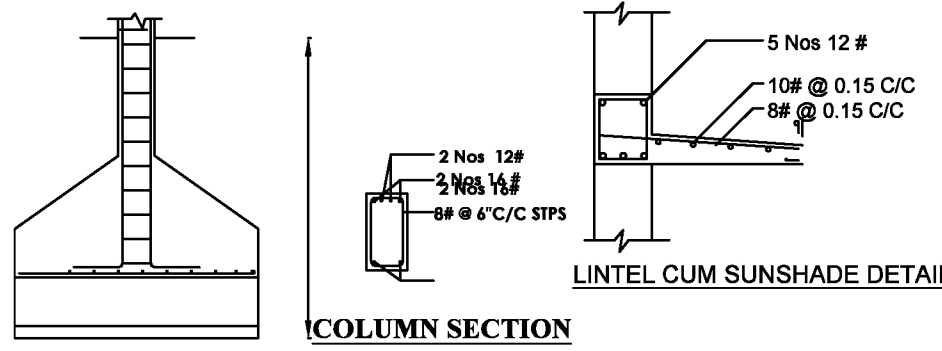

STAIRCASE DETAILS :

(NOT TO SCALE)
HANDRAIL 1.20 mHT
T - TREAD : 0.30M
R - RISE : 0.15M
W - WIDTH : 1.50M

BRICK WORK
WAIST SLAB

PLAN SHOWING THE PROPOSED NEW CONSTRUCTION OF INDUSTRIAL BUILDING IN OLD S.F.NO - 25/1, NEW S.F.NO - 25/1C, OLD S.F.NO - 26/1C, NEW S.F.NO - 26/1C1 AT KAALIPALAYAM VILLAGE , AVANASHI TK, TIRUPPUR DT.

NAME OF THE APPLICANT :

M/s. LEGACY SYNTHETICS PVT LTD.

AREA DETAILS

GROUND FLOOR AREA	3466.97	Sft	322.09	Sqm
FIRST FLOOR AREA	2650.95	Sft	246.28	Sqm
HEAD ROOM AREA	341.65	Sft	31.74	Sqm
TOTAL AREA	6459.57	Sft	600.11	Sqm

JOINERIES DETAILS

MAIN DOOR	MD	4'0"x7'0"	1.22x2.13
DOOR	D	3'6"x7'0"	1.07x2.13
DOOR	D1	3'6"x7'0"	1.07x2.13
DOOR	D2	3'0"x7'0"	0.91x2.13
WINDOW	W	4'0"x4'0"	1.22x1.22
WINDOW	W1	6'0"x4'0"	1.83x1.22
WINDOW	W2	8'0"x4'0"	2.44x1.22
WINDOW	W3	10'0"x4'0"	3.05x1.22
VENTILATOR	V	4'0"x2'0"	1.22x0.60

ALL DIMENSIONS ARE IN METRE,
SCALE 1:100



APPLICANT :


[Signature]

ENGINEER :


[Signature]
R.SANTHOSH KUMAR, M.Arch.
(Registered Architect Council of Architecture)
CA/2015/67207
Registered Architect Grade - I, DTCP
Registration No. 01/Ra-1/2019
Salem - 636305, Ph: 9834701213

ELEVATION


SECTION AA'

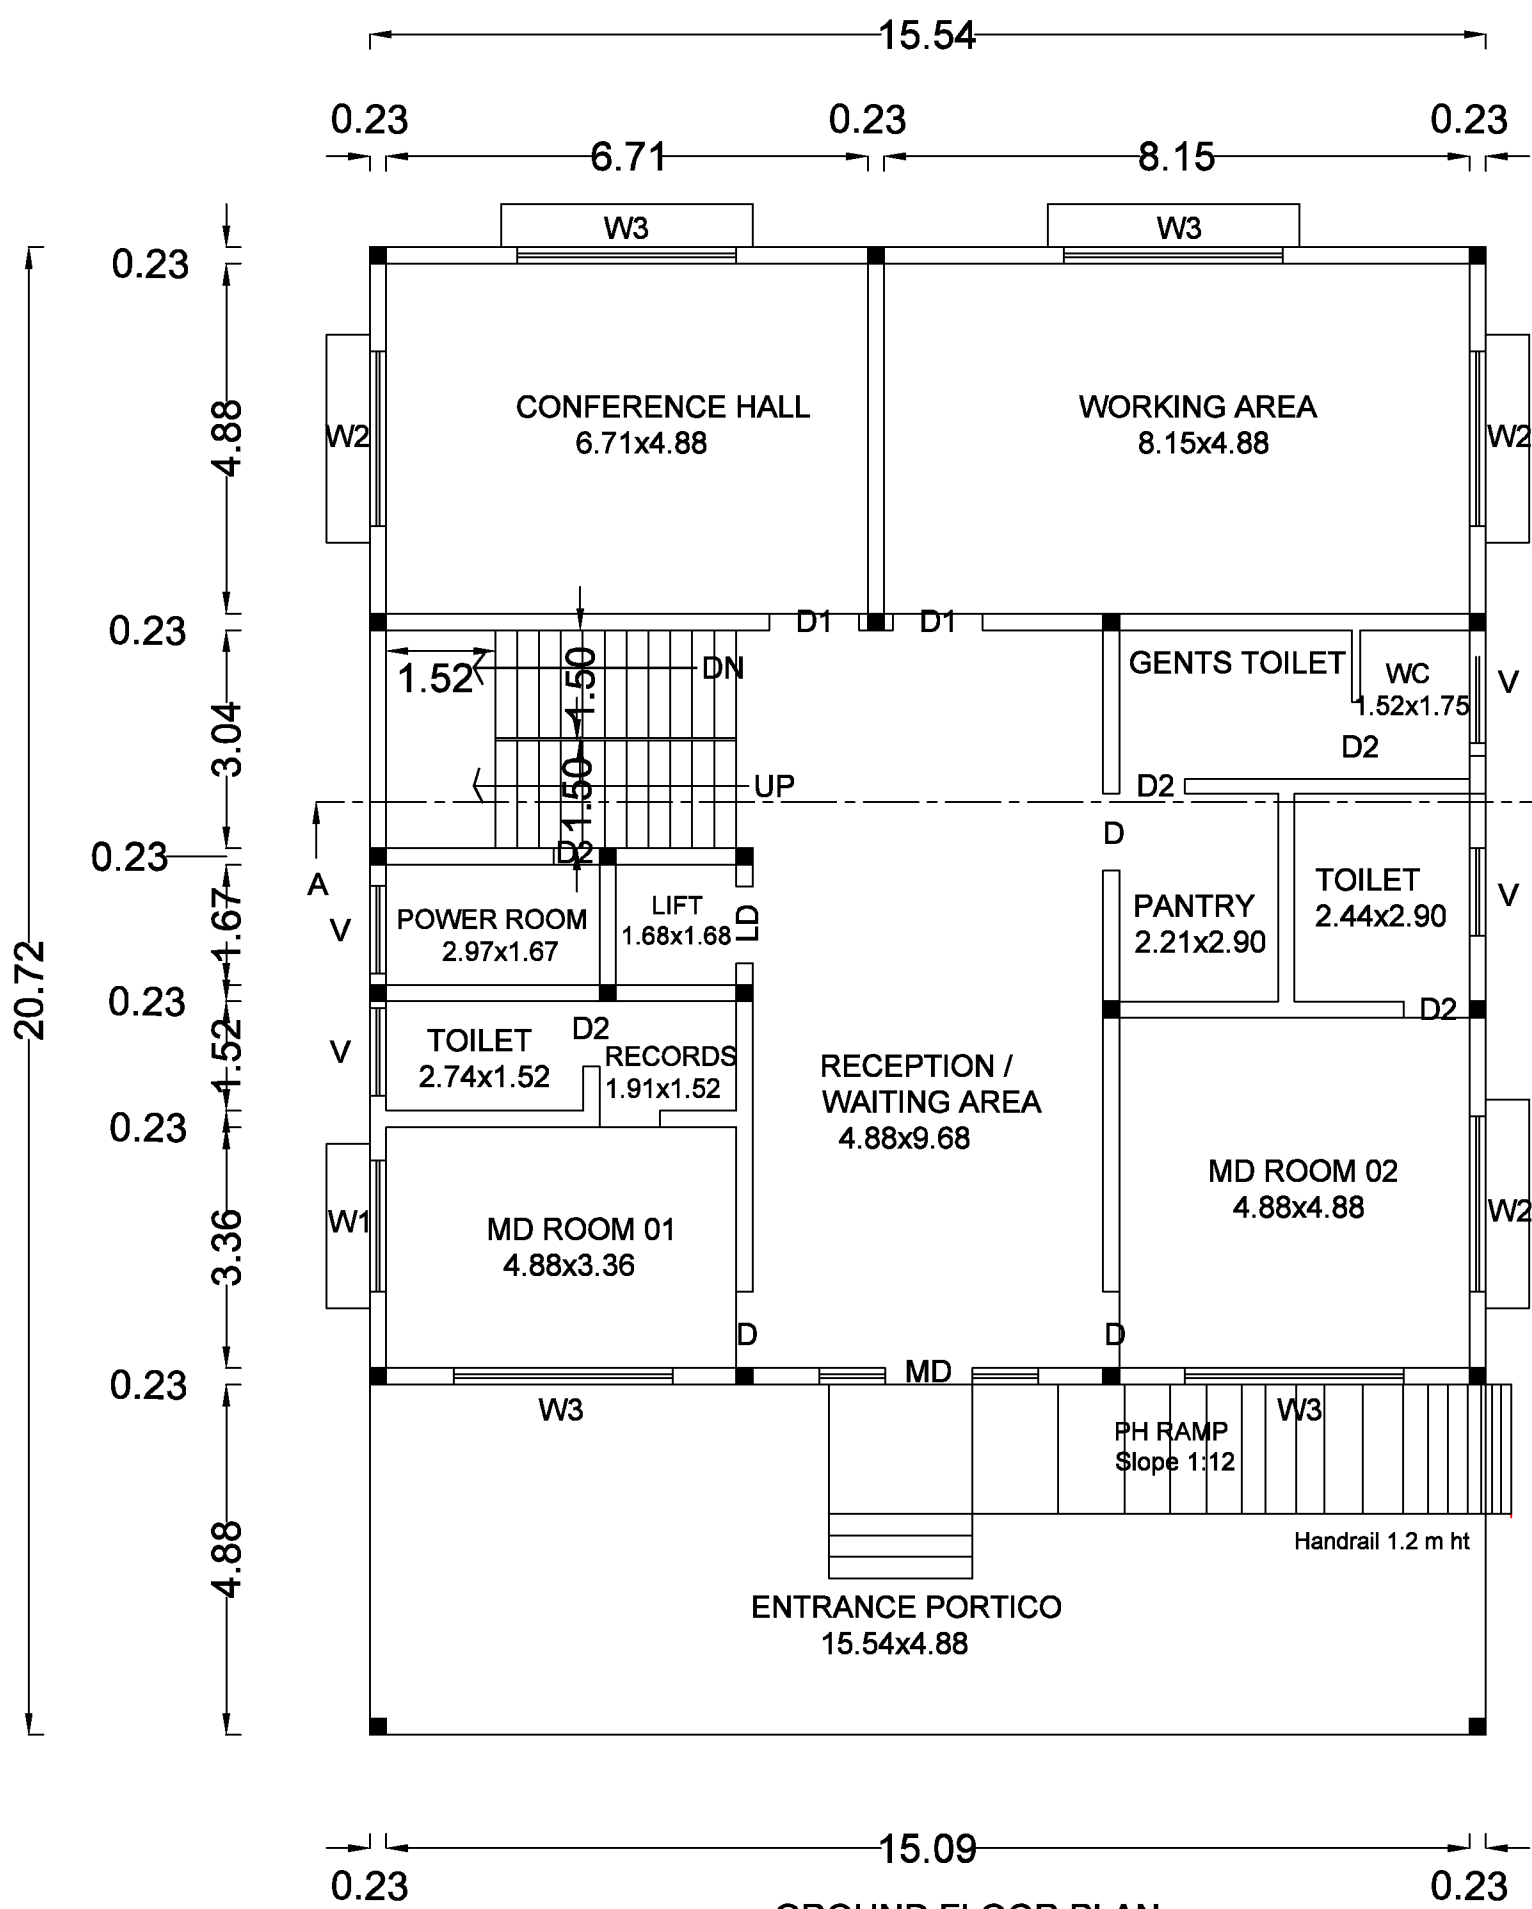

GROUND FLOOR PLAN
BLOCK 03 :

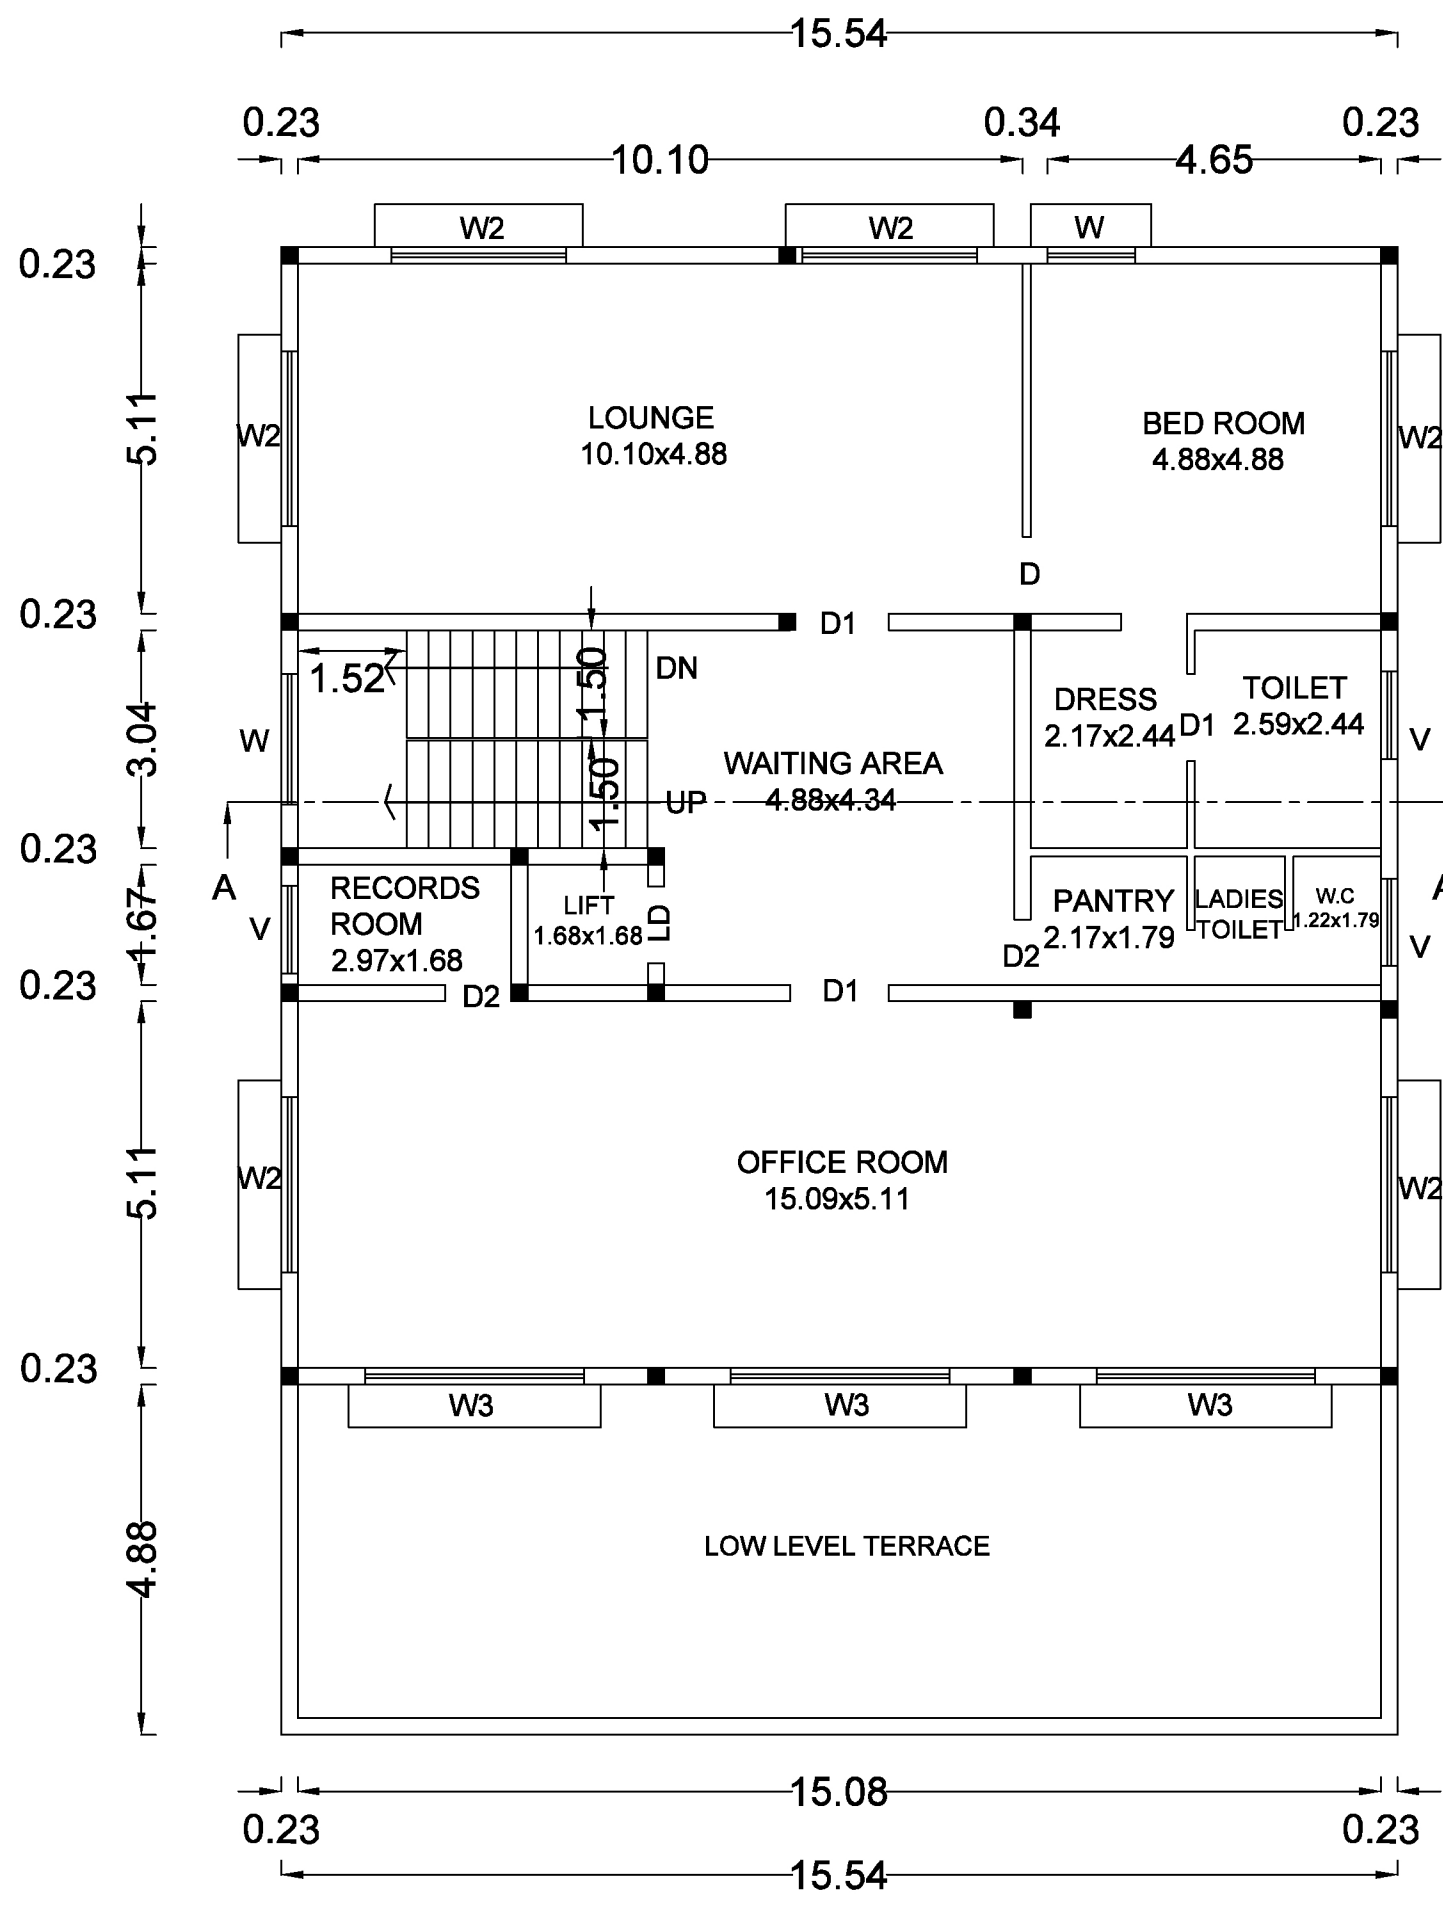

FIRST FLOOR PLAN

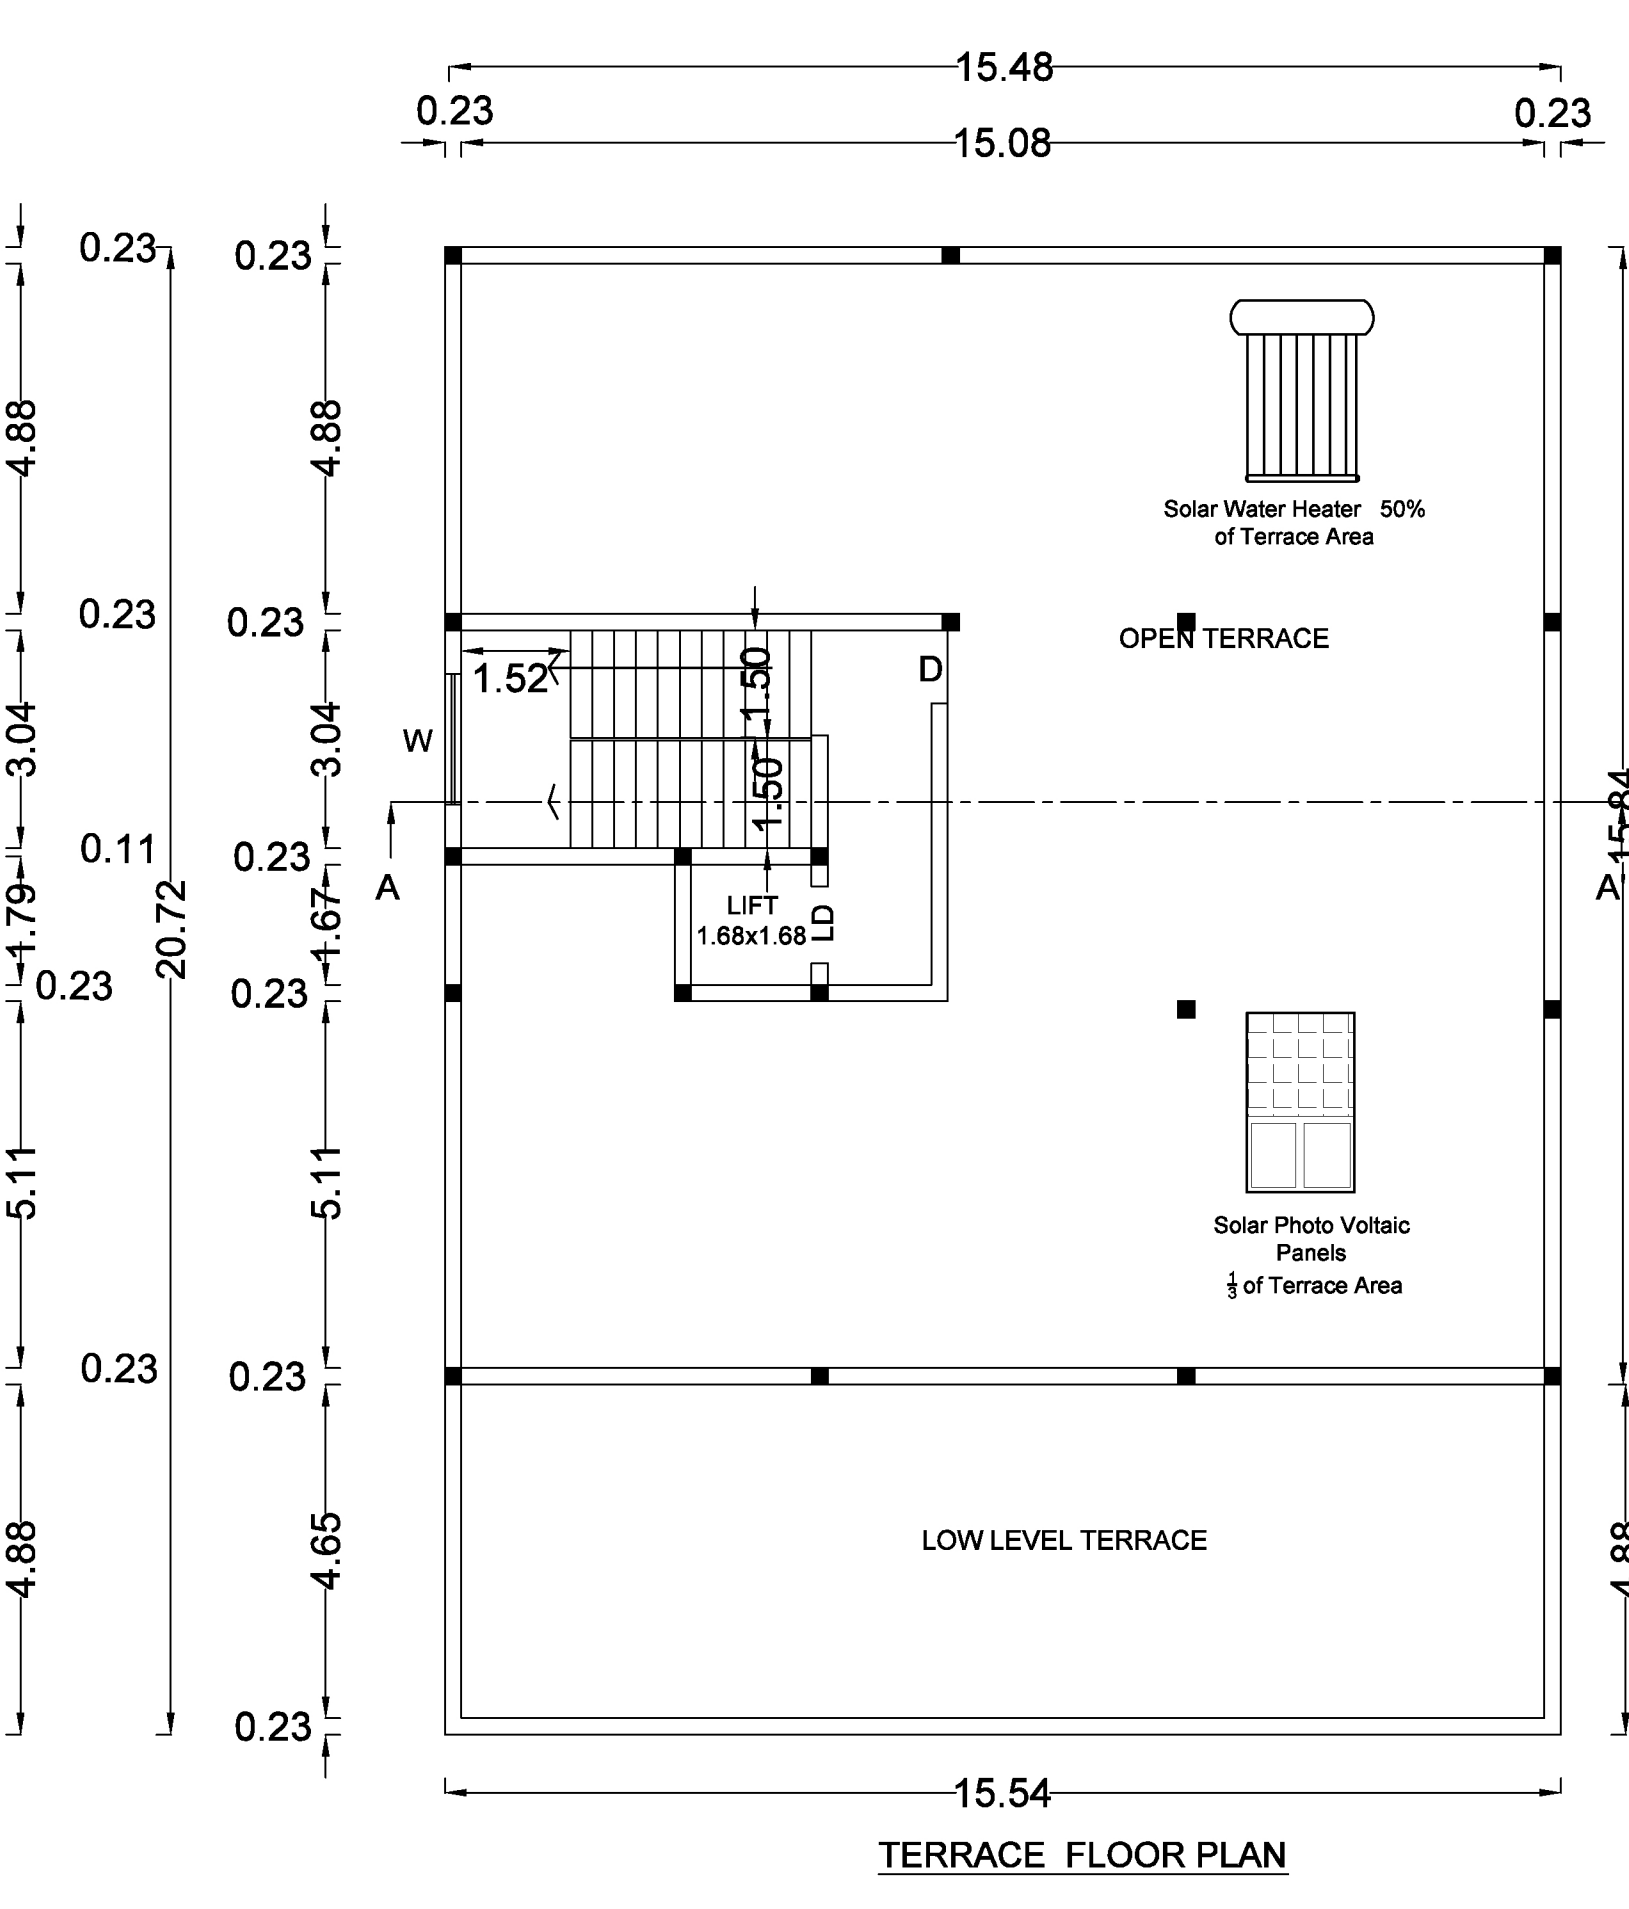

TERRACE FLOOR PLAN

