

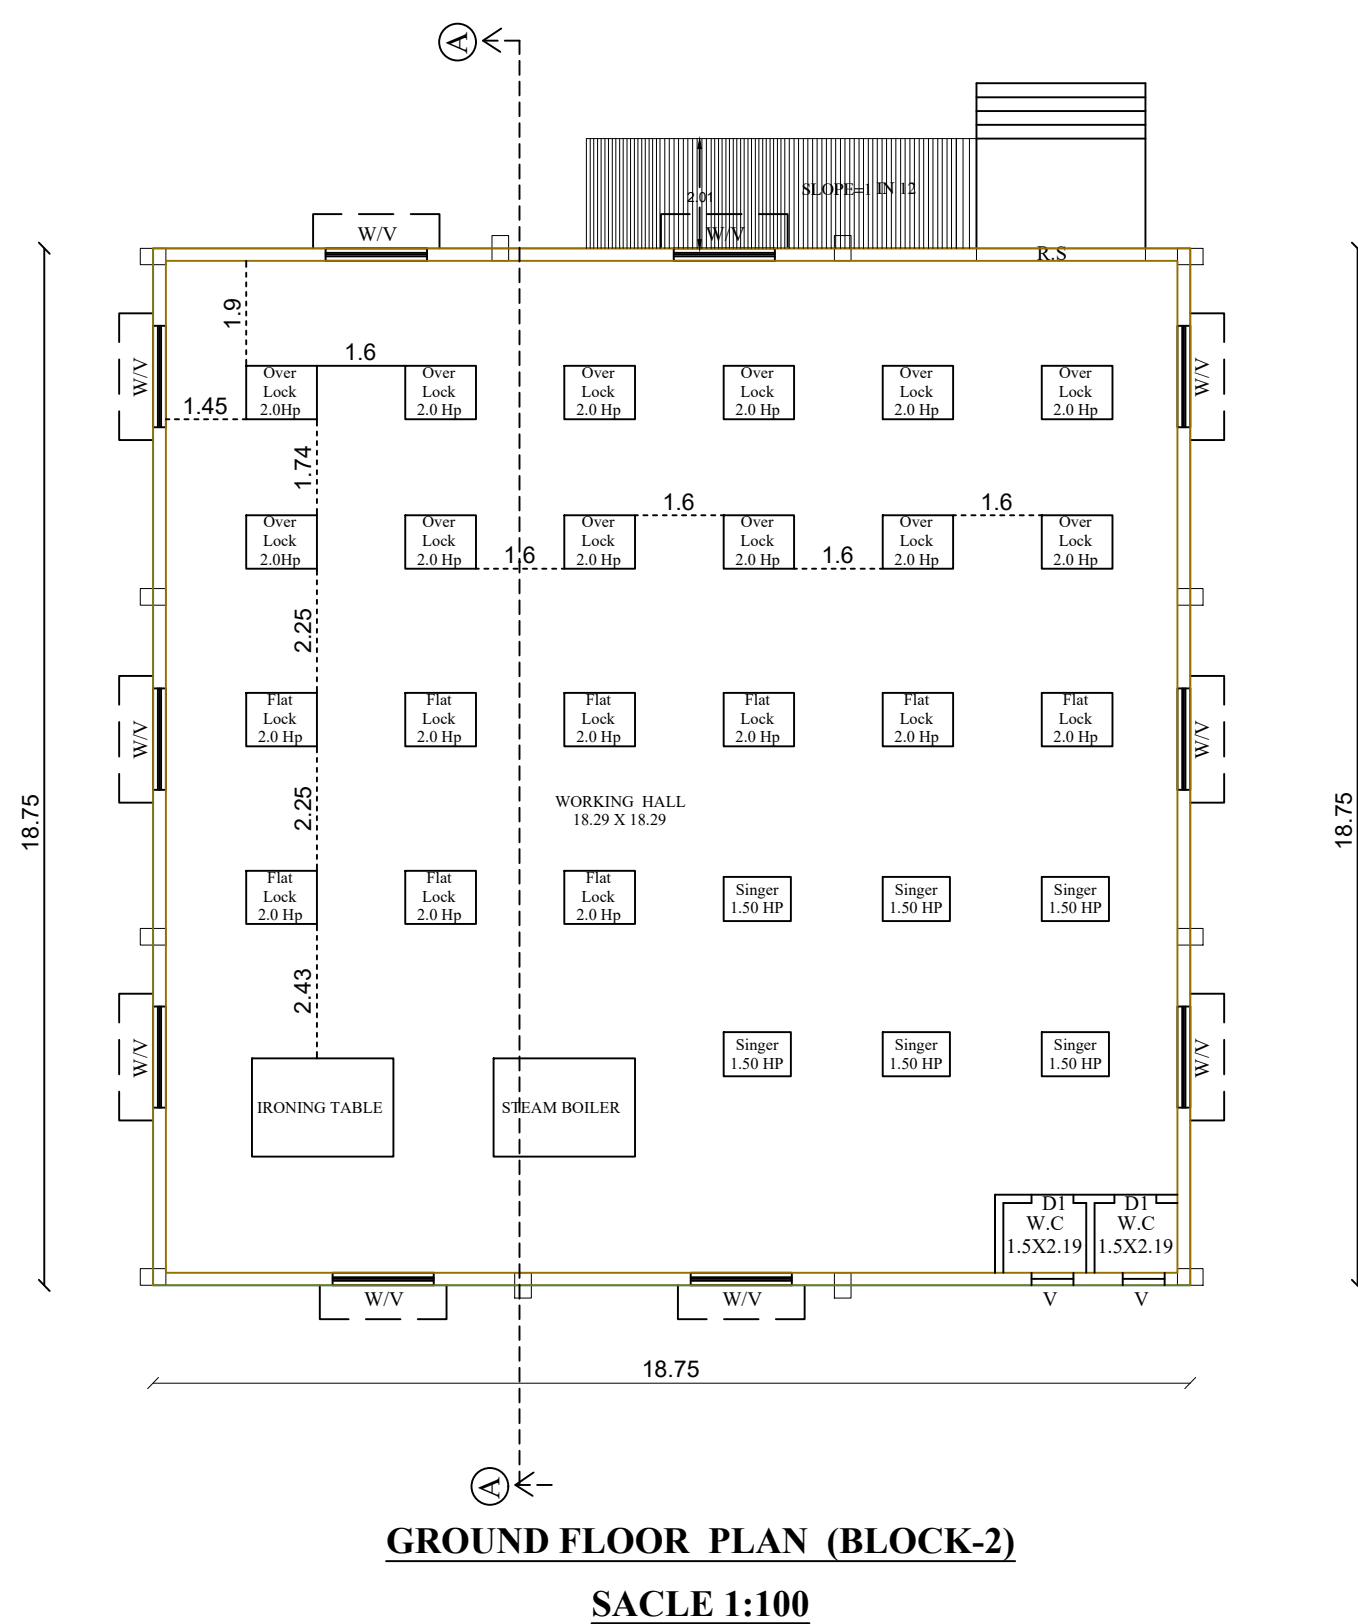
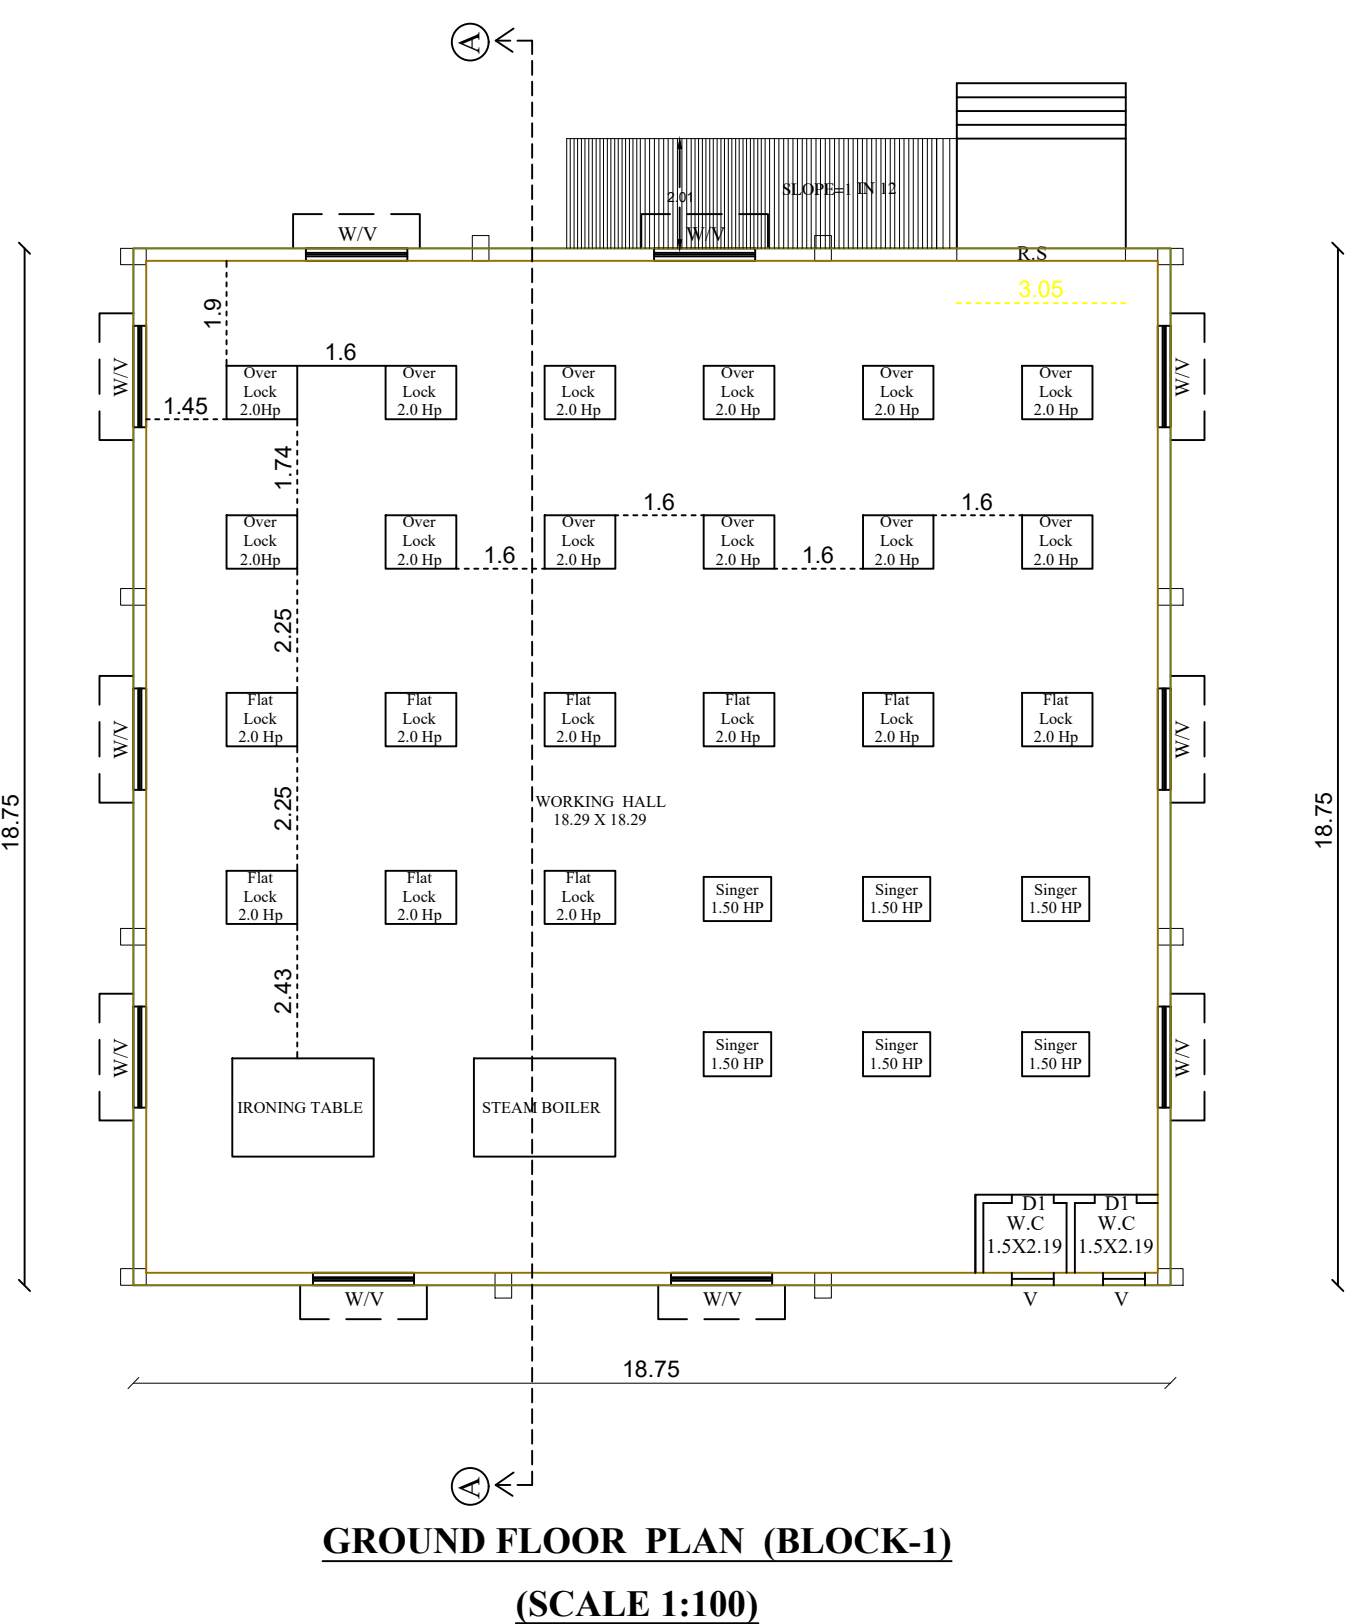
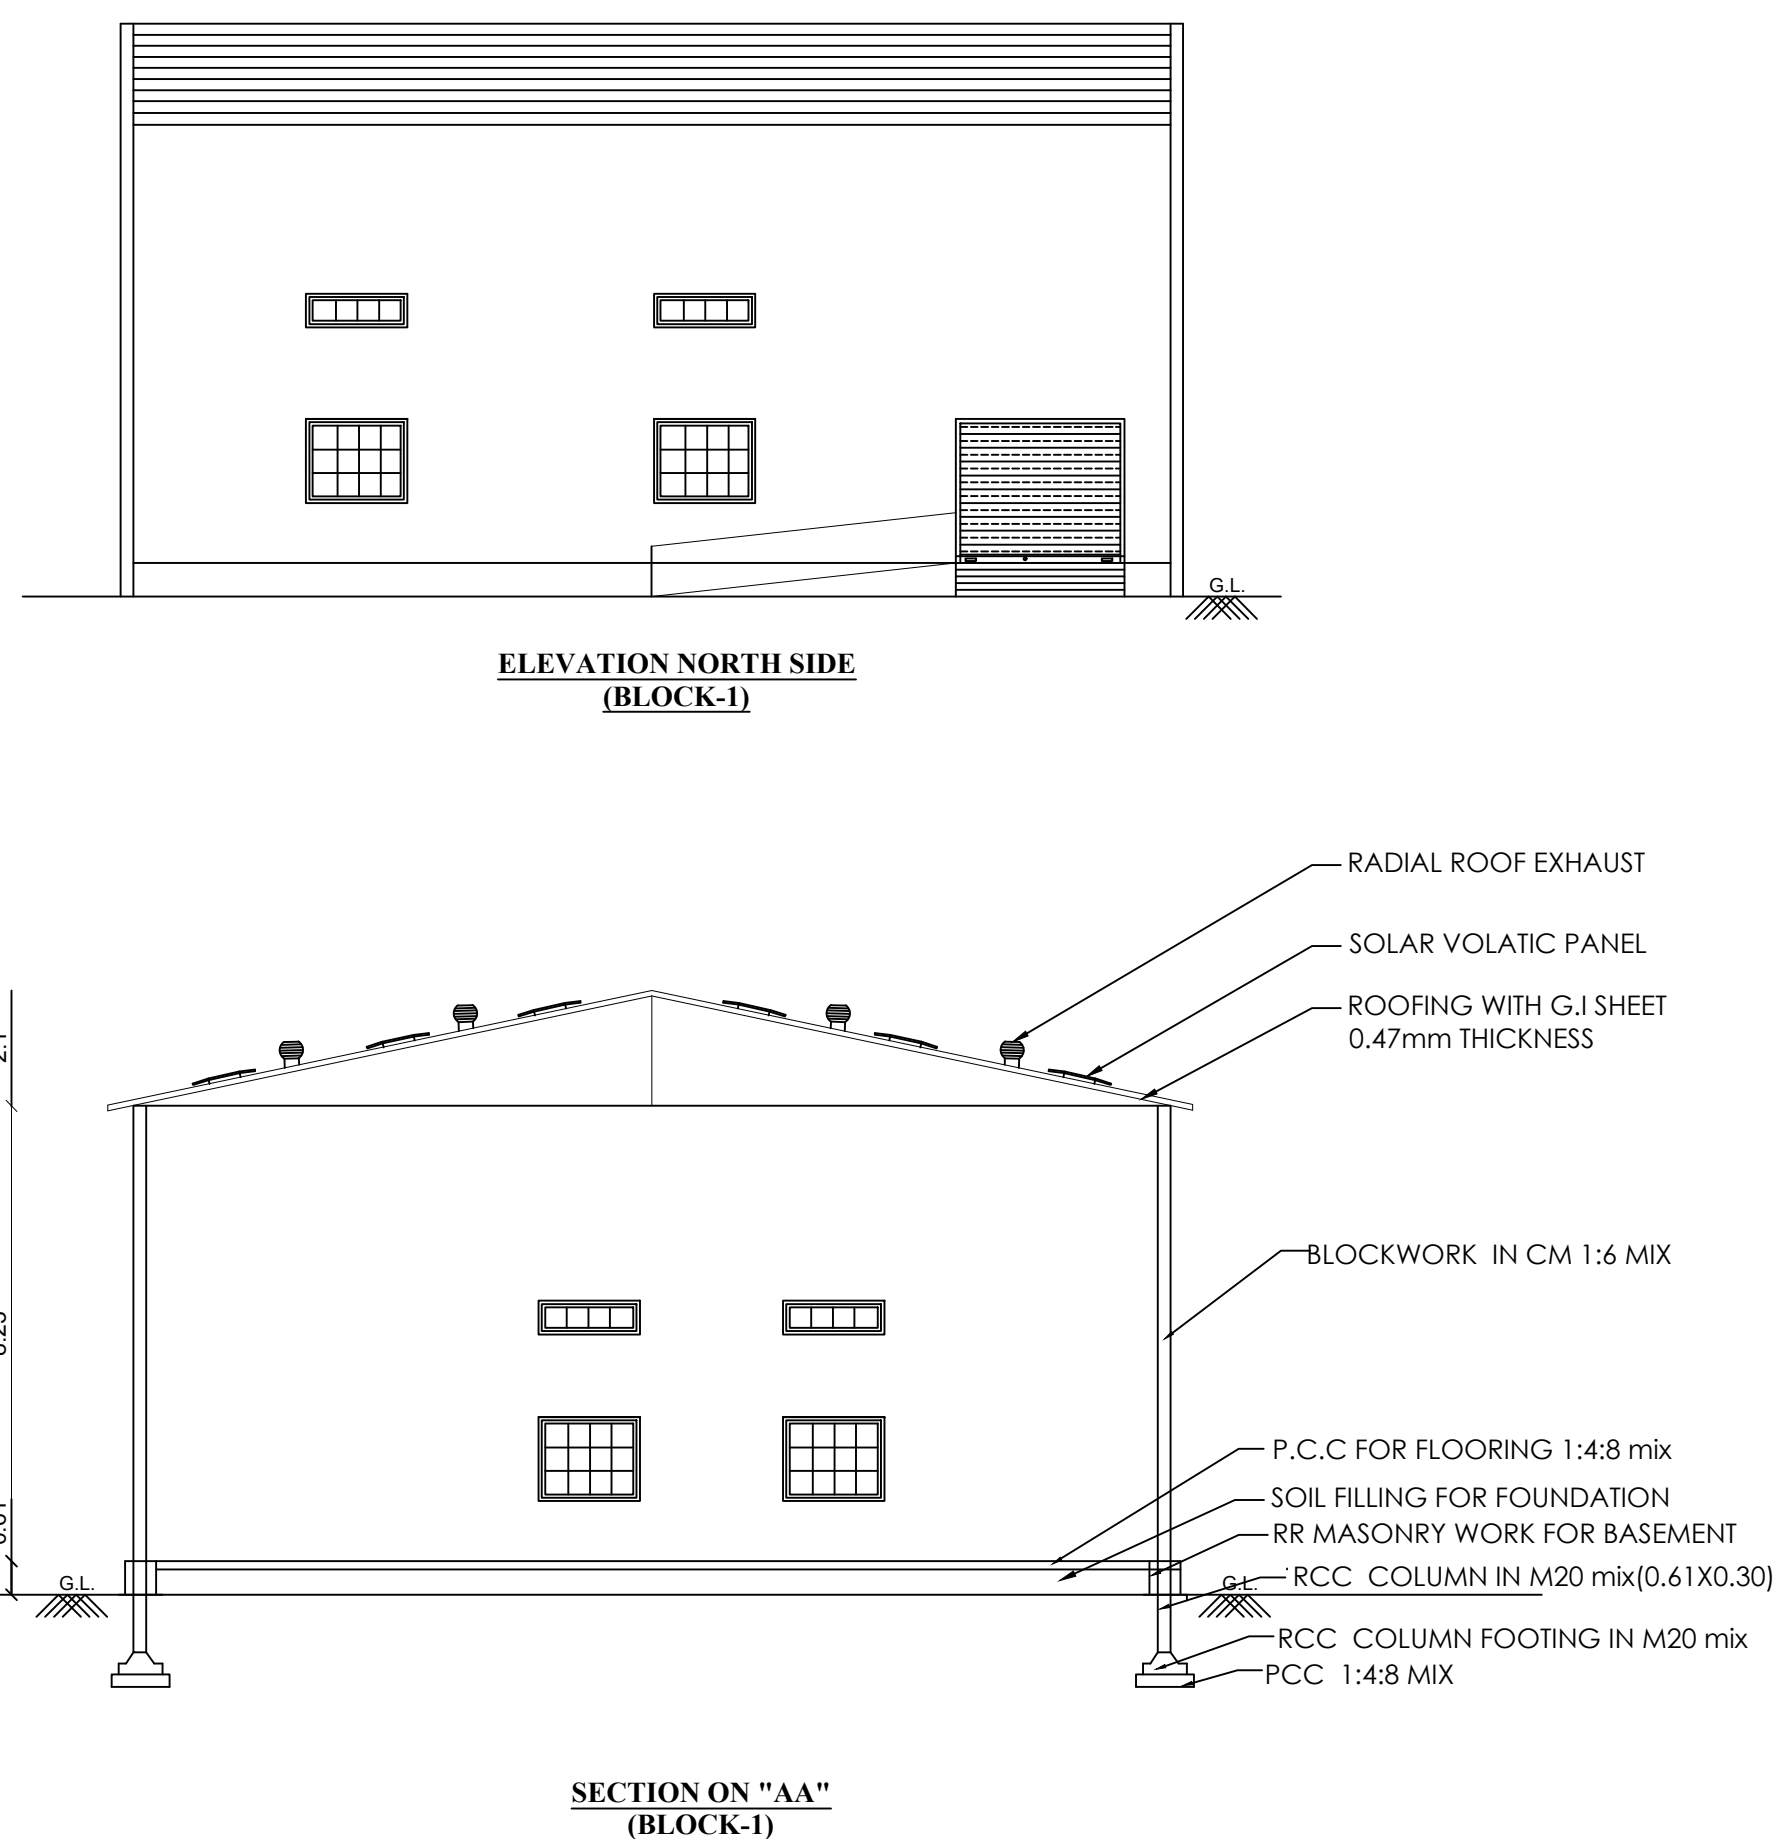


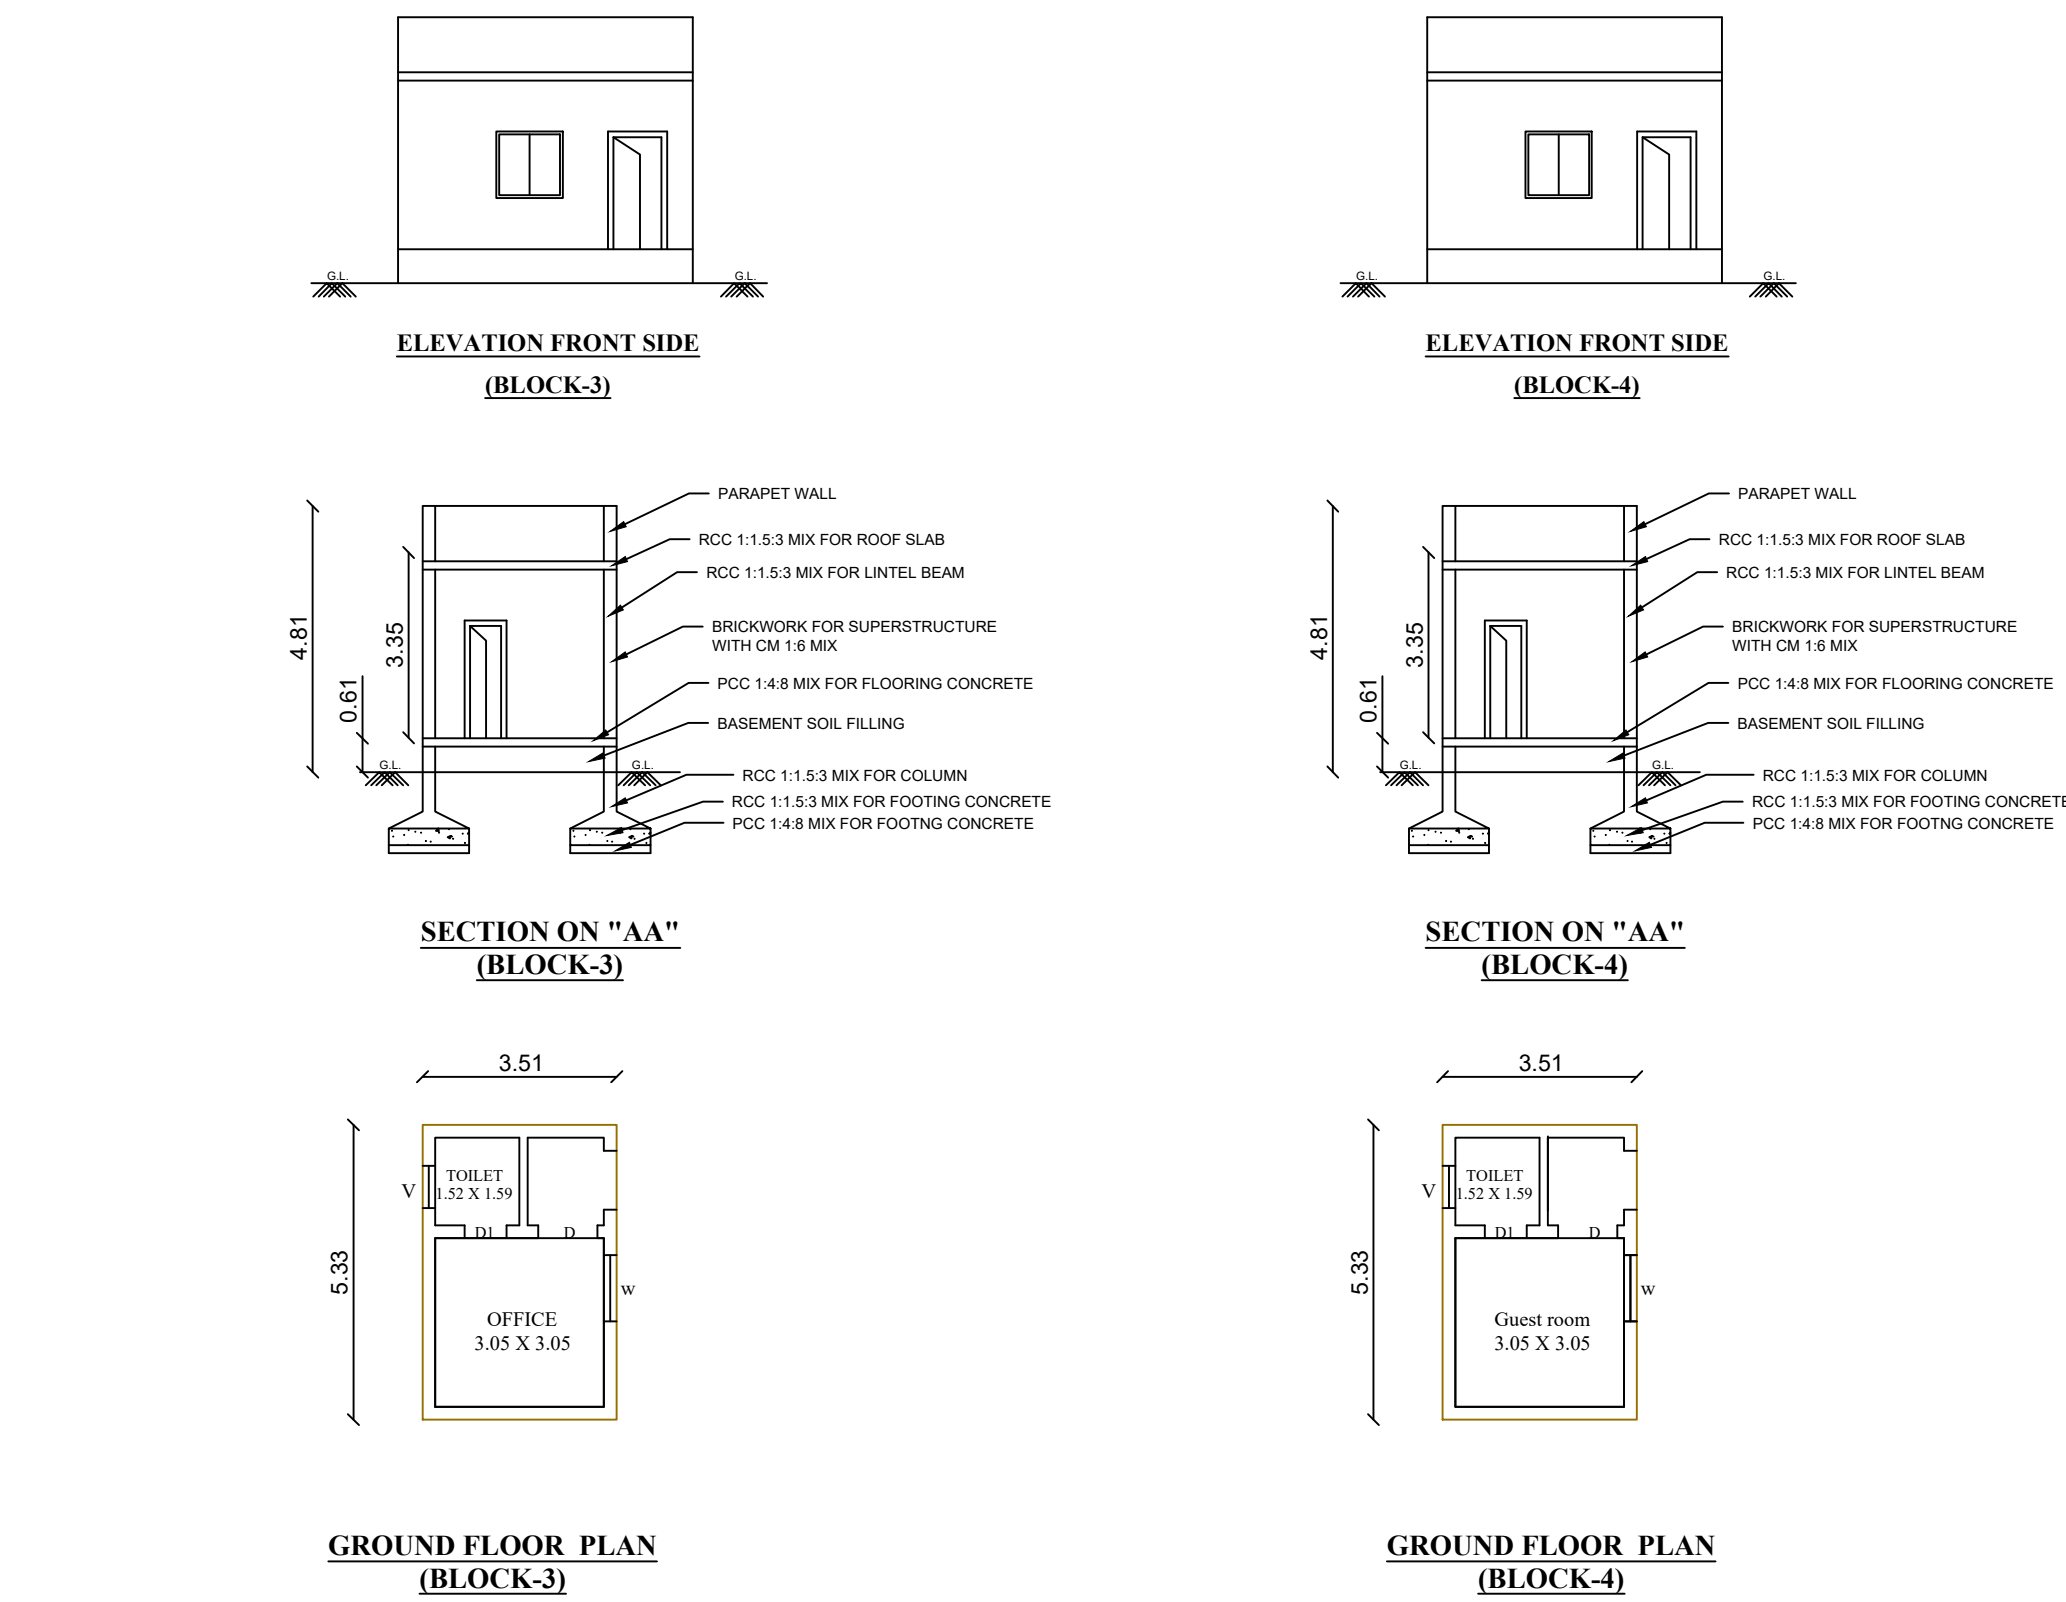

S.F.NO.1462/2B

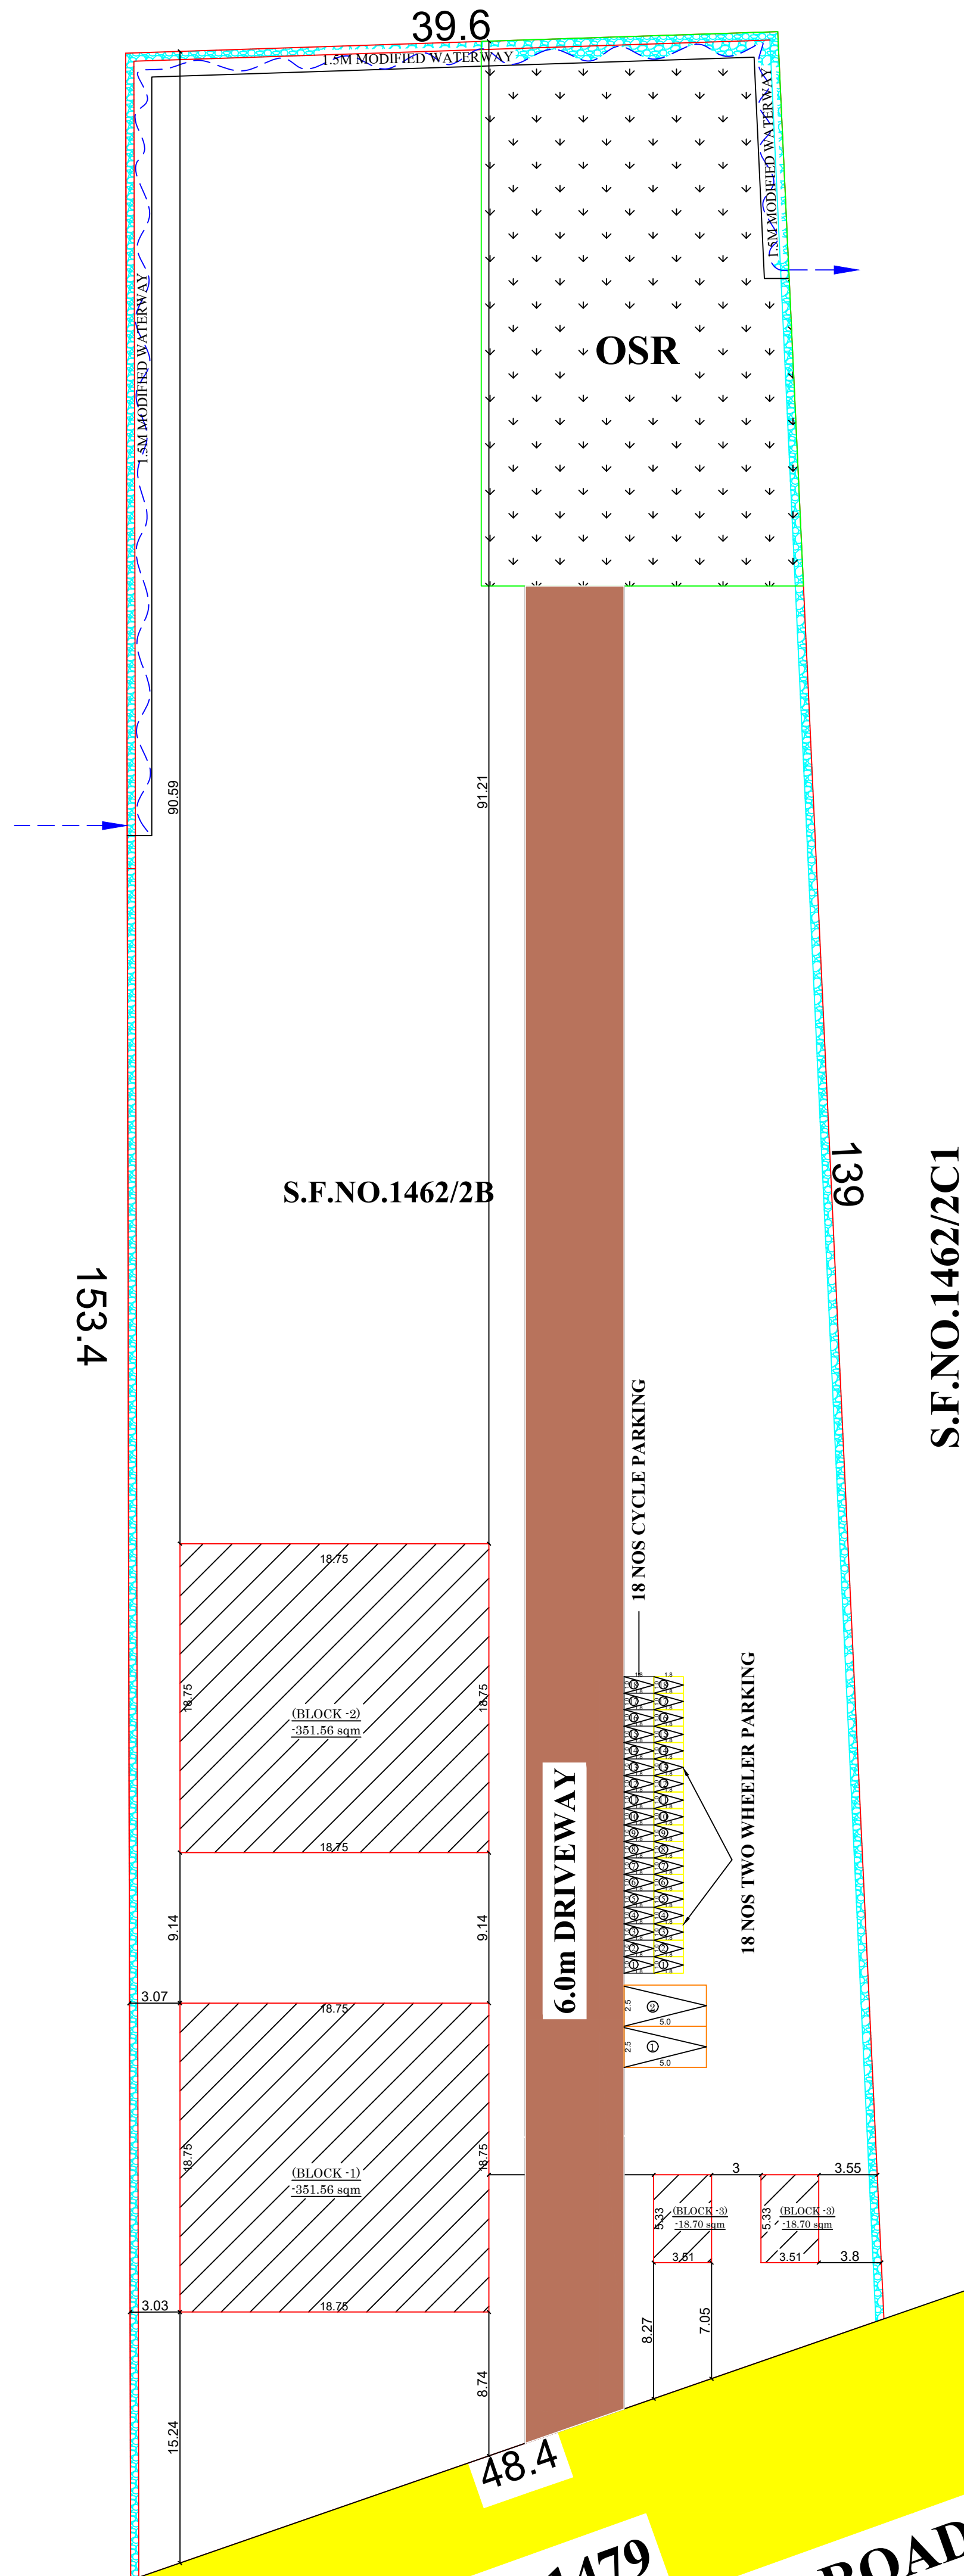

SITE PLAN
SCALE 1:200

SITE AND DETAILED PLAN SHOWING THE PROPOSED CONSTRUCTION OF GALVALUME SHEET ROOF GARMENTS AND PACKAGING (140.0 hp) INDUSTRIAL BUILDING IN S.F.NO.468/13 OF SIVANMALAI VILLAGE AND PANCHAYAT, KANGAYAM TALUK AND TIRUPPUR DISTRICT.

APPLICANT:
Mr.K.KUMARASAMY S/o. Mr.KITTUSAMI.

ONLINE APPLICATION NO:SWP/BPA/338496/2024
SCALE - 1: 100 FOR BUILDING PLAN AND 1: 200 FOR SITE PLAN

SITE AREA DETAILS

AS PER DOCUMENT = 6235.00 Sq.m.

AS PER PATTA = 6235.00 Sq.m.

AS PER SUPER IMPOSED AREA = 6261.61 Sq.m.

N

BUILDING AREA DETAILS

	FSI (SQ.M)	NON FSI (SQ.M)	TOTAL BUILTUP AREA
GI SHHET ROOF GROUND FLOOR INDUSTRIAL BUILDING (BLOCK -1)	351.56	----	351.56
GI SHHET ROOF GROUND FLOOR INDUSTRIAL BUILDING (BLOCK -2)	351.56	----	351.56
RCC SHEET ROOF GROUND FLOOR OFFICE BUILDING (BLOCK -3)	18.71	----	18.71
RCC SHEET ROOF GROUND FLOOR QUATERS BUILDING (BLOCK -4)	18.71	----	18.71
TOTAL AREA	740.54	----	740.54

FLOOR SPACE INDEX (FSI) = $\frac{\text{F.S.I Area}}{\text{Area of the Site}} = \frac{740.54}{6235.00} = 0.12 < 1.50$

OPEN SPACE RESERVATION

	REQUIRED	PROVIDED
	623.50 Sq.m	626.39 Sq.m (10.04 %)

DETAILS OF JOINARIES.

DESCRIPTION	METERS
RS - ROLLING SHUTTER	3.05 X 2.44
D - DOOR	1.22 X 2.44
D1 - DOOR	1.00 X 2.13
W - WINDOW	1.83 X 1.83
V - VENTILATOR	1.83 X 0.61

FIRE ALARM SYSTEM

FIRE WIATER PIPE

FIRE FIGHTING EQUIPEMENTS

FIRE HYDRANT

COLOUR INDEX:-

EXISTING ROAD

APPLICANT SITE BOUNDARY

PROPOSED BUILDING

RAIN WATER HARVESTING

DRIVE WAY

MACHINERY DETAILS

S.NO	DESCRIPTION	No.OF MACHINES	H.P
1	OVERLOCK (2.00 HP)	22	44.00
2	FLATLOCK (2.00 HP)	18	36.00
3	SINGER (1.50 HP)	12	18.00
4	STEAM BOILER	2	25.00
5	IRONING TABLE	2	17.00
TOTAL			140.00 HP

NO. OF LABOURS = 40 NOS
MALE LABOUR = 25 NOS , FEMALE NOS = 15 NOS

REGISTERED STRUCTURAL ENGINEER

REGISTERED ENGINEER

APPLICANT