

PP

APPROVAL RECORD

Planning Permission

Tiruppur district, Tamil Nadu

APPROVAL TYPE

Building Plan

ISSUING AUTHORITY

Rural Panchayat

The approval as the planning authority issued it, reproduced in full behind this page.

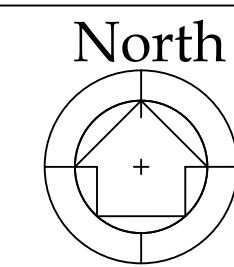
An approval speaks to what was sanctioned, not to what was built. Completion is a separate record.

BUILDING PERMISSION

Online Application No : SWP/BPA/0587000/2025

BP/TCP (TD) No : 92 / 2025

SITE PLAN SHOWING THE PROPOSED
CONSTRUCTION OF RCC ROOF SCHOOL BUILDING
AND STAFF QUARTERS WITH IN SF NO.98/3B. AT
K.KRISHNAPURAM VILLAGE & PANCHAYAT,
PALLADAM TALUK, TIRUPPUR DISTRICT.



All Dimensions Are in Meter

Scale 1:100

Area Details : Patta Document
SF.No: 98 / 3B 2.18.03 Hect 5.387 Acre

As Per Super Imposed Site Area - 21787.91 Sq.M

JOINERY DETAILS

SYM	DESCRIPTION	OPENING SIZE
ED	ENTRANCE DOOR	1.53 X 2.13
DD	DOUBLE DOOR	2.15 X 2.13
D	DOOR	1.53 X 2.13
D1	DOOR - 1	0.76 X 2.13
D2	DOOR - 2	1.00 X 2.13
O	OPEN	1.23 X 2.13
O1	OPEN - 1	0.84 X 2.13
O2	OPEN - 2	1.53 X 2.13
W	WINDOW	1.84 X 1.37
W1	WINDOW	1.23 X 1.37
V	VENTILATOR	0.61 X 0.75

PLOT COVERAGE AREA = 4583.71 / 21787.91 = 21.03 %
Floor Space Index = 3705.72 / 21787.91 = 0.17

OSR Required = 2180.30 Sq.M
OSR Provided = 2228.29 Sq.M = 10.22 %
Building Height = 11.30 M

Parking Details:

1 two-wheeler space for every 50sq.m of class room area or part thereof
and one cycle space for every 5sq.m of class room area or part thereof.

	Area Sq.m	Required	Provided
Cycle - Parking	2076.00	415 NOS	505 NOS
Two - Wheeler Parking	2076.00	42 NOS	200 NOS
Car Parking	-	7 NO	22 NOS

Note

All metric dimensions are in metre

Capacity of the septic tank-450 Glns

Horizontal Distance From Elec If Any - Nil

Existing Road	☐
Site boundary	☐
Pro. Building	☐

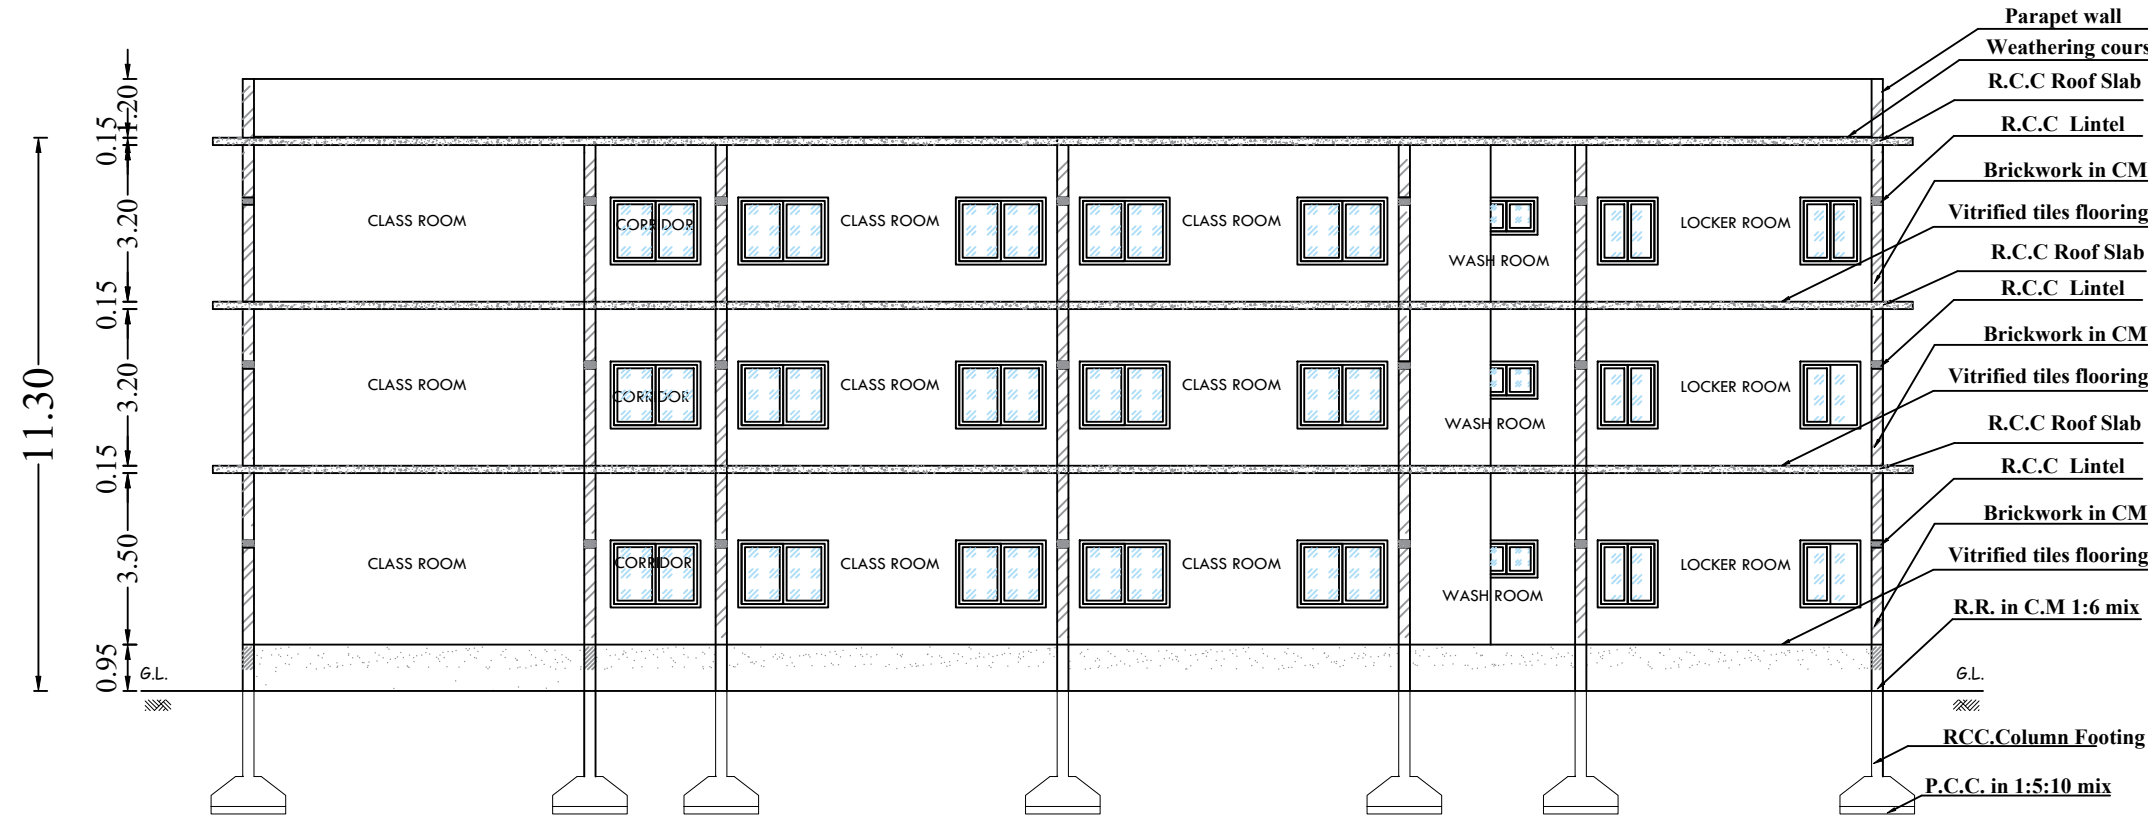
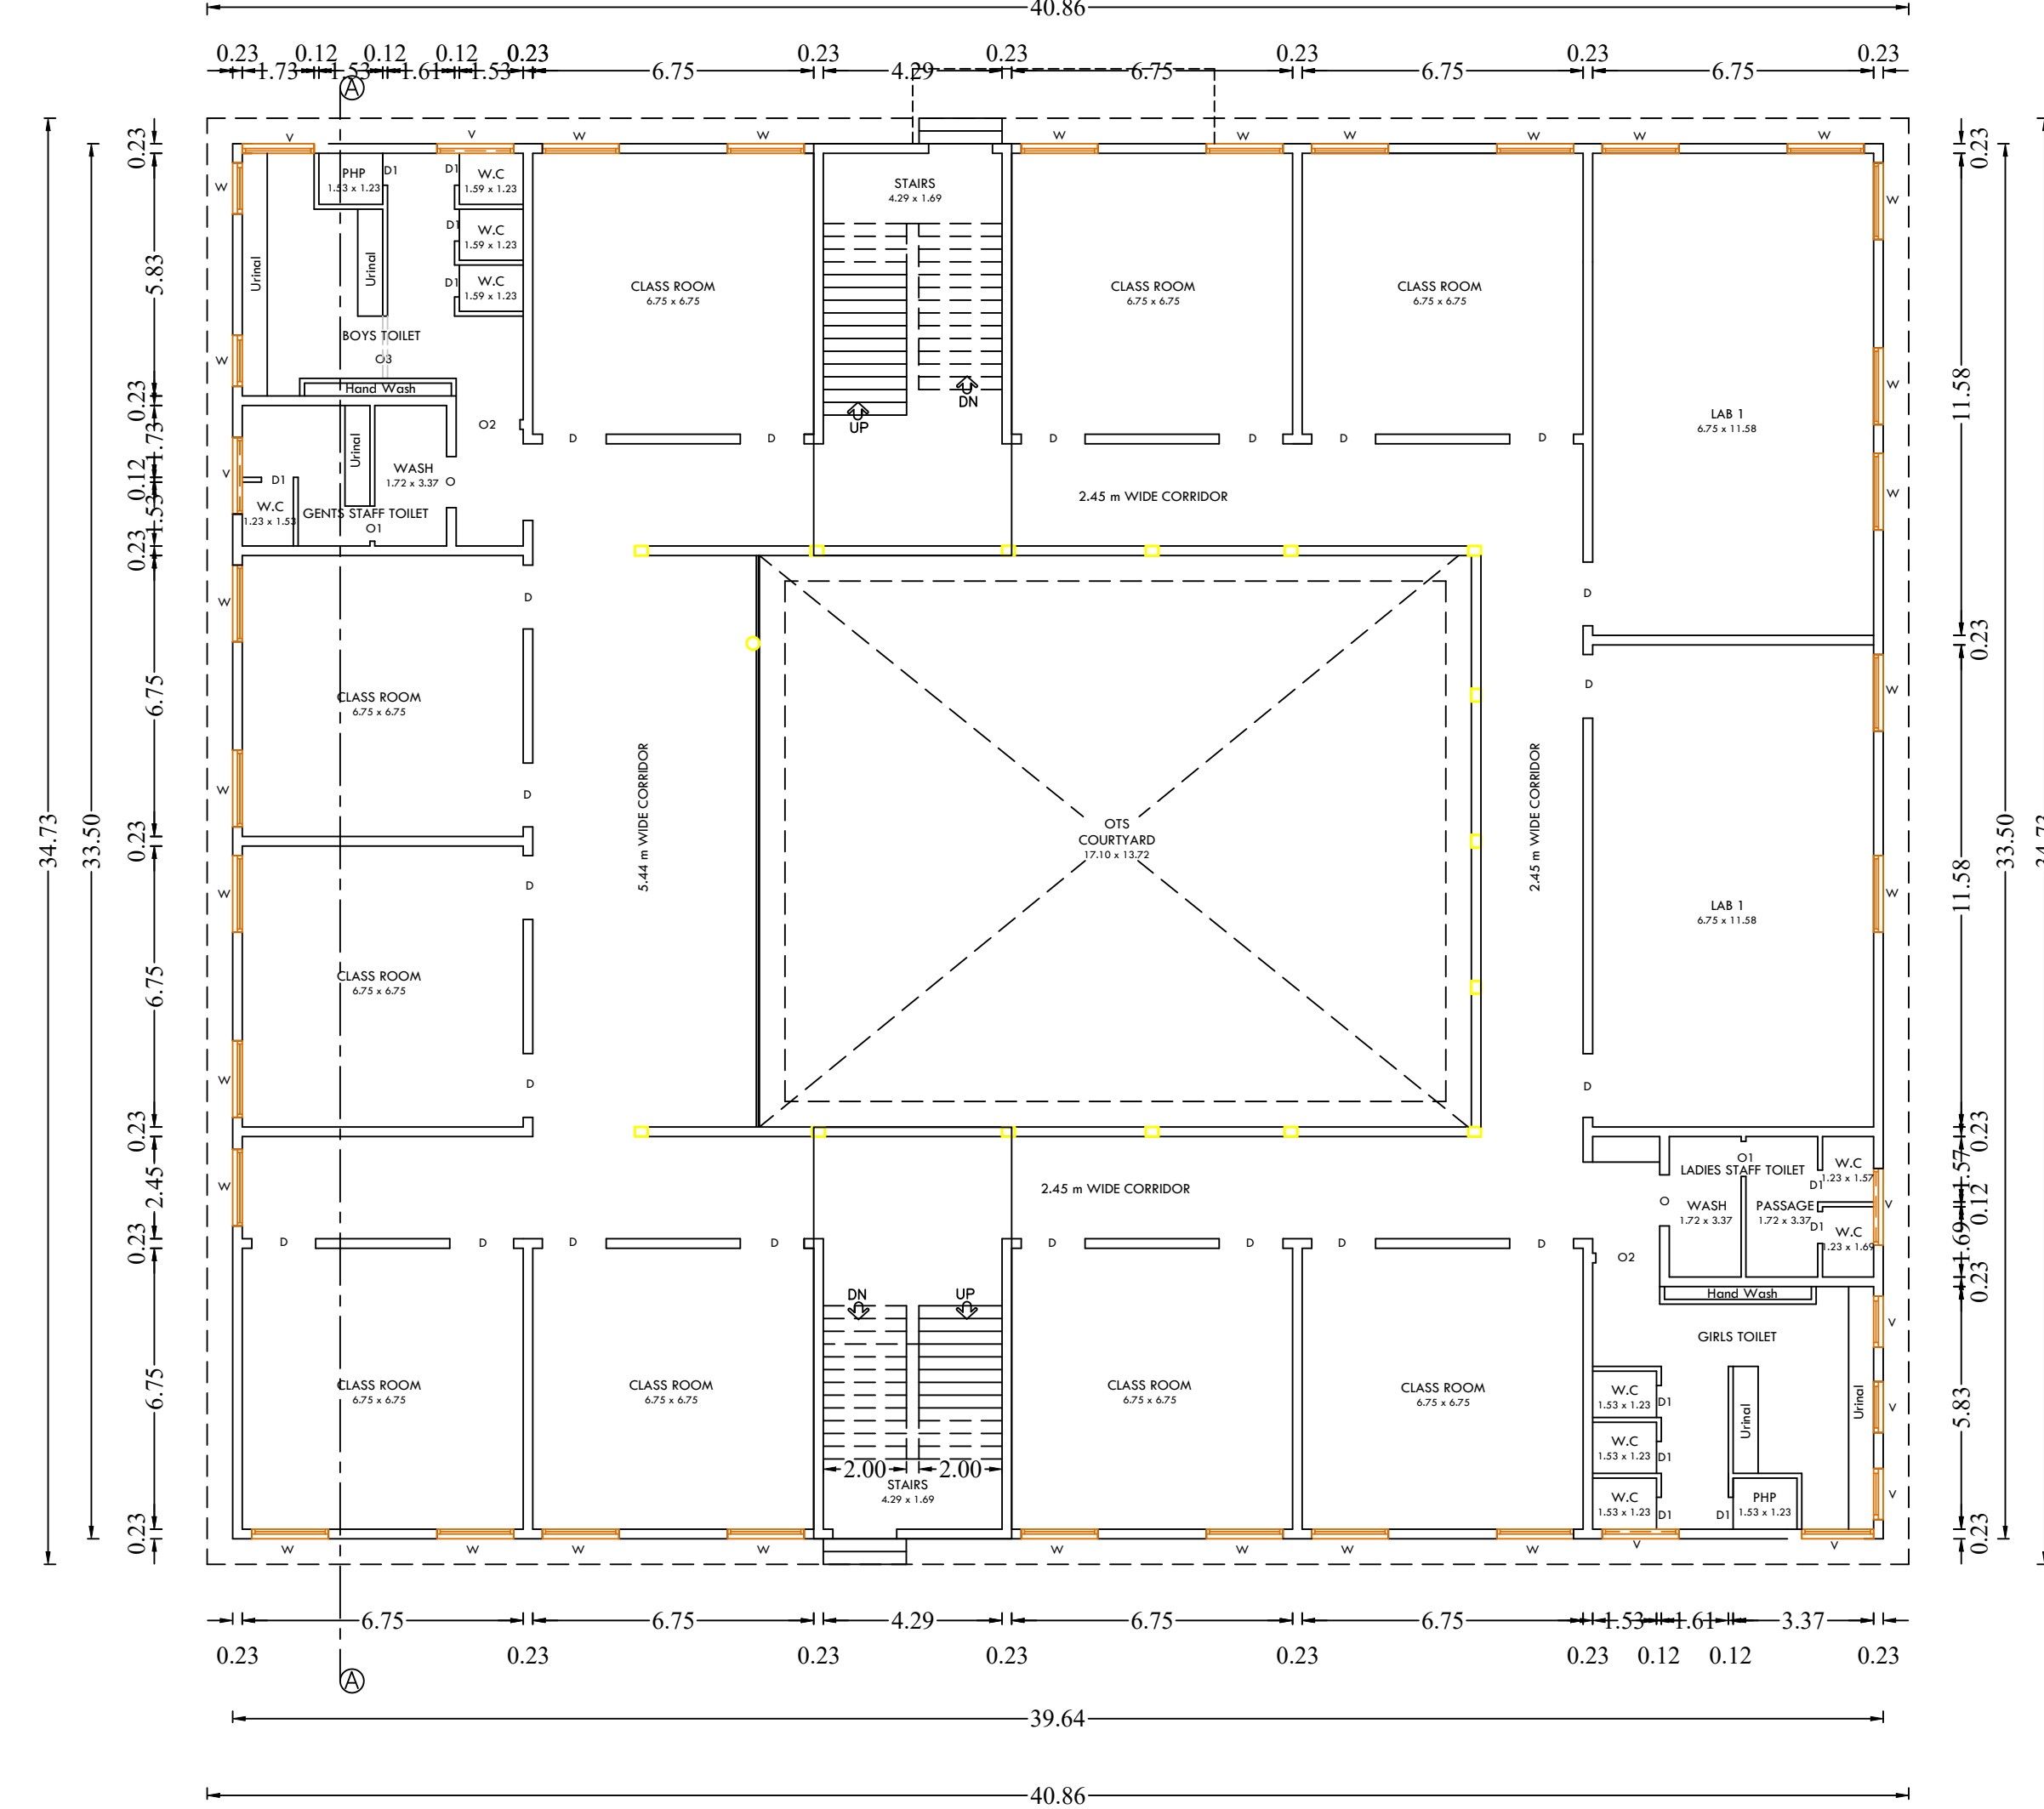
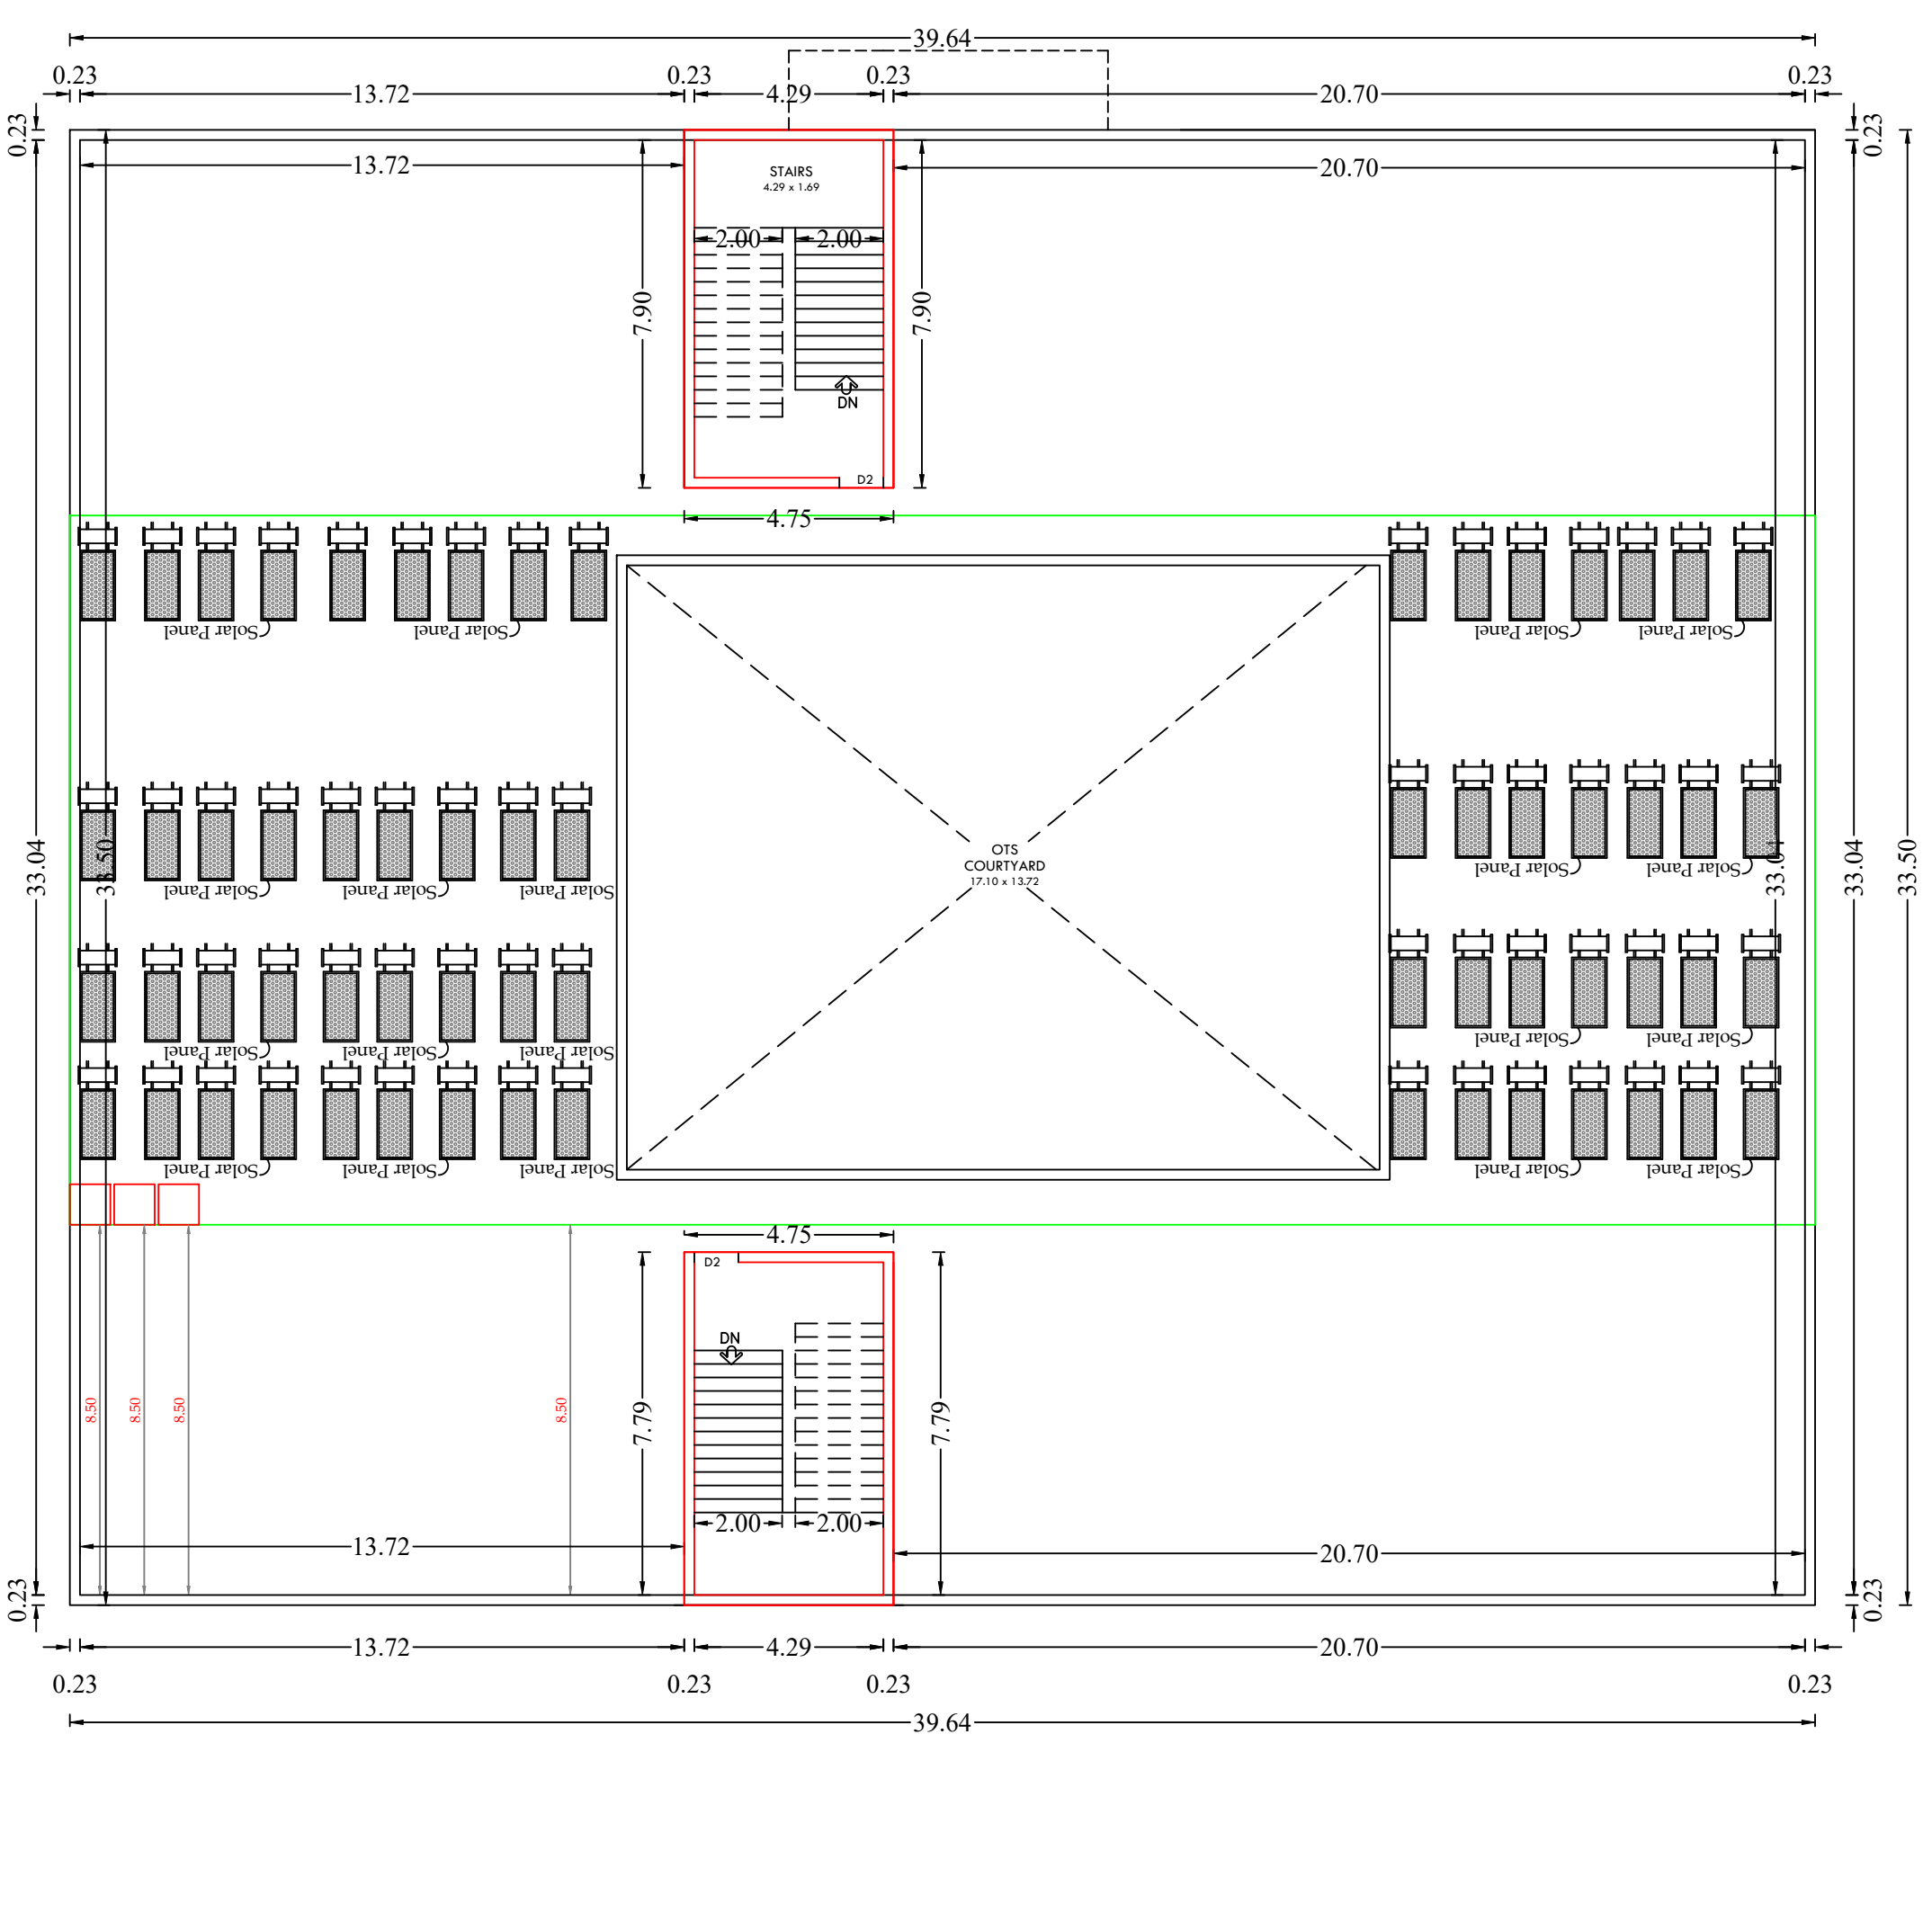
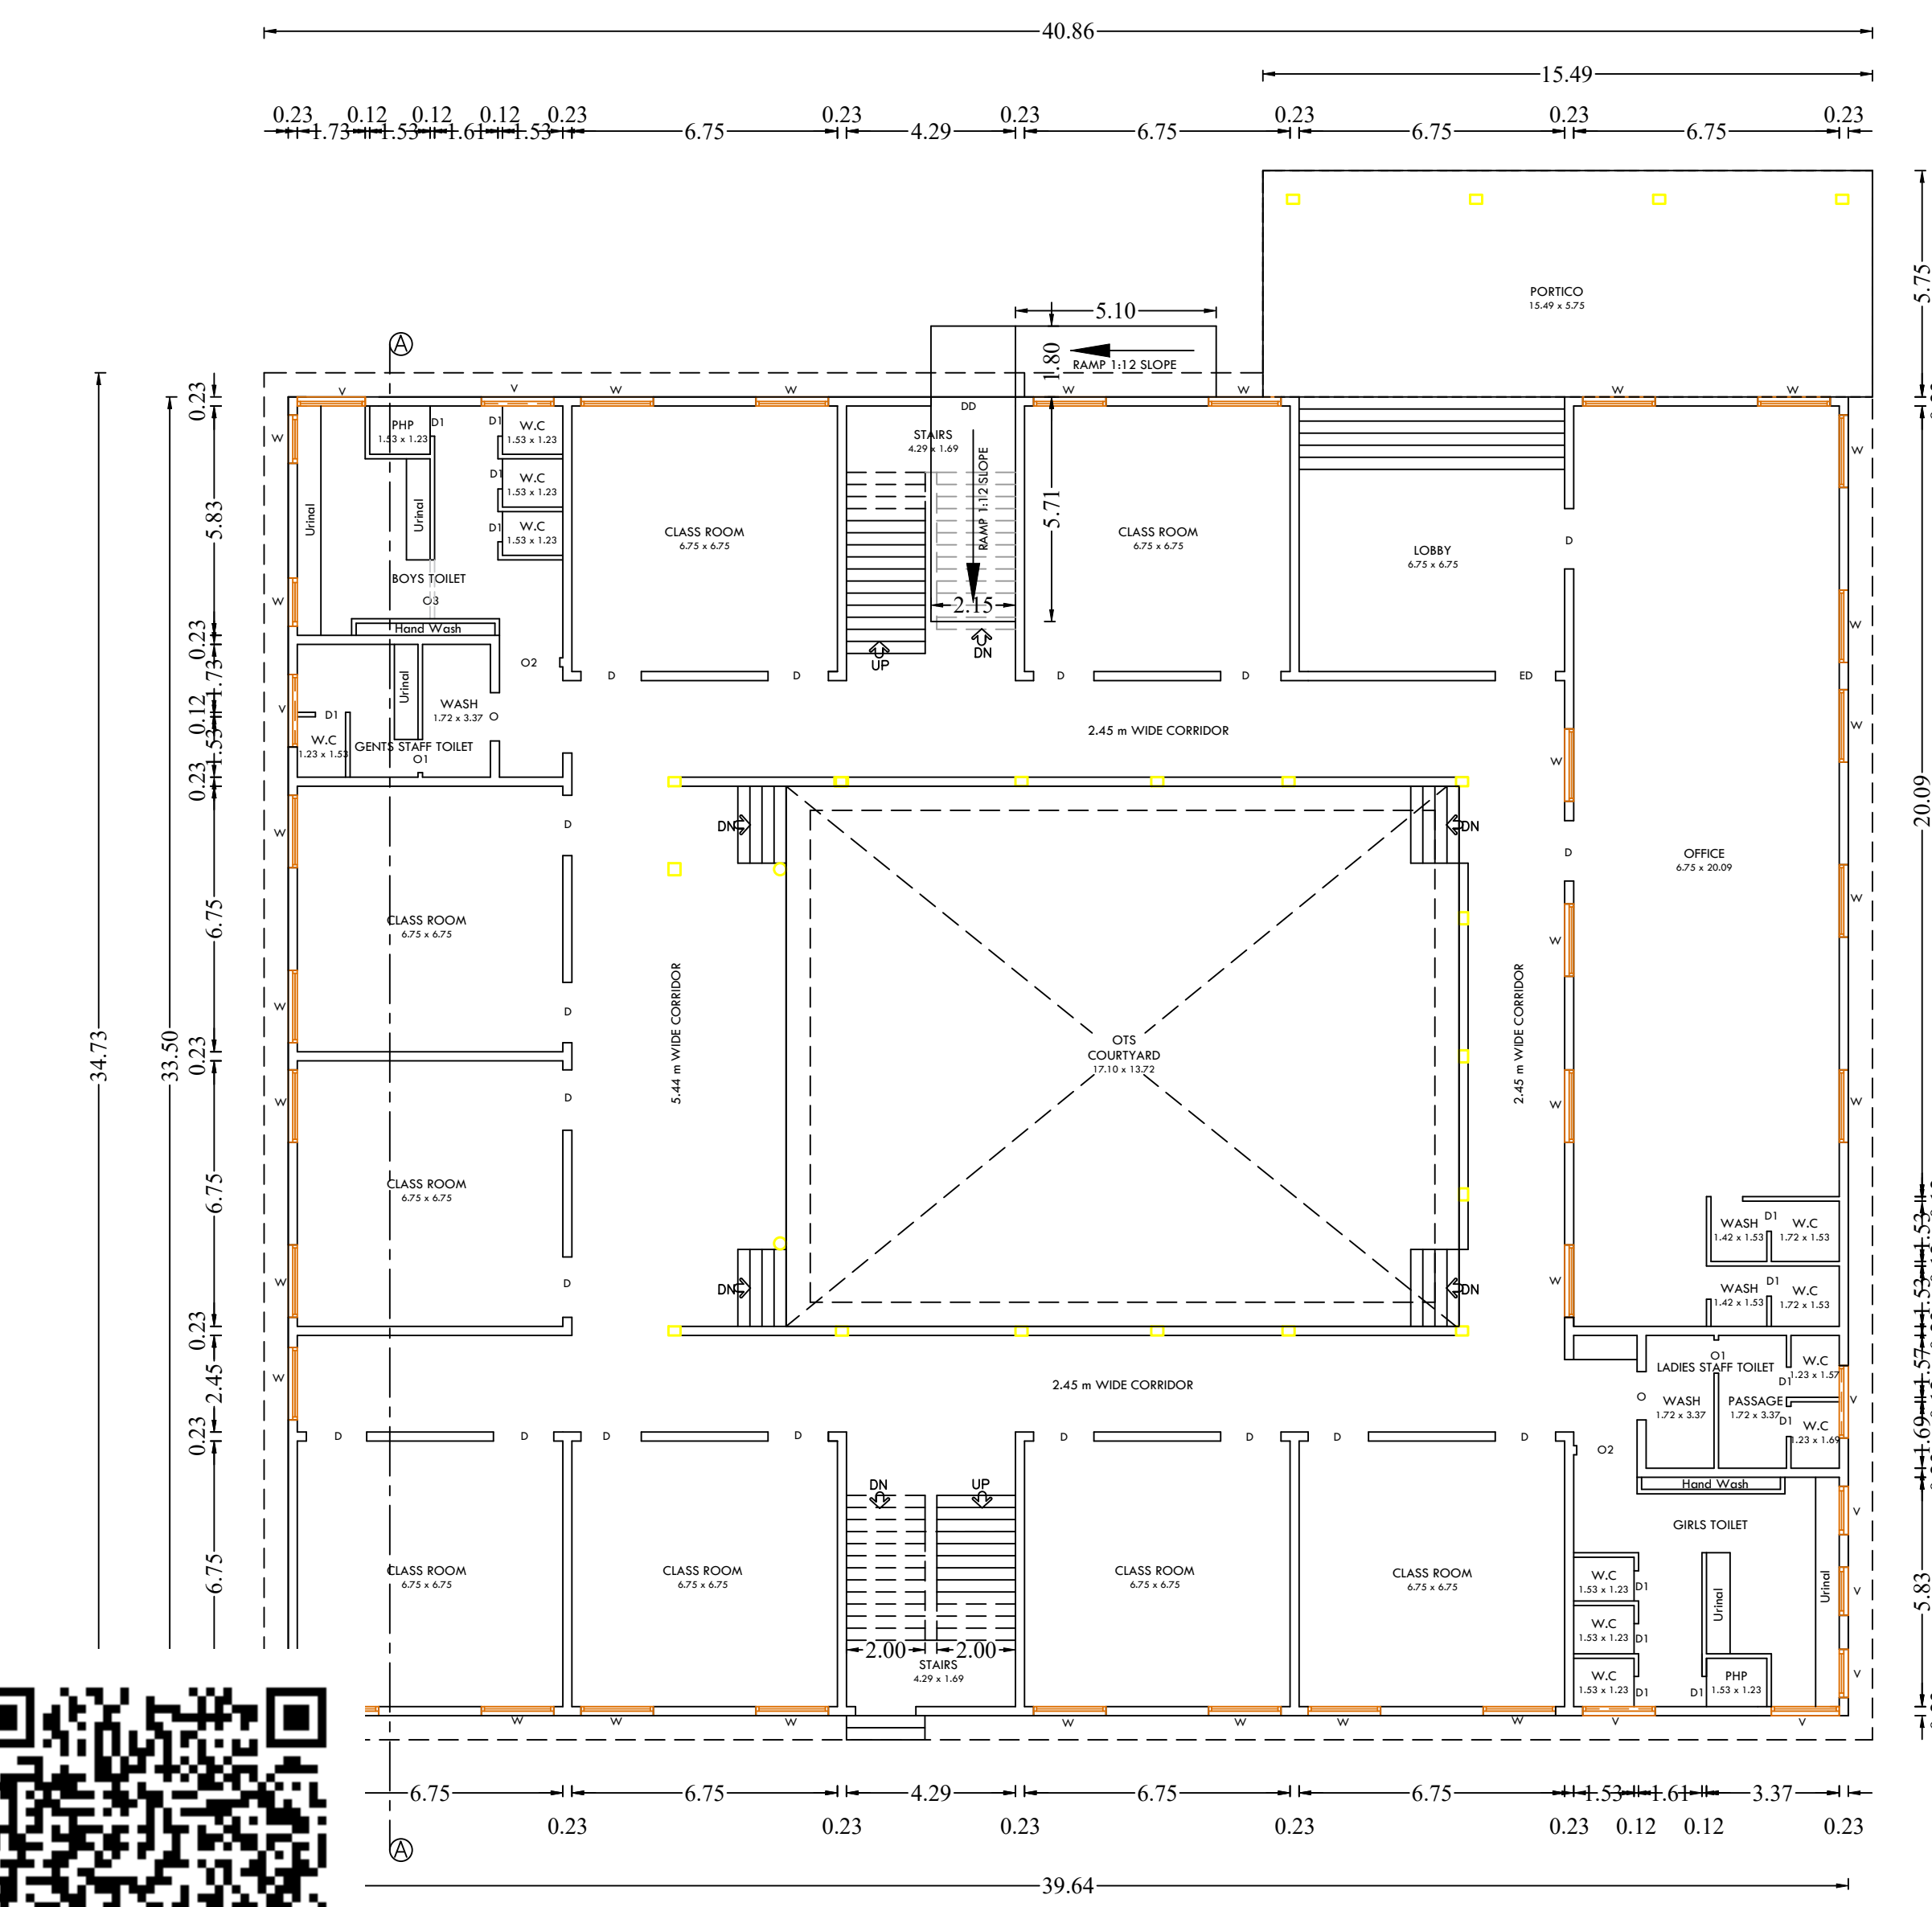
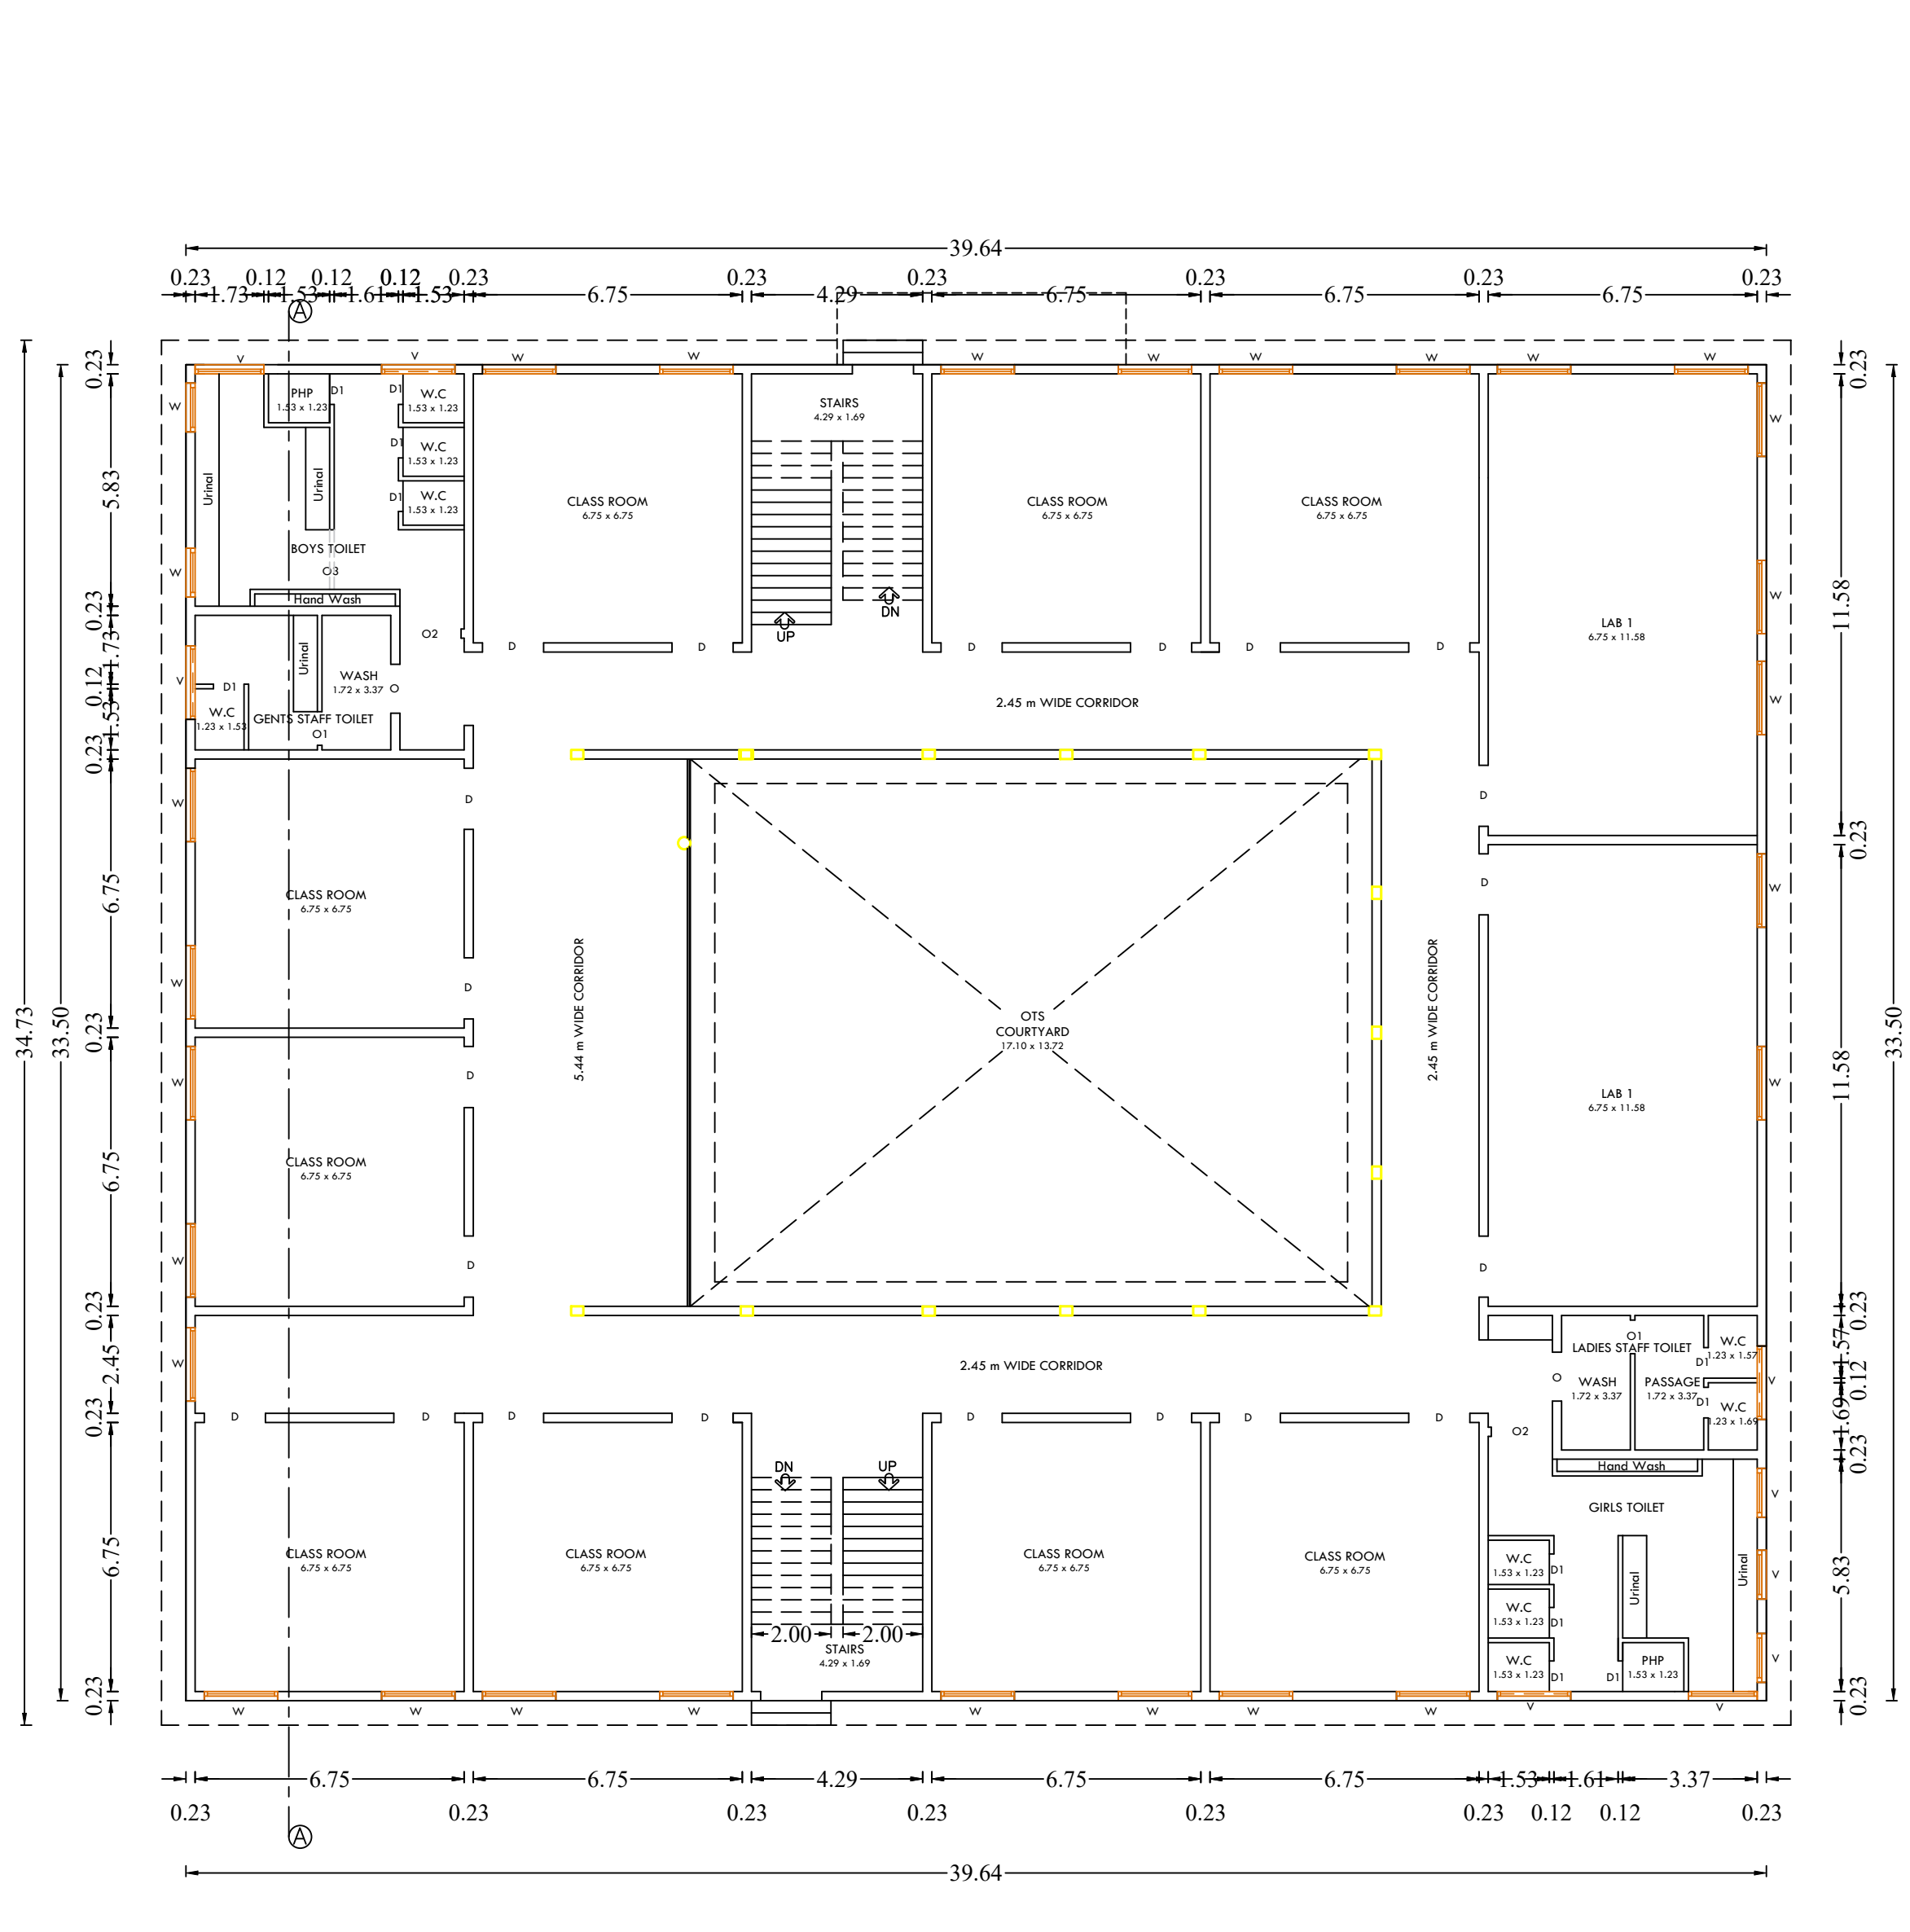
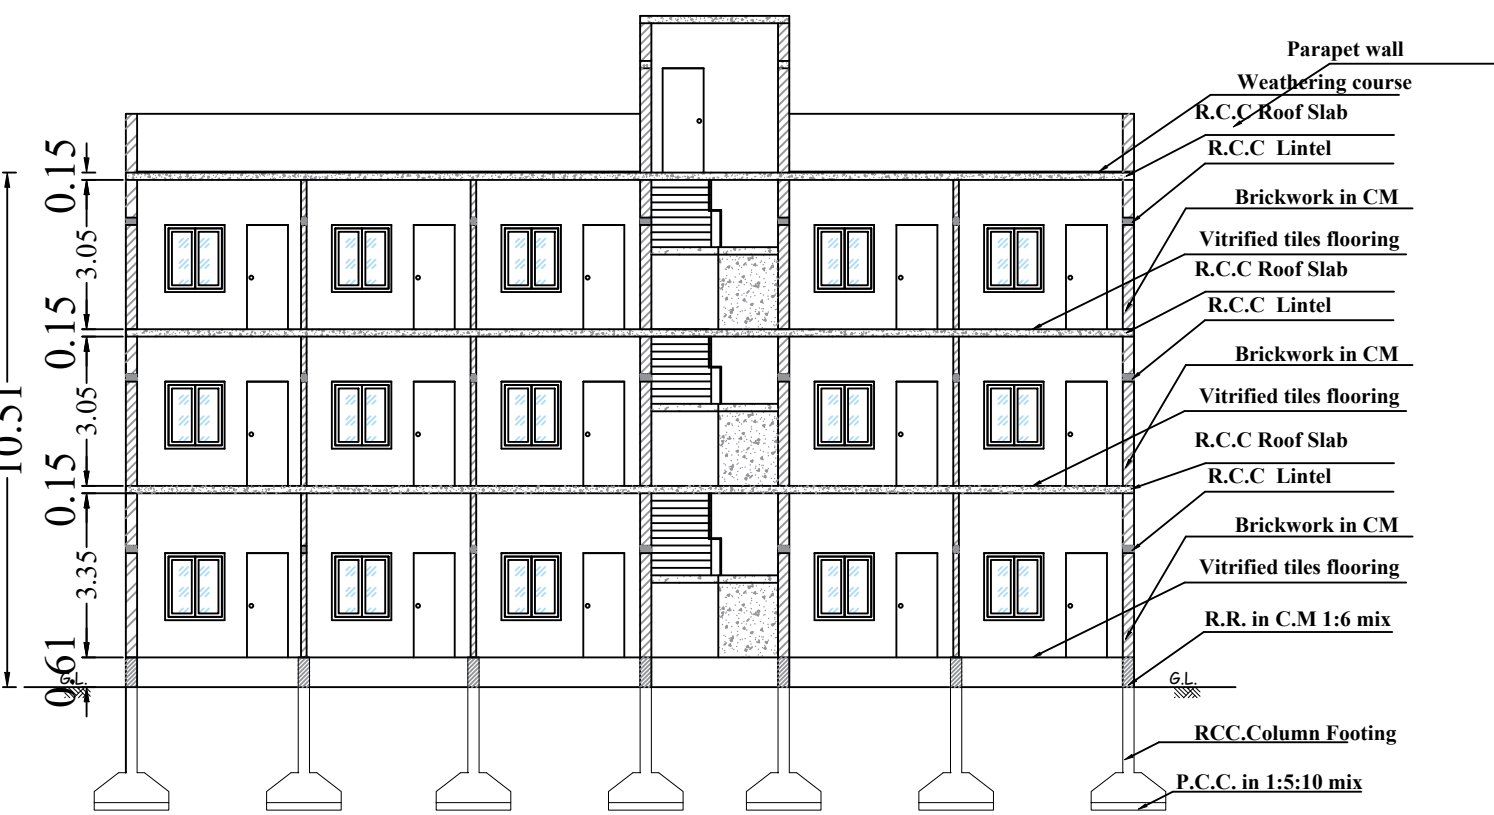
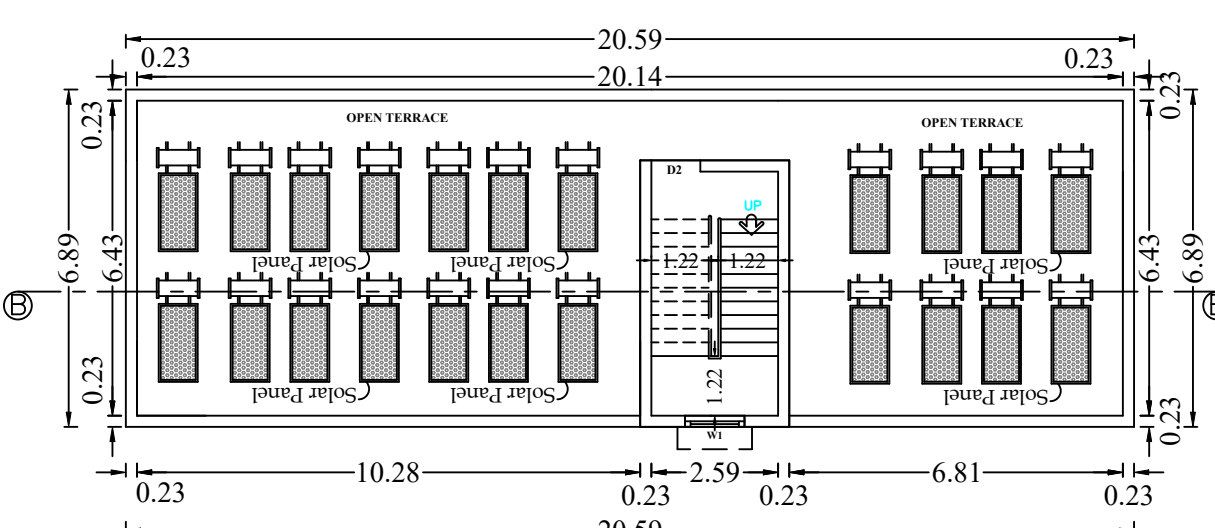
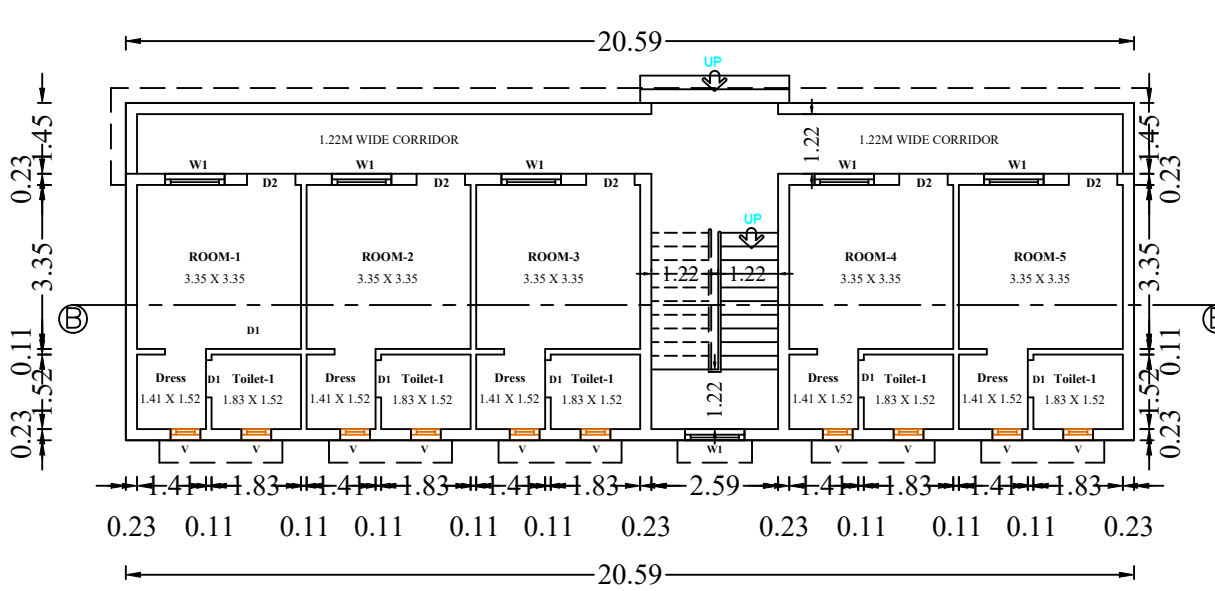
B.A. Kanna Chockkalingam
B.A.KANNA CHOCKKALINGAM
M.E (Structures), AN. AMIE, MISTE
Registered Structural Engineer
Reg No: Coimbatore LPA / SE / GR-1 / 19/04/018
No: 400, Bharathiyar Road, New Siddhapur,
Coimbatore - 641 044.
(Ph: 0422-4399772, Mob: +91 9363115772)

REGISTER STRUCTURAL ENGINEER


APPLICANT

E.R. Ba. Kanna Chockkalingam
E.R. BA. KANNA CHOCKKALINGAM
M.E (Structures), AN. MRE, MISTE
REGISTERED ENGINEER
Reg. No: Coimbatore LPA / RE / GR-1 / 006 / 2022
D. No: 400, Bharathiyar Road
New Siddhapur, Coimbatore - 641 044.
Ph: 0422 - 3592569 Mob: + 91 9363115772

REGISTER ENGINEER

NORTH ELEVATION
BLOCK -1SECTION A-A
BLOCK -1SECOND FLOOR PLAN
BLOCK -1TERRACE FLOOR PLAN
BLOCK -1GROUND FLOOR PLAN
BLOCK -1FIRST FLOOR PLAN
BLOCK -1NORTH ELEVATION
BLOCK -2SECTION B-B
BLOCK -2TERRACE FLOOR PLAN
BLOCK -2GROUND, FIRST AND SECOND FLOOR PLAN
(TYPICAL FLOOR PLAN)
BLOCK -2 (STAFF QUARTERS)

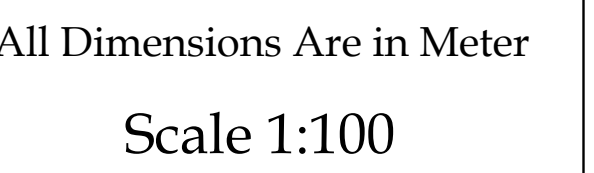SITE PLAN SHOWING THE PROPOSED
CONSTRUCTION OF RCC ROOF SCHOOL BUILDING
AND STAFF QUARTERS WITH IN SF NO.98/3B. AT
K.KRISHNAPURAM VILLAGE & PANCHAYAT,
PALLADAM TALUK, TIRUPPUR DISTRICT.



JOINERY DETAILS		
SYM	DESCRIPTION	OPENING SIZE
ED	ENTRANCE DOOR	1.53 X 2.13
DD	DOUBLE DOOR	2.15 X 2.13
D	DOOR	1.53 X 2.13
D1	DOOR - 1	0.76 X 2.13
D2	DOOR - 2	1.00 X 2.13
O	OPEN	1.23 X 2.13
O1	OPEN - 1	0.84 X 2.13
O2	OPEN - 2	1.53 X 2.13
W	WINDOW	1.84 X 1.37
W1	WINDOW	1.23 X 1.37
V	VENTILATOR	0.61 X 0.75

<u>Parking Details:</u> 1 two-wheeler space for every 50sq.m of class room area or part thereof and one cycle space for every 5sq.m of class room area or part thereof.

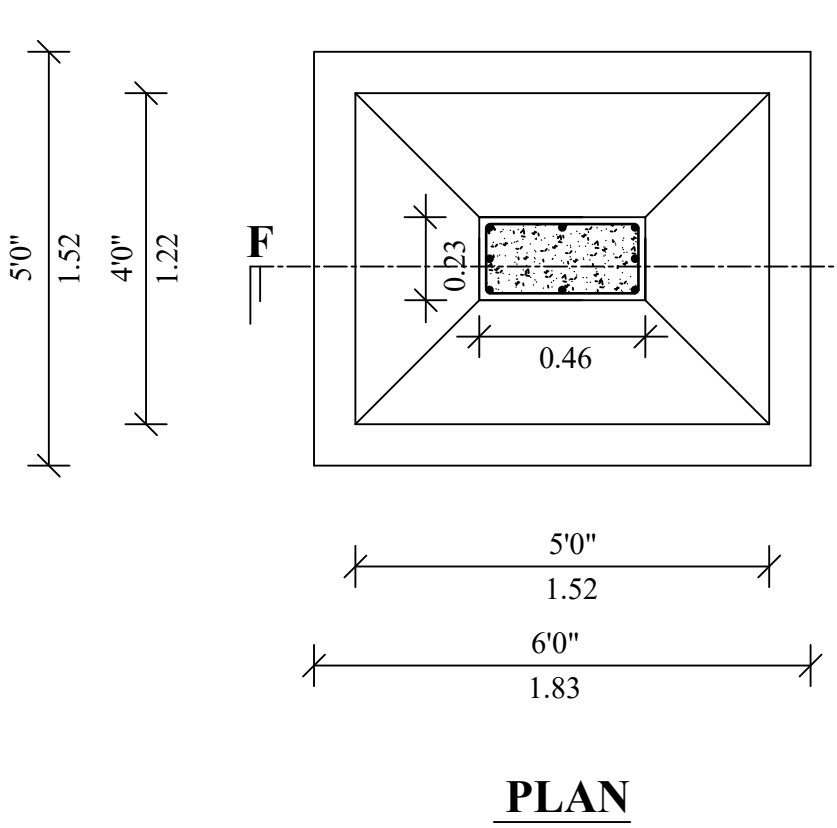
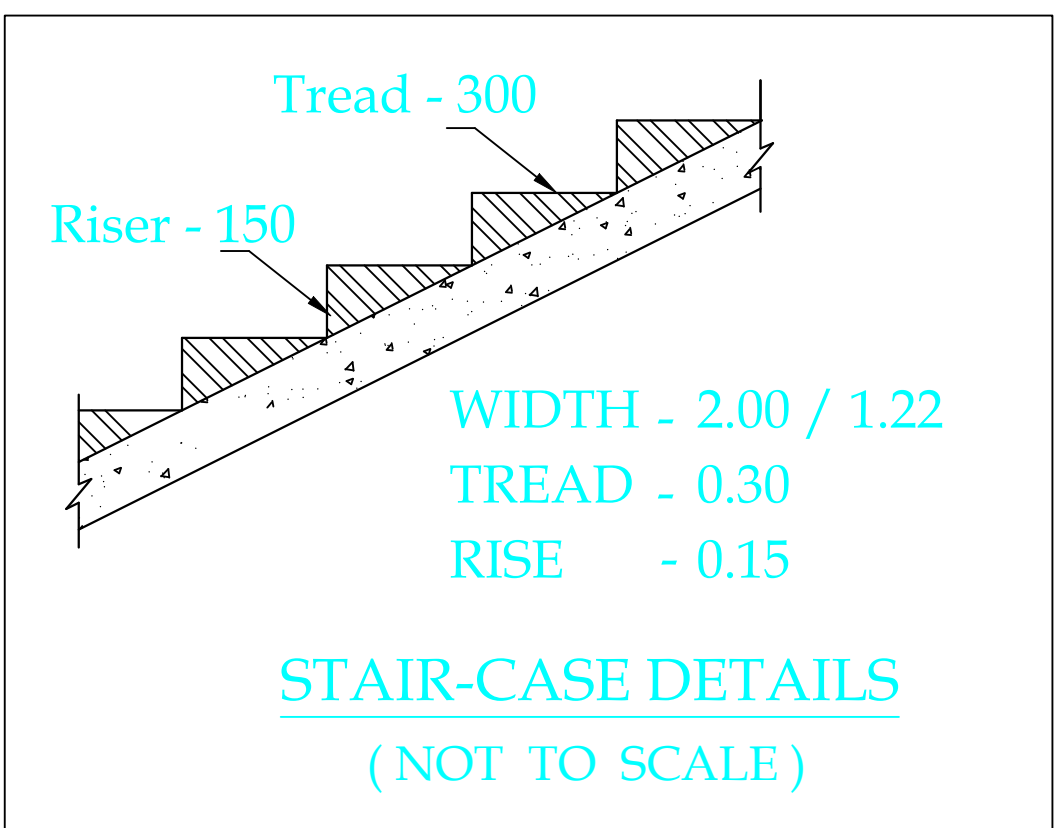
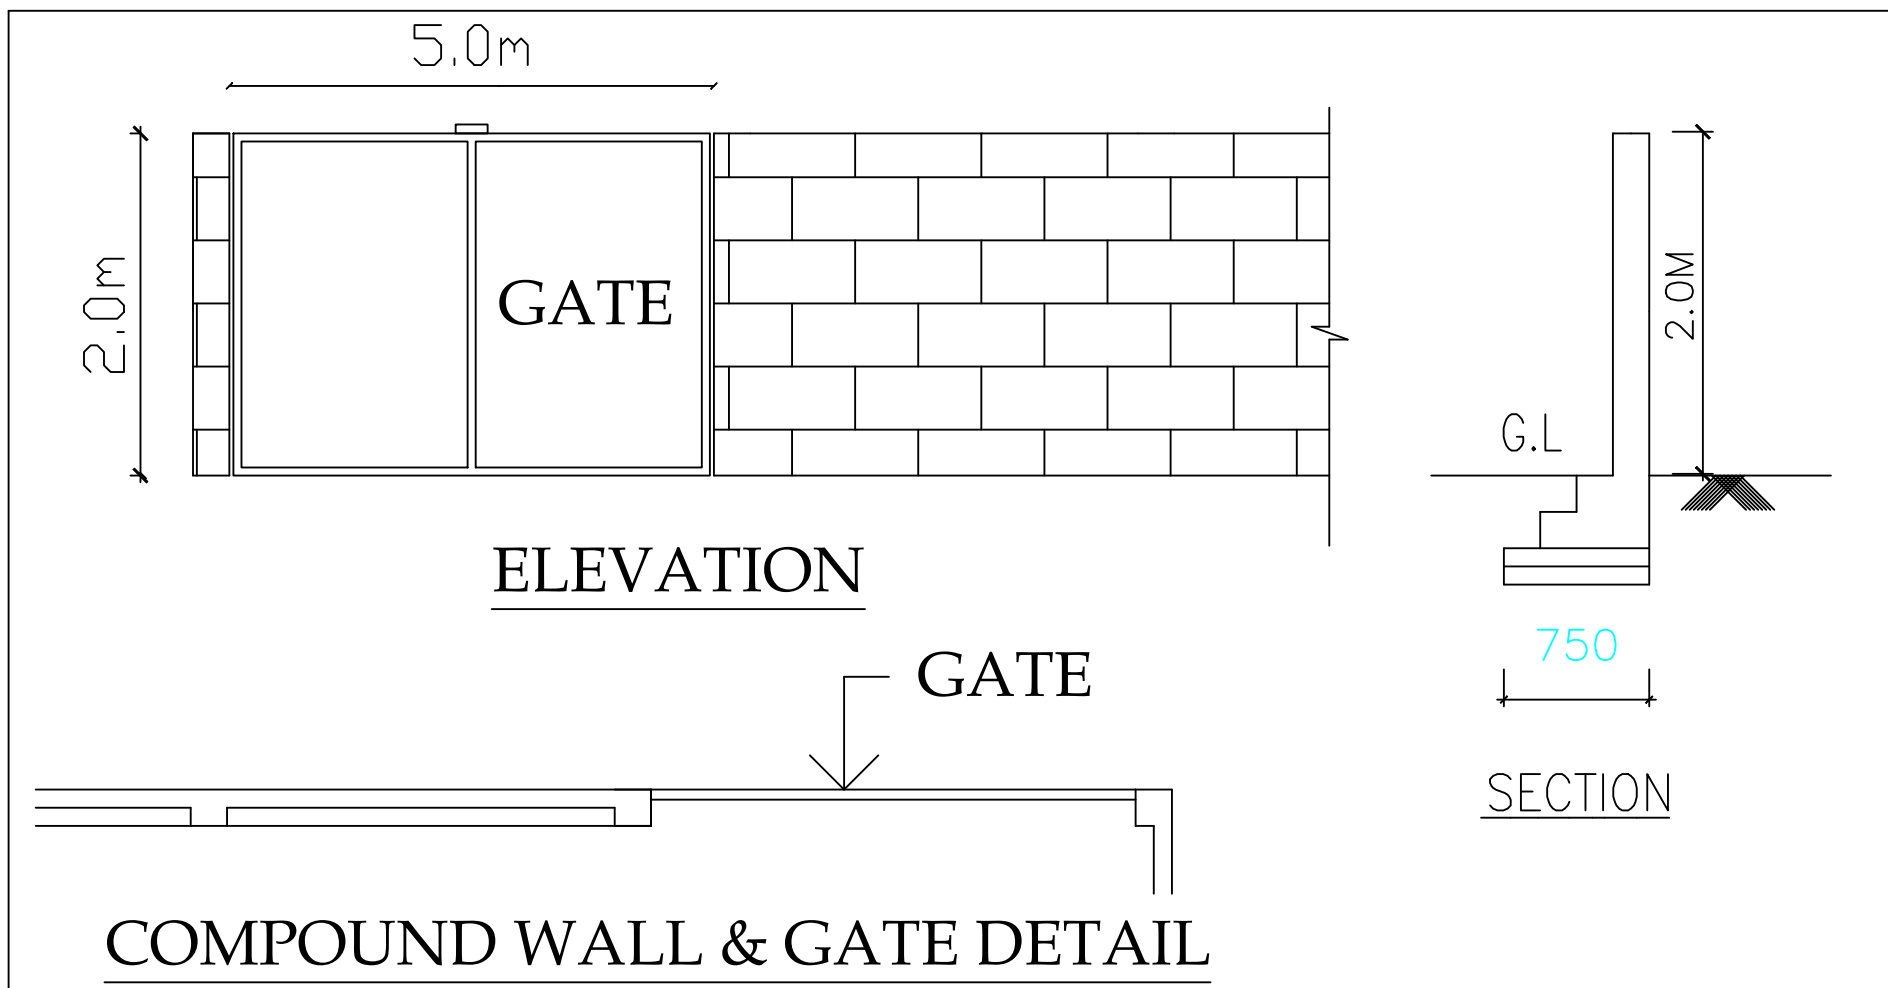
<u>Note</u>
1. All metric dimensions are in metre 2. Capacity of the septic tank-450 Glns 3. Horizontal Distance From Elec If Any - Nil

BA.KANNA CHOCKKALINGAM
M.E (Structures), AIV., AMIE.,MISTE
Registered Structural Engineer
Reg No: Coimbatore LPA / SE / GR-I /19/04/018
No: 400, Bharathiyar Road, New Siddhapudur,
Coimbatore - 641 044.
Ph: 0422-4399772, Mob: +91 9363115772



P. n.
M. Chith
B. Balakrishnan
APPLICANT

Er. BA. KANNA CHOCKKALINGAM
M.E.(Structures), AIV., MIE., MISTE
REGISTERED ENGINEER
Reg. No: Coimbatore LPA / RE / GR-I / 006 / 2022
D. No: 400, Bharathiyaar Road
New Siddhapudur, Coimbatore - 641 044.
Ph: 0422 - 3592569 Mob: + 91 9363115772

REGISTER ENGINEER



AREA DETAILS					
Descriptions	Total Build up Area (Sq.M)	NON FSI Area (Sq.M)			FSI Area (Sq.M)
		OTS	Portico	Head Room	
Block -1 Ground Floor	1417.00	234.623	89.04	-	1093.34
Block - 1 First Floor	1327.96	234.623	-	-	1093.34
Block - 1 Second Floor	1327.96	234.623	-	-	1093.34
Block - 1 Terrace Floor	68.51	-	-	68.51	-
Block - 2 Ground Floor	141.90	-	-	-	141.90
Block - 2 First Floor	141.90	-	-	-	141.90
Block - 2 Second Floor	141.90	-	-	-	141.90
Block - 2 Terrace Floor	16.58	-	-	16.58	-
TOTAL AREA	4583.71	797.89	89.04	85.09	3705.72

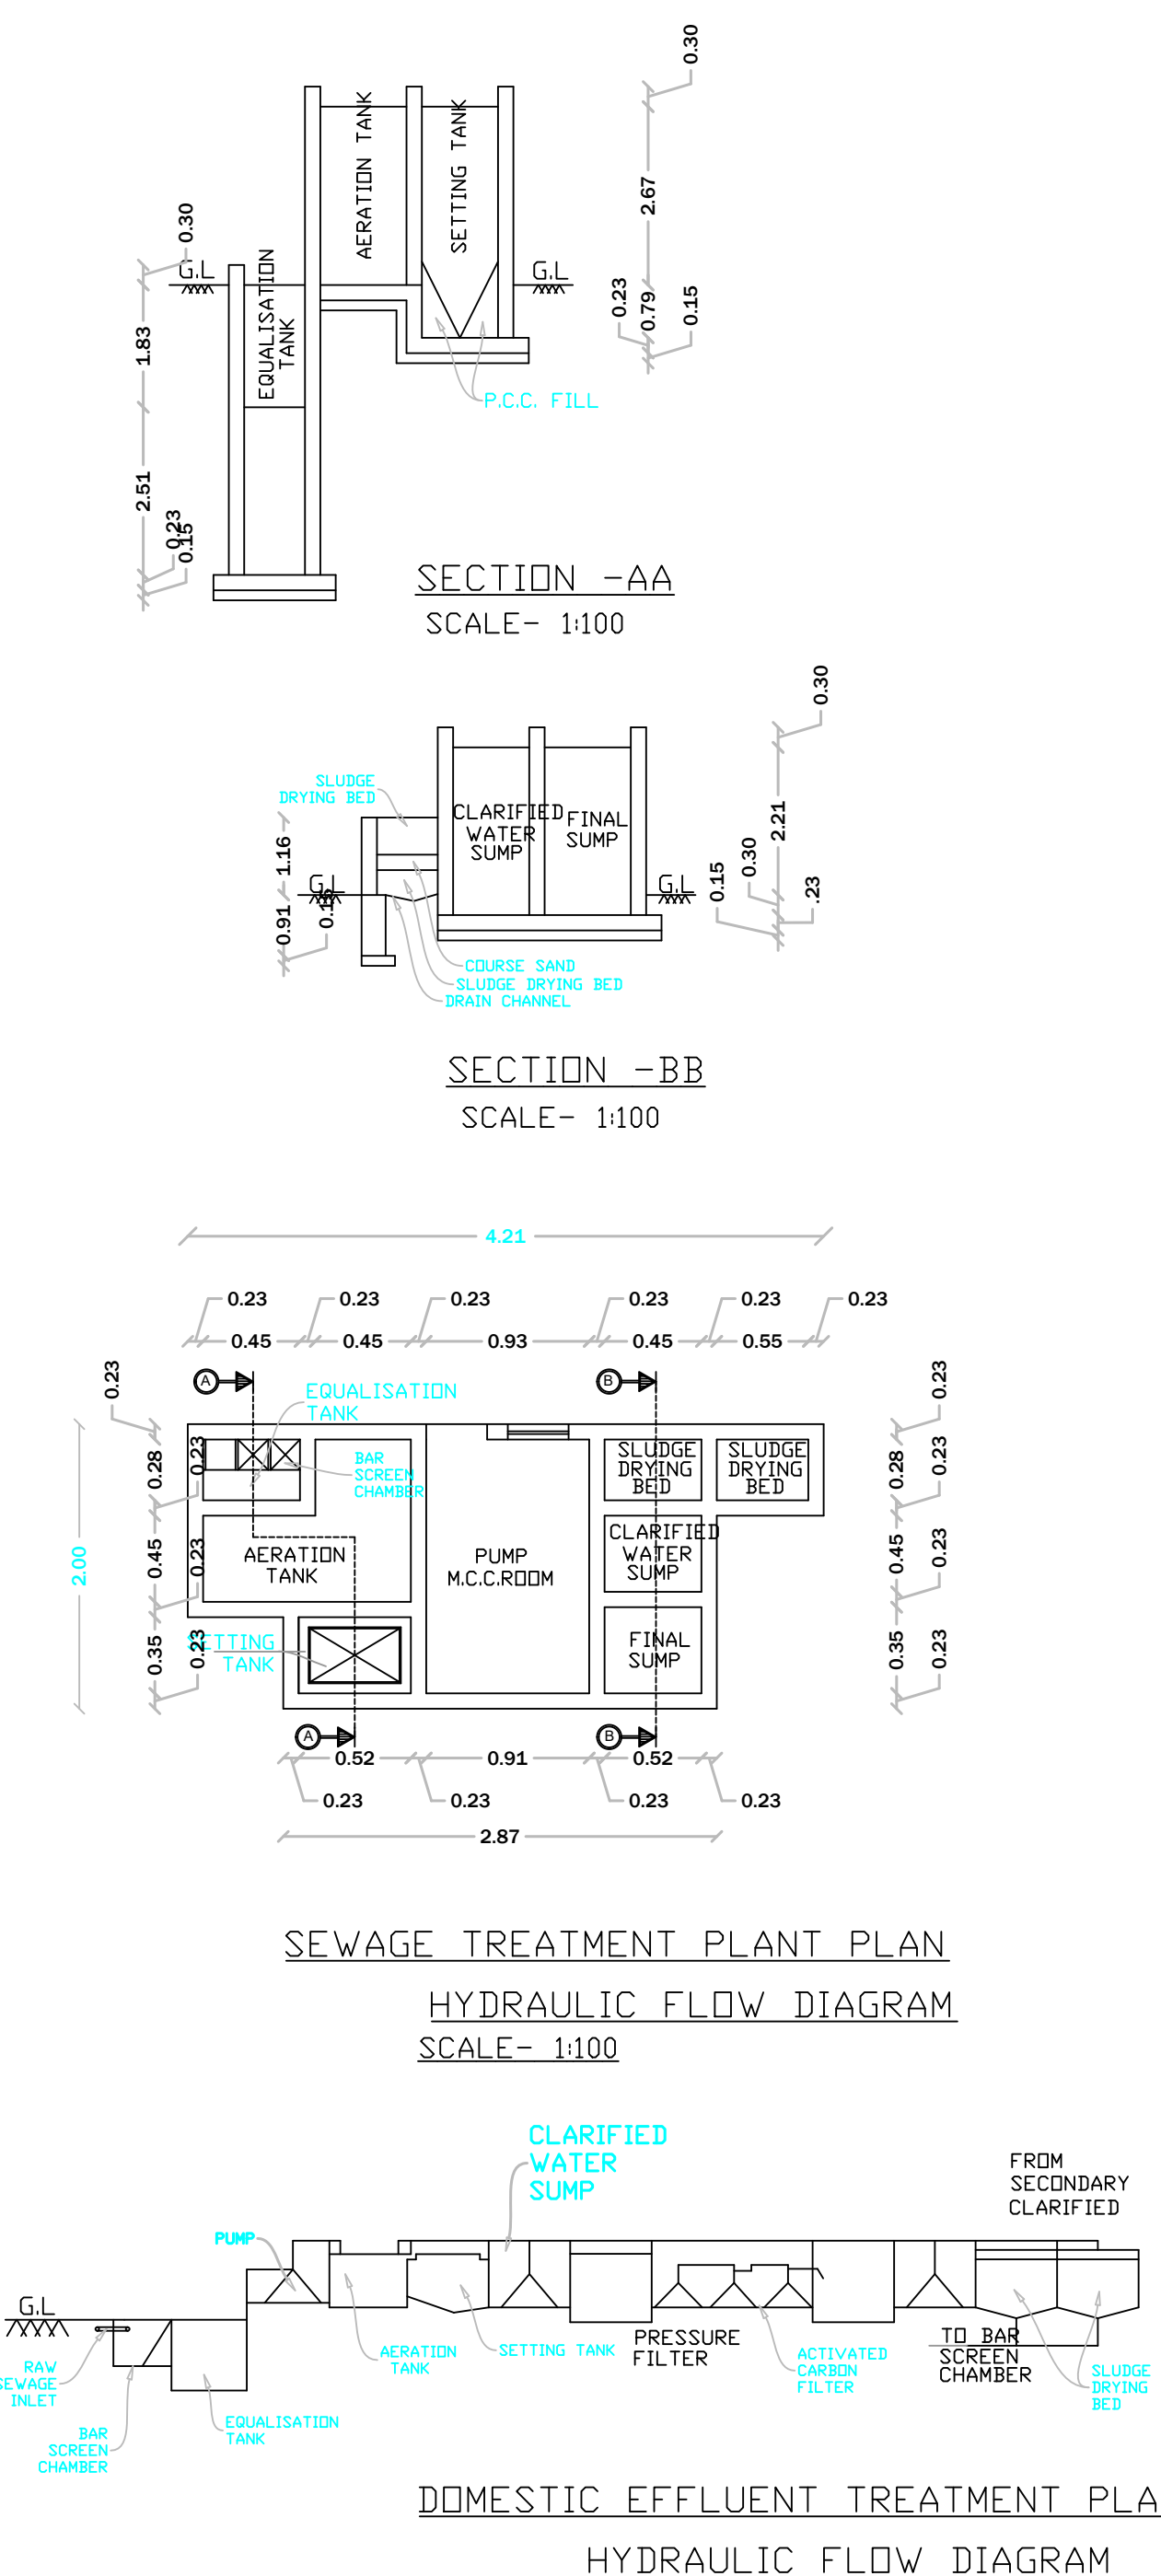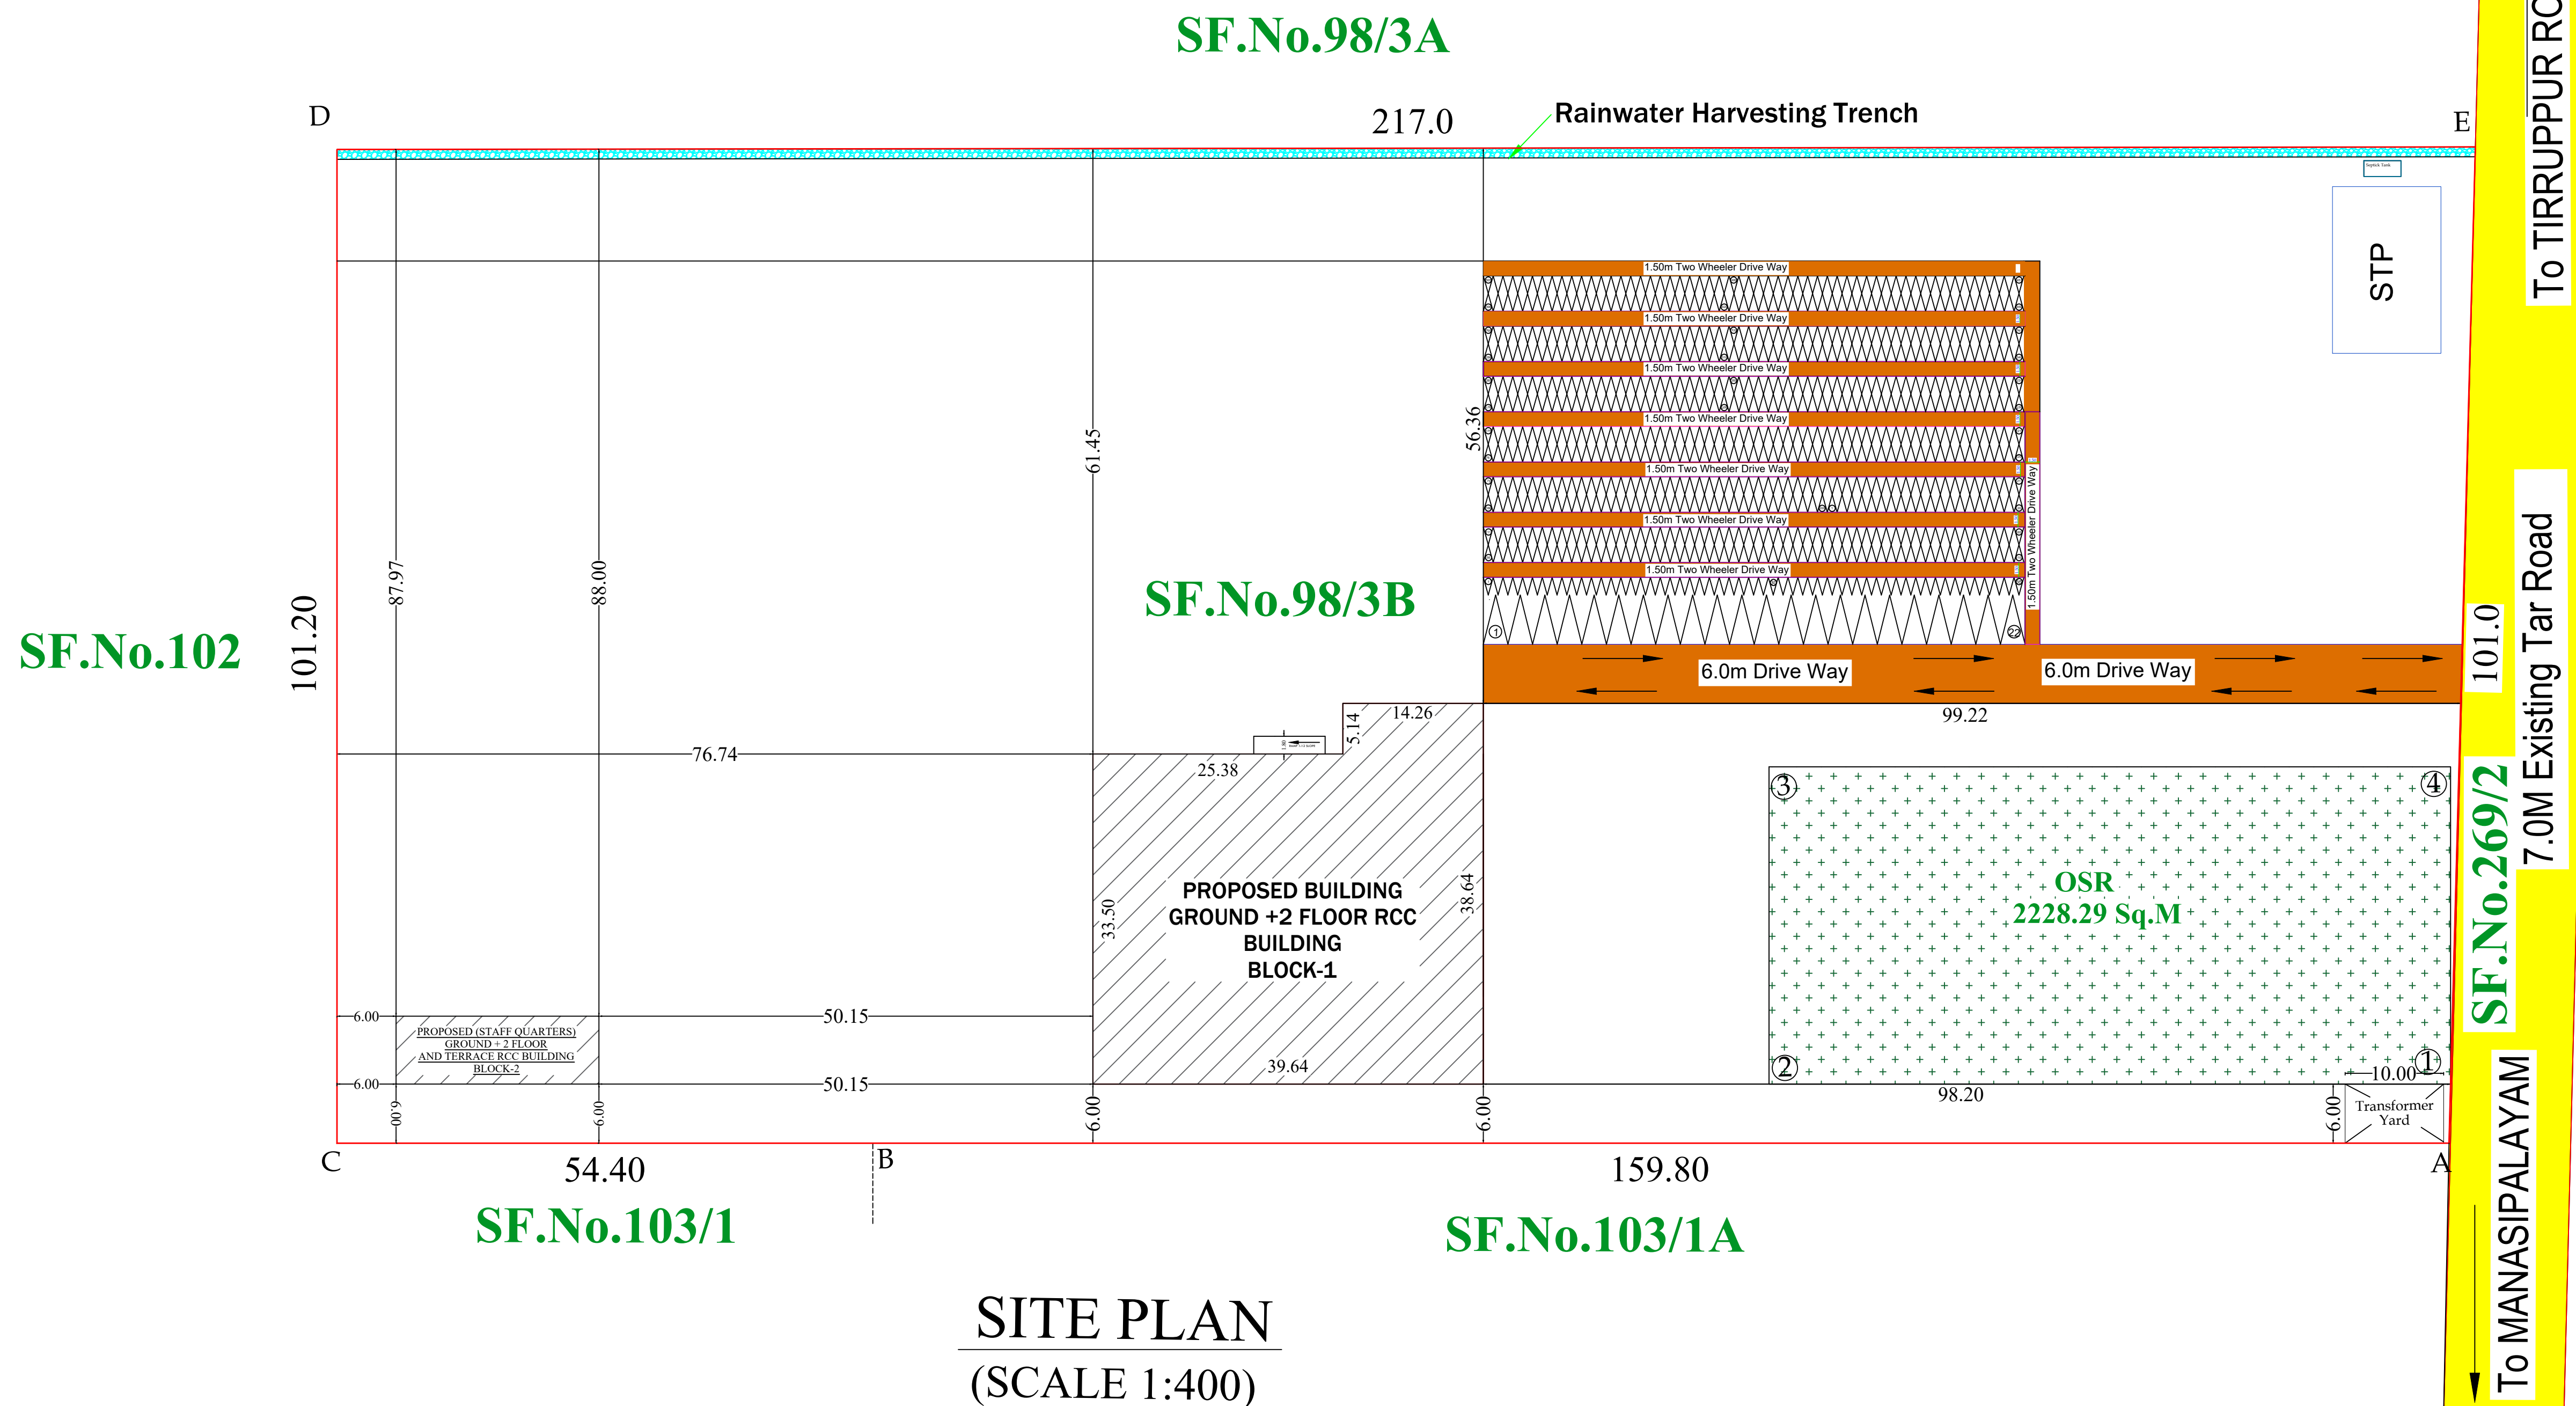

Eight ways to know a piece of land before you pay for it.

This report covers one part of the picture. These cover the rest, drawn from the same government records, for any property in Tamil Nadu.

LandLens One

Ask anything about a property and get an answer grounded in live government records, with the sources shown.

[/landlens/one](#)



Verify My Land

Every record check run on one property and returned as a single report.

[/landlens/verify-my-land](#)



Legal Opinion

An advocate's written opinion on the title, built on the records we pull for it.

[/landlens](#)



One Map

Every layer on one map: the parcel, its boundary, zoning, water bodies and what sits around it.

[/landlens/one/map](#)



PriceMap

What land actually changed hands for around this plot, taken from the registered deeds.

[/landlens/pricemap](#)



Build Scope

What you are allowed to build here: floor space, height, coverage and setbacks.

[/landlens/build-scope](#)



Property Tracker

Watch a property and hear about it when something new is registered against it.

[/landlens/property-tracker](#)



Deal Room

Run the transaction in one place: documents, stamping, signatures and the parties.

[/landlens/deal-room](#)



Twenty-four checks you can run yourself, at no cost.

Records and verification

The registers themselves, read for you.

Encumbrance Certificate

Patta and Chitta

Field Measurement Sketch

EC Analyzer

Bank charge check

Court case search

Seller background check

Approval check by survey

Value and duty

What it is worth and what it costs to register.

Guideline value by street

Guideline value by survey

Stamp duty and registration fees

Capital gains

Floor space index

Area unit converter

Zoning and land use

What the plan says can happen on this land.

Land use zone finder

CMDA land use check

Coastal regulation zone

Master plan check

Water bodies finder

Airport height clearance

Registers and directories

Who holds it, and which office keeps the record.

Find your registering office

Temple property check

Waqf property check

RERA register



Every free tool
/tools



Services we run
for you
/services



The LandLens
suite
/landlens/one



Every claim in this document traces back to a government record.

Legal opinions, due diligence and title verification

Building plan, layout and sub-division approvals

Completion and occupancy certificates, regularisation

Escrow, negotiation and NRI property management

Land survey, soil testing, architecture and construction

Verified RealEstate
3/350/2 Mettukuppam,
OMR Thoraipakkam,
Chennai 600 097, India
hello@verified.realestate
+91 9996 12 9996

Prepared from the registers named on the page each finding sits on. Where a register could not be read, this document says so in its place rather than leaving the gap to be read as a clean result.

