


FLOOR RCC ROOF HOSPITAL BUILDING IN R.S.F.NO: 162/2B1B,
AT PERUMANALLUR VILLAGE, PERUMANALLUR PANCHAYAT,
UNION & TALUK, TIRUPPUR DISTRICT.

APPLICANT NAME:-
Dr.V.S.PARIMALADEVI, S/o.Dr.S.SENTHIKUMAR.

 

ONLINE APPLICATION NO
SWP/BPA/416778/2024,Date:14.12.2024
BP / TCP [TD] NO:15/2025

SL. NO	AREA DETAILS		SQ.MT		
1	AREA OF THE LAND AS PER DOCUMENT (0.36 ½ ACRE)		1477.63		
2	AREA OF THE LAND AS PER PATTa (0.14.78 HEC)		1478.00		
3	AREA OF THE LAND AS PER SUPER IMPOSED		1431.65		
Block Name		Floor Name	Total Buildup Area in Sq.Mt	Non FSI Area in Sq.Mt	FSI Area in Sq.Mt
BLOCK-01		Floor - GROUND RCC	471.53	- - -	471.53
		HEAD ROOM	24.99	24.99	- - -
GRAND TOTAL			496.52	24.99	471.53

Floor Space Index (471.53 / 1478.00 = 0.31 < 2.0)

Plot Coverage (471.53 / 931.00 X 100) = 31.90%

SHOP PARKING SPACE DETAIL:-

1 CAR SPACE AND 1 TWO WHEELER SPACEFOR
EVERY 100SQ.M OR PART THEREOF

GROUND FLOOR AREA = 406.24 SQ.M
TOTAL AREA = 406.24 SQ.M

CAR AND TWO WHEELER PARKING NO'S
= 406.24 SQ.M / 100.00 = 04.62 (05 Nos)
TWO WHEELER AND CYCLE PARKING NO'S
= 406.24 SQ.M / 100.00 = 04.62 (05 Nos)

DESCRIPTION	REQUIRED	PROVIDED
Car Parking Stalls	05	05
Two Wheeler Parking Stalls	05	07
PH Car Parking Stalls	01	01
PH Two Wheeler Parking Stalls	01	02

COLOUR INDEX

SITE BOUNDRY SHOWN
PROPOSED BUILDINGS SHOWN
DRIVEWAY SHOWN
EXISTING ROAD SHOWN
RWL SHOWN

ALL DIMENSIONS ARE IN M
SCALE 1:100
UNLESS OTHERWISE SPECIFIED

DRAWING BY :
GK PLANNERS,
237-6, Sivam Nagar,
Near Nallappas Theatre,Perundurai,
Erode-638052.
CONTACT: 99552-66826, 97509-66826,


JOINERY DETAILS	IN METER
ROLLING SHUTTER (RS)	2.44X3.05
DOOR (D)	1.06X2.13
WINDOW (W)	1.52X1.22
WINDOW1 (W1)	1.22X1.22
DOOR (D1)	0.75X2.13
VENTILATOR (V)	1.00X0.45

Er.S.GOPALAKRISHNAN,B.E.,M.E.,(Str).,
AMIE.,CE(O),FIV.,MISTE.,
REGISTERED STRUCTURAL ENGINEER GRADE I (RE-Gr.I)
REG.No.01204RE-Gr.I/ETTCP (Renewal) (Valid Upto - 31.03.2029)
GK PLANNERS
237-6, Sivam Nagar, Near Nallappas Theatre,
Perundurai, Erode - 638 052.


REGISTERED STRUCTURAL ENGINEER (RSE)

Er.S.GOPALAKRISHNAN,B.E.,M.E.,(Str).,
AMIE.,CE(O),FIV.,MISTE.,
REGISTERED ENGINEER GRADE I (RE-Gr.I)
REG.No.01204RE-Gr.I/ETTCP (Renewal) (Valid Upto - 31.03.2029)
GK PLANNERS
237-6, Sivam Nagar, Near Nallappas Theatre,
Perundurai, Erode - 638 052.

REGISTERED ENGINEER (RE)






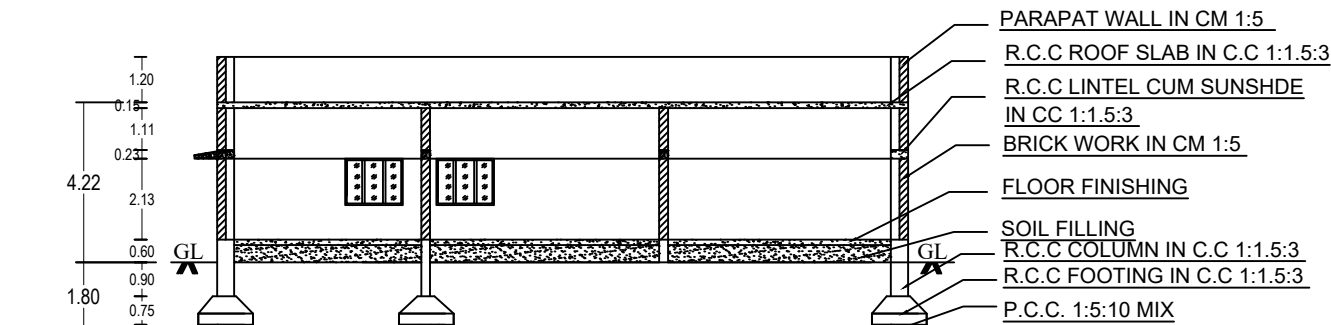


BLOCK - 01 SECTION ON "AB"

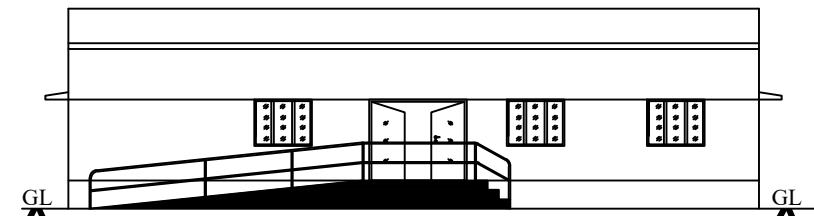


BLOCK - 01 ELEVATION


- (FAB) FIRE AID BOX
- (FSB) FIRE SAND BUCKETS
- HOSE FIRE SLEEVE BOX
- FIRE EXTINGUISHER
- FIRE ALARAM

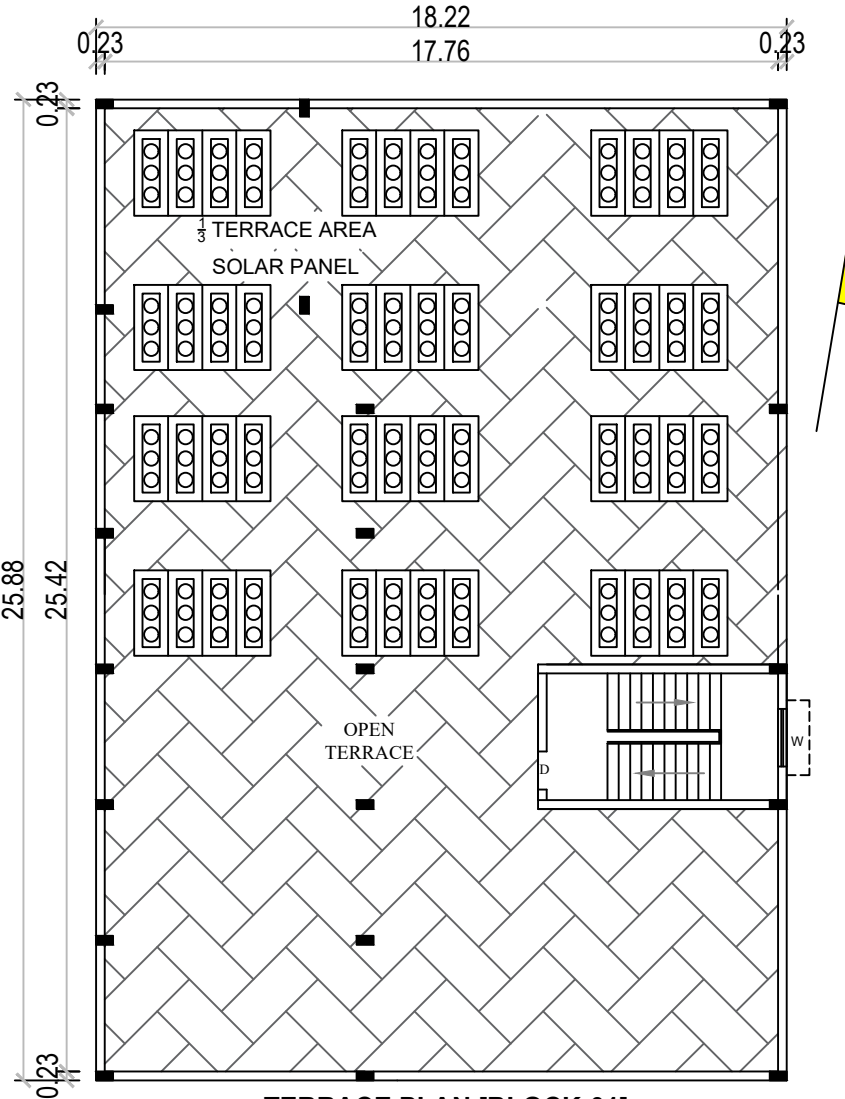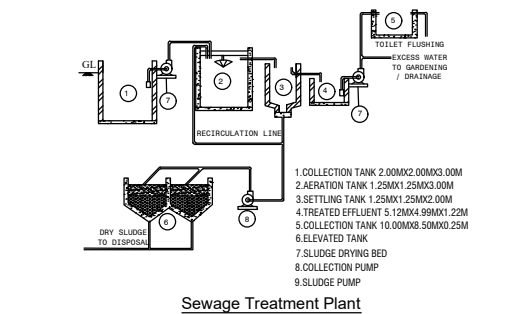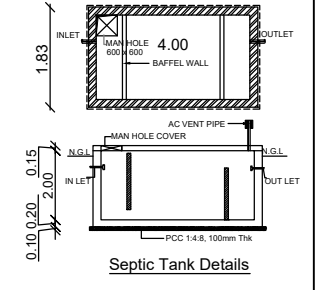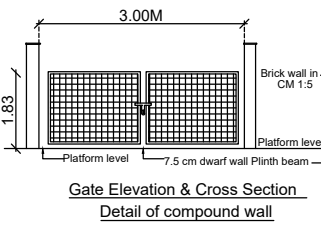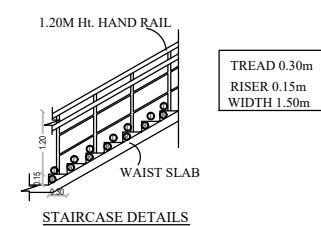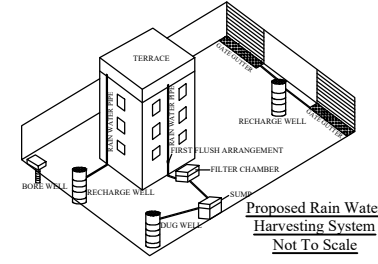

TERRACE PLAN [BLOCK-01]

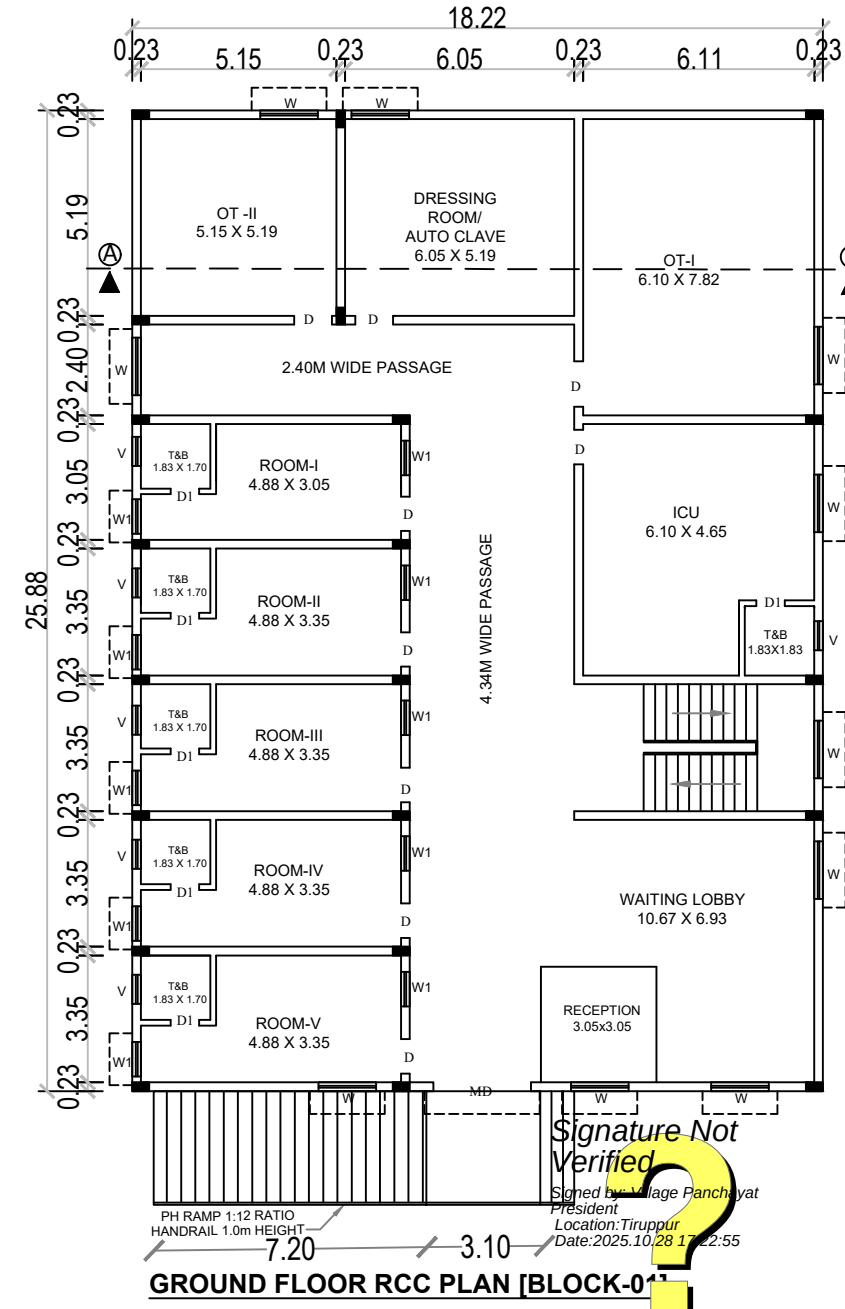

GROUND FLOOR RCC PLAN [BLOCK-01]

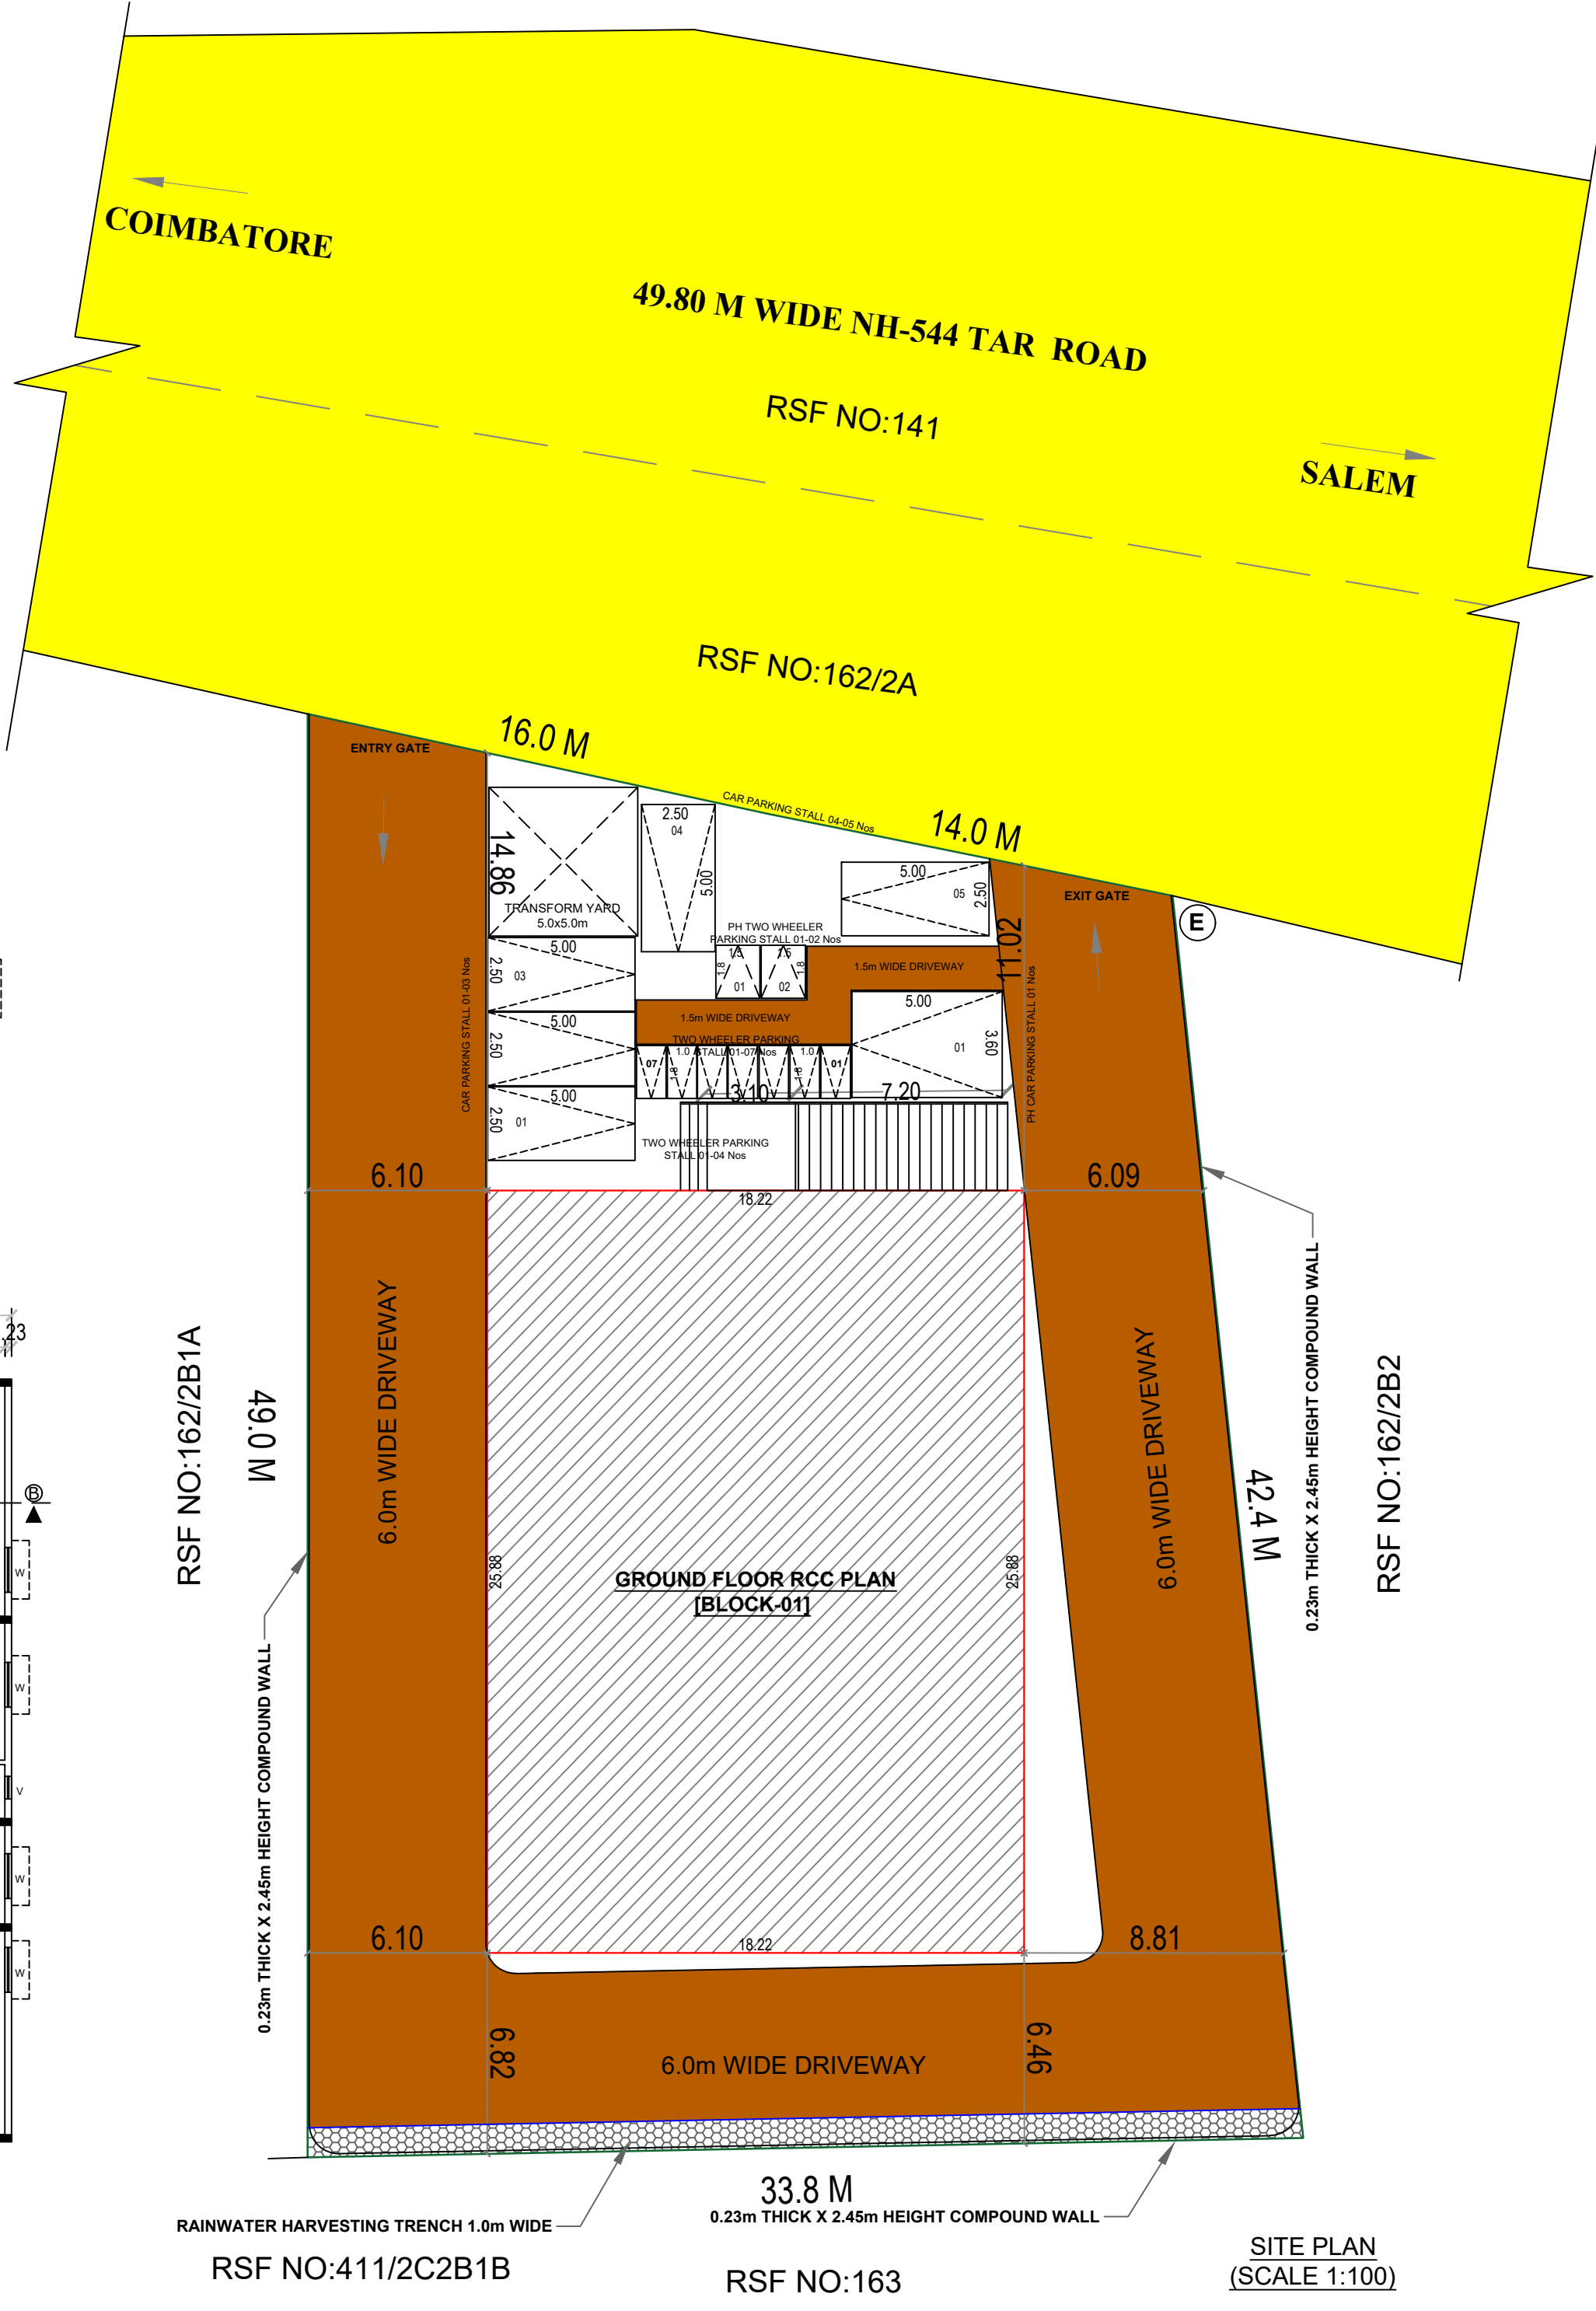

SITE PLAN (SCALE 1:100)