

PP

APPROVAL RECORD

Planning Permission








Tiruppur district, Tamil Nadu

APPROVAL TYPE
Building Plan

ISSUING AUTHORITY
Rural Panchayat


The approval as the planning authority issued it, reproduced in full behind this page.

An approval speaks to what was sanctioned, not to what was built. Completion is a separate record.

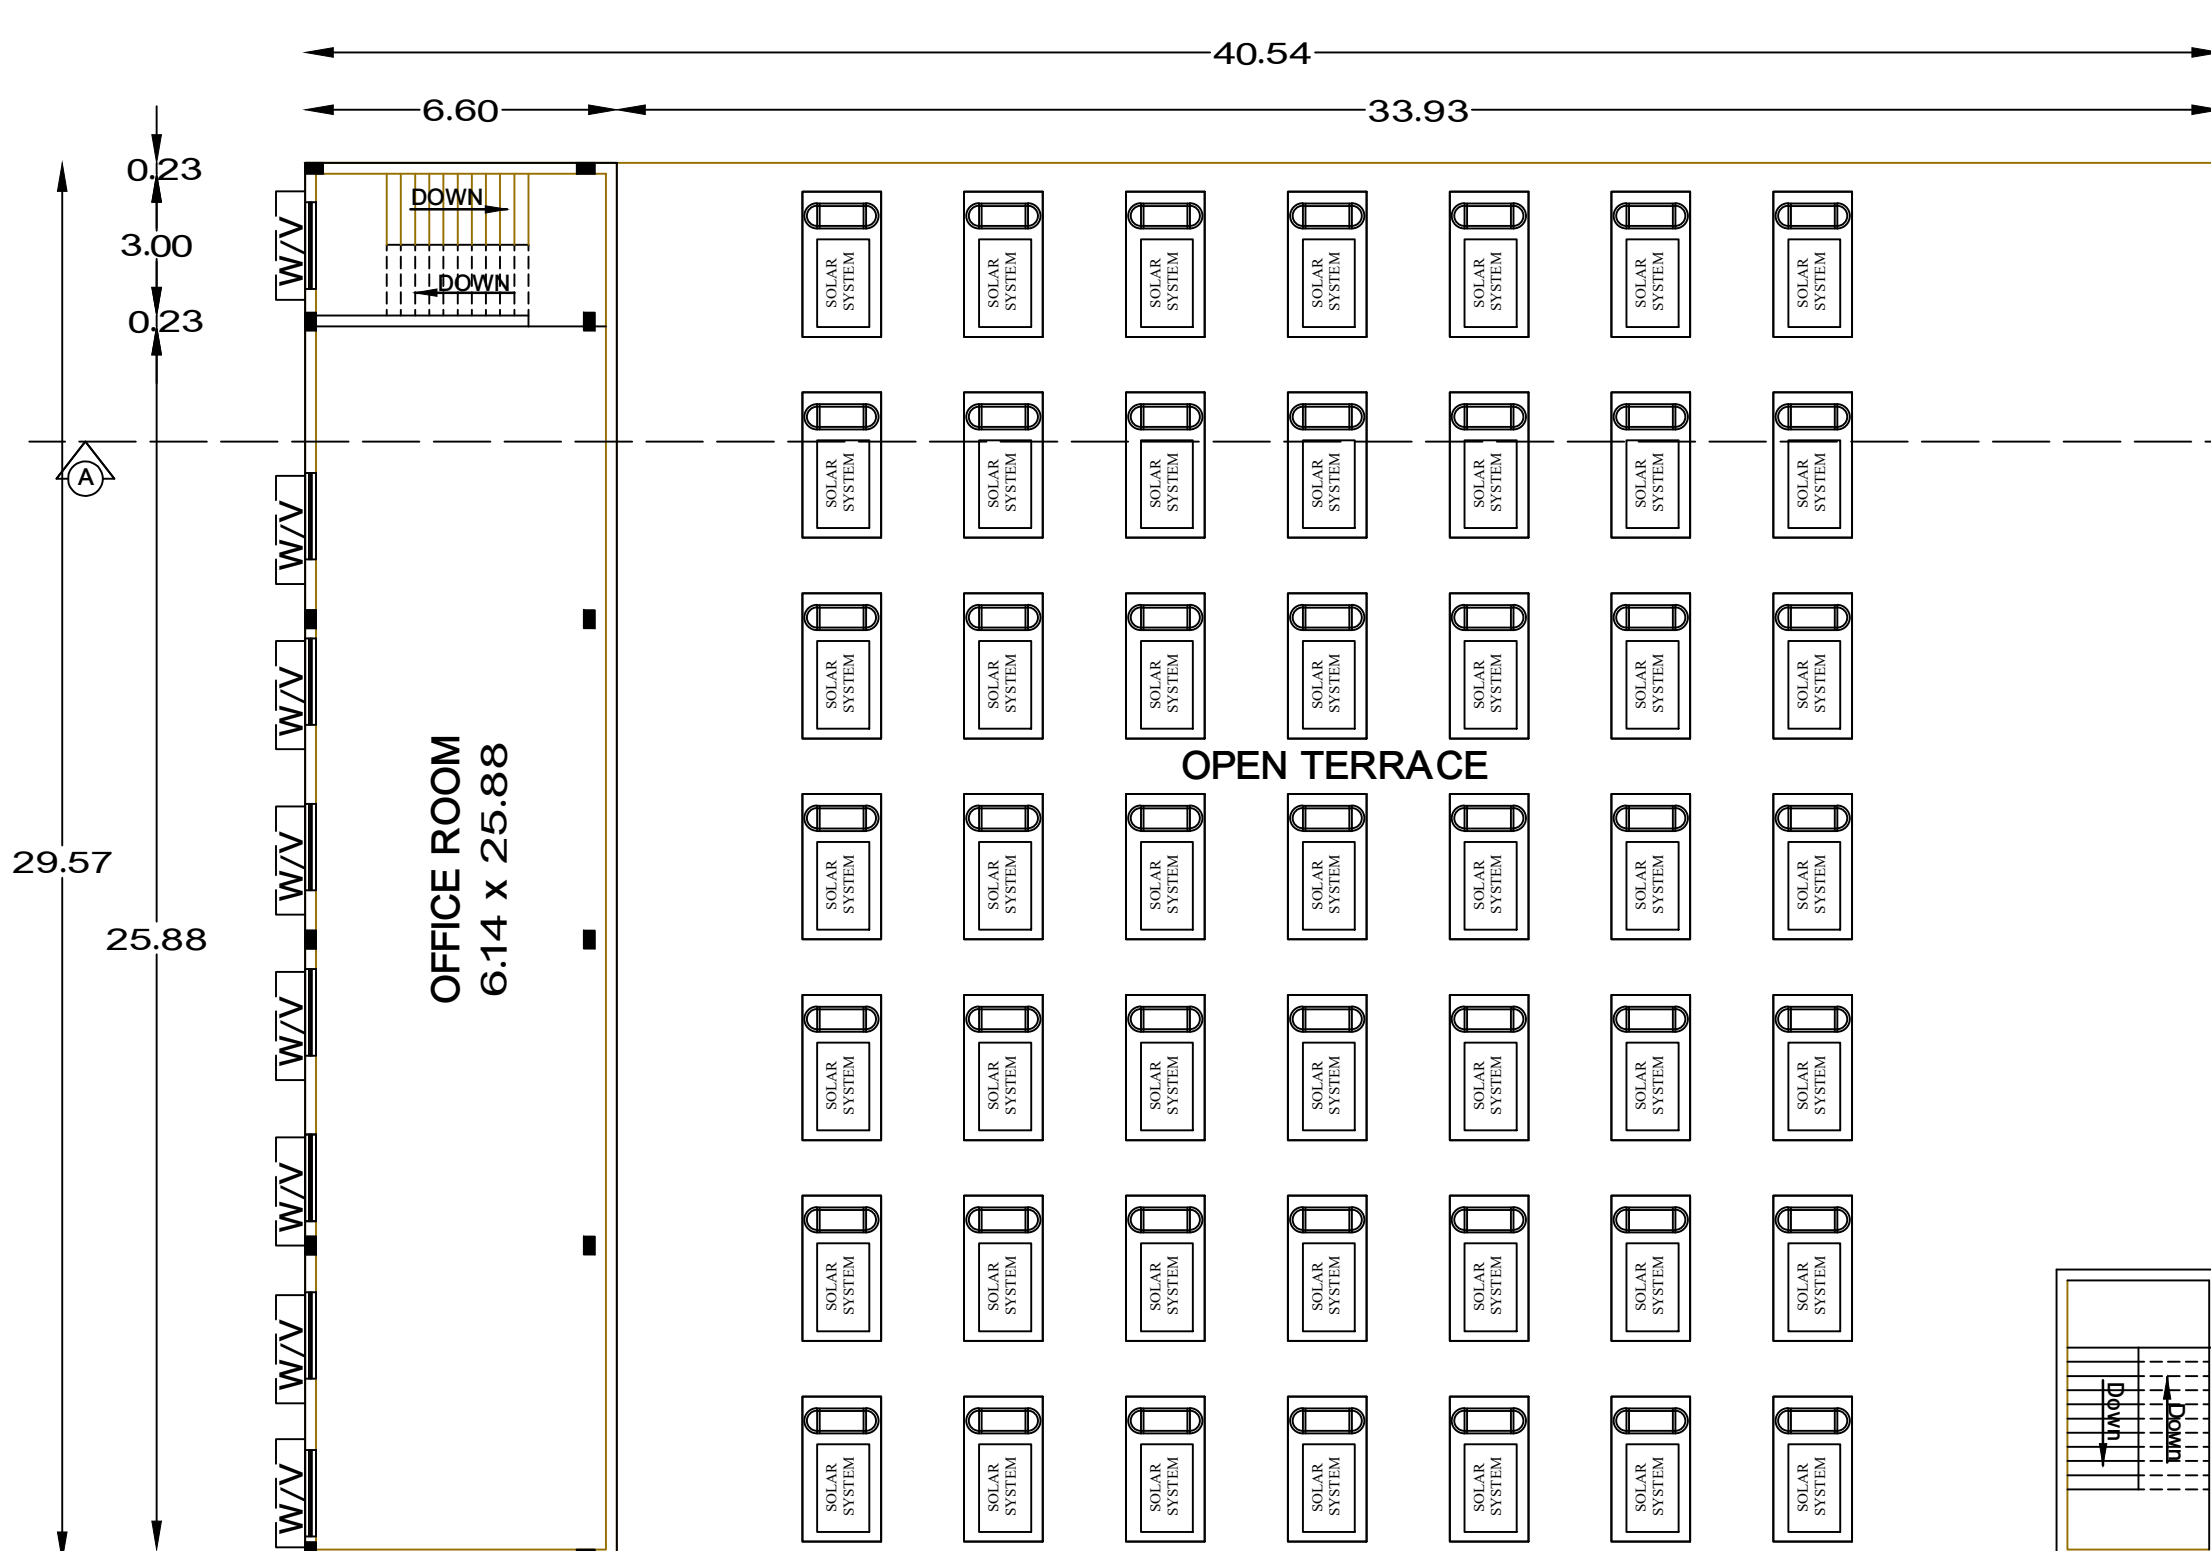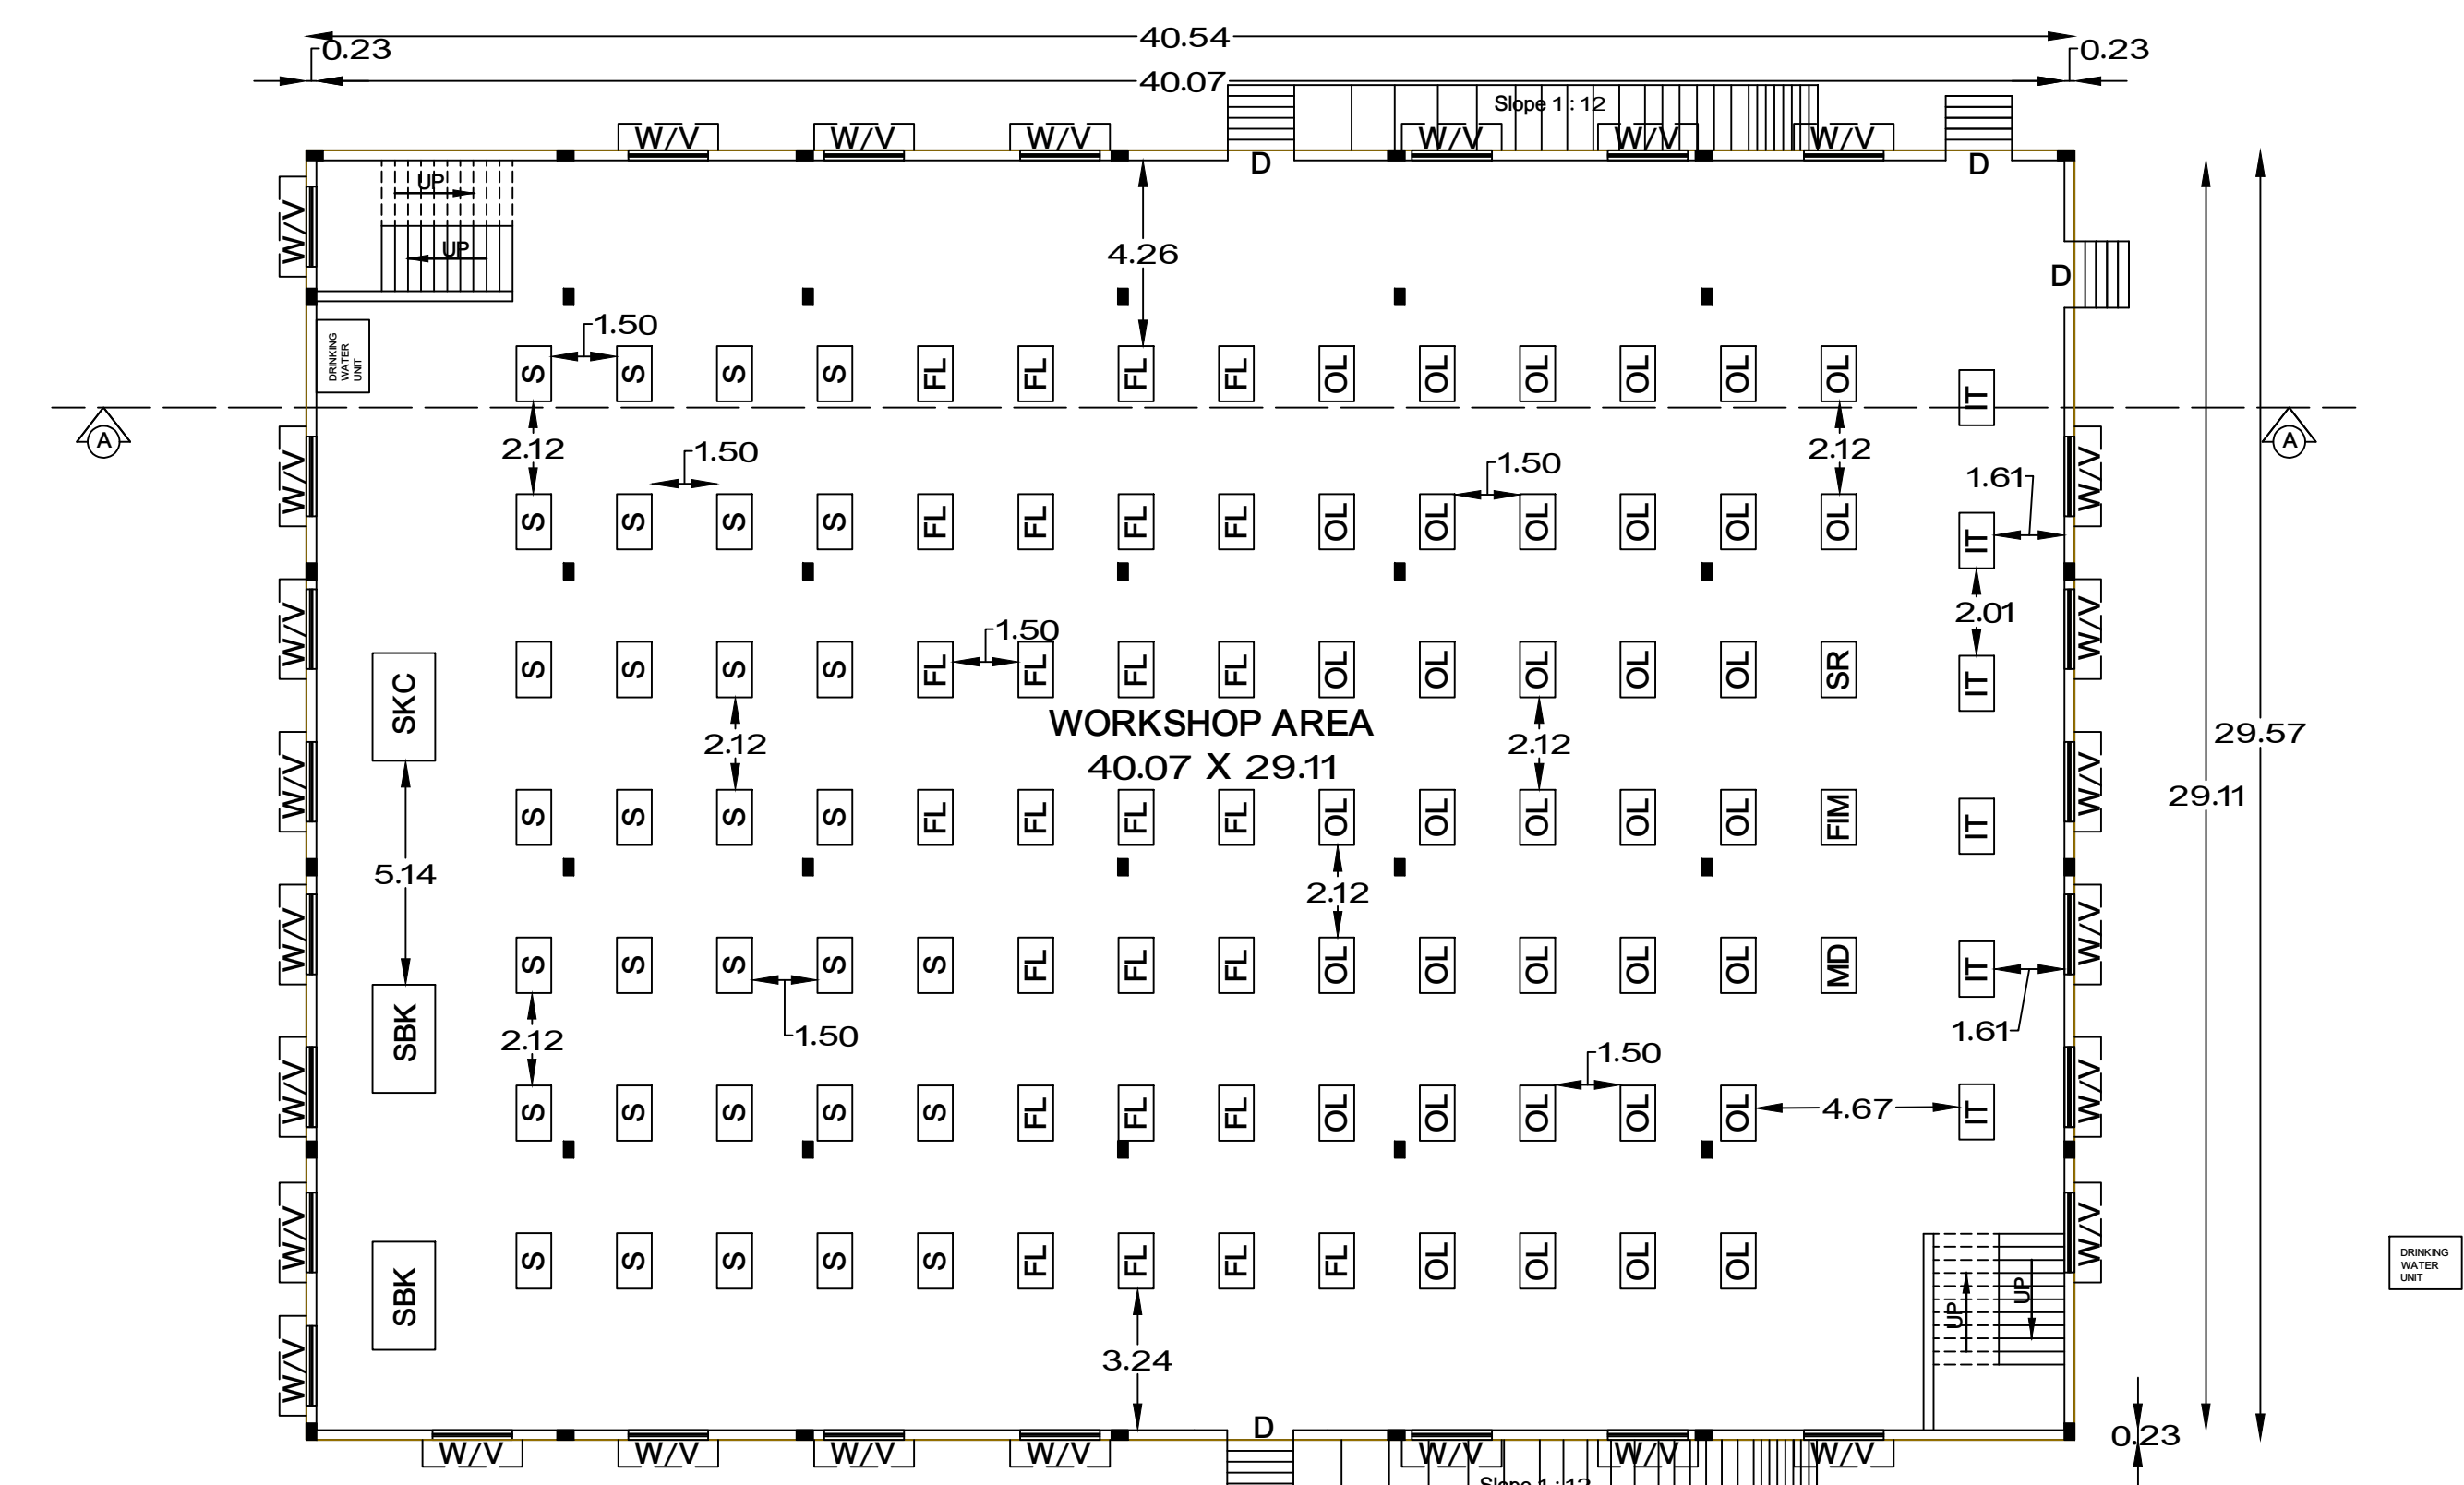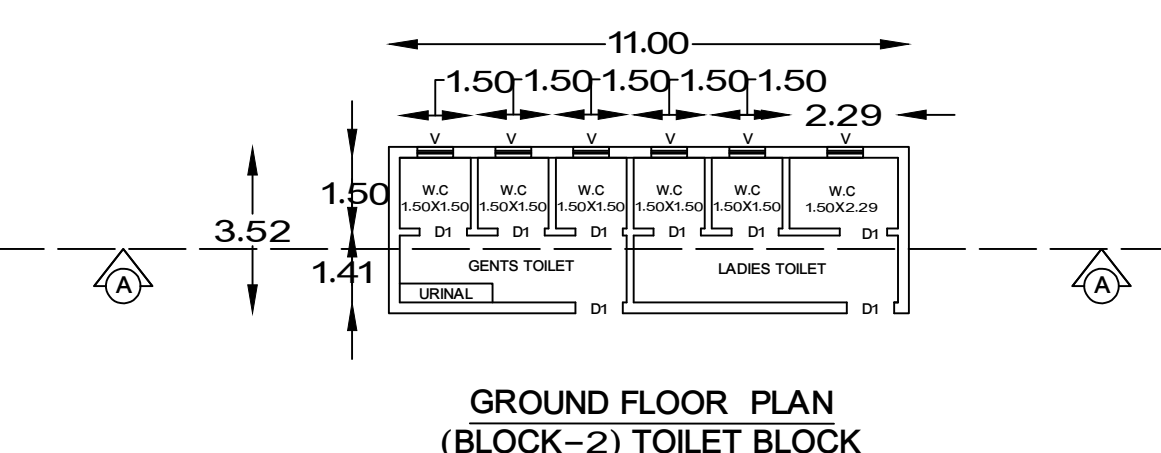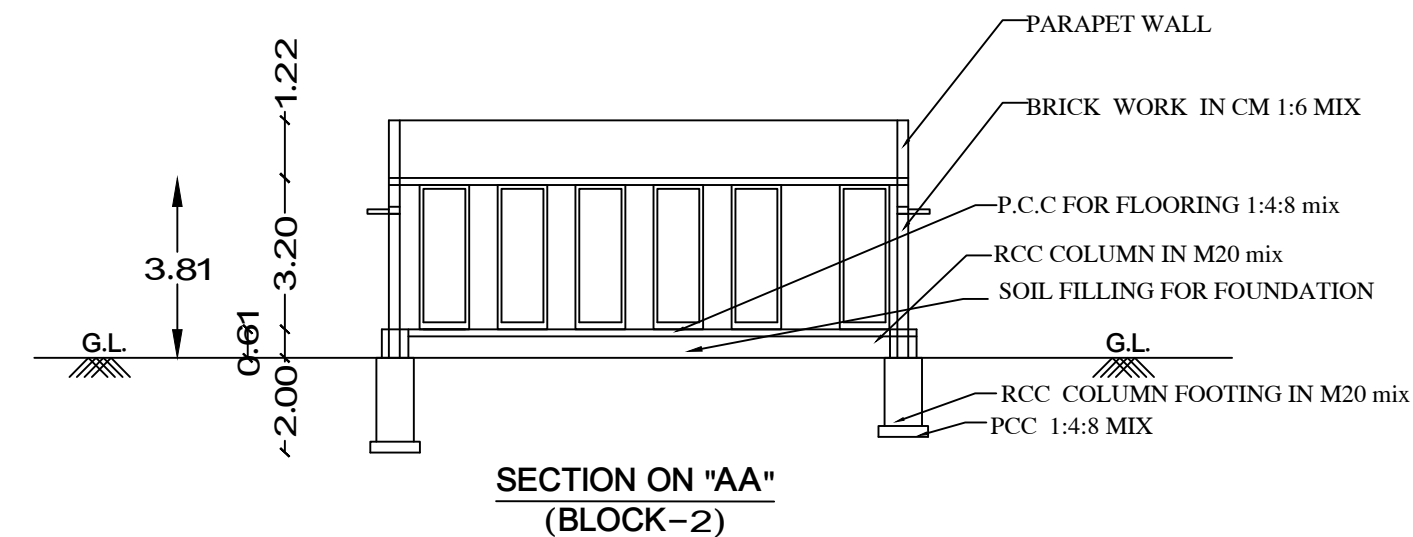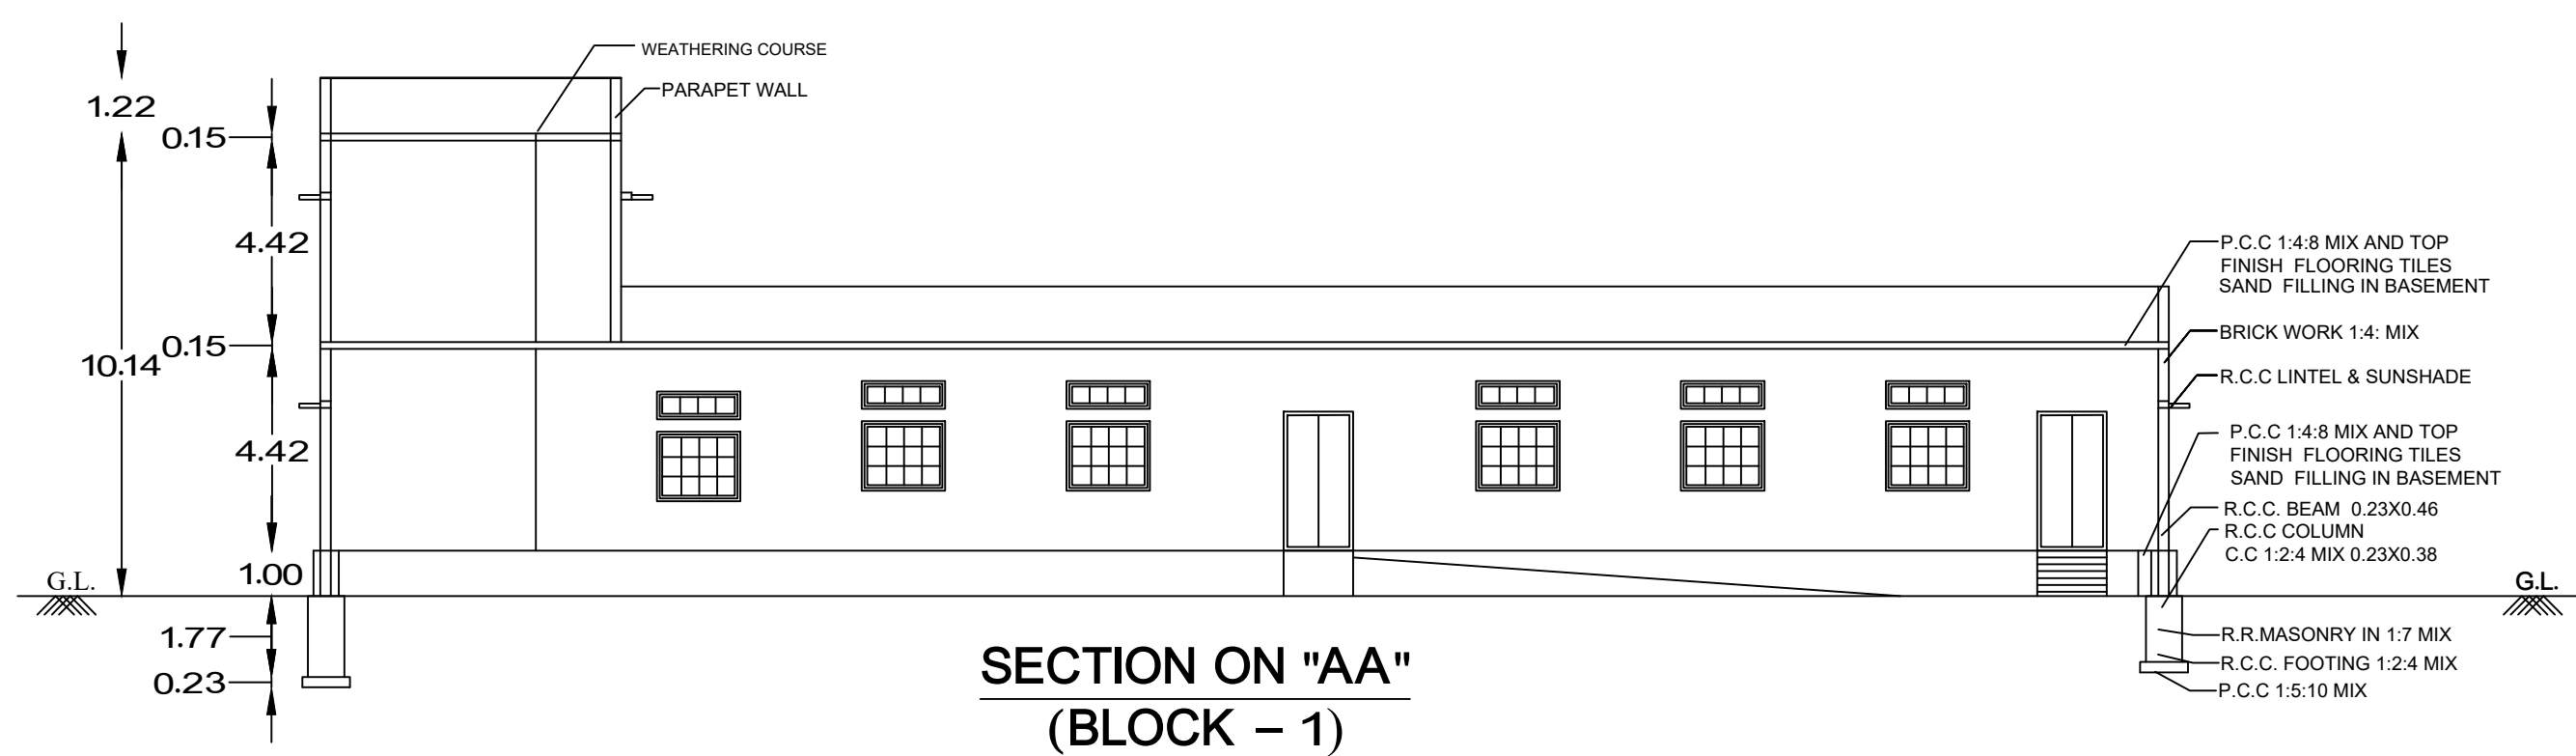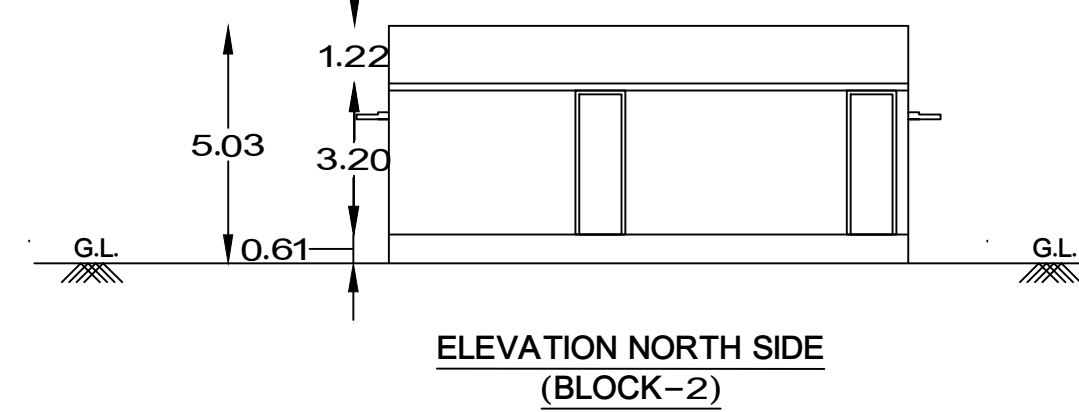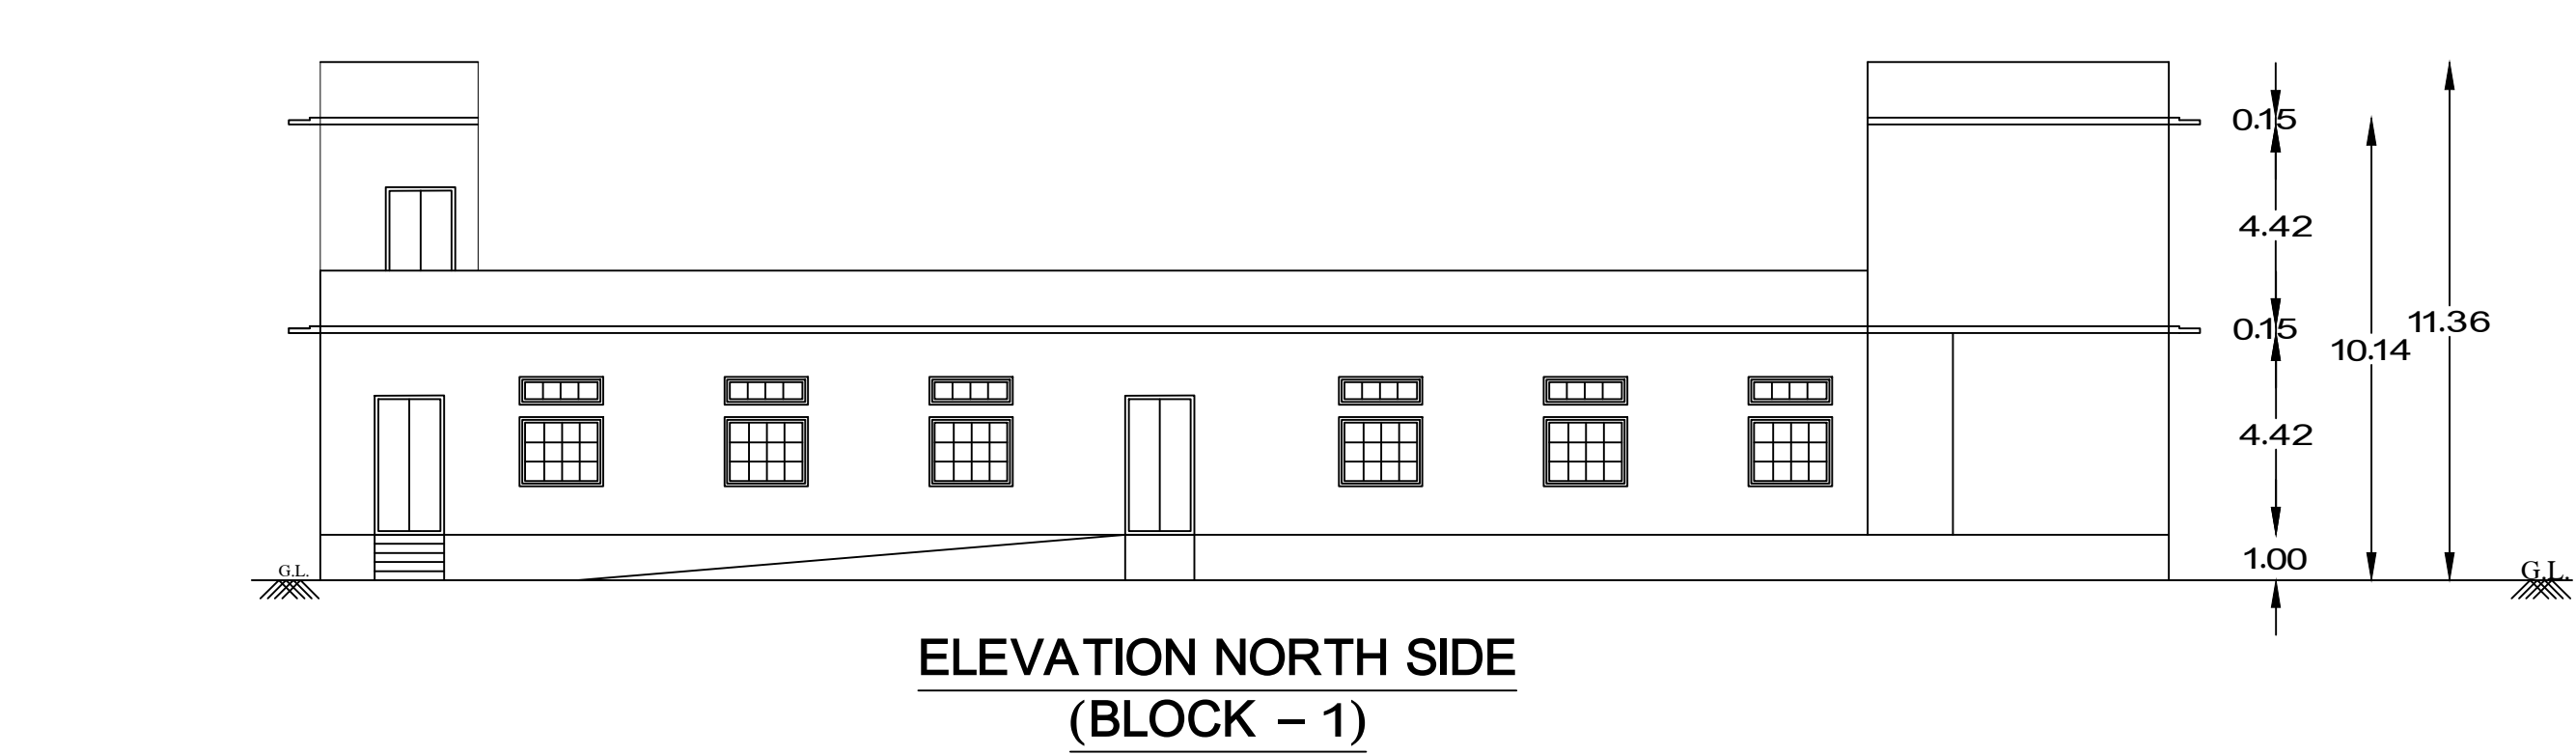

GROUND FLOOR PLAN
(BLOCK - 1)

FIRST FLOOR PLAN
(BLOCK - 1)

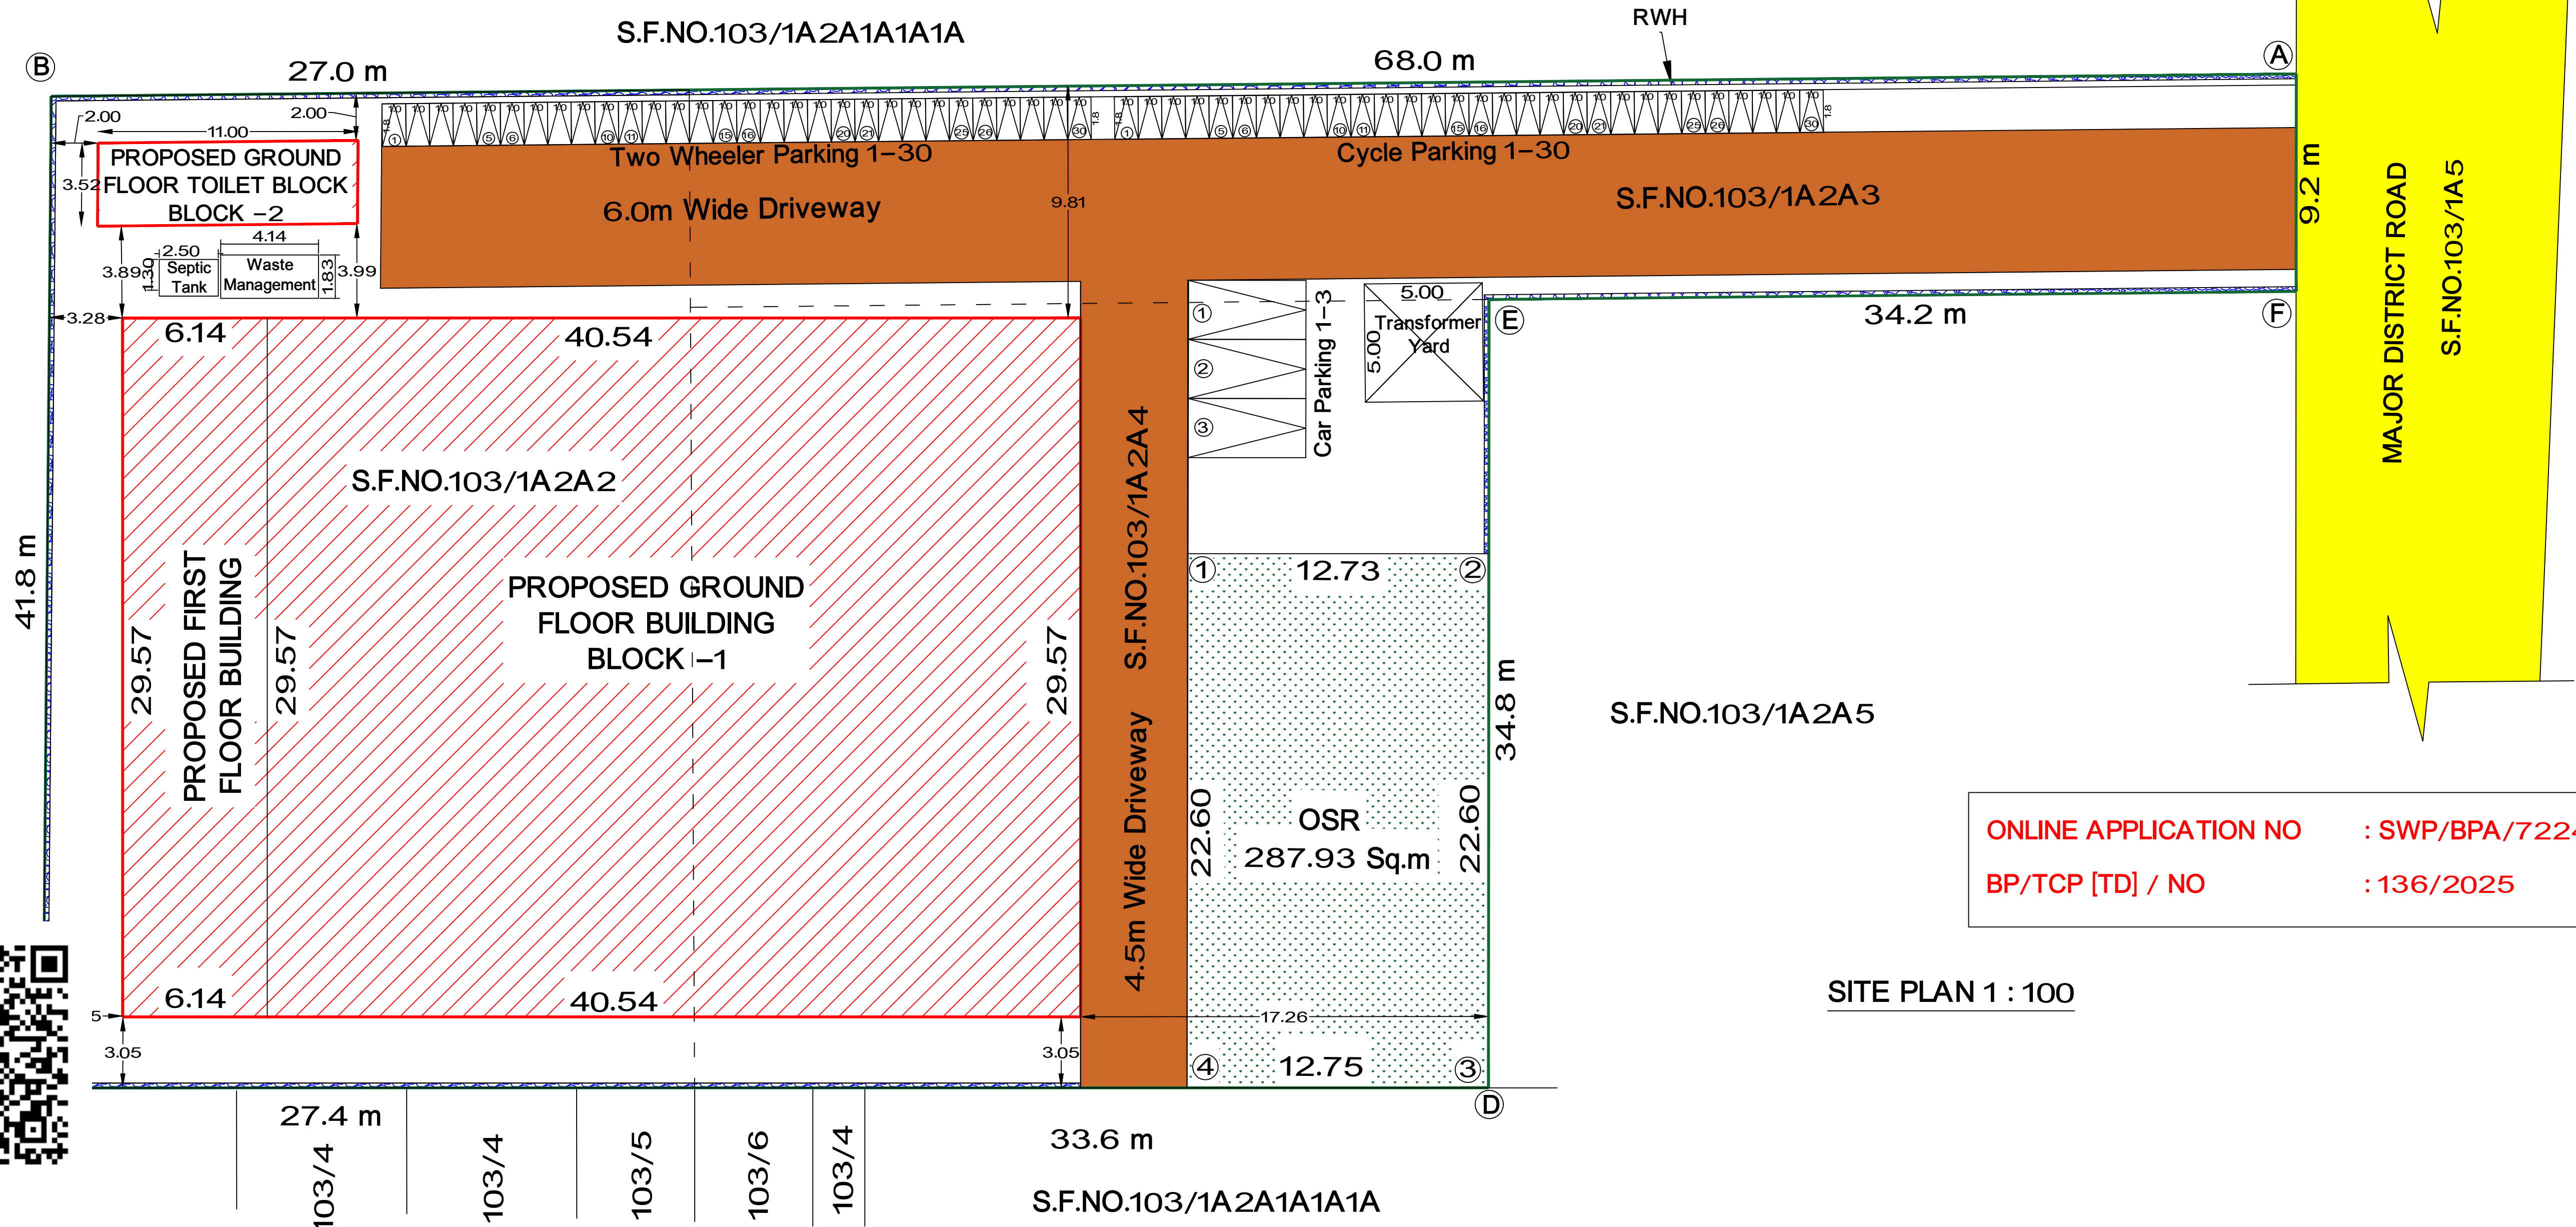

ONLINE APPLICATION NO : SWP/BPA/722483/2025
BP/TCP [TD] / NO : 136/2025

SITE PLAN 1 : 100

SITE AND DETAILED PLAN SHOWING THE PROPOSED CONSTRUCTION OF RCC ROOF GROUND AND FIRST FLOOR TAILORING AND GARMENT MAKING INDUSTRIAL BUILDING (GREEN CATEGORY) WITH 57.40 HP IN S.F.NOS: 103/1A2A2, 103/1A2A3 & 103/1A2A4 AT GANAPATHIPALAYAM VILLAGE AND GANAPATHIPALAYAM PANCHAYAT, PALLADAM TALUK, TIRUPPUR DISTRICT.

APPLICANT : Mr.V.BARATH. S/o Mr.VELUMANI.
Mrs.E.SUGITHA. D/o Mr.ELANGOVAN.

ONLINE APPLICATION NUMBER-SWP/BPA/722483/2025, DATED -06.12.2025




SITE AREA DETAILS :		ALL DIMENSION ARE IN METRE SCALE 1 : 100	
AS PER DOCUMENT	= 2835.00 Sq.m (or) 0.70 ACRE		
AS PER PATTA	= 2835.00 Sq.m		
AS PER SUPER IMPOSED	= 2937.60 Sq.m		

BUILDING AREA DETAILS	FSI (Sq.m)	NON FSI (Sq.m)	TOTAL BUILTUP AREA	COLOUR INDEX:-	
AREA OF PROPOSED. R.C.C ROOF GROUND FLOOR BUILDING (BLOCK-1)	1198.76	---	1198.76	EXISTING ROAD	
AREA OF PROPOSED. R.C.C ROOF FIRST FLOOR BUILDING (BLOCK-1)	195.16	---	195.16	APPLICANT SITE BOUNDARY	
AREA OF PROPOSED. R.C.C ROOF GROUND FLOOR BUILDING (BLOCK-2)	38.72	---	38.72	PROPOSED BUILDING	
GRAND TOTAL	1432.64	---	1432.64	RAIN WATER HARVESTING	
FLOOR SPACE INDEX (FSI) = $\frac{\text{F.S.I Area}}{\text{Area of the Site}} = \frac{1432.64}{2835.00} = 0.505 < 2.0$				OPEN SPACE RESERVATION	
				DRIVE WAY	

OPEN SPACE RESERVATION		REQUIRED	PROVIDED	HEIGHT OF THE BUILDING - 10.14 m	
		283.50 Sq.m	287.93 Sq.m (10.16 %)	NO OF WORKERS : 70 Nos	

PARKING DETAILS		REQUIRED	PROVIDED	FIRE ALARM SYSTEM	
1 Car Space for every 200 Sq.m. of Office Floor area Office Floor area : 38.67 Sq.m		01	03	FIRE WATER PIPE	
1 Two Wheeler space for every 50 sqm. of Work shop area and Office Area : 1432.39 Sq.m		28	30	FIRE FIGHTING EQUIPEMENTS	
1 Cycle space for every 50 sqm. of Work shop area and Office Area : 1432.39 Sq.m		28	30	FIRE HYDRANT	

Sl.NO	DESCRIPTION	No.Of Machines	H.P	DETAILS OF JOINARIES.	
				DESCRIPTION	METERS
1	SPLITTING BAND KNIFE	2 X 0.75	1.50	D - DOOR	1.22 X 2.44
2	STRAIGHT KNIFE CUTTING	2 X 0.30	0.60	D1 - DOOR	1.00 X 2.13
3	SINGLE NEEDLE MACHINE	31 X 0.30	9.30	W - WINDOW	1.83 X 1.83
4	OVERLOCK MACHINE	36 X 0.30	10.80	V - VENTILATOR	1.83 X 0.61
5	FLATLOCK MACHINE	26 X 0.40	10.40		
6	STAIN REMOVER	1 X 0.40	0.40		
7	IRONING TABLE	6 X 0.40	2.40		
8	COMPRESSOR	2 X 7.50	15.00		
9	BOREWELL MOTOR	1 X 5.00	5.00		
10	FABRIC INSPECTION MACHINE	1 X 1.00	1.00		
11	METAL DETECTOR	1 X 1.00	1.00		
	Total		57.40		

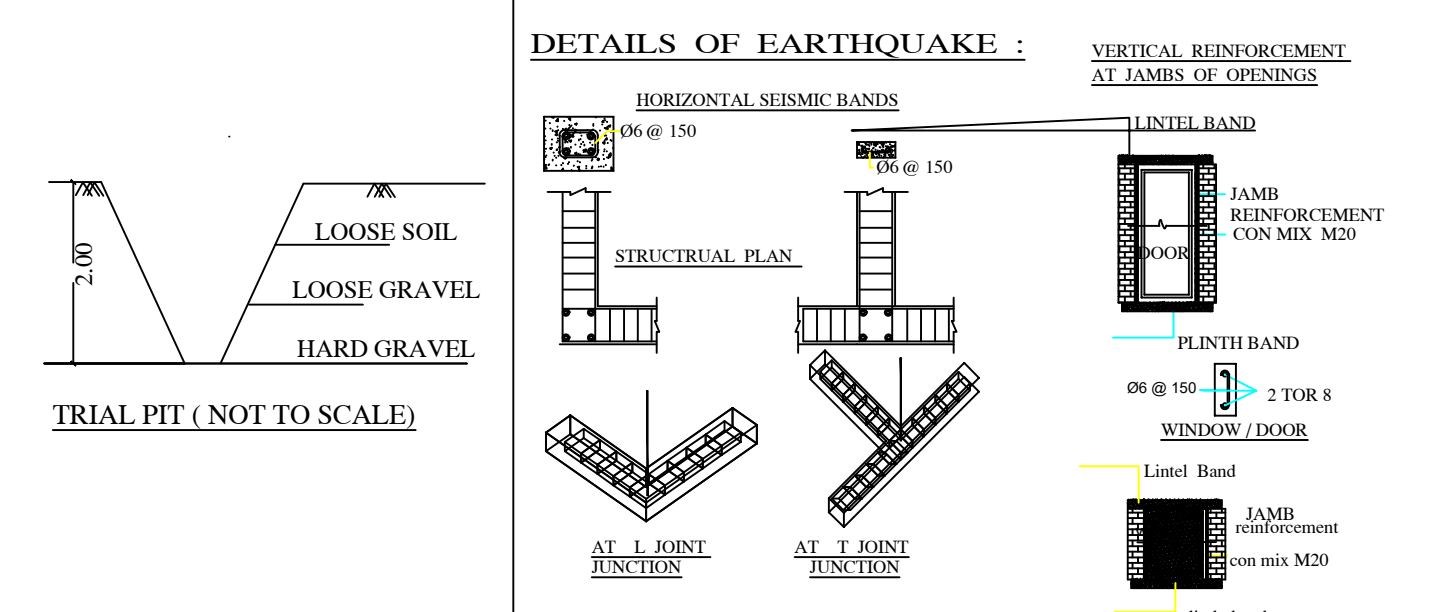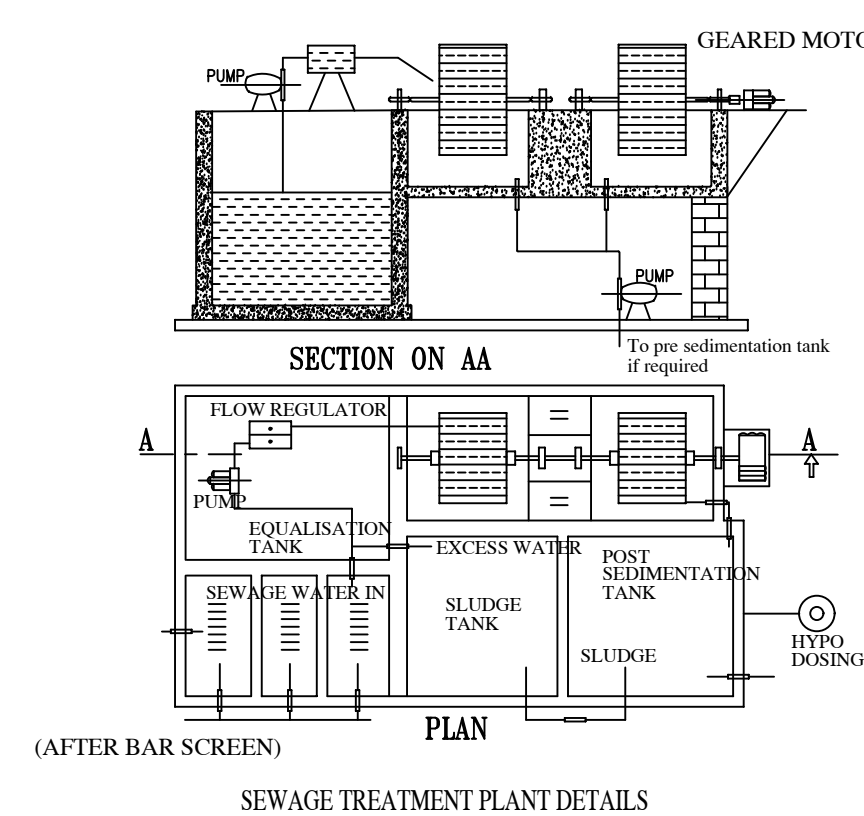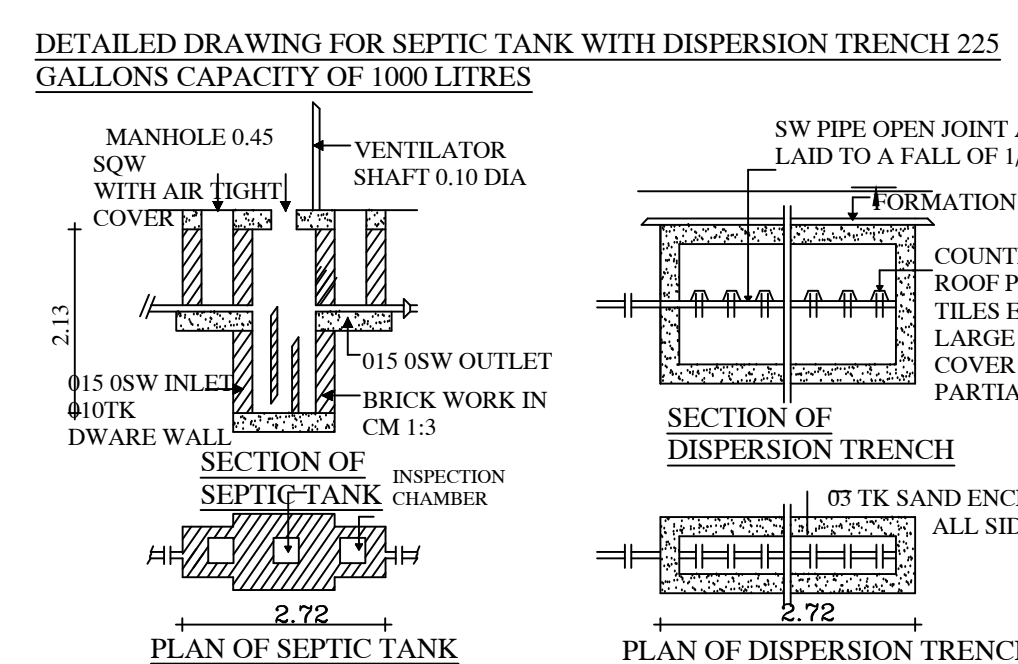

Er. S.GOKUL.M.E(Sty).(DTCP)
Registered Structural Engineer
Reg.No.TD/RSE/08-4/2025/02/001
GP CONSTRUCTION
Vellakovil-638111. Cell: 75989 69981
REGISTERED STRUCTURAL ENGINEER

D. NALLASIVAM B.E.,LBS.,
DTCP Registered Engineer
Reg.No.TD/RE/Gr-II/2024/12/012
Icom Builders, Kangayam-638701,
Tiruppur (TN), Cell:97501 21555
REGISTERED ENGINEER

APPLICANT / OWNER

Eight ways to know a piece of land before you pay for it.

This report covers one part of the picture. These cover the rest, drawn from the same government records, for any property in Tamil Nadu.

LandLens One

Ask anything about a property and get an answer grounded in live government records, with the sources shown.

[/landlens/one](#)



Verify My Land

Every record check run on one property and returned as a single report.

[/landlens/verify-my-land](#)



Legal Opinion

An advocate's written opinion on the title, built on the records we pull for it.

[/landlens](#)



One Map

Every layer on one map: the parcel, its boundary, zoning, water bodies and what sits around it.

[/landlens/one/map](#)



PriceMap

What land actually changed hands for around this plot, taken from the registered deeds.

[/landlens/pricemap](#)



Build Scope

What you are allowed to build here: floor space, height, coverage and setbacks.

[/landlens/build-scope](#)



Property Tracker

Watch a property and hear about it when something new is registered against it.

[/landlens/property-tracker](#)



Deal Room

Run the transaction in one place: documents, stamping, signatures and the parties.

[/landlens/deal-room](#)



Twenty-four checks you can run yourself, at no cost.

Records and verification

The registers themselves, read for you.

Encumbrance Certificate

Patta and Chitta

Field Measurement Sketch

EC Analyzer

Bank charge check

Court case search

Seller background check

Approval check by survey

Zoning and land use

What the plan says can happen on this land.

Land use zone finder

CMDA land use check

Coastal regulation zone

Master plan check

Water bodies finder

Airport height clearance

Value and duty

What it is worth and what it costs to register.

Guideline value by street

Guideline value by survey

Stamp duty and registration fees

Capital gains

Floor space index

Area unit converter

Registers and directories

Who holds it, and which office keeps the record.

Find your registering office

Temple property check

Waqf property check

RERA register



Every free tool
/tools



Services we run
for you
/services



The LandLens
suite
/landlens/one



Every claim in this document traces back to a government record.

Legal opinions, due diligence and title verification

Building plan, layout and sub-division approvals

Completion and occupancy certificates, regularisation

Escrow, negotiation and NRI property management

Land survey, soil testing, architecture and construction

Verified RealEstate
3/350/2 Mettukuppam,
OMR Thoraipakkam,
Chennai 600 097, India
hello@verified.realestate
+91 9996 12 9996

Prepared from the registers named on the page each finding sits on. Where a register could not be read, this document says so in its place rather than leaving the gap to be read as a clean result.

