

PP

APPROVAL RECORD

Planning Permission

Tiruppur district, Tamil Nadu

APPROVAL TYPE


Building Plan

ISSUING AUTHORITY


Town Panchayat

The approval as the planning authority issued it, reproduced in full behind this page.

An approval speaks to what was sanctioned, not to what was built. Completion is a separate record.

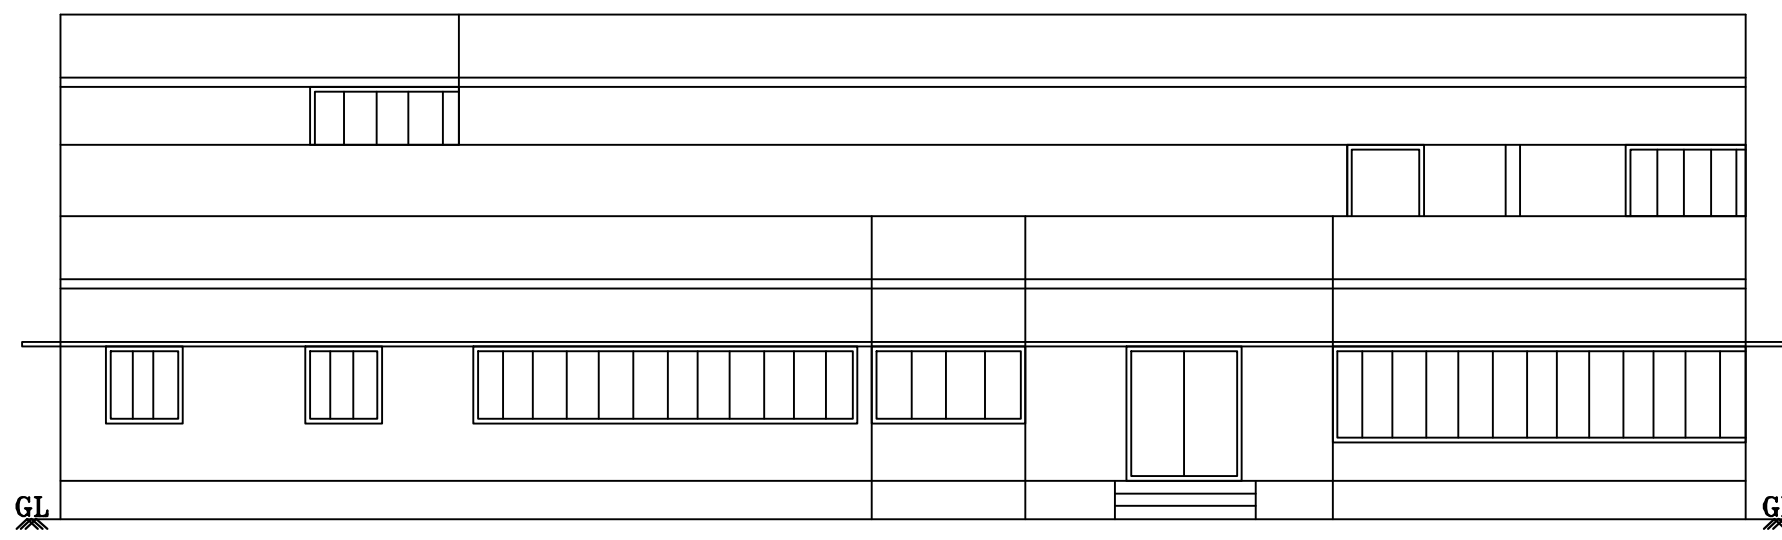


FRONT ELEVATION

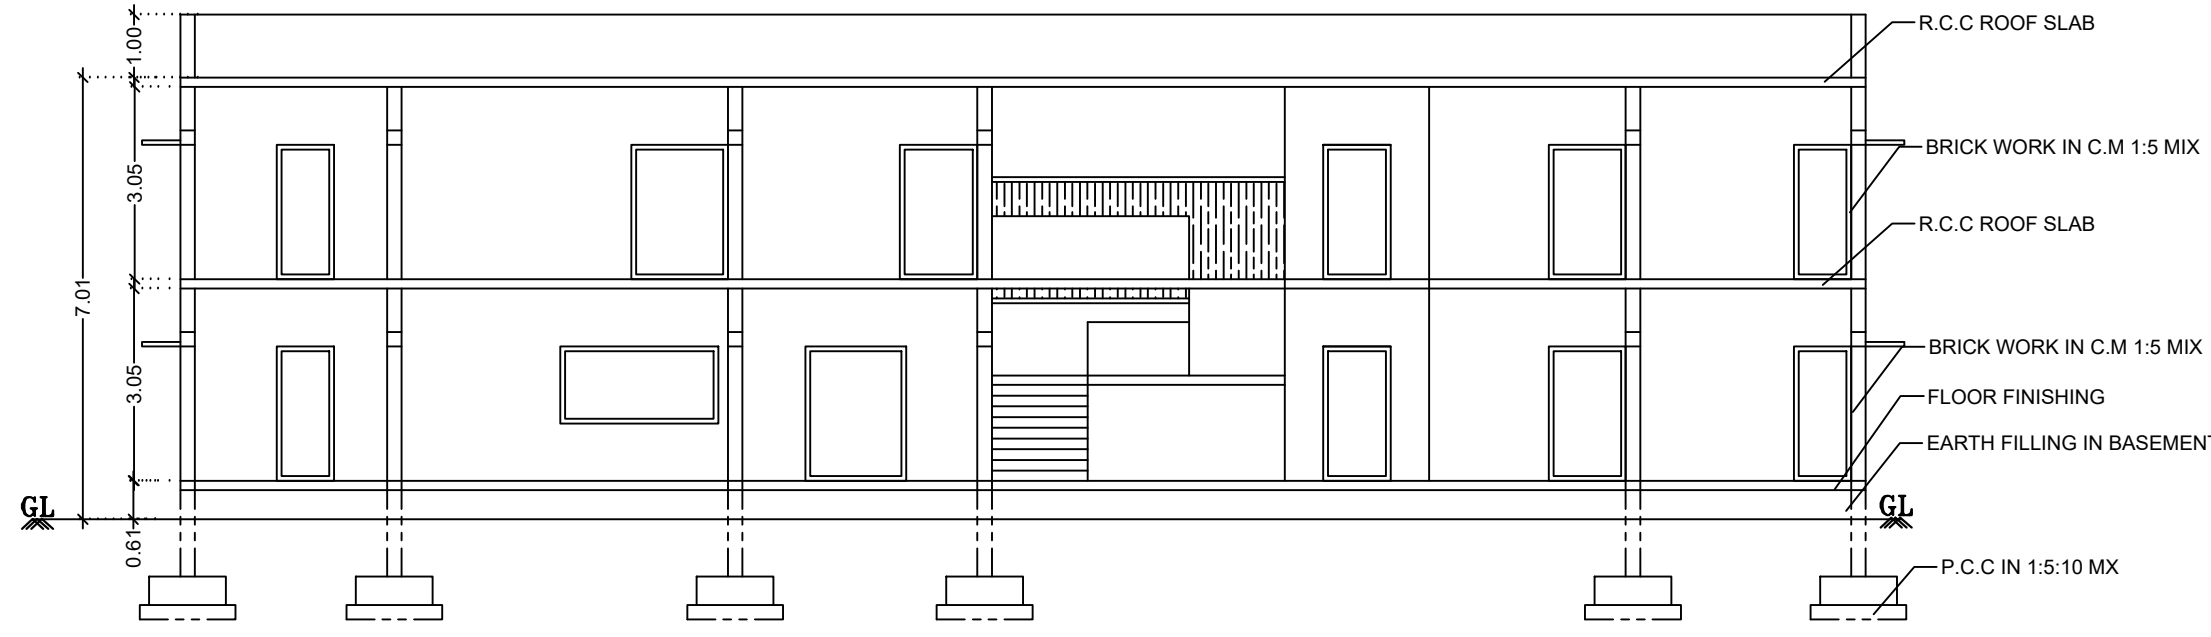


SECTION ON-AA

ONLINE APPLICATION NO- SWP/BPA/869671/2026,DATE-11.06.2026


BP / TCP (TD) No :-73/2026

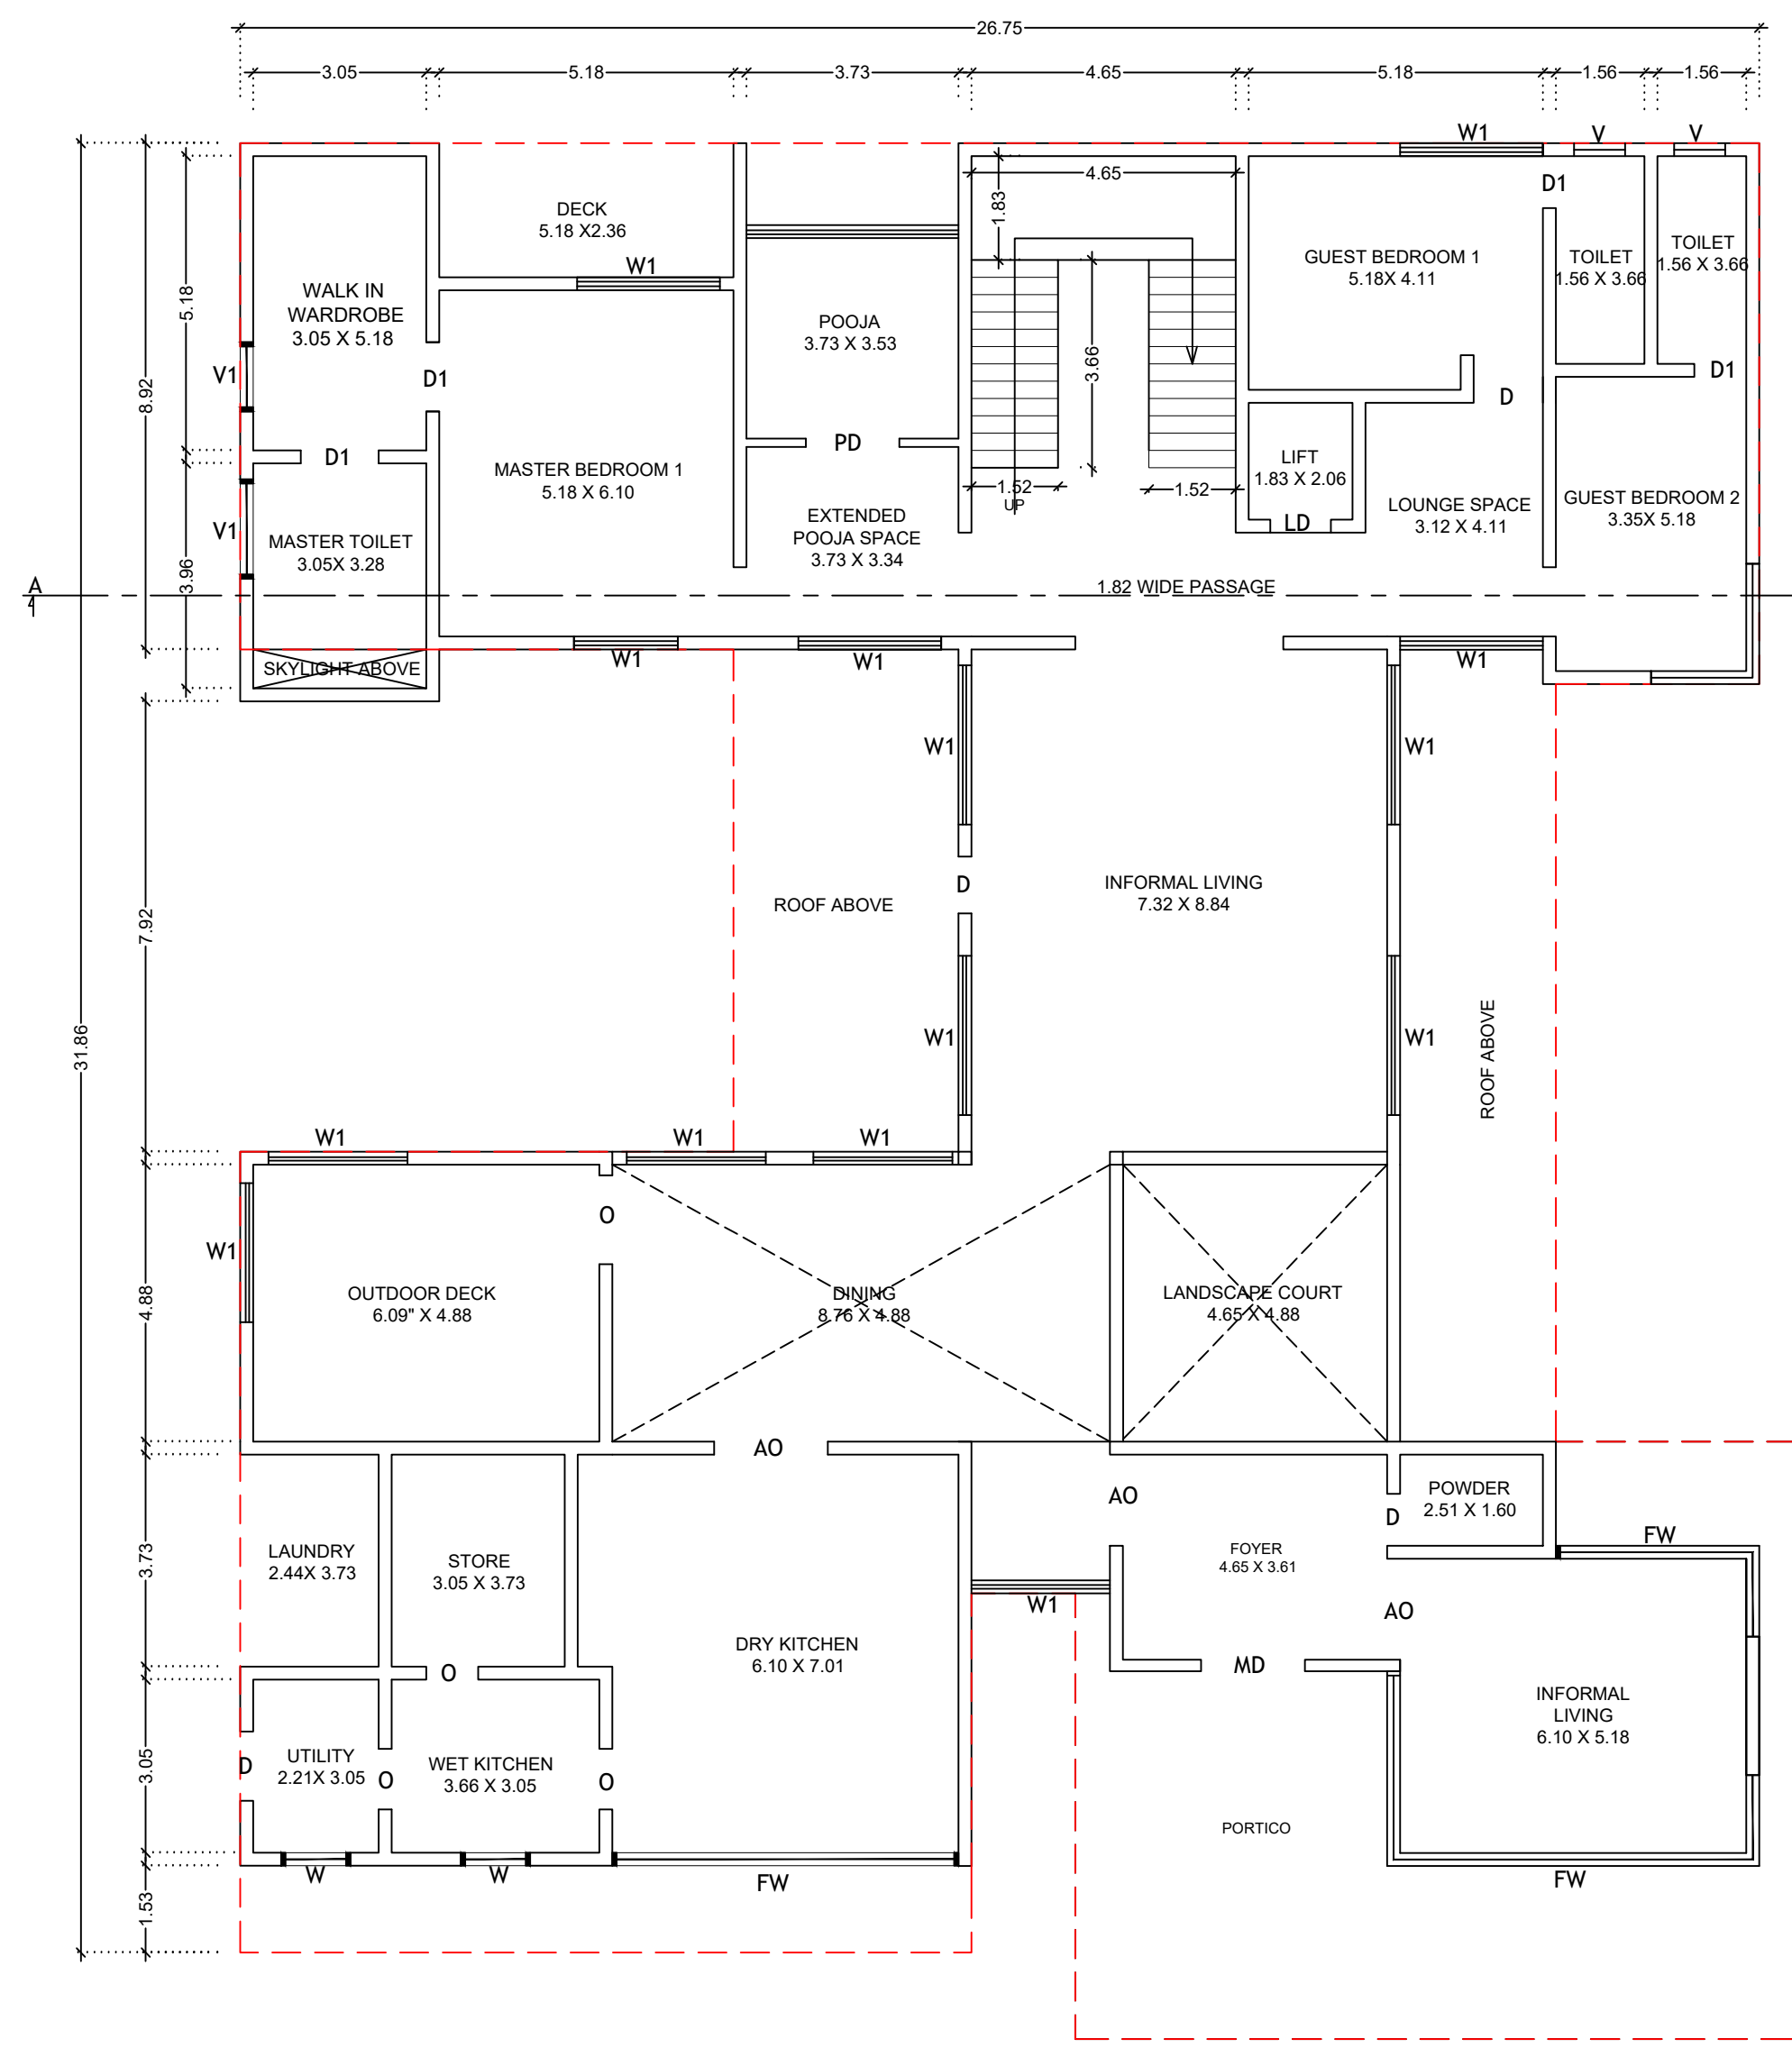

GROUND FLOOR PLAN

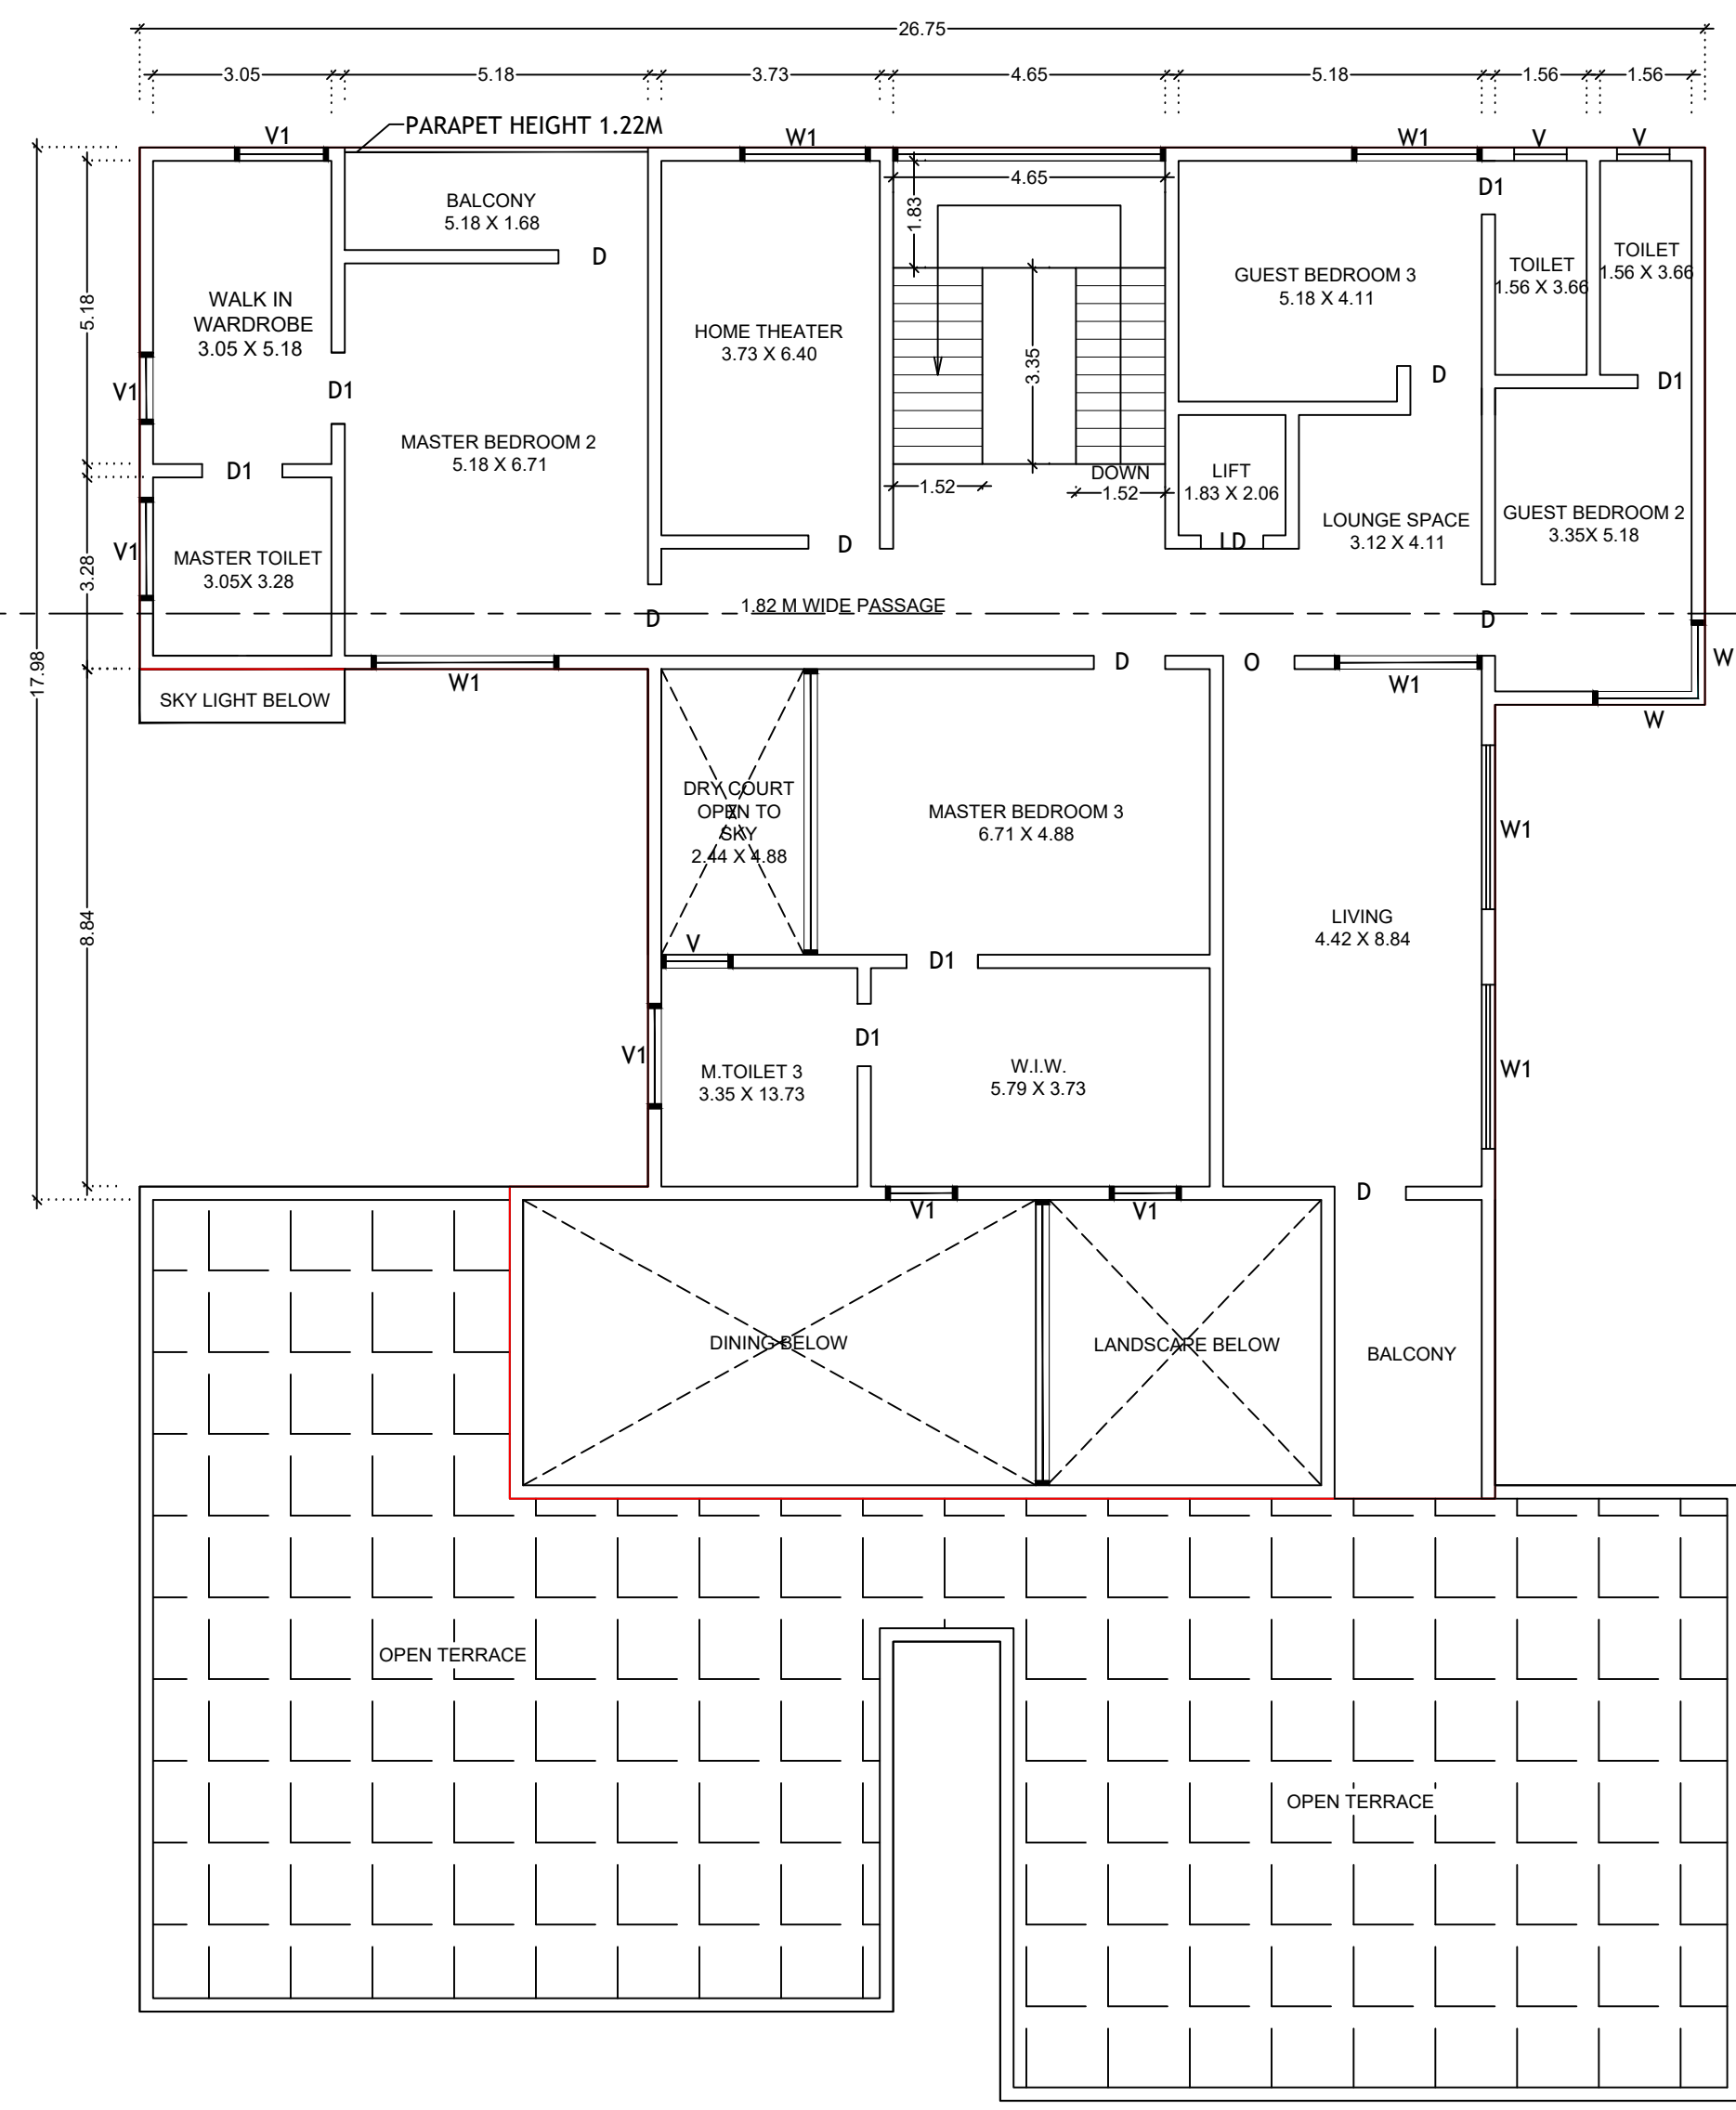


FIRST FLOOR PLAN

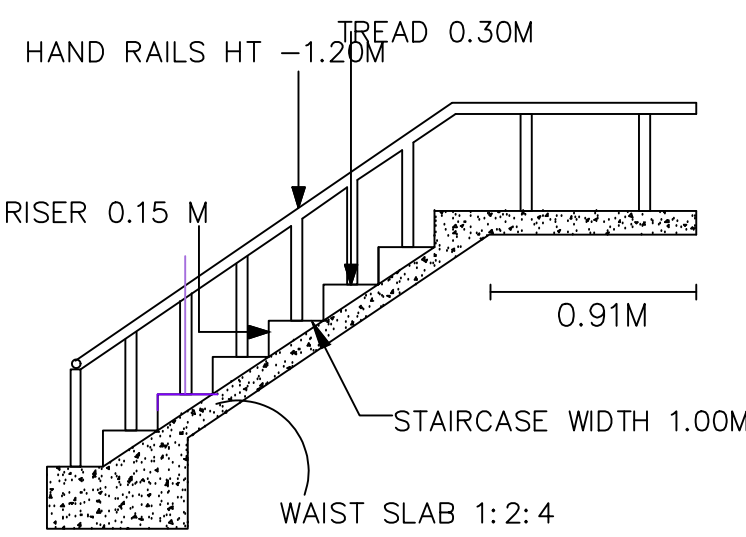

Physically Challenged Ramp landing

LANDING DIMENSION

2.05

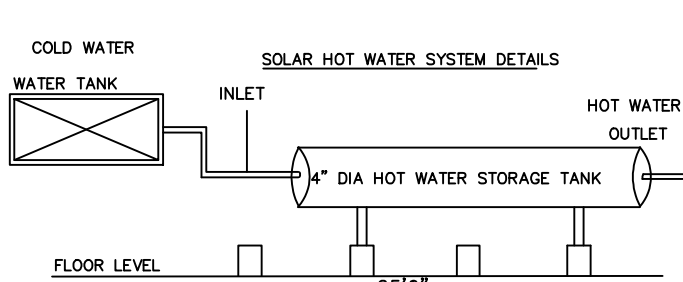

RAIN WATER HARVESTING TANK

PLAN

CONCRETE SLAB


BRICK BATS

AGGREGATE

OUTLETS

FILTER BED

1.80X1.80X2.40M

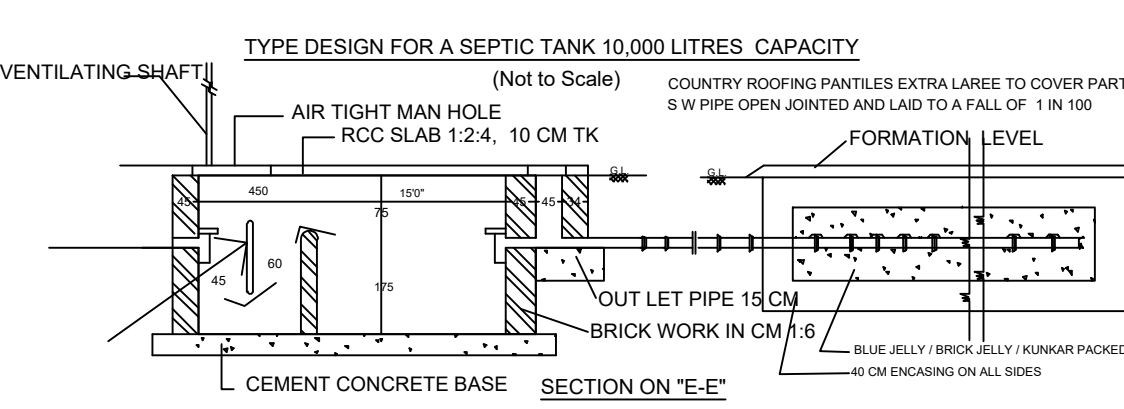

TYPE DESIGN FOR A SEPTIC TANK 10,000 LITRES CAPACITY

(BASE TO SKIN)

CONCRETE ROOFING PANELS (EXTRA LARGE) TO COVER PARTLY 15 CM

8 IN PIPE OPEN JOINTED AND LINED TO A FALL OF 1 IN 100

OUT LET PIPE 15 CM

BRICK WORK IN CM 1:5

SECTION ON 'E-E'

CEMENT CONCRETE BASE

PLAN

DISPERSION TRENCH

SECTION ON 'E-E'

PLAN

DISPERSION TRENCH

SECTION ON 'E-E'

PLAN

DISPERSION TRENCH

SECTION ON 'E-E'


PLAN

DISPERSION TRENCH

SECTION ON 'E-E'

PLAN

DISPERSION TRENCH

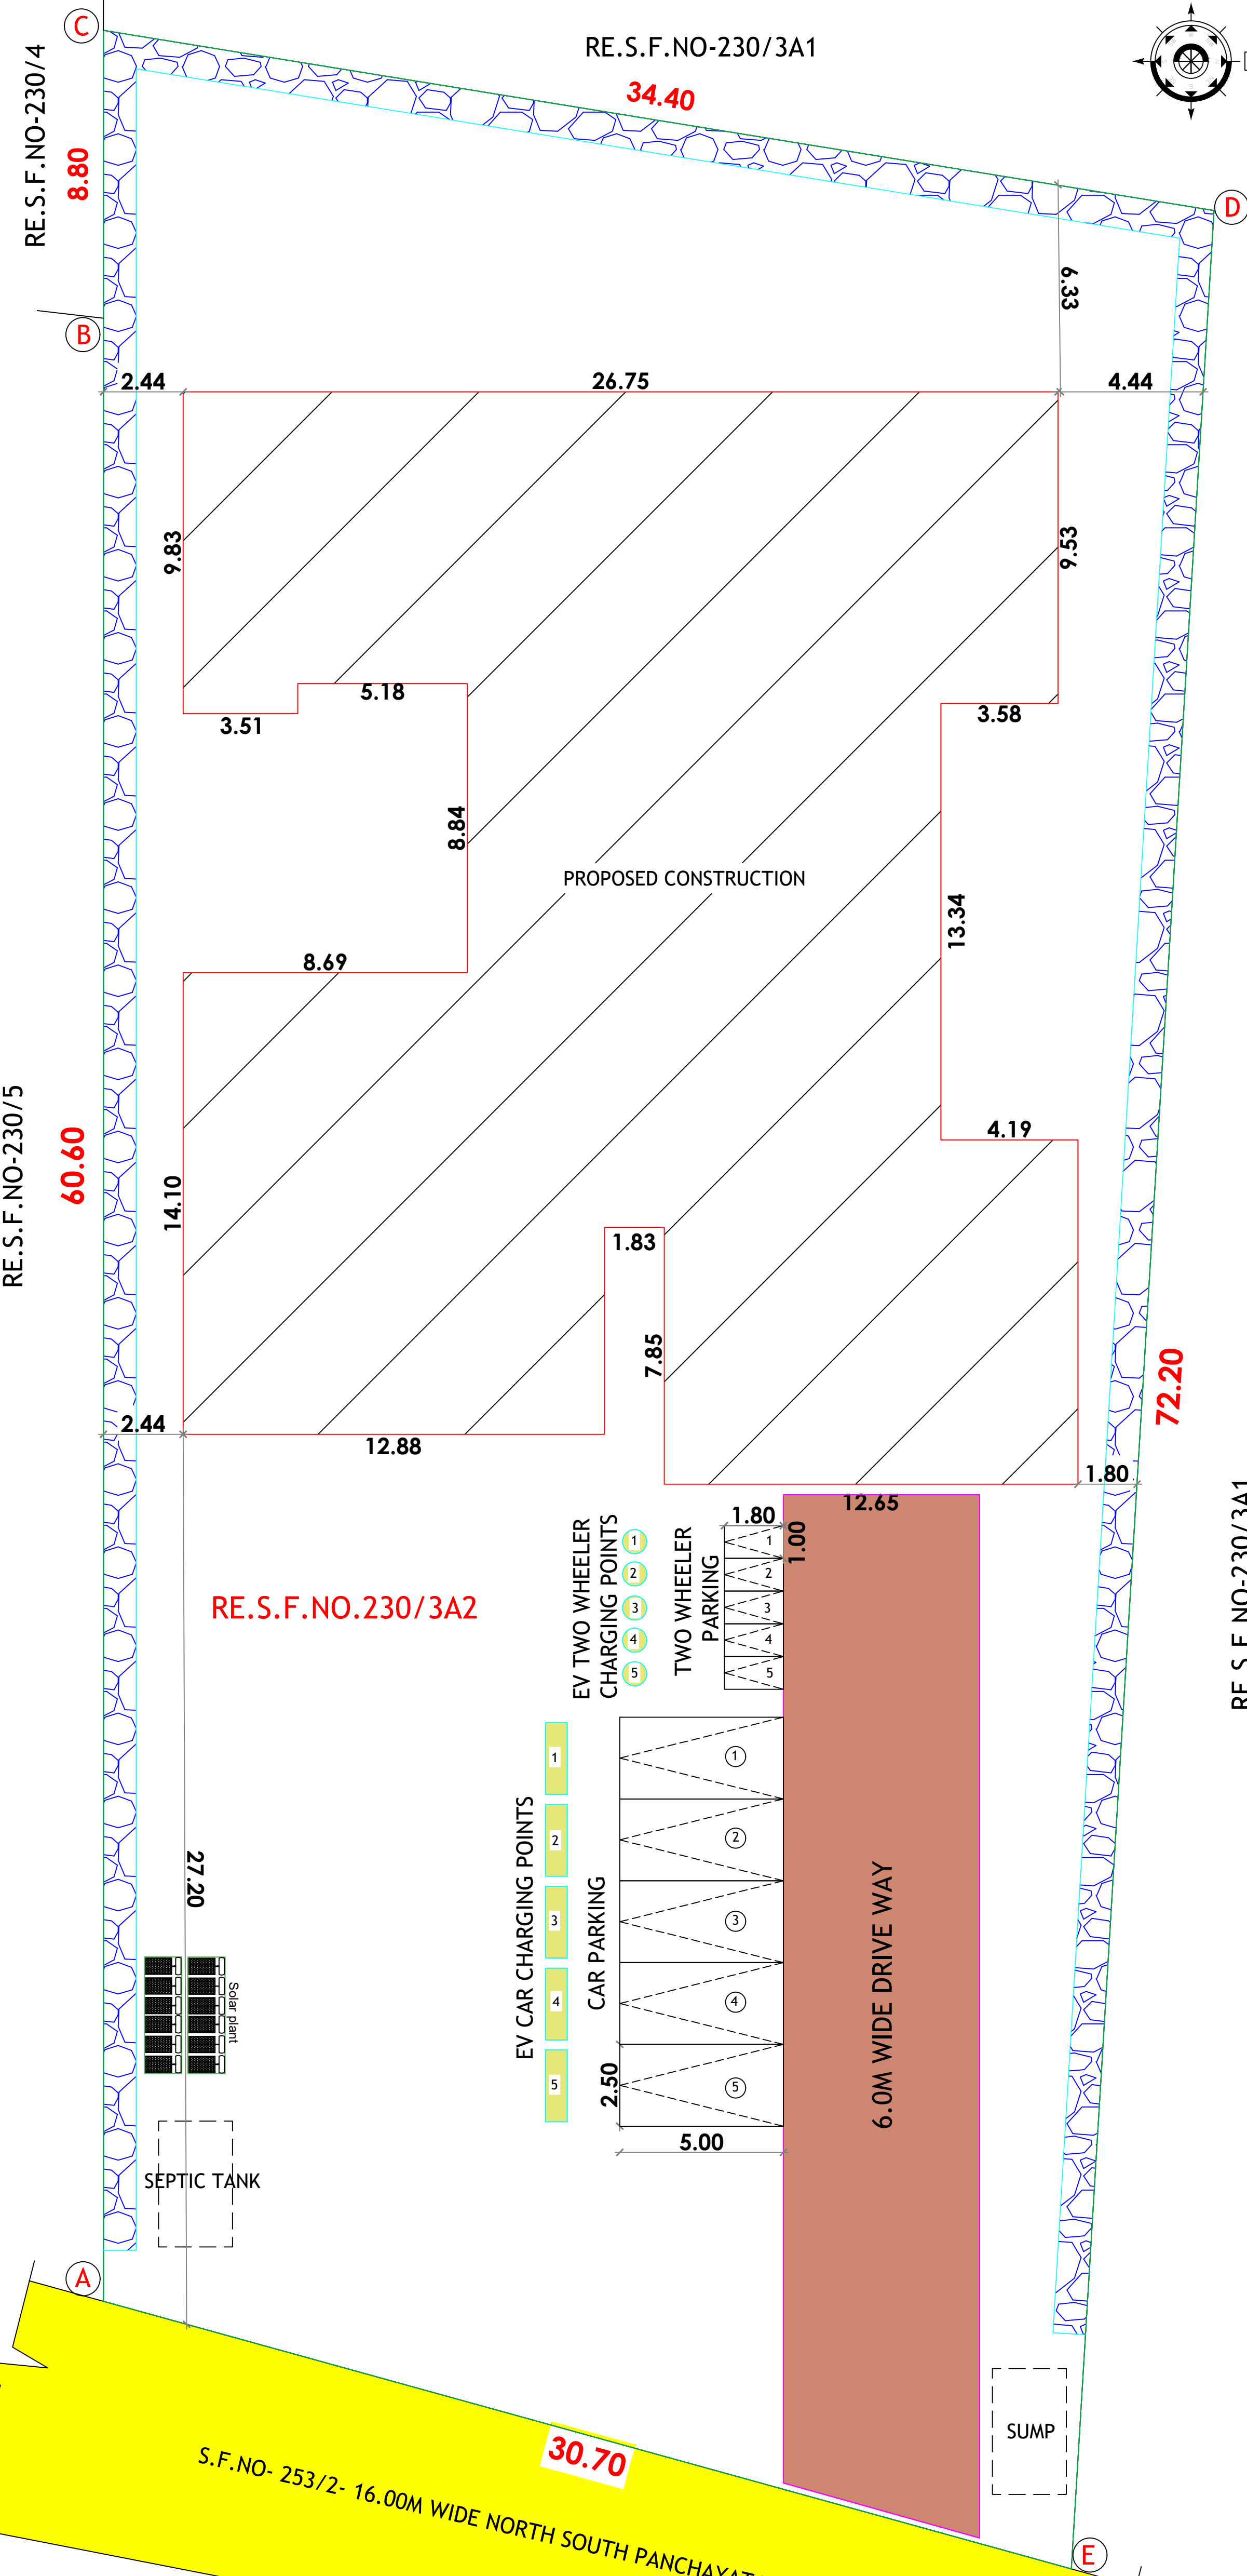

SITE PLAN
SCALE: 1:100

SITE AND DETAILED PLAN SHOWING THE PROPOSED CONSTRUCTION OF R.C.C ROOF GROUND AND FIRST FLOOR RESIDENTIAL BUILDING IN RE.S.F.NO.230/3A2 AT KOLATHUPALAYAM VILLAGE AND TOWN PANCHAYAT, DHARAPURAM TALUK, TIRUPPUR DISTRICT,

APPLICANT :

Mr.D.S.MURUGESAN
S/o.SELLAMUTHU.,

ONLINE APPLICATION NO- SWP/BPA/869671/2026,DATE-11.06.2026

AREA DETAILS		SQ.M	
AREA OF THE SITE (As per patta, FMB)		2268.00	
DOCUMENT AREA		2268.00	
PROPOSED BUILDING FLOOR WISE BREAKUP DETAILS			
NAME OF THE BUILDING	FSI AREA (in Sqm)	NON FSI AREA (in Sqm)	BUILT UP AREA (in Sqm)
Ground Floor	740.69	—	740.69
First floor	380.02	78.41	458.43
Total Area	1120.71	78.41	1199.12

FLOOR SPACE INDEX(FSI) = $\frac{\text{F.S.I AREA}}{\text{AREA OF THE SITE}} = \frac{1120.71}{2268.00} = 0.49 < 2.0$

MAXIMUM HEIGHT OF THE BUILDING - 7.01M

PARKING DETAIL	REQUIRED	PROVIDED
CAR PARKING One Car space for every 100 sqmt of floor area	4 Nos	5 Nos
TWO WHEELER PARKING One two wheeler space for every 25 sqmt of floor area	4 Nos	5 Nos
EV CAR CHARGING POINT	04 No	04 No
EV TWO WHEELER CHARGING POINT	04 Nos	04 Nos

JOINARY DETAILS

MD	MAIN DOOR	1.52x2.13
D	DOOR	1.22x2.13
D1	DOOR	0.76x2.13
LD	LIFT DOOR	1.00X2.13
W	WINDOW	1.83x1.52
W1	WINDOW	1.52x2.00
V	VENTILATOR	0.61x0.61

COLOUR INDEX

SITE BOUNDARY	
PROPOSED BUILDING	
APPROACH ROAD	
DRIVE WAY	

APPLICANT.

Er.S.ANANDAN BE.A.M.I.E.A.I.V.C.,
DTC Registered Engineer,
Reg No.TG/GR/2024/6004,
108,Kalki Complex, 1st Floor,
Karur Road, Vellakovil-638 111,
Cell:- 98654 77345.

REGISTERED ENGINEER.

Er.S.ANANDAN BE.A.M.I.E.A.I.V.C.,
DTC Registered Engineer,
RSE/Gr-II/001/KRRMAR-2023,
108,Kalki Complex, 1st Floor,
Karur Road, Vellakovil-638 111,
Cell:- 98654 77345.

REGISTERED ENGINEER.

Eight ways to know a piece of land before you pay for it.

This report covers one part of the picture. These cover the rest, drawn from the same government records, for any property in Tamil Nadu.

LandLens One

Ask anything about a property and get an answer grounded in live government records, with the sources shown.

[/landlens/one](#)



Verify My Land

Every record check run on one property and returned as a single report.

[/landlens/verify-my-land](#)



Legal Opinion

An advocate's written opinion on the title, built on the records we pull for it.

[/landlens](#)



One Map

Every layer on one map: the parcel, its boundary, zoning, water bodies and what sits around it.

[/landlens/one/map](#)



PriceMap

What land actually changed hands for around this plot, taken from the registered deeds.

[/landlens/pricemap](#)



Build Scope

What you are allowed to build here: floor space, height, coverage and setbacks.

[/landlens/build-scope](#)



Property Tracker

Watch a property and hear about it when something new is registered against it.

[/landlens/property-tracker](#)



Deal Room

Run the transaction in one place: documents, stamping, signatures and the parties.

[/landlens/deal-room](#)



Twenty-four checks you can run yourself, at no cost.

Records and verification

The registers themselves, read for you.

Encumbrance Certificate

Patta and Chitta

Field Measurement Sketch

EC Analyzer

Bank charge check

Court case search

Seller background check

Approval check by survey

Value and duty

What it is worth and what it costs to register.

Guideline value by street

Guideline value by survey

Stamp duty and registration fees

Capital gains

Floor space index

Area unit converter

Zoning and land use

What the plan says can happen on this land.

Land use zone finder

CMDA land use check

Coastal regulation zone

Master plan check

Water bodies finder

Airport height clearance

Registers and directories

Who holds it, and which office keeps the record.

Find your registering office

Temple property check

Waqf property check

RERA register



Every free tool
/tools



Services we run
for you
/services



The LandLens
suite
/landlens/one



Every claim in this document traces back to a government record.

Legal opinions, due diligence and title verification

Building plan, layout and sub-division approvals

Completion and occupancy certificates, regularisation

Escrow, negotiation and NRI property management

Land survey, soil testing, architecture and construction

Verified RealEstate
3/350/2 Mettukuppam,
OMR Thoraipakkam,
Chennai 600 097, India
hello@verified.realestate
+91 9996 12 9996

Prepared from the registers named on the page each finding sits on. Where a register could not be read, this document says so in its place rather than leaving the gap to be read as a clean result.

