


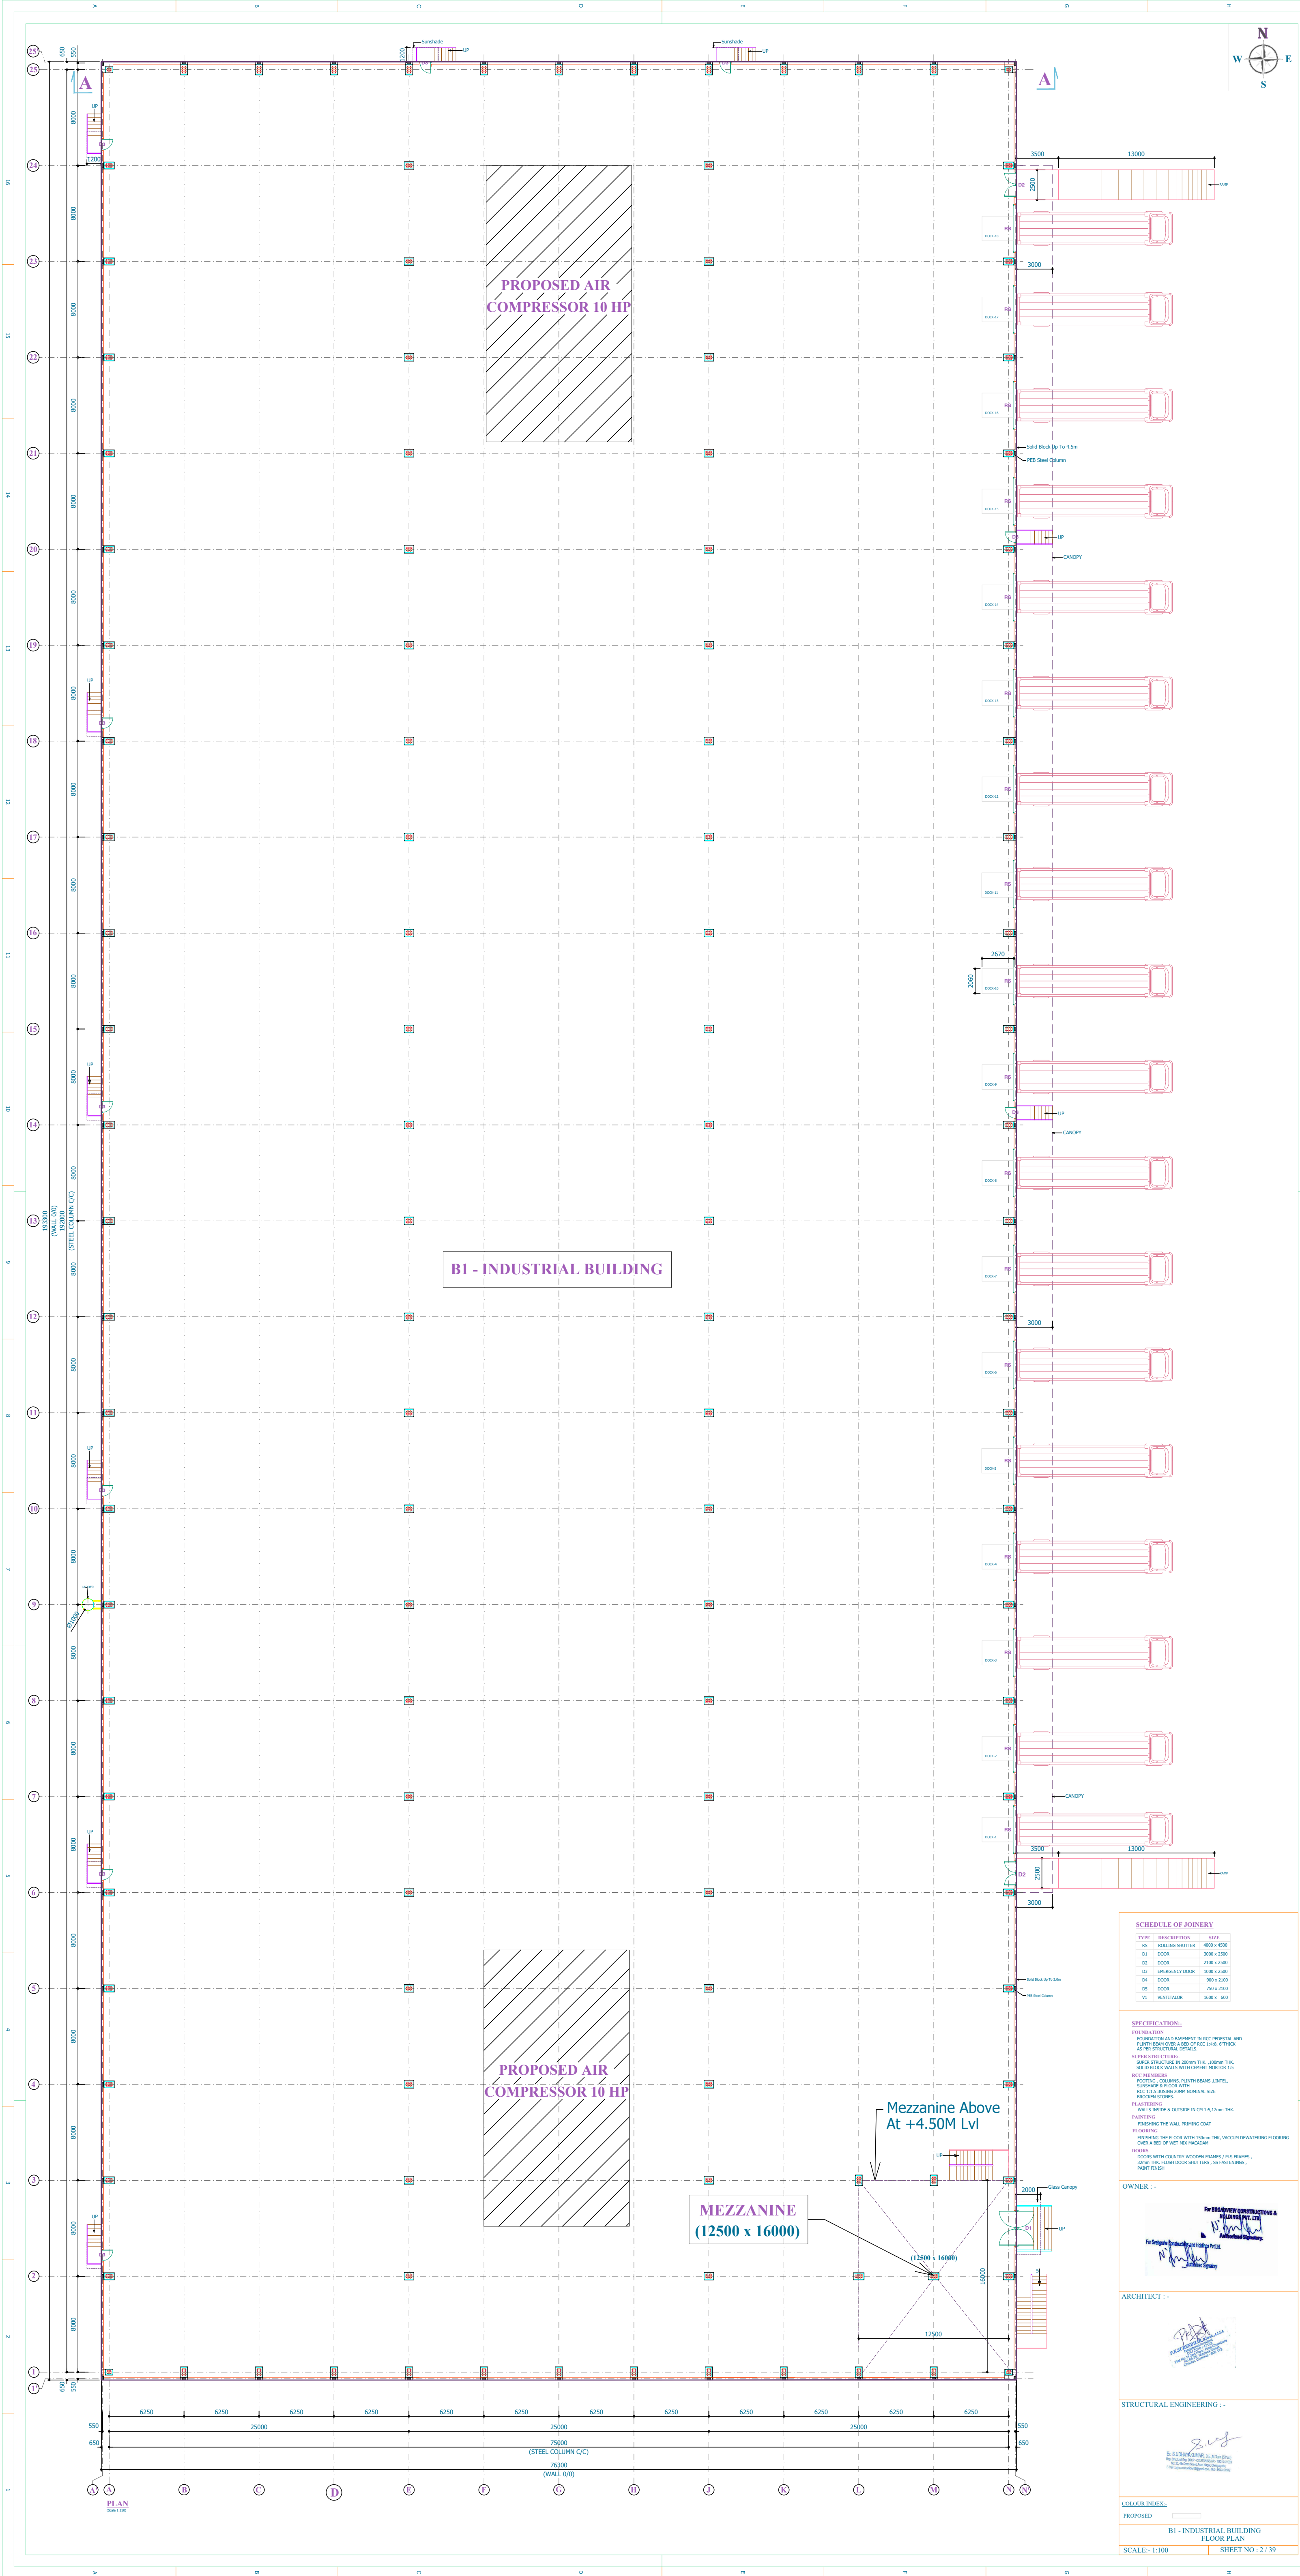

TYPE

DESCRIPTION

SIZE

RS

ROLLING SHUTTER

4000 x 4000

D1

DOOR

3000 x 2300

D2

DOOR

2100 x 2300

D3

EMERGENCY DOOR

1000 x 2300

D4

DOOR

900 x 2100

D5

DOOR

750 x 2100

VE

VENTILATOR

1000 x 1000

SPECIFICATIONS:

FOUNDATION AND ROOFING TO BE PRECAST AND
PULTRUDED STEEL BEAM OVER A BED OF RCC 1:1:4. 100mm THK.
ALL FOR STRUCTURE, 100mm THK.

SUPER STRUCTURE IN 200mm THK., 100mm THK.
SOLID BLOCK WALLS WITH CEMENT PORTLAND 1:3
RCC 1:1:4. 100mm THK.
FLOORING: CEMENT SAND MORTAR, 100mm THK.
ROOFING: CEMENT SAND MORTAR, 100mm THK.
ROOFING: CEMENT SAND MORTAR, 100mm THK.
ROOFING: CEMENT SAND MORTAR, 100mm THK.

PAINTING:
WALLS INSIDE & OUTSIDE IN CH 1:1:4. 100mm THK.
FLOORING:
FLOORING THE FLOOR WITH 100mm THK. VACUUM DEWATERING FLOORING
OVER A BED OF RCC 1:1:4. 100mm THK.

DOORS WITH COUNTRY WOODEN FRAMES / P.S. FRAMES,
DOWN THE FLOOR DOOR SHUTTERS, 10 FASTENERS, 10
PAINT FINISH

OWNER :-

For BILAL/SHAH CONSTRUCTION &
100mm THK. 100mm THK.

For BILAL/SHAH CONSTRUCTION &
100mm THK. 100mm THK.

ARCHITECT :-

For BILAL/SHAH CONSTRUCTION &
100mm THK. 100mm THK.

STRUCTURAL ENGINEERING :-

For BILAL/SHAH CONSTRUCTION &
100mm THK. 100mm THK.



COLOUR INDEX:

PROPOSED

B1 - INDUSTRIAL BUILDING
FLOOR PLAN

SCALE: 1:100

SHEET NO : 2 / 39

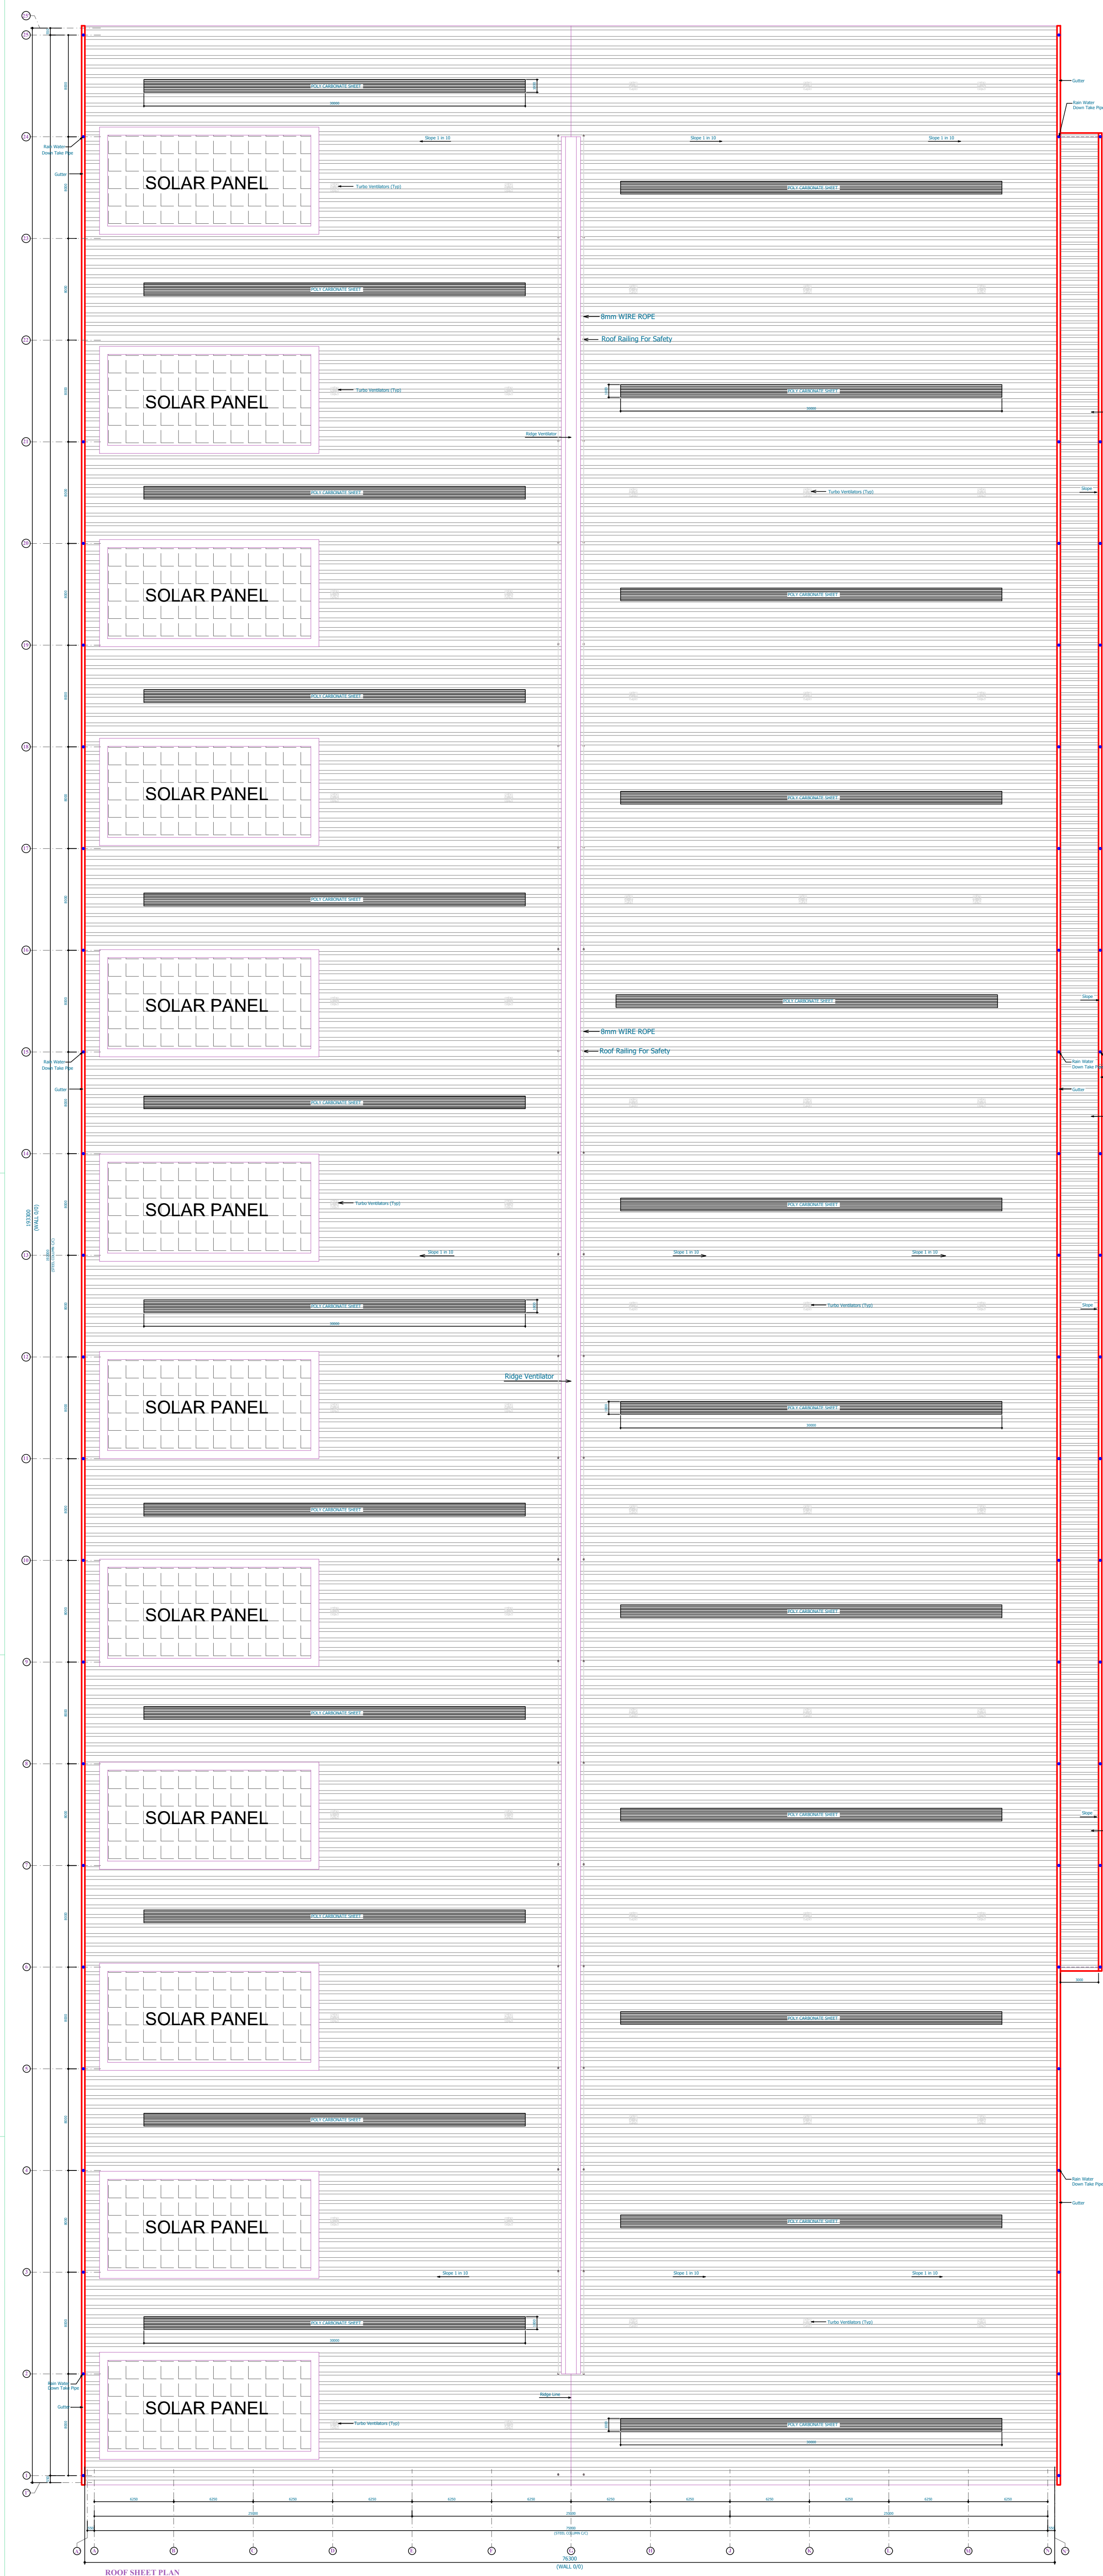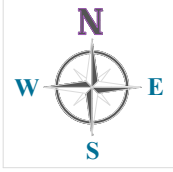

ROOF SHEET PLAN
DATE: 10.10.2024

SPECIFICATION:-

FIR VENTILATION
FOUNDATION AND BASEMENT IN RCC PEDESTAL AND
PLASTER BEAM OVER A BED OF RCC 1-4-8, 6" THICK
AS PER STRUCTURAL DETAILS.

WATER PROOFING
SUPER STRUCTURE IN 200mm THK, 100mm THK,
SOLID BLOCK WALLS WITH CORNER PORTER 1:3

ROOF MEMBERS
PLASTER, 150mm, 150mm BEAMS, LENTIL,
SURCHASE & FLOOR WITH
RCC 1:1.5 DRAINING DOWN NORMAL SIZE
BROCKEN STONES.

PLASTERING
WALLS INSIDE & OUTSIDE IN CH 1:5, 12mm THK.

PAINTING
FINISHING THE WALL PRIMER COAT

FLOORING
FINISHING THE FLOOR WITH 150mm THK, VACUUM DRAINING FLOORING
OVER A BED OF WET M&B MACADAM

DOORS
DOORS WITH COUNTRY WOODEN FRAMES, IN 5 FRAMES,
20mm THK, FLUSH DOOR SHUTTERS, 65 FASTENING,
PAINT PRIMER

OWNER :-


ARCHITECT :-

STRUCTURAL ENGINEERING :-

COLOUR INDEX:-

PROPOSED

BI - INDUSTRIAL BUILDING
ROOF SHEET PLAN
SCALE:- 1:100 SHEET NO : 3 / 39

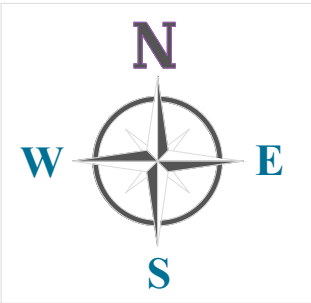

SPECIFICATION:-

FOUNDATION

FOUNDATION AND BASEMENT IN RCC PEDESTAL AND PLINTH BEAM OVER A BED OF RCC 1:4:8, 6"THICK AS PER STRUCTURAL DETAILS.

SUPER STRUCTURE:-

SUPER STRUCTURE IN 200mm THK. ,100mm THK. SOLID BLOCK WALLS WITH CEMENT MORTAR 1:5

RCC MEMBERS

FOOTING , COLUMNS, PLINTH BEAMS ,LINTEL, SUNSHADE & FLOOR WITH RCC 1:1.5:3USING 20MM NOMINAL SIZE BROCKEN STONES.

PLASTERING

WALLS INSIDE & OUTSIDE IN CM 1:5,12mm THK.

PAINTING

FINISHING THE WALL PRIMING COAT


FLOORING

FINISHING THE FLOOR WITH 150mm THK, VACCUM DEWATERING FLOORING OVER A BED OF WET MIX MACADAM

DOORS

DOORS WITH COUNTRY WOODEN FRAMES / M.S FRAMES , 32mm THK. FLUSH DOOR SHUTTERS , SS FASTENINGS , PAINT FINISH

OWNER : -

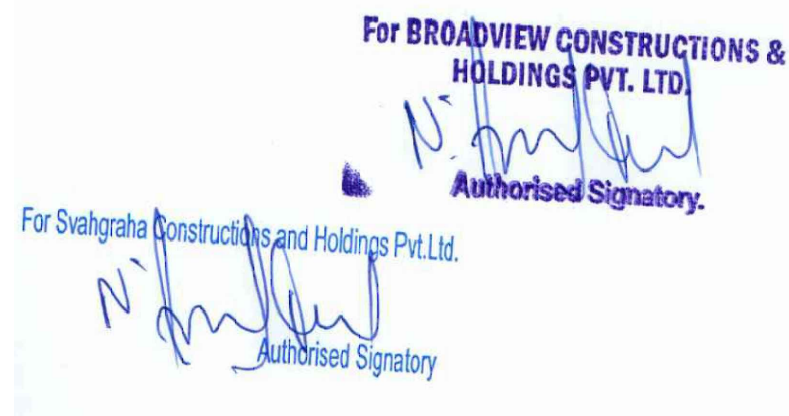

ARCHITECT : -



STRUCTURAL ENGINEERING : -





COLOUR INDEX:-


PROPOSED


B1 - INDUSTRIAL BUILDING
(SECTION - AA & NORTH SIDE ELEVATION)

SCALE:- 1:100


SHEET NO : 4 / 39

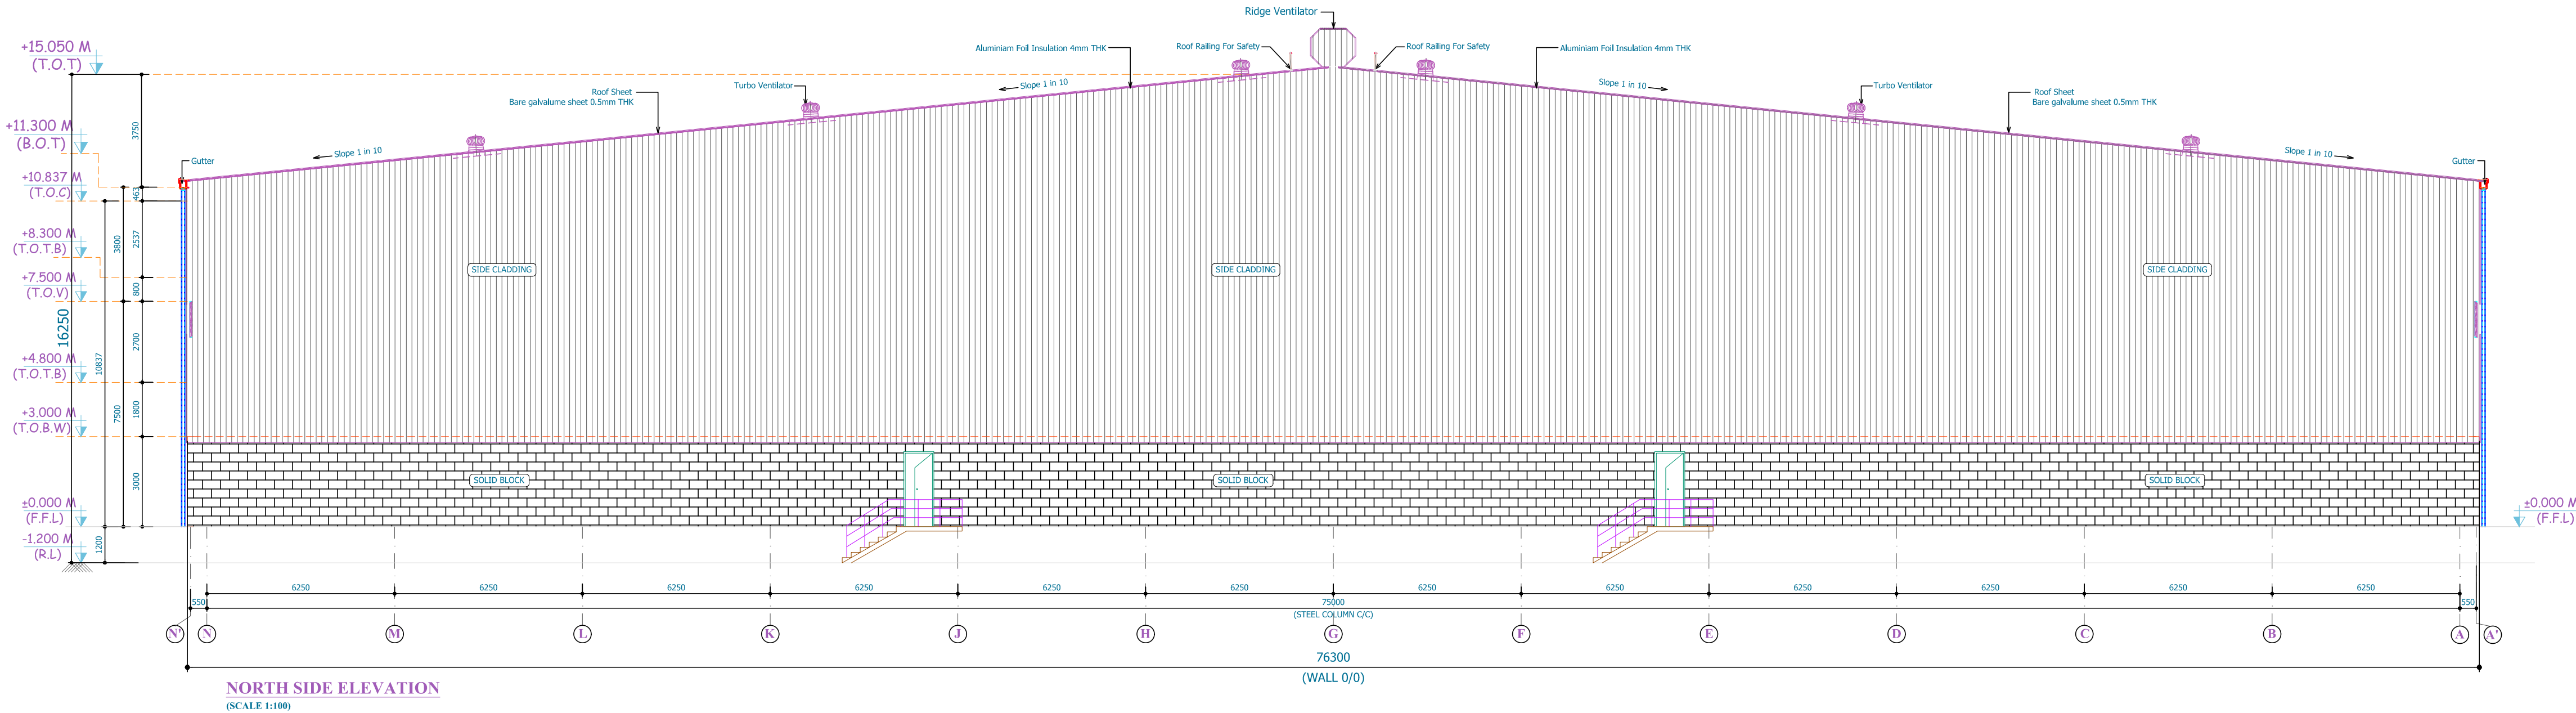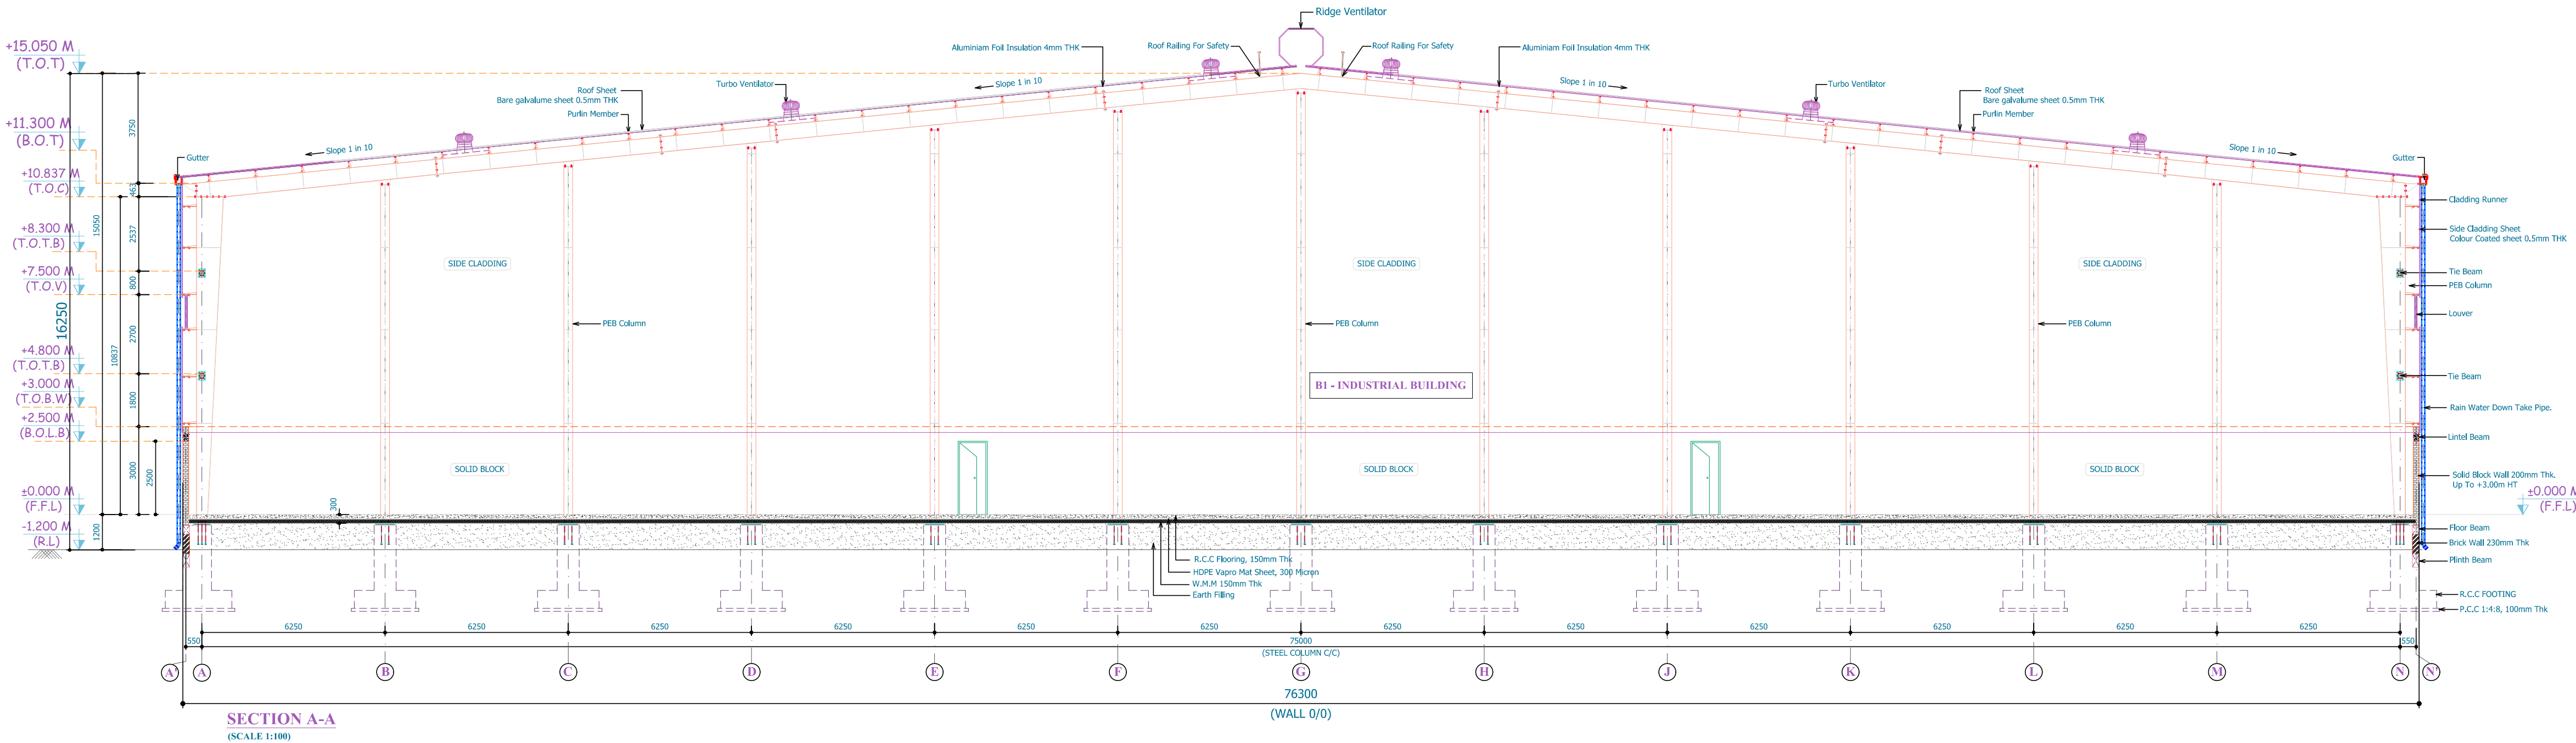

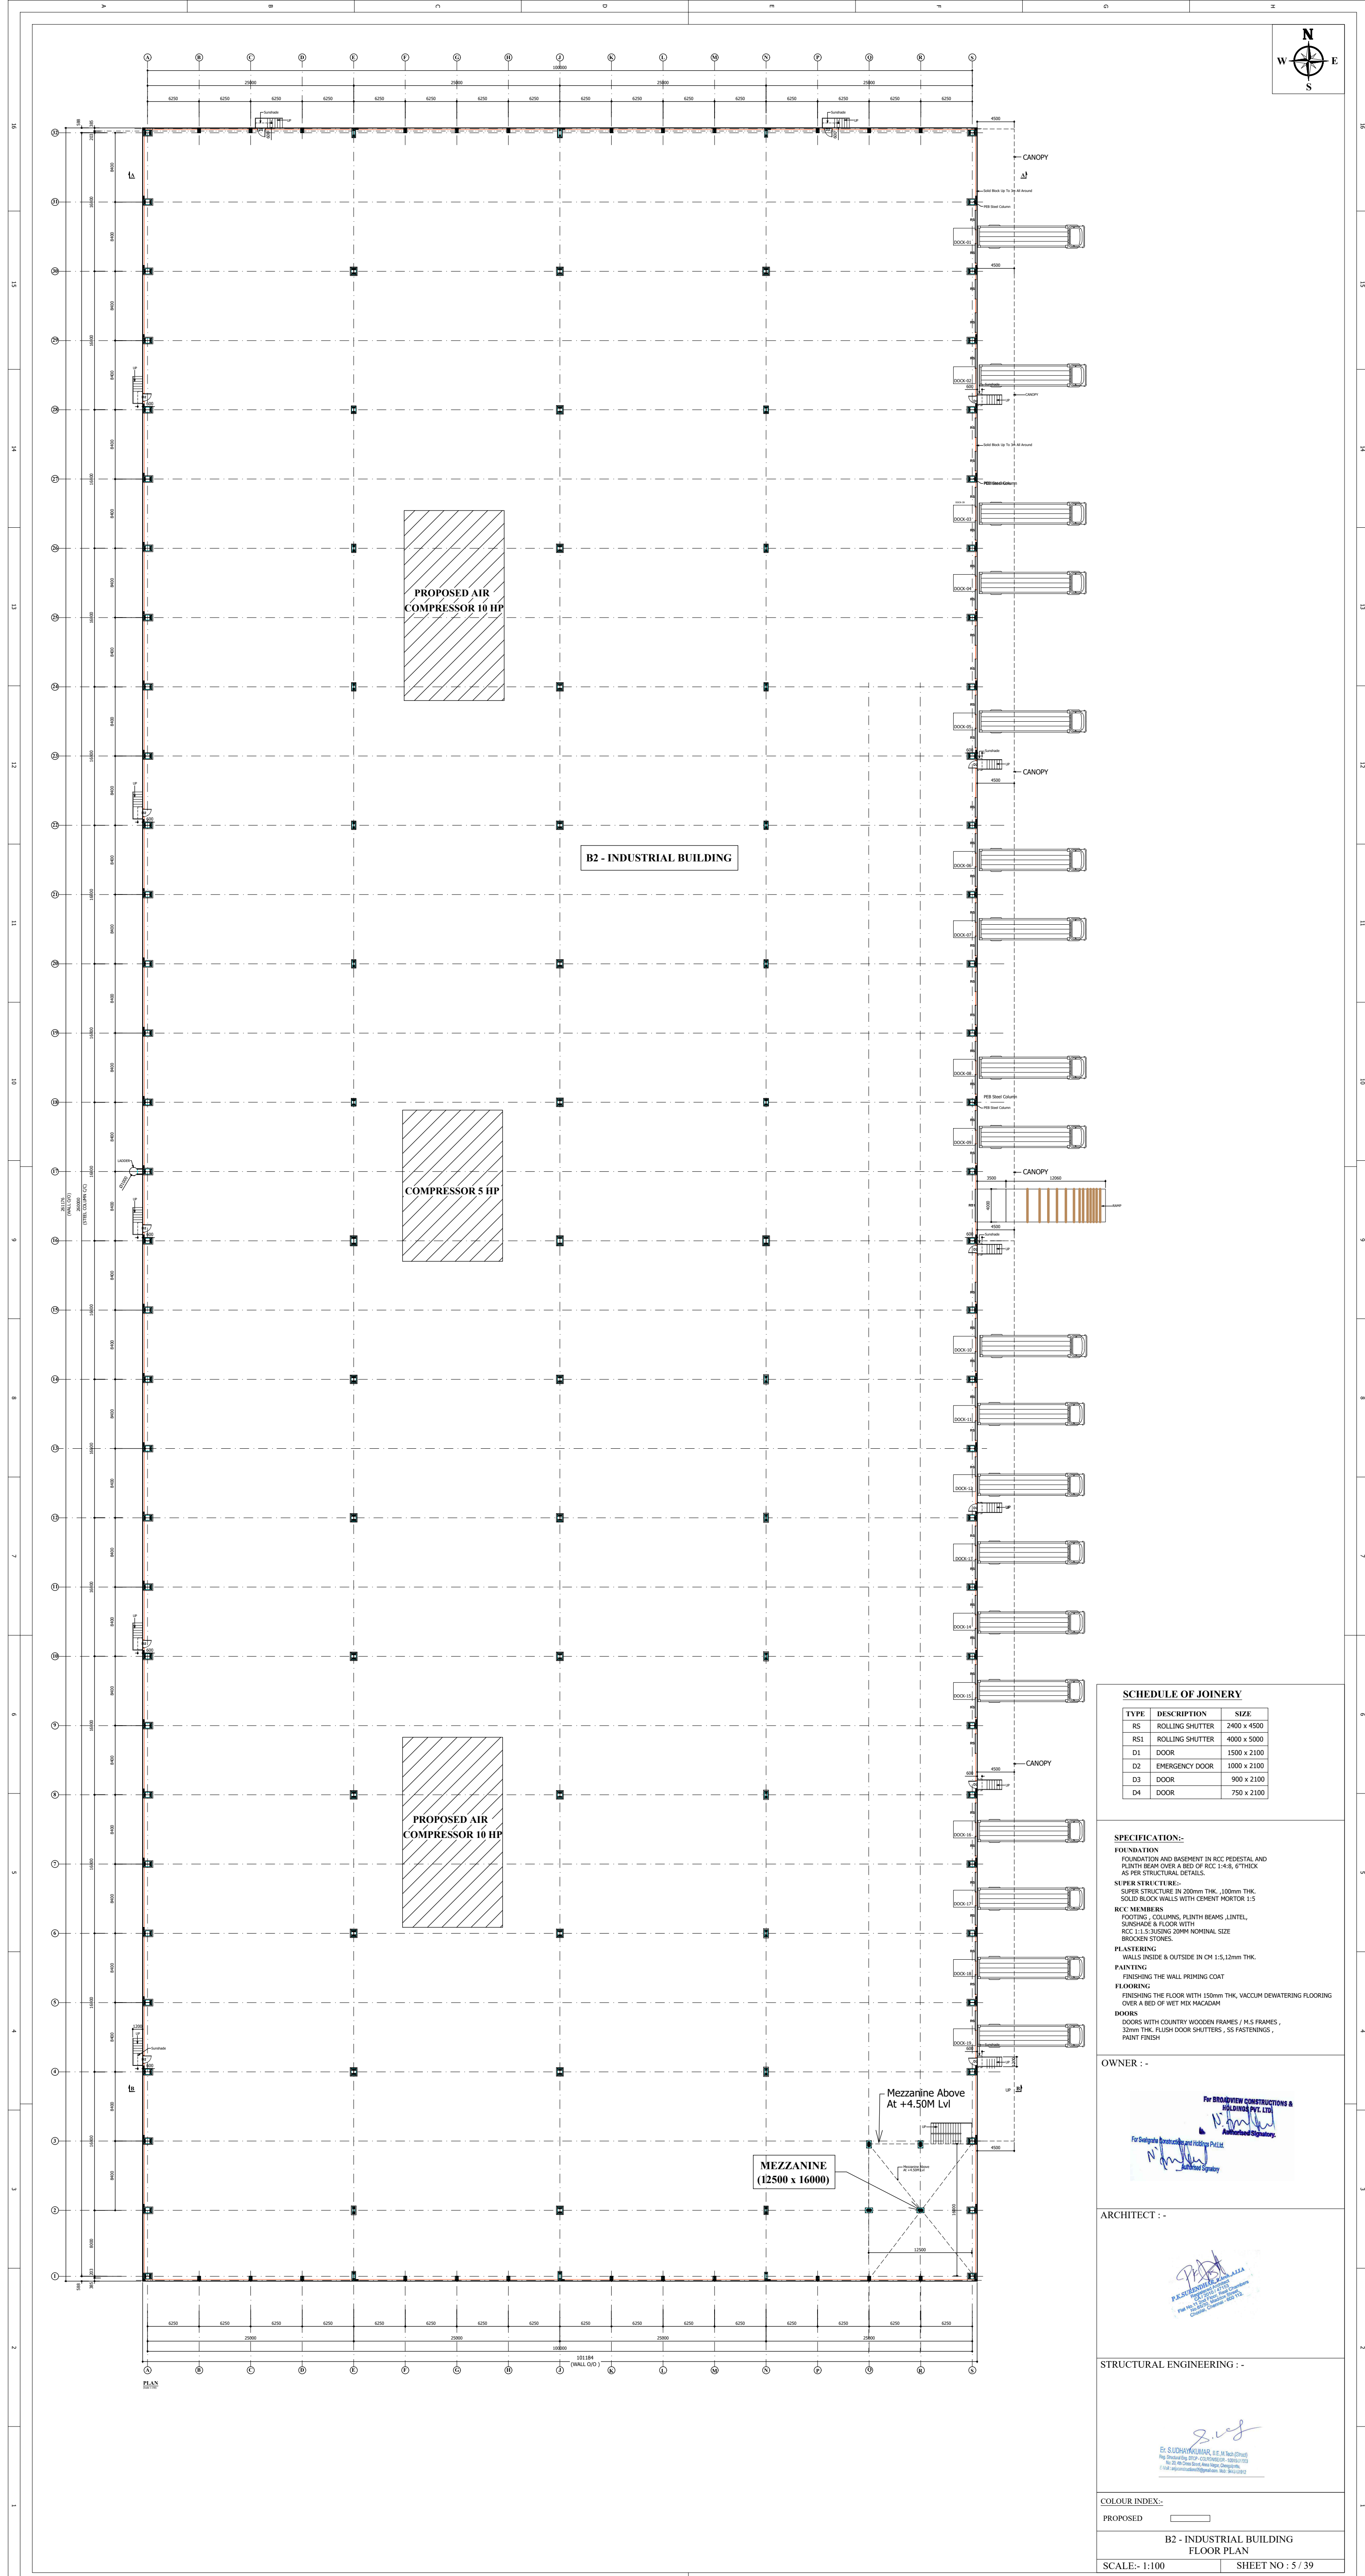

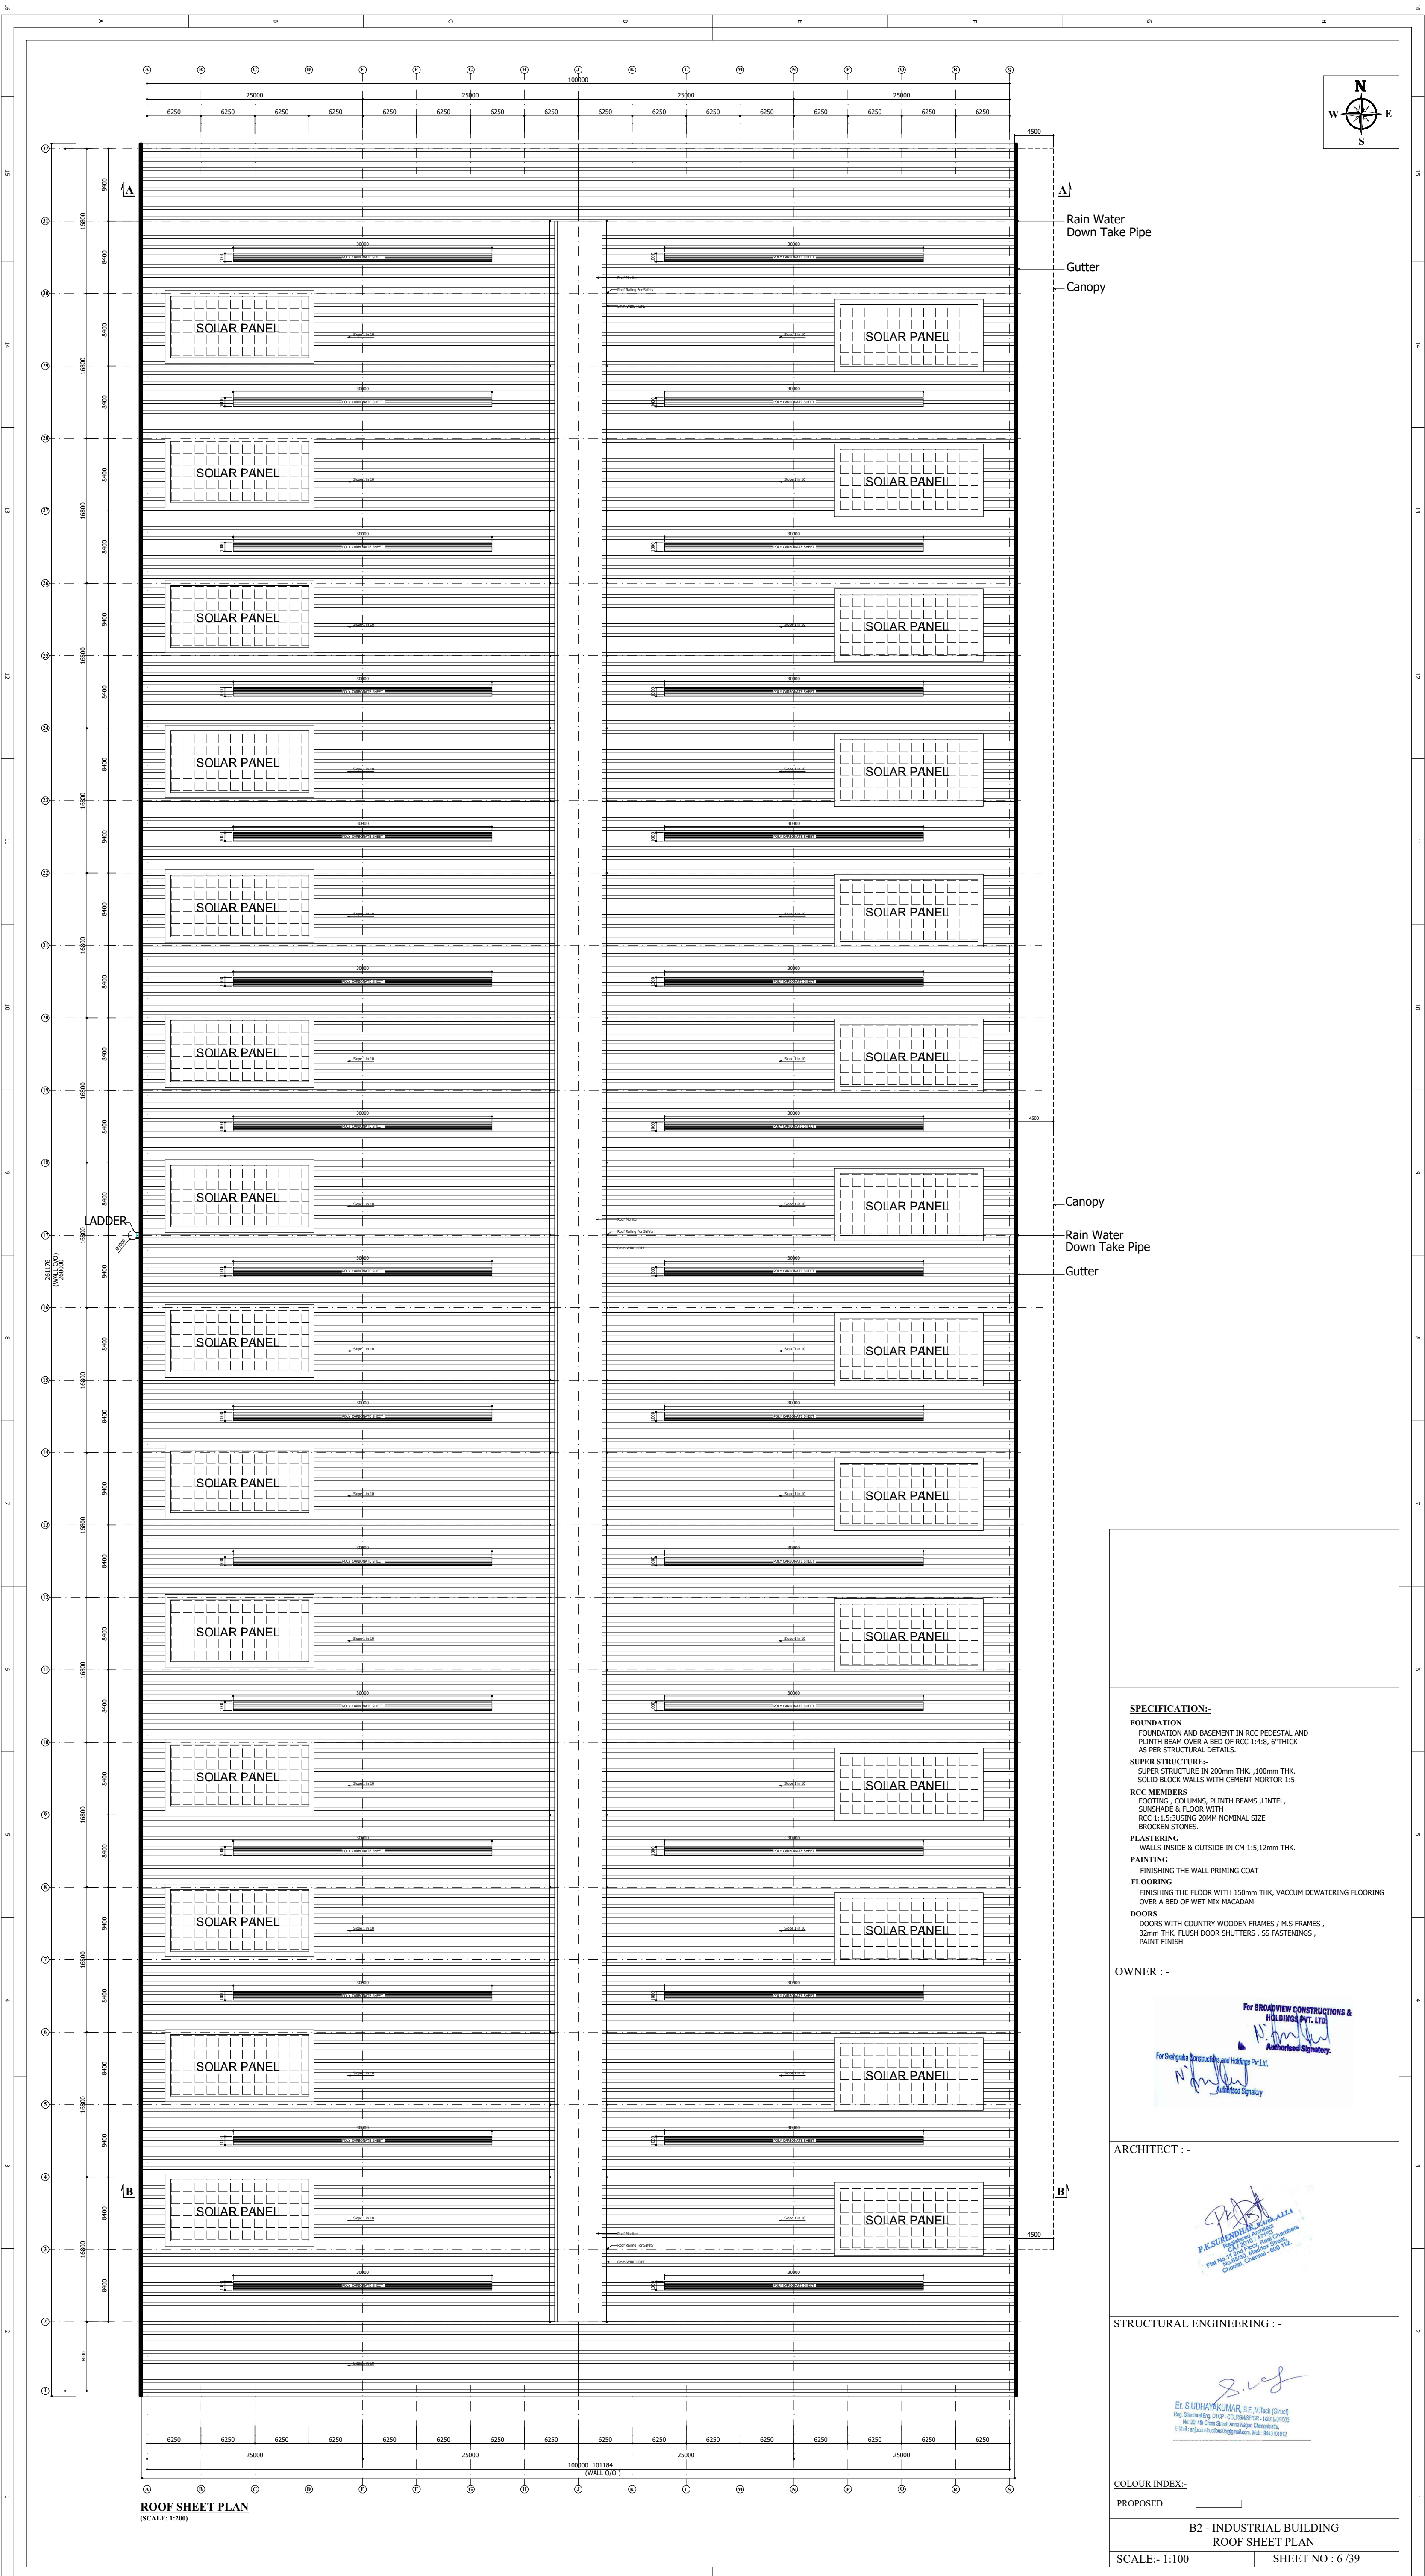


SPECIFICATION:-
FOUNDATION
FOUNDATION AND BASEMENT IN RCC PEDESTAL AND PLINTH BEAM OVER A BED OF RCC 1:4:8, 6" THICK AS PER STRUCTURAL DETAILS.
SUPER STRUCTURE:-
SUPER STRUCTURE IN 200mm THK, 100mm THK, SOLID BLOCK WALLS WITH CEMENT MORTAR 1:5
RCC MEMBERS
FOOTING, COLUMNS, PLINTH BEAMS, LINTEL, SUNSHADE & FLOOR WITH RCC 1:1.5:5 USING 20MM NOMINAL SIZE BROCKEN STONES.
PLASTERING
WALLS INSIDE & OUTSIDE IN CM 1:5, 12mm THK.
PAINTING
FINISHING THE WALL PRIMING COAT
FLOORING
FINISHING THE FLOOR WITH 150mm THK, VACUUM DEWATERING FLOORING OVER A BED OF WET MIX MACADAM
DOORS
DOORS WITH COUNTRY WOODEN FRAMES / M.S FRAMES, 30mm THK, FLUSH DOOR SHUTTERS, SS FASTENINGS, PAINT FINISH

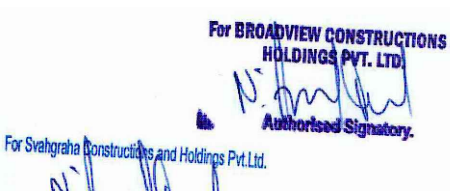OWNER : -

For BROADVIEW CONSTRUCTIONS & HOLDINGS PVT. LTD.
For Srikanth Konstruction and Holdings Pvt Ltd.
Authorized Signatory


ARCHITECT : -

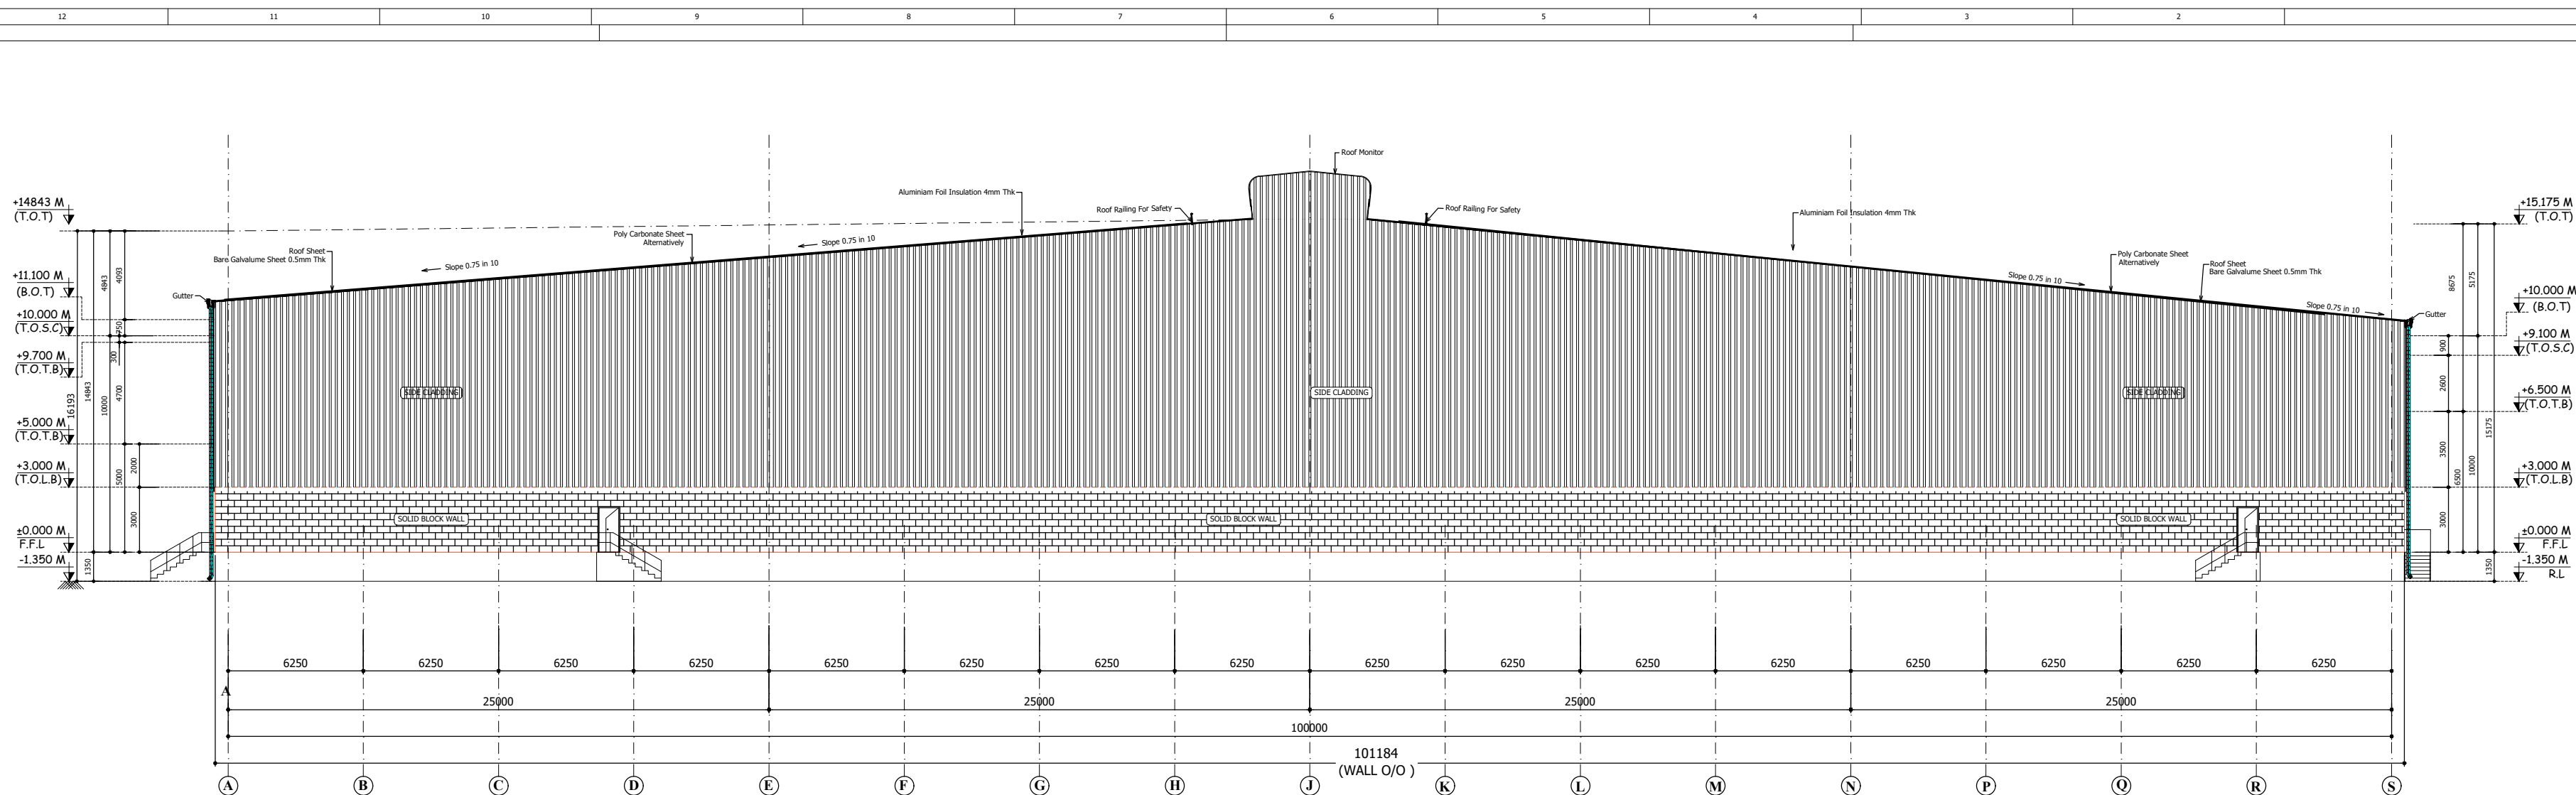P. S. SUDHAKRAN, B.E., M. Arch (Struct)
Reg. No. 20, 49, 50, 51,




Architectural drawing of a 101184 (WALL O/O) showing a cross-section of a building with a gabled roof. The drawing includes structural details such as PEB Truss Members, Jack Beams, Tie Beams, PEB Columns, and Floor Beams. It also shows cladding details like Bare Galvalume Sheet, Poly Carbonate Sheet, and Aluminium Foil Insulation. The drawing includes a grid system from A to S and a vertical scale from -1.350 M to +14.843 M. The drawing is labeled '101184 (WALL O/O)' at the bottom center.

SHEET NO : 7 / 39

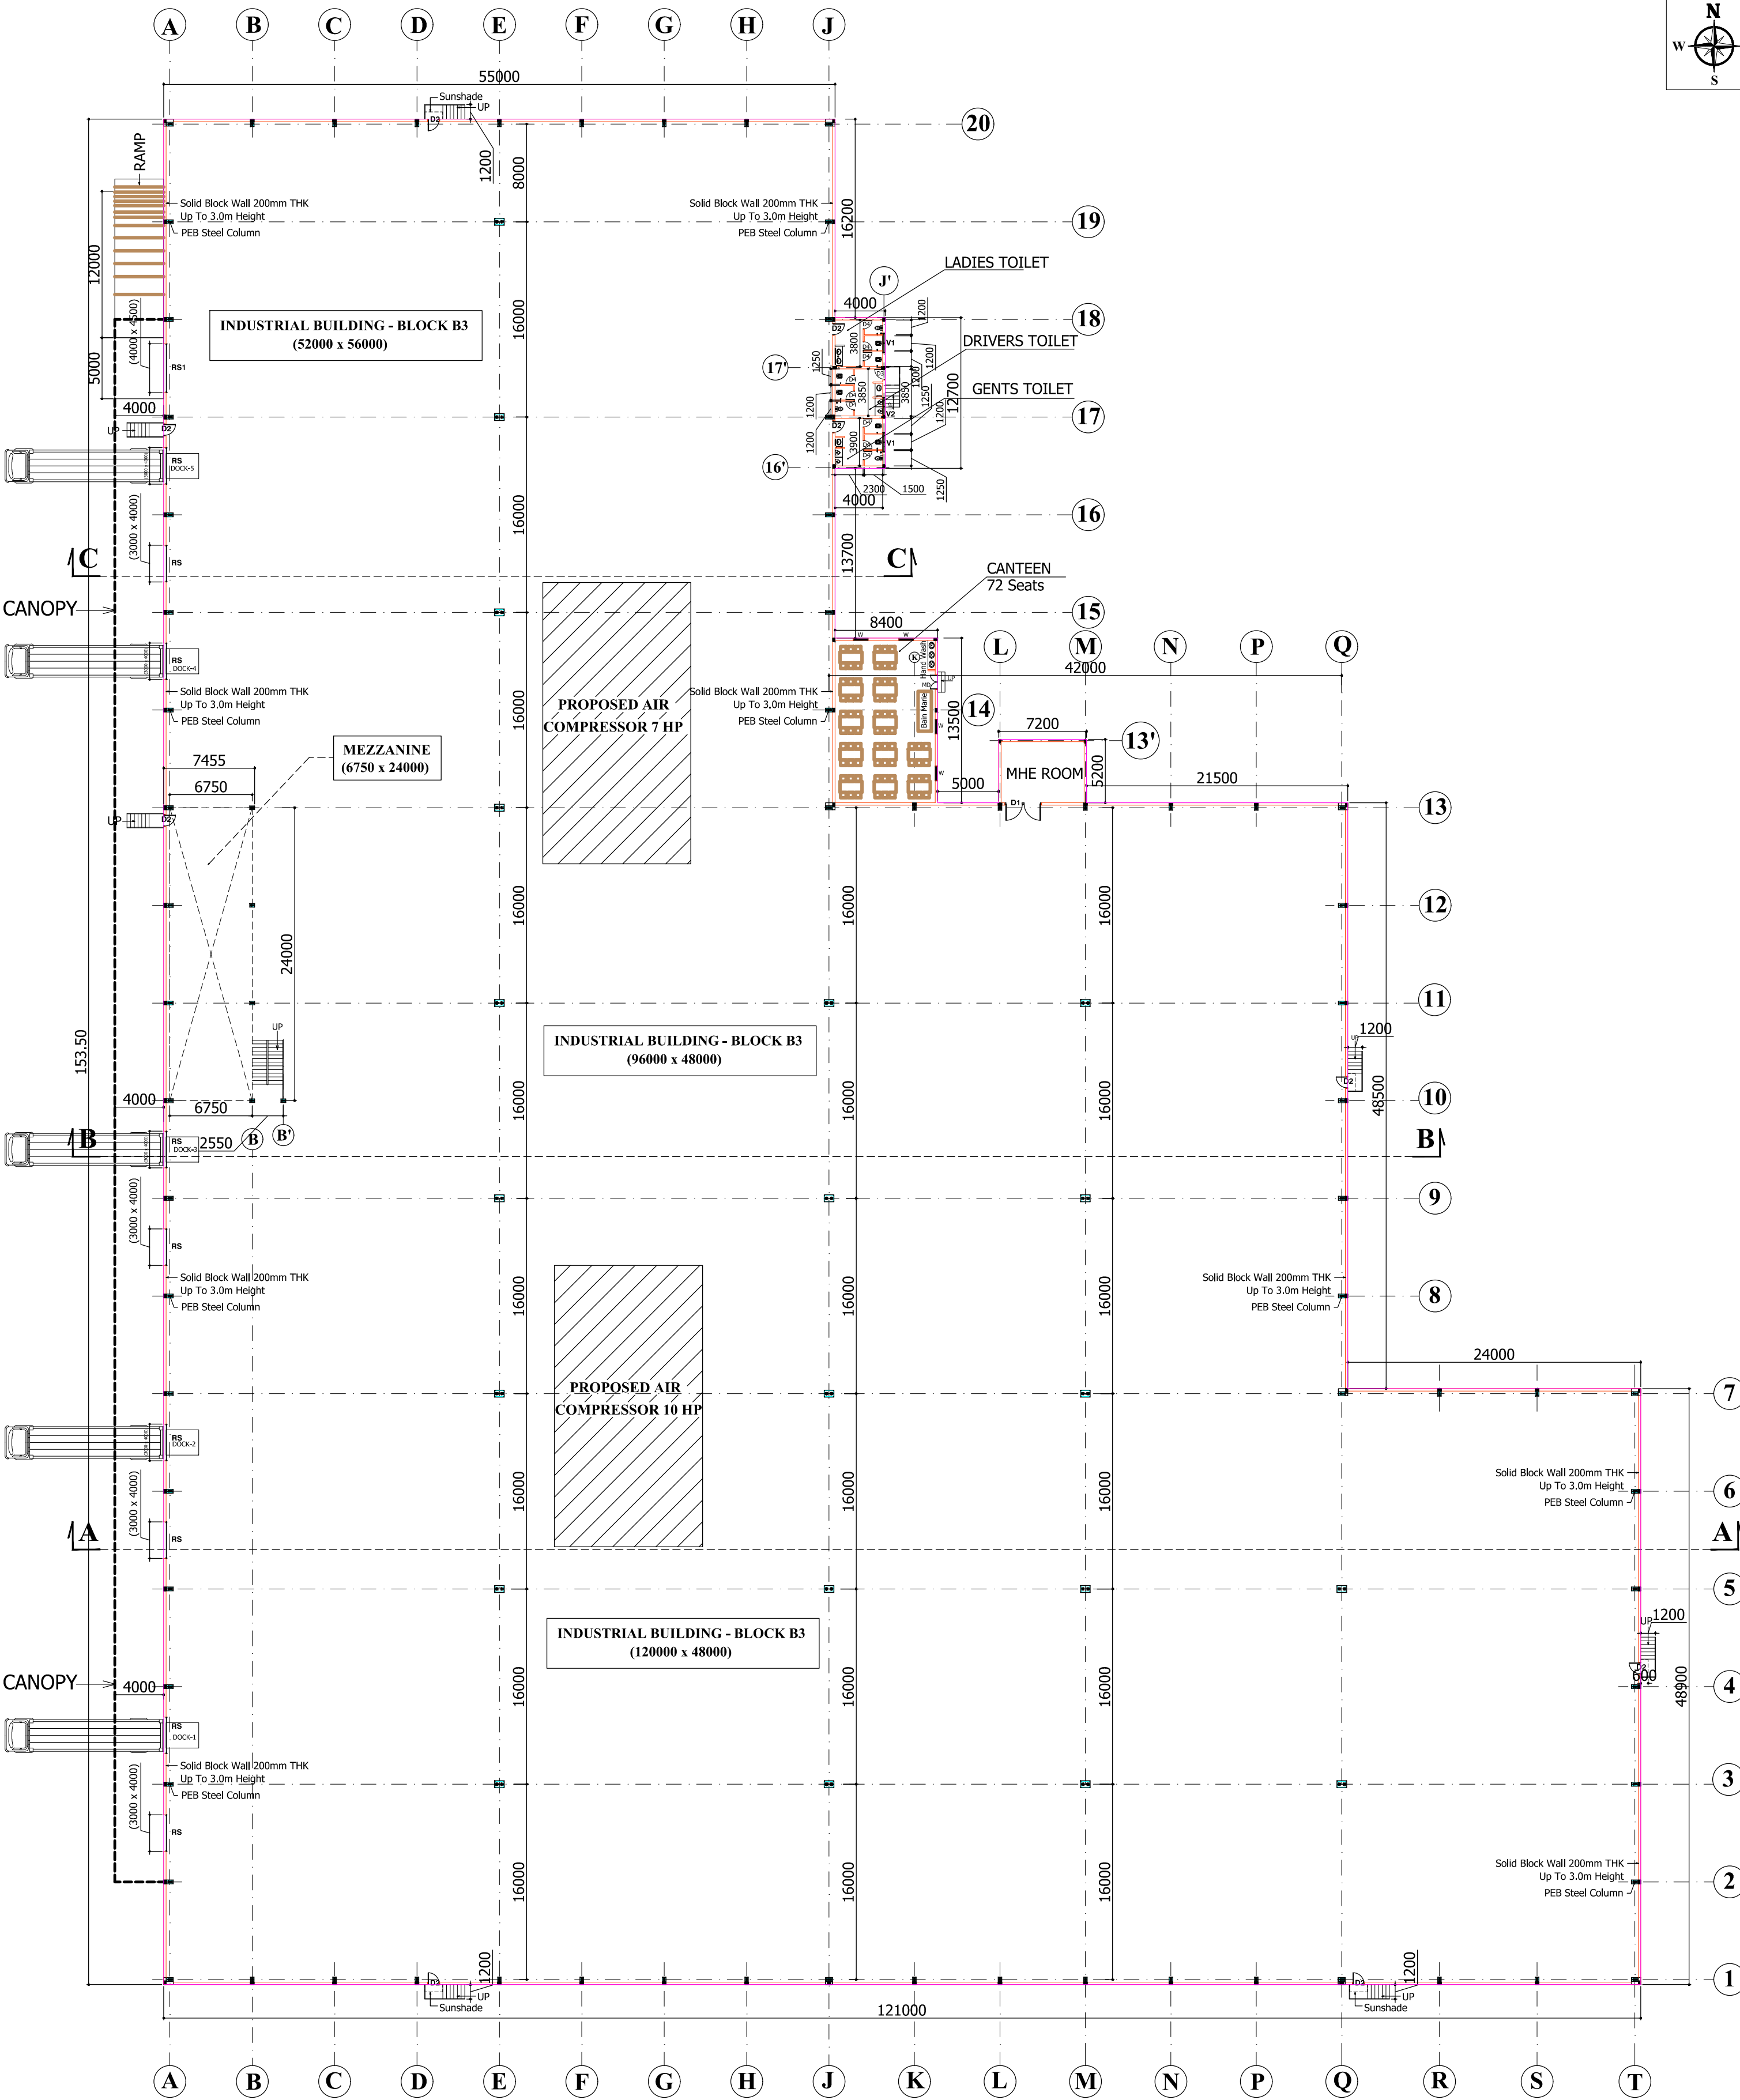



PLAN
(Scale 1:100)

SCHEDULE OF JOINERY			SPECIFICATION:-	STRUCTURAL ENGINEERING	ARCHITECT	SIGNATURE OF OWNER:-
TYPE	DESCRIPTION	SIZE				
RS	ROLLING SHUTTER	3000 x 4000	FOUNDATION AND BASEMENT IN RCC PEDESTAL AND PLASTER OVER A BED OF RCC 1:4:8, 150MM THK. AS PER STRUCTURAL DETAILS.			 For Broadview Constructions & Holdings Pvt. Ltd. Authorized Signatory
RS1	ROLLING SHUTTER	4000 x 4500				
D1	DOOR	3000 x 2100	SUPER STRUCTURE IN 200mm THK. 120mm THK. SOLID BLOCK WALLS WITH CHEST MORTAR 1:3.			 For Broadview Constructions & Holdings Pvt. Ltd. Authorized Signatory
D2	EMERGENCY DOOR	1000 x 2500				
D3	DOOR	900 x 2100	DOORS WITH COUNTRY WOODEN FRAMES, 150MM THK. SLABING 200MM NOMINAL SIZE BRICKEN STONES.			 For Broadview Constructions & Holdings Pvt. Ltd. Authorized Signatory
D4	DOOR	750 x 2100				
NOTES			COLOUR INDEX:-	PROPOSED BUILDING	SCALE:- 1:100	SHEET - 8 / 39
1. ALL DIMENSIONS ARE IN "mm" & LEVELS ARE IN "M"						

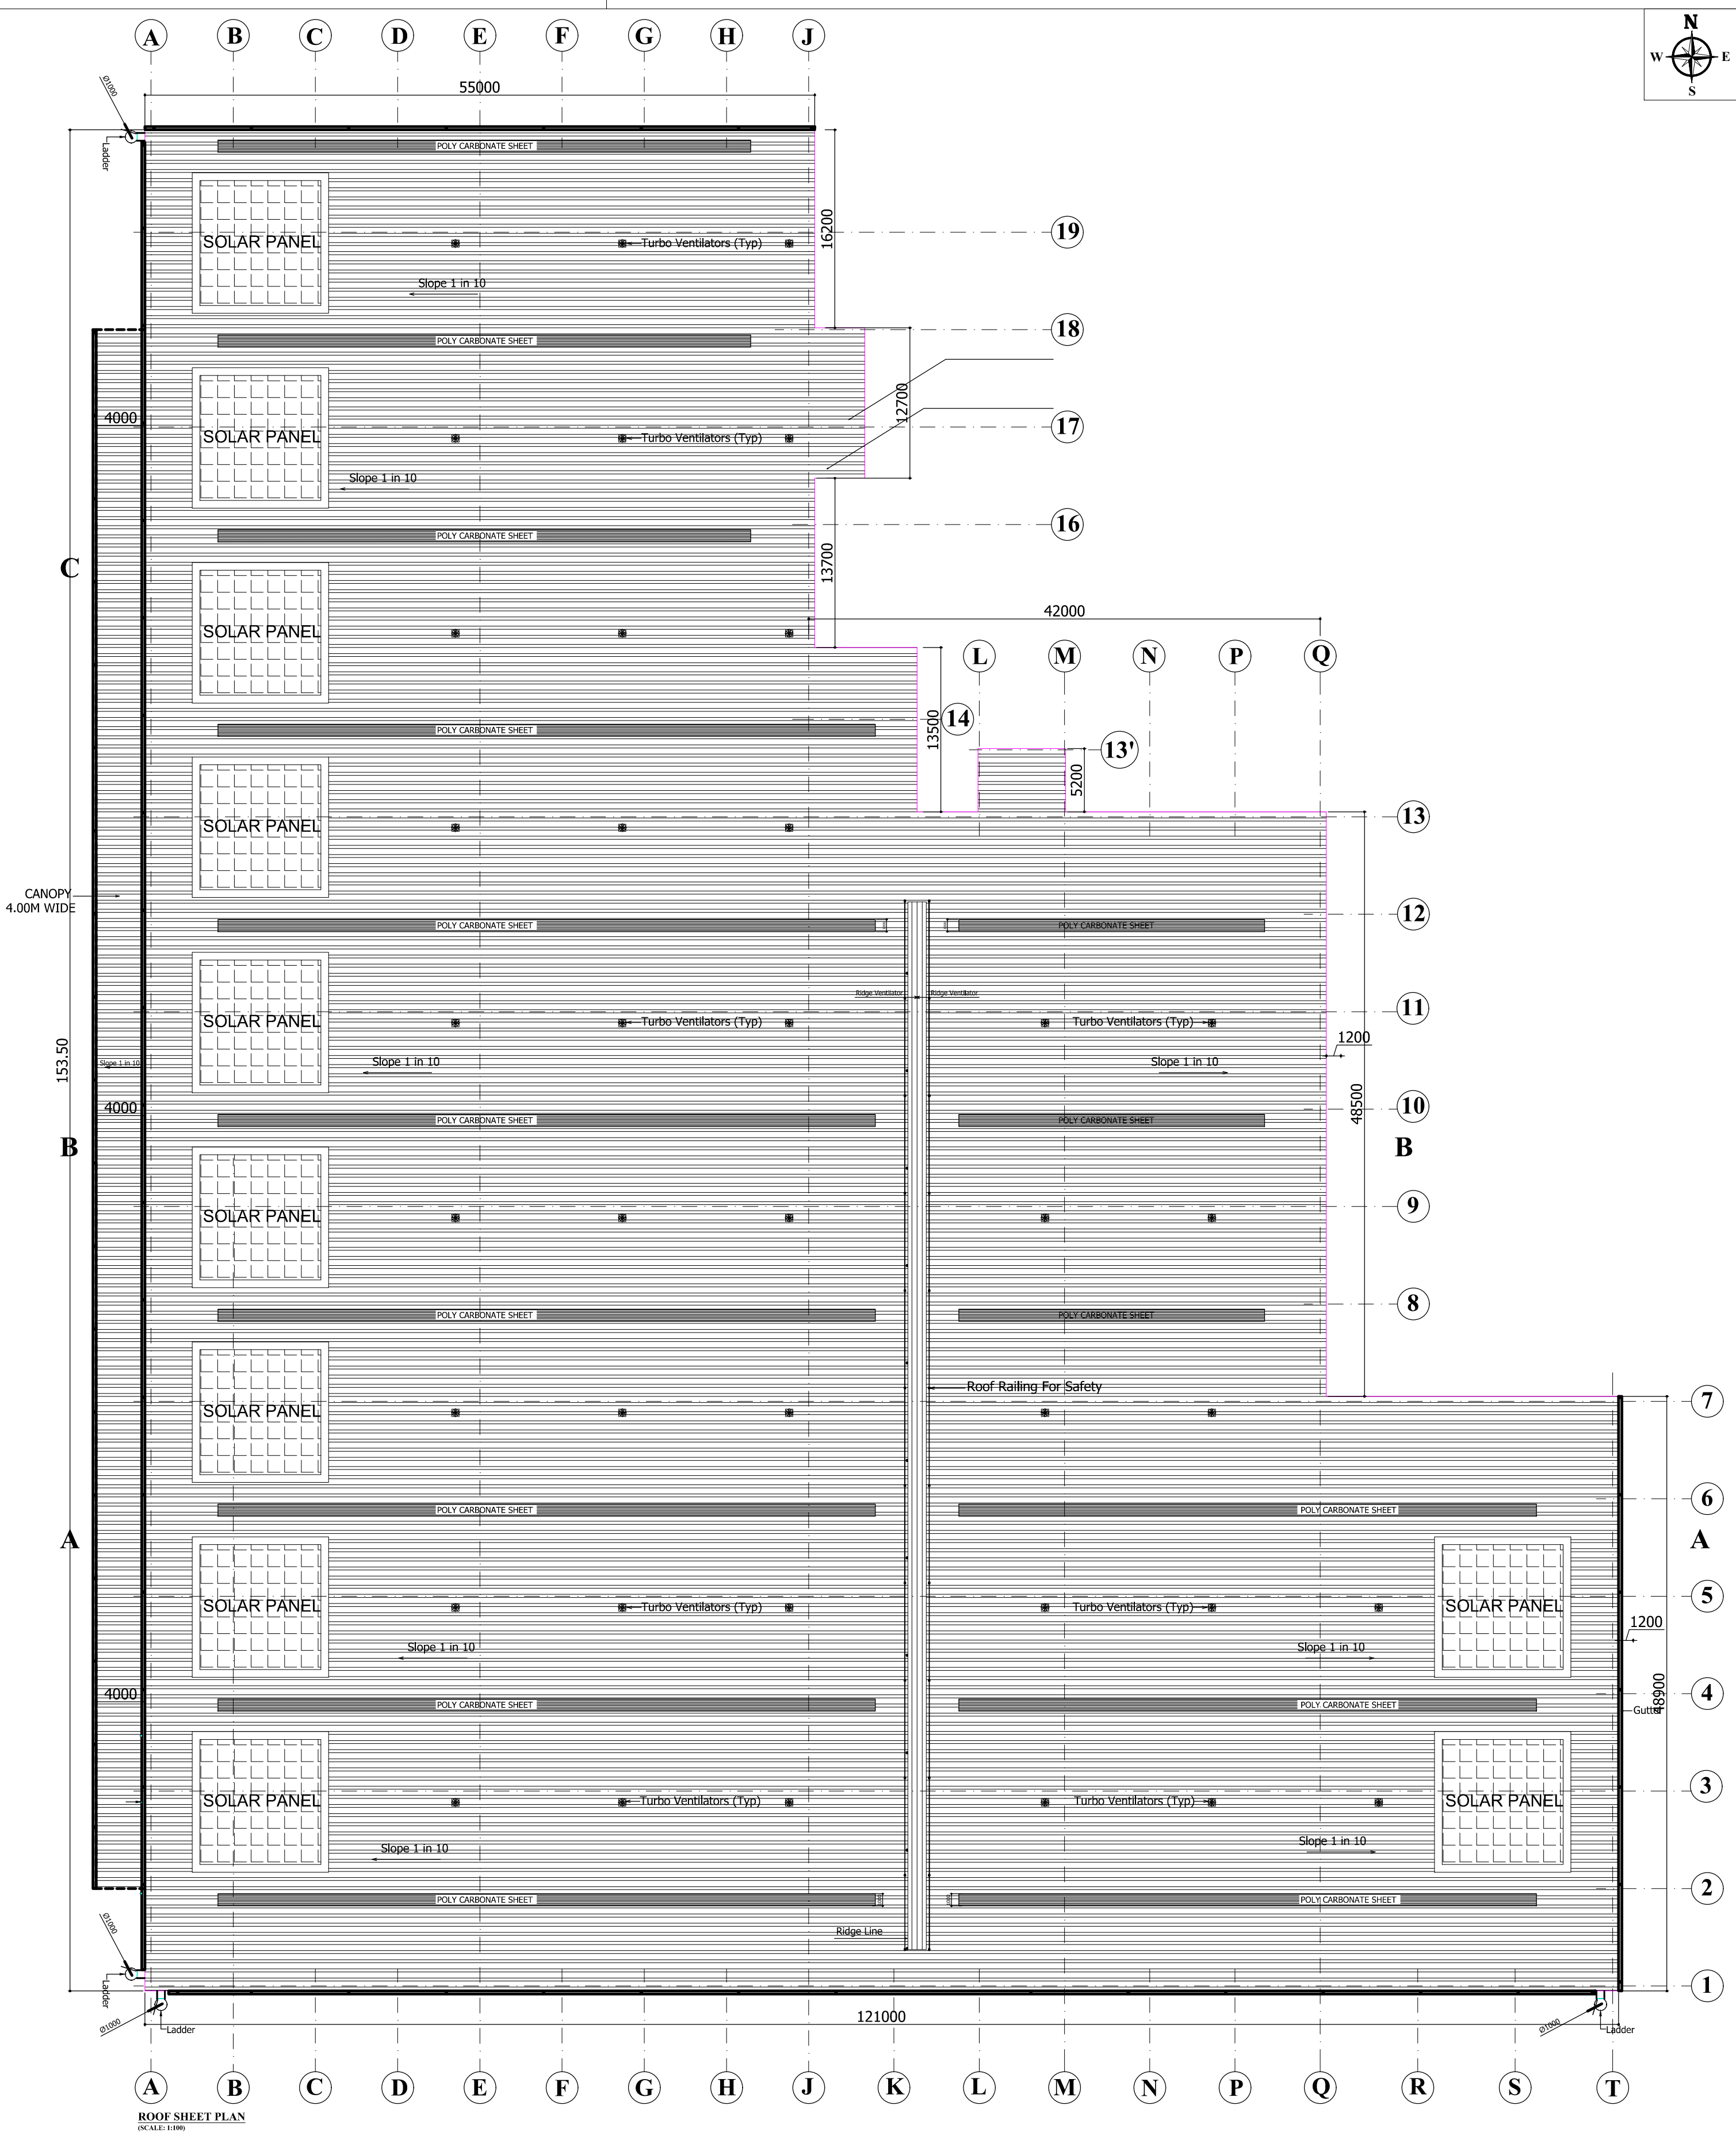


ROOF SHEET PLAN
(SCALE: 1:100)


SCHEDULE OF JOINERY <table><tr><th>TYPE</th><th>DESCRIPTION</th><th>SIZE</th></tr><tr><td>RS</td><td>ROLLING SHUTTER</td><td>3000 x 4000</td></tr><tr><td>RS1</td><td>ROLLING SHUTTER</td><td>4000 x 4500</td></tr><tr><td>D1</td><td>DOOR</td><td>3000 x 2100</td></tr><tr><td>D2</td><td>EMERGENCY DOOR</td><td>1000 x 2500</td></tr><tr><td>D3</td><td>DOOR</td><td>900 x 2100</td></tr><tr><td>D4</td><td>DOOR</td><td>750 x 2100</td></tr></table> NOTES 1. ALL DIMENSIONS ARE IN "mm" & LEVELS ARE IN "M" COLOUR INDEX:- PROPOSED BUILDING 	TYPE	DESCRIPTION	SIZE	RS	ROLLING SHUTTER	3000 x 4000	RS1	ROLLING SHUTTER	4000 x 4500	D1	DOOR	3000 x 2100	D2	EMERGENCY DOOR	1000 x 2500	D3	DOOR	900 x 2100	D4	DOOR	750 x 2100	SPECIFICATION:- FOUNDATION FOUNDATION AND BASEMENT IN RCC, REINSTEEL AND PLASTER OVER A BED OF RCC 1:4:8, 150mm THK. AS PER STRUCTURAL DETAILS. WALLS SUPER STRUCTURE IN 200mm THK. 100mm THK. SOLID BLOCK WALLS WITH CHISEL MORTAR 1:5. RCC MEMBERS FLOORING, COLUMN, PLASTER BEAMS, JAMTEL, SURGARE & FLOOR WITH RCC 1:1.5 SLABING 200mm NOMINAL SIZE BRICKEN STONES. PLASTERING WALLS INSIDE & OUTSIDE IN CM 1:5, 12mm THK. FINISHING FINISHING THE WALL FINISHING COAT. FLOORING FINISHING THE FLOOR WITH 150mm THK. VACUUM DEWATERING FLOORING OVER A BED OF WET POLY MACADAM. DOORS DOORS WITH COUNTRY WOODEN FRAMES / M.S. FRAMES, SHOW THE FLOOR DOOR SHUTTERS, 50 FASTENINGS, PAINT FINISH.	STRUCTURAL ENGINEERING <i>S. V. S.</i> Dr. SUDHAKAR, B.E. (H. Tech) Reg. No. 100/2017-18 100/2017-18 100/2017-18 100/2017-18	ARCHITECT <i>P. S. S.</i> P. S. S. SUDHAKAR, B.E. (H. Tech) Reg. No. 100/2017-18 100/2017-18 100/2017-18 100/2017-18	SIGNATURE OF OWNER:- <i>P. S. S.</i> For Broadview Constructions & Buildings Pvt. Ltd. Authorized Signatory NOTES:- 1. ALL DIMENSIONS ARE IN "mm" & LEVELS ARE IN "M" PROPOSED INDUSTRIAL BUILDING B3 - ROOF SHEET PLAN SCALE:- 1:100 SHEET - 9 / 39
TYPE	DESCRIPTION	SIZE																							
RS	ROLLING SHUTTER	3000 x 4000																							
RS1	ROLLING SHUTTER	4000 x 4500																							
D1	DOOR	3000 x 2100																							
D2	EMERGENCY DOOR	1000 x 2500																							
D3	DOOR	900 x 2100																							
D4	DOOR	750 x 2100																							

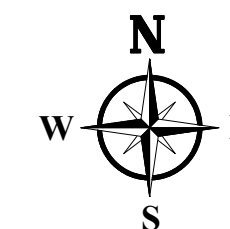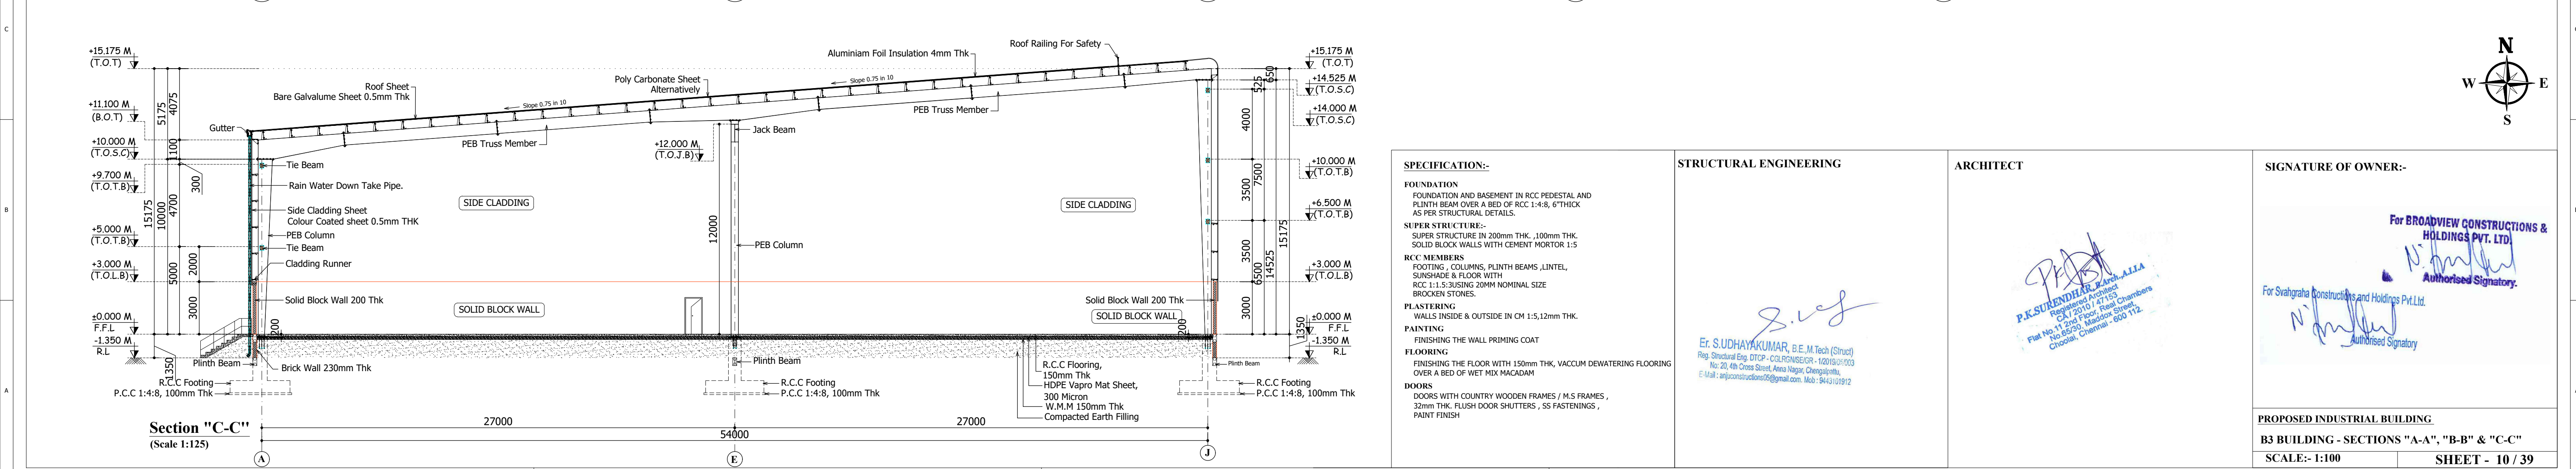

PROPOSED INDUSTRIAL BUILDING	
B3 BUILDING - SECTIONS "A-A", "B-B" & "C-C"	
SCALE:- 1:100	SHEET - 10 / 39

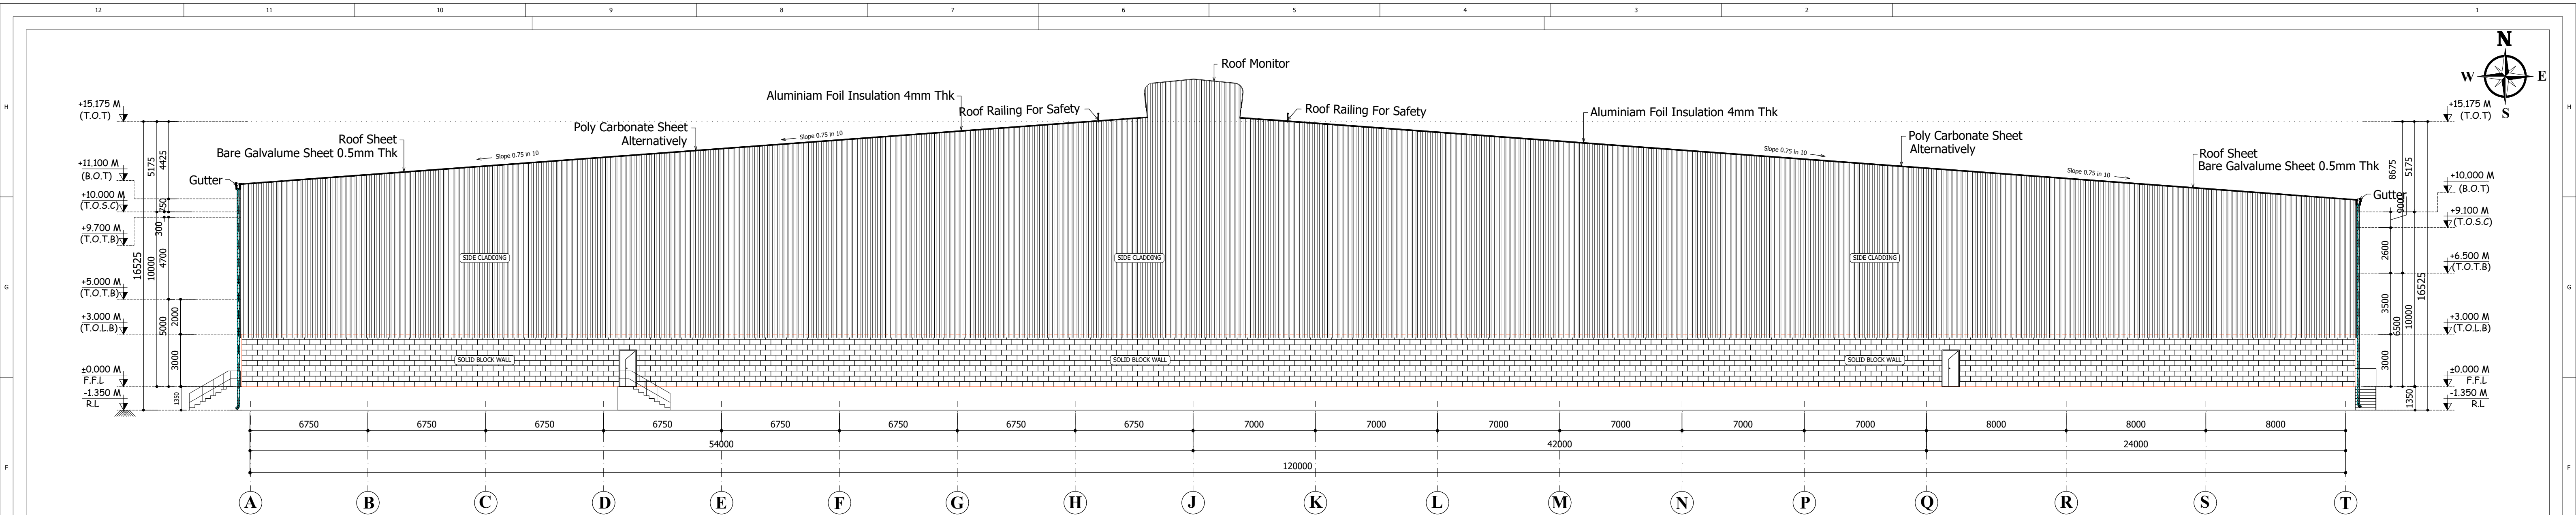

South Side Elevation
(Scale 1:100)

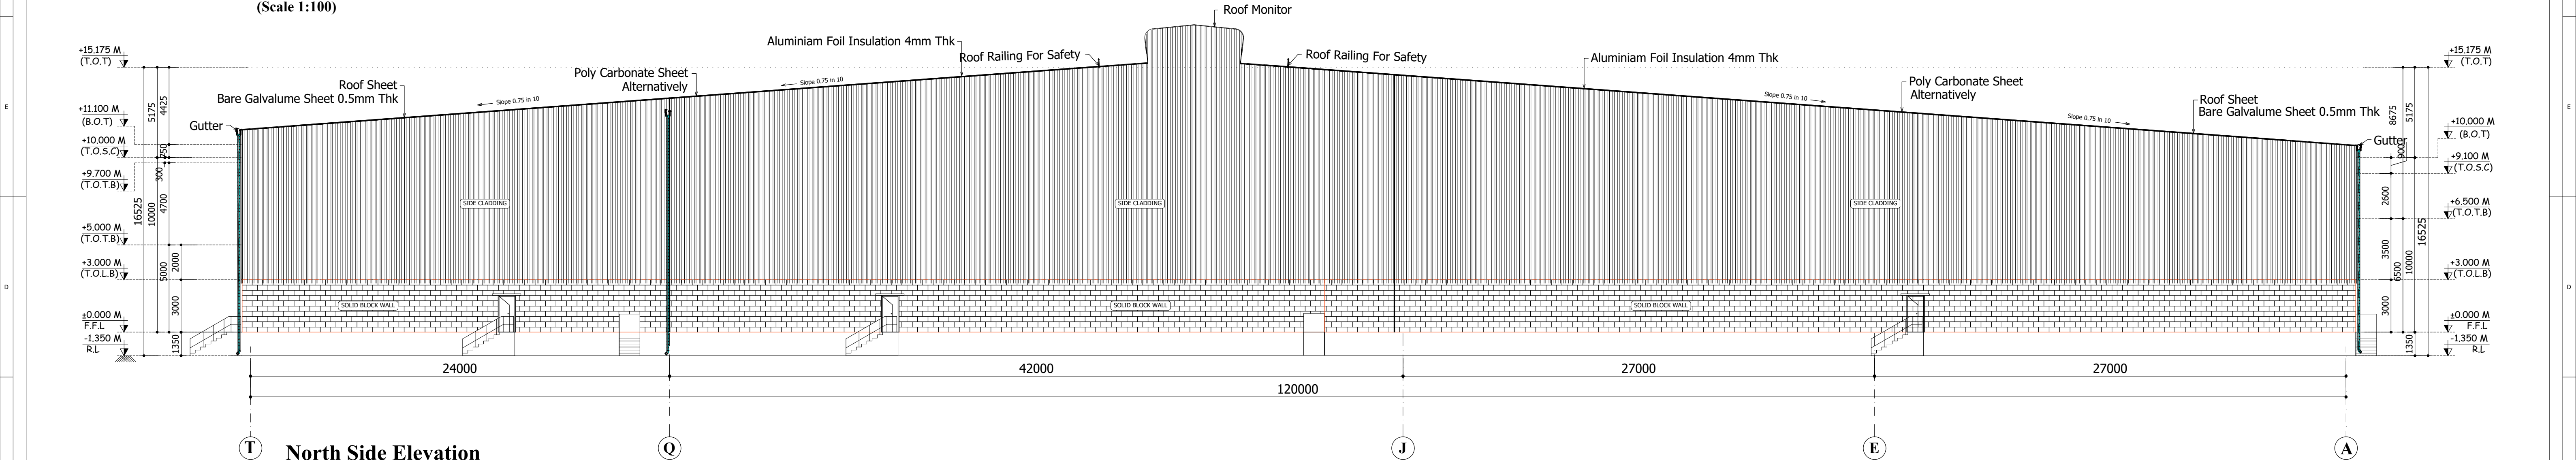

North Side Elevation
(Scale 1:100)

SPECIFICATION:-

FOUNDATION
FOUNDATION AND BASEMENT IN RCC PEDESTAL AND PLINTH BEAM OVER A BED OF RCC 1:4:6, 6"THICK AS PER STRUCTURAL DETAILS.

SUPER STRUCTURE:-
SUPER STRUCTURE IN 200mm THK., 100mm THK. SOLID BLOCK WALLS WITH CEMENT MORTAR 1:5

RCC MEMBERS
FOOTING, COLUMNS, PLINTH BEAMS, LINTEL, SUNSHADE & FLOOR WITH RCC 1:1.5:3 USING 20MM NOMINAL SIZE BROCKEN STONES.

PLASTERING
WALLS INSIDE & OUTSIDE IN CM 1:5, 12mm THK.

PAINTING
FINISHING THE WALL PRIMING COAT

FLOORING
FINISHING THE FLOOR WITH 150mm THK, VACUUM DEWATERING FLOORING OVER A BED OF WET MIX MACADAM

DOORS
DOORS WITH COUNTRY WOODEN FRAMES / M.S FRAMES, 32mm THK. FLUSH DOOR SHUTTERS, SS FASTENINGS, PAINT FINISH

STRUCTURAL ENGINEERING

Er. SUDHAKUMAR, B.E. M.Tech (Struct)
Reg. Structural Eng. DTCP - CGLP/005/SGP - 1029/01/003
No. 20, 4th Cross Street, Anna Nagar, Chennai-600 042.
E-Mail: anjconsructions@gmail.com. Mob: 9443119112

ARCHITECT


P.K. SURENDHAR, ARCH. ALLIA
Registered Architect
C.A.U / 2010 / 1 - 47165
Plot No. 11 and 12, Poon Road, Chennai-600 012.
Chennai, Chennai - 600 112.

SIGNATURE OF OWNER


For BROADVIEW CONSTRUCTIONS & HOLDINGS PVT. LTD.
N. S. S. S.
Authorised Signatory.

For Sivahgraha Constructions and Holdings Pvt Ltd.
N. S. S. S.
Authorised Signatory


PROPOSED INDUSTRIAL BUILDING
B3 BUILDING - NORTH & SOUTH SIDE ELEVATION
SCALE:- 1:100 **SHEET - 11 / 39**

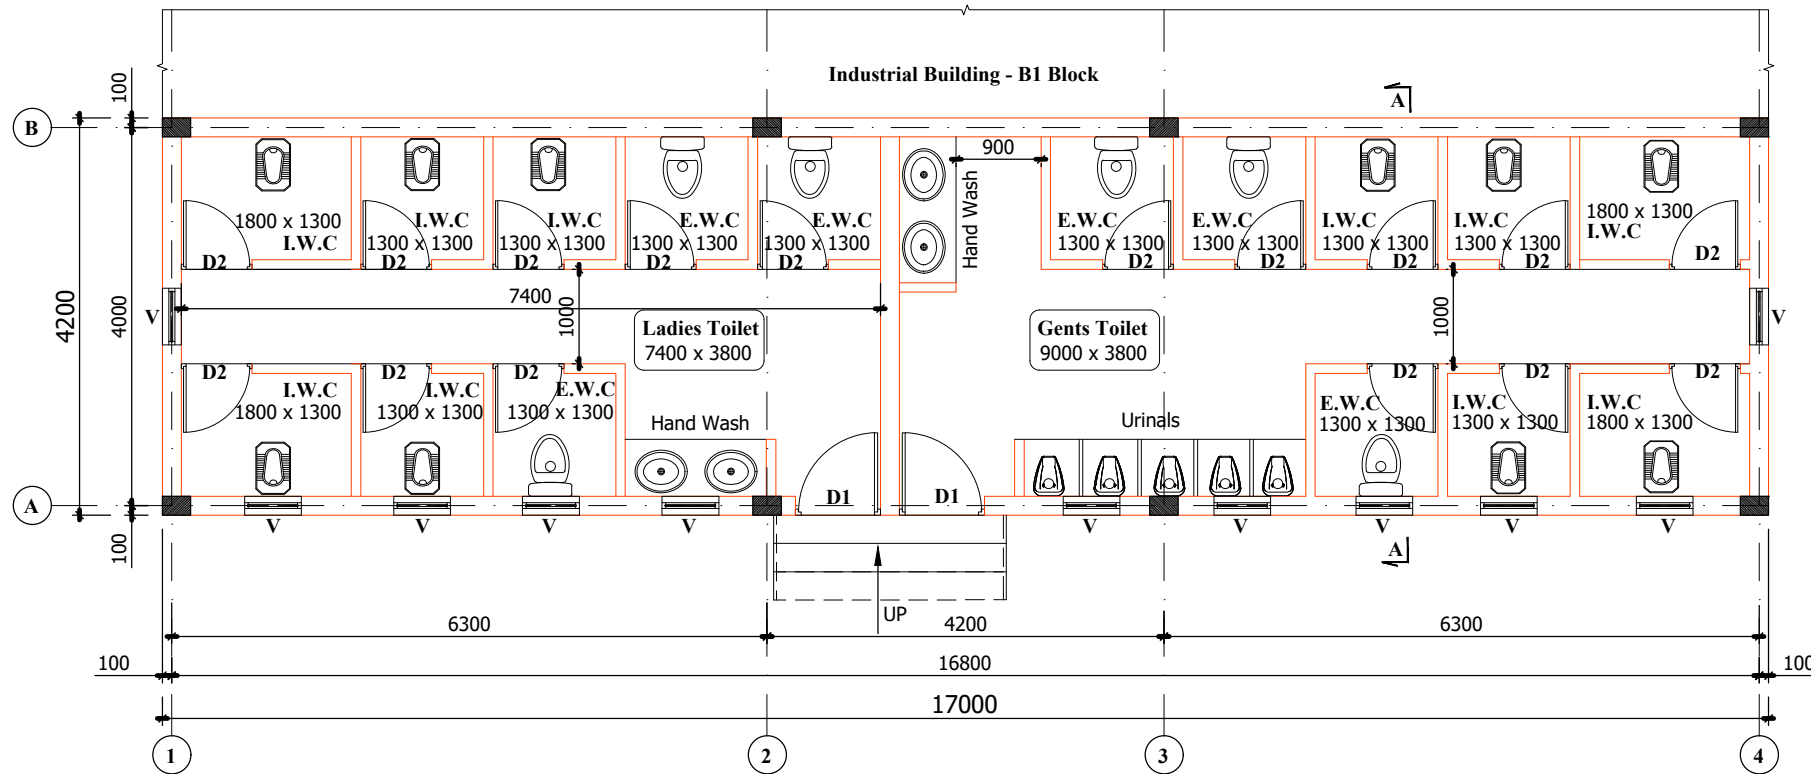


Plan

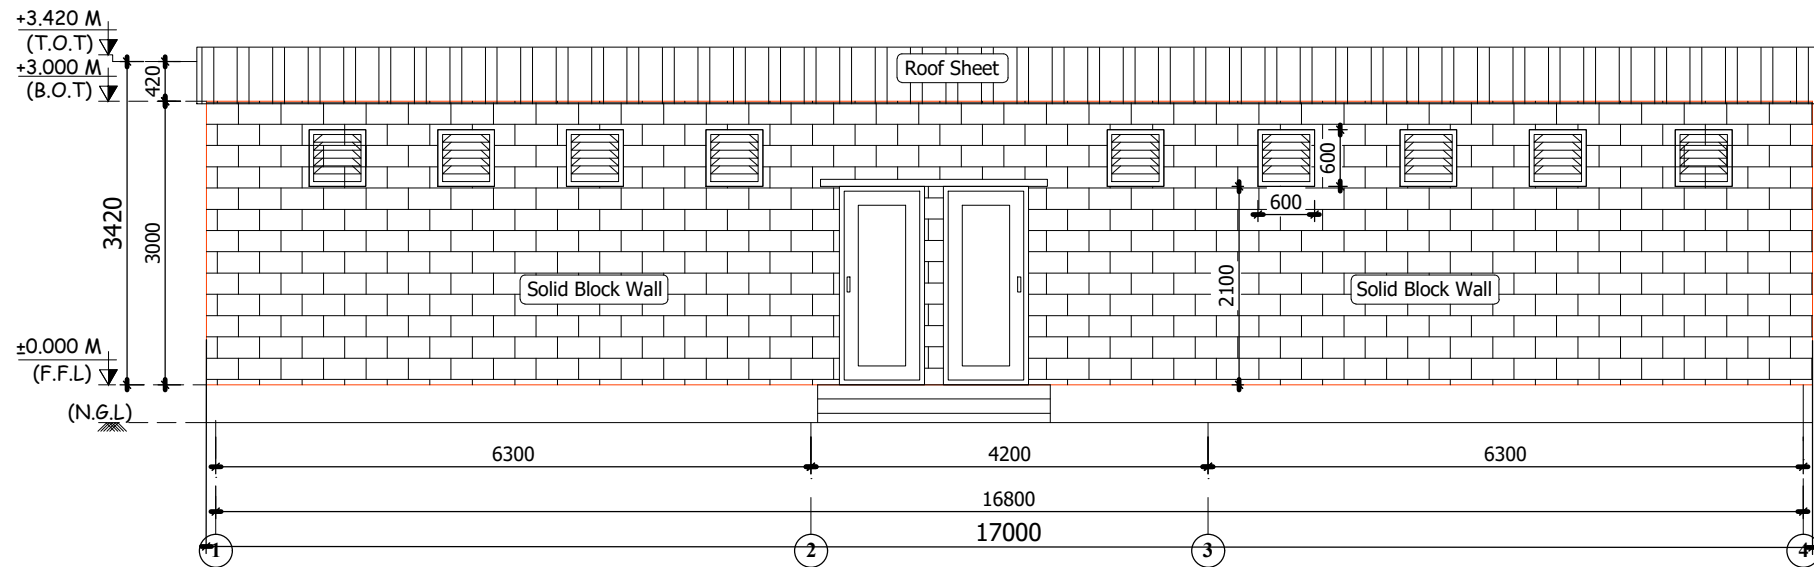

South Side Elevation

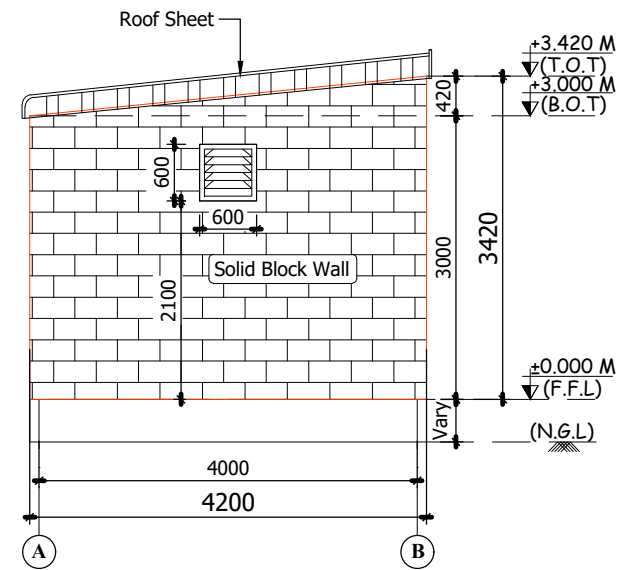

East Side Elevation

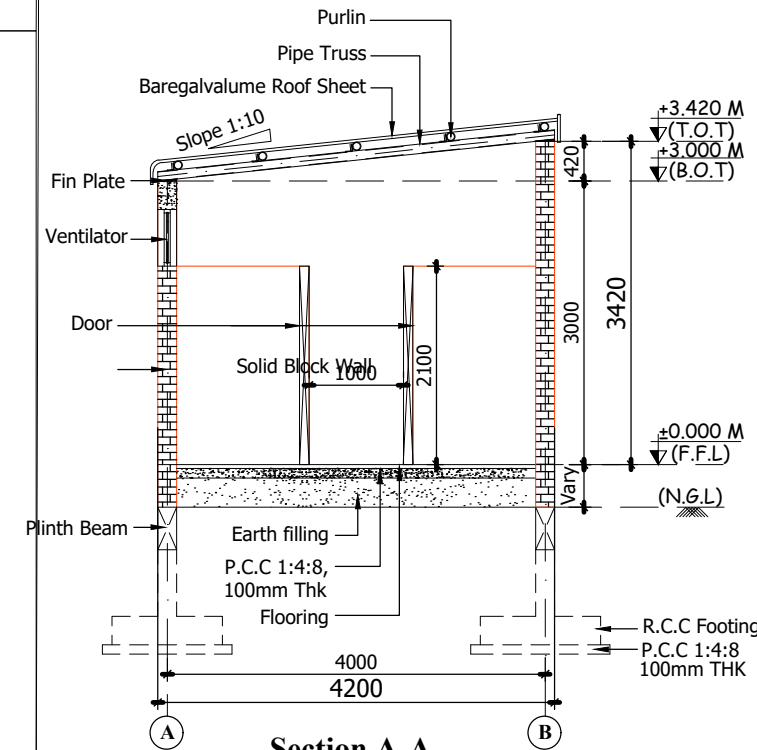

Section A-A

SCHEDULE OF JOINERY

TYPE	DESCRIPTION	SIZE
D1	DOOR	900 x 2100
D2	DOOR	750 x 2100
V	VENTILATOR	600 x 600

DRAWING SPECIFIC NOTES:

EW.C -		EUROPEAN WATER CLOSET
IWC -		INDIAN WATER CLOSET

LEGEND

- N.G.L - NATURAL GROUND LEVEL
- F.F.L - FINISHED FLOOR LEVEL
- T.O.T - TOP OF TRUSS
- B.O.T - BOTTOM OF TRUSS

SPECIFICATION:-

FOUNDATION

FOUNDATION AND BASEMENT IN RCC PEDESTAL AND PLINTH BEAM OVER A BED OF RCC 1:4:8, 6"THICK AS PER STRUCTURAL DETAILS.

SUPER STRUCTURE:-

SUPER STRUCTURE IN 200mm THK. ,100mm THK. SOLID BLOCK WALLS WITH CEMENT MORTAR 1:5

RCC MEMBERS

FOOTING , COLUMNS, PLINTH BEAMS ,INTEL, SUNSHADE & FLOOR WITH RCC 1:1.5:3 USING 20MM NOMINAL SIZE BROKEN STONES.

PLASTERING

WALLS INSIDE & OUTSIDE IN CM 1:5,12mm THK.

PAINTING

FINISHING THE WALL PRIMING COAT

FLOORING

TILE FLOORING

DOORS & WINDOWS

DOORS WITH COUNTRY WOODEN FRAMES / M.S FRAMES, 32mm THK. FLUSH DOOR SHUTTERS , SS FASTENINGS , PAINT FINISH
WINDOWS WITH MEDIUM ANODISED ALUMINIUM OPENABLE SHUTTERS WITH 4 mm GLASS & STANDARD FASTENINGS

STRUCTURAL ENGINEERING

Er. S.UDHAYAKUMAR, B.E.,M.Tech (Struct)
Reg. Structural Eng. DTCP - COLRG/NS/GR - 1/2019/05/003
No: 20, 4th Cross Street, Anna Nagar, Chengalpattu,
E-Mail : anjucorstructions05@gmail.com. Mob : 9443101912

ARCHITECT

P.K.SURENDHAR, B.Arch.,A.I.A.
Registered Architect
CA/2010 / 47153
Flat No.11 2nd Floor, Real Chambers
No.65/30, Madhav Street,
Choolai, Chennai - 600 112.

SIGNATURE OF OWNER:-




For BROADVIEW CONSTRUCTIONS & HOLDINGS PVT. LTD.
Authorised Signatory.

For Svahgraha Constructions and Holdings Pvt.Ltd.
Authorised Signatory

TOILET BLOCK (REF NO : 3A)
PLAN, SECTION A - A, SOUTH
& EAST SIDE ELEVATION


SCALE:- 1:100

SHEET - 12 / 39

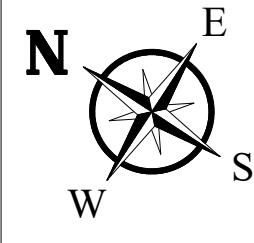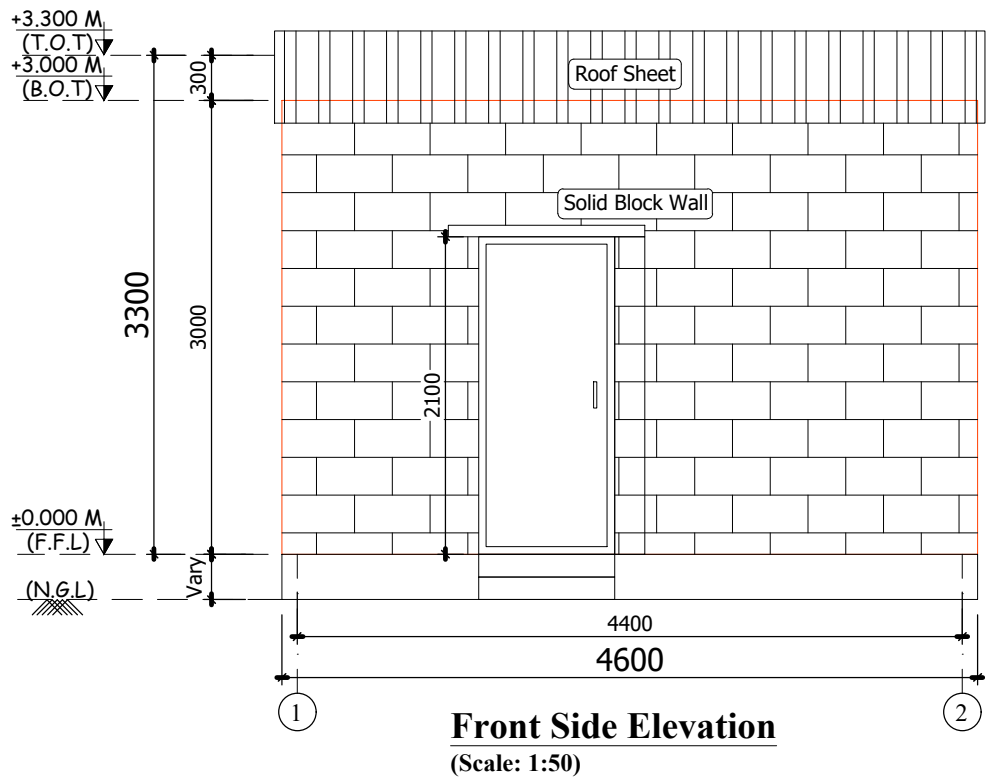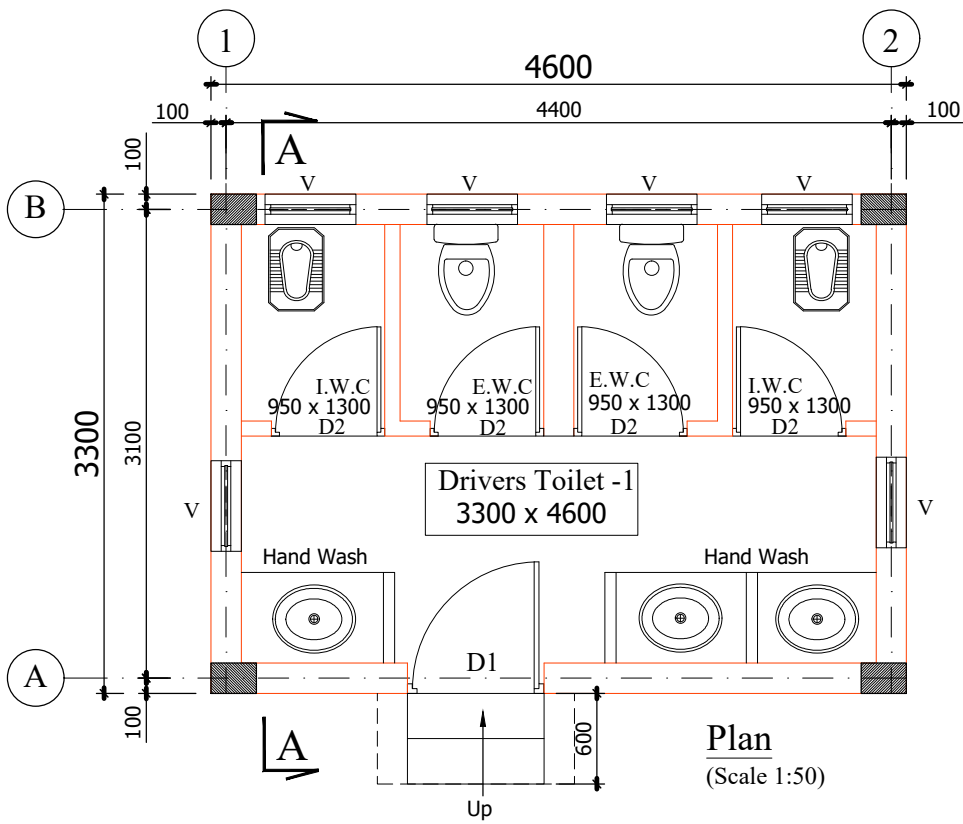

STRUCTURAL ENGINEERING

Er. S.UDHAYAKUMAR, B.E.,M.Tech (Struct)
Reg. Structural Eng. DTC - CGLRGNSE/GR - 1/2019/05/003
No: 20, 4th Cross Street, Anna Nagar, Chengalpattu,
E-Mail: anjuconstructions05@gmail.com. Mob : 9443101912

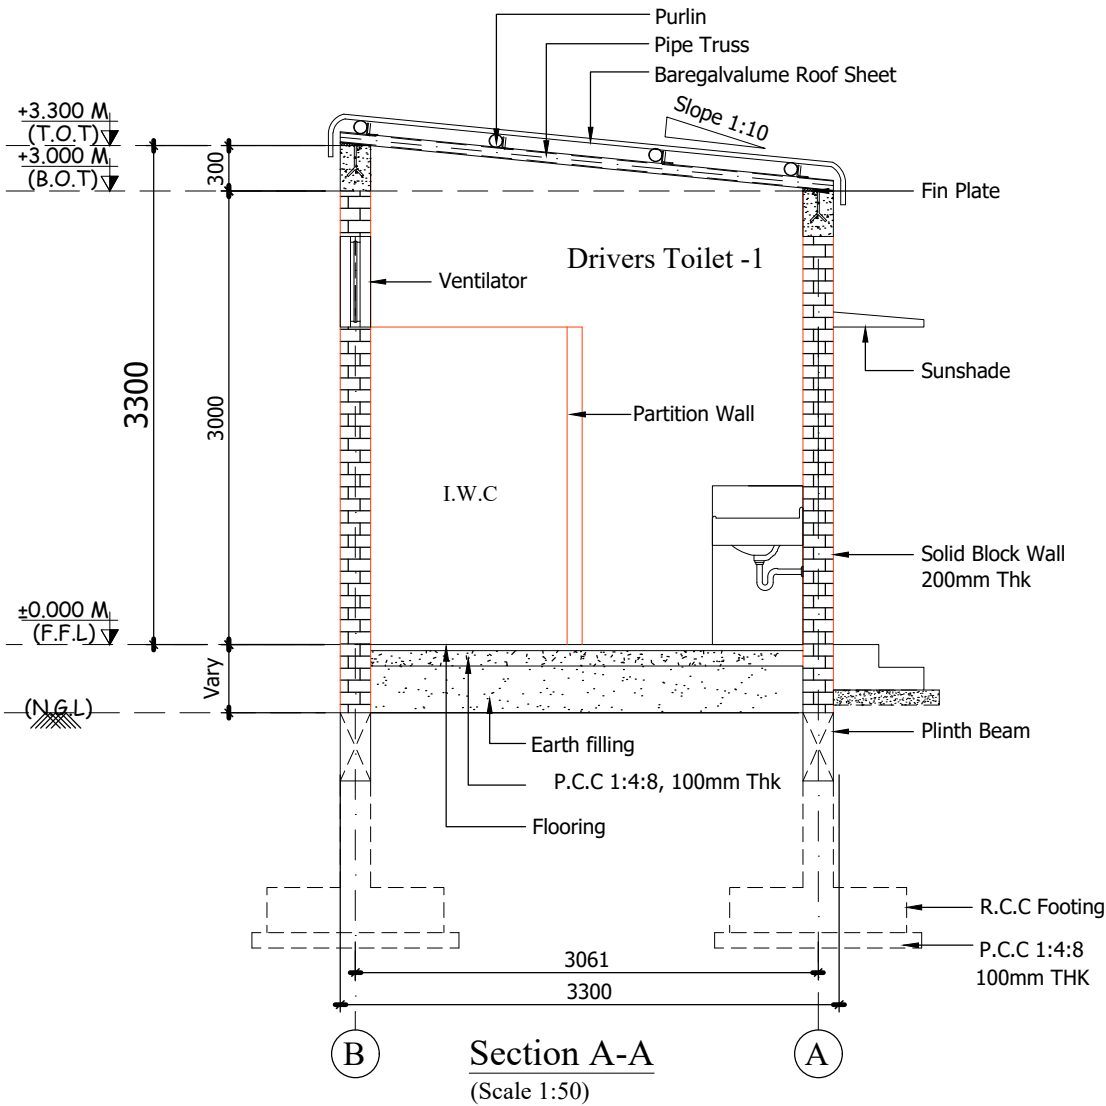

SPECIFICATION:-

FOUNDATION
FOUNDATION AND BASEMENT IN RCC PEDESTAL AND PLINTH BEAM OVER A BED OF RCC 1:4:8, 6"THICK AS PER STRUCTURAL DETAILS.

SUPER STRUCTURE:-
SUPER STRUCTURE IN 200mm THK. ,100mm THK. SOLID BLOCK WALLS WITH CEMENT MORTOR 1:5

RCC MEMBERS
FOOTING , COLUMNS, PLINTH BEAMS ,LINTEL, SUNSHADE & FLOOR WITH RCC 1:1.5:3USING 20MM NOMINAL SIZE BROCKEN STONES.

PLASTERING
WALLS INSIDE & OUTSIDE IN CM 1:5,12mm THK.

PAINTING
FINISHING THE WALL PRIMING COAT

FLOORING
TILE FLOORING

DOORS & WINDOWS
DOORS WITH COUNTRY WOODEN FRAMES / M.S FRAMES , 32mm THK. FLUSH DOOR SHUTTERS , SS FASTENINGS , PAINT FINISH
WINDOWS WITH MEDIUM ANODISED ALUMINIUM OPENABLE SHUTTERS WITH 4 mm GLASS & STANDARD FASTENINGS

SCHEDULE OF JOINERY

TYPE	DESCRIPTION	SIZE
D1	DOOR	900 x 2100
D2	DOOR	750 x 2100
V	VENTILATOR	600 x 600

COLOUR INDEX:-

PROPOSED

ARCHITECT

P.K.SURENDHAR, B.Arch.,A.I.A.
Registered Architect
CA/2010 / 47153
Flat No.11 2nd Floor, Real Chambers
No.65/30, Maddox Street,
Choolai, Chennai - 600 112.

For BROADVIEW CONSTRUCTIONS & HOLDINGS PVT. LTD.
N. S. S. S.
Authorised Signatory.

For Svahgraha Constructions and Holdings Pvt.Ltd.
N. S. S. S.
Authorised Signatory


SIGNATURE OF OWNER:-

DRIVERS TOILET -1 (REF NO :- 4)
PLAN , SECTION & ELEVATION


SCALE:- 1:100

SHEET :- 13 /39


THIS DRAWING IS THE PROPERTY OF M/s. Jayashree Consultant. AND MUST NOT BE COPIED WITHOUT THEIR WRITTEN CONSENT. NOR MADE KNOWN TO THE THIRD PARTY.

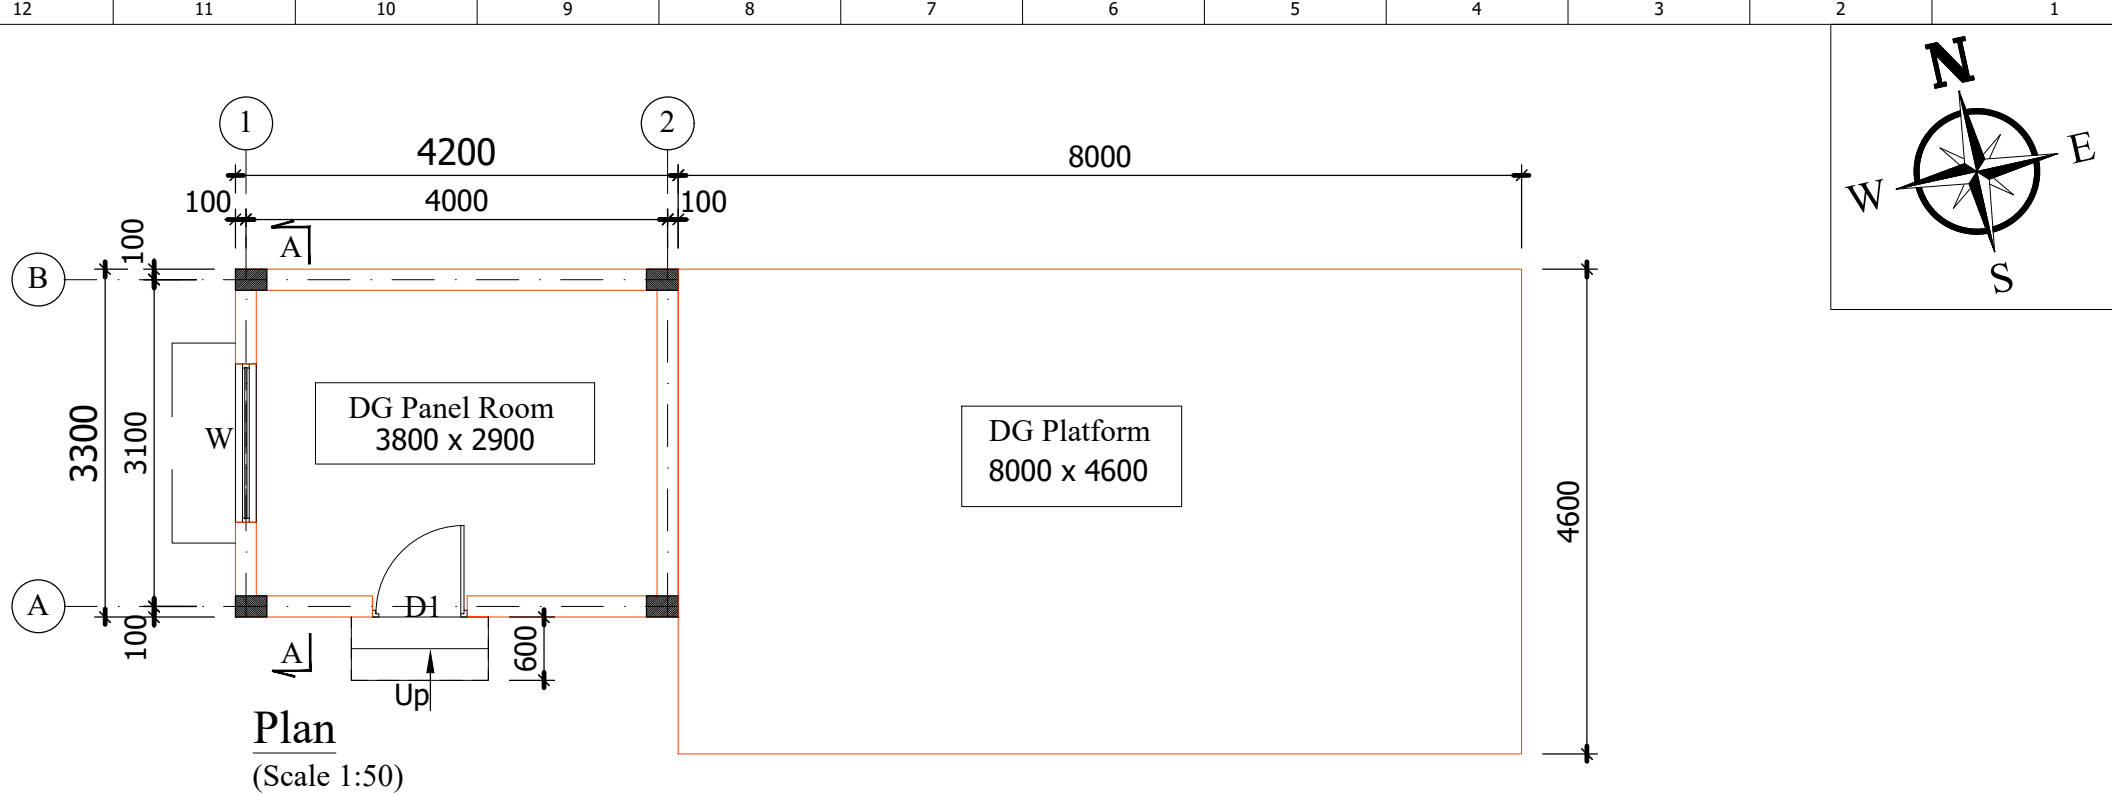

Plan
(Scale 1:50)

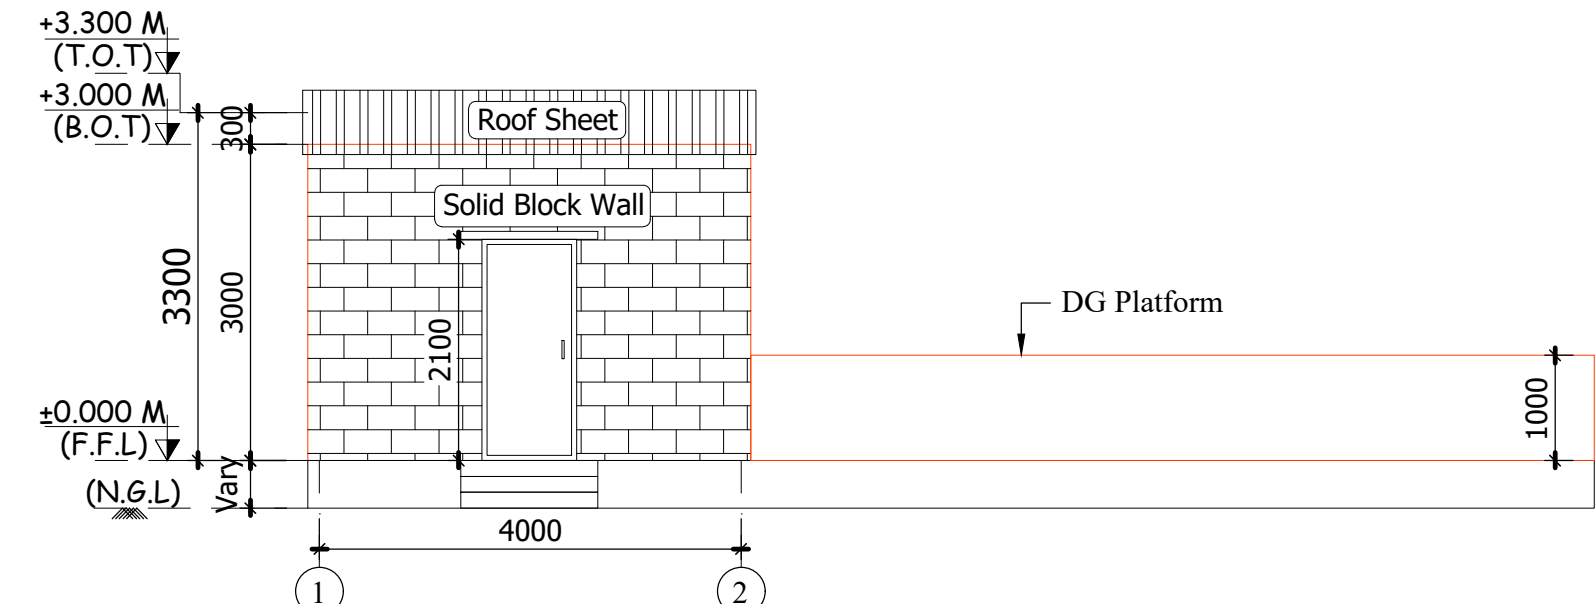

South Side Elevation
(Scale: 1:100)

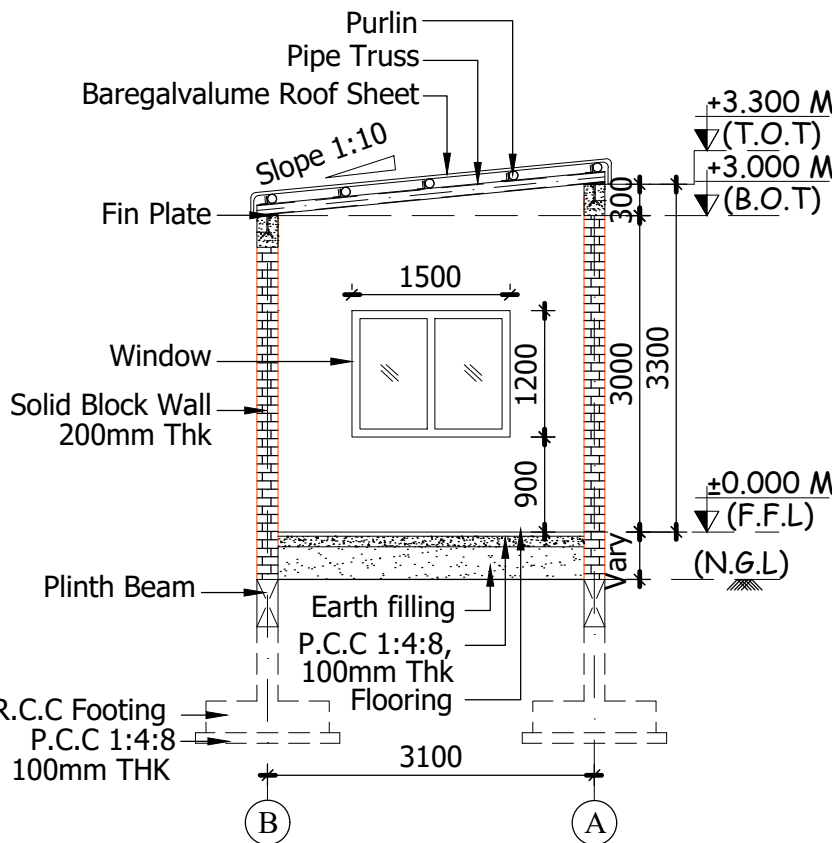

Section A-A
(Scale 1:100)

SCHEDULE OF JOINERY

TYPE	DESCRIPTION	SIZE
D	DOOR	900 x 2100
W	WINDOW	1500 x 1200

SPECIFICATION:-

- FOUNDATION
FOUNDATION AND BASEMENT IN RCC PEDESTAL AND PLINTH BEAM OVER A BED OF RCC 1:4:8, 6"THICK AS PER STRUCTURAL DETAILS.
- SUPER STRUCTURE:-
SUPER STRUCTURE IN 200mm THK. ,100mm THK. SOLID BLOCK WALLS WITH CEMENT MORTOR 1:5
- RCC MEMBERS
FOOTING , COLUMNS, PLINTH BEAMS ,LINTEL, SUNSHADE & FLOOR WITH RCC 1:1.5:3 USING 20MM NOMINAL SIZE BROCKEN STONES.
- PLASTERING
WALLS INSIDE & OUTSIDE IN CM 1:5,12mm THK.
- PAINTING
FINISHING THE WALL PRIMING COAT
- FLOORING
TILE FLOORING
- DOORS & WINDOWS
DOORS WITH COUNTRY WOODEN FRAMES / M.S FRAMES , 32mm THK. FLUSH DOOR SHUTTERS , SS FASTENINGS , PAINT FINISH
WINDOWS WITH MEDIUM ANODISED ALUMINIUM OPENABLE SHUTTERS WITH 4 mm GLASS & STANDARD FASTENINGS

STRUCTURAL ENGINEERING

Er. S.UDHAYAKUMAR, B.E.,M.Tech (Struct)
Reg. Structural Eng. DTCP - CGLRGN/SE/GR - 1/2019/05/003
No: 20, 4th Cross Street, Anna Nagar, Chengalpattu,
E-Mail : anjuconstructions05@gmail.com. Mob : 9443101912

ARCHITECT

P.K.SURENDHAR, B.Arch.,A.I.I.A
Registered Architect
CA / 2010 / 47153
Flat No.11 2nd Floor, Real Chambers
No.65/30, Maddox Street,
Choolai, Chennai - 600 112.

SIGNATURE OF OWNER:-



For BROADVIEW CONSTRUCTIONS & HOLDINGS PVT. LTD.
N. Suresh
Authorised Signatory.

For Svahgraha Constructions and Holdings Pvt.Ltd.
N. Suresh
Authorised Signatory


DG PANEL ROOM & DG PLATFORM (REF NO - 5)
PLAN, SECTION A - A & SOUTH SIDE ELEVATION

SCALE:- 1:100


SHEET - 14 / 39

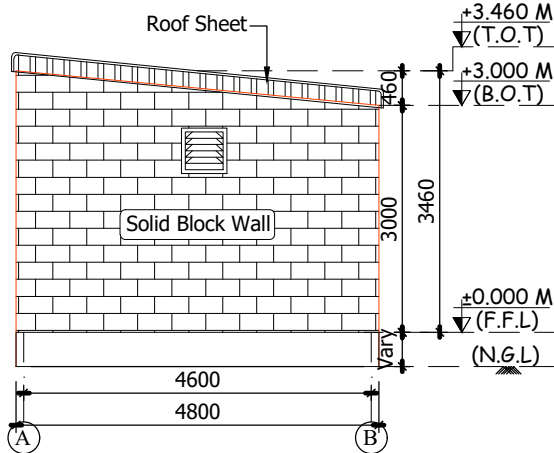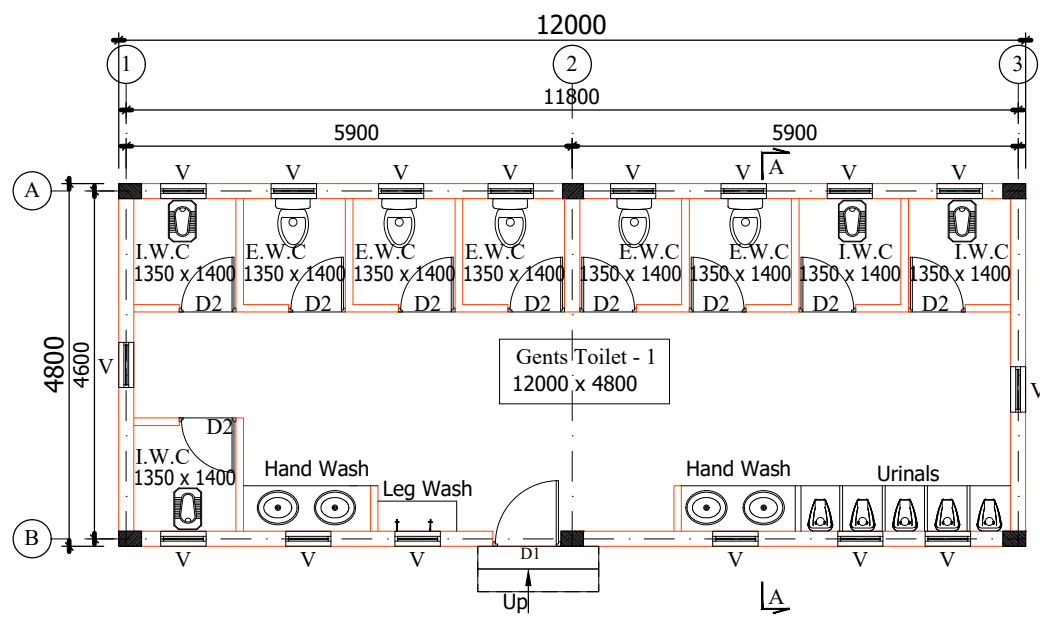


South Side Elevation
(Scale 1:100)

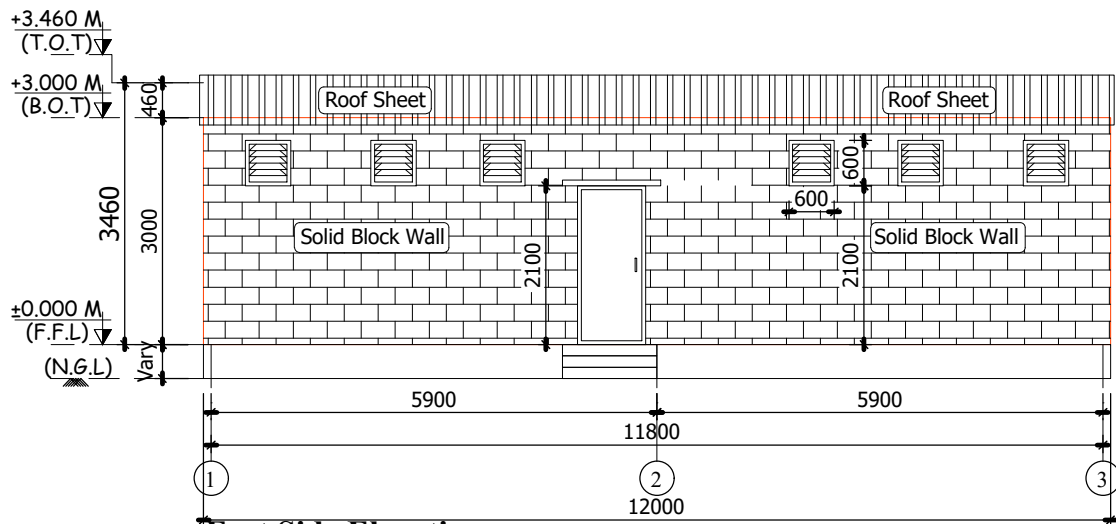

East Side Elevation
(Scale: 1:100)

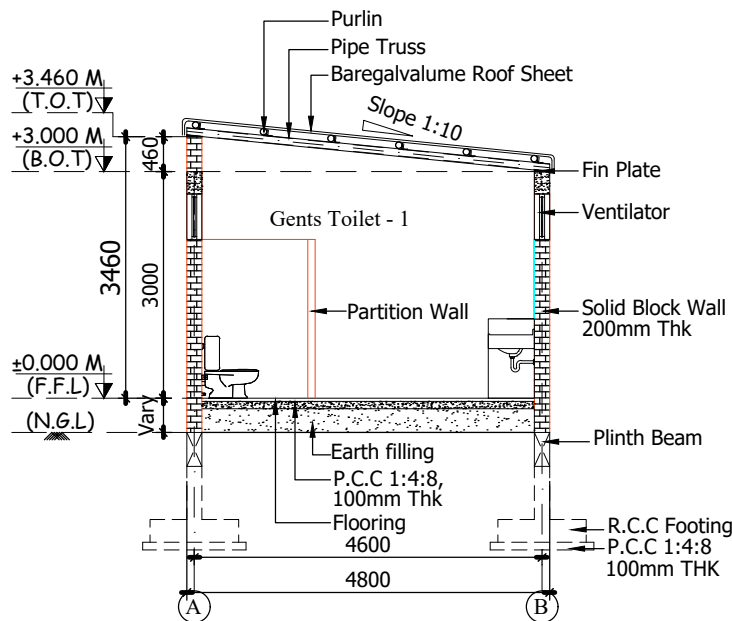

Section A-A
(Scale 1:100)

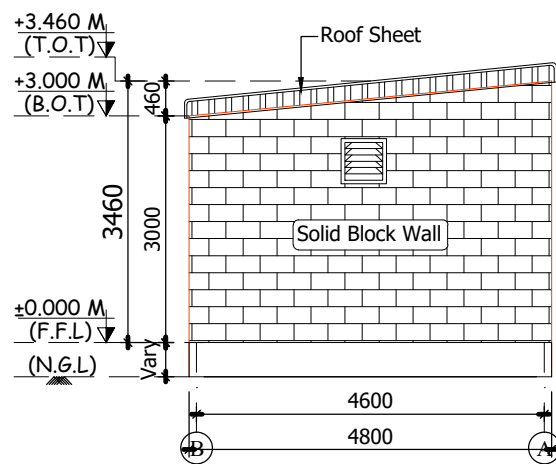

North Side Elevation
(Scale 1:100)

SPECIFICATION:-

FOUNDATION

FOUNDATION AND BASEMENT IN RCC PEDESTAL AND PLINTH BEAM OVER A BED OF RCC 1:4:8, 6"THICK AS PER STRUCTURAL DETAILS.

SUPER STRUCTURE:-

SUPER STRUCTURE IN 200mm THK. ,100mm THK. SOLID BLOCK WALLS WITH CEMENT MORTOR 1:5

RCC MEMBERS

FOOTING , COLUMNS, PLINTH BEAMS ,LINTEL, SUNSHADE & FLOOR WITH RCC 1:1.5:3 USING 20MM NOMINAL SIZE BROCKEN STONES.

PLASTERING

WALLS INSIDE & OUTSIDE IN CM 1:5,12mm THK.

PAINTING

FINISHING THE WALL PRIMING COAT

FLOORING

TILE FLOORING

DOORS & WINDOWS

DOORS WITH COUNTRY WOODEN FRAMES / M.S FRAMES , 32mm THK. FLUSH DOOR SHUTTERS , SS FASTENINGS , PAINT FINISH

WINDOWS WITH MEDIUM ANODISED ALUMINIUM

OPENABLE SHUTTERS WITH 4 mm GLASS &

STANDARD FASTENINGS

SCHEDULE OF JOINERY

TYPE	DESCRIPTION	SIZE
D1	DOOR	900 x 2100
D2	DOOR	750 x 2100
V	VENTILATOR	600 x 600

NOTES:-

1.ALL DIMENSIONS ARE IN "mm" & LEVELS ARE IN "M"

SIGNATURE OF OWNER:-

For BROADVIEW CONSTRUCTIONS & HOLDINGS PVT. LTD.
N. Suresh
Authorised Signatory.

For Svahgraha Constructions and Holdings Pvt.Ltd.
N. Suresh
Authorised Signatory

P.K.SURENDHAR, P. Arch., A.I.A.
Registered Architect
CA / 2010 / 47153
Flat No:11 2nd Floor, Real Chambers
No.65/30, Maddox Street,
Choolai, Chennai - 600 112.

STRUCTURAL ENGINEERING


Er. S.UDHAYAKUMAR, B.E.,M.Tech (Struct)
Reg. Structural Eng. DTCP - CGLRGN/SE/GR - 1/2019/05/003
No: 20, 4th Cross Street, Anna Nagar, Chengalpattu,
E-Mail : anjuconstructions05@gmail.com. Mob : 9443101912

GENTS TOILET - I (REF NO :- 6)


PLAN , SECTION & ELEVATION

SCALE:- 1:100


SHEET - 15 / 39

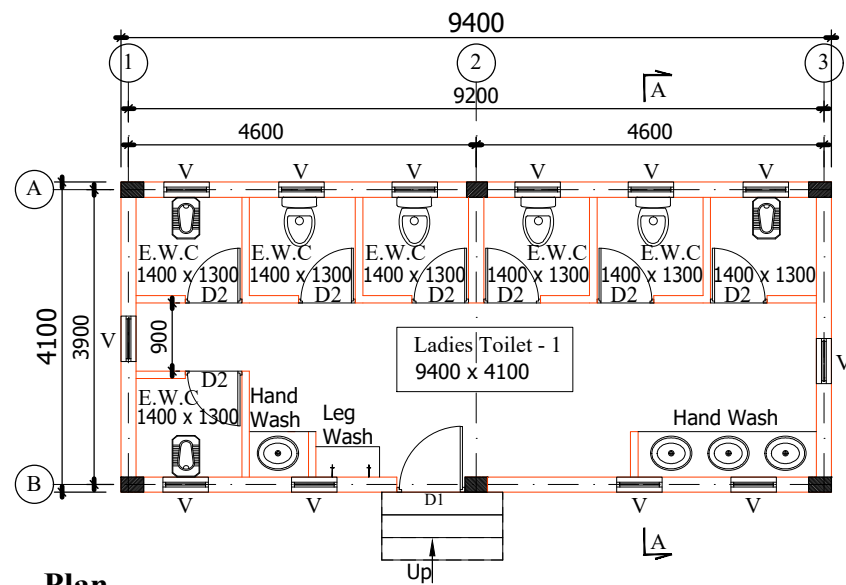


Plan
(Scale: 1:100)

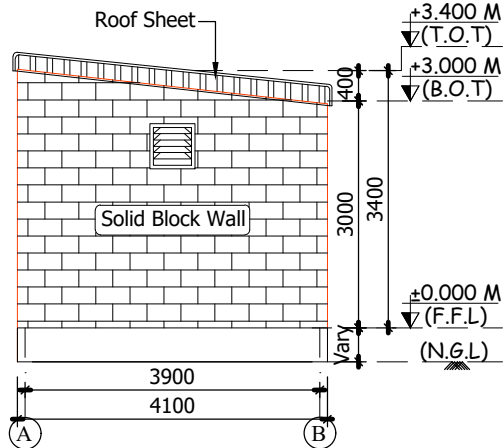


South Side Elevation
(Scale 1:100)

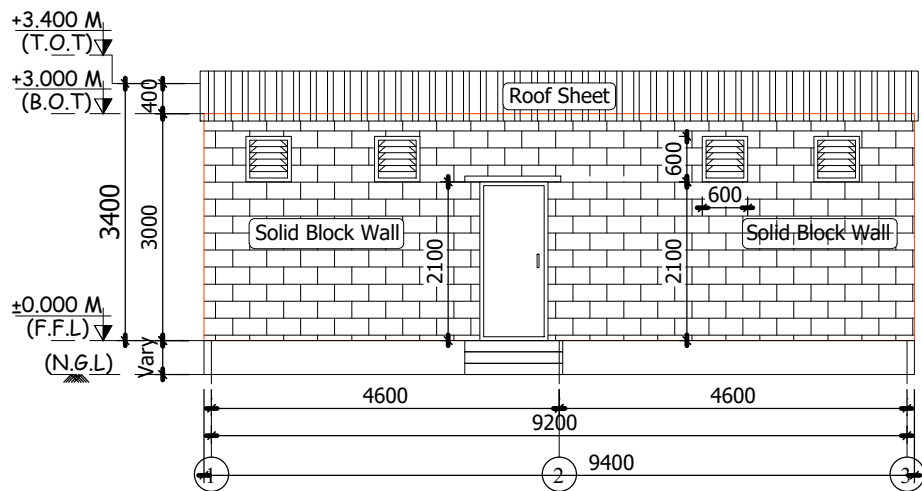


East Side Elevation
(Scale: 1:100)

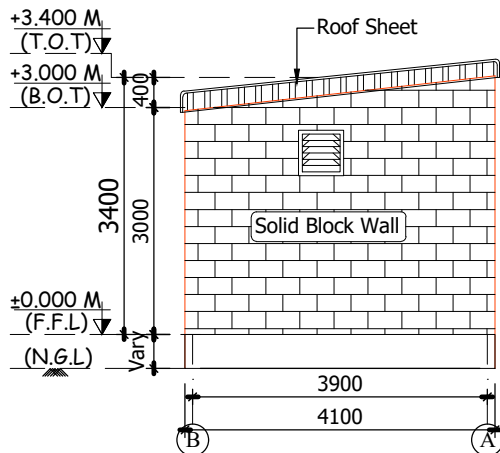

North Side Elevation
(Scale 1:100)

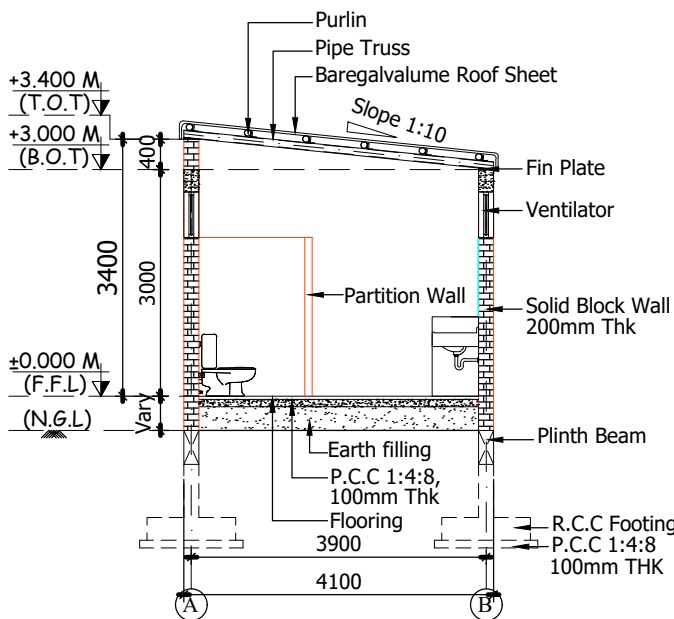

Section A-A
(Scale 1:100)

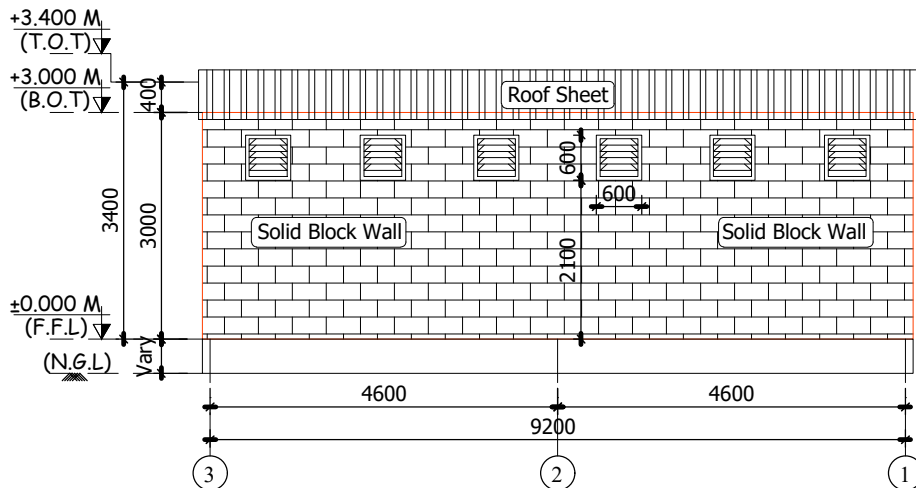

West Side Elevation
(Scale: 1:100)

SPECIFICATION:-

FOUNDATION

FOUNDATION AND BASEMENT IN RCC PEDESTAL AND PLINTH BEAM OVER A BED OF RCC 1:4:8, 6"THICK AS PER STRUCTURAL DETAILS.

SUPER STRUCTURE:-

SUPER STRUCTURE IN 200mm THK. ,100mm THK. SOLID BLOCK WALLS WITH CEMENT MORTOR 1:5

RCC MEMBERS

FOOTING , COLUMNS, PLINTH BEAMS ,LINTEL, SUNSHADE & FLOOR WITH RCC 1:1.5:3 USING 20MM NOMINAL SIZE BROCKEN STONES.

PLASTERING

WALLS INSIDE & OUTSIDE IN CM 1:5,12mm THK.

PAINTING

FINISHING THE WALL PRIMING COAT

FLOORING

TILE FLOORING

DOORS & WINDOWS

DOORS WITH COUNTRY WOODEN FRAMES / M.S FRAMES , 32mm THK. FLUSH DOOR SHUTTERS , SS FASTENINGS , PAINT FINISH

WINDOWS WITH MEDIUM ANODISED ALUMINIUM OPENABLE SHUTTERS WITH 4 mm GLASS & STANDARD FASTENINGS

SCHEDULE OF JOINERY

TYPE	DESCRIPTION	SIZE
D1	DOOR	900 x 2100
D2	DOOR	750 x 2100
V	VENTILATOR	600 x 600

NOTES:-

1.ALL DIMENSIONS ARE IN "mm" & LEVELS ARE IN "M"

SIGNATURE OF OWNER:-

For BROADVIEW CONSTRUCTIONS & HOLDINGS PVT. LTD.
N. Suresh
Authorised Signatory.

For Svahgraha Constructions and Holdings Pvt.Ltd.
N. Suresh
Authorised Signatory

P.K.SURENDHAR, A.Arch.,A.I.A.
Registered Architect
CA/2010 / 47153
Flat No.11 2nd Floor, Real Chambers
No.85/30, Maddox Street,
Choolai, Chennai - 600 112.

STRUCTURAL ENGINEERING : -




Er. S.UDHAYAKUMAR, B.E.,M.Tech (Struct)
Reg. Structural Eng. DTCP - CGLRGN/SE/GR - 1/2019/06/003
No: 20, 4th Cross Street, Anna Nagar, Chengalpattu,
E-Mail : anjuconstructions06@gmail.com. Mob : 9443101912

LADIES TOILET - 1 (REF NO :- 7)

PLAN , SECTION & ELEVATION

SCALE:- 1:100

SHEET - 16 / 39

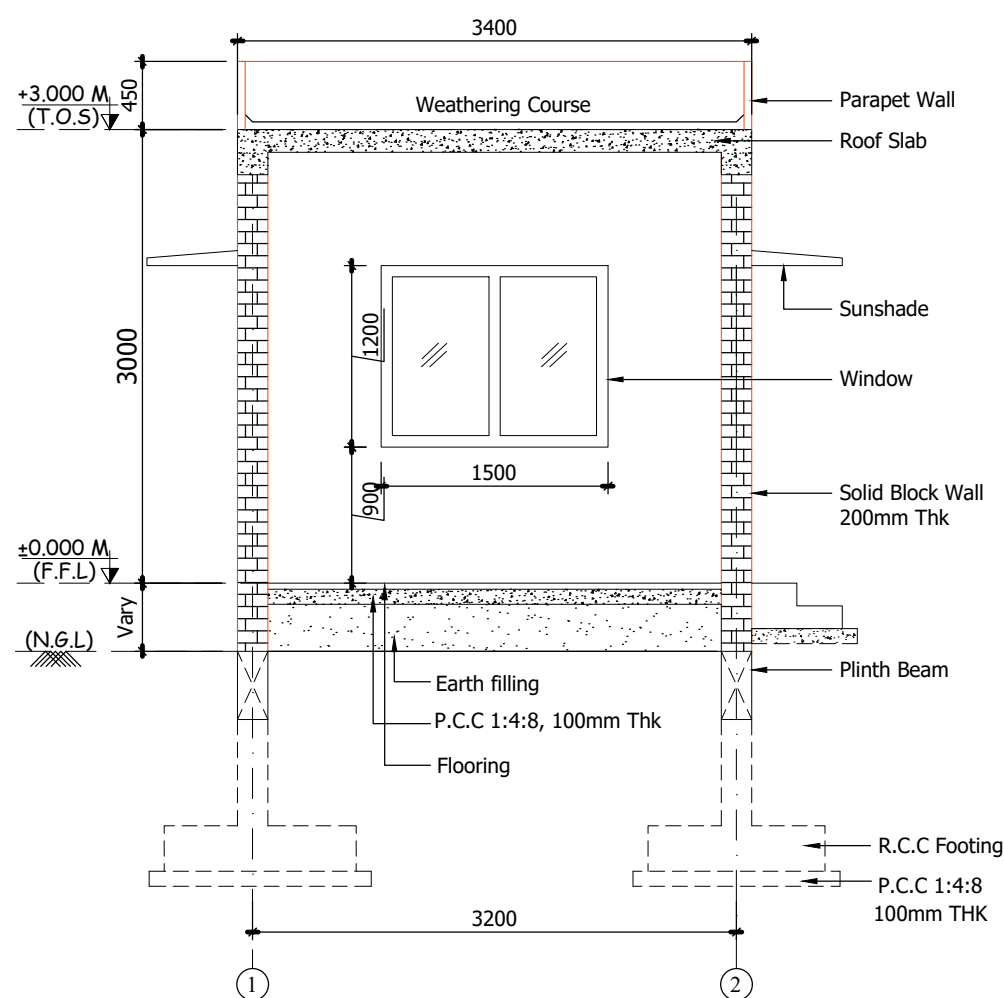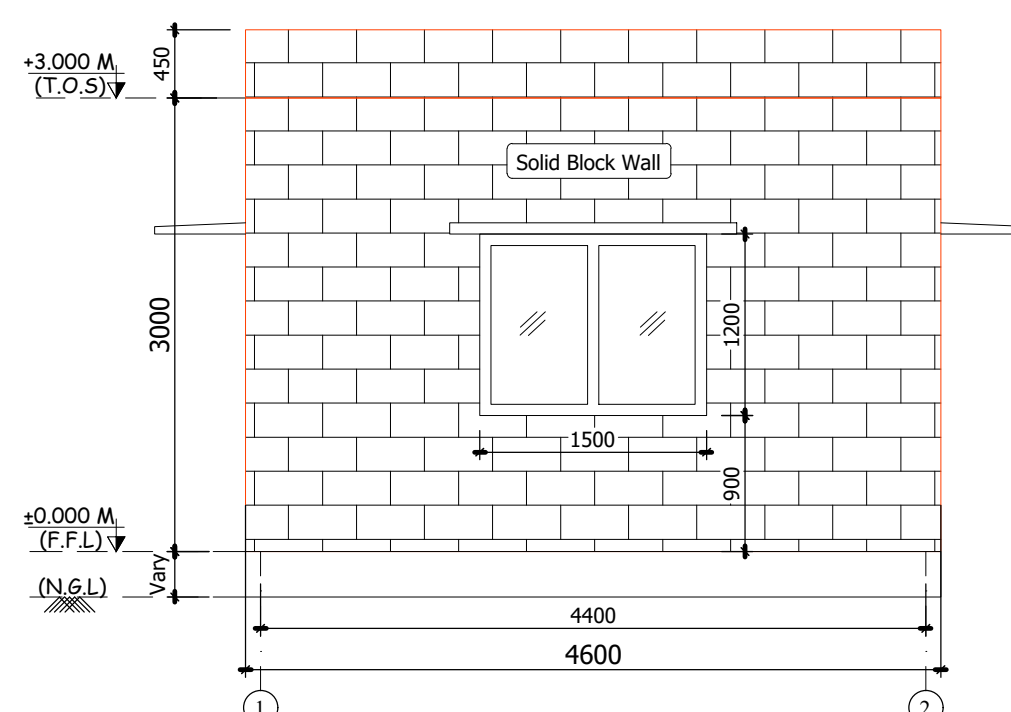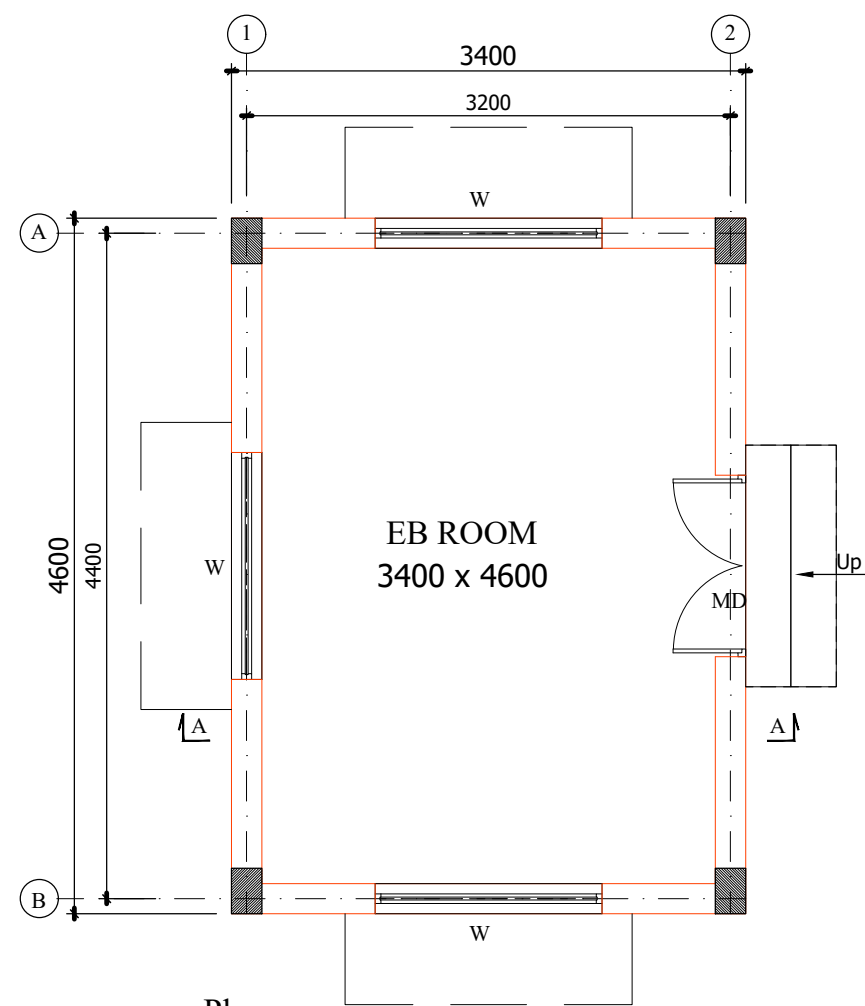

SPECIFICATION:-

FOUNDATION

FOUNDATION AND BASEMENT IN RCC PEDESTAL AND PLINTH BEAM OVER A BED OF RCC 1:4:8, 6"THICK AS PER STRUCTURAL DETAILS.

SUPER STRUCTURE:-

SUPER STRUCTURE IN 200mm THK. ,100mm THK.
SOLID BLOCK WALLS WITH CEMENT MORTOR 1:5

RCC MEMBERS

FOOTING , COLUMNS, PLINTH BEAMS ,LINTEL,
SUNSHADE & FLOOR WITH
RCC 1:1.5:3 USING 20MM NOMINAL SIZE
BROCKEN STONES.

PLASTERING

WALLS INSIDE & OUTSIDE IN CM 1:5,12mm THK.

PAINTING

FINISHING THE WALL PRIMING COAT

FLOORING

TILE FLOORING

DOORS & WINDOWS

DOORS WITH COUNTRY WOODEN FRAMES / M.S FRAMES ,
32mm THK. FLUSH DOOR SHUTTERS , SS FASTENINGS ,
PAINT FINISH

WINDOWS WITH MEDIUM ANODISED ALUMINIUM
OPENABLE SHUTTERS WITH 4 mm GLASS &
STANDARD FASTENINGS

SCHEDULE OF JOINERY

TYPE	DESCRIPTION	SIZE
MD	MAIN DOOR	1200 x 2100
W	WINDOW	1500 x 1200

STRUCTURAL ENGINEERING

ARCHITECT

NOTES:-

1.ALL DIMENSIONS ARE IN "mm" & LEVELS ARE IN "M"





SIGNATURE OF OWNER:-

EB ROOM (REF NO : 8)

PLAN, SECTION A - A, WEST & EAST SIDE ELEVATION

SCALE:- 1:100

SHEET - 17 / 39

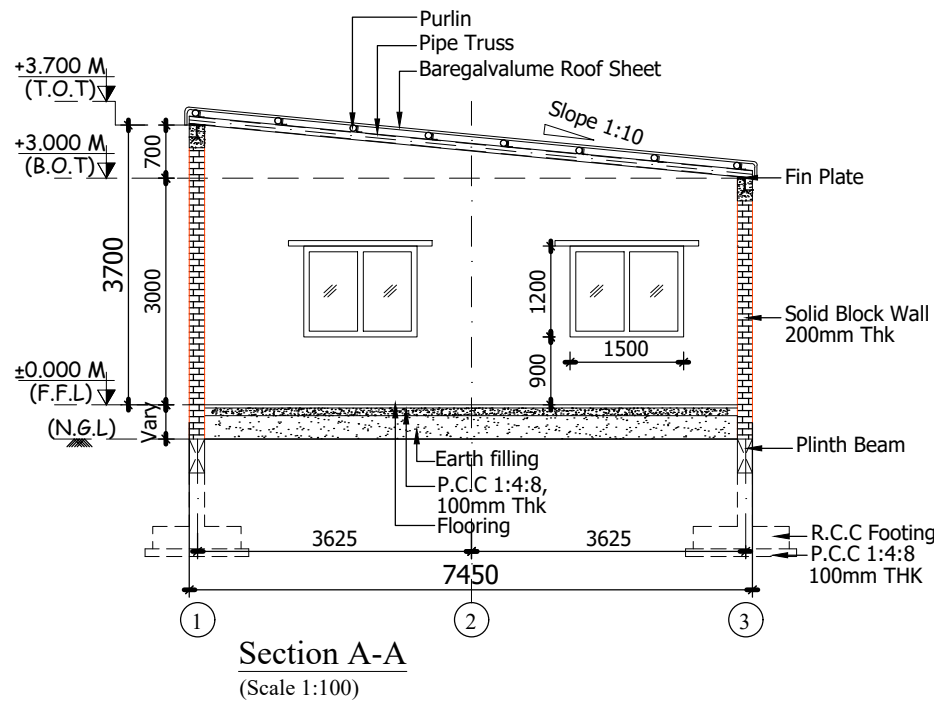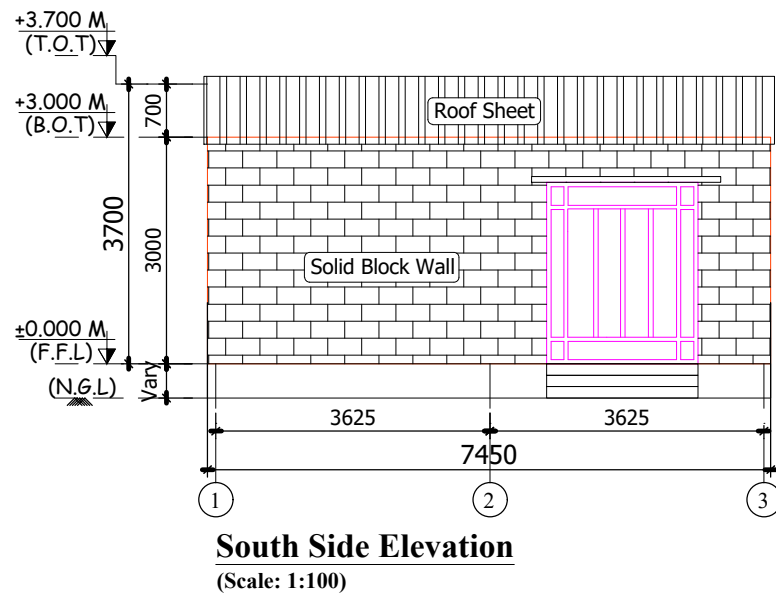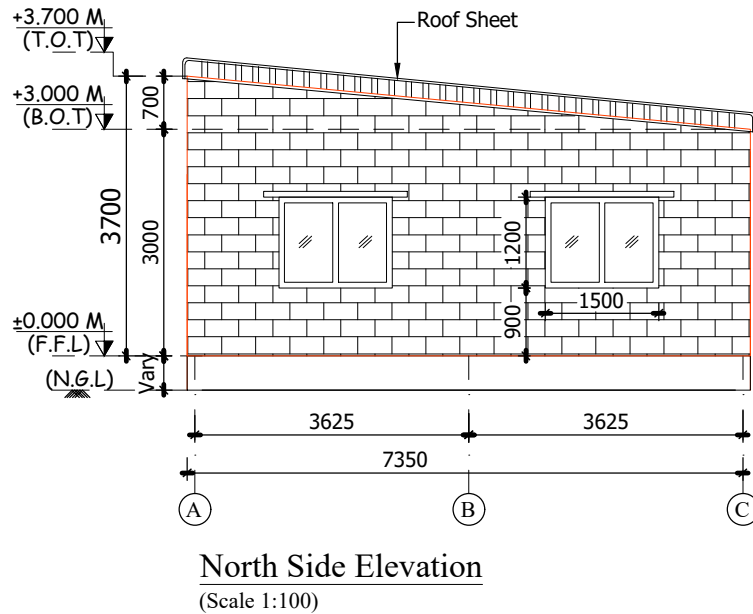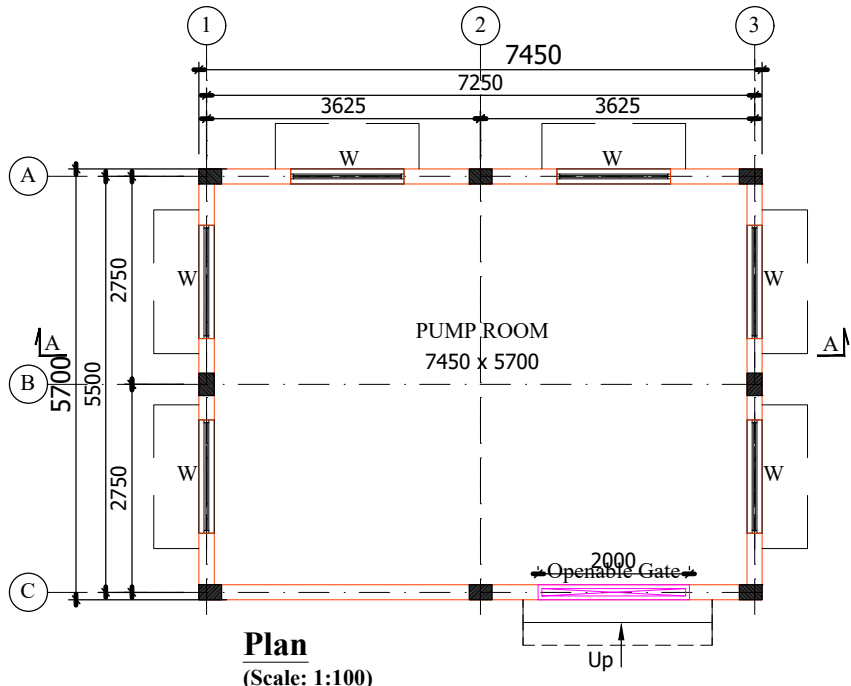

SPECIFICATION:-

FOUNDATION

FOUNDATION AND BASEMENT IN RCC PEDESTAL AND PLINTH BEAM OVER A BED OF RCC 1:4:8, 6"THICK AS PER STRUCTURAL DETAILS.

SUPER STRUCTURE:-

SUPER STRUCTURE IN 200mm THK. ,100mm THK. SOLID BLOCK WALLS WITH CEMENT MORTOR 1:5

RCC MEMBERS

FOOTING , COLUMNS, PLINTH BEAMS ,LINTEL, SUNSHADE & FLOOR WITH RCC 1:1.5:3USING 20MM NOMINAL SIZE BROCKEN STONES.

PLASTERING

WALLS INSIDE & OUTSIDE IN CM 1:5,12mm THK.

PAINTING

FINISHING THE WALL PRIMING COAT

FLOORING

TILE FLOORING

DOORS & WINDOWS

DOORS WITH COUNTRY WOODEN FRAMES / M.S FRAMES , 32mm THK. FLUSH DOOR SHUTTERS , SS FASTENINGS , PAINT FINISH

WINDOWS WITH MEDIUM ANODISED ALUMINIUM OPENABLE SHUTTERS WITH 4 mm GLASS & STANDARD FASTENINGS

S. Udhayakumar
Er. S.UDHAYAKUMAR, B.E.,M.Tech (Struct)
Reg. Structural Eng. DTCP - CGLRGNSE/GR - 1/2019/05/003
No: 20, 4th Cross Street, Anna Nagar, Chengalpattu,
E-Mail : anjuconstructions05@gmail.com. Mob : 9443101912

STRUCTURAL ENGINEERING

P.K. Surendhar
P.K.SURENDHAR, B.Arch.,A.I.A
Registered Architect
CA / 2010 / 47153
Flat No:11 2nd Floor, Real Chambers
No.65/30, Maddox Street,
Choolai, Chennai - 600 112.

ARCHITECT

SCHEDULE OF JOINERY

TYPE	DESCRIPTION	SIZE
W	WINDOW	1500 x 1200

COLOUR INDEX:-

PROPOSED


For BROADVIEW CONSTRUCTIONS & HOLDINGS PVT. LTD)
N. Siva
Authorised Signatory.
For Svahgraha Constructions and Holdings Pvt.Ltd.
N. Siva
Authorised Signatory





SIGNATURE OF OWNER:-

PUMP ROOM (REF NO : 9)
PLAN, SECTION A - A, EAST, WEST & SOUTH SIDE ELEVATION

SCALE:- 1:100

SHEET - 18 / 39

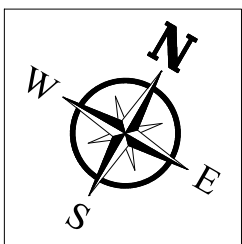

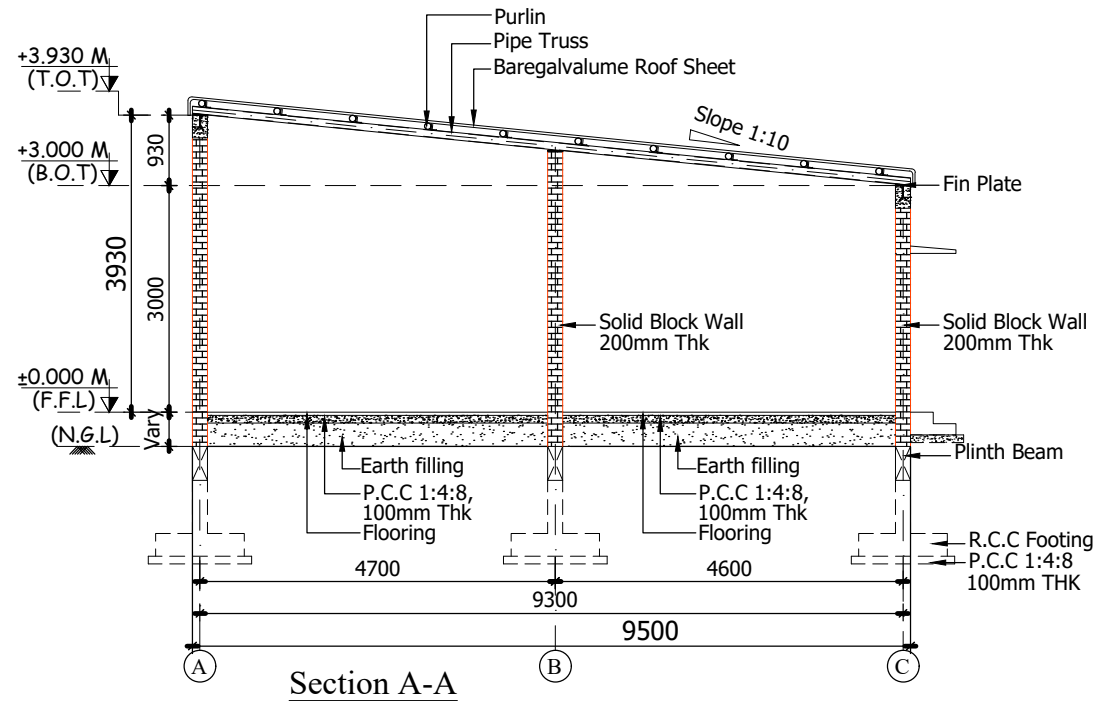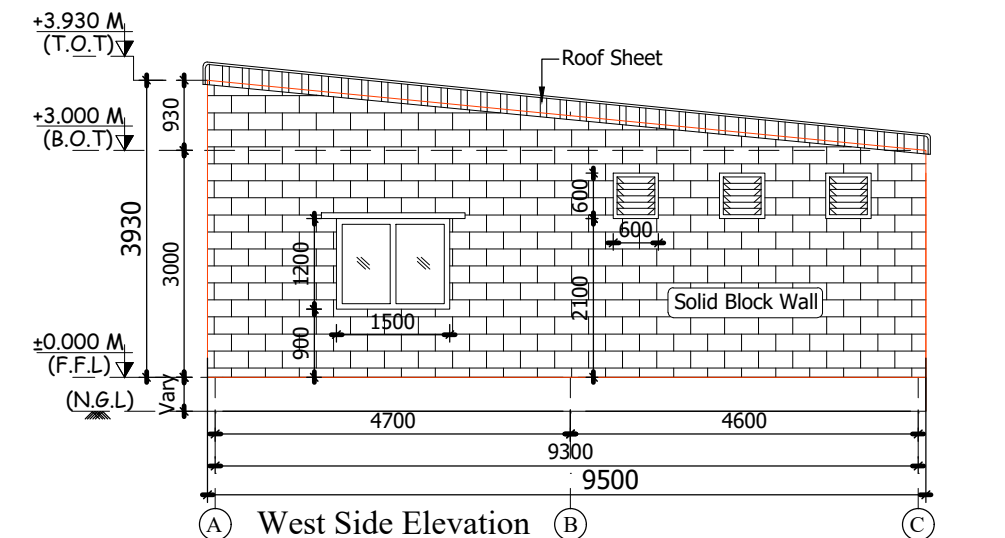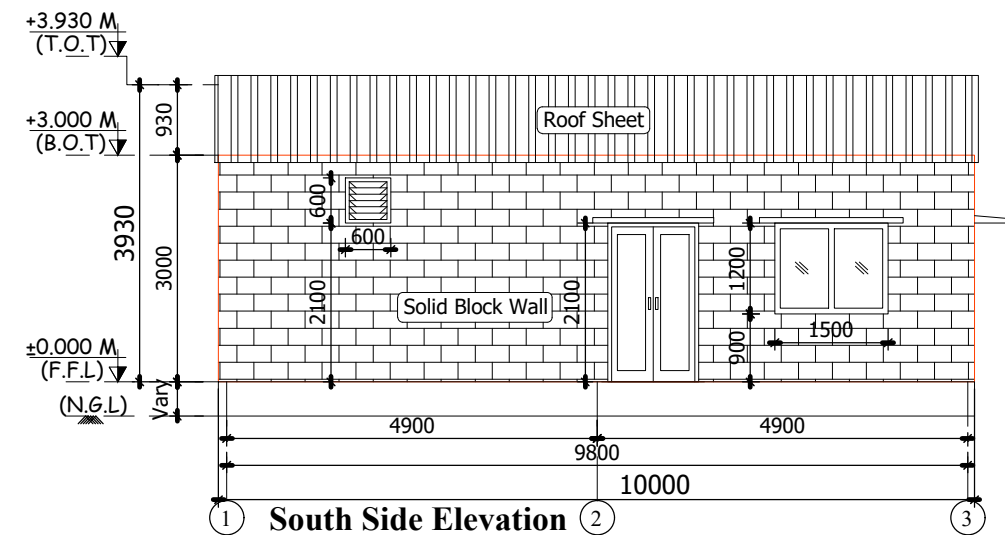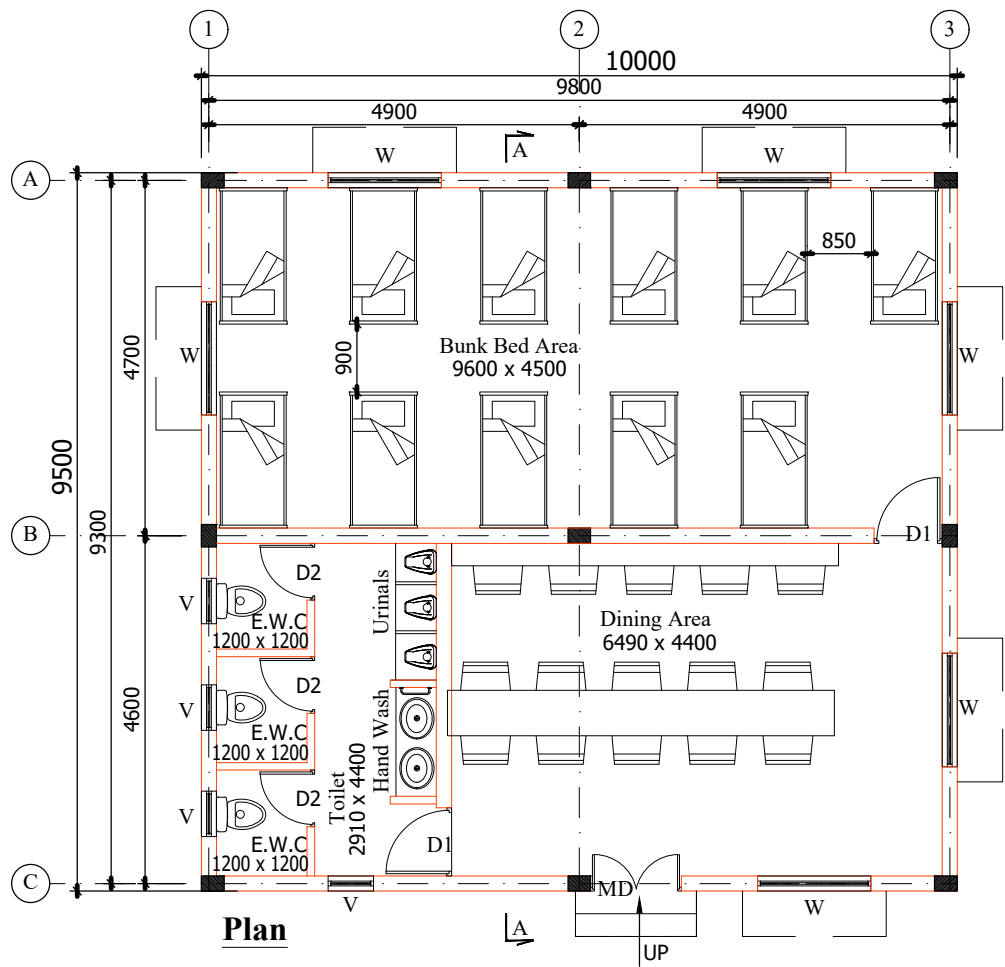

SPECIFICATION:-

FOUNDATION

FOUNDATION AND BASEMENT IN RCC PEDESTAL AND PLINTH BEAM OVER A BED OF RCC 1:4:8, 6"THICK AS PER STRUCTURAL DETAILS.

SUPER STRUCTURE:-

SUPER STRUCTURE IN 200mm THK. ,100mm THK. SOLID BLOCK WALLS WITH CEMENT MORTOR 1:5

RCC MEMBERS

FOOTING , COLUMNS, PLINTH BEAMS ,LINTEL, SUNSHADE & FLOOR WITH RCC 1:1.5:3USING 20MM NOMINAL SIZE BROCKEN STONES.

PLASTERING

WALLS INSIDE & OUTSIDE IN CM 1:5,12mm THK.

PAINTING

FINISHING THE WALL PRIMING COAT

FLOORING

TILE FLOORING

DOORS & WINDOWS

DOORS WITH COUNTRY WOODEN FRAMES / M.S FRAMES , 32mm THK. FLUSH DOOR SHUTTERS , SS FASTENINGS , PAINT FINISH


WINDOWS WITH MEDIUM ANODISED ALUMINIUM OPENABLE SHUTTERS WITH 4 mm GLASS & STANDARD FASTENINGS

SCHEDULE OF JOINERY

TYPE	DESCRIPTION	SIZE
MD	MAIN DOOR	1200 x 2100
D1	DOOR	900 x 2100
D2	DOOR	750 x 2100
W	WINDOW	1500 x 1200
V	VENTILATOR	600 x 600

COLOUR INDEX:-

PROPOSED

 

STRUCTURAL ENGINEERING

ARCHITECT

SIGNATURE OF OWNER:-

Er. S.UDHAYAKUMAR, B.E.,M.Tech (Struct)
Reg. Structural Eng. DTC - CGLRGN/SE/GR - 1/2019/05/003
No: 20, 4th Cross Street, Anna Nagar, Chengalpattu,
E-Mail : anjuconstructions05@gmail.com. Mob : 9443101912

P.K.SURENDHAR, P. Arch., A.I.A.
Registered Architect
CA/2010/147153
Flat No. 11 2nd Floor, Real Chambers
No.85/30, Maddox Street,
Choolai, Chennai - 600 112.

For BROADVIEW CONSTRUCTIONS & HOLDINGS PVT. LTD.

Authorised Signatory.


For Svahgraha Constructions and Holdings Pvt.Ltd.
Authorised Signatory

DRIVER'S REST ROOM (REF NO : 10)


PLAN, SECTION A - A, WEST & SOUTH SIDE ELEVATION

SCALE:- 1:100


SHEET - 19 / 39

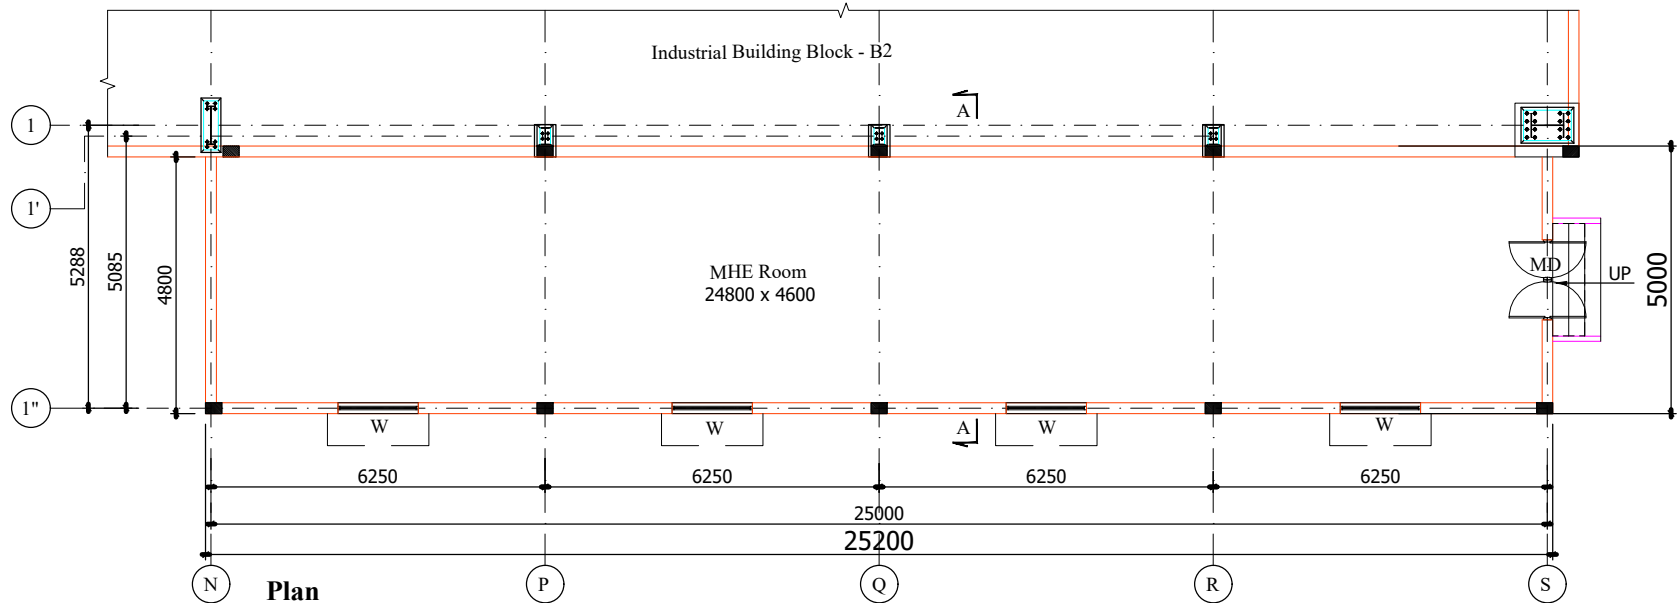


Plan
(Scale: 1:100)

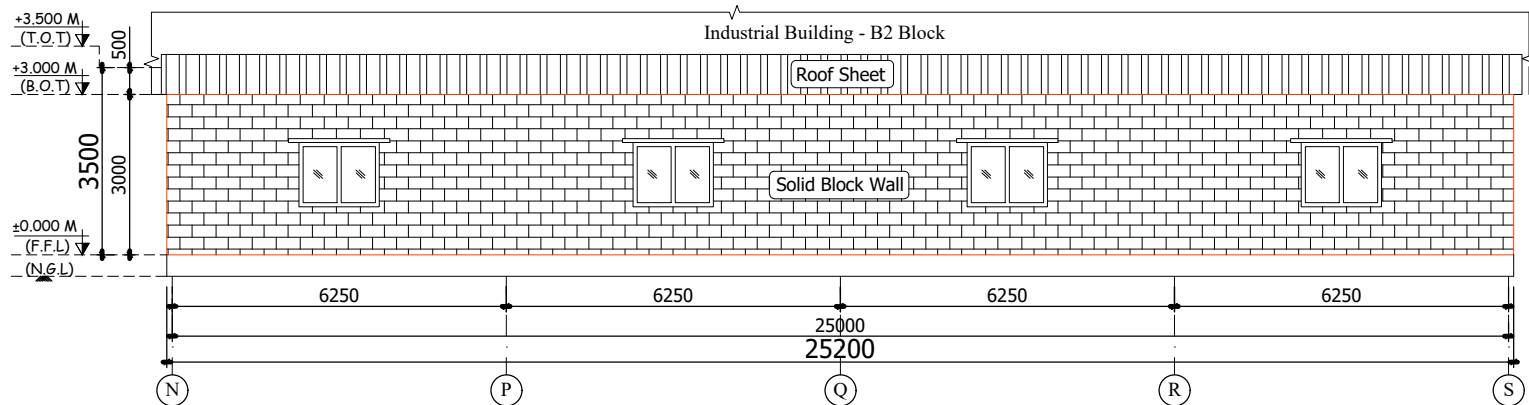

South Side Elevation
(Scale: 1:100)

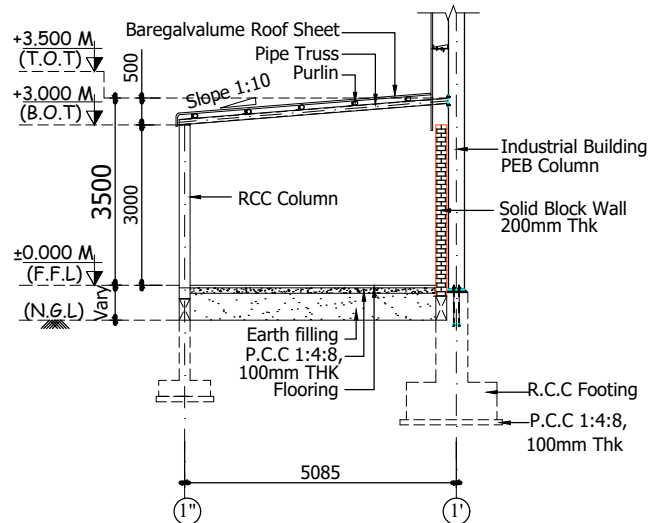

Section A-A
(Scale 1:100)

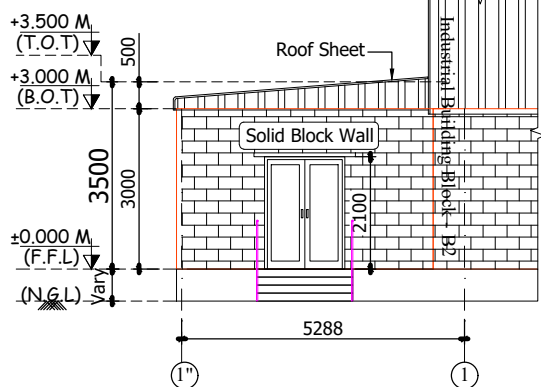

East Side Elevation
(Scale 1:100)

SPECIFICATION:-

FOUNDATION
FOUNDATION AND BASEMENT IN RCC PEDESTAL AND PLINTH BEAM OVER A BED OF RCC 1:4:8, 6"THICK AS PER STRUCTURAL DETAILS.

SUPER STRUCTURE:-
SUPER STRUCTURE IN 200mm THK. ,100mm THK. SOLID BLOCK WALLS WITH CEMENT MORTOR 1:5

RCC MEMBERS
FOOTING , COLUMNS, PLINTH BEAMS ,LINTEL, SUNSHADE & FLOOR WITH RCC 1:1.5:3USING 20MM NOMINAL SIZE BROCKEN STONES.

PLASTERING
WALLS INSIDE & OUTSIDE IN CM 1:5,12mm THK.

PAINTING
FINISHING THE WALL PRIMING COAT

FLOORING
TILE FLOORING

DOORS & WINDOWS
DOORS WITH COUNTRY WOODEN FRAMES / M.S FRAMES , 32mm THK. FLUSH DOOR SHUTTERS , SS FASTENINGS , PAINT FINISH
WINDOWS WITH MEDIUM ANODISED ALUMINIUM OPENABLE SHUTTERS WITH 4 mm GLASS & STANDARD FASTENINGS

Er. S.UDHAYAKUMAR, B.E.,M.Tech (Struct)
Reg. Structural Eng. DTCP - COLRGONSE/GR - 12019/05/003
No:20, 4th Cross Street, Anna Nagar, Chengalpattu,
E-Mail : anjucorstructions02@gmail.com, Mob: 9443101912

STRUCTURAL ENGINEERING

P.K.SURENDHAR, P. Arch-ALLA
Registered Architect
CA/72010/1/41153
Flat No.11, 2nd Floor, Real Chambers
No 65/30, Medidox Street,
Chennai, Chennai - 600 112.

ARCHITECT

SCHEDULE OF JOINERY

TYPE	DESCRIPTION	SIZE
MD	MAIN DOOR	1500 x 2100
W	WINDOW	1200 x 1200


COLOUR INDEX:-

PROPOSED


For BROADVIEW CONSTRUCTIONS & HOLDINGS PVT. LTD.
N. S. S. S.
Authorised Signatory.
For Svahgraha Constructions and Holdings Pvt.Ltd.
N. S. S. S.
Authorised Signatory

SIGNATURE OF OWNER:-


MHE ROOM (REF NO : 11)
PLAN, SECTION A - A, SOUTH & EAST SIDE ELEVATION
SCALE:- 1:100 SHEET - 20 / 39

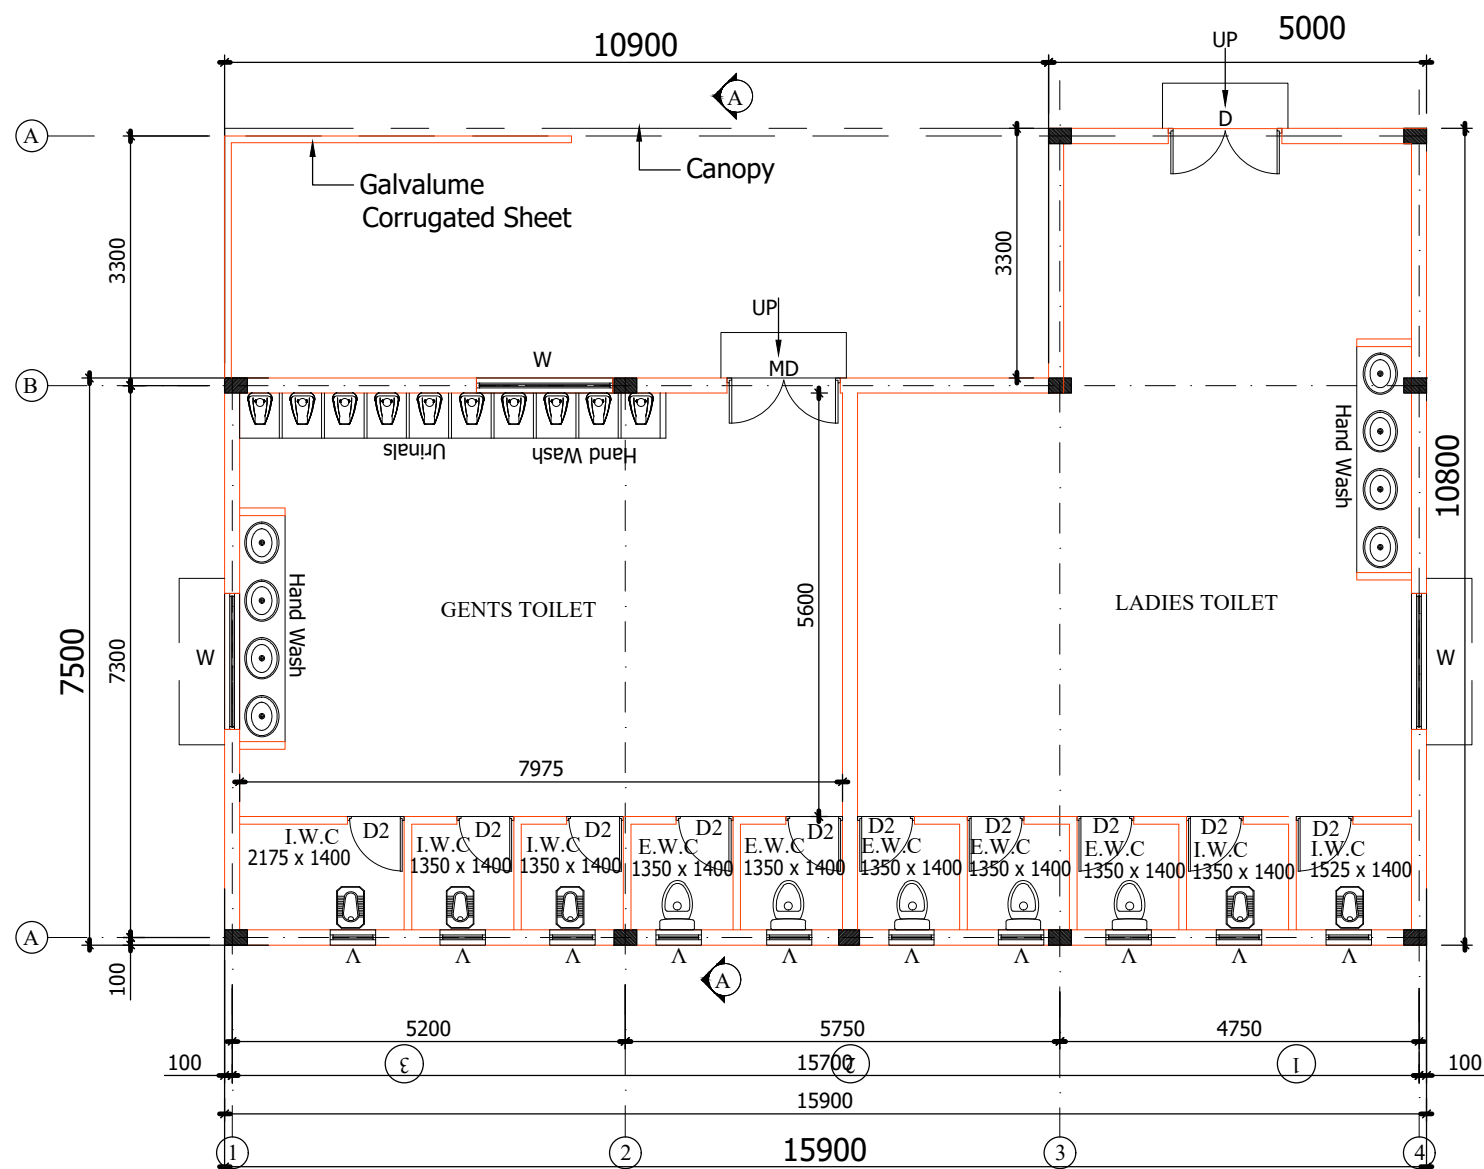

Plan
(Scale 1:100)

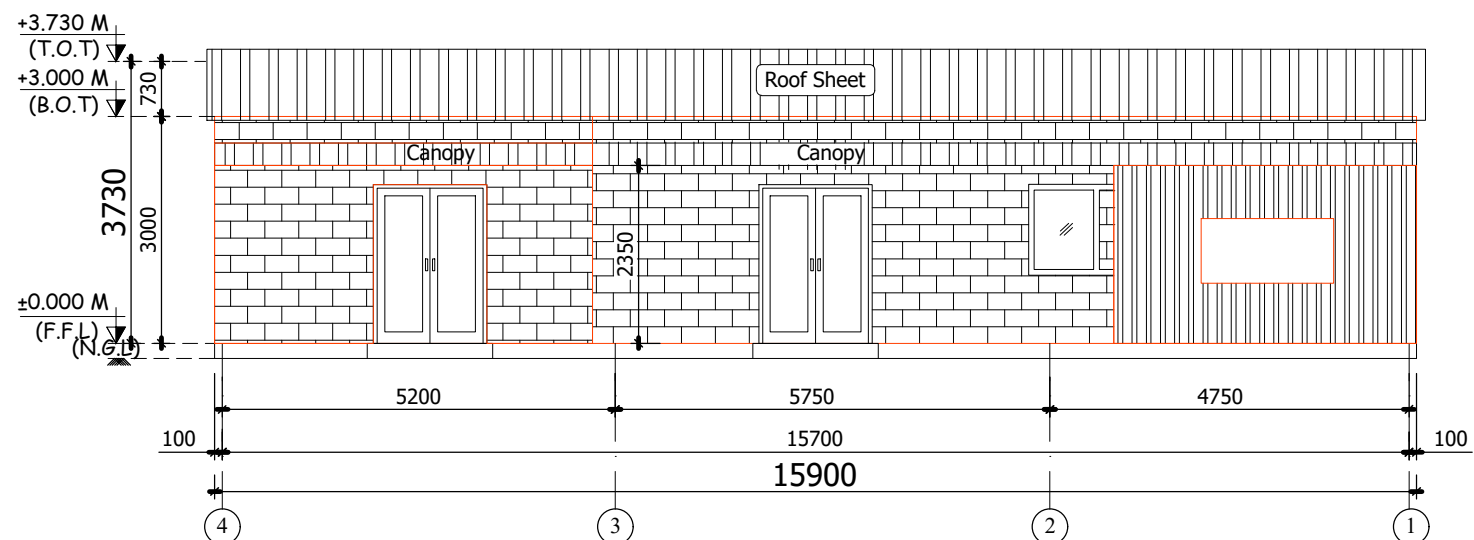

Front Side Elevation
(Scale: 1:100)

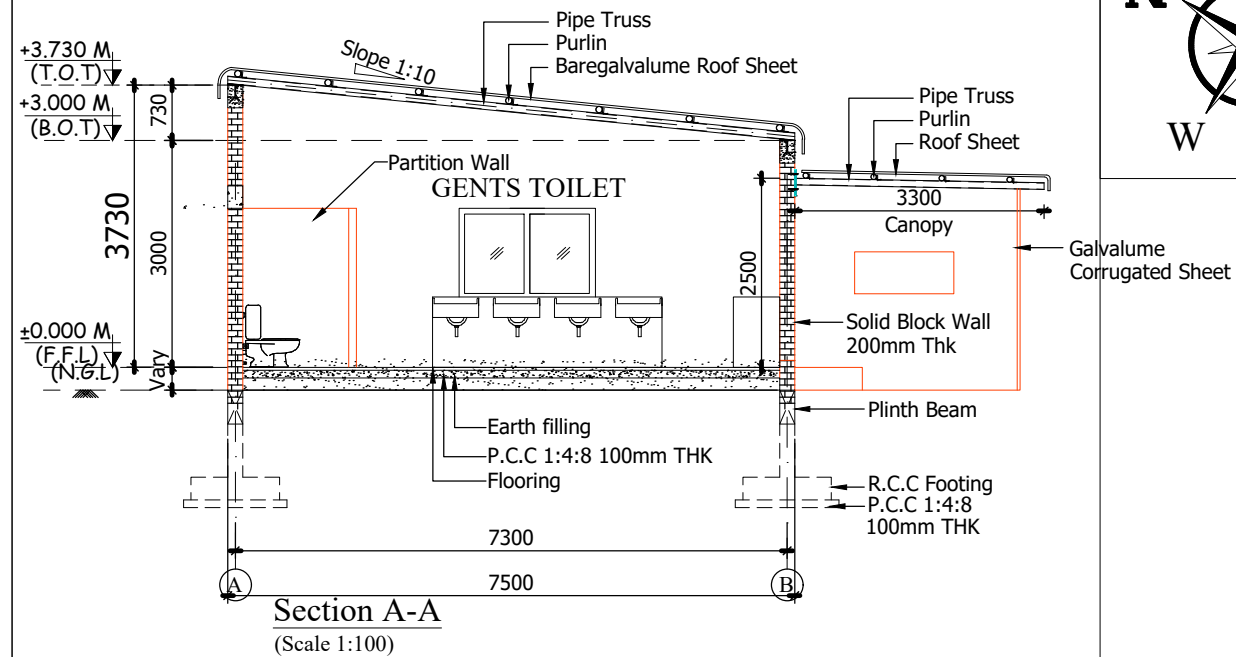

Section A-A
(Scale 1:100)

SPECIFICATION:-

FOUNDATION
FOUNDATION AND BASEMENT IN RCC PEDESTAL AND PLINTH BEAM OVER A BED OF RCC 1:4:8, 6"THICK AS PER STRUCTURAL DETAILS.

SUPER STRUCTURE:-
SUPER STRUCTURE IN 200mm THK. ,100mm THK. SOLID BLOCK WALLS WITH CEMENT MORTOR 1:5

RCC MEMBERS
FOOTING , COLUMNS, PLINTH BEAMS ,LINTEL, SUNSHADE & FLOOR WITH RCC 1:1.5:3USING 20MM NOMINAL SIZE BROCKEN STONES.

PLASTERING
WALLS INSIDE & OUTSIDE IN CM 1:5,12mm THK.

PAINTING
FINISHING THE WALL PRIMING COAT

FLOORING
TILE FLOORING



DOORS & WINDOWS
DOORS WITH COUNTRY WOODEN FRAMES / M.S FRAMES , 32mm THK. FLUSH DOOR SHUTTERS , SS FASTENINGS , PAINT FINISH
WINDOWS WITH MEDIUM ANODISED ALUMINIUM OPENABLE SHUTTERS WITH 4 mm GLASS & STANDARD FASTENINGS

SCHEDULE OF JOINERY

TYPE	DESCRIPTION	SIZE
MD	MAIN DOOR	1500 x 2100
W	WINDOW	1800 x 1200
D1	DOOR	900 x 2100
D2	DOOR	750 x 2100
V	VENTILATOR	600 x 600

COLOUR INDEX:-

PROPOSED

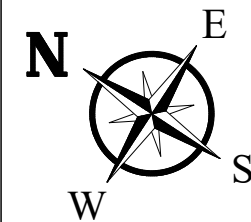 

S. Udhayakumar
Er. S.UDHAYAKUMAR, B.E.,M.Tech (Struct)
Reg. Structural Eng. DTCP - CGLRGN/SE/GR - 1/2019/05/003
No: 20, 4th Cross Street, Anna Nagar, Chengalpattu,
E-Mail : anjuconstructions05@gmail.com. Mob : 9443101912

STRUCTURAL ENGINEERING

P.K. Surendhar
P.K.SURENDHAR, B.Arch.,A.I.I.A
Registered Architect
CAI 2010 / 47153
Flat No.11 2nd Floor, Real Chambers
No.65/30, Maddox Street,
Choolai, Chennai - 600 112.

ARCHITECT

N. Siva
For BROADVIEW CONSTRUCTIONS & HOLDINGS PVT. LTD.
Authorised Signatory.

N. Siva
For Svahgraha Constructions and Holdings Pvt.Ltd.
Authorised Signatory

SIGNATURE OF OWNER:-


TOILET (REF NO : 12)

CANTEEN PLAN , SECTION & ELEVATION

SCALE:- 1:100

SHEET - 21 / 39


THIS DRAWING IS THE PROPERTY OF M/s. Jayashree Consultant. AND MUST NOT BE COPIED WITHOUT THEIR WRITTEN CONSENT. NOR MADE KNOWN TO THE THIRD PARTY.

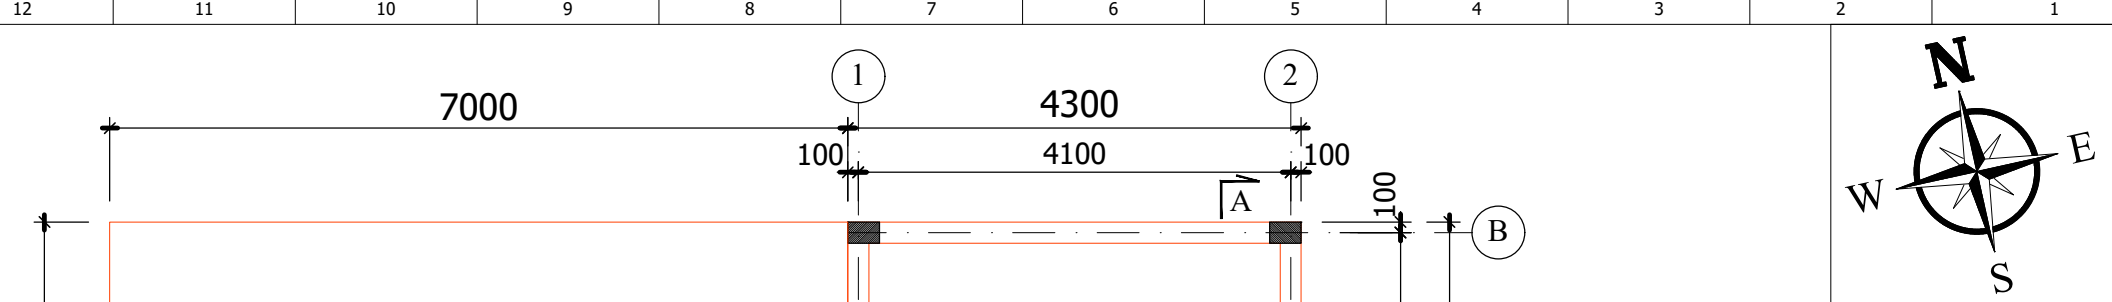

Plan

S. Udhayakumar
Er. S.UDHAYAKUMAR, B.E.,M.Tech (Struct)
Reg. Structural Eng. DTCP - CGLRGN/SE/GR - 1/2019/05/003
No: 20, 4th Cross Street, Anna Nagar, Chengalpattu,
E-Mail : anjuconstructions05@gmail.com. Mob : 9443101912

STRUCTURAL ENGINEERING

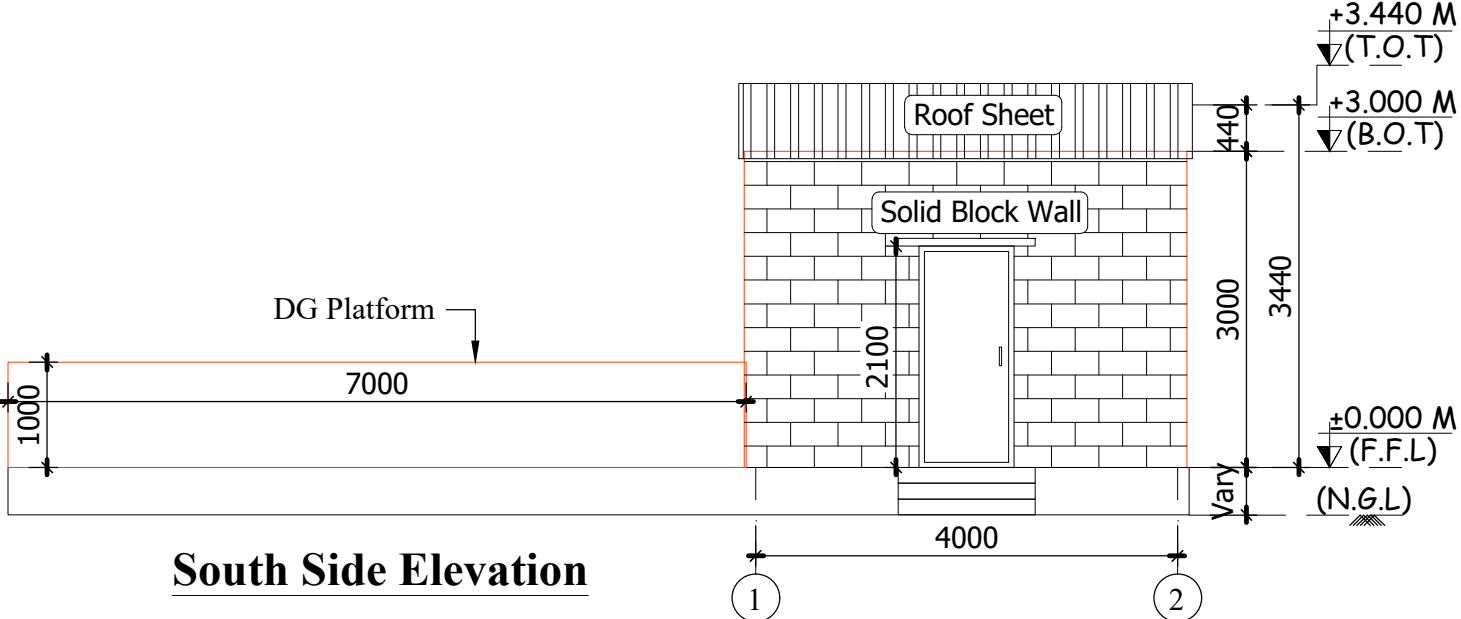


South Side Elevation

P. K. Surendhar
P.K.SURENDHAR, B.Arch.,A.I.I.A
Registered Architect
CA / 2010 / 47153
Flat No: 11 2nd Floor, Real Chambers
No.65/30, Maddox Street,
Choolai, Chennai - 600 112.

ARCHITECT

SPECIFICATION:-
FOUNDATION
FOUNDATION AND BASEMENT IN RCC PEDESTAL AND PLINTH BEAM OVER A BED OF RCC 1:4:8, 6"THICK AS PER STRUCTURAL DETAILS.
SUPER STRUCTURE:-
SUPER STRUCTURE IN 200mm THK. ,100mm THK. SOLID BLOCK WALLS WITH CEMENT MORTOR 1:5
RCC MEMBERS
FOOTING , COLUMNS, PLINTH BEAMS ,LINTEL, SUNSHADE & FLOOR WITH RCC 1:1.5:3USING 20MM NOMINAL SIZE BROCKEN STONES.
PLASTERING
WALLS INSIDE & OUTSIDE IN CM 1:5,12mm THK.
PAINTING
FINISHING THE WALL PRIMING COAT
FLOORING
TILE FLOORING
DOORS & WINDOWS
DOORS WITH COUNTRY WOODEN FRAMES / M.S FRAMES , 32mm THK. FLUSH DOOR SHUTTERS , SS FASTENINGS , PAINT FINISH
WINDOWS WITH MEDIUM ANODISED ALUMINIUM OPENABLE SHUTTERS WITH 4 mm GLASS & STANDARD FASTENINGS

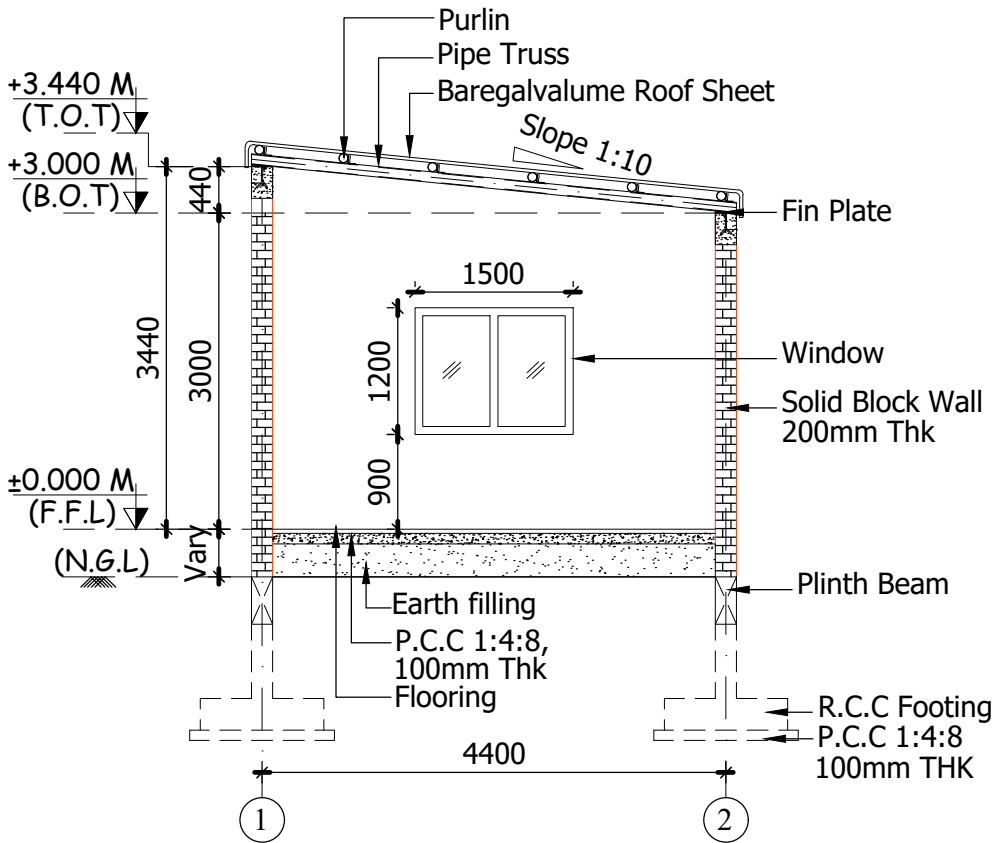


Section A-A

For BROADVIEW CONSTRUCTIONS & HOLDINGS PVT. LTD.
N. S. Srinivasan
Authorised Signatory.
For Svahgraha Constructions and Holdings Pvt.Ltd.
N. S. Srinivasan
Authorised Signatory

SCHEDULE OF JOINERY		
TYPE	DESCRIPTION	SIZE
D	DOOR	900 x 2100
W	WINDOW	1500 x 1200


COLOUR INDEX:-
PROPOSED

SIGNATURE OF OWNER:-
EB PANEL ROOM & DG PLARTFORM (REF NO : 13)
PLAN, SECTION A - A & SOUTH SIDE ELEVATION
SCALE:- 1:100
SHEET - 22 / 39

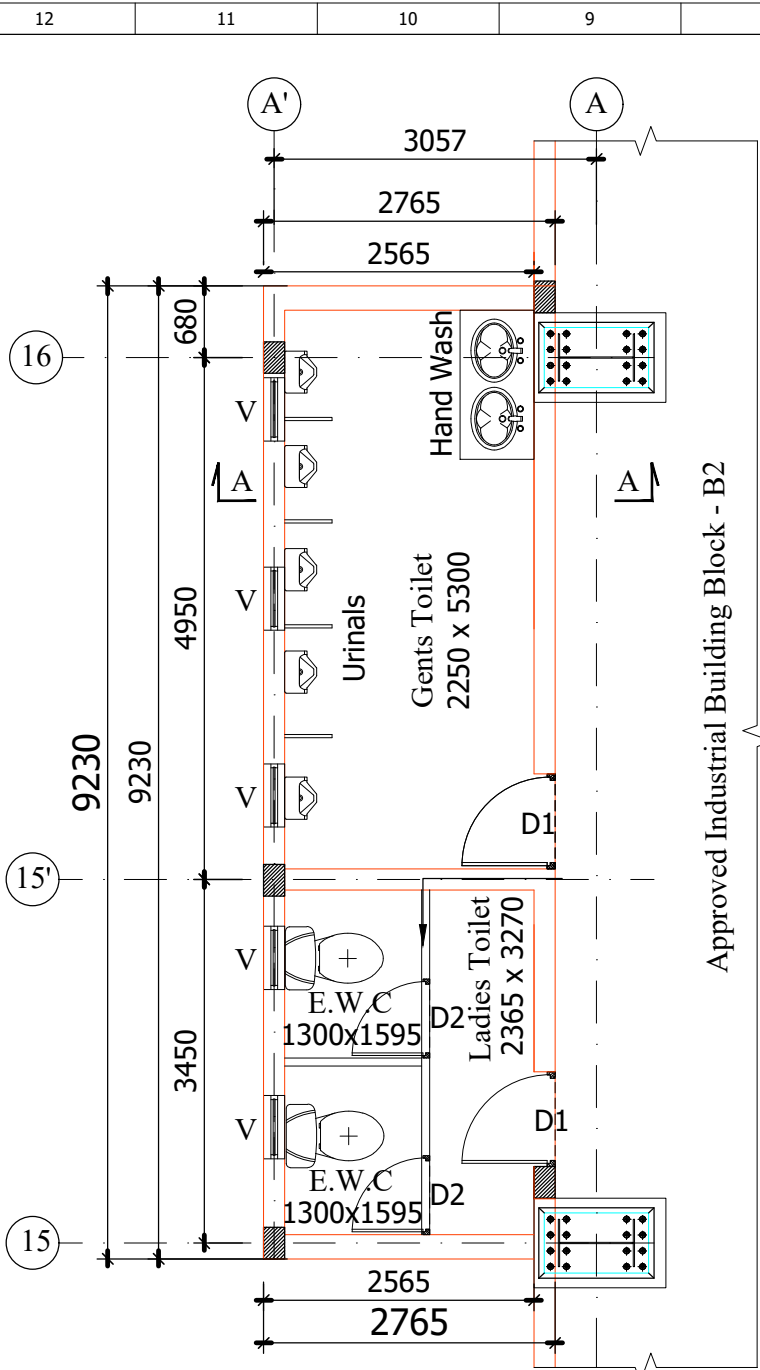

Plan
(Scale: 1:100)


Approved Industrial Building Block - B2

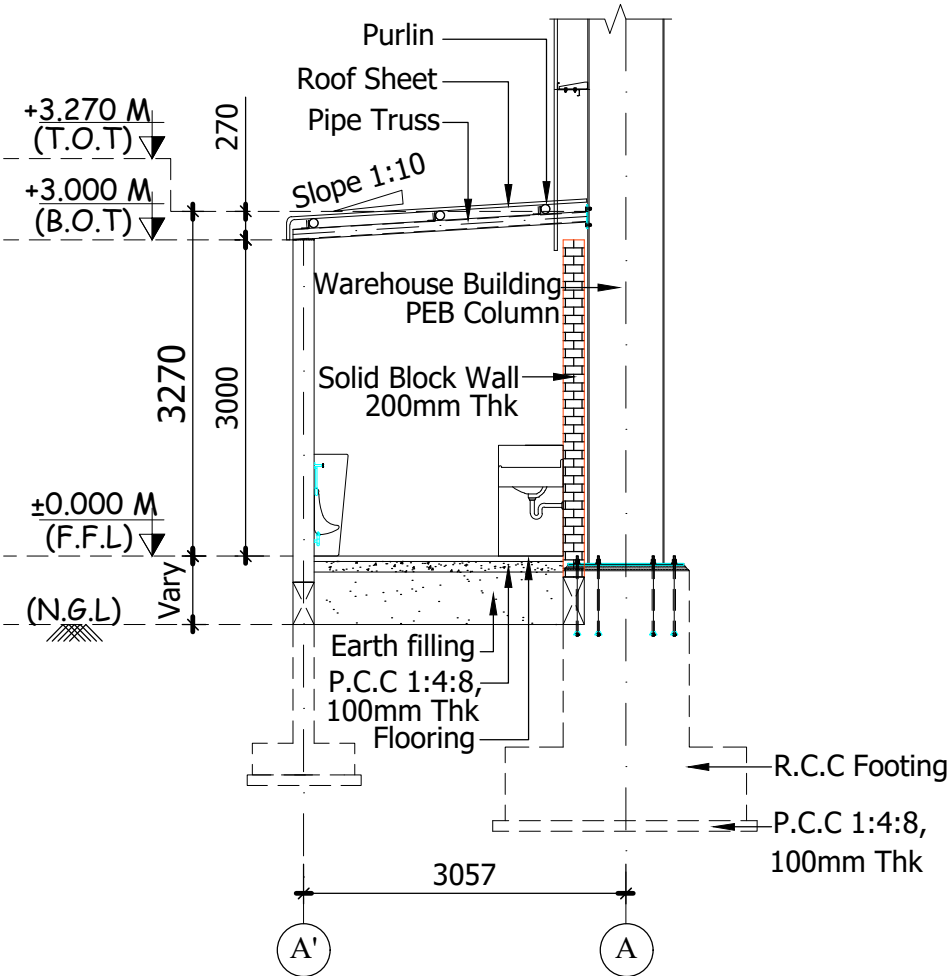


Section A-A
(Scale 1:100)

SCHEDULE OF JOINERY

TYPE	DESCRIPTION	SIZE
D1	DOOR	900 x 2100
D2	DOOR	750 x 2100
V	VENTILATOR	600 x 600

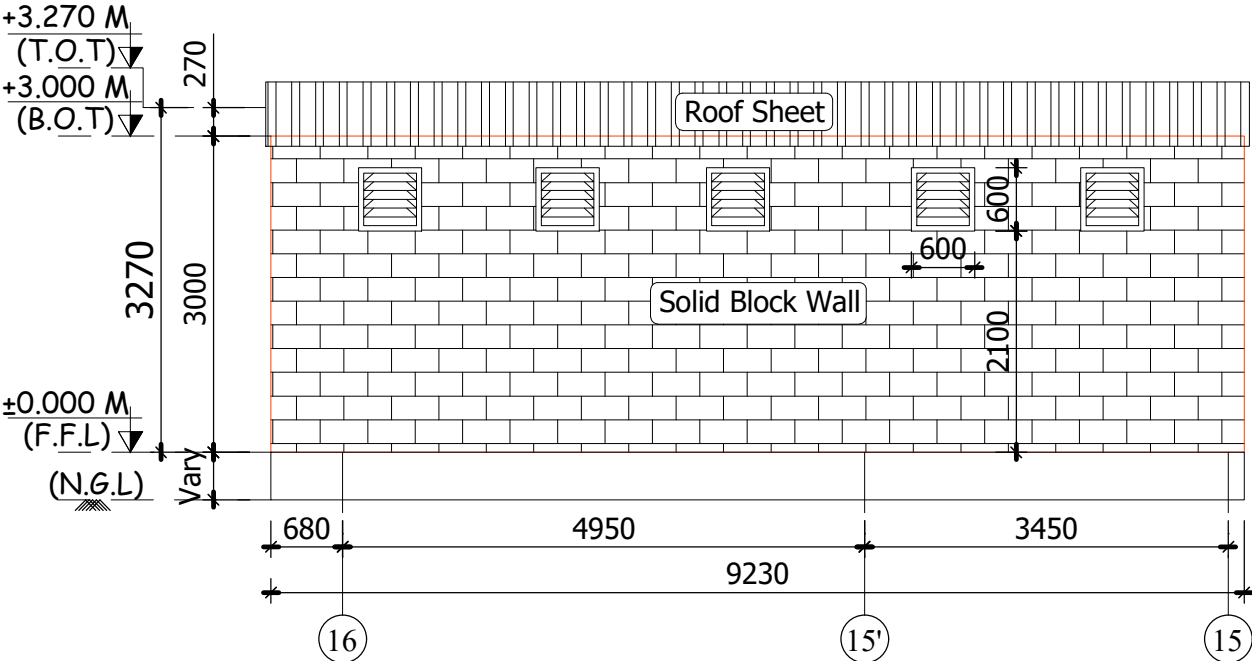

West Side Elevation
(Scale: 1:100)

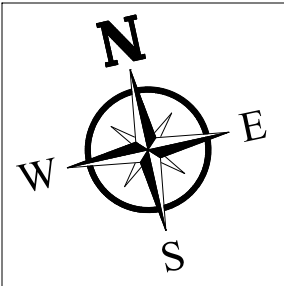

Er. S.UDHAYAKUMAR, B.E.,M.Tech (Struct)
Reg. Structural Eng. DTCP - CGLRGN/SE/GR - 1/2019/05/003
No: 20, 4th Cross Street, Anna Nagar, Chengalpattu,
E-Mail : anjuconstructions06@gmail.com. Mob : 9443101912

SPECIFICATION:-

FOUNDATION

FOUNDATION AND BASEMENT IN RCC PEDESTAL AND PLINTH BEAM OVER A BED OF RCC 1:4:8, 6"THICK AS PER STRUCTURAL DETAILS.

SUPER STRUCTURE:-

SUPER STRUCTURE IN 200mm THK. ,100mm THK. SOLID BLOCK WALLS WITH CEMENT MORTOR 1:5

RCC MEMBERS

FOOTING , COLUMNS, PLINTH BEAMS ,LINTEL, SUNSHADE & FLOOR WITH RCC 1:1.5:3USING 20MM NOMINAL SIZE BROCKEN STONES.

PLASTERING

WALLS INSIDE & OUTSIDE IN CM 1:5,12mm THK.

PAINTING

FINISHING THE WALL PRIMING COAT

FLOORING

TILE FLOORING

DOORS & WINDOWS

DOORS WITH COUNTRY WOODEN FRAMES / M.S FRAMES , 32mm THK. FLUSH DOOR SHUTTERS , SS FASTENINGS , PAINT FINISH
WINDOWS WITH MEDIUM ANODISED ALUMINIUM OPENABLE SHUTTERS WITH 4 mm GLASS & STANDARD FASTENINGS

STRUCTURAL ENGINEERING

P.K.SURENDHAR, B.Arch.,A.I.I.A
Registered Architect
CA / 2010 / 47153
Flat No.11 2nd Floor, Real Chambers
No.65/30, Maddox Street,
Choolai, Chennai - 600 112.

ARCHITECT

For BROADVIEW CONSTRUCTIONS & HOLDINGS PVT. LTD.
N. S. S. S.
Authorised Signatory.
For Svahgraha Constructions and Holdings Pvt.Ltd.
N. S. S. S.
Authorised Signatory

SIGNATURE OF OWNER:-

COLOUR INDEX:-


PROPOSED

TOILET BLOCK (REF NO : 14)


PLAN, SECTION A - A & WEST SIDE ELEVATION

SCALE:- 1:100

SHEET - 23 / 39

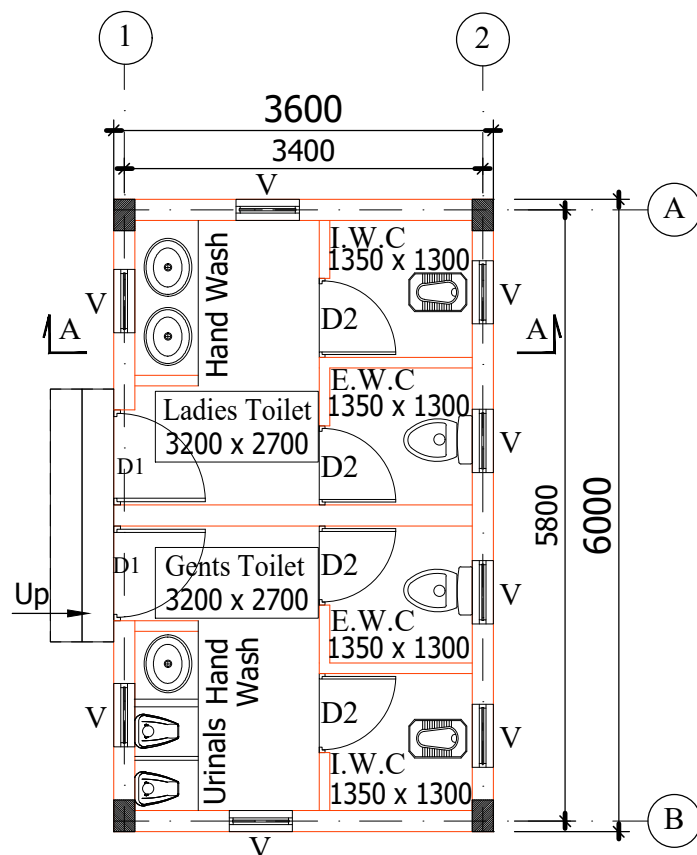


Plan
(Scale: 1:100)

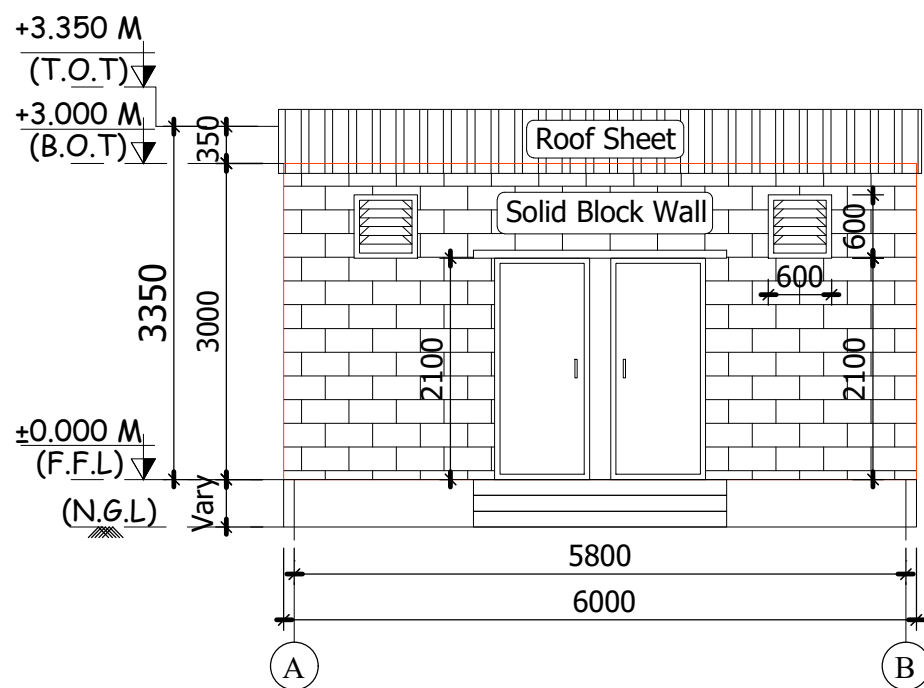

West Side Elevation

(Scale: 1:100)

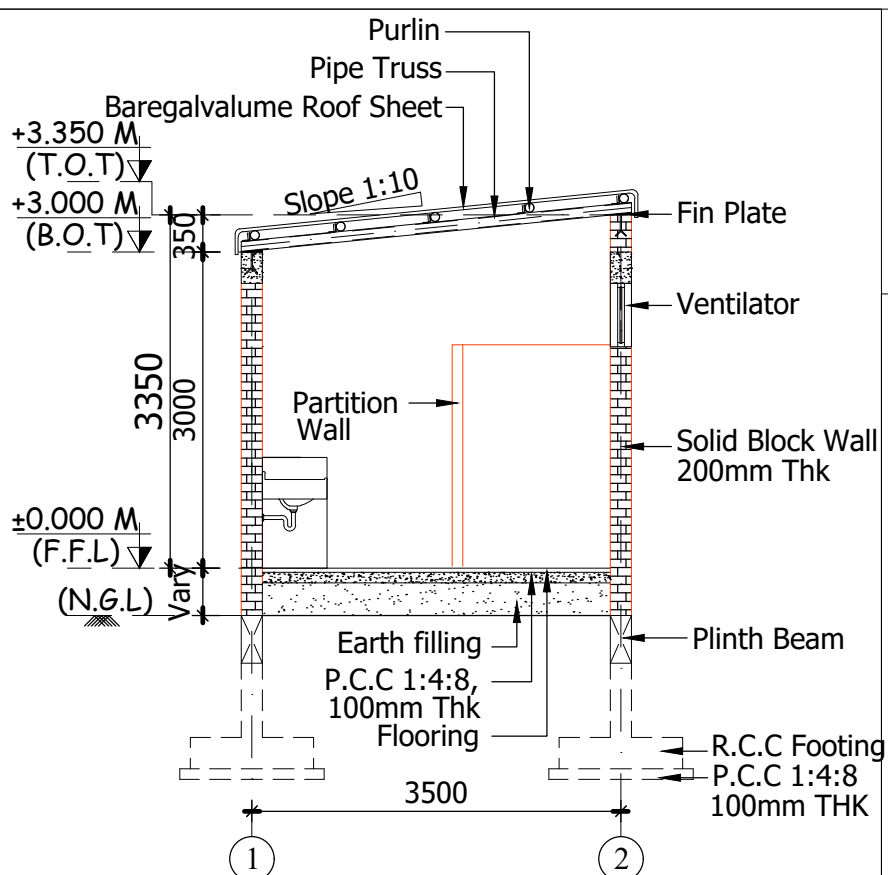

Section A-A
(Scale 1:100)

SCHEDULE OF JOINERY

TYPE	DESCRIPTION	SIZE
D1	DOOR	900 x 2100
D2	DOOR	750 x 2100
V	VENTILATOR	600 x 600

SPECIFICATION:-

FOUNDATION

FOUNDATION AND BASEMENT IN RCC PEDESTAL AND PLINTH BEAM OVER A BED OF RCC 1:4:8, 6" THICK AS PER STRUCTURAL DETAILS.

SUPER STRUCTURE:-

SUPER STRUCTURE IN 200mm THK. ,100mm THK.
SOLID BLOCK WALLS WITH CEMENT MORTAR 1:5

RCC MEMBERS

FOOTING , COLUMNS, PLINTH BEAMS ,LINTEL,
SUNSHADE & FLOOR WITH
RCC 1:1.5:3 USING 20MM NOMINAL SIZE
BROCKEN STONES.

PLASTERING

WALLS INSIDE & OUTSIDE IN CM 1:5,12mm THK.

PAINTING

FINISHING THE WALL PRIMING COAT

FLOORING

TILE FLOORING

DOORS & WINDOWS

DOORS WITH COUNTRY WOODEN FRAMES / M.S
FRAMES, 32mm THK. FLUSH DOOR SHUTTERS , SS
FASTENINGS ,PAINT FINISH
WINDOWS WITH MEDIUM ANODISED ALUMINIUM
OPENABLE SHUTTERS WITH 4 mm GLASS &
STANDARD FASTENINGS

Er. S.UDHAYAKUMAR, B.E.,M.Tech (Struct)
Reg. Structural Eng. DTCPC - CGLRGN/SE/GR - 1/2019/05/003
No: 20, 4th Cross Street, Anna Nagar, Chengalpattu,
E-Mail : anjuconstructions05@gmail.com. Mob : 9443101912

STRUCTURAL ENGINEERING

P.K.SURENDHAR, B.Arch., A.I.A.
Registered Architect
CA/2010/47153
Flat No.11 2nd Floor, Real Chambers
No.65/30, Maddox Street,
Choolai, Chennai - 600 112.

ARCHITECT

For **BROADVIEW CONSTRUCTIONS & HOLDINGS PVT. LTD.**



Authorised Signatory.

For Svahgraha Constructions and Holdings Pvt.Ltd.
N. [Signature]
Authorised Signatory

SIGNATURE OF OWNER:-

COLOUR INDEX:-


PROPOSED

TOILET BLOCK (REF NO : 15)

PLAN, SECTION A - A & WEST SIDE ELEVATION

SCALE:- 1:100

SHEET - 24 / 39

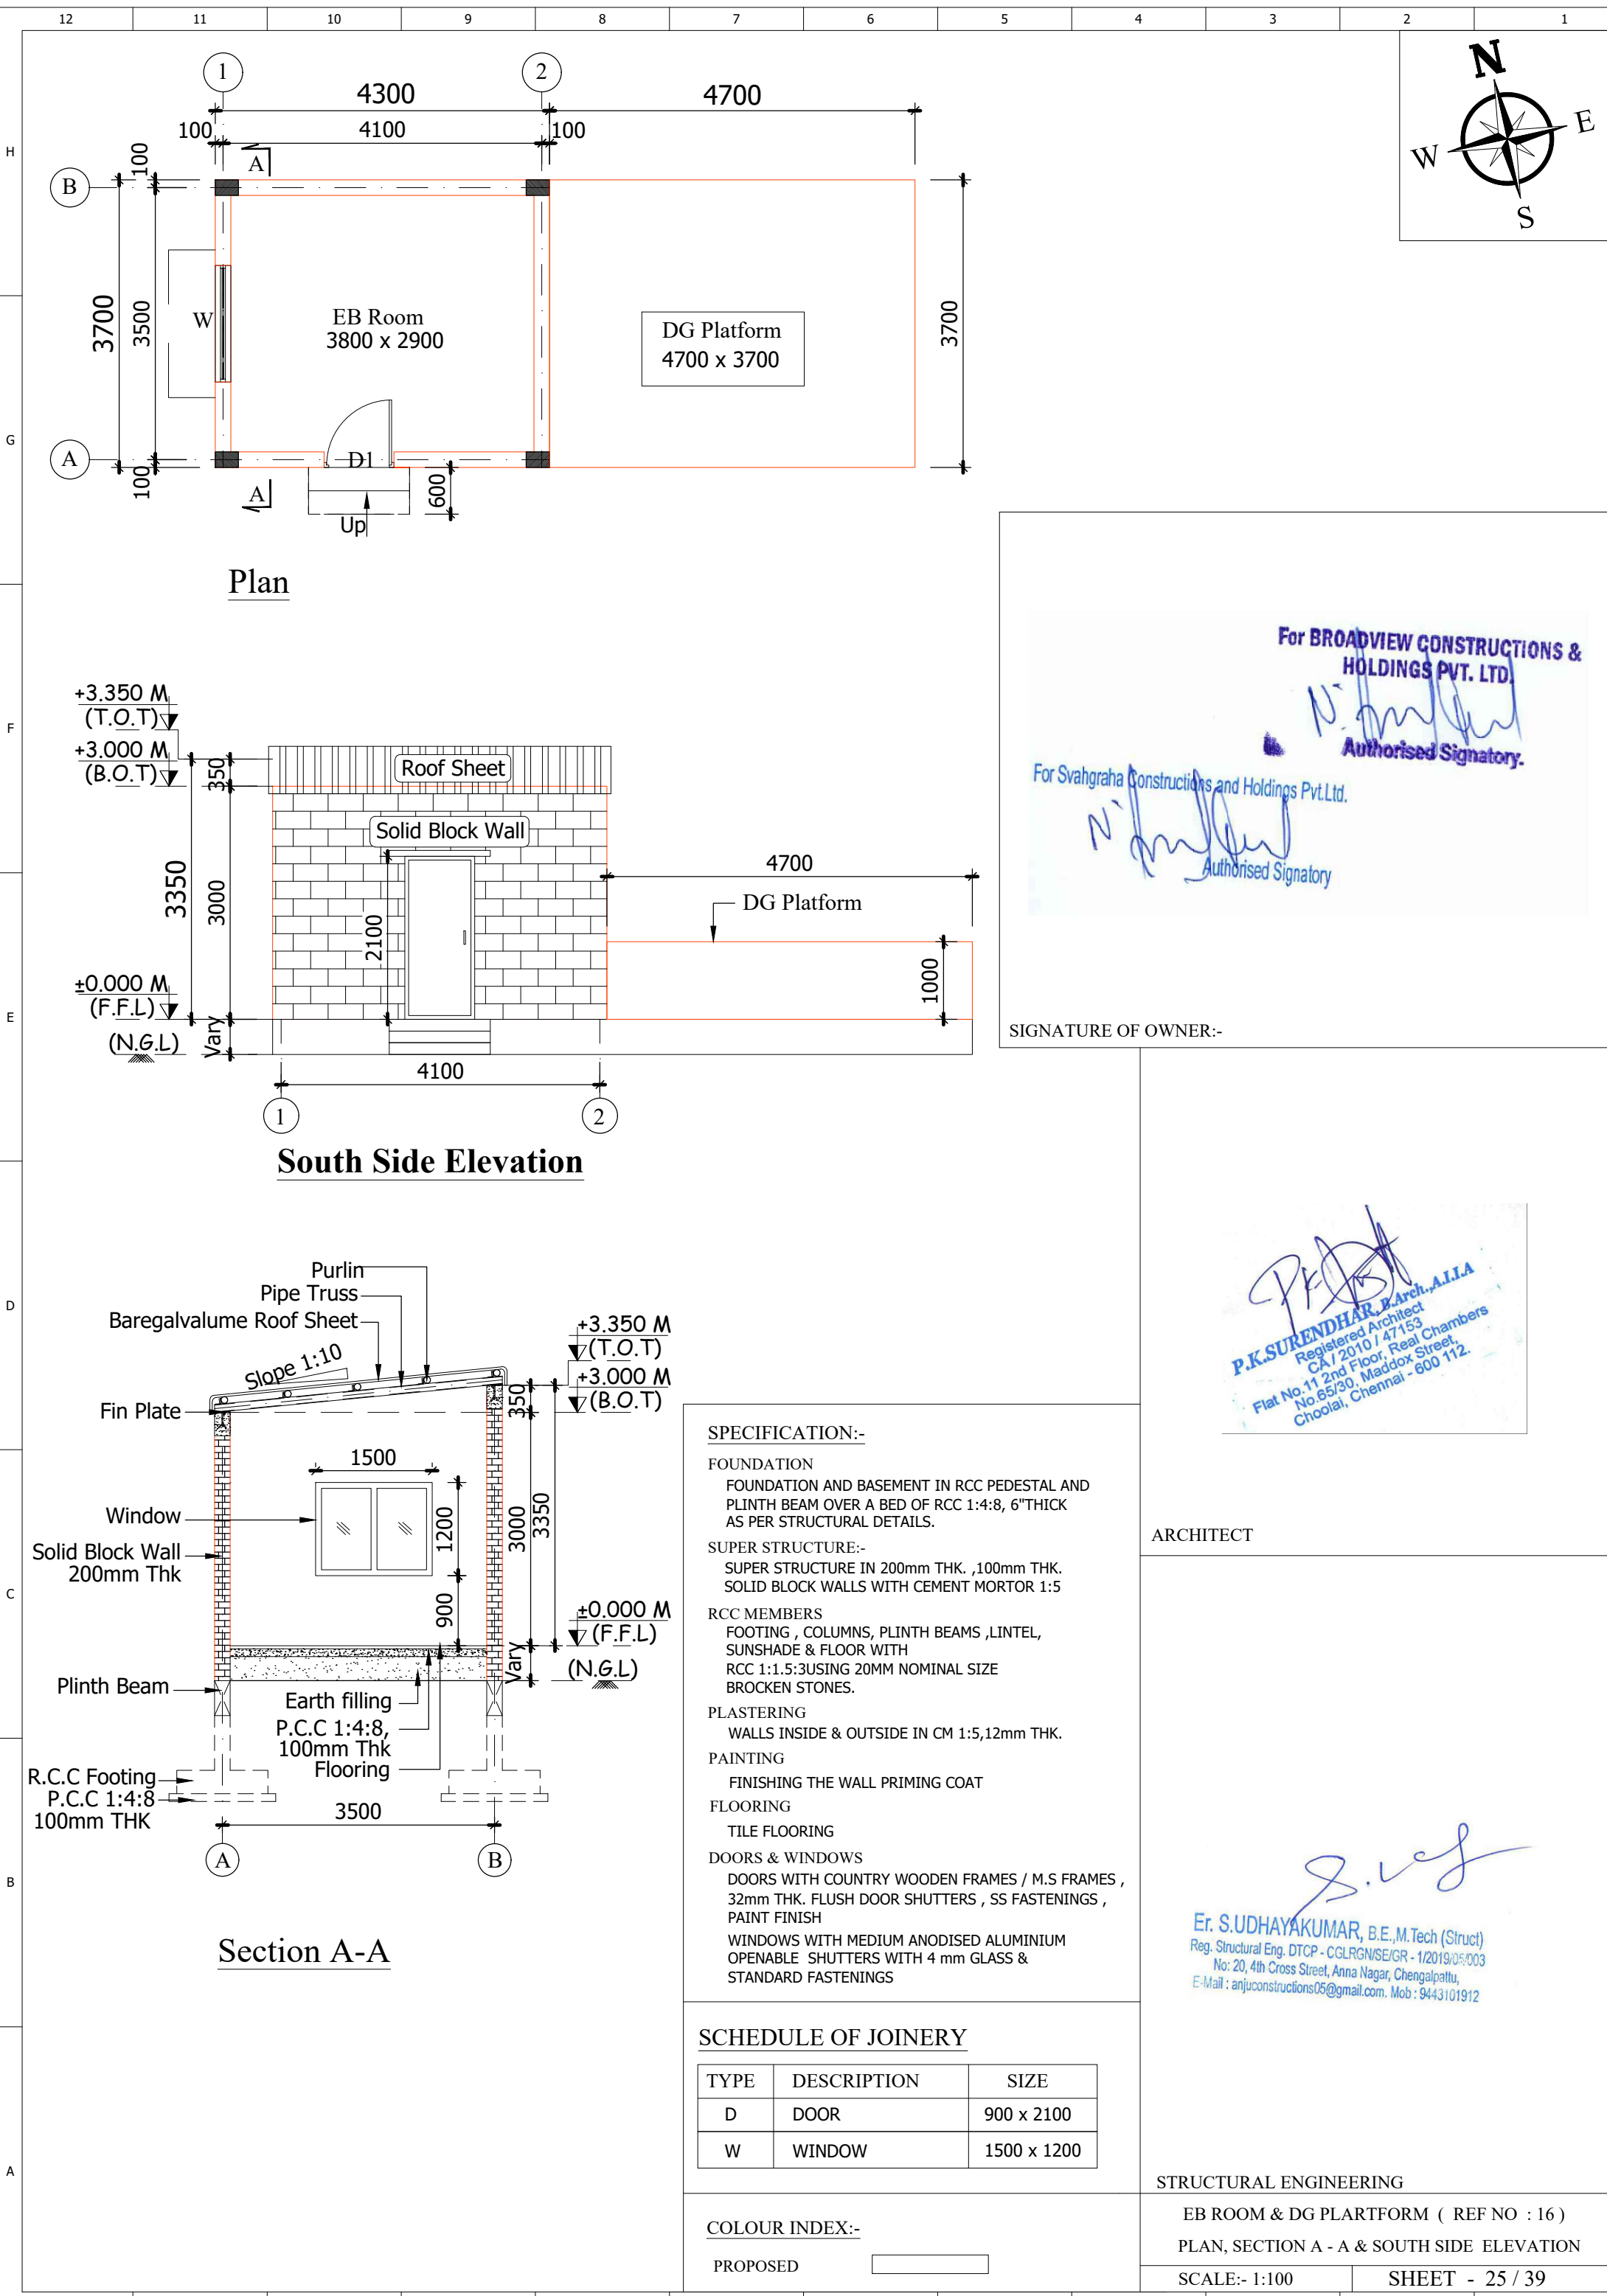

Plan

South Side Elevation

Section A-A

SPECIFICATION:-

FOUNDATION

FOUNDATION AND BASEMENT IN RCC PEDESTAL AND PLINTH BEAM OVER A BED OF RCC 1:4:8, 6"THICK AS PER STRUCTURAL DETAILS.

SUPER STRUCTURE:-

SUPER STRUCTURE IN 200mm THK. ,100mm THK. SOLID BLOCK WALLS WITH CEMENT MORTOR 1:5

RCC MEMBERS

FOOTING , COLUMNS, PLINTH BEAMS ,INTEL, SUNSHADE & FLOOR WITH RCC 1:1.5:3USING 20MM NOMINAL SIZE BROCKEN STONES.

PLASTERING

WALLS INSIDE & OUTSIDE IN CM 1:5,12mm THK.

PAINTING

FINISHING THE WALL PRIMING COAT

FLOORING

TILE FLOORING

DOORS & WINDOWS

DOORS WITH COUNTRY WOODEN FRAMES / M.S FRAMES , 32mm THK. FLUSH DOOR SHUTTERS , SS FASTENINGS , PAINT FINISH

WINDOWS WITH MEDIUM ANODISED ALUMINIUM OPENABLE SHUTTERS WITH 4 mm GLASS & STANDARD FASTENINGS

SCHEDULE OF JOINERY

TYPE	DESCRIPTION	SIZE
D	DOOR	900 x 2100
W	WINDOW	1500 x 1200

COLOUR INDEX:-

PROPOSED



ARCHITECT

STRUCTURAL ENGINEERING

EB ROOM & DG PLARTFORM (REF NO : 16)
PLAN, SECTION A - A & SOUTH SIDE ELEVATION

SCALE:- 1:100


SHEET - 25 / 39

For BROADVIEW CONSTRUCTIONS & HOLDINGS PVT. LTD.
N. Suresh
Authorised Signatory.
For Svahgraha Constructions and Holdings Pvt.Ltd.
N. Suresh
Authorised Signatory

SIGNATURE OF OWNER:-

P.K.SURENDHAR, B.Arch.,A.I.I.A
Registered Architect
CA / 2010 / 47153
Flat No.11 2nd Floor, Real Chambers
No.65/30, Maddox Street,
Choolai, Chennai - 600 112.

Er. S.UDHAYAKUMAR, B.E.,M.Tech (Struct)
Reg. Structural Eng. DTCP - CGLRGN/SE/GR - 1/2019/05/003
No: 20, 4th Cross Street, Anna Nagar, Chengalpattu,
E-Mail : anjuconstructions05@gmail.com. Mob : 9443101912

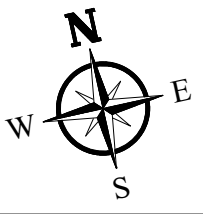




TYPE	DESCRIPTION	SIZE
D1	DOOR	900 x 2100
D2	DOOR	750 x 2100
V	VENTILATOR	600 x 600

☐ PROPOSED

ARCHITECT

P.K.SURENDHAR P. Arch., A.I.I.A.
Registered Architect
CA / 2010 / 47153
Flat No 11 2nd Floor, Real Chambers
No 85/30, Madrox Street,
Choolai, Chennai - 600 112.

SHEET - 26 / 39

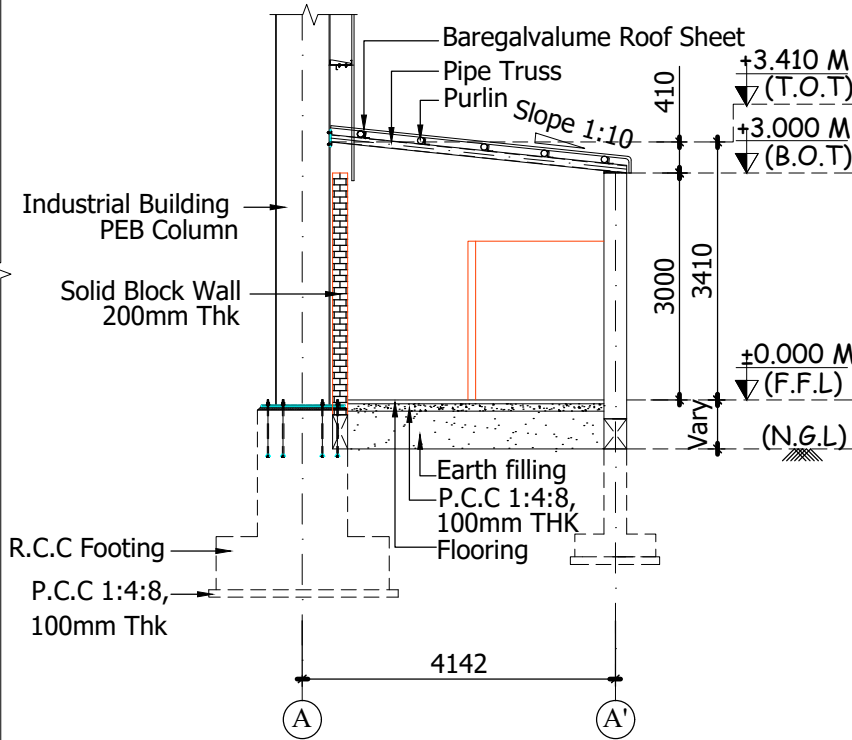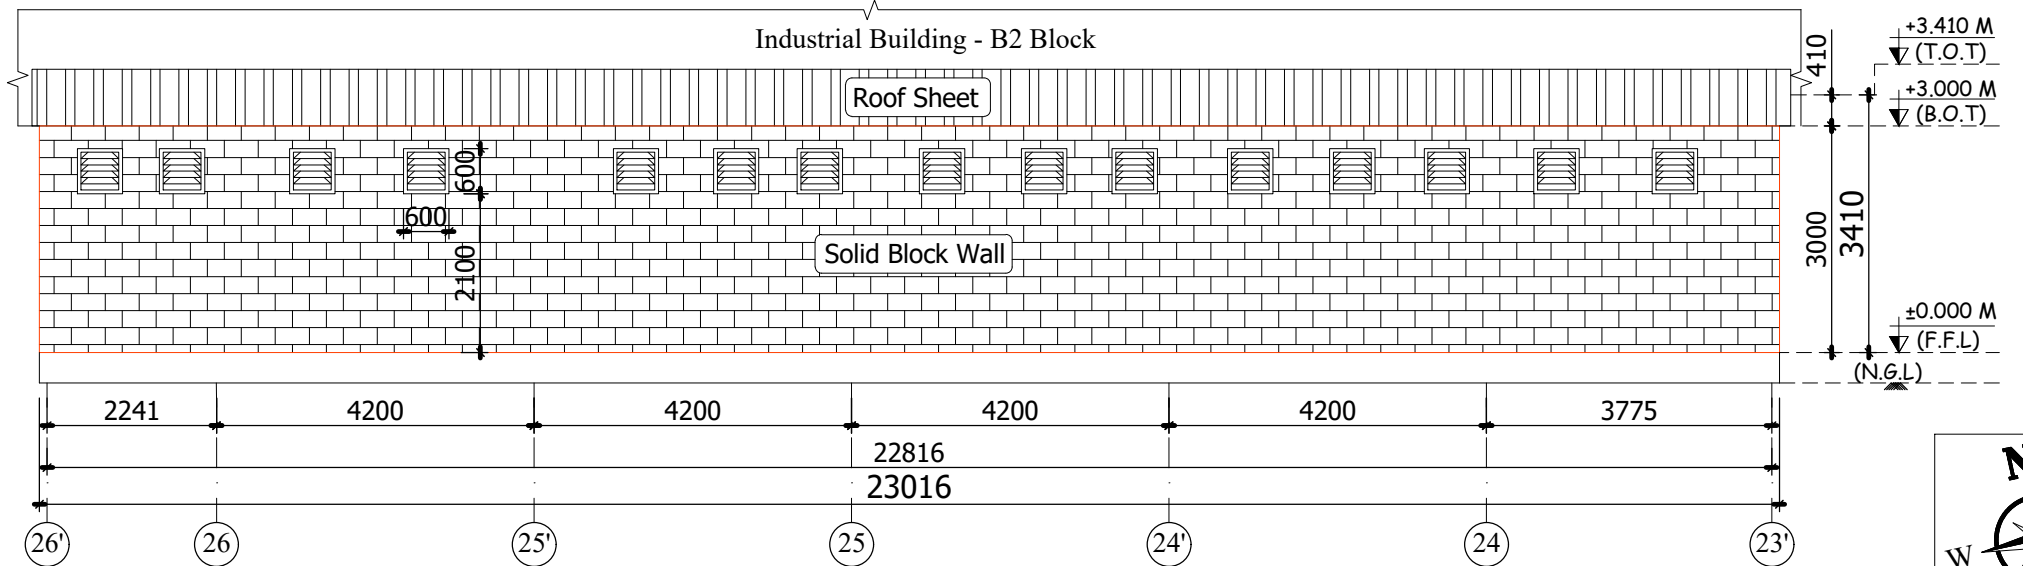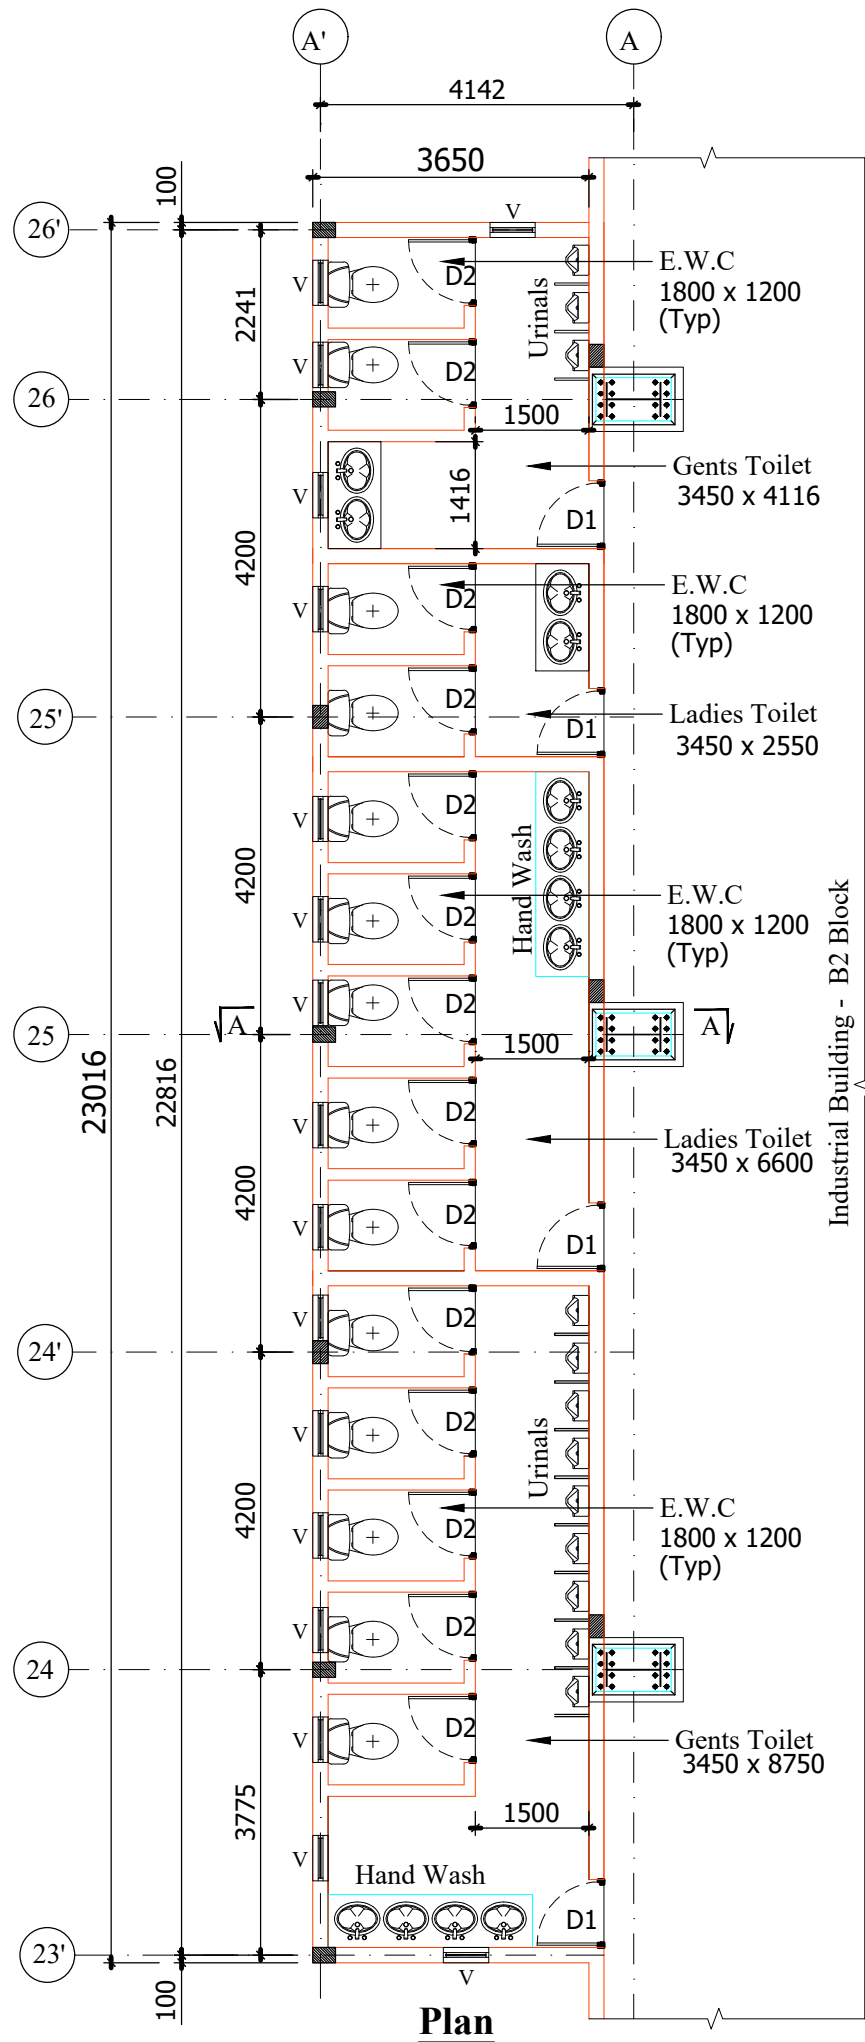

SCHEDULE OF JOINERY

TYPE	DESCRIPTION	SIZE
D1	DOOR	900 x 2100
D2	DOOR	750 x 2100
V	VENTILATOR	600 x 600

COLOUR INDEX:-

PROPOSED

SPECIFICATION:-

FOUNDATION

FOUNDATION AND BASEMENT IN RCC PEDESTAL AND PLINTH BEAM OVER A BED OF RCC 1:4:8, 6"THICK AS PER STRUCTURAL DETAILS.

SUPER STRUCTURE:-

SUPER STRUCTURE IN 200mm THK., 100mm THK. SOLID BLOCK WALLS WITH CEMENT MORTOR 1:5

RCC MEMBERS

FOOTING, COLUMNS, PLINTH BEAMS, LINTEL, SUNSHADE & FLOOR WITH RCC 1:1.5:3 USING 20MM NOMINAL SIZE BROCKEN STONES.

PLASTERING

WALLS INSIDE & OUTSIDE IN CM 1:5, 12mm THK.

PAINTING

FINISHING THE WALL PRIMING COAT

FLOORING

TILE FLOORING

DOORS & WINDOWS

DOORS WITH COUNTRY WOODEN FRAMES / M.S FRAMES, 32mm THK. FLUSH DOOR SHUTTERS, SS FASTENINGS, PAINT FINISH

WINDOWS WITH MEDIUM ANODISED ALUMINIUM OPENABLE SHUTTERS WITH 4 mm GLASS & STANDARD FASTENINGS

P.K.SURENDHAR, B.Arch., A.I.A.
Registered Architect
CA / 2010 / 47153
Flat No.11 2nd Floor, Real Chambers
No.65/30, Maddox Street,
Choolai, Chennai - 600 112.

ARCHITECT

Er. S.UDHAYAKUMAR, B.E., M.Tech (Struct)
Reg. Structural Eng. DTCP - CGLRGN/SE/GR - 1/2019/05/003
No: 20, 4th Cross Street, Anna Nagar, Chengalpattu,
E-Mail : anjuconstructions05@gmail.com. Mob : 9443101912

STRUCTURAL ENGINEERING

For BROADVIEW CONSTRUCTIONS & HOLDINGS PVT. LTD.
Authorised Signatory.

For Svahgraha Constructions and Holdings Pvt.Ltd.
Authorised Signatory




SIGNATURE OF OWNER:-

TOILET BLOCK (REF NO : 18)

PLAN, SECTION A - A & WEST SIDE ELEVATION


SCALE:- 1:100

SHEET - 27 / 39

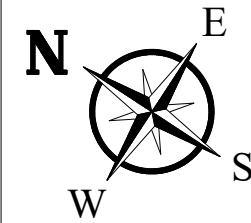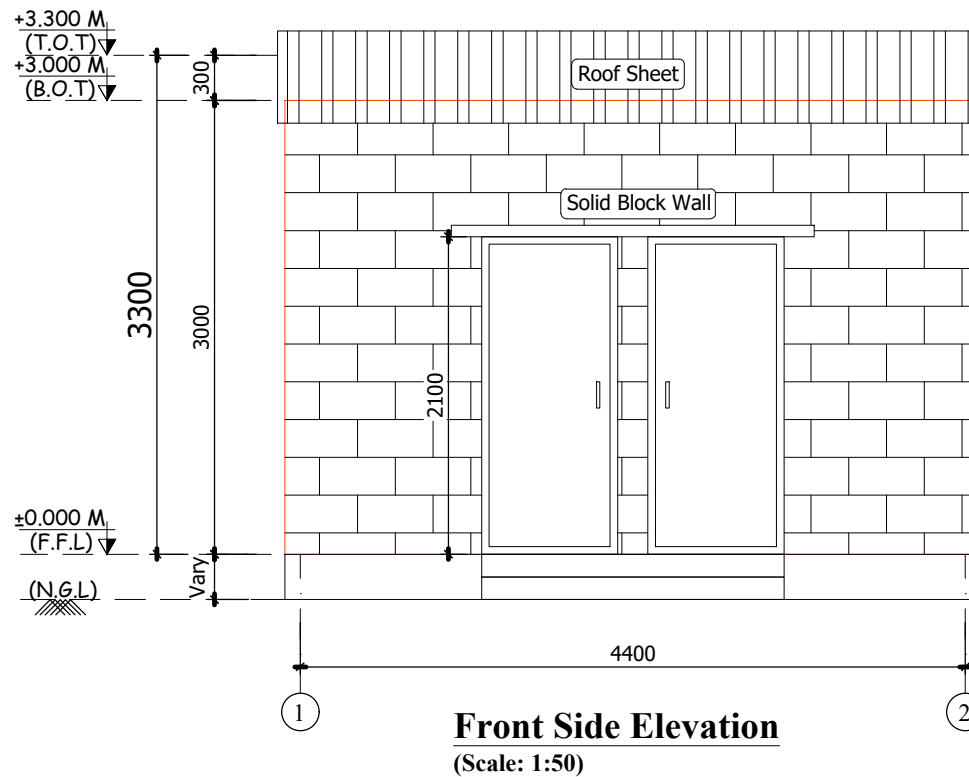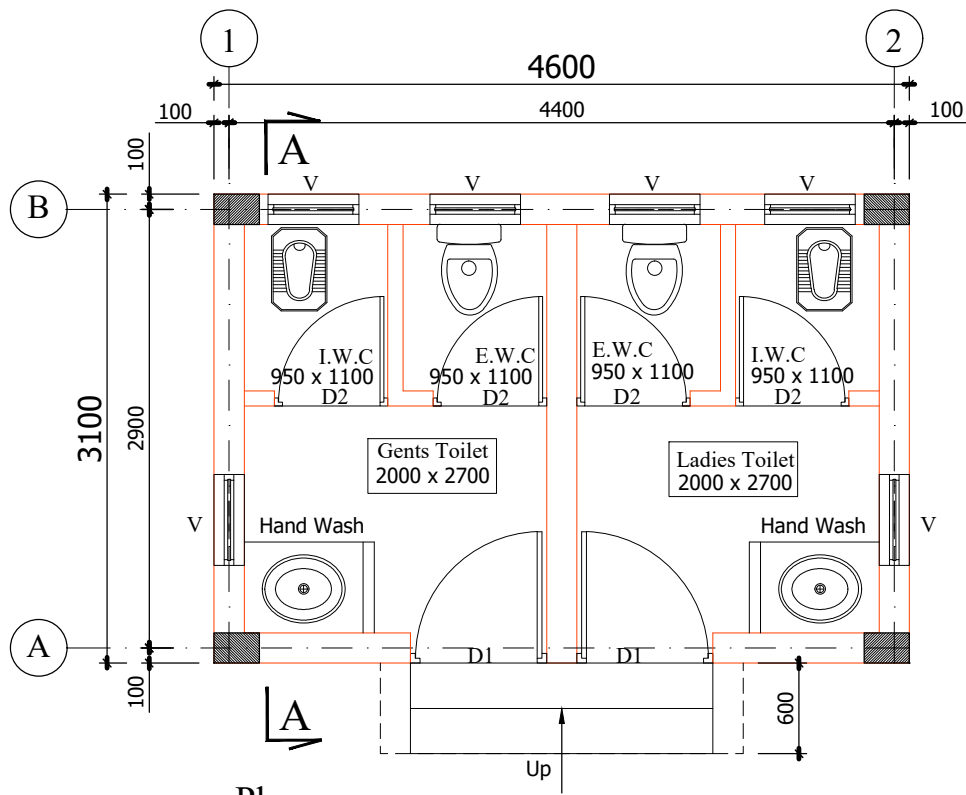

STRUCTURAL ENGINEERING

Er. S.UDHAYAKUMAR, B.E., M.Tech (Struct)
Reg. Structural Eng. DTCP - CGLRGN/SE/GR - 1/2019/05/003
No: 20, 4th Cross Street, Anna Nagar, Chengalpattu,
E-Mail: anjuconstructions06@gmail.com. Mob: 9443101912

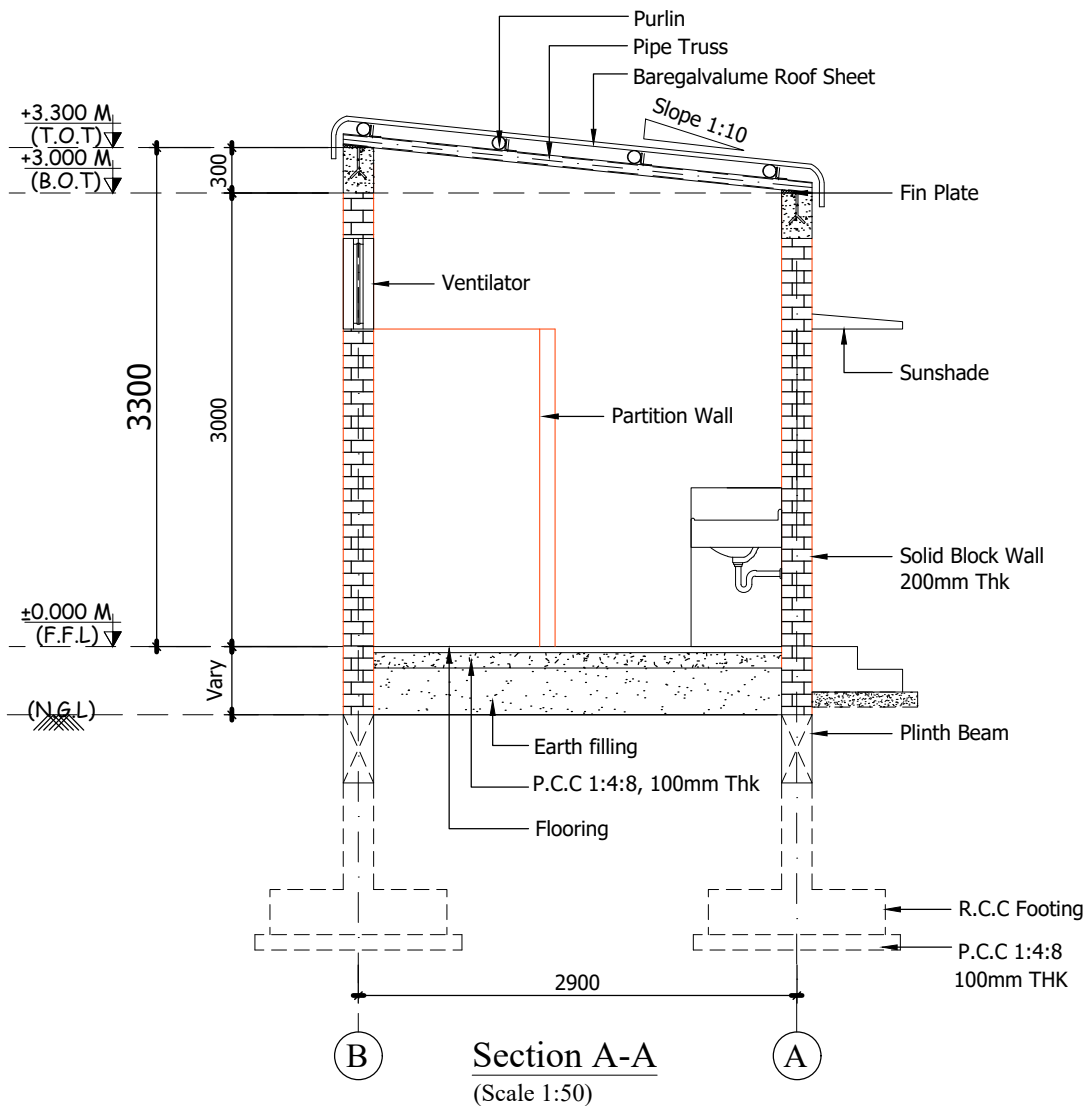

SPECIFICATION:-

FOUNDATION

FOUNDATION AND BASEMENT IN RCC PEDESTAL AND PLINTH BEAM OVER A BED OF RCC 1:4:8, 6"THICK AS PER STRUCTURAL DETAILS.

SUPER STRUCTURE:-

SUPER STRUCTURE IN 200mm THK. ,100mm THK. SOLID BLOCK WALLS WITH CEMENT MORTAR 1:5

RCC MEMBERS

FOOTING , COLUMNS, PLINTH BEAMS ,INTEL, SUNSHADE & FLOOR WITH RCC 1:1.5:3USING 20MM NOMINAL SIZE BROCKEN STONES.

PLASTERING

WALLS INSIDE & OUTSIDE IN CM 1:5,12mm THK.

PAINTING

FINISHING THE WALL PRIMING COAT

FLOORING

TILE FLOORING

DOORS & WINDOWS

DOORS WITH COUNTRY WOODEN FRAMES / M.S FRAMES , 32mm THK. FLUSH DOOR SHUTTERS , SS FASTENINGS , PAINT FINISH
WINDOWS WITH MEDIUM ANODISED ALUMINIUM OPENABLE SHUTTERS WITH 4 mm GLASS & STANDARD FASTENINGS

ARCHITECT

P.K.SURENDHAR, B.Arch., A.I.I.A
Registered Architect
CA / 2010 / 47153
Flat No.11 2nd Floor, Real Chambers
No.85/30, Maddox Street,
Choolai, Chennai - 600 112.

SCHEDULE OF JOINERY

TYPE	DESCRIPTION	SIZE
D1	DOOR	900 x 2100
D2	DOOR	750 x 2100
V	VENTILATOR	600 x 600

COLOUR INDEX:-

PROPOSED

SIGNATURE OF OWNER:-

For BROADVIEW CONSTRUCTIONS & HOLDINGS PVT. LTD.

Authorised Signatory.


For Svahgraha Constructions and Holdings Pvt.Ltd.
Authorised Signatory

TOILET (REF NO :- 19)


PLAN , SECTION & ELEVATION

SCALE:- 1:100

SHEET - 28 / 39

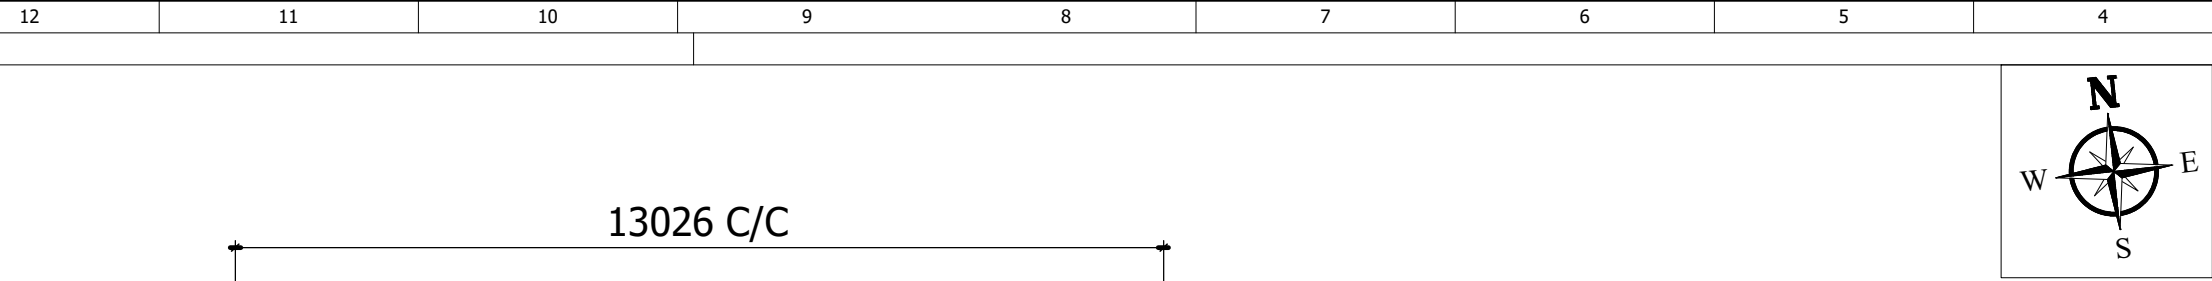

Plan
(scale 1:75)

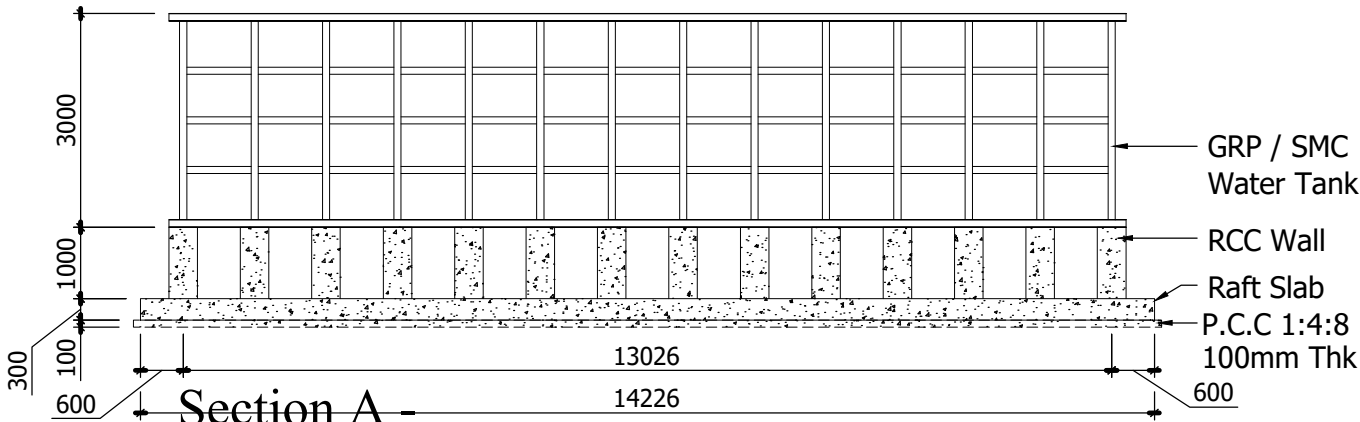

Section A -
A
(scale 1:75)

STRUCTURAL ENGINEERING

[Signature]
Er. S.UDHAYAKUMAR, B.E.,M.Tech (Struct)
Reg. Structural Eng. DTCP - CGLRGN/SE/GR - 1/2019/05/003
No: 20, 4th Cross Street, Anna Nagar, Chengalpattu,
E-Mail : anjuconstructions05@gmail.com. Mob : 9443101912

[Signature]
P.K.SURENDHAR, B.Arch.,A.I.A
Registered Architect
CA / 2010 / 47153
Flat No.11 2nd Floor, Real Chambers
No.65/39, Maddox Street,
Choolai, Chennai - 600 112.

ARCHITECT

For BROADVIEW CONSTRUCTIONS &
HOLDINGS PVT. LTD.
[Signature]
Authorised Signatory.
For Svahgraha Constructions and Holdings Pvt.Ltd.
[Signature]
Authorised Signatory


SIGNATURE OF OWNER:-

GRP/SMS FIRE WATER TANK (REF NO : 20)
PLAN & SECTION A - A


SCALE:- 1:100

SHEET - 29 / 39


THIS DRAWING IS THE PROPERTY OF M/s Jayashree Consultant. AND MUST NOT BE COPIED WITHOUT THEIR WRITTEN CONSENT., NOR MADE KNOWN TO THE THIRD PARTY.

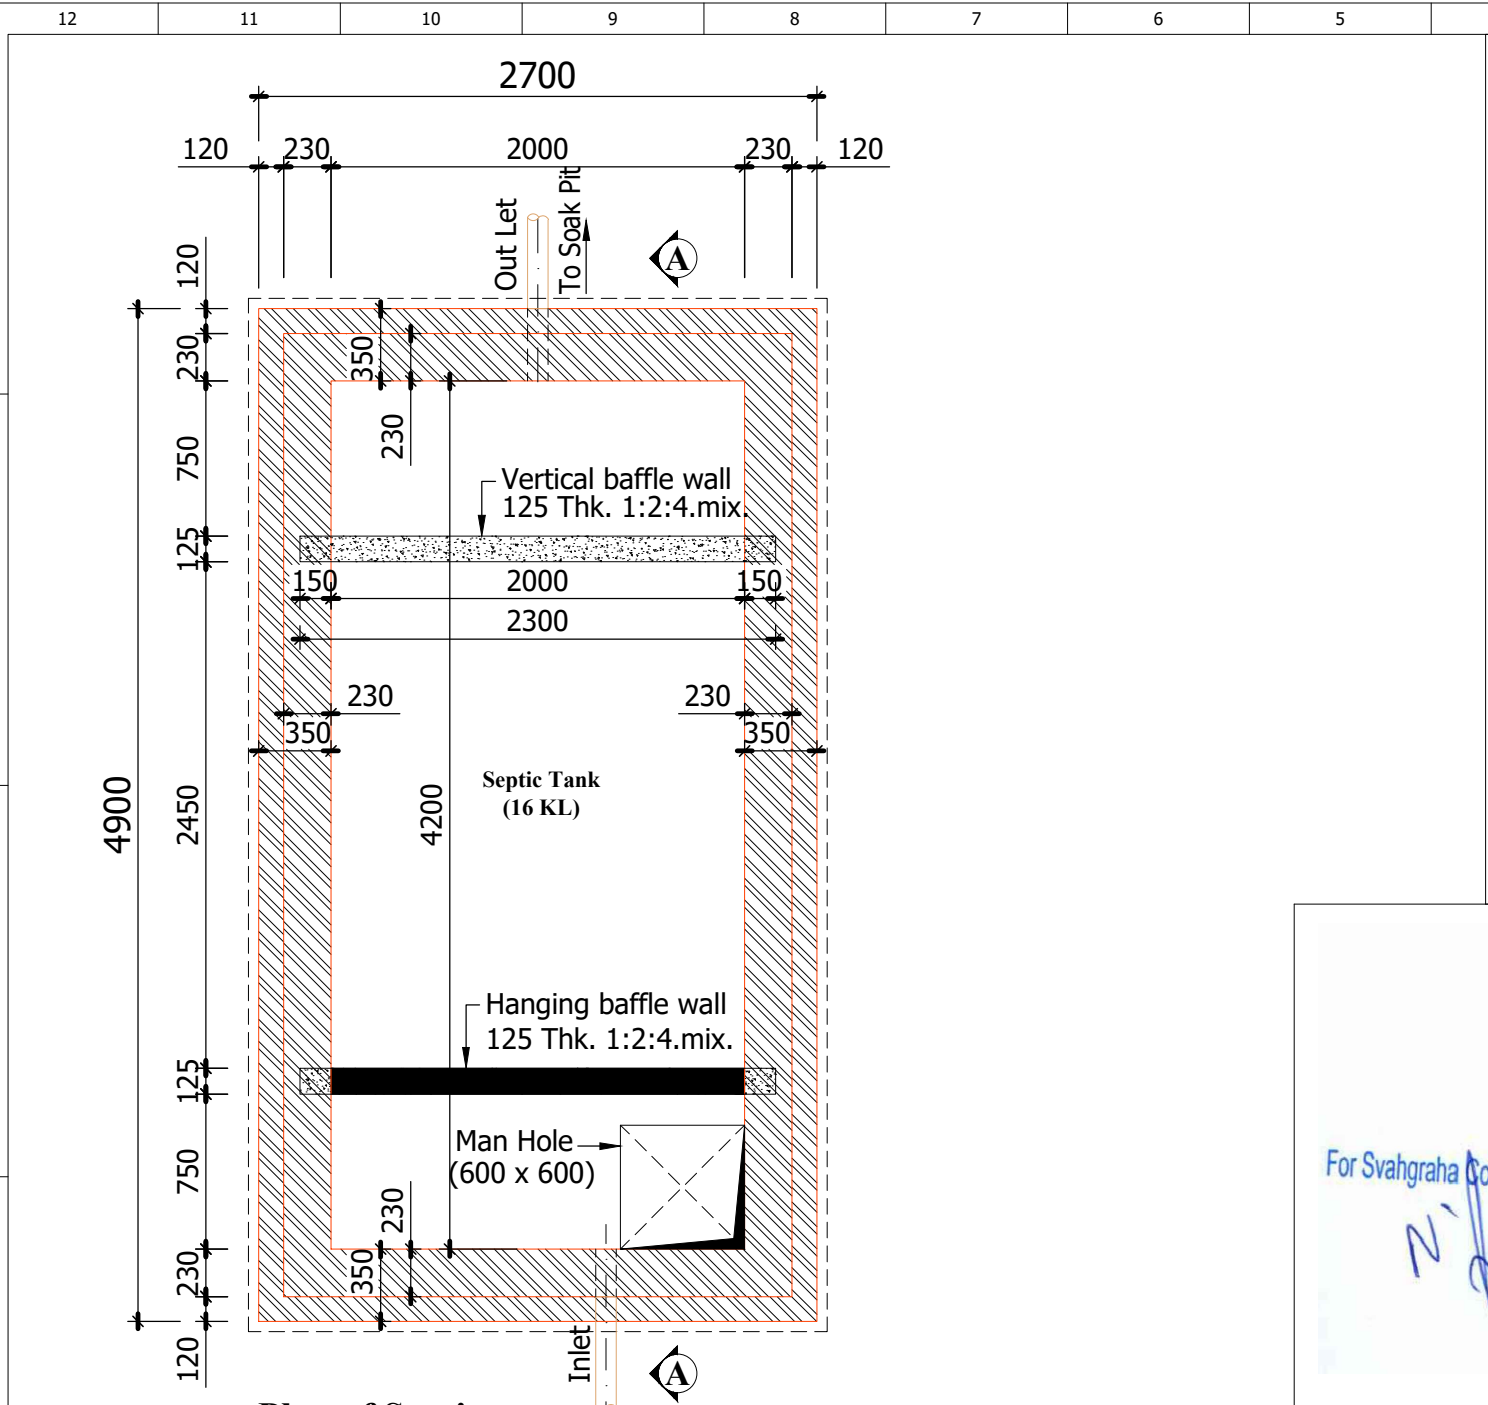


Plan of Septic Tank
(Scale 1:50)

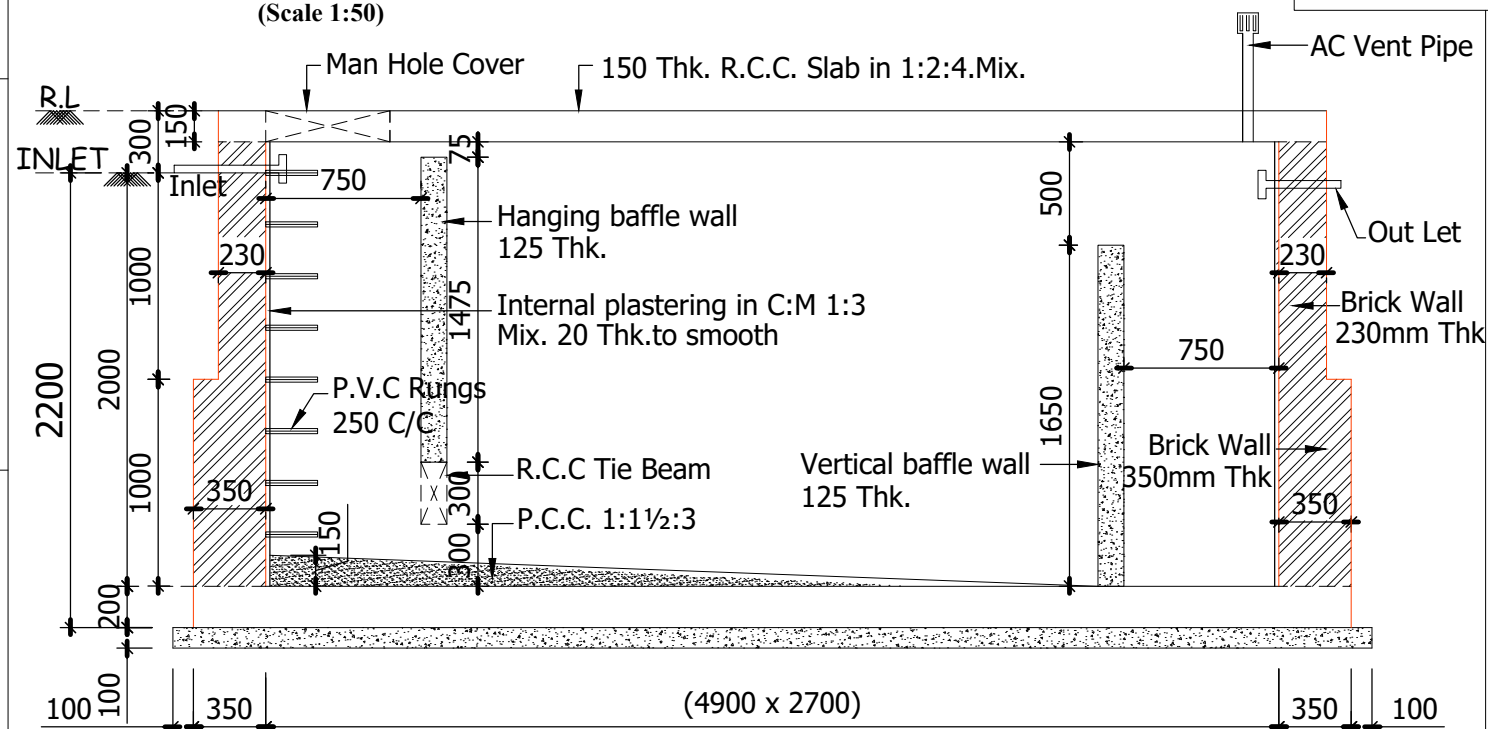

Section A-A
(Scale 1:50)

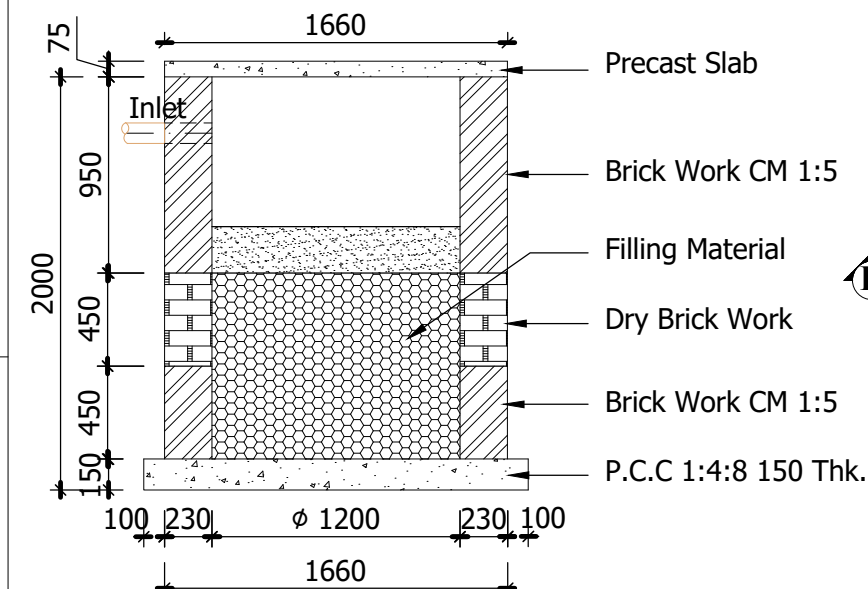

Section B-B
(Scale 1:50)

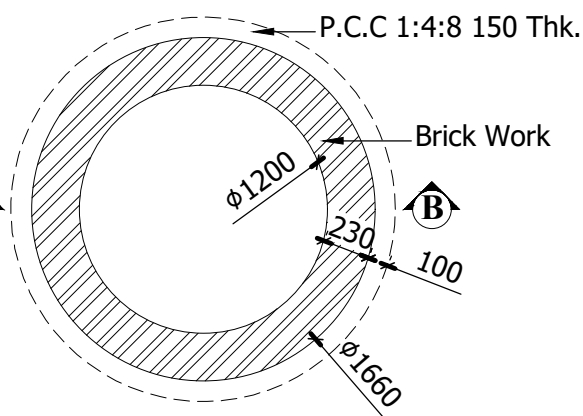

Sock Pit Plan
Layout
(Scale 1:50)

SPECIFICATION:-

FOUNDATION

FOUNDATION AND BASEMENT IN RCC PEDESTAL AND PLINTH BEAM OVER A BED OF RCC 1:4:8, 6"THICK AS PER STRUCTURAL DETAILS.

SUPER STRUCTURE:-

SUPER STRUCTURE IN 200mm THK. ,100mm THK. SOLID BLOCK WALLS WITH CEMENT MORTOR 1:5

RCC MEMBERS

FOOTING , COLUMNS, PLINTH BEAMS ,LINTEL, SUNSHADE & FLOOR WITH RCC 1:1.5:3 USING 20MM NOMINAL SIZE BROCKEN STONES.

PLASTERING

WALLS INSIDE & OUTSIDE IN CM 1:5,12mm THK.

PAINTING

FINISHING THE WALL PRIMING COAT

FLOORING

TILE FLOORING

DOORS & WINDOWS

DOORS WITH COUNTRY WOODEN FRAMES / M.S FRAMES , 32mm THK. FLUSH DOOR SHUTTERS , SS FASTENINGS , PAINT FINISH

WINDOWS WITH MEDIUM ANODISED ALUMINIUM OPENABLE SHUTTERS WITH 4 mm GLASS & STANDARD FASTENINGS

For BROADVIEW CONSTRUCTIONS & HOLDINGS PVT. LTD.
N. S. S.
Authorised Signatory.

For Svahgraha Constructions and Holdings Pvt.Ltd.
N. S. S.
Authorised Signatory

SIGNATURE OF OWNER:-

P.K.SURENDHAR, B.Arch., A.I.A.
Registered Architect
CA / 2010 / 47153
Flat No.11 2nd Floor, Real Chambers
No.85/30, Maddox Street
Choolai, Chennai - 600 112.

ARCHITECT

Er. S.UDHAYAKUMAR, B.E.,M.Tech (Struct)
Reg. Structural Eng. DTC - CGLRGN/SE/GR - 1/2019/05/003
No: 20, 4th Cross Street, Anna Nagar, Chengalpattu,
E-Mail : anjuconstructions05@gmail.com. Mob : 9443101912


STRUCTURAL ENGINEERING

SEPTIC TANK (REF NO : 22)


PLAN , SECTION A - A, & SECTION B - B,

SCALE:- 1:100

SHEET - 31 / 39

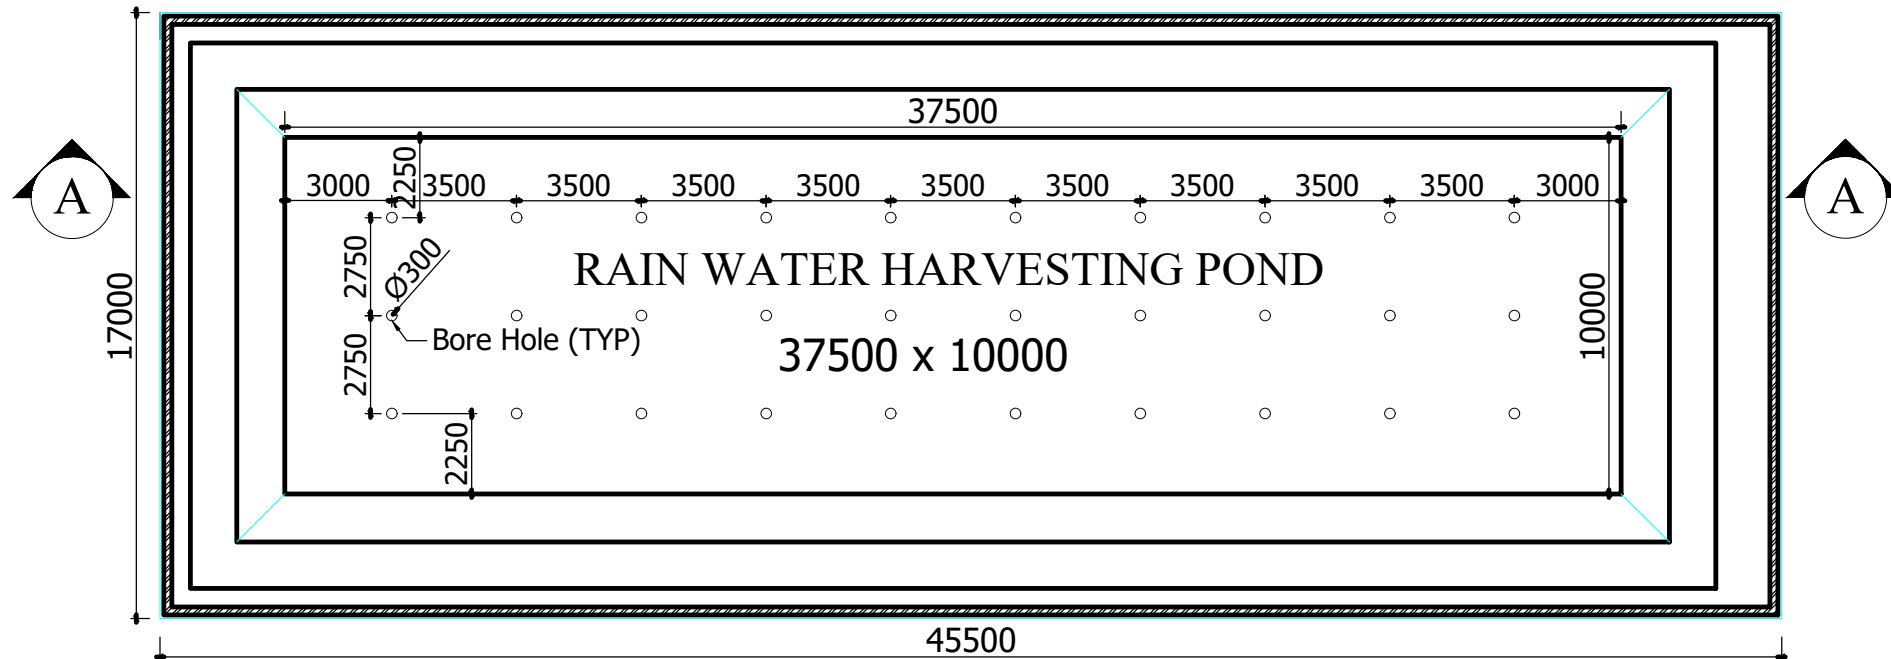

PLAN

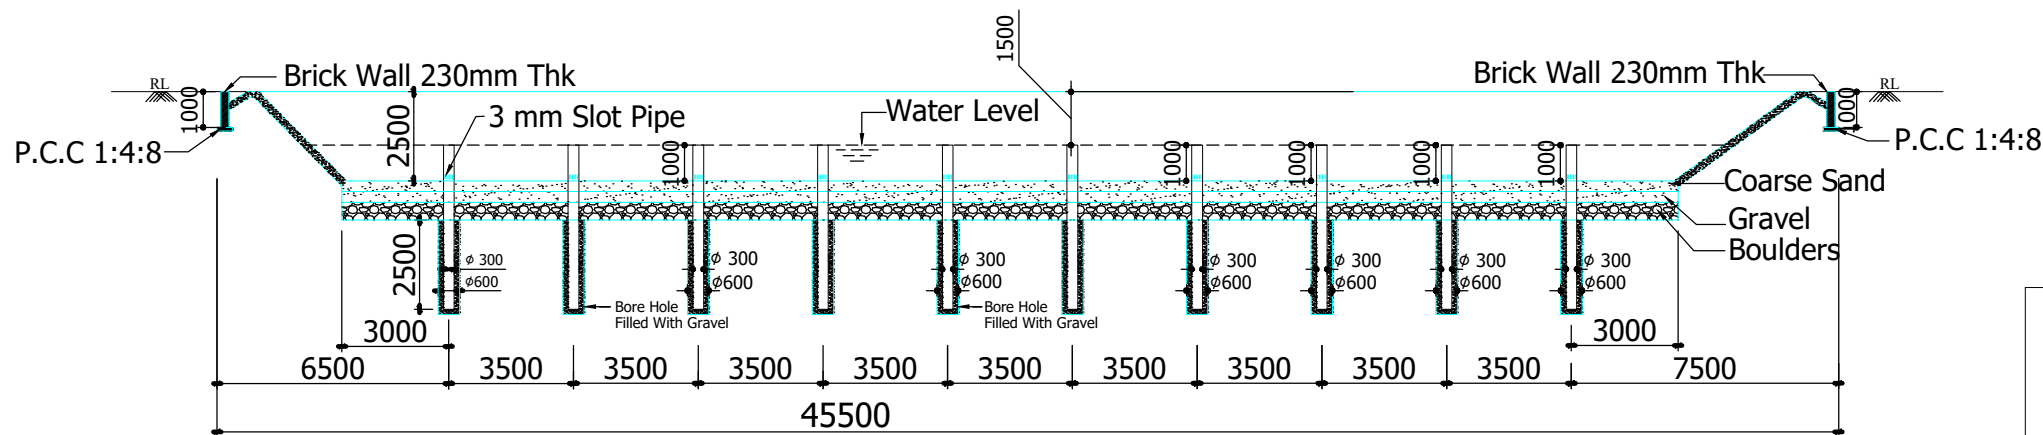

SECTION A-A

SPECIFICATION:-

FOUNDATION

FOUNDATION AND BASEMENT IN RCC PEDESTAL AND PLINTH BEAM OVER A BED OF RCC 1:4:8, 6"THICK AS PER STRUCTURAL DETAILS.

SUPER STRUCTURE:-

SUPER STRUCTURE IN 200mm THK. ,100mm THK. SOLID BLOCK WALLS WITH CEMENT MORTOR 1:5

RCC MEMBERS

FOOTING , COLUMNS, PLINTH BEAMS ,LINTEL, SUNSHADE & FLOOR WITH RCC 1:1.5:3 USING 20MM NOMINAL SIZE

BROCKEN STONES.

PLASTERING

WALLS INSIDE & OUTSIDE IN CM 1:5,12mm THK.

PAINTING

FINISHING THE WALL PRIMING COAT

FLOORING

TILE FLOORING


DOORS & WINDOWS

DOORS WITH COUNTRY WOODEN FRAMES / M.S FRAMES , 32mm THK. FLUSH DOOR SHUTTERS , SS FASTENINGS , PAINT FINISH

WINDOWS WITH MEDIUM ANODISED ALUMINIUM OPENABLE SHUTTERS WITH 4 mm GLASS & STANDARD FASTENINGS

NOTES:-

1.ALL DIMENSIONS ARE IN "mm" & LEVELS ARE IN "M"

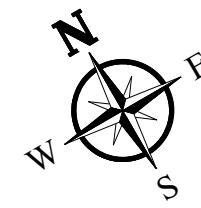

Er. S.UDHAYAKUMAR, B.E.,M.Tech (Struct)
Reg. Structural Eng. DTCP - CGLRGNSE/GR - 1/2019/05/003
No: 20, 4th Cross Street, Anna Nagar, Chengalpattu,
E-Mail : anjuconstructions05@gmail.com. Mob : 9443101912

STRUCTURAL ENGINEERING

P.K.SURENDHAR, B.Arch. A.I.A
Registered Architect
CA / 2010 / 47153
Flat No.11 2nd Floor, Real Chambers
No 85/30, Maddox Street,
Choolai, Chennai - 600 112.

ARCHITECT

For BROADVIEW CONSTRUCTIONS & HOLDINGS PVT. LTD.
N. S. S. S.
Authorised Signatory.

For Svahgraha Constructions and Holdings Pvt.Ltd.
N. S. S. S.
Authorised Signatory



SIGNATURE OF OWNER:-

RAINWATER HARVESTING POND (REF NO : 23)

PLAN & SECTION A - A

SCALE:- 1:100

SHEET - 32 / 39

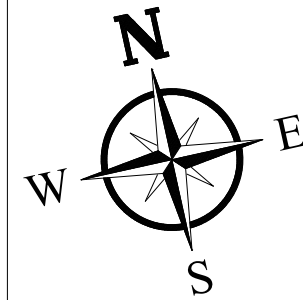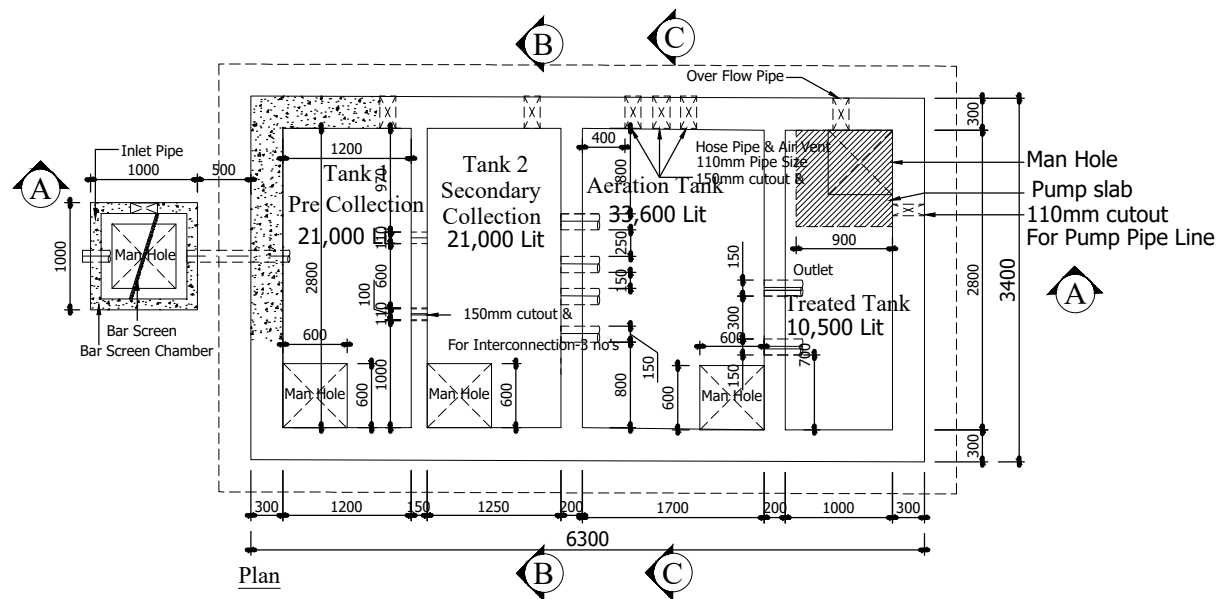

Er. S.UDHAYAKUMAR, B.E.,M.Tech (Struct)
Reg. Structural Eng. DTC - CGLRG/SE/GR - 1/2019/05/003
No: 20, 4th Cross Street, Anna Nagar, Chengalpattu,
E-Mail : anjuconstructions05@gmail.com. Mob : 9443101912

SPECIFICATION:-

FOUNDATION

FOUNDATION AND BASEMENT IN RCC PEDESTAL AND PLINTH BEAM OVER A BED OF RCC 1:4:8, 6"THICK AS PER STRUCTURAL DETAILS.

SUPER STRUCTURE:-

SUPER STRUCTURE IN 200mm THK. ,100mm THK. SOLID BLOCK WALLS WITH CEMENT MORTOR 1:5

RCC MEMBERS

FOOTING , COLUMNS, PLINTH BEAMS ,LINTEL, SUNSHADE & FLOOR WITH RCC 1:1.5:3USING 20MM NOMINAL SIZE BROCKEN STONES.

PLASTERING

WALLS INSIDE & OUTSIDE IN CM 1:5,12mm THK.

PAINTING

FINISHING THE WALL PRIMING COAT

FLOORING

TILE FLOORING

DOORS & WINDOWS




DOORS WITH COUNTRY WOODEN FRAMES / M.S FRAMES , 32mm THK. FLUSH DOOR SHUTTERS , SS FASTENINGS , PAINT FINISH

WINDOWS WITH MEDIUM ANODISED ALUMINIUM OPENABLE SHUTTERS WITH 4 mm GLASS & STANDARD FASTENINGS

STRUCTURAL ENGINEERING

P.K.SURENDHAR, B.Arch.,A.I.A
Registered Architect
CA / 2010 / 47153
Flat No.11 2nd Floor, Real Chambers
No.65/30, Maddox Street,
Choolai, Chennai - 600 112.

ARCHITECT

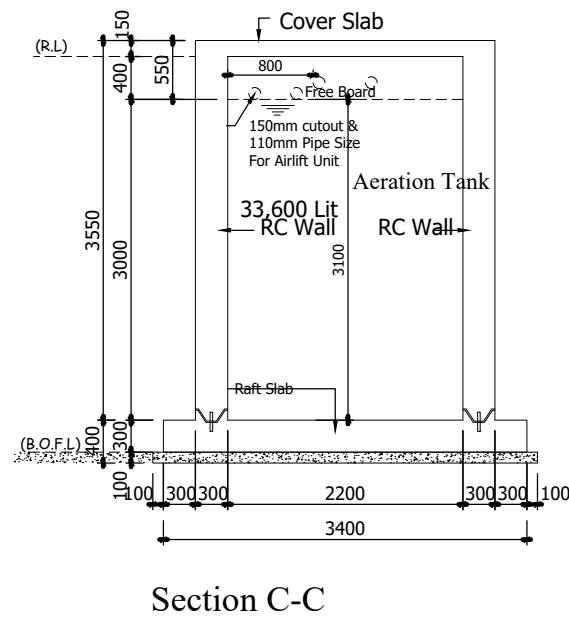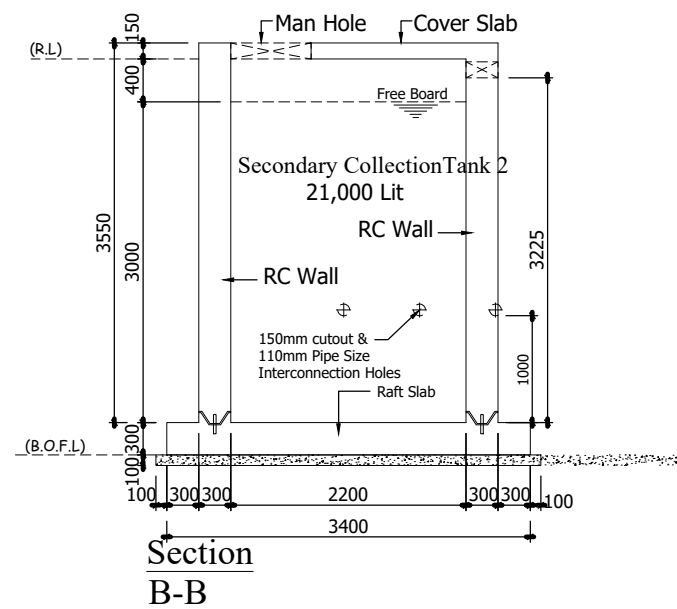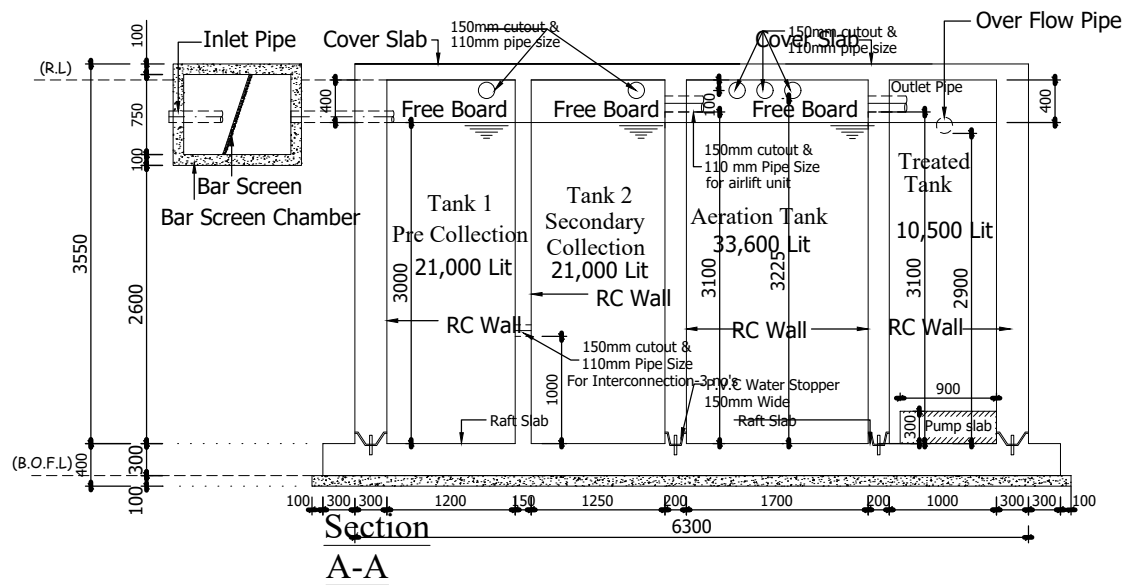

SIGNATURE OF OWNER:-

COLOUR INDEX:-

PROPOSED



For BROADVIEW CONSTRUCTIONS & HOLDINGS PVT. LTD.
N. S. S. S.
Authorised Signatory.


For Svahgraha Constructions and Holdings Pvt.Ltd.
N. S. S. S.
Authorised Signatory

STP - 30KLD (REF NO : 24)


PLAN, SECTION A - A, B - B & C - C

SCALE:- 1:100


SHEET - 33 / 39

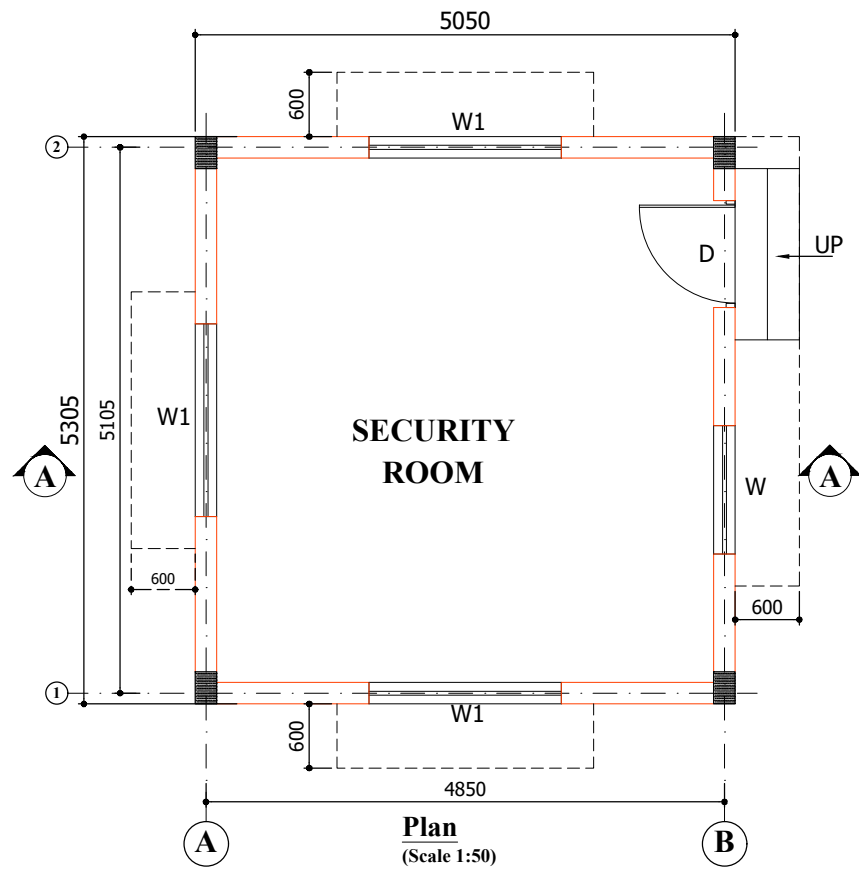


Plan
(Scale 1:50)

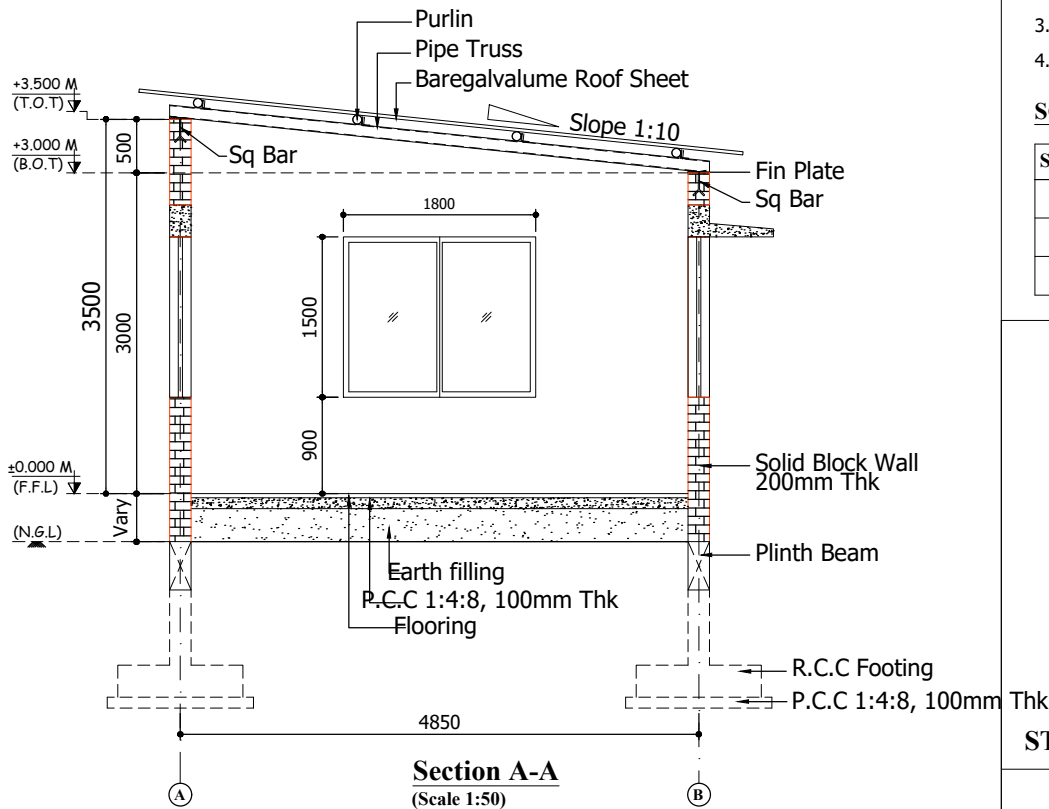

Section A-A
(Scale 1:50)

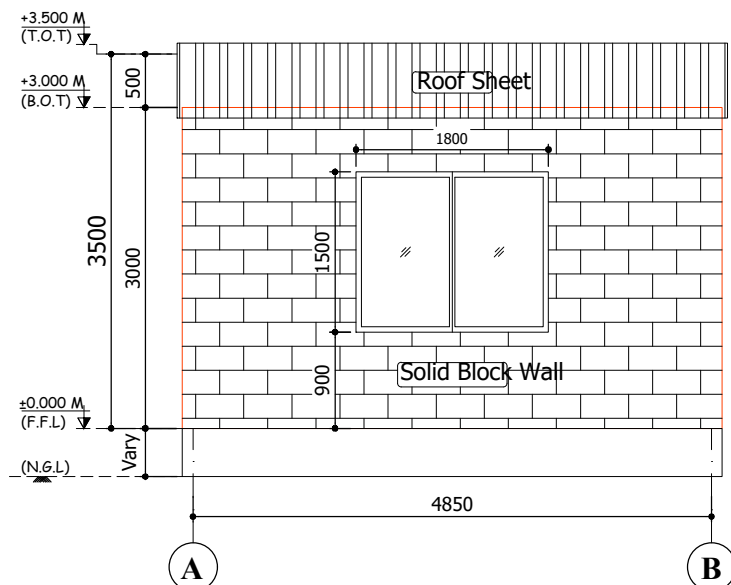

South Side Elevation
(Scale 1:50)

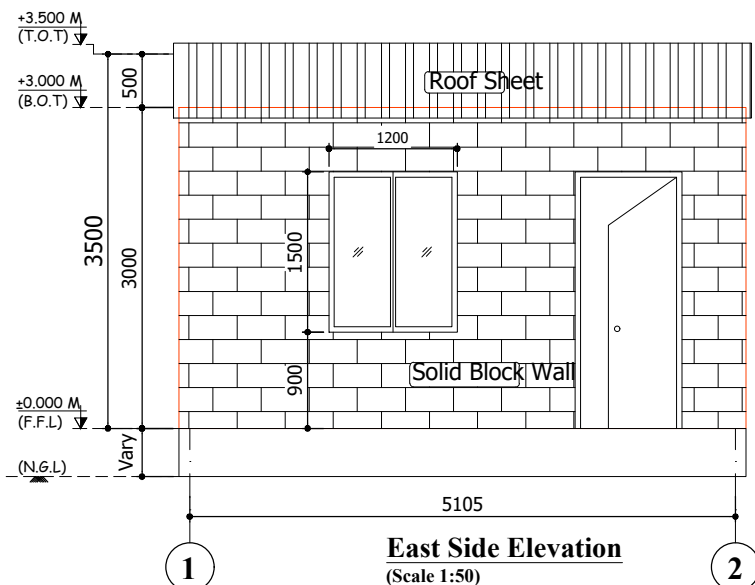


East Side Elevation
(Scale 1:50)

LEGEND

- 1. FFL - FINISHED FLOOR LEVEL
- 2. NGL - NATURAL GROUND LEVEL
- 3. B.O.T - BOTTOM OF TRUSS
- 4. T.O.T - TOP OF TRUSS

SCHEDULE OF JOINERY

S.NO	DESCRIPTION	SIZE
1	D DOOR	1000 x 2400
2	W WINDOW	1200 x 1500
3	W1 WINDOW	1800 x 1500

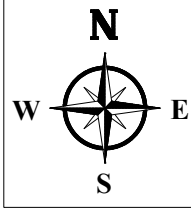

Er. S.UDHAYAKUMAR, B.E., M.Tech (Struct)
Reg. Structural Eng. DTCP - CGLRGN/SE/GR - 1/2019/05/003
No: 20, 4th Cross Street, Anna Nagar, Chengalpattu,
E-Mail : anjuconstructions05@gmail.com. Mob : 9443101912

STRUCTURAL ENGINEERING

P.K.SURENDHAR, B.Arch., A.I.I.A
Registered Architect
CA / 2010 / 47153
Flat No: 11 2nd Floor, Real Chambers
No: 65/30, Maddox Street,
Choolai, Chennai - 600 112.

ARCHITECT

For BROADVIEW CONSTRUCTIONS & HOLDINGS PVT. LTD.
N. S. S. S.
Authorised Signatory.
For Svahgraha Constructions and Holdings Pvt.Ltd.
N. S. S. S.
Authorised Signatory




SIGNATURE OF OWNER:-

SECURITY ROOM (REF NO : 25)

PLAN SECTION & ELEVATION

SCALE:- 1:100

SHEET - 34 / 39

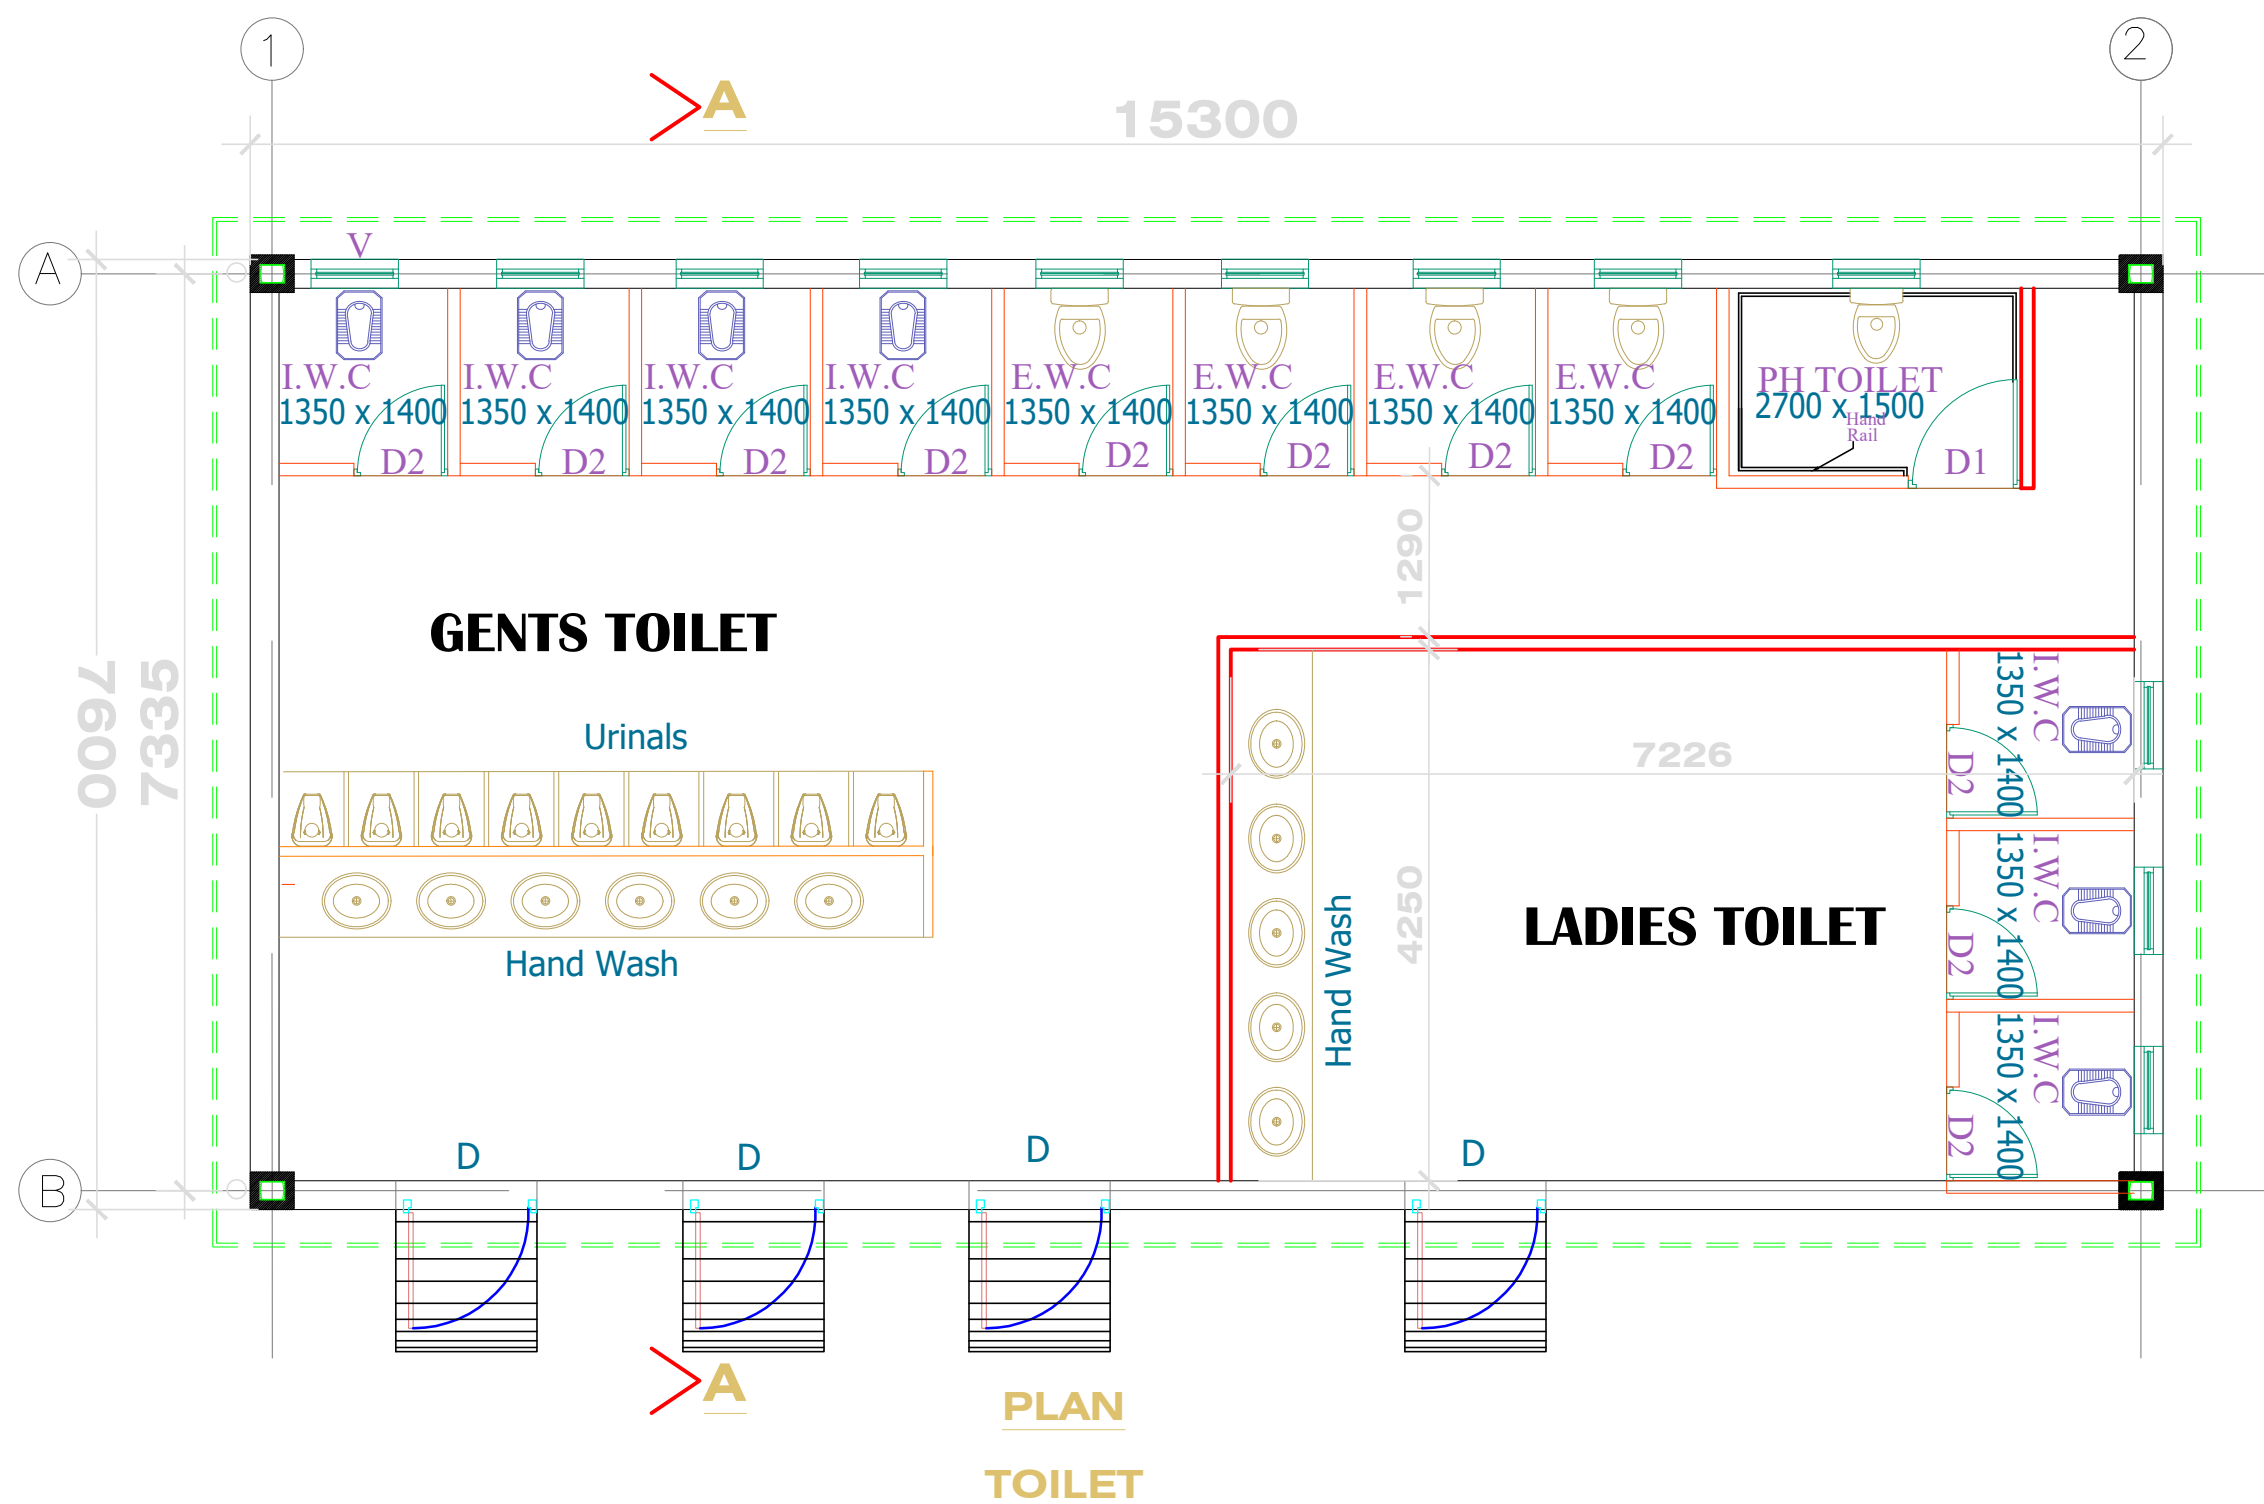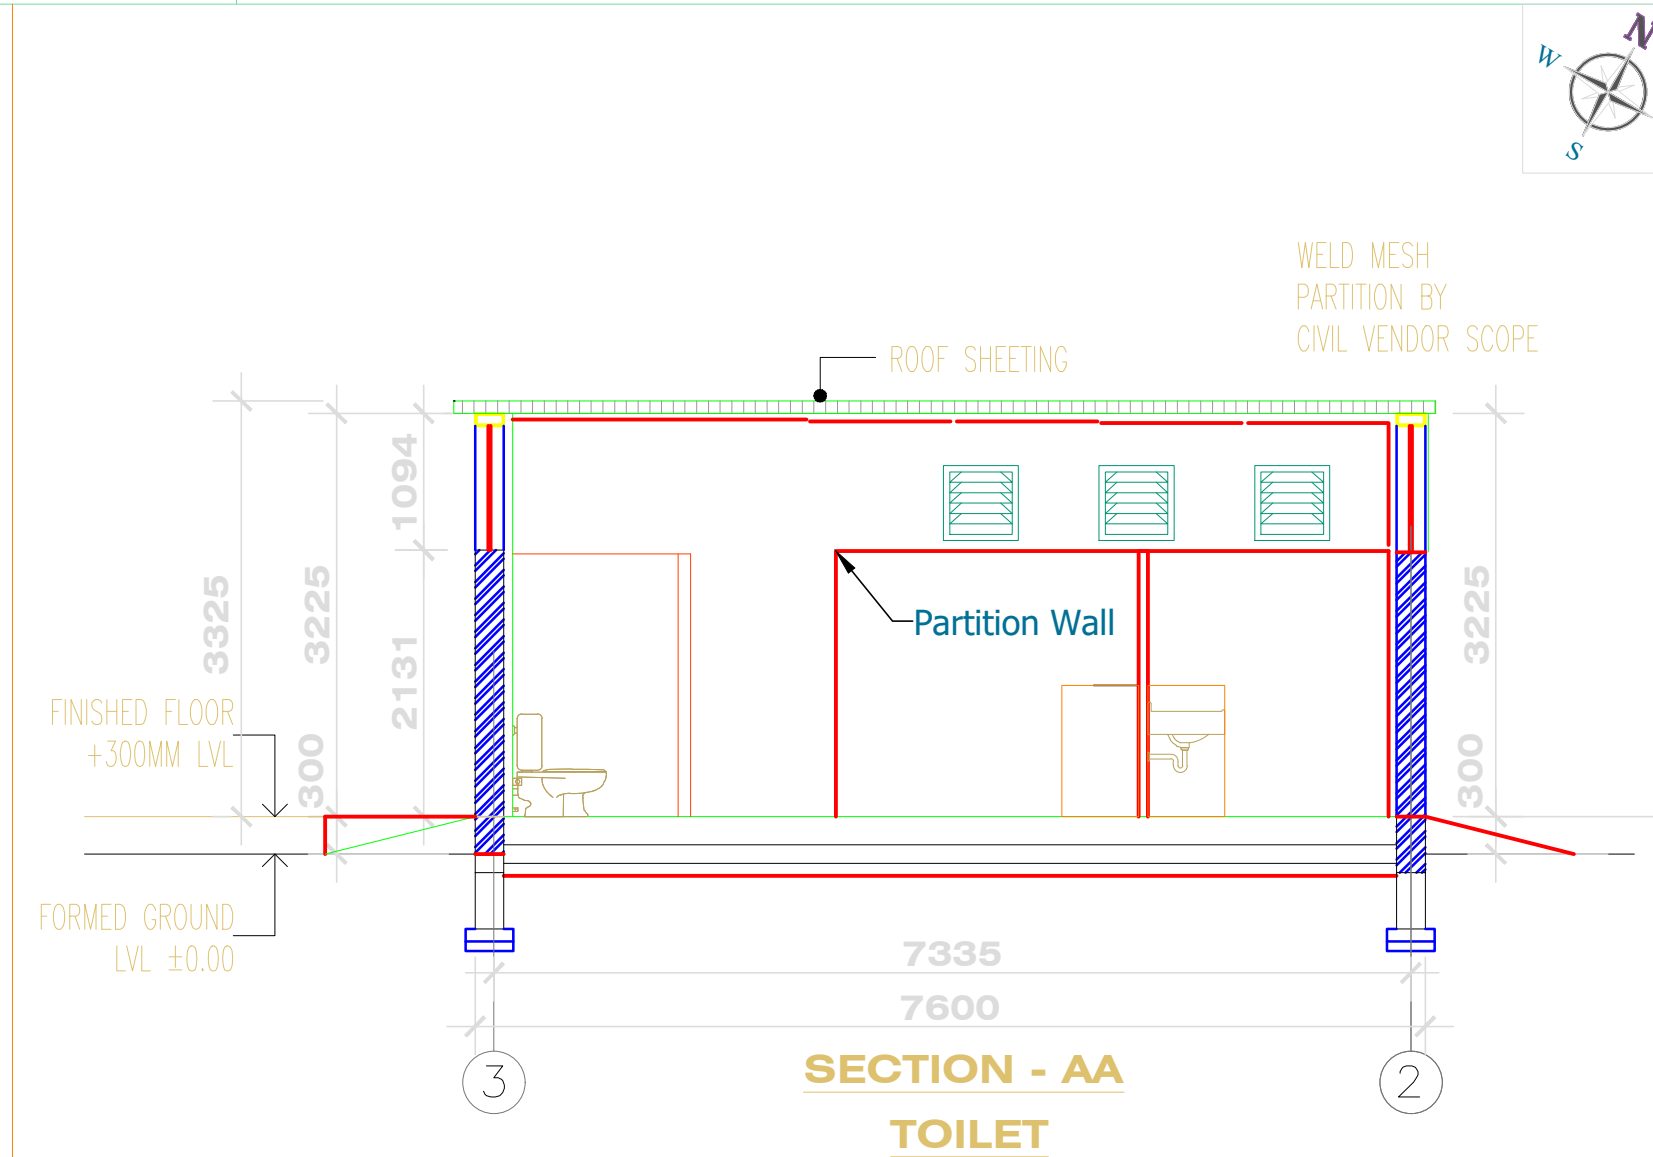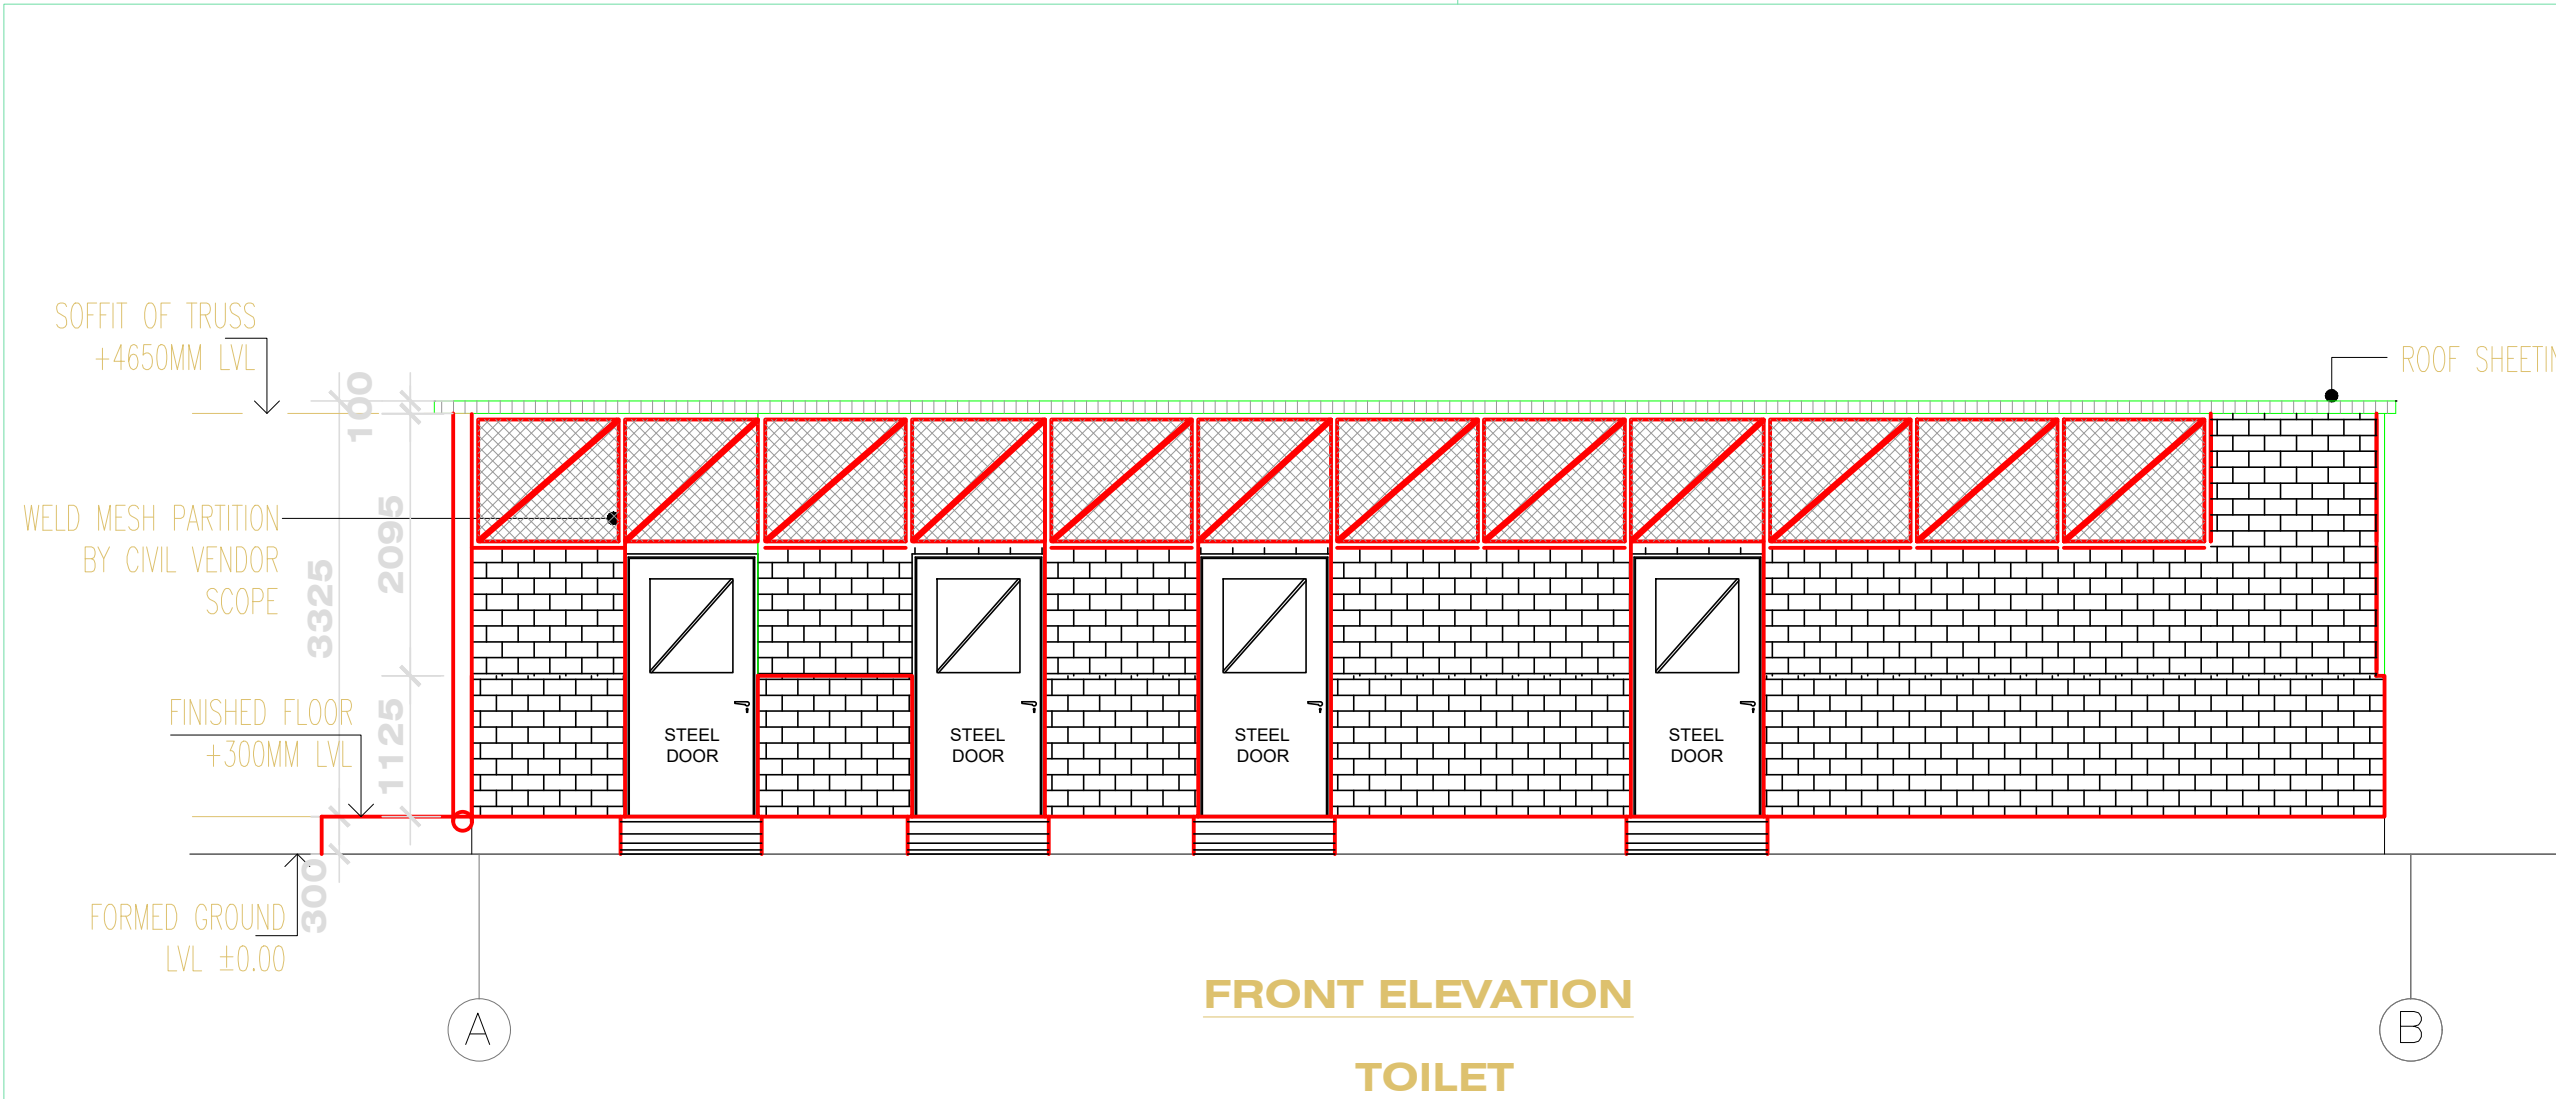

SPECIFICATION:-

FOUNDATION

FOUNDATION AND BASEMENT IN RCC PEDESTAL AND PLINTH BEAM OVER A BED OF RCC 1:4:8, 6"THICK AS PER STRUCTURAL DETAILS.

SUPER STRUCTURE:-

SUPER STRUCTURE IN 200mm THK. ,100mm THK. SOLID BLOCK WALLS WITH CEMENT MORTOR 1:5

RCC MEMBERS

FOOTING , COLUMNS, PLINTH BEAMS ,LINTEL, SUNSHADE & FLOOR WITH RCC 1:1.5:3USING 20MM NOMINAL SIZE BROCKEN STONES.

PLASTERING

WALLS INSIDE & OUTSIDE IN CM 1:5,12mm THK.

PAINTING

FINISHING THE WALL PRIMING COAT

FLOORING

TILE FLOORING

DOORS & WINDOWS

DOORS WITH COUNTRY WOODEN FRAMES / M.S FRAMES , 32mm THK. FLUSH DOOR SHUTTERS , SS FASTENINGS , PAINT FINISH

WINDOWS WITH MEDIUM ANODISED ALUMINIUM OPENABLE SHUTTERS WITH 4 mm GLASS & STANDARD FASTENINGS

SCHEDULE OF JOINERY

TYPE	DESCRIPTION	SIZE
D	DOOR	1000 x 2100
D1	DOOR	900 x 2100
v	VENTILATOR	600 x 600

COLOUR INDEX:-

PROPOSED

S. Udhayakumar
Er. S.UDHAYAKUMAR, B.E.,M.Tech (Struct)
Reg. Structural Eng. DTCP - CGLRGNSE/GR - 1/2019/05/003
No: 20, 4th Cross Street, Anna Nagar, Chengalpattu,
E-Mail : anjuconstructions06@gmail.com. Mob : 9443101912

STRUCTURAL ENGINEERING

P.K. Suresh
P.K.SURENDHAR, B.Arch.,A.I.A.
Registered Architect
CA / 2010 / 47153
Flat No: 11 2nd Floor, Real Chambers
No.65/30, Maddox Street,
Choolai, Chennai - 600 112.

ARCHITECT

For BROADVIEW CONSTRUCTIONS & HOLDINGS PVT. LTD.
N. Siva
Authorised Signatory.
For Svahgraha Constructions and Holdings Pvt.Ltd.
N. Siva
Authorised Signatory

SIGNATURE OF OWNER:-

TOILET (REF NO : 26)
PLAN, SECTION A - A, EAST, WEST & SOUTH SIDE ELEVATION
SCALE:- 1:100
SHEET - 35 / 39

SPECIFICATION:-

FOUNDATION

FOUNDATION AND BASEMENT IN RCC PEDESTAL AND PLINTH BEAM OVER A BED OF RCC 1:4:8, 6"THICK AS PER STRUCTURAL DETAILS.

SUPER STRUCTURE:-

SUPER STRUCTURE IN 200mm THK. ,100mm THK.
SOLID BLOCK WALLS WITH CEMENT MORTAR 1:5

RCC MEMBERS

FOOTING , COLUMNS, PLINTH BEAMS ,LINTEL,
SUNSHADE & FLOOR WITH
RCC 1:1.5:3USING 20MM NOMINAL SIZE
BROCKEN STONES.

PLASTERING

WALLS INSIDE & OUTSIDE IN CM 1:5,12mm THK.

PAINTING

DOORS WITH COUNTRY WOODEN FRAMES / M.S FRAMES , FINISHING THE WALL PRIMING COAT

FLOORING

TILE FLOORING

DOORS & WINDOWS

32mm THK. FLUSH DOOR SHUTTERS , SS FASTENINGS ,
PAINT FINISH

WINDOWS WITH MEDIUM ANODISED ALUMINIUM
OPENABLE SHUTTERS WITH 4 mm GLASS &
STANDARD FASTENINGS


Er. S.UDHAYAKUMAR, B.E.,M.Tech (Struct)
Reg. Structural Eng. DTCP - CGLR/NS/GR - 1/2019/05/003
No. 20, 4th Cross Street, Anna Nagar, Chengalpattu,
E-Mail : anjuconstructions05@gmail.com. Mob : 9443101912

STRUCTURAL ENGINEERING


P.K.SURENDHAR, ARCHT., A.I.A.
Registered Architect
CA / 2010 / 47153
Flat No. 11 2nd Floor, Real Chambers
No 65/30, Maddox Street,
Choolai, Chennai - 600 112.

ARCHITECT

For **BROADVIEW CONSTRUCTIONS & HOLDINGS PVT. LTD.**

 Authorised Signatory.

For Svahgraha Constructions and Holdings Pvt.Ltd.
N. [Signature]
Authorised Signatory

SIGNATURE OF OWNER:-

TYPE	DESCRIPTION	SIZE
D1	DOOR	900 x 2100
V	VENTILATOR	600 x 600



COLOUR INDEX:-

PROPOSED



PH TOILET (REF NO : 28)
PLAN, SECTION A - A & ELEVATION

SCALE:- 1:100

SHEET - 37 / 39

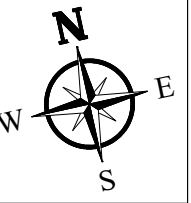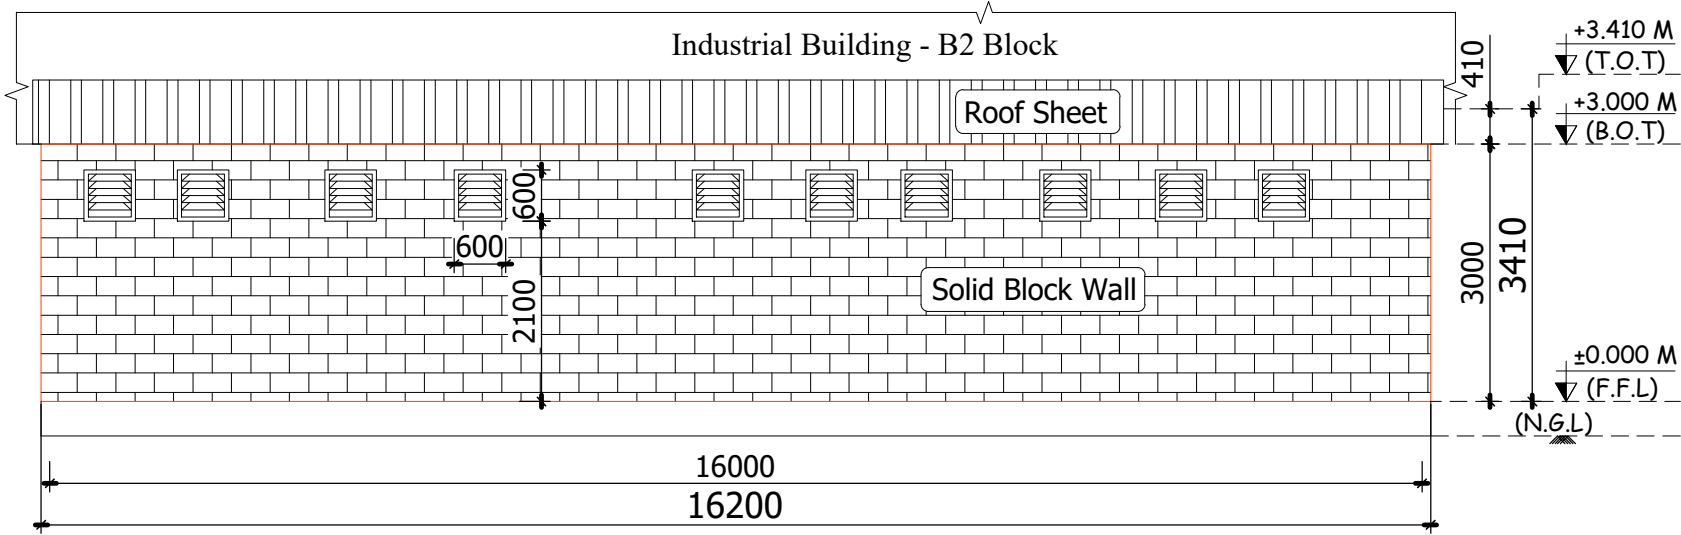

West Side Elevation
(Scale: 1:100)

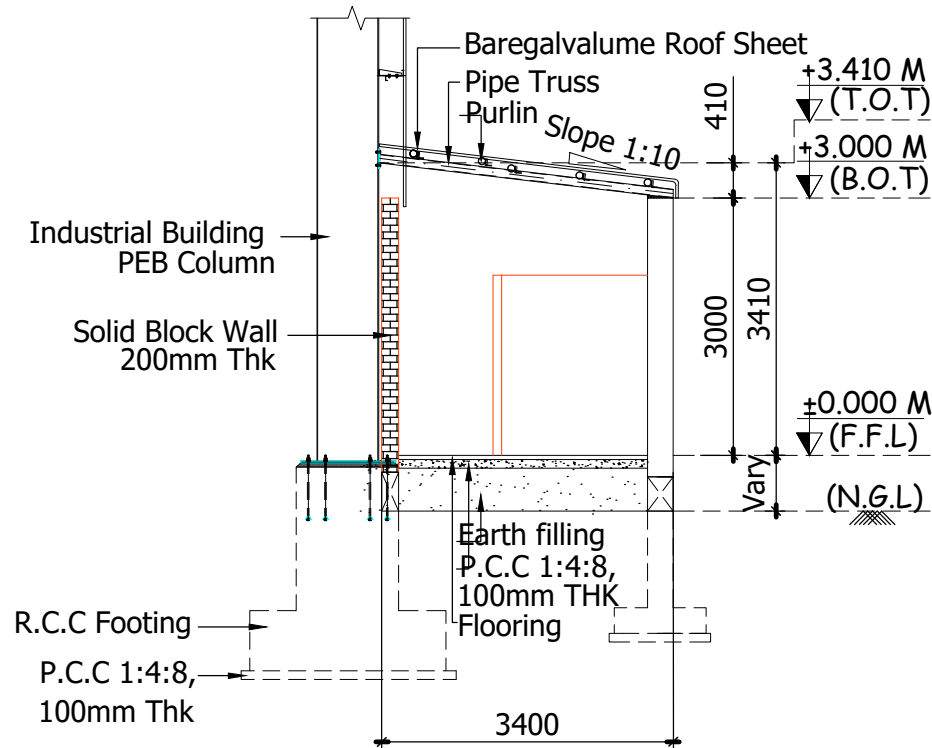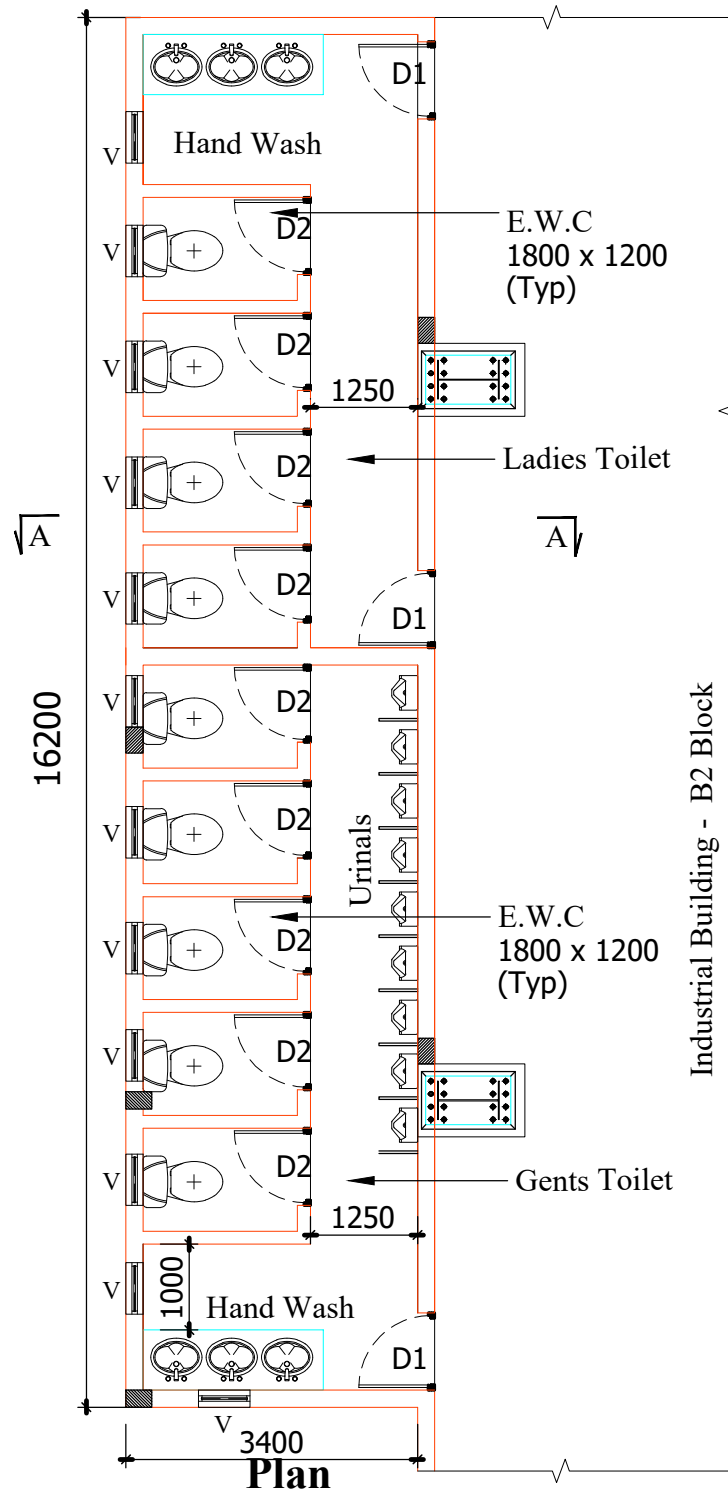

Section A-A

SCHEDULE OF JOINERY

TYPE	DESCRIPTION	SIZE
D1	DOOR	900 x 2100
D2	DOOR	750 x 2100
V	VENTILATOR	600 x 600

COLOUR INDEX:-

PROPOSED

SPECIFICATION:-

FOUNDATION

FOUNDATION AND BASEMENT IN RCC PEDESTAL AND PLINTH BEAM OVER A BED OF RCC 1:4:8, 6"THICK AS PER STRUCTURAL DETAILS.

SUPER STRUCTURE:-

SUPER STRUCTURE IN 200mm THK. ,100mm THK. SOLID BLOCK WALLS WITH CEMENT MORTOR 1:5

RCC MEMBERS

FOOTING , COLUMNS, PLINTH BEAMS ,LINTEL, SUNSHADE & FLOOR WITH RCC 1:1.5:3USING 20MM NOMINAL SIZE BROCKEN STONES.

PLASTERING

WALLS INSIDE & OUTSIDE IN CM 1:5,12mm THK.

PAINTING

FINISHING THE WALL PRIMING COAT

FLOORING

TILE FLOORING

DOORS & WINDOWS

DOORS WITH COUNTRY WOODEN FRAMES / M.S FRAMES , 32mm THK. FLUSH DOOR SHUTTERS , SS FASTENINGS , PAINT FINISH

WINDOWS WITH MEDIUM ANODISED ALUMINIUM OPENABLE SHUTTERS WITH 4 mm GLASS & STANDARD FASTENINGS

P.K.SURENDHAR, B.Arch.,A.I.I.A.
Registered Architect
CA / 2010 / 47153
Flat No.11 2nd Floor, Real Chambers
No.65/30, Maddox Street,
Choolai, Chennai - 600 112.

ARCHITECT

For BROADVIEW CONSTRUCTIONS & HOLDINGS PVT. LTD.

Authorised Signatory.

For Svahgraha Constructions and Holdings Pvt.Ltd.

Authorised Signatory

SIGNATURE OF OWNER:-


B2 TOILET BLOCK (REF NO : 29)

PLAN, SECTION A - A & WEST SIDE ELEVATION

SCALE:- 1:100



SHEET - 38 / 39

STRUCTURAL ENGINEERING

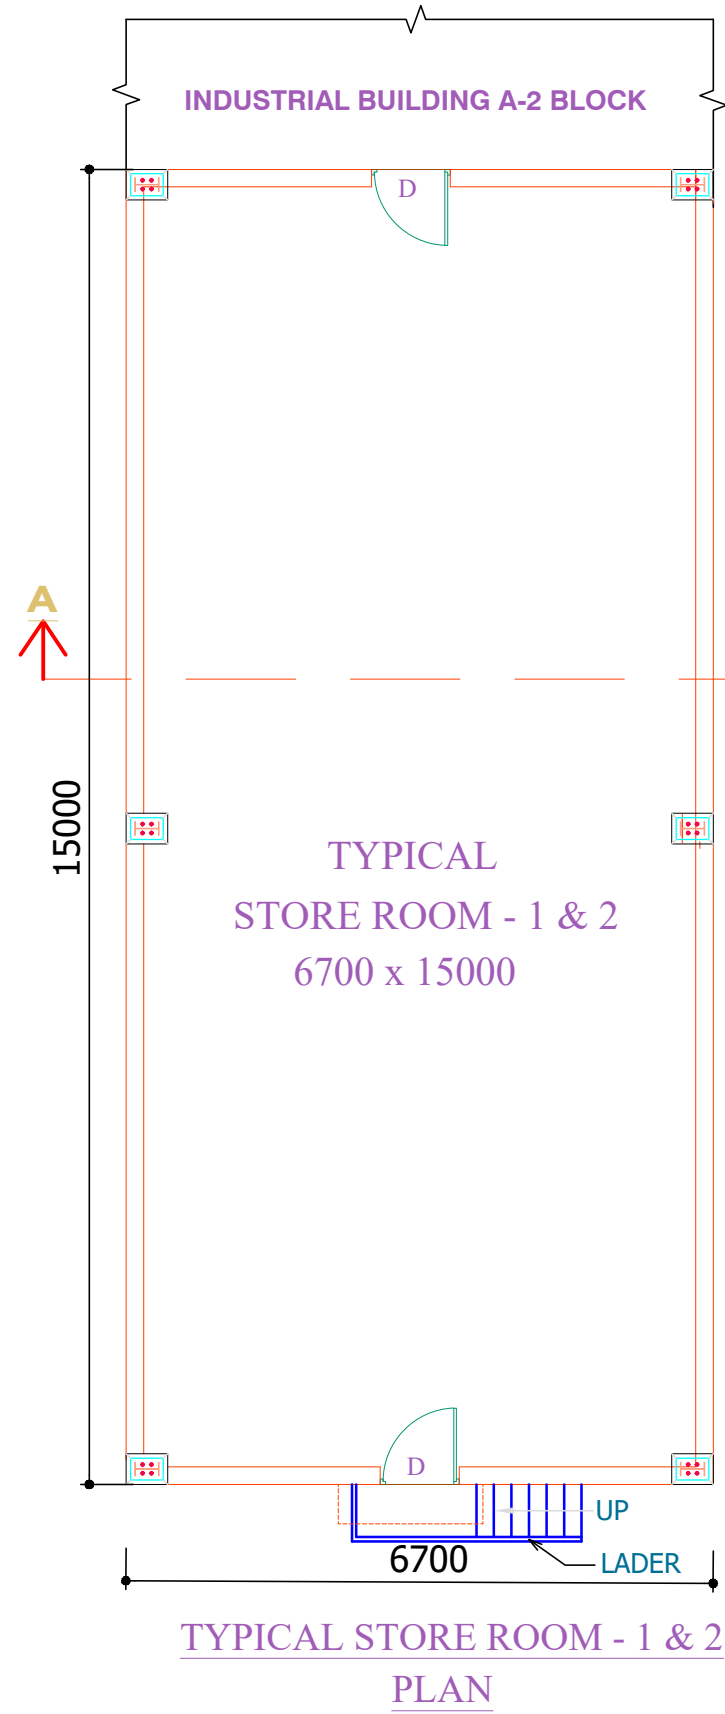

SCHEDULE OF JOINERY

TYPE	DESCRIPTION	SIZE
D	DOOR	1000 x 2100

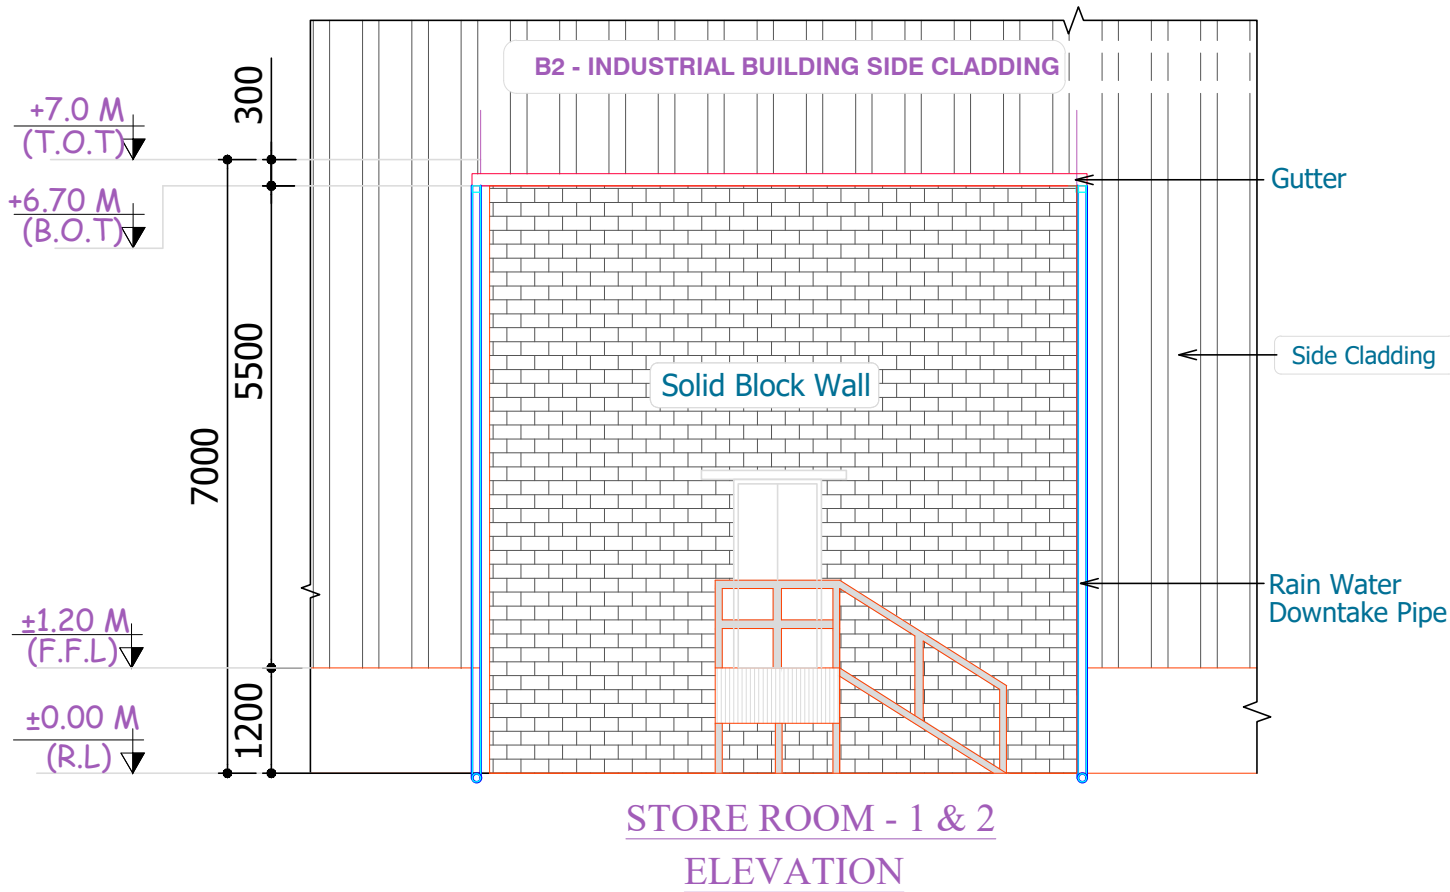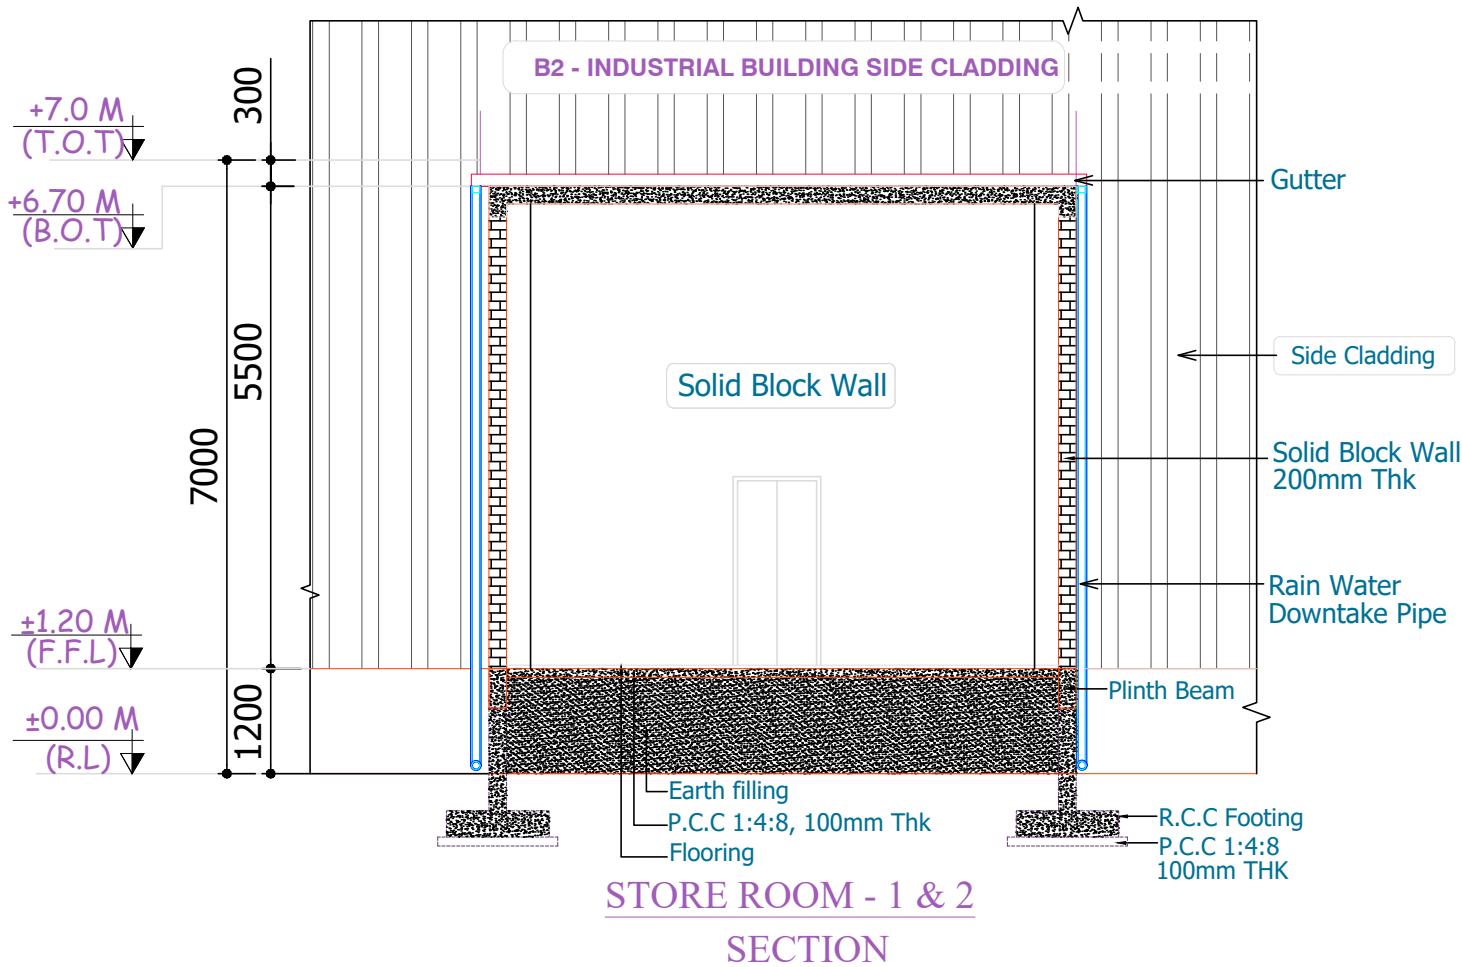

SPECIFICATION:-

FOUNDATION

FOUNDATION AND BASEMENT IN RCC PEDESTAL AND PLINTH BEAM OVER A BED OF RCC 1:4:8, 6"THICK AS PER STRUCTURAL DETAILS.

SUPER STRUCTURE:-

SUPER STRUCTURE IN 200mm THK. ,100mm THK. SOLID BLOCK WALLS WITH CEMENT MORTOR 1:5

RCC MEMBERS

FOOTING , COLUMNS, PLINTH BEAMS ,LINTEL, SUNSHADE & FLOOR WITH RCC 1:1.5:3USING 20MM NOMINAL SIZE BROCKEN STONES.

PLASTERING

WALLS INSIDE & OUTSIDE IN CM 1:5,12mm THK.

PAINTING

FINISHING THE WALL PRIMING COAT

FLOORING

TILE FLOORING

DOORS & WINDOWS

DOORS WITH COUNTRY WOODEN FRAMES / M.S FRAMES , 32mm THK. FLUSH DOOR SHUTTERS , SS FASTENINGS , PAINT FINISH

WINDOWS WITH MEDIUM ANODISED ALUMINIUM OPENABLE SHUTTERS WITH 4 mm GLASS & STANDARD FASTENINGS

S. Udhayakumar
Er. S.UDHAYAKUMAR, B.E.,M.Tech (Struct)
 Reg. Structural Eng. DTCP - CGLRGNISE/GR - 1/2019/05/003
 No: 20, 4th Cross Street, Anna Nagar, Chengalpattu,
 E-Mail : anjuconstructions05@gmail.com. Mob : 9443101912

STRUCTURAL ENGINEERING

P.K. Surendhar
P.K.SURENDHAR, B.Arch.,A.I.A.
 Registered Architect
 CA / 2010 / 47153
 Flat No 11 2nd Floor, Real Chambers
 No 65/30, Maddox Street,
 Choolai, Chennai - 600 112.

ARCHITECT

N. Siva
For BROADVIEW CONSTRUCTIONS & HOLDINGS PVT. LTD.
 Authorised Signatory.
N. Siva
For Svahgraha Constructions and Holdings Pvt.Ltd.
 Authorised Signatory

SIGNATURE OF OWNER:-

TYPICAL STORE ROOM 1 & 2 (REF NO : 30)

PLAN, SECTION A - A, & ELEVATION

SCALE:- 1:100

SHEET - 39 / 39

COLOUR INDEX:-

PROPOSED

ALREADY EXISTING SURVEY NUMBERS			
SL.NO	SURVEY NO	AS PER PATT	AS PER DOCUMENT
1	5/1	0.4	0.4
2	5/2A	0.25	0.25
3	5/2B	0.23	0.24
4	5/3	1.83	1.83
5	5/5	1.07	1.08
6	6/1A	0.35	0.35
7	6/1B	0.35	0.35
8	6/2A	0.58	0.58
9	6/2B	0.26	0.26
10	6/2C	0.23	0.24
11	6/3A	0.74	0.74
12	6/3B	0.49	0.49
13	6/3C	0.25	0.25
14	6/4A	0.35	0.35
15	6/4B	0.37	0.37
16	11/1A	0.57	0.57
17	11/2A	0.15	0.15
18	11/2B	0.16	0.16
19	11/3	0.3	0.3
20	11/4	0.36	0.36
21	11/5	0.37	0.37
22	12/1A	0.23	0.24
23	12/2B2	0.48	0.48
24	12/2C	0.44	0.45
25	14/4B	0.38	0.38
26	16/2	0.32	0.32
27	16/3	0.42	0.42
28	16/4A	0.23	0.23
29	16/4B	0.04	0.04
30	16/5A	0.17	0.17
31	16/5B	0.1	0.1
32	17/1	0.15	0.15
33	17/2A	0.06	0.06
34	17/2B	0.17	0.17
35	17/3	0.15	0.15
36	18/1	0.16	0.16
37	18/2	1.14	1.14
38	18/3A	0.04	0.03
39	18/4A	0.86	0.87
40	19/1	0.38	0.38
41	19/2	0.04	0.04
42	19/3	0.31	0.31
43	19/4	0.65	0.66
44	19/5A1	0.7	0.7
45	19/5A2	0.37	0.37
46	19/5B	0.38	0.38
47	19/6A1	0.25	0.25
48	19/6A2	0.63	0.63
49	19/6B	0.12	0.12
50	19/7	0.3	0.3
51	19/8	0.3	0.3
52	19/9	0.26	0.26
53	19/10	0.35	0.35
54	19/11A	0.1	0.1
55	19/11B	0.28	0.28
56	31/1A	0.3	0.3
57	31/1B	0.3	0.3
58	31/1C	0.19	0.19
59	31/1D	0.4	0.39
60	36/1A2A	0.16	0.16
61	36/1A2B	0.08	0.08
62	37/1A1B1	0.12	0.12
63	37/1A1B2	0.24	0.24
64	38/1B	0.05	0.05
65	38/2A1	0.22	0.22
66	38/2A2	0.05	0.05
67	39/1B	0.02	0.03
68	39/2A1	0.1	0.1
69	39/2A2	0.02	0.02
70	48/2A	0.85	0.85
71	48/2B	0.16	0.16
72	49/2A	0.28	0.28
73	49/2B	0.12	0.12
TOTAL		24.29	24.35

PROPOSED SURVEY NUMBERS			
SL.NO	SURVEY NO	AS PER PATT	AS PER DOCUMENT
1	1/1A	2.72	2.26
2	3/1	0.25	0.22
3	4	0.14	0.13
4	5/4A1	0.42	0.42
5	5/4A2	0.4	0.39
6	5/4A3	0.15	0.15
7	5/4A4	0.28	0.29
8	5/4B	0.38	0.38
9	5/6A	0.51	0.5
10	5/6B2	0.28	0.28
11	20/1	0.27	0.27
12	20/2	0.49	0.5
13	21/1	0.1	0.1
14	21/3	0.36	0.36
TOTAL		6.75	6.25

