




PLAN SHOWING THE PROPOSED CONSTRUCTION
OF SCHOOL BUILDING FOR SRIDEVI SCHOOL OF
EXCELLENCE CBSE managed by SRIDEVI
EDUCATIONAL AND CHARITABLE TRUST AT
SURVEY NOS.49/2A, 49/2B, THIRUPALAIVANAM-1
PANCHAYAT, KANCHIVAYAL VILLAGE, PONNERI
TALUK, THIRUVALLUR DISTRICT - 601 205

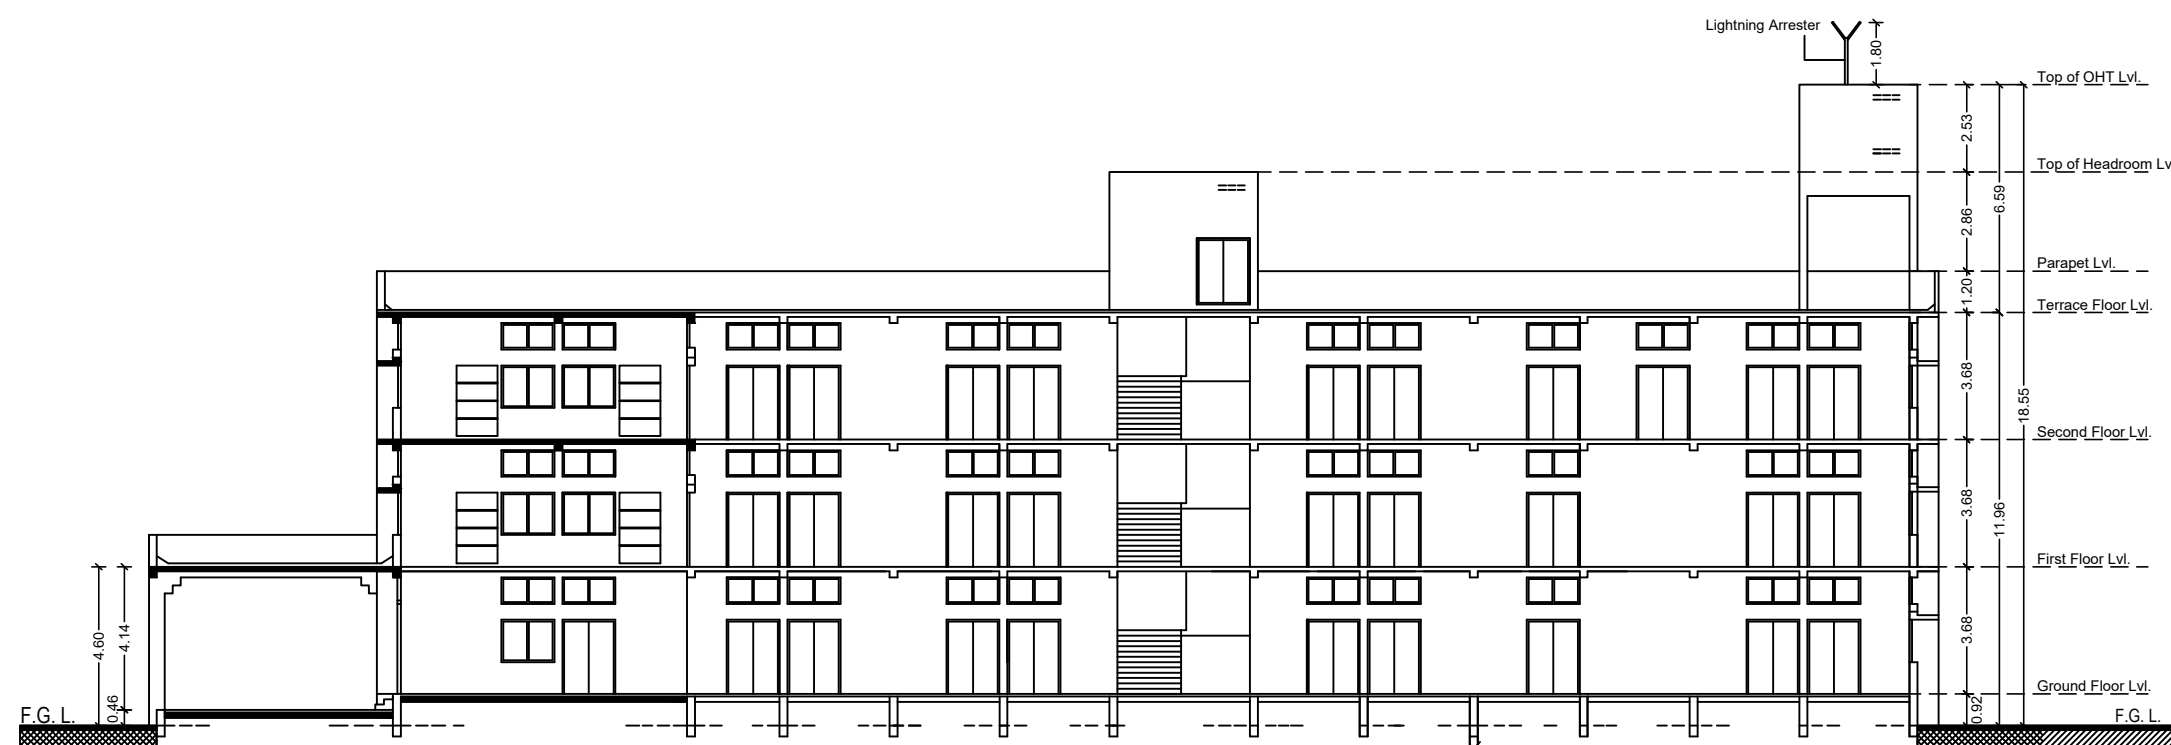

SECTION - ZZ

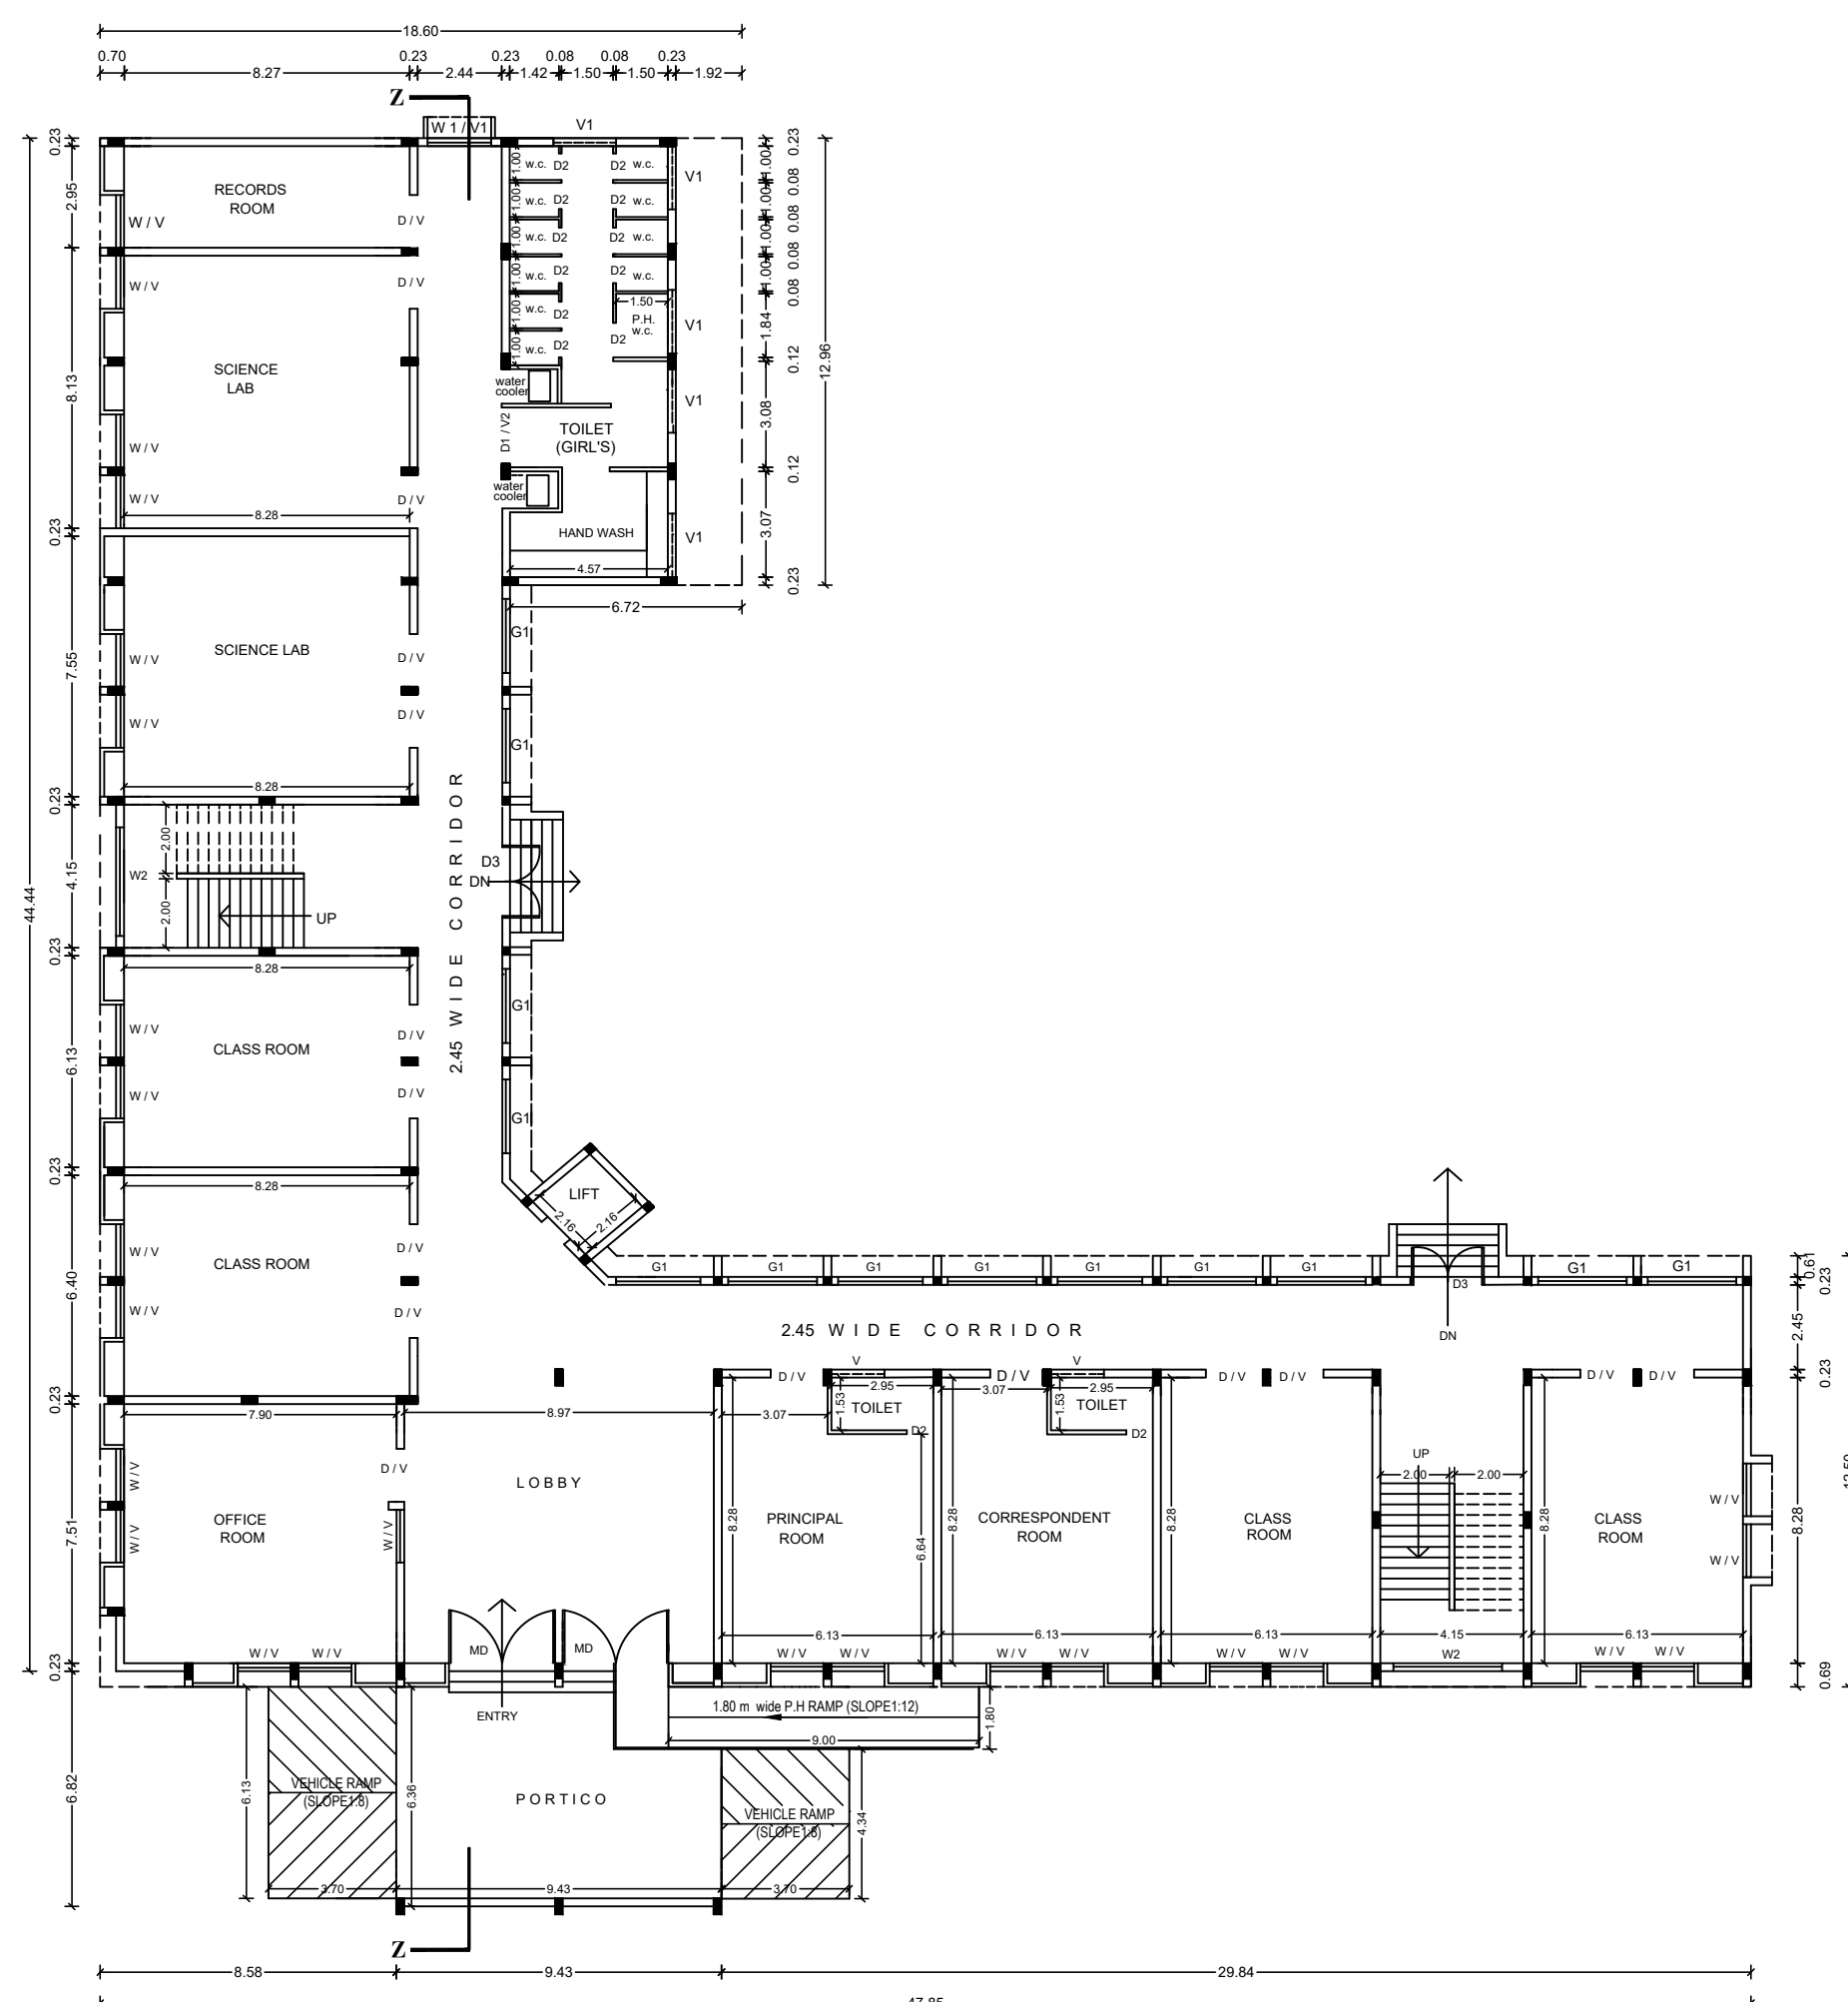

GROUND FLOOR PLAN

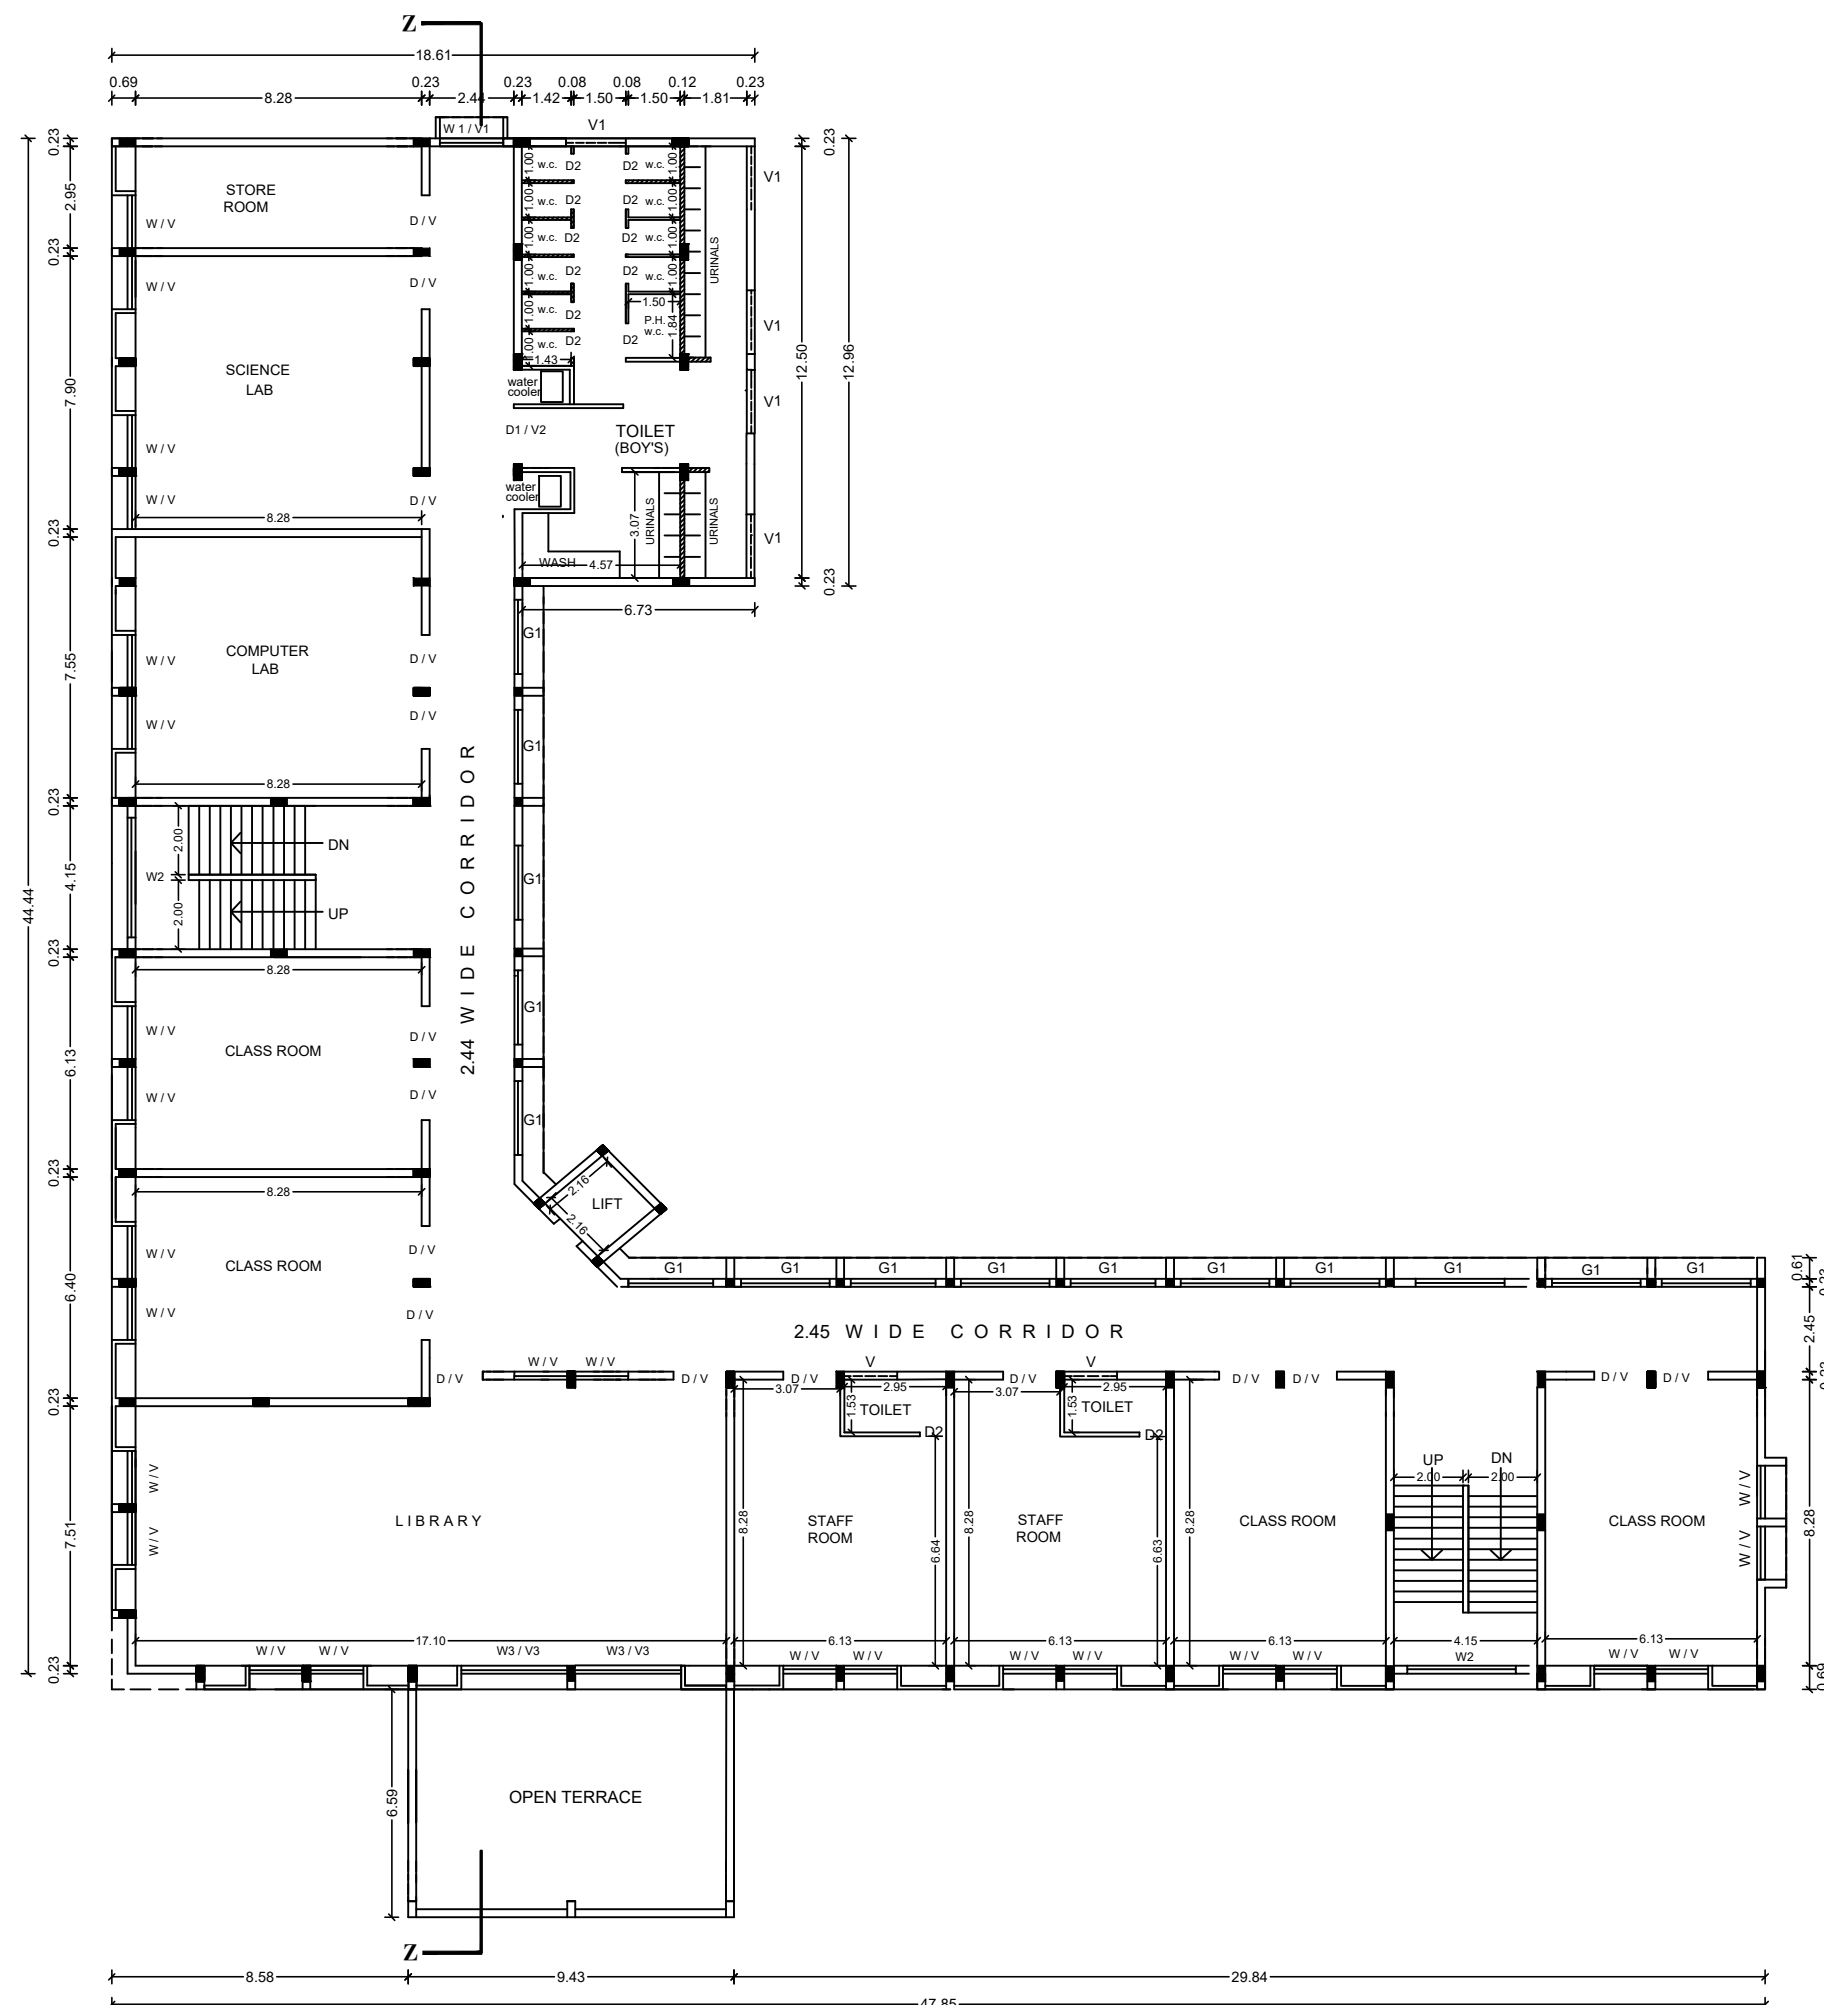


FIRST FLOOR PLAN

SCHEDULE OF JOINERY		
TYPE	DESCRIPTION	SIZE
D	T.W.FLUSH DOOR	1.52 X 2.1
D1	T.W.FLUSH DOOR	1.30 X 2.1
D2	0.76 X DOOR	0.76 X 2.1
D3	T.W.GLAZED DOOR	2.13 X 2.1
MD	T.W.GLAZED DOOR	3.05 X 3.2
TD	TERRACE DOOR	1.52 X 1.9
W	UPVC GLAZED WINDOW	1.52 X 1.2
W1	UPVC GLAZED WINDOW	1.83 X 1.2
W2	UPVC GLAZED WINDOW	2.44 X 3.0
W3	UPVC GLAZED WINDOW	3.05 X 1.2
V	UPVC GLAZED VENTILATOR	1.52 X 0.7
V1	UPVC GLAZED VENTILATOR	1.83 X 0.7
V2	UPVC GLAZED VENTILATOR	1.30 X 0.7
V3	UPVC GLAZED VENTILATOR	3.05 X 0.7
G1	M.S. GRILL	2.13 X 1.2

NOTE:-

1. ALL DOORS AND WINDOWS ARE OPEN OUTWARDS
2. SILL LEVEL OF WINDOW IS BELOW 1.00m.
3. ALL DIMENSIONS ARE IN FEET & METRE

COLOUR INDEX

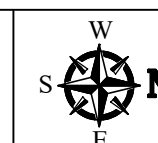PROPOSED ☐

TITLE :-

GROUND FLOOR, FIRST FLOOR PLAN & SECTION

SCALE - 1:100

For SRIDEVI EDUCATIONAL AND CHARITABLE TRUST

OWNER SIGNATURE _____


 Dhinesh Architect
 Reg No: TVLR/RA/RA/2008/05/001
 10/1, 2nd Street, Kasthuribai Nagar,
 Avadi, Chennai-600 054.
 dhinesh.architect@gmail.com
 -91 73730 83080 / 69003 86666

ARCHITECT

E. S. MOSES ARANGANATHA
B.E., M.E.(Struct.), FIE, FIA(Struct.), FI
DTCP Registered Structural Engineer-Grade I
DTCP Reg. No. COURNGSEIG-42019080
Maduravoyal, Chennai-600095
Email Id: mosesaranga@gmail.com

STRUCTURAL ENGINEER



NOTE:-

1. ALL DOORS AND WINDOWS ARE OPEN OUTWARDS
2. SILL LEVEL OF WINDOW IS BELOW 1.00m.
3. ALL DIMENSIONS ARE IN FEET & METRE

PROPOSED ☐

SECOND FLOOR, TERRACE FLOOR PLAN & ELEVATION

For SRIDEVI EDUCATIONAL AND CHARITABLE TRUST


 Dhinesh K. Architect
 Reg. No: TVLR/RA/04/008/05/001
 10/1, 2nd Street, Kasthuribari Nagar,
 Avadi, Chennai-600 054
 dhinesh.architect@gmail.com
 -91 73730 83080 / 55003 89666


E. S. MOISES KUNGANATHAN
 B.E., M.E.(Struct.), FIE, FIA(Struct.), FIV,
 DTPC Registered Structural Engineer-Grade-I (SE)
 DTPC Reg.No. CO-304965CO-101698033
 Madhavayal, Chennai-600095
 Email ID: moisesecoru@gmail.com

STRUCTURAL ENGINEER

AREA STATEMENT :-			
PLOT EXTENT as per PLR / PATTA - 7050 sq.m (1.74 Acres)			
OSR REQUIRED - 705 sq.m			
OSR PROVIDED - 706.43 sq.m			
S.No	NAME OF THE BUILDING	FSI AREA	NON FSI
1.	BLOCK 1 - SCHOOL BUILDING Ground Floor - 1130.57 First Floor - 1093.33 Second Floor - 1093.33	3317.23	-
2.	WATCHMEN ROOM	-	6.25
TOTAL		3317.23	6.25
			3323.48
FSI - $\frac{3317.23}{7050.00}$ - 0.470			
PARKING STATEMENT :-			
S.No	VEHICLE TYPE	SIZE	REQUIRED
1.	CAR	2.5 x 5.0 m	3 Nos
2.	TWO WHEELER	1.0 x 1.8 m	17 Nos
3.	CYCLE	0.7 x 1.5 m	164 sq.m
SPECIFICATIONS			
FOUNDATION	: PILE FOUNDATION		
BRICK WORK	: C.M 1:5 FOR SUPER STRUCTURE		
PLASTERING	: C.M 1:5 FOR WALLS & 1:3 FOR CEILING		
CEMENT PAINT	: C.M 1:5 FOR SUPER STRUCTURE		
PLASTERING	: 2 COATS FOR WALLS & 1 EXTRA COAT FOR CEILING		
R.C.C. WORK	: M25 GRADE		
WOOD WORK	: TEAK WOOD FRAMED		
WEATHERING COARSE	: BRICK JELLY LIME MORTAR OVER ROOF SLAB ONE LAYER OF WEATHERING TILES		
TITLE : SITE PLAN			
SCALE : 1:400			
COLOUR INDEX : PROPOSED ROAD BOUNDARY OSR			
NOTE:- 1. ALL DOORS AND WINDOWS ARE OPEN OUTWARDS 2. SILL LEVEL OF WINDOW IS BELOW 1.00m. 3. ALL DIMENSIONS ARE IN FEET & METRE			
			RWH - Rain Water Harvesting 1.0mX1.5m PEBBLES BED
			
OWNER SIGNATURE			
			
ARCHITECT			
			
STRUCTURAL ENGINEER			