

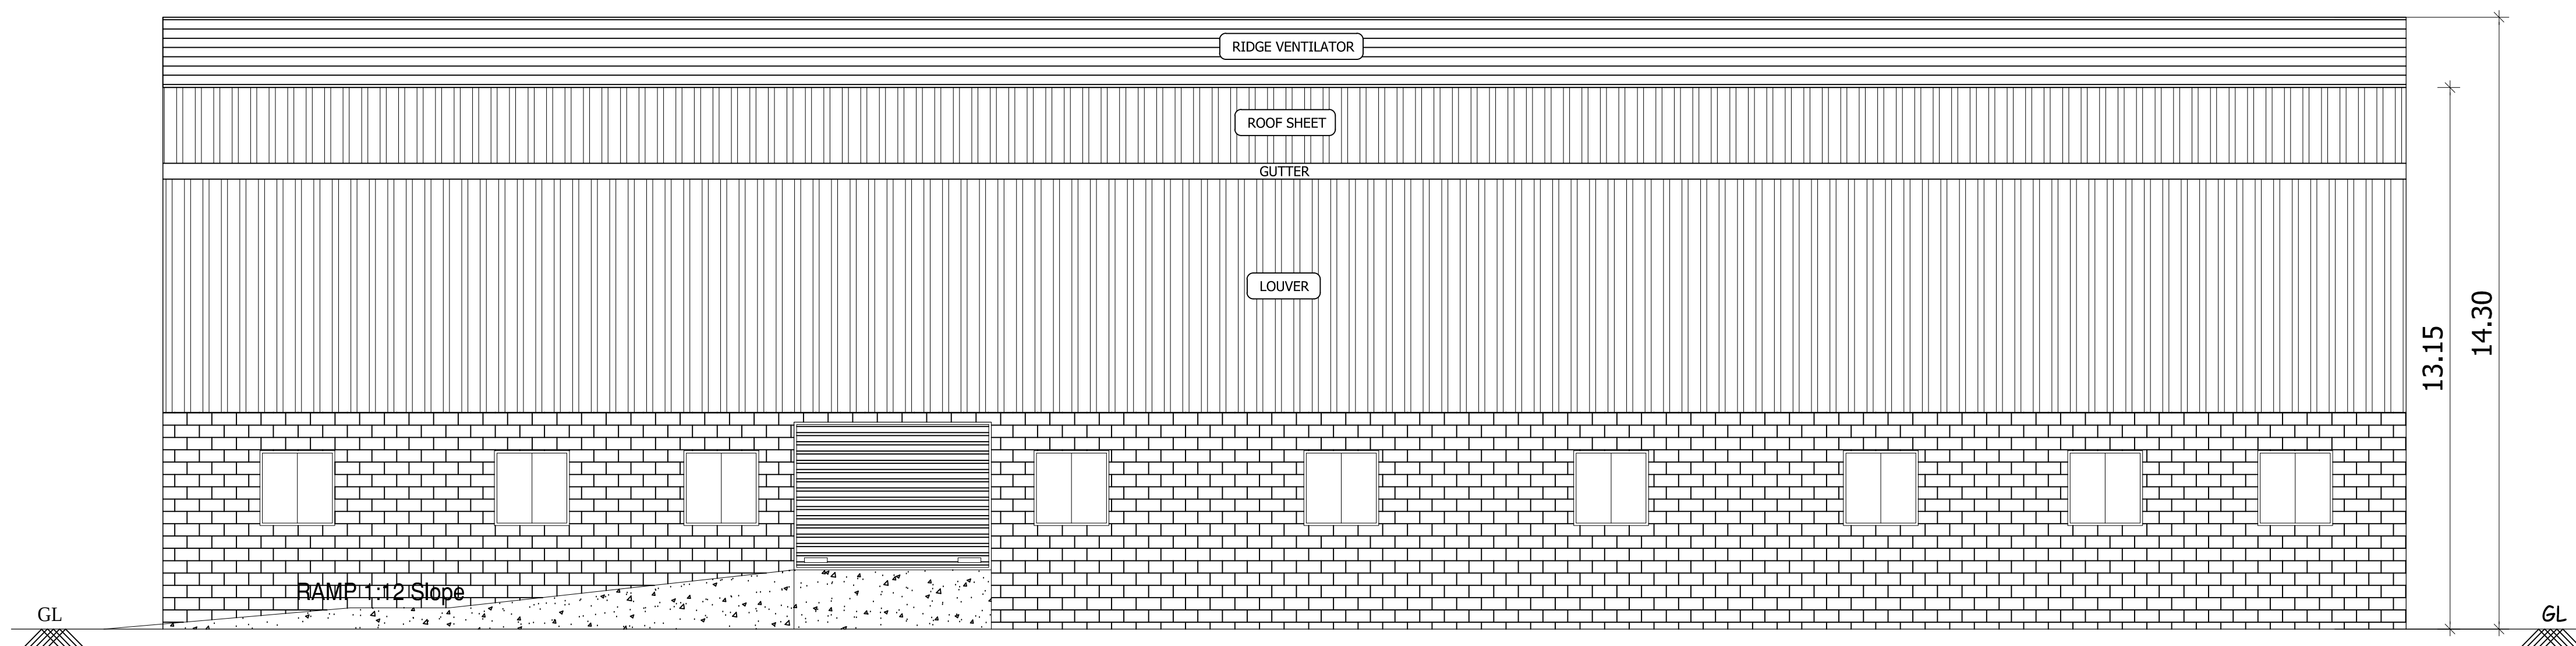


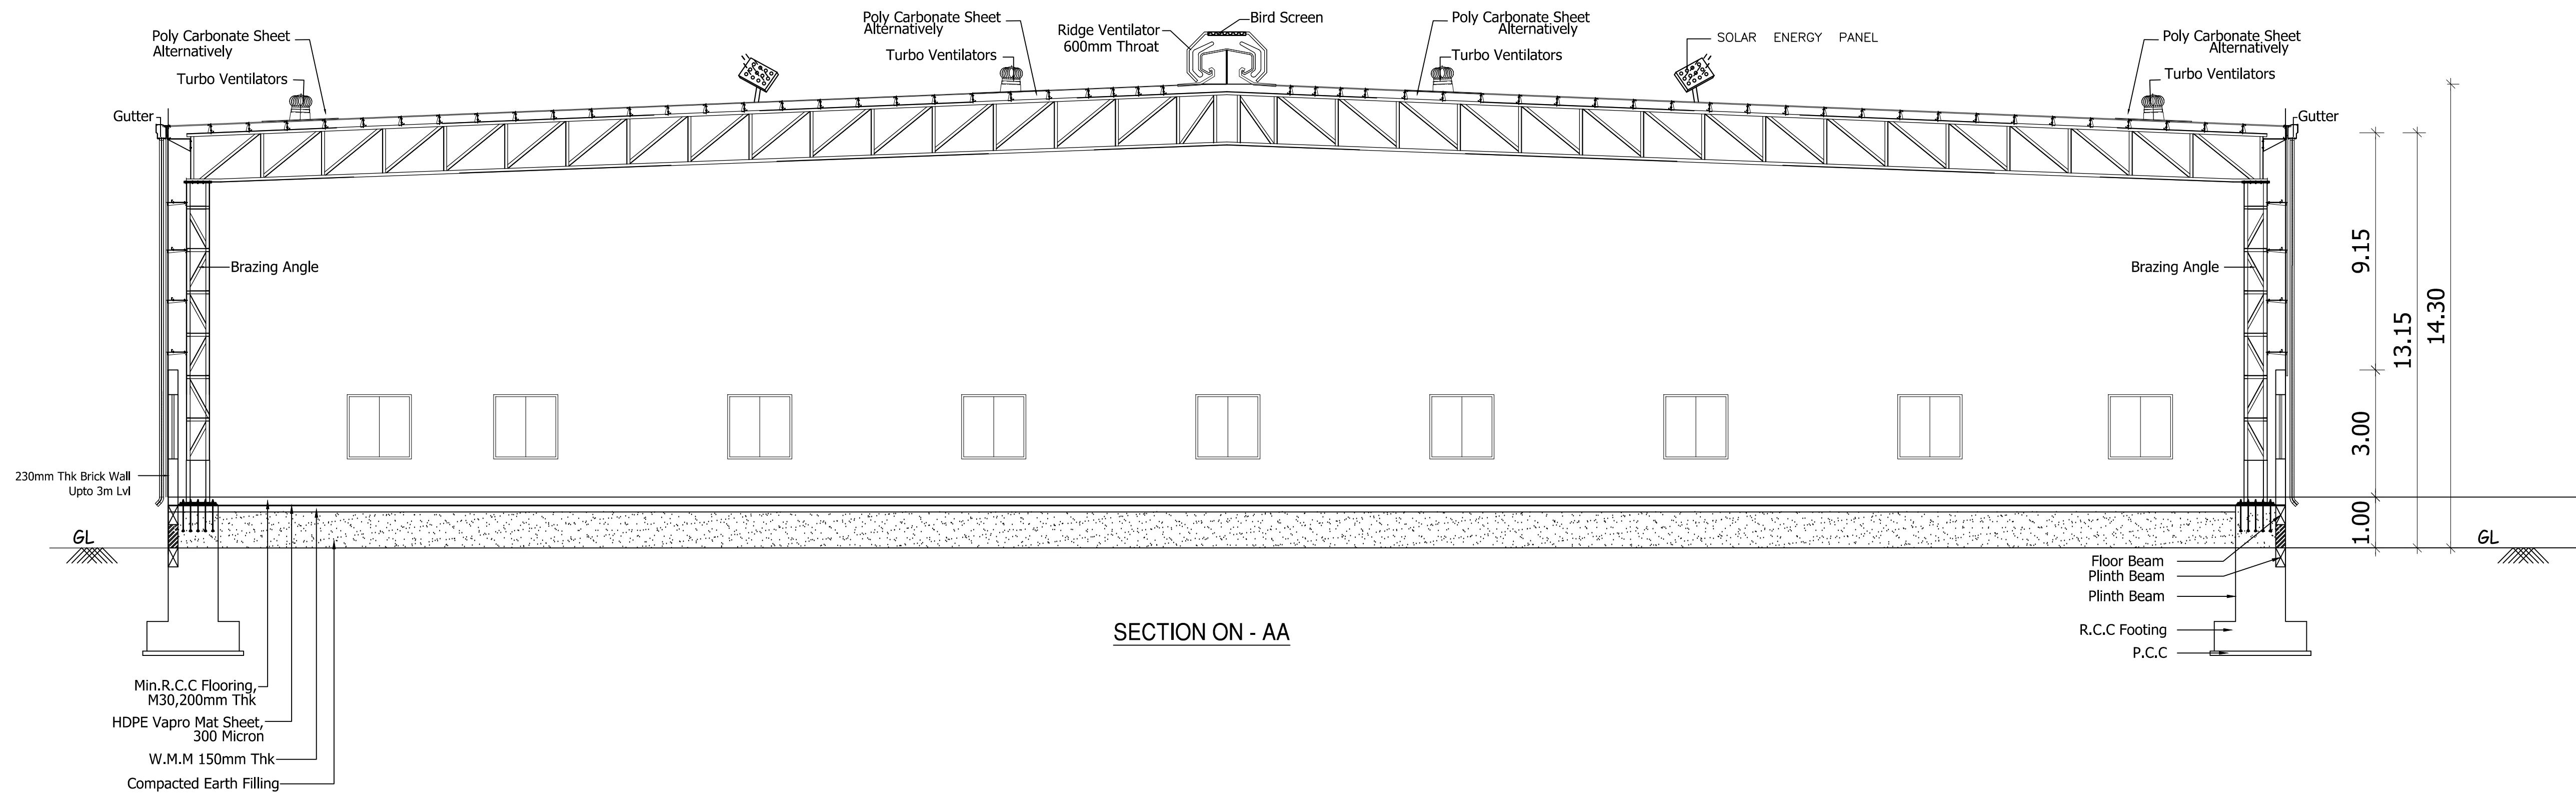

PLAN SHOWING THE PROPOSED
MANUFACTURING AND PACKAGING
INDUSTRY SHED IN SURVEY Nos. 415/2,
416/1A, 1B, 2 & 3 OF KRISHNAPURAM
KANDIGAI VILLAGE, KANNIGAIPAIR
PANCHAYAT, UTHUKOTTAI TALUK,
THIRUVALLUR DISTRICT,

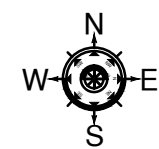

Scale 1 : 100

JOINERY DETAILS

RS	ROLLING SHUTTER	3.00 x 3.00
W	WINDOW	1.52 x 1.52
W1	WINDOW	0.91 x 1.22
D2	DOOR	0.76 x 2.13
V	VENTILATOR	0.91 x 0.61

All dimensions are in meters

Colour Index

- ☐ Existing Road
☐ Site boundary
☐ Pro. Building

Priguney

Applicant Signature

T.R.




Dr. P. ANAND RAJU
M.E. (STRUCTURAL), P.W.
KANNIGAIPAIR, KANDIGAI VILLAGE,
KANNIGAIPAIR PANCHAYAT, UTHUKOTTAI TALUK,
THIRUVALLUR DISTRICT.
Registered Structural Engineer Grade - I (002)
07129 No. 1st Floor, Near Anna Nagar, Chennai-600 002.
Ph : 044 43842174, Cell : 9943842174
E-mail : anandasecondra@yahoo.co.in

Structural Engineer Signature


T.R.

Dr. P. ANAND RAJU
M.E. (STRUCTURAL), P.W.
KANNIGAIPAIR, KANDIGAI VILLAGE,
KANNIGAIPAIR PANCHAYAT, UTHUKOTTAI TALUK,
THIRUVALLUR DISTRICT.
Registered Structural Engineer Grade - I (002)
07129 No. 1st Floor, Near Anna Nagar, Chennai-600 002.
Ph : 044 43842174, Cell : 9943842174
E-mail : anandasecondra@yahoo.co.in

Engineer/Architect Signature

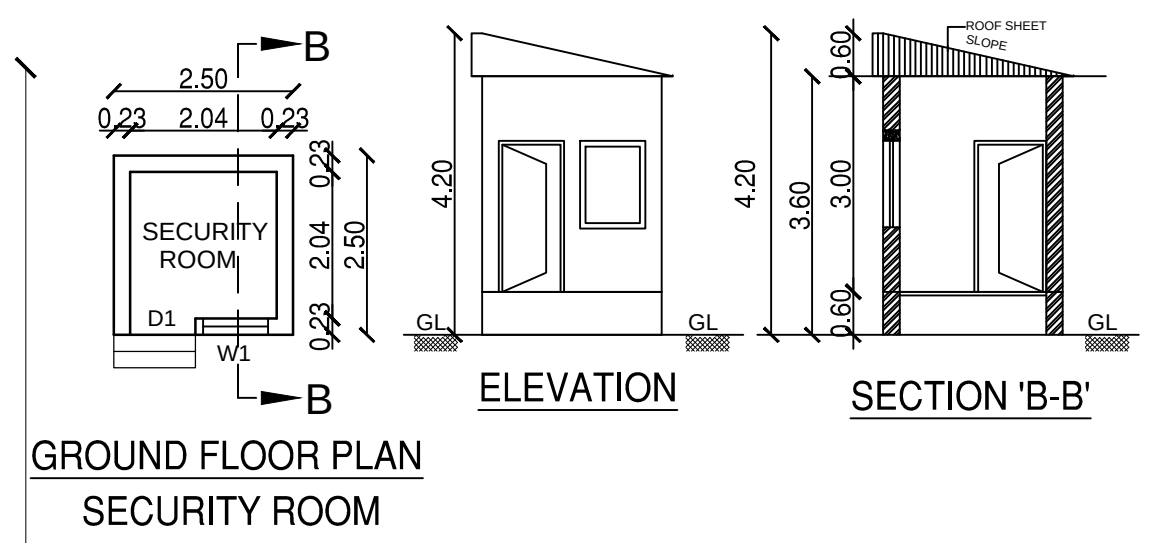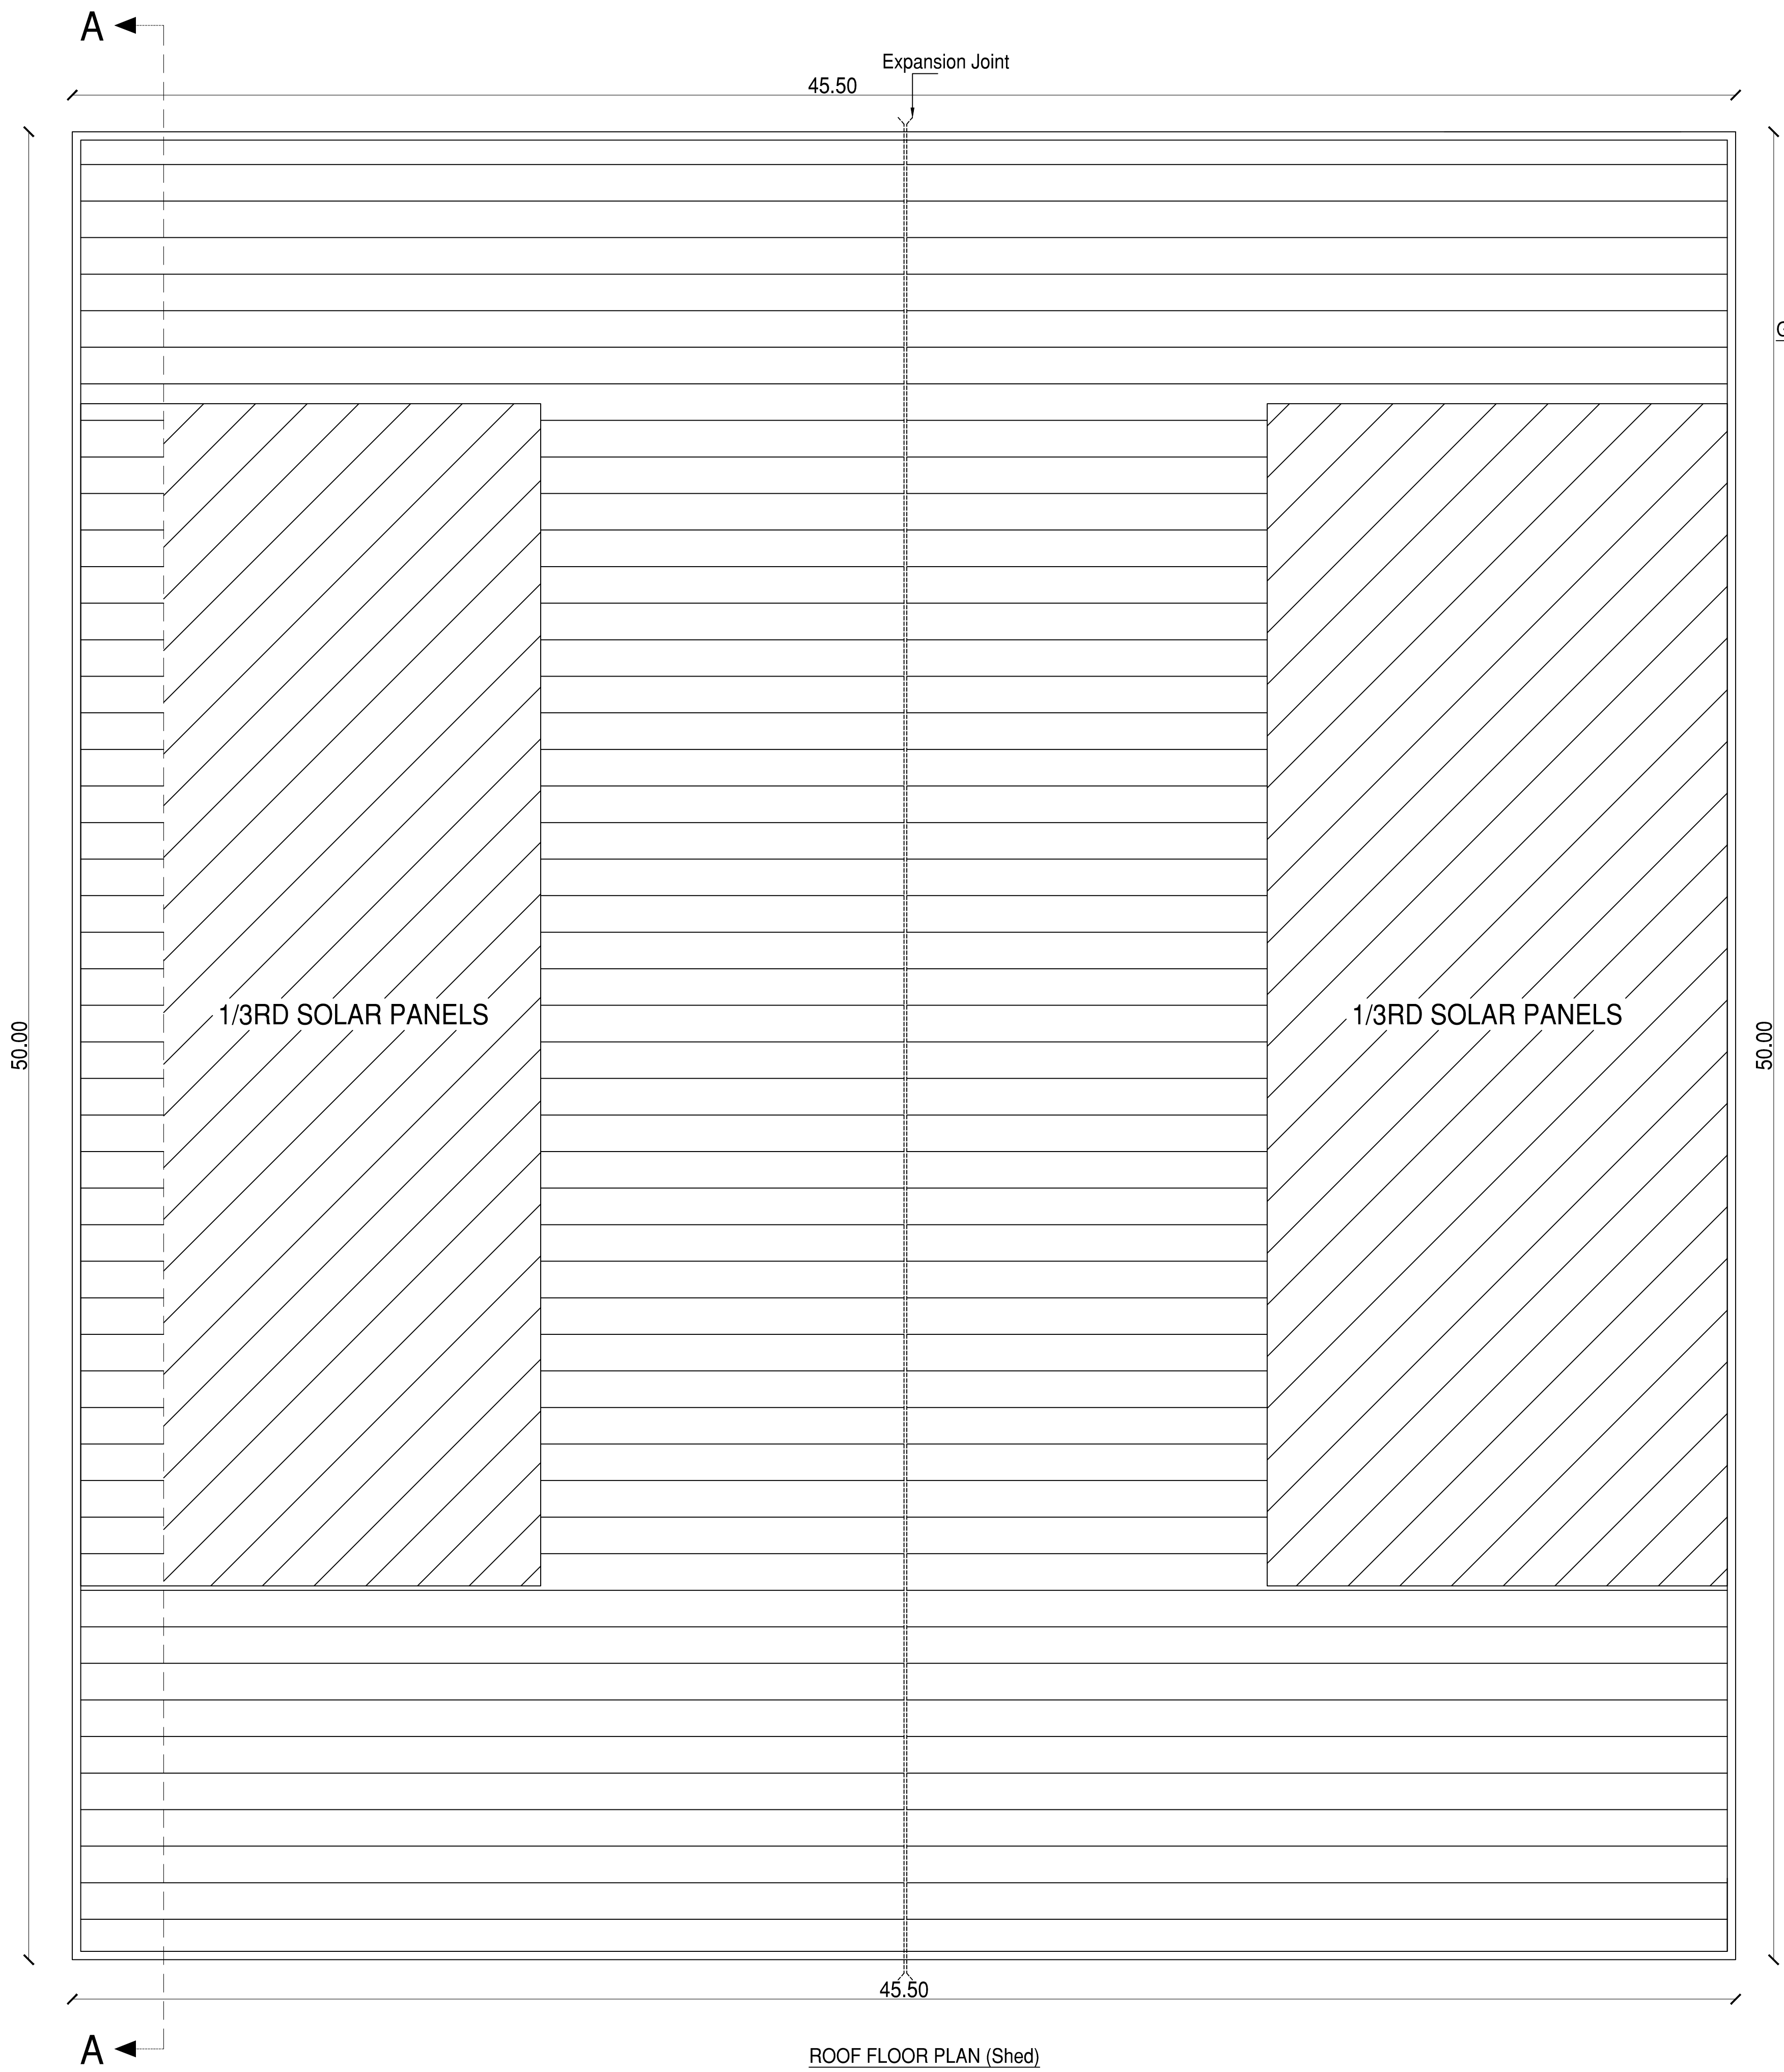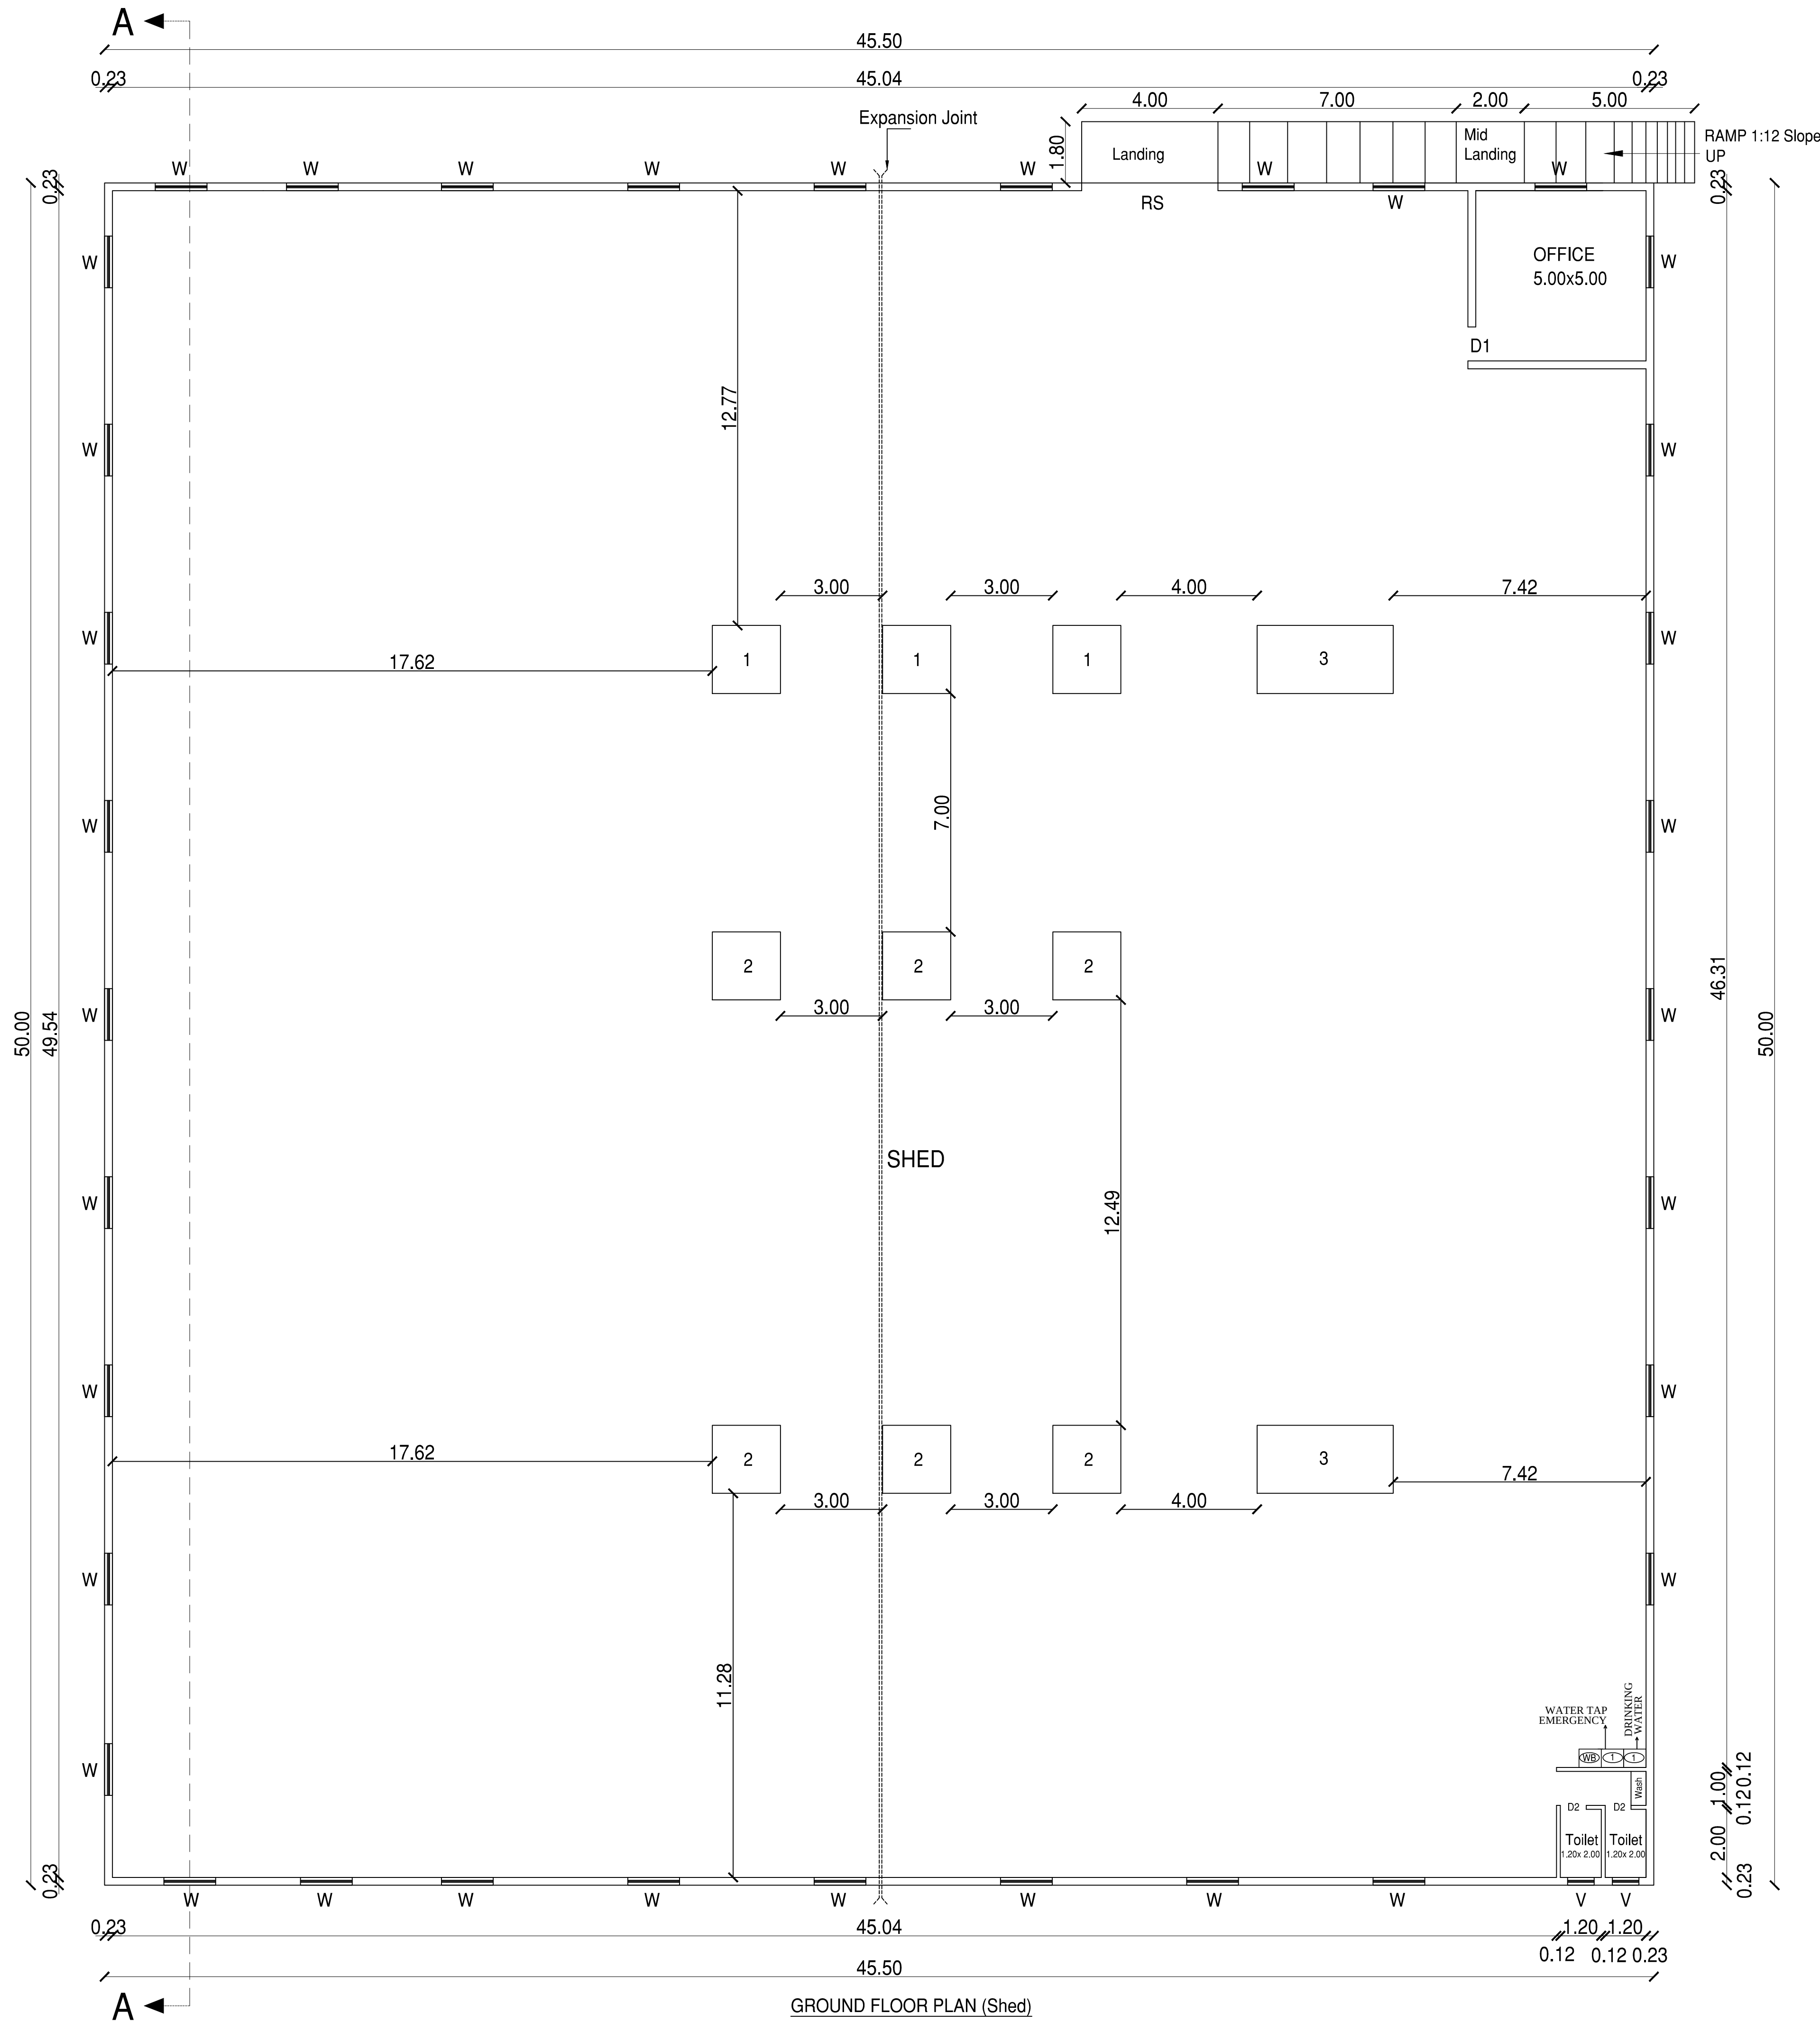


PLAN SHOWING THE PROPOSED MANUFACTURING AND PACKAGING INDUSTRY SHED IN SURVEY Nos. 415/2, 416/1A, 1B, 2 & 3 OF KRISHNAPURAM KANDIGAI VILLAGE , KANNIGAIPAIR PANCHAYAT, UTHUKOTTAI TALUK, THIRUVALLUR DISTRICT,

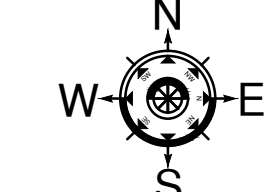		Scale 1 : 100
JOINERY DETAILS		
RS	ROLLING SHUTTER	3.00 x 3.00
W	WINDOW	1.52 x 1.52
W1	WINDOW	0.91 x 1.22
D1	DOOR	1.00 x 2.13
D2	DOOR	0.76 x 2.13
V	VENTILATOR	0.91 x 0.61

All dimensions are in meters


Colour Index

- Existing Road
- Site boundry
- Pro. Building

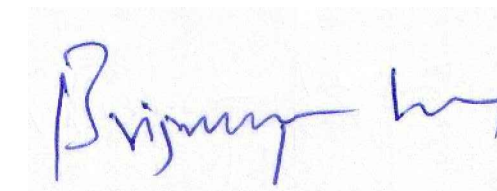

Applicant Signature


Dr. P. ANAND RAJU
M.E. (STRUCTURAL) P.W.
REGISTERED ENGINEER Grade - I (198)
DTCP No. COL/MD/WR/GE-2019/040/017
Flat No:2, 1st Floor, Door No: 8-113, 'S'-Block,
6th Main Road, Anna Nagar, Chennai-600 046.
Ph : 944 43642314, Cell: 9440408020
E-mail : anandasecond@yahoo.co.in


Structural Engineer Signature

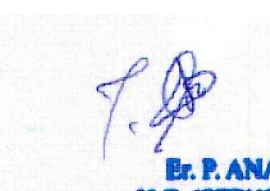
Dr. P. ANAND RAJU
M.E. (STRUCTURAL) P.W.
REGISTERED ENGINEER Grade - I (198)
DTCP No. COL/MD/WR/GE-2019/040/017
Flat No:2, 1st Floor, Door No: 8-113, 'S'-Block,
6th Main Road, Anna Nagar, Chennai-600 046.
Ph : 944 43642314, Cell: 9440408020
E-mail : anandasecond@yahoo.co.in

Engineer/Architect Signature

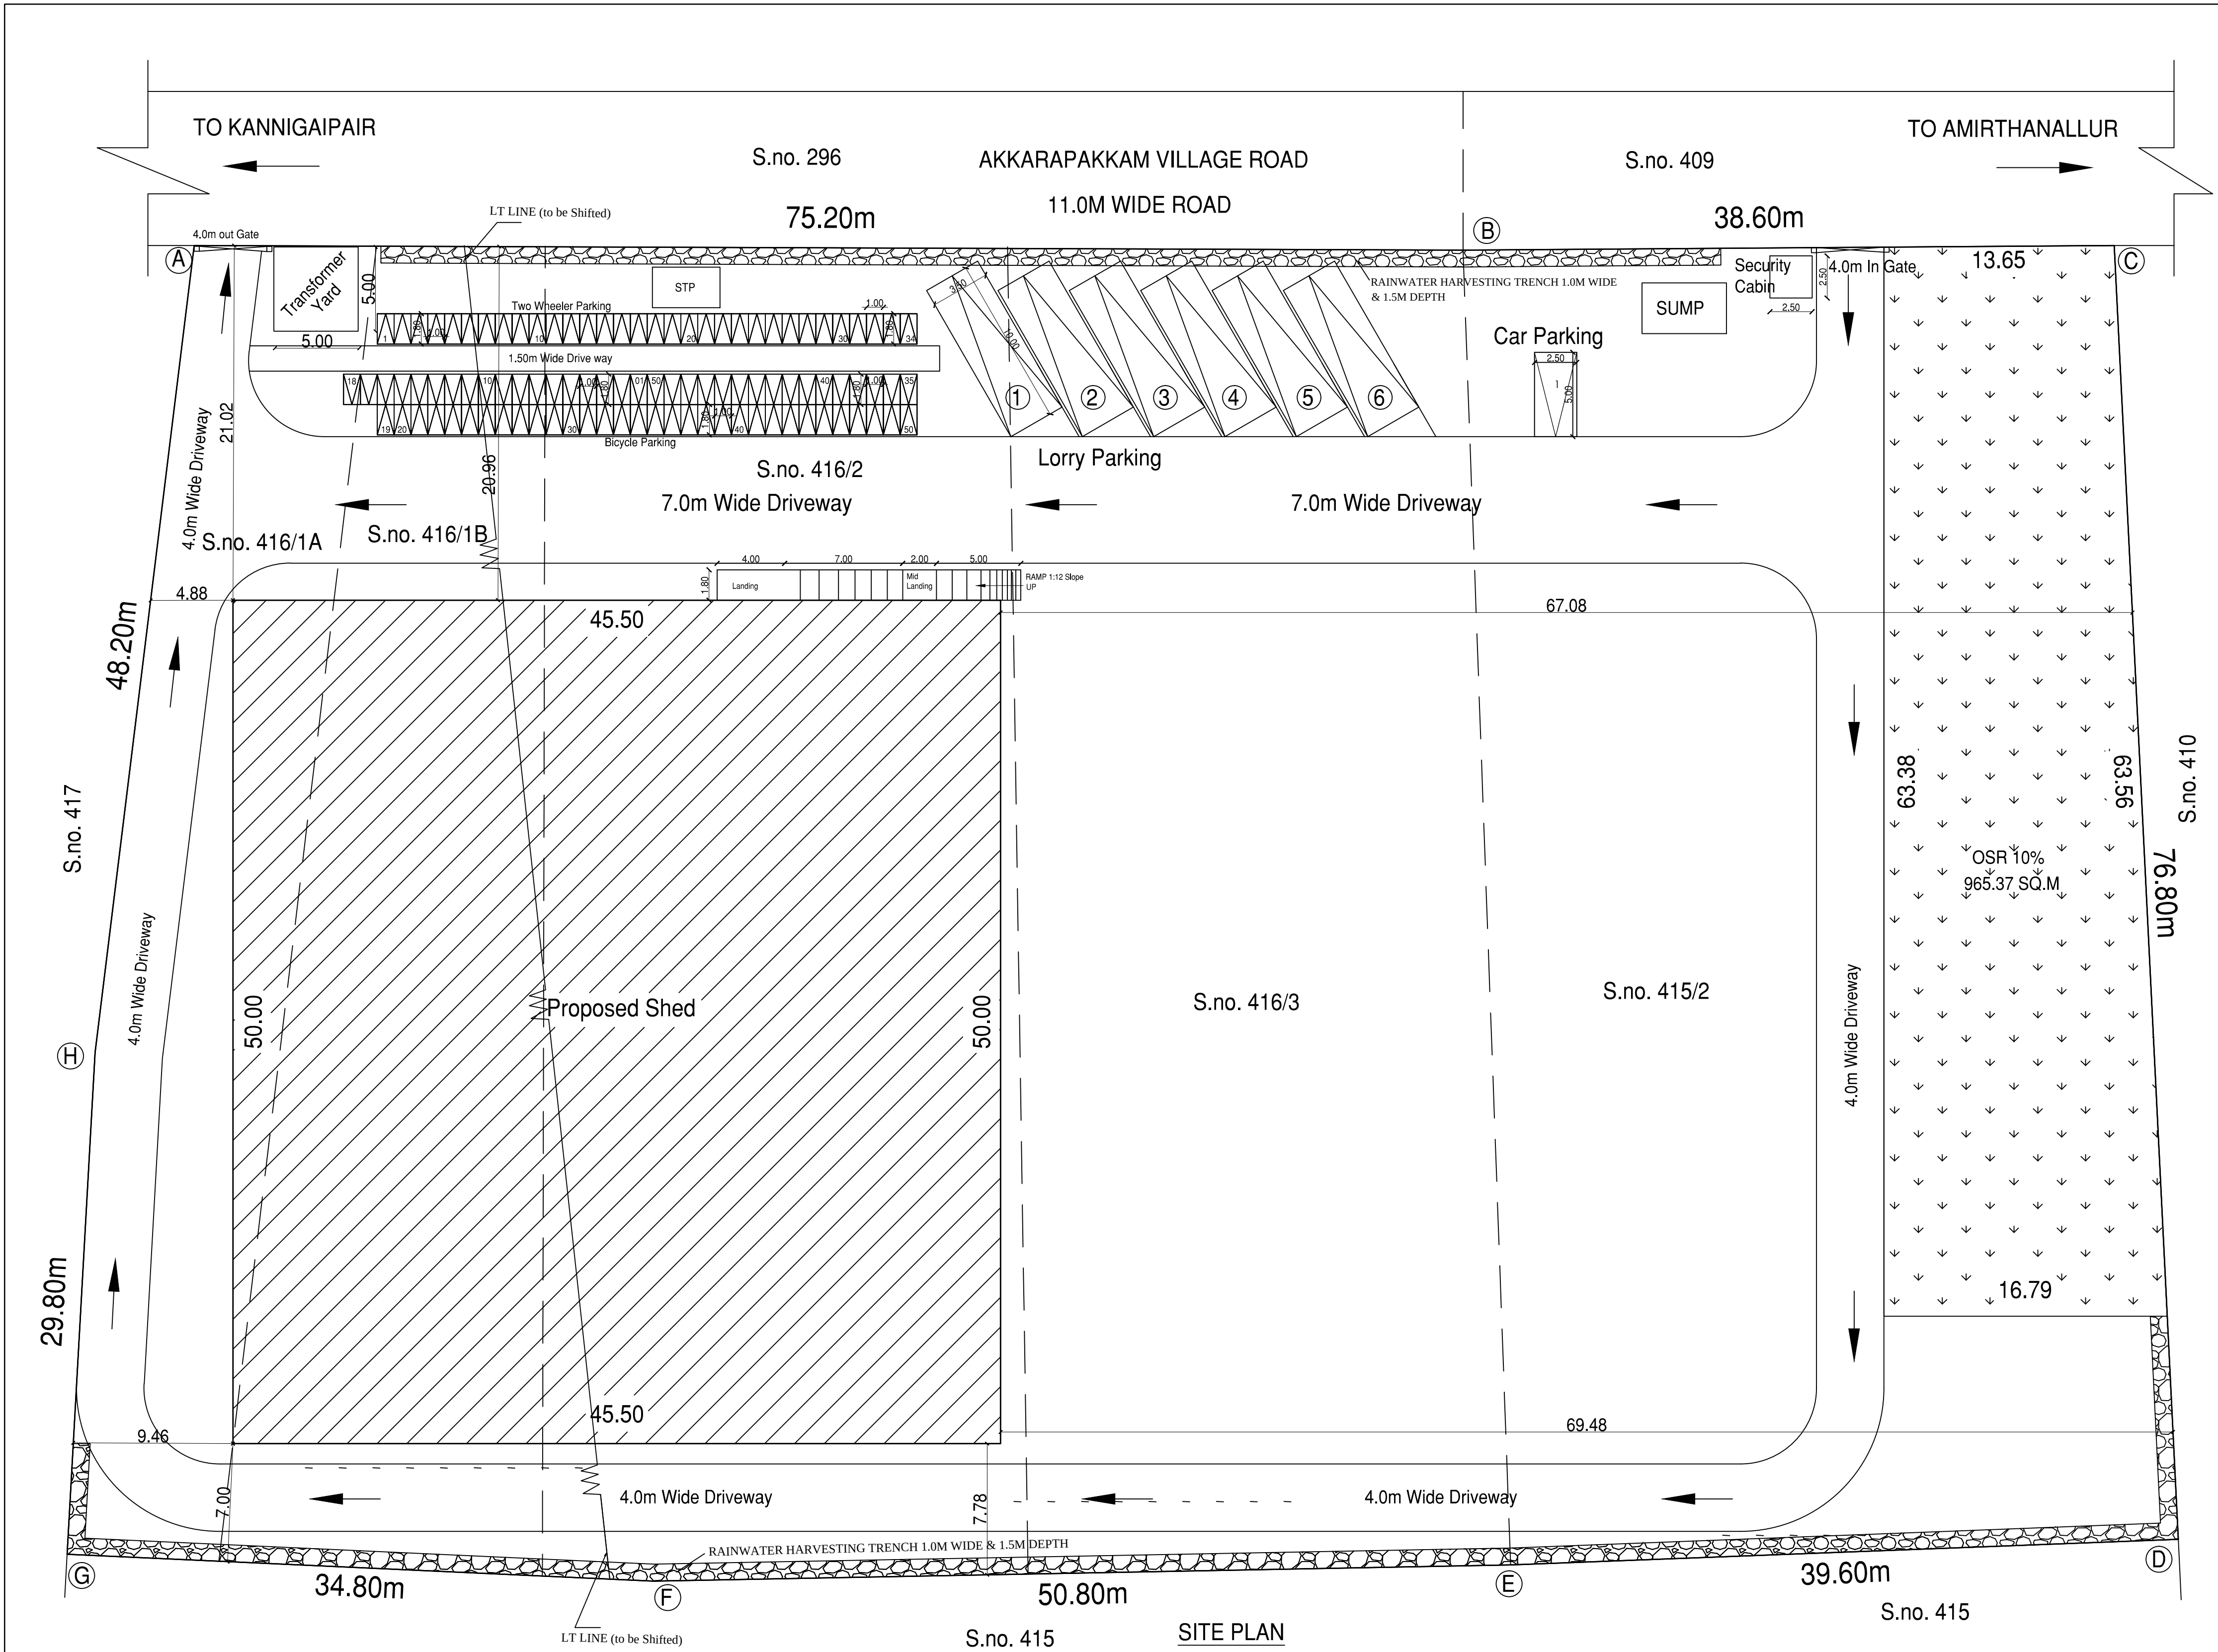


Site Plan

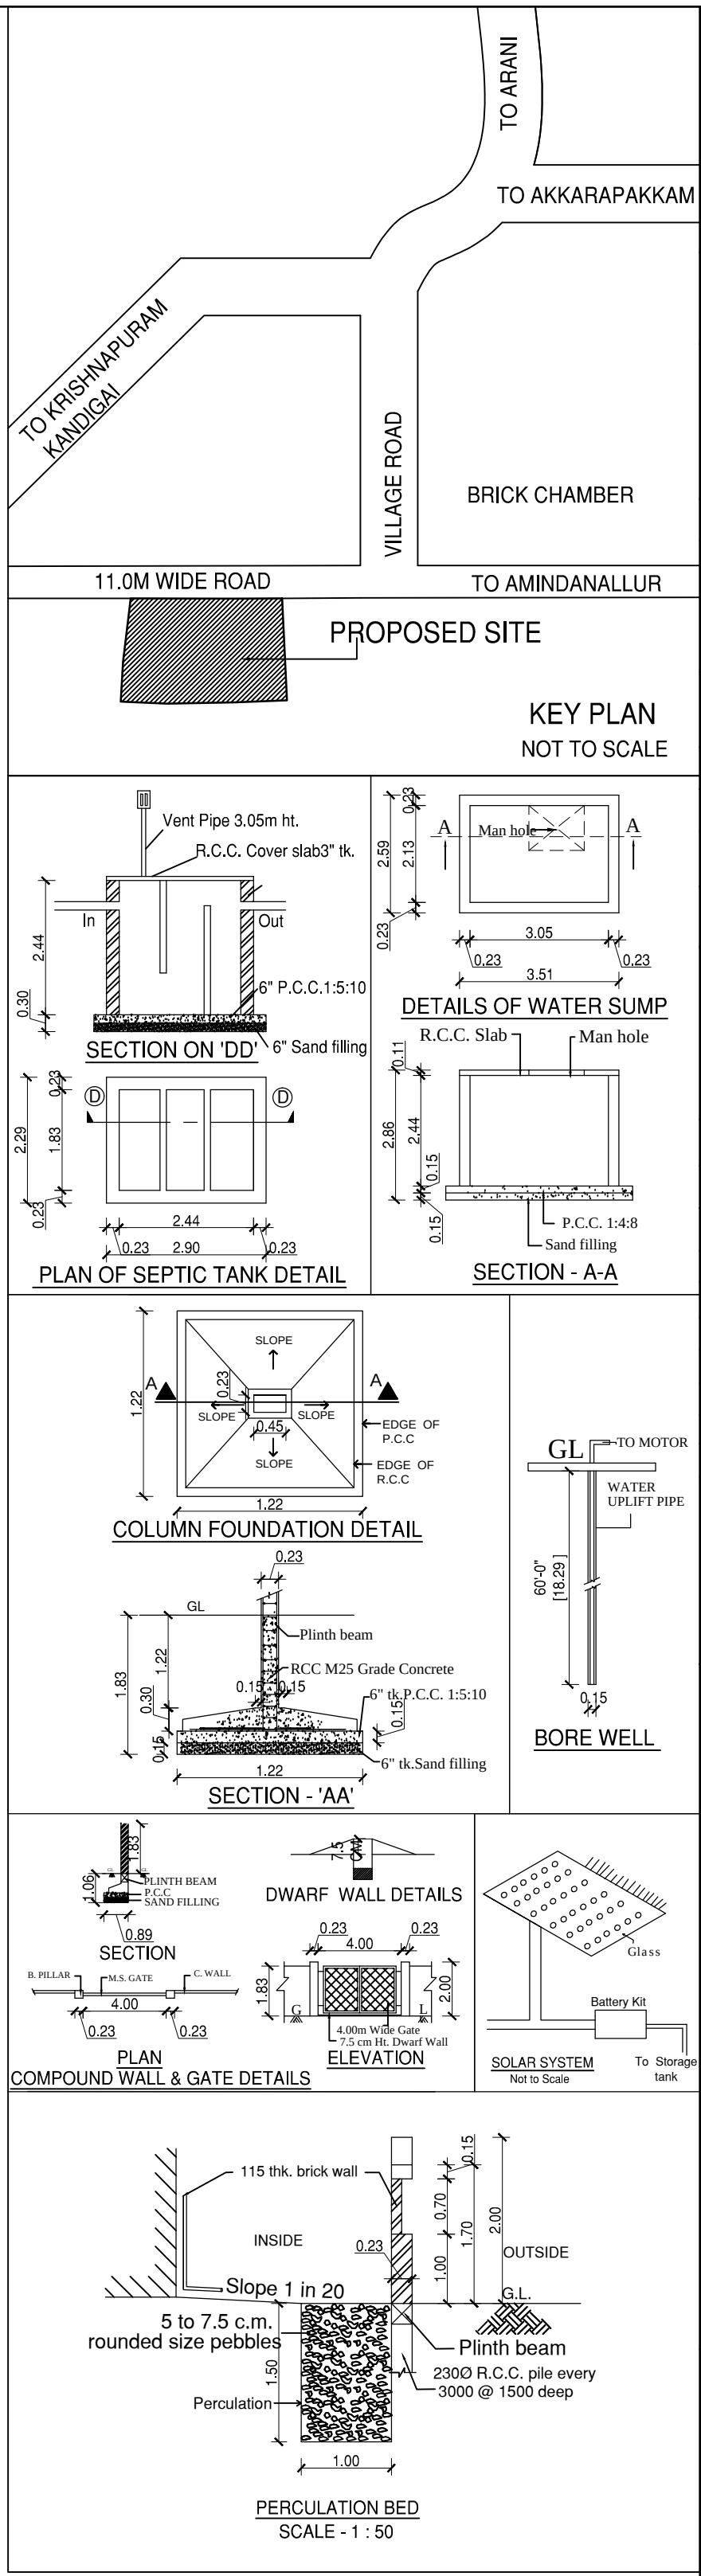

PLAN SHOWING THE PROPOSED MANUFACTURING AND PACKAGING INDUSTRY SHED IN SURVEY Nos. 415/2, 416/1A, 1B, 2 & 3 OF KRISHNAPURAM KANDIGAI VILLAGE , KANNIGAIPAIR PANCHAYAT, UTHUKOTTAI TALUK, THIRUVALLUR DISTRICT,

CATEGORY - ORANGE MFG.OF. EDIBLE OIL.

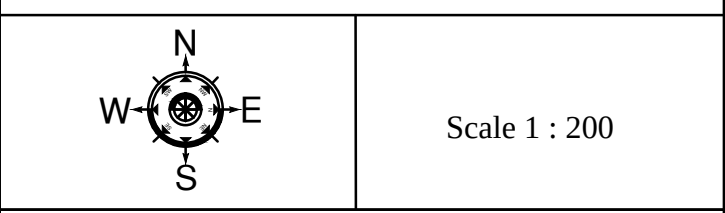

AREA DETAILS			
SITE AREA AS PER DOCUMENT	=	9429.17 SQ.M	
SITE AREA AS PER PATTA	=	9500.00 SQ.M	
SUPERIMPOSED AREA	=	9382.17 SQ.M	
OSR AREA	=	965.37 SQ.M	

Descriptions	Non FSI AREA in Sq.m	FSI AREA in Sq.m	TOTAL BUILDUP AREA in Sq.m
SHED- Ground Floor	-	2275.00	2275.00
Security Shed	6.25	-	6.25
Total Area	6.25	2275.00	2281.25
Total FSI	2275.00 / 9500.00	=	0.24

PARKING DETAILS		
	Required	Provided
TWO WHEELER PARKING	46 Nos.	50 Nos.
CAR PARKING	-	1 No
CYCLE PARKING	46 Nos.	50 Nos.
LORRY PARKING	05 Nos.	06 Nos.

TOTAL HP	20 HP
MAN POWER	10 NOS.

HP DETAILS				
S.NO.	DESCRIPTION	NOS	HP	TOTAL HP
1.	POUCH PACKING MACHINE	3 NOS	3.0	9.00
2.	CARBON BOX CEILING MACHINE	06 NOS	0.5	3.00
3.	CONVEYOR MACHINE	02 NOS	2.0	4.00
4.	LIGHTING LOAD			4.00
TOTAL HP				20.0

All dimensions are in meters

Colour Index

- Existing Road
- Site boundary
- Pro. Building

Applicant Signature

Structural Engineer Signature

- Application Refrence No. SWP/BPA/0007967/2023 and Scrutiny Reference : NGZFK3N1.
- The Proposed site is Boundaries as "A to H" and Numbered as SWP/L.P/A.D.D.T.C.P(TVLR) No. 165/2023 and Site Approval is being given.
- The building plan Numbered as SWP/B.P(Industry)/A.D.D.T.C.P(TVLR) No.49/2023.

Signature Not Verified
Signature Not Verified
Signed by: [Signature]
President
Location: Thiruvallur
Date: 2023/04/22 11:40:42

Engineer/Architect Signature