




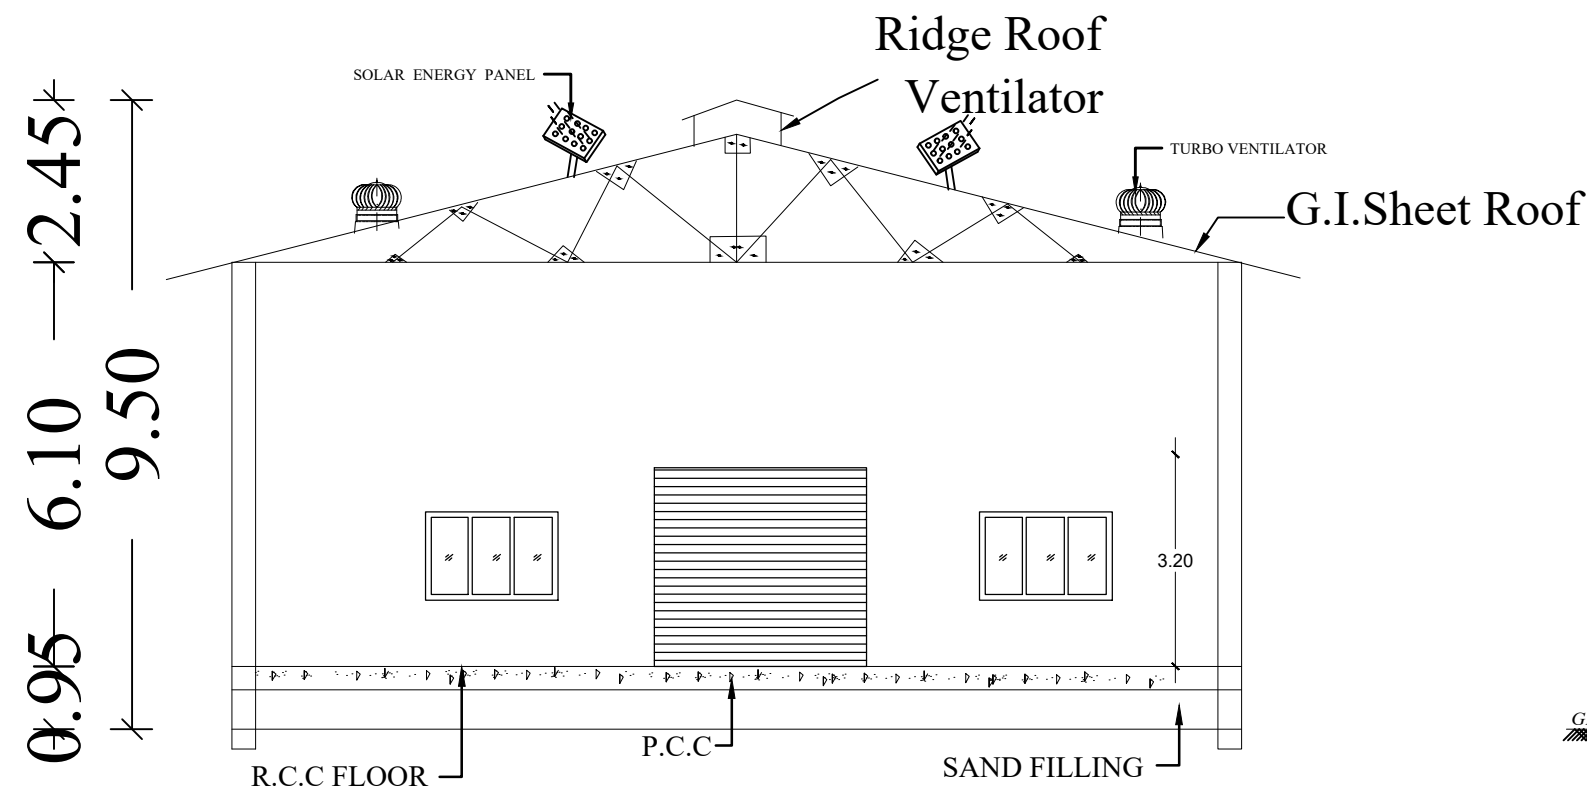


SECTION IN A-A

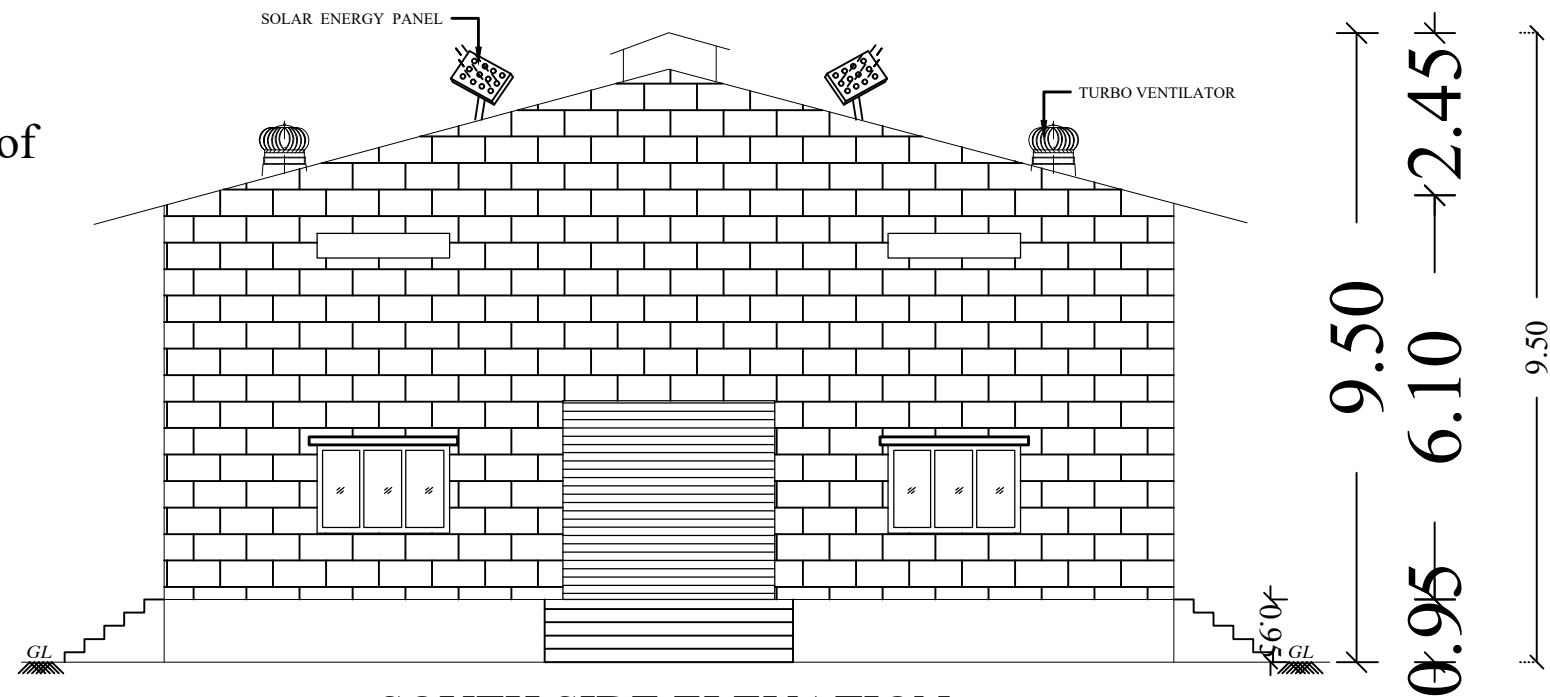

SOUTH SIDE ELEVATION

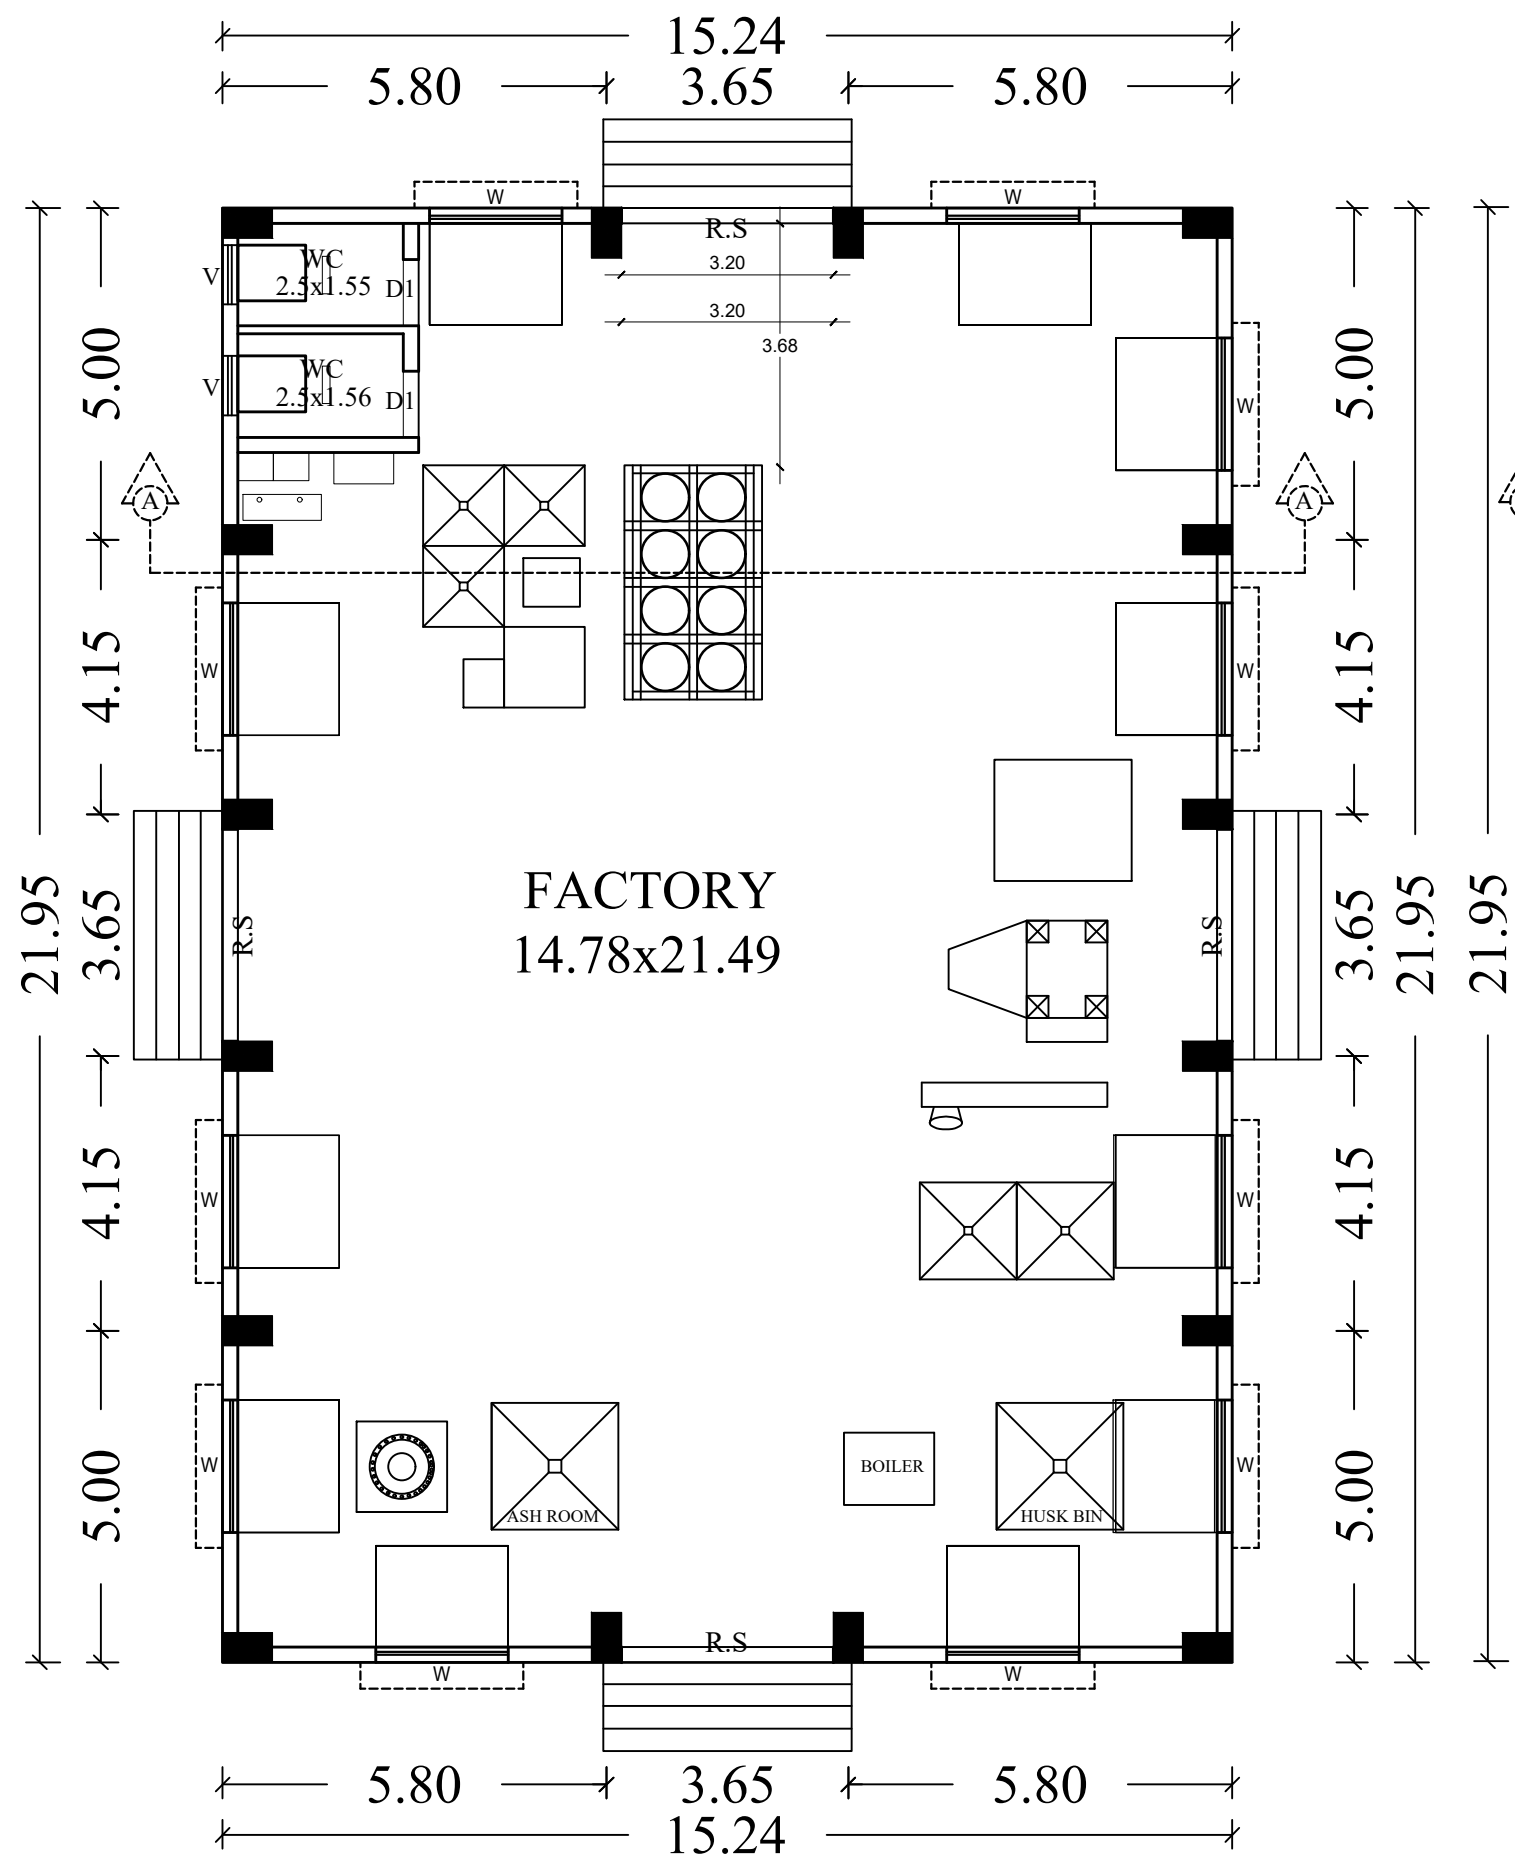

GROUND FLOOR PLAN

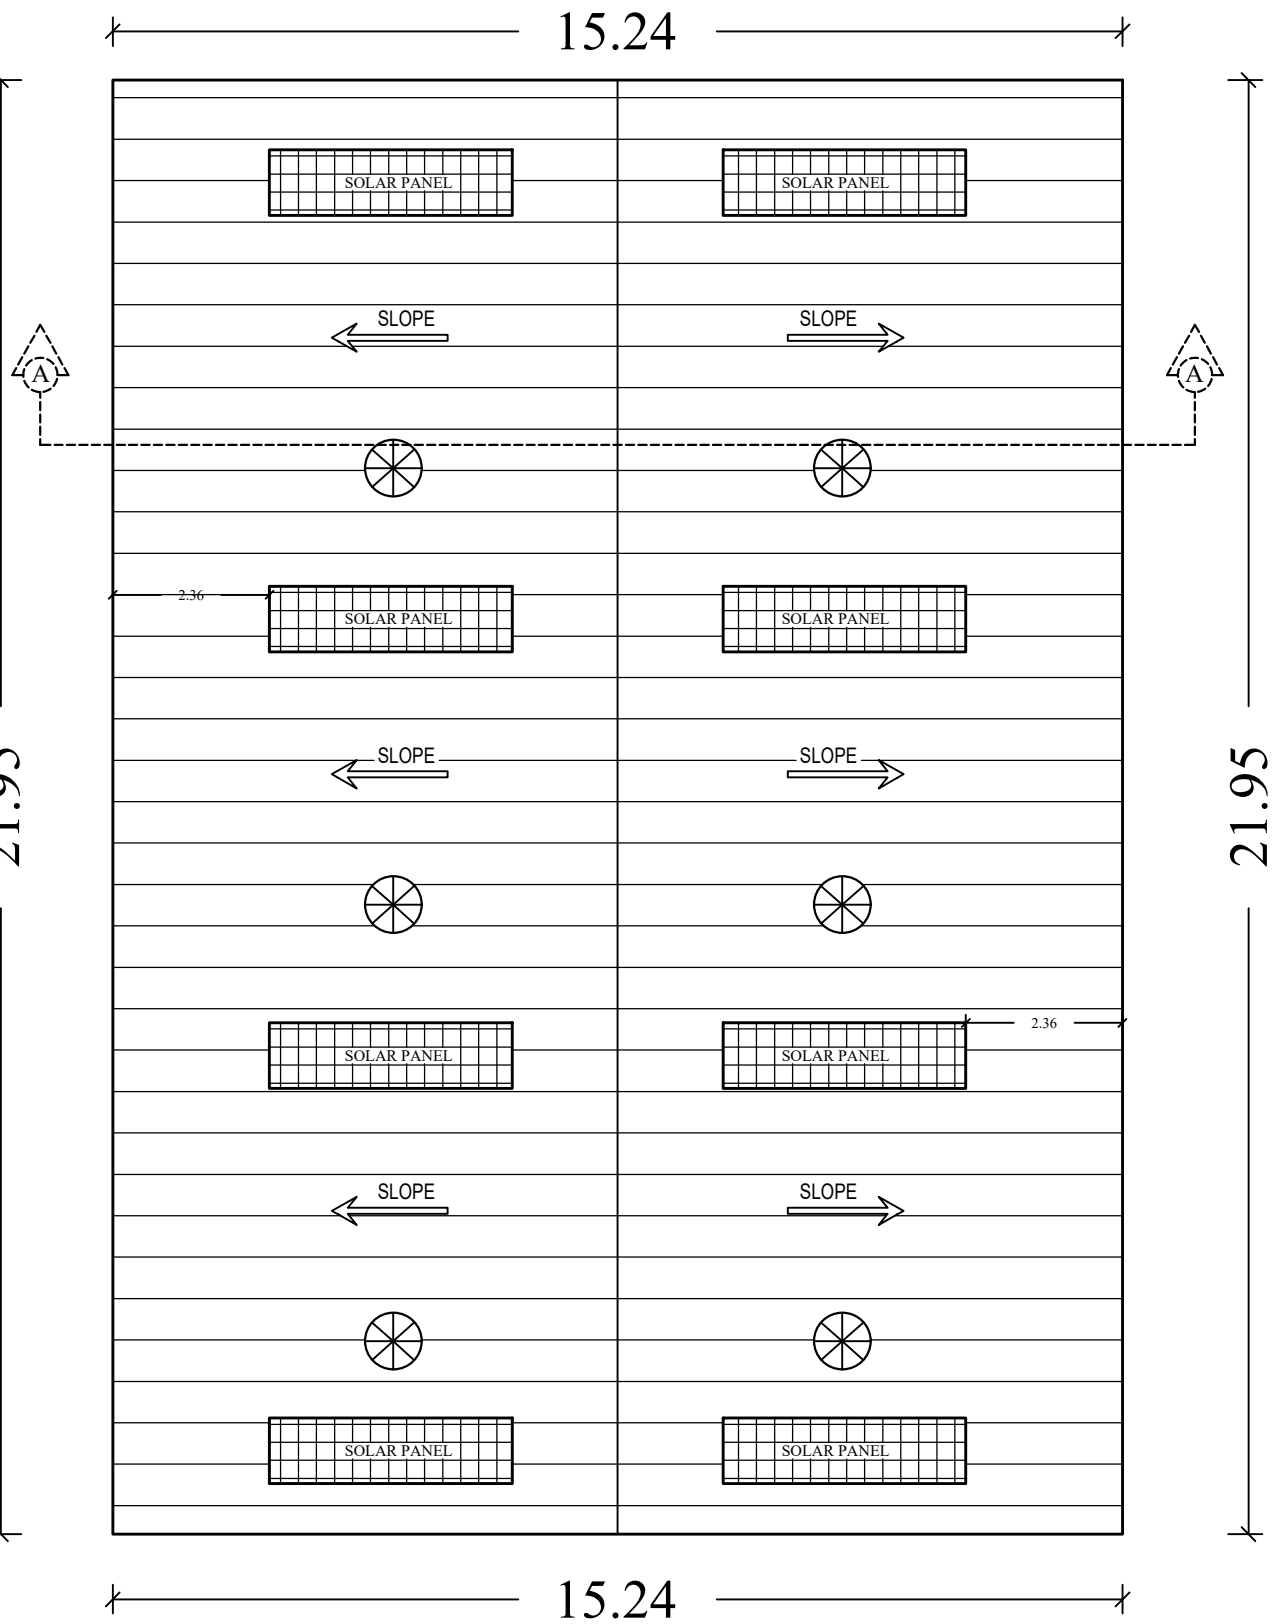

ROOF FLOOR PLAN

SHEET No: 2 OF 2

PLAN SHOWING THE PROPOSED
CONSTRUCTION OF RICE MILL BUILDING
IN S.No: 175/4A1C, 4A2C, 2A1A2, 2A2B, 9B,
S.V.G. PURAM VILLAGE & PANCHAYAT
R.K. PET TALUK, TIRUVALLUR DISTRICT
R.K. PET PANCHAYAT UNION.

(ANNEXURE - VI) - GREEN CATEGORY
RICE MILL

SPECIFICATION

FOUNDATION
FOUNDATION AND BASEMENT IN RCC COLUMN AND
PLINTH BEAM OVER A BED OF RCC 1:4:8, 6" THICK
AS PER STRUCTURAL DETAILS.
SUPER STRUCTURE:-
SUPER STRUCTURE IN 23 TH, 11.5TH. COUNTRY BURNT
BRICK WALLS WITH CEMENT MORTAR 1:5
RCC MEMBERS
FOOTING, COLUMNS, PLINTH BEAMS, LINTEL,
SUNSHADE, FLOOR, ROOF BEAMS, SLABS & STAIR WITH
RCC 1:1.5:3 USING 20MM NOMINAL SIZE
BROKEN STONES.
PLASTERING
WALLS INSIDE & OUTSIDE IN CM 1:5, 12mm TH.
CEILING IN CM 1:3 9mm TH.
PAINTING
FINISHING THE WALL, CEILING WITH CEMENT PAINT
OVER & PRIMING COAT
FLOORING
FINISHING THE FLOOR WITH 20 TH GRANO FLOORING
OVER A BED OF PCC 1:4:8 6" TH. AND RIVER SAND
DOORS & WINDOWS
DOORS WITH COUNTRY WOODEN FRAMES,
32 TH. FLUSH DOOR SHUTTERS, SS FASTENINGS,
PAINT FINISH
WINDOWS WITH MEDIUM ANODISED ALUMINIUM
OPENABLE SHUTTERS WITH 4 mm GLASS &
STANDARD FASTENINGS

	COLOUR INDEX	
	BOUNDARY	☐
	PROPOSED	☐
	EXISTING ROAD	☐
	DRIVE WAY	☐
	EXISTING BUILDING	☐

SCALE 1: 200 ALL DIMENSIONS ARE IN METRES

JOINERY DETAILS

RS	ROLLING SHUTTER	3.00 X 3.00
D1	DOOR	1.00 X 2.14
W	WINDOW	2.00 X 1.52
V	VENTILATOR	0.90 X 0.90

WORKERS DETAILS

MALE	05 Nos
FEMALE	02 Nos
NUMBER OF WORKERS	07 Nos

List of Machineries

SL NO	Machine Description	Qty	Each H.P	Total H.P
1.	Paddy Cleaner	1	10	10
2.	Elevator	1	11	11
3.	Halar	1	25	25
4.	Halar	1	25	25
5.	Whitner	1	30	30
6.	Shilky	1	50	50
7.	Colore Shater	1	8	8
TOTAL				159

OWNERS SIGNATURE

STRUCTURAL ENGINEER

ARCHITECT/ENGINEER

