

PLAN SHOWING THE PROPOSED
CONSTRUCTION OF FACTORY BUILDING
M/S KANTA FLEX (INDIA) PVT LTD.,
SIPCOT INDUSTRIAL COMPLEX,
GUMMIDIPOONDI, PLOT No: B-26A & B-26b,
AT S.No: 354/2A Pt, 354/2B Pt, 354/2C Pt,
PAPPANKUPPAM VILLAGE, & 11/4A1B1,
11/4A1C, KARUMBUKUPPAM VILLAGE,
GUMMIDIPOONDI TALUK,
THIRUVALLUR DISTRICT.
GUMMIDIPOONDI PANCHAYAT UNION.

(ANNEXURE - VI) - GREEN CATEGORY
MFG OF LIGHT ENGINEERING & FABRICATION
UNITS WITH PAINTING

SIPCOT INDUSTRIAL COMPLEX
GUMMIDIPOONDI
LAYOUT APPROVED No : 68/2013

DRAWING TITLE:

FACTORY BLOCK-1

SCHEDULE OF JOINERIES:

NO.	DESCRIPTION	SIZE
R.S	ROLLING SHUTTER	5.50 x 5.50
R.S	ROLLING SHUTTER	3.00 x 4.00
GD	GLASS DOOR	2.20 x 2.60
FD	FIXED DOOR	1.00 x 2.60
D	DOOR	1.00 x 2.10
D1	DOOR	0.75 x 2.10
L.D	LIFT DOOR	1.40x 2.10
W1	WINDOW	2.00 x 1.50
W2	WINDOW	1.50 x 1.50
V	VENTILATOR	0.60 x 0.90

MACHINE & HP DETAILS

S.No:	MACHINE	Qty	HP
1	TURING LATHE	01	7
2	TURING LATHE	01	7
3	TURING LATHE	01	5
4	TURING LATHE	01	5
5	TURING LATHE	01	3
6	TURING LATHE	01	10
7	TURING LATHE	01	10
8	PLANO MILLER	01	20
9	MILLING MACHINE	01	10
10	MILLING MACHINE	01	10
11	SHAPING MACHINE	01	7
12	SHAPING MACHINE	01	7
13	CNC VTL	01	50
14	CNC VTL	01	40
15	DRILL MACHINE	01	7
16	DRILL MACHINE	01	7
17	DRILL MACHINE	01	7
18	DRILL MACHINE	01	5
19	SHOT BLASTING CLOSED CHAMBER	01	30
20	CLOSED PAINT BOOTH	01	7
21	EOT CRANE	01	15
22	EOT CRANE	01	15
23	LAB EQUIPMENT	01	33
TOTAL HP			317

WORKERS DETAILS	
MALE	50 Nos
FEMALE	06 Nos
NUMBER OF WORKERS	56 Nos

COLOUR INDEX

PROPOSED

SCALE 1: 100 ALL DIMENSIONS ARE IN METRES

For KANTAFLEX (INDIA) PVT. LIMITED
Managing Director


OWNERS SIGNATURE

Dr. K. RATHINARANY, M.E., M.B.E., FIV.,
Structural Engineer Gr-1
DTCP Reg. No.: CGLRGN/RS/GR-I/2019/06/011
Registered Engineer Gr-1
DTCP Reg. No.: CGLRGN/RS/GR-I/2019/06/005
Res: No.36/39/A1, New No.14, Anna Nagar West,
Chennai-600101, Mob: 9444100510


STRUCTURAL ENGINEER

V.P. KRISHNAPRIYAN B. Arch.,
CA-2014/63650
Register Architect Gr-I
DTCP Reg. No.: CGLRGN/RA/GR-I/2019/06/005
CAIDA RA/Gr-I/18/64/140
222, Arthan Maudis, Sorens, Jeevanthar Nerya Road,
Koyambedu, Chennai - 107, Mobile: 9558233842

ARCHITECT/ENGINEER

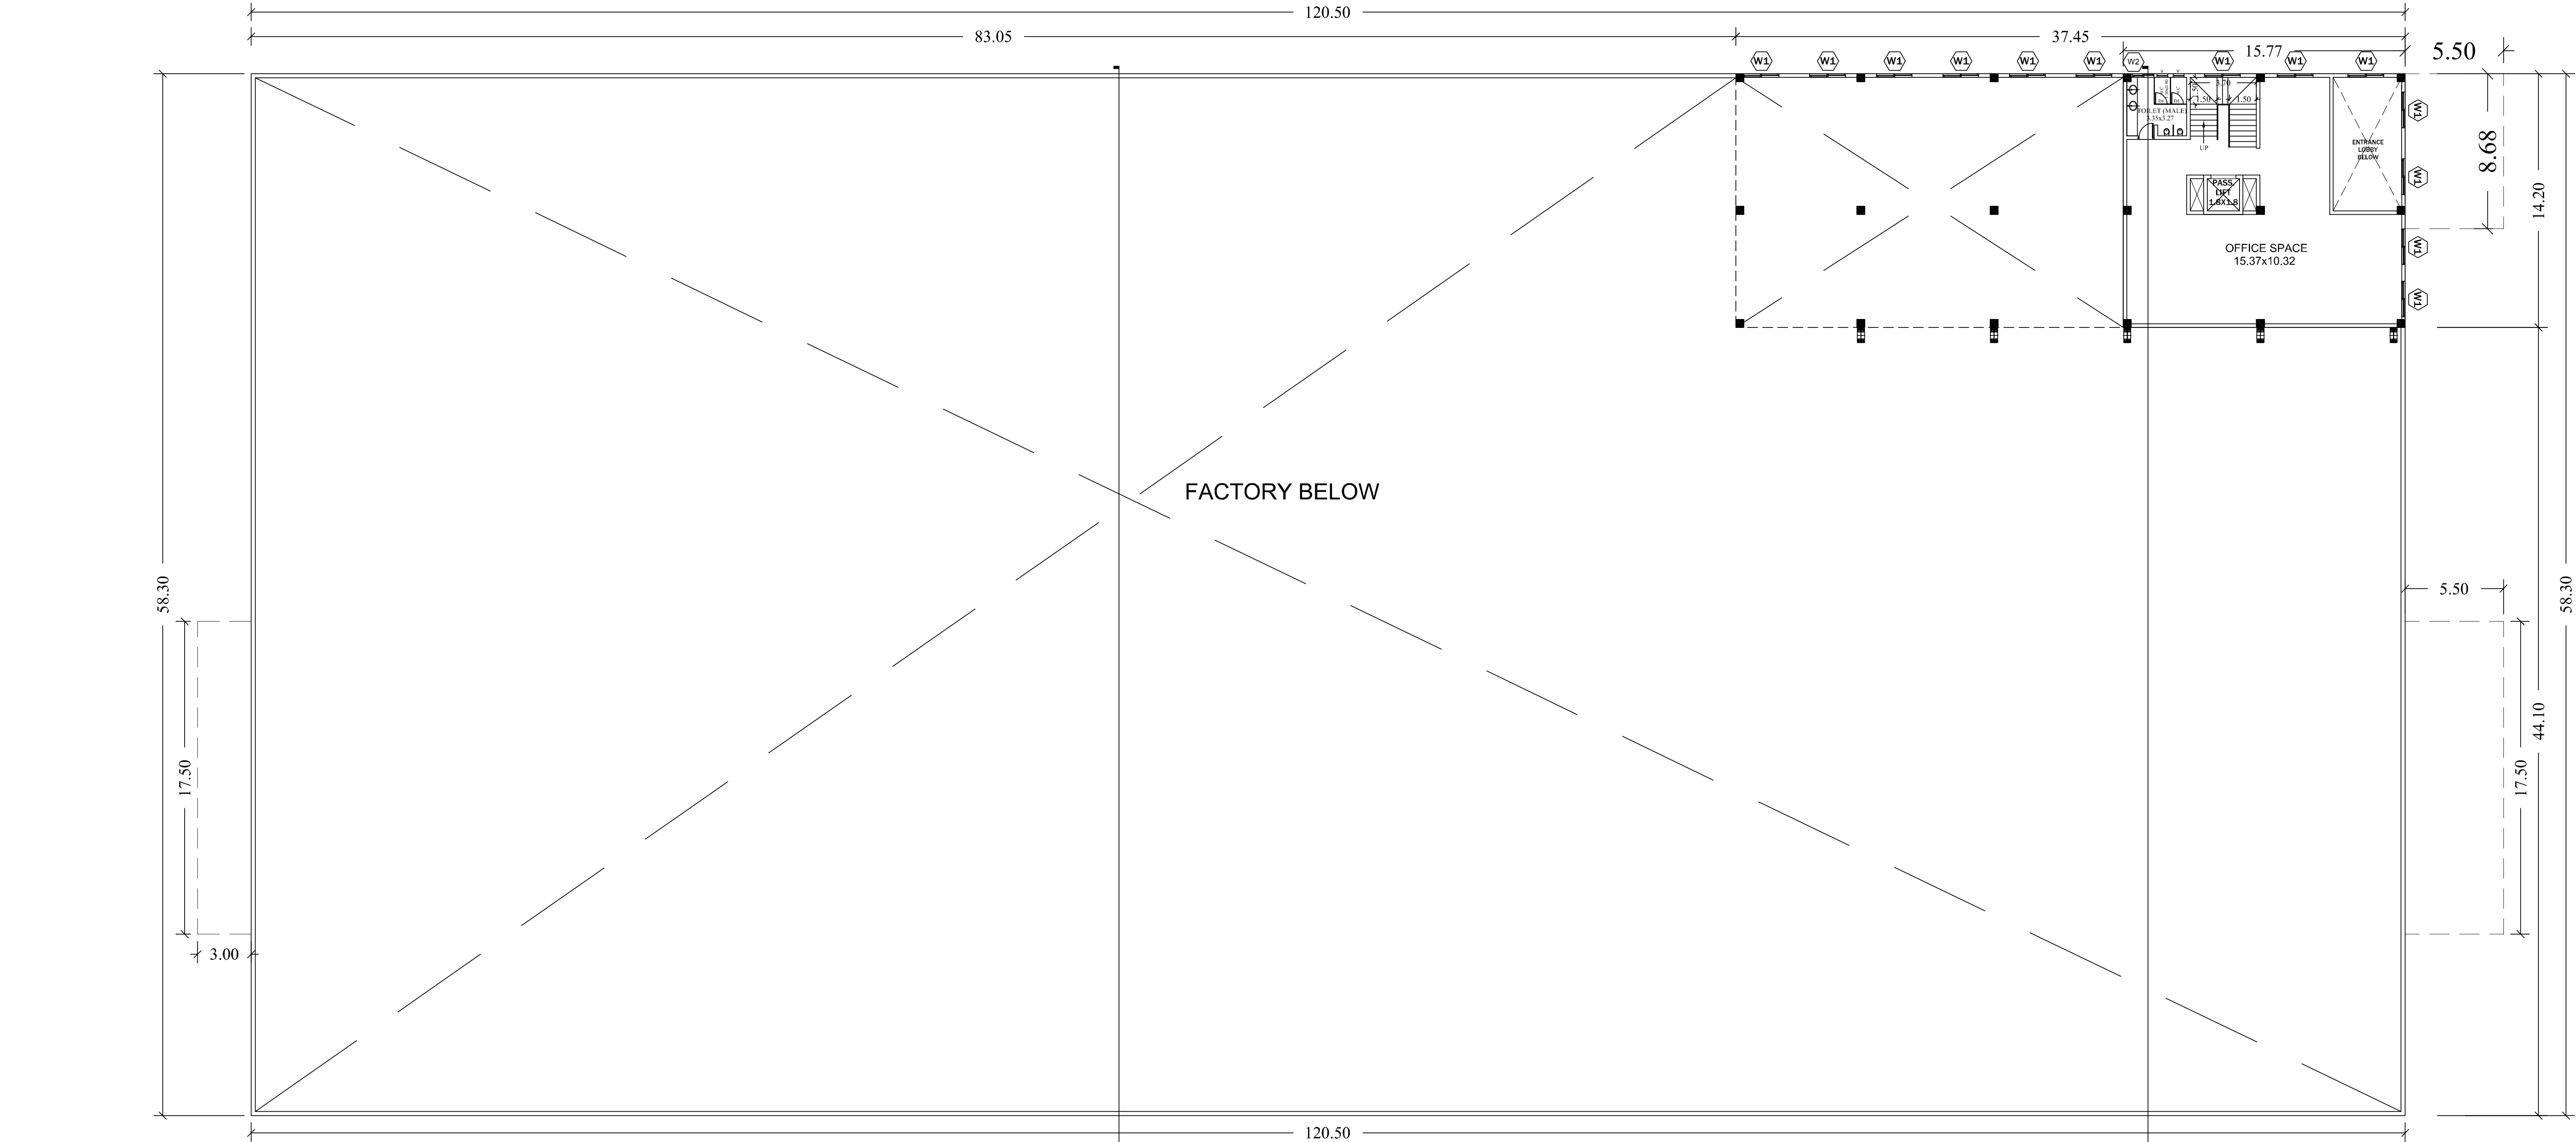

FIRST FLOOR PLAN

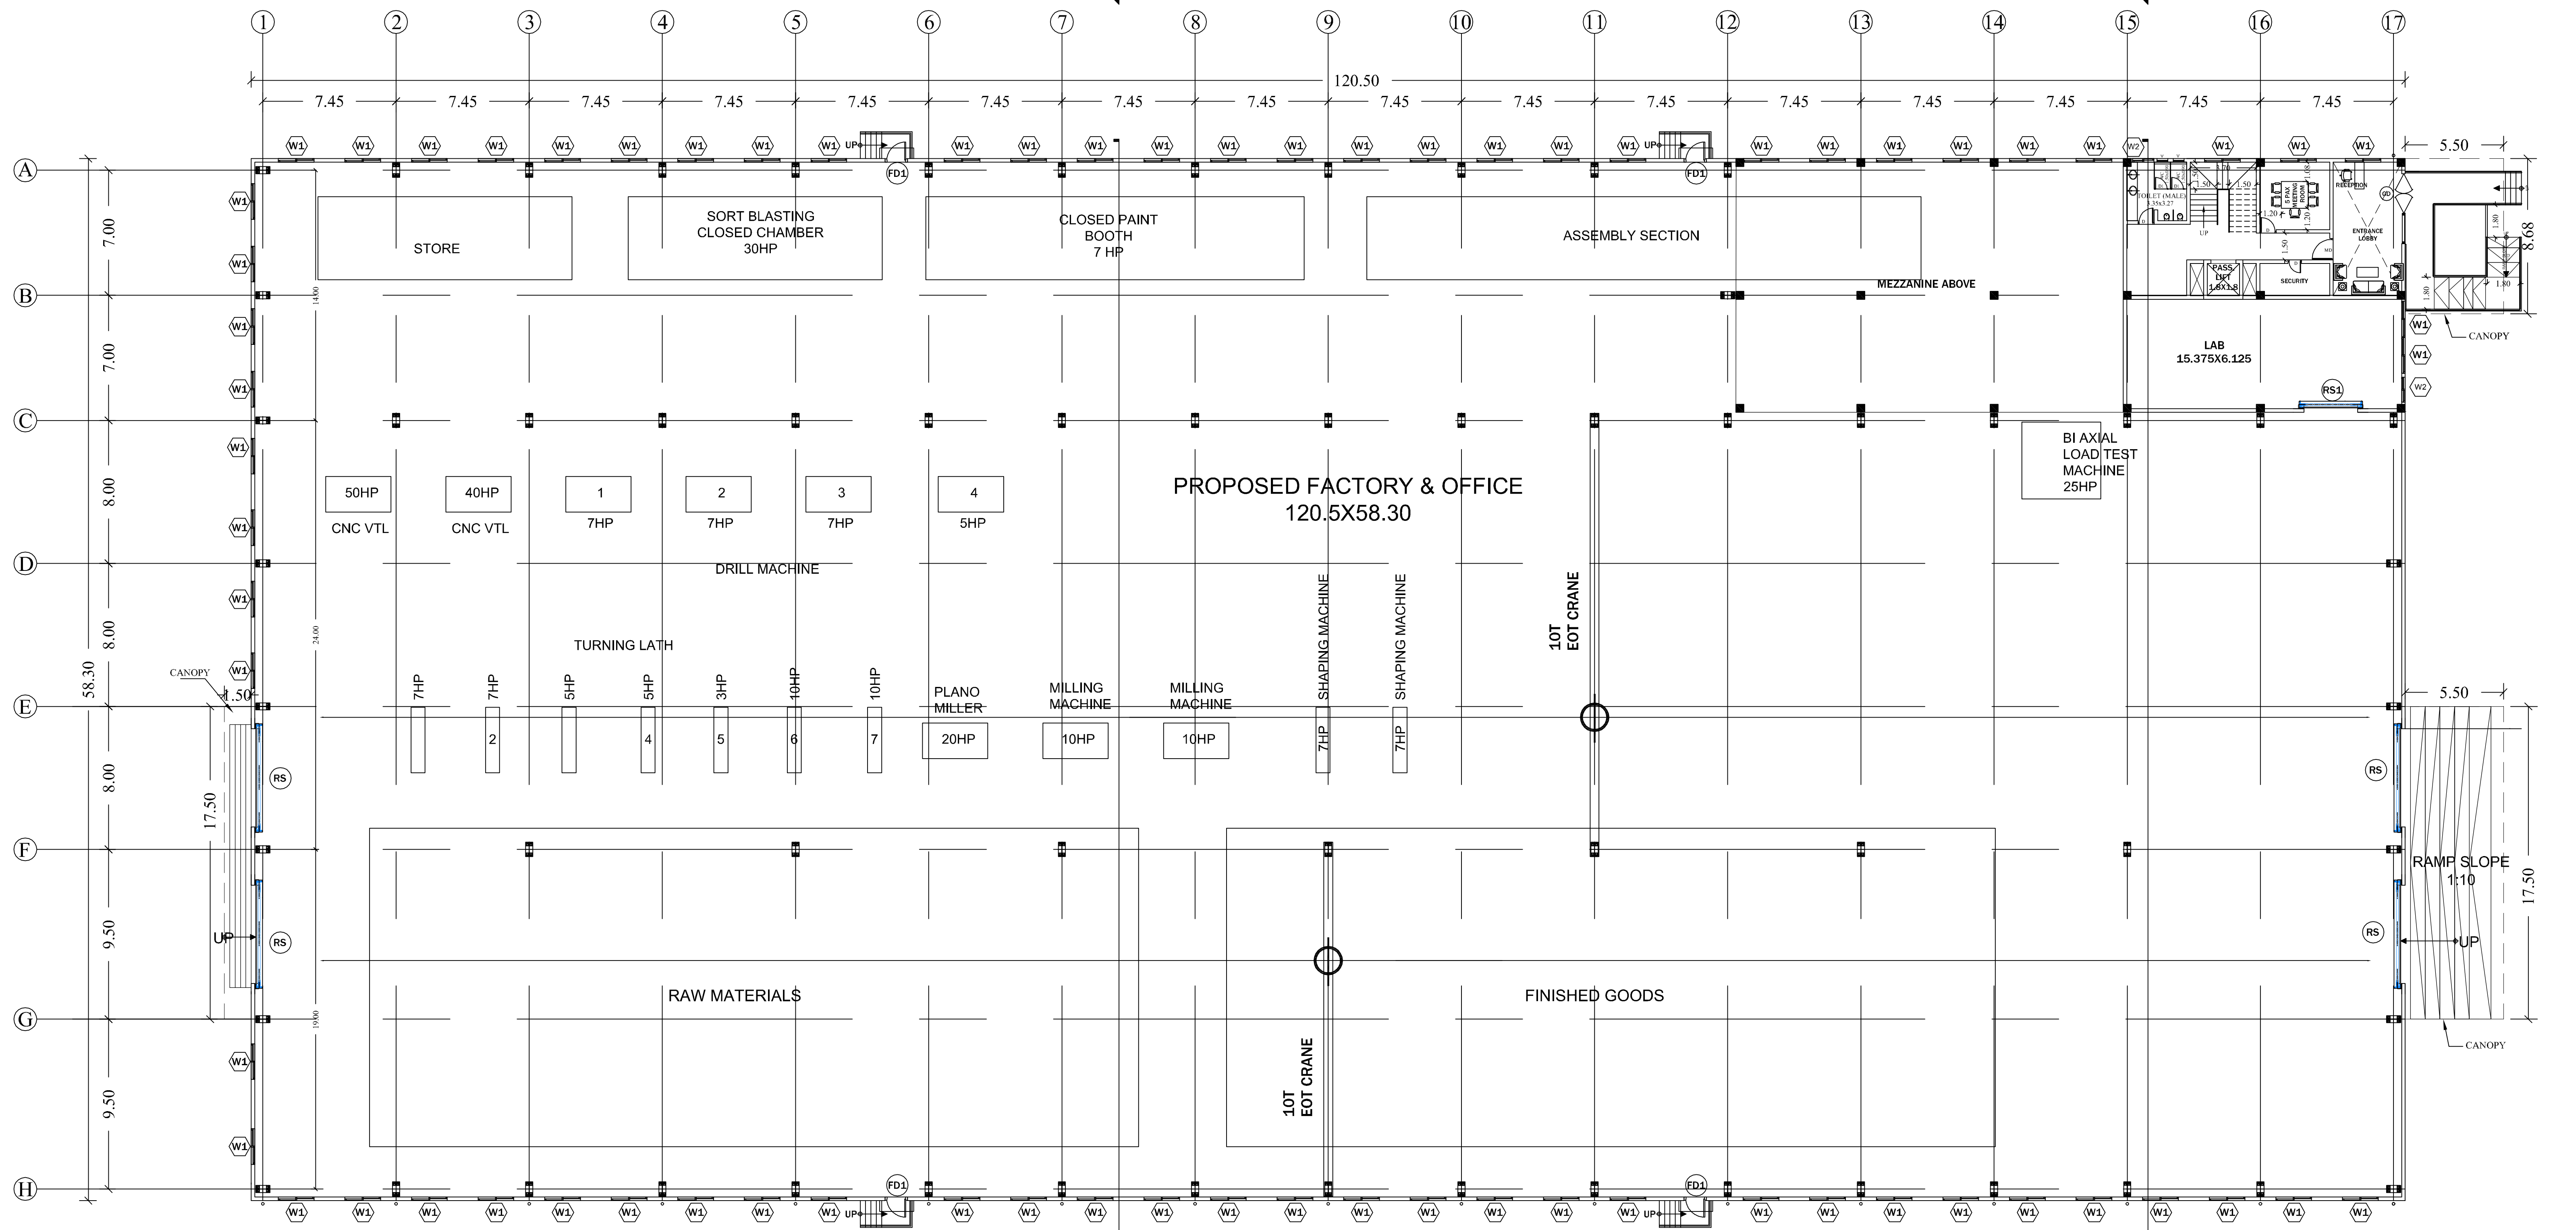

GROUND FLOOR PLAN

PLAN SHOWING THE PROPOSED CONSTRUCTION OF FACTORY BUILDING M/S KANTA FLEX (INDIA) PVT LTD., SIPCOT INDUSTRIAL COMPLEX, GUMMIDIPOONDI, PLOT No: B-26A & B-26b, AT S.No: 354/2A Pt, 354/2B Pt, 354/2C Pt, PAPPANKUPPAM VILLAGE, & 11/4A1B1, 11/4A1C, KARUMBUKUPPAM VILLAGE, GUMMIDIPOONDI TALUK, THIRUVALLUR DISTRICT. GUMMIDIPOONDI PANCHAYAT UNION.

(ANNEXURE - VI) - GREEN CATEGORY MFG OF LIGHT ENGINEERING & FABRICATION UNITS WITH PAINTING

SIPCOT INDUSTRIAL COMPLEX
GUMMIDIPOONDI
LAYOUT APPROVED No : 68/2013

DRAWING TITLE:

FACTORY BLOCK-1

SCHEDULE OF JOINERIES:

NO.	DESCRIPTION	SIZE
R.S	ROLLING SHUTTER	5.50 x 5.50
R.S	ROLLING SHUTTER	3.00 x 4.00
GD	GLASS DOOR	2.20 x 2.60
FD	FIXED DOOR	1.00 x 2.60
D	DOOR	1.00 x 2.10
D1	DOOR	0.75 x 2.10
L.D	LIFT DOOR	1.40x 2.10
W1	WINDOW	2.00 x 1.50
W2	WINDOW	1.50 x 1.50
V	VENTILATOR	0.60 x 0.90

MACHINE & HP DETAILS			
S.No:	MACHINE	Qty	HP
1	TURING LATHE	01	7
2	TURING LATHE	01	7
3	TURING LATHE	01	5
4	TURING LATHE	01	5
5	TURING LATHE	01	3
6	TURING LATHE	01	10
7	TURING LATHE	01	10
8	PLANO MILLER	01	20
9	MILLING MACHINE	01	10
10	MILLING MACHINE	01	10
11	SHAPING MACHINE	01	7
12	SHAPING MACHINE	01	7
13	CNC VTL	01	50
14	CNC VTL	01	40
15	DRILL MACHINE	01	7
16	DRILL MACHINE	01	7
17	DRILL MACHINE	01	7
18	DRILL MACHINE	01	5
19	SORT BLASTING CLOSED CHAMBER	01	30
20	CLOSED PAINT BOOTH	01	7
21	EOT CRANE	01	15
22	EOT CRANE	01	15
23	LAB EQUIPMENT	01	33
TOTAL HP			317

WORKERS DETAILS

MALE	50 Nos
FEMALE	06 Nos
NUMBER OF WORKERS	56 Nos

	COLOUR INDEX	
	PROPOSED	
SCALE 1: 100	ALL DIMENSIONS ARE IN METRES	

For KANTA FLEX (INDIA) PVT. LIMITED
Managing Director


OWNERS SIGNATURE

Dr. KRATHIRAMAM, M.E. M.I.E. FIV.
Structural Engineer Gr-I
DTCP Reg.No - CCLRGN/SE/GR-I/2019/06/011
Registered Engineer Gr-I
DTCP Reg. No - CCLRGN/RE/Gr-I/2019/06/005
Reg. No.W-371/A1 New No.14, Anna Nagar West,
Chennai-600101. Mob : 9444100519


STRUCTURAL ENGINEER

V.P. KRISHNAPRIVATHI B.Arch.,
CA/2014/65850
Registered Architect Gr-I
DTCP Reg. No.CCLRGN/AR-I/2019/06/008
DINIA PARK-1/98/04/10
222, Ashant Majestic Towers, Jawahar Nagar Road,
Koyambettu, Chennai - 107. Mobile : 9566233842

ARCHITECT/ENGINEER

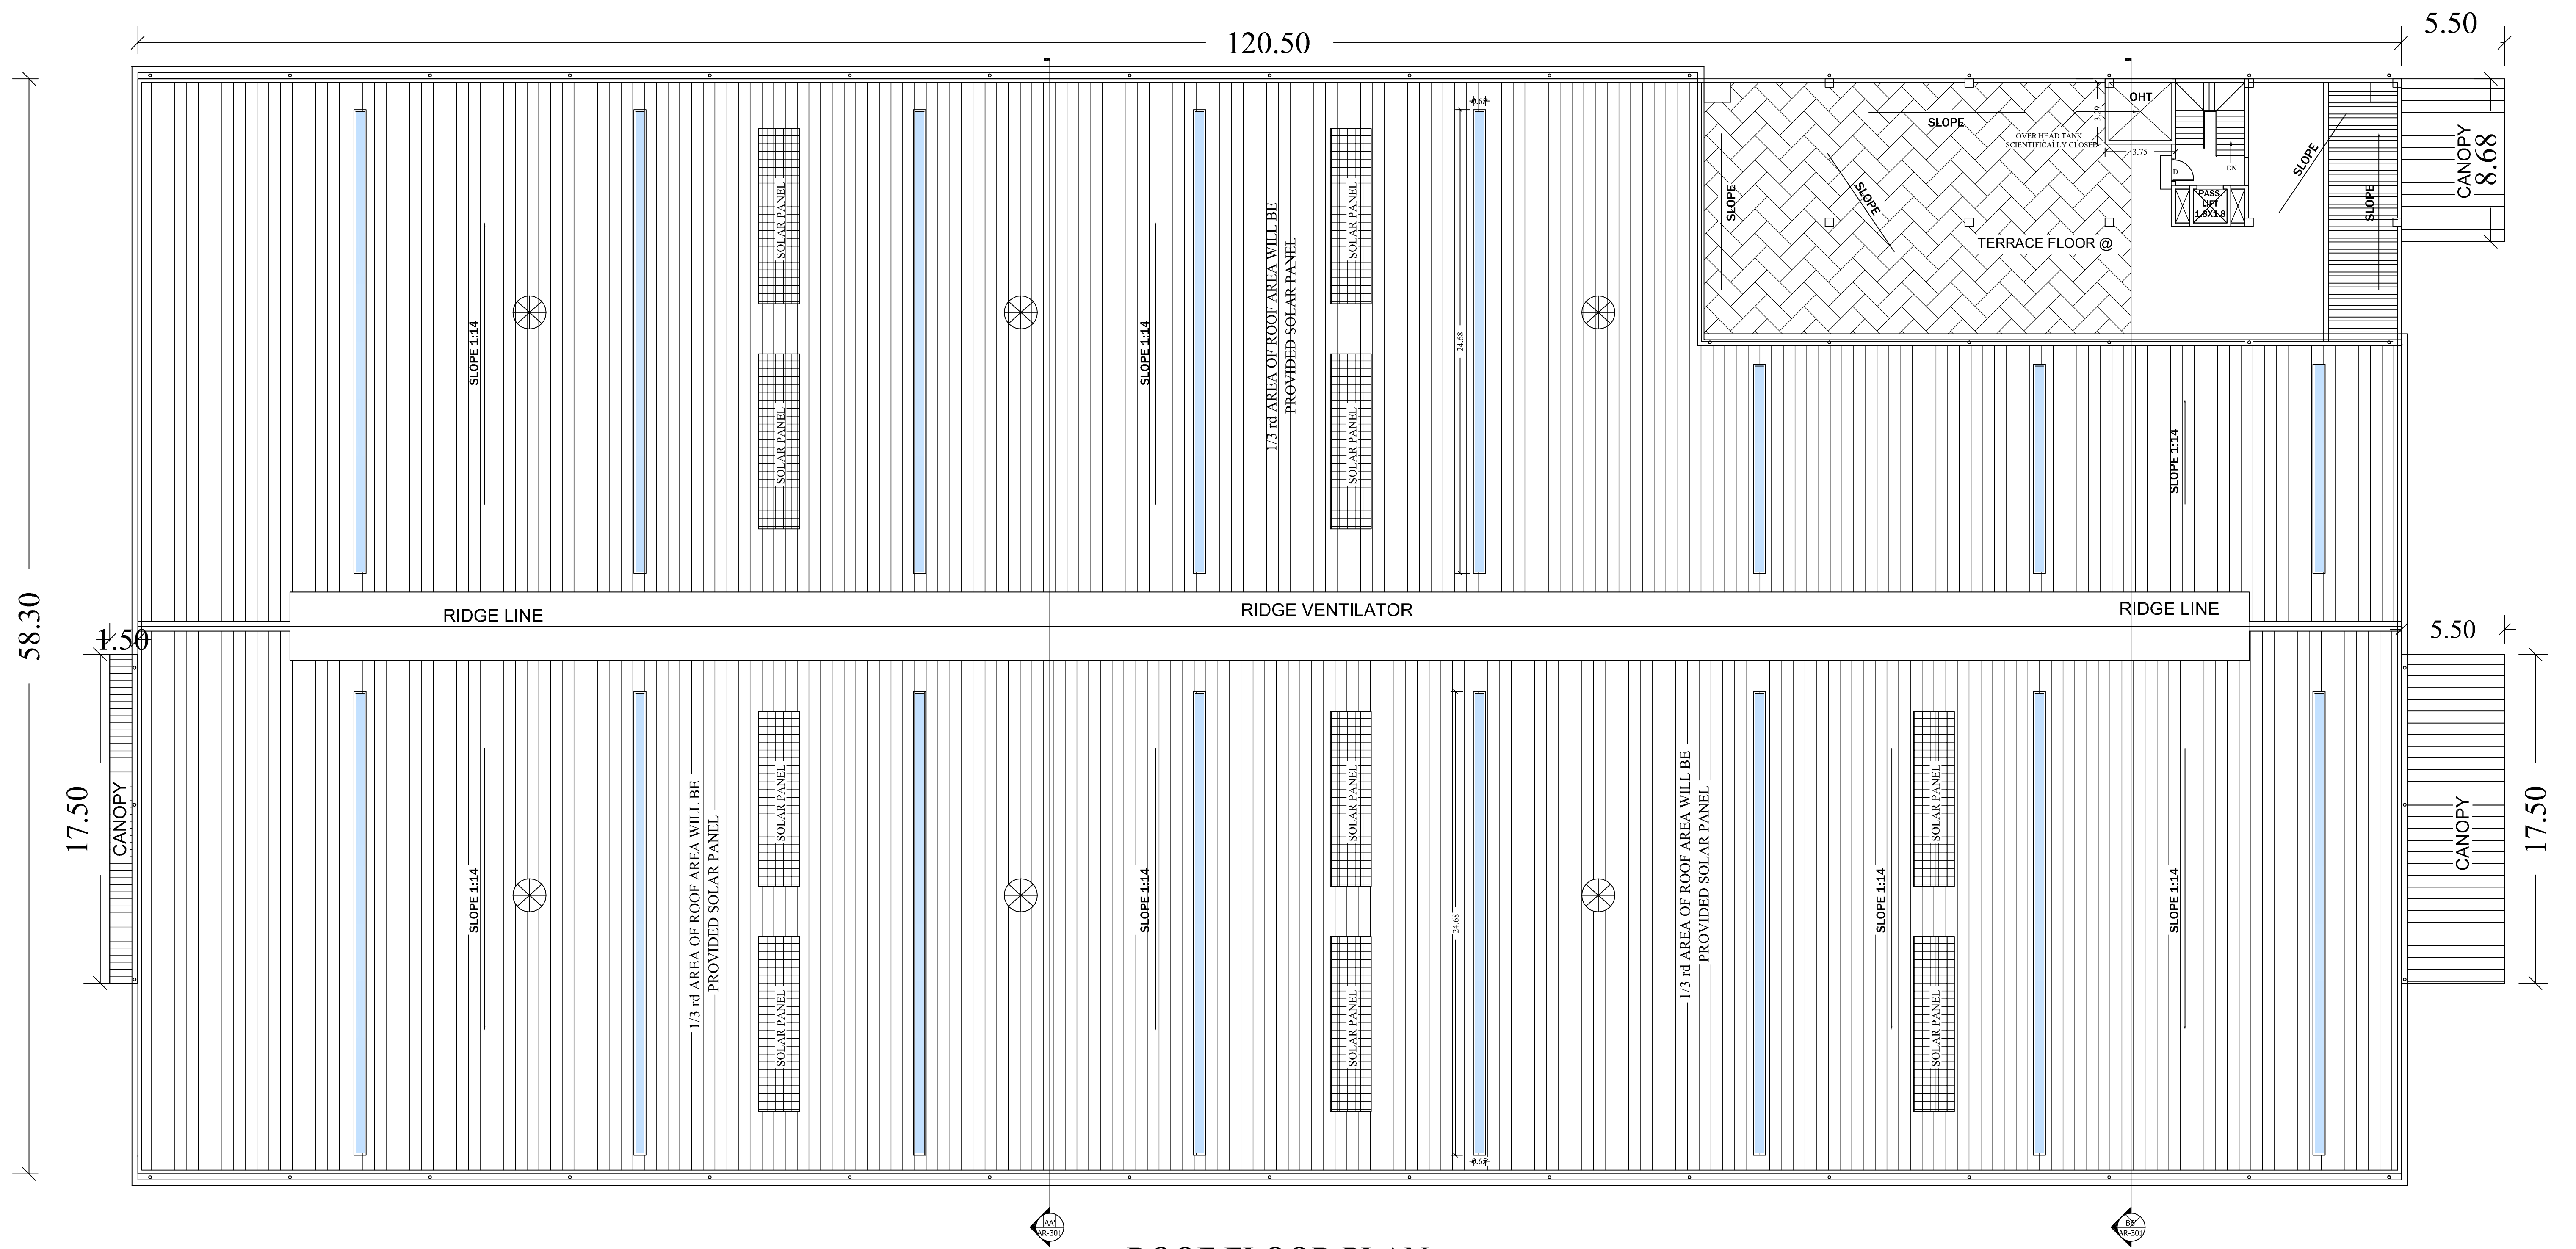

ROOF FLOOR PLAN

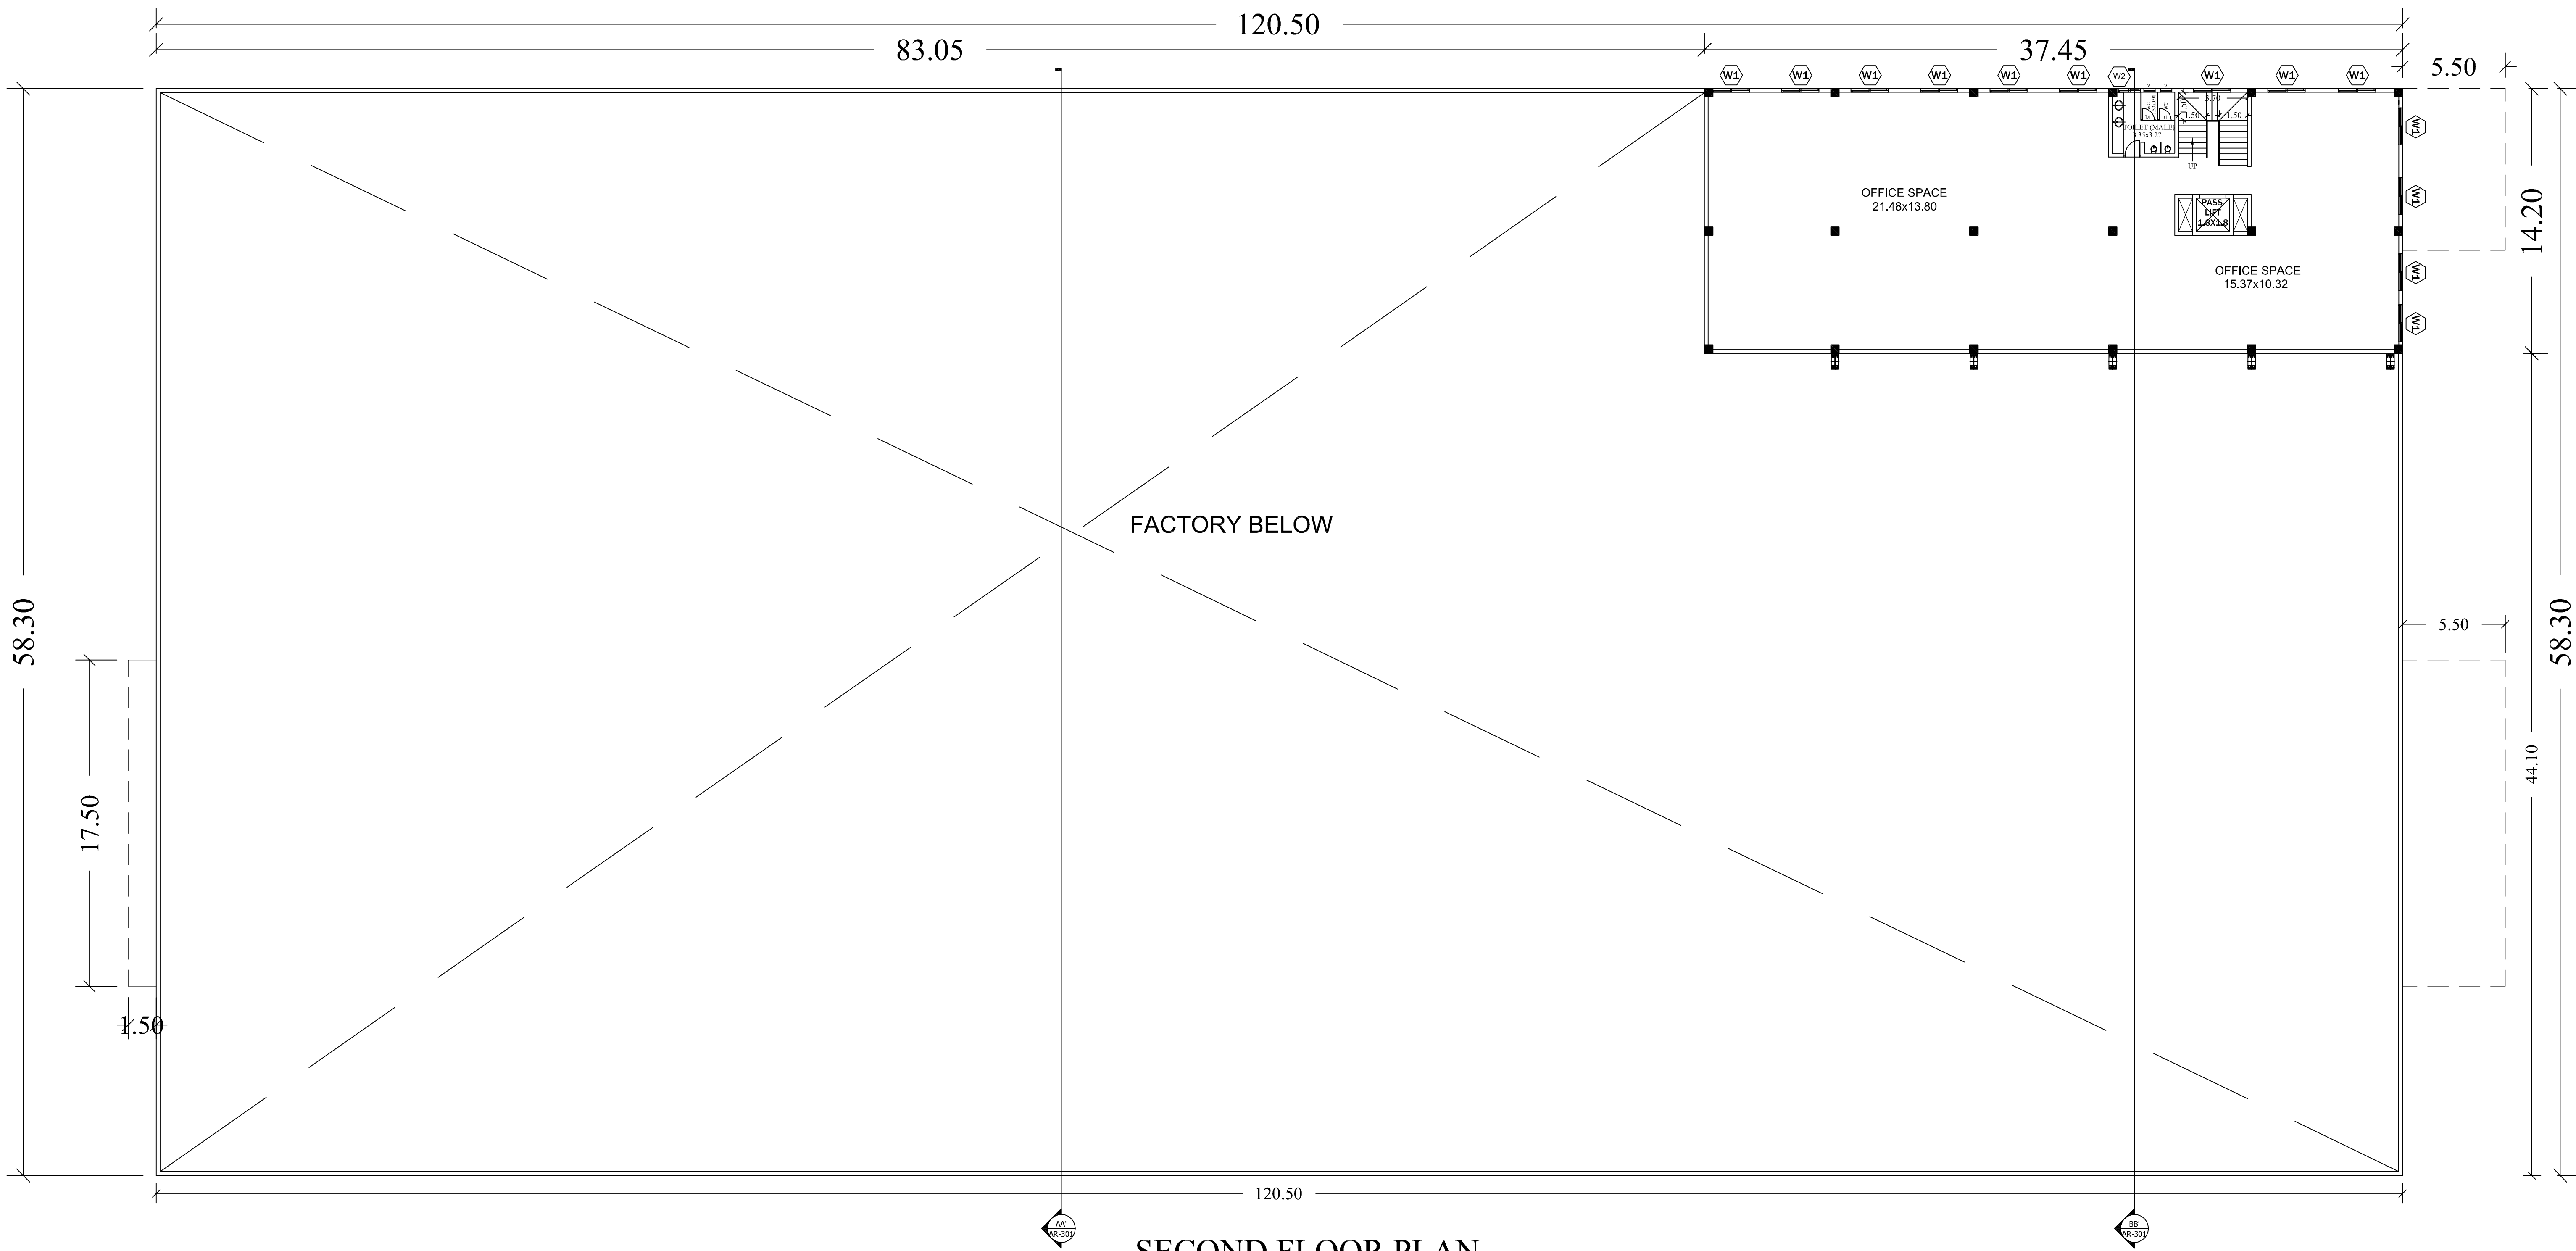

SECOND FLOOR PLAN

PLAN SHOWING THE PROPOSED
CONSTRUCTION OF FACTORY BUILDING
M/S KANTA FLEX (INDIA) PVT LTD.,
SIPCOT INDUSTRIAL COMPLEX,
GUMMIDIPOONDI, PLOT No: B-26A & B-26b,
AT S.No: 354/2A Pt, 354/2B Pt, 354/2C Pt,
PAPPANKUPPAM VILLAGE, & 11/4A1B1,
11/4A1C, KARUMBUKUPPAM VILLAGE,
GUMMIDIPOONDI TALUK,
THIRUVALLUR DISTRICT.
GUMMIDIPOONDI PANCHAYAT UNION.

(ANNEXURE - VI) - GREEN CATEGORY
MFG OF LIGHT ENGINEERING & FABRICATION
UNITS WITH PAINTING

SIPCOT INDUSTRIAL COMPLEX
GUMMIDIPOONDI
LAYOUT APPROVED No : 68/2013

DRAWING TITLE:

FACTORY BLOCK-1

SCHEDULE OF JOINERIES:

NO.	DESCRIPTION	SIZE
R.S	ROLLING SHUTTER	5.50 x 5.50
R.S	ROLLING SHUTTER	3.00 x 4.00
GD	GLASS DOOR	2.20 x 2.60
FD	FIXED DOOR	1.00 x 2.60
D	DOOR	1.00 x 2.10
D1	DOOR	0.75 x 2.10
L.D	LIFT DOOR	1.40x 2.10
W1	WINDOW	2.00 x 1.50
V	VENTILATOR	0.60 x 0.90

MACHINE & HP DETAILS

S.No:	MACHINE	Qty	HP
1	TURING LATHE	01	7
2	TURING LATHE	01	7
3	TURING LATHE	01	5
4	TURING LATHE	01	5
5	TURING LATHE	01	3
6	TURING LATHE	01	10
7	TURING LATHE	01	10
8	PLANO MILLER	01	20
9	MILLING MACHINE	01	10
10	MILLING MACHINE	01	10
11	SHAPING MACHINE	01	7
12	SHAPING MACHINE	01	7
13	CNC VTL	01	50
14	CNC VTL	01	40
15	DRILL MACHINE	01	7
16	DRILL MACHINE	01	7
17	DRILL MACHINE	01	7
18	DRILL MACHINE	01	5
19	SORT BLASTING CLOSED CHAMBER	01	30
20	CLOSED PAINT BOOTH	01	7
21	EOT CRANE	01	15
22	EOT CRANE	01	15
23	LAB EQUIPMENT	01	33
TOTAL HP			317

WORKERS DETAILS

MALE	50 Nos
FEMALE	06 Nos
NUMBER OF WORKERS	56 Nos

COLOUR INDEX

PROPOSED

SCALE 1: 100

ALL DIMENISIONS ARE IN METRES

For KANTAFLEX (INDIA) PVT. LIMITED
Managing Director


OWNERS SIGNATURE

Dr. KRATHIRASAMY, M.E., M.I.E., FIV,
Structural Engineer Gr-I
DTCP Reg.No : COLGN/35/GR/4/2019/06/011
Registered Engineer Gr-I
DTCP Reg.No : COLGN/RE/GR-1/2019/06/005
Res : No.4/391/A1, New No.14, Anna Nagar West,
Chennai-600101, Mob: 9444190510


STRUCTURAL ENGINEER

V.P. KRISHNAPRIYAM B.Arch.,
CA/2014/65850
Register Architect Gr-I
DTCP Reg. No COLGN/RA/GR-1/2019/06/008
CMDA RA/G-4/15/04142
222, Arinart Majestic Towers, Jawaharal Nehru Road,
Koyambettu, Chennai - 107. Mobile : 9568233842


ARCHITECT/ENGINEER

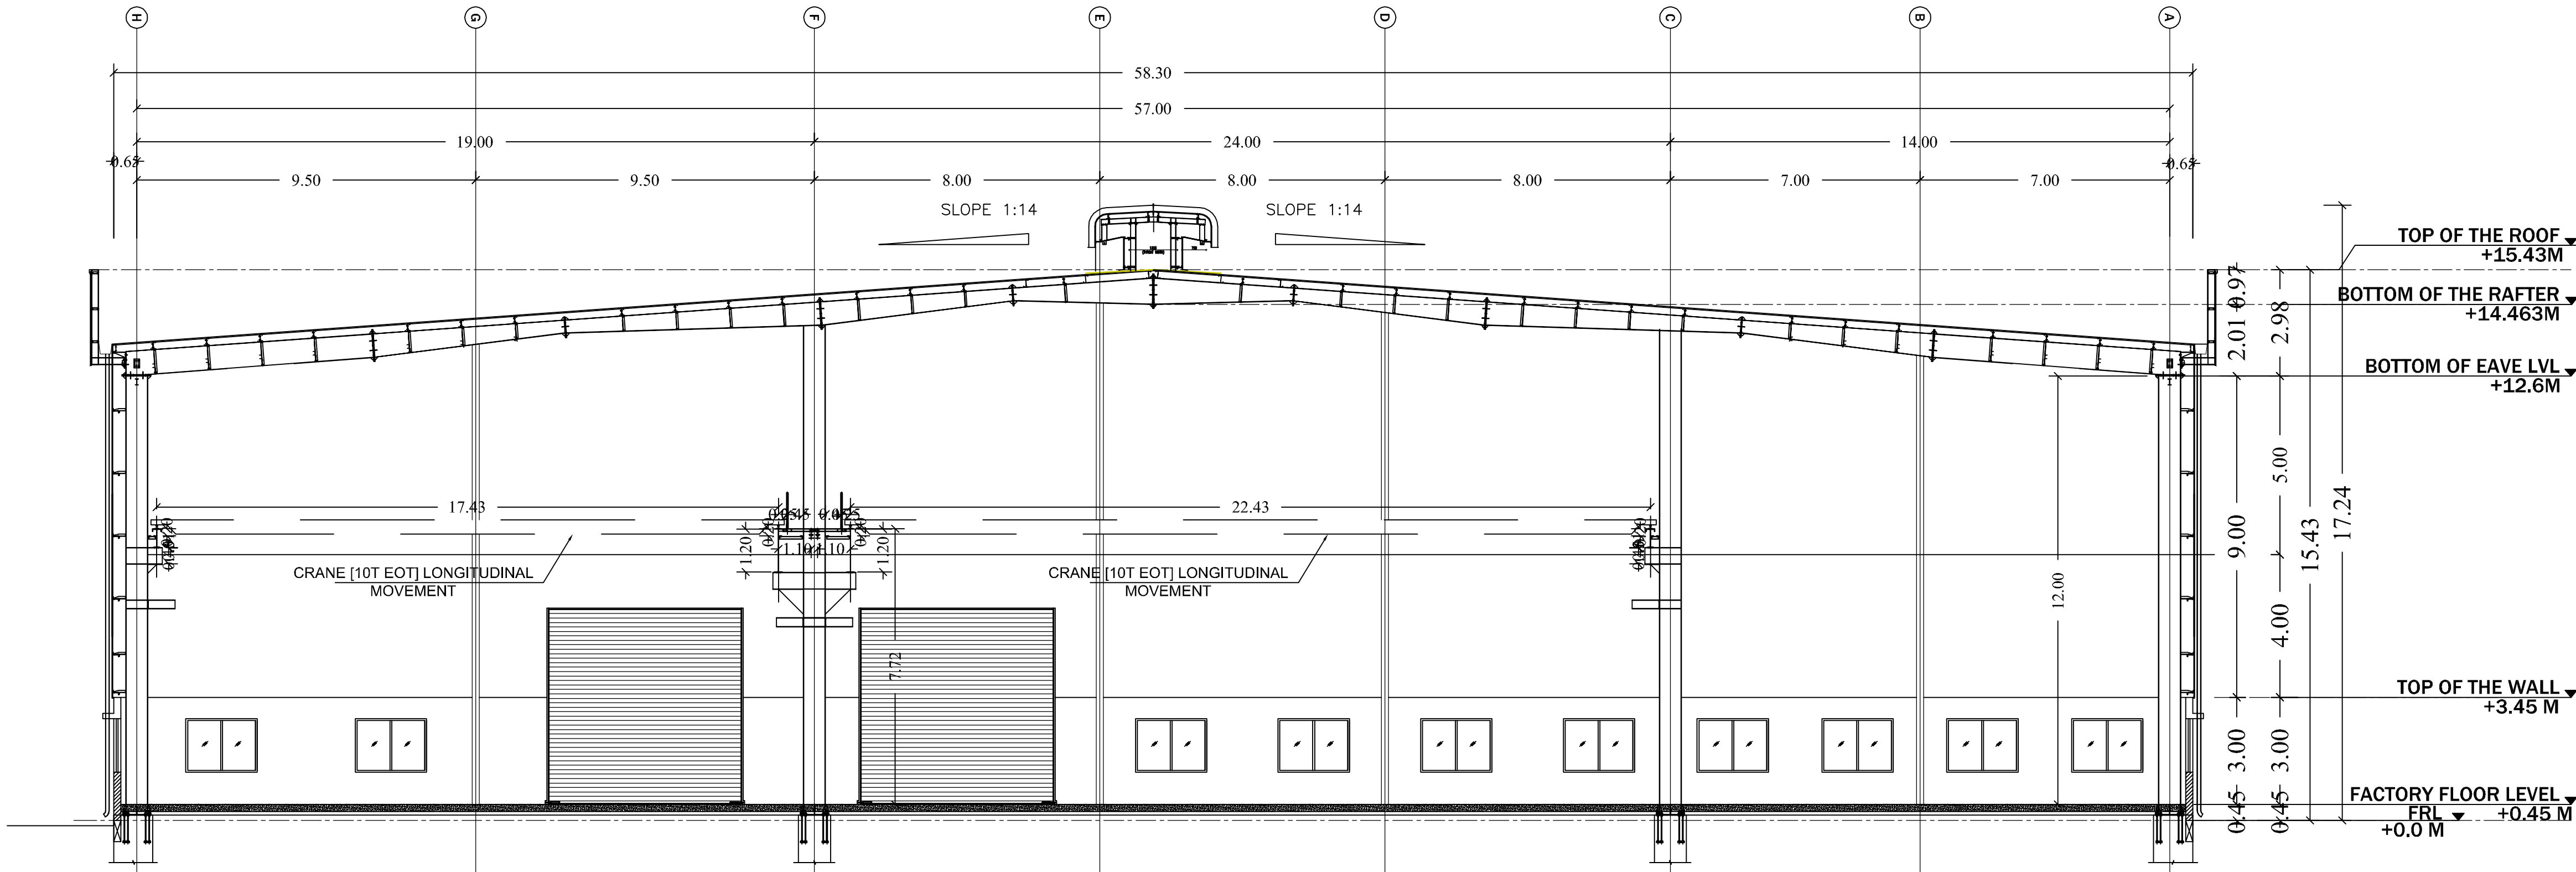

SECTION A-A

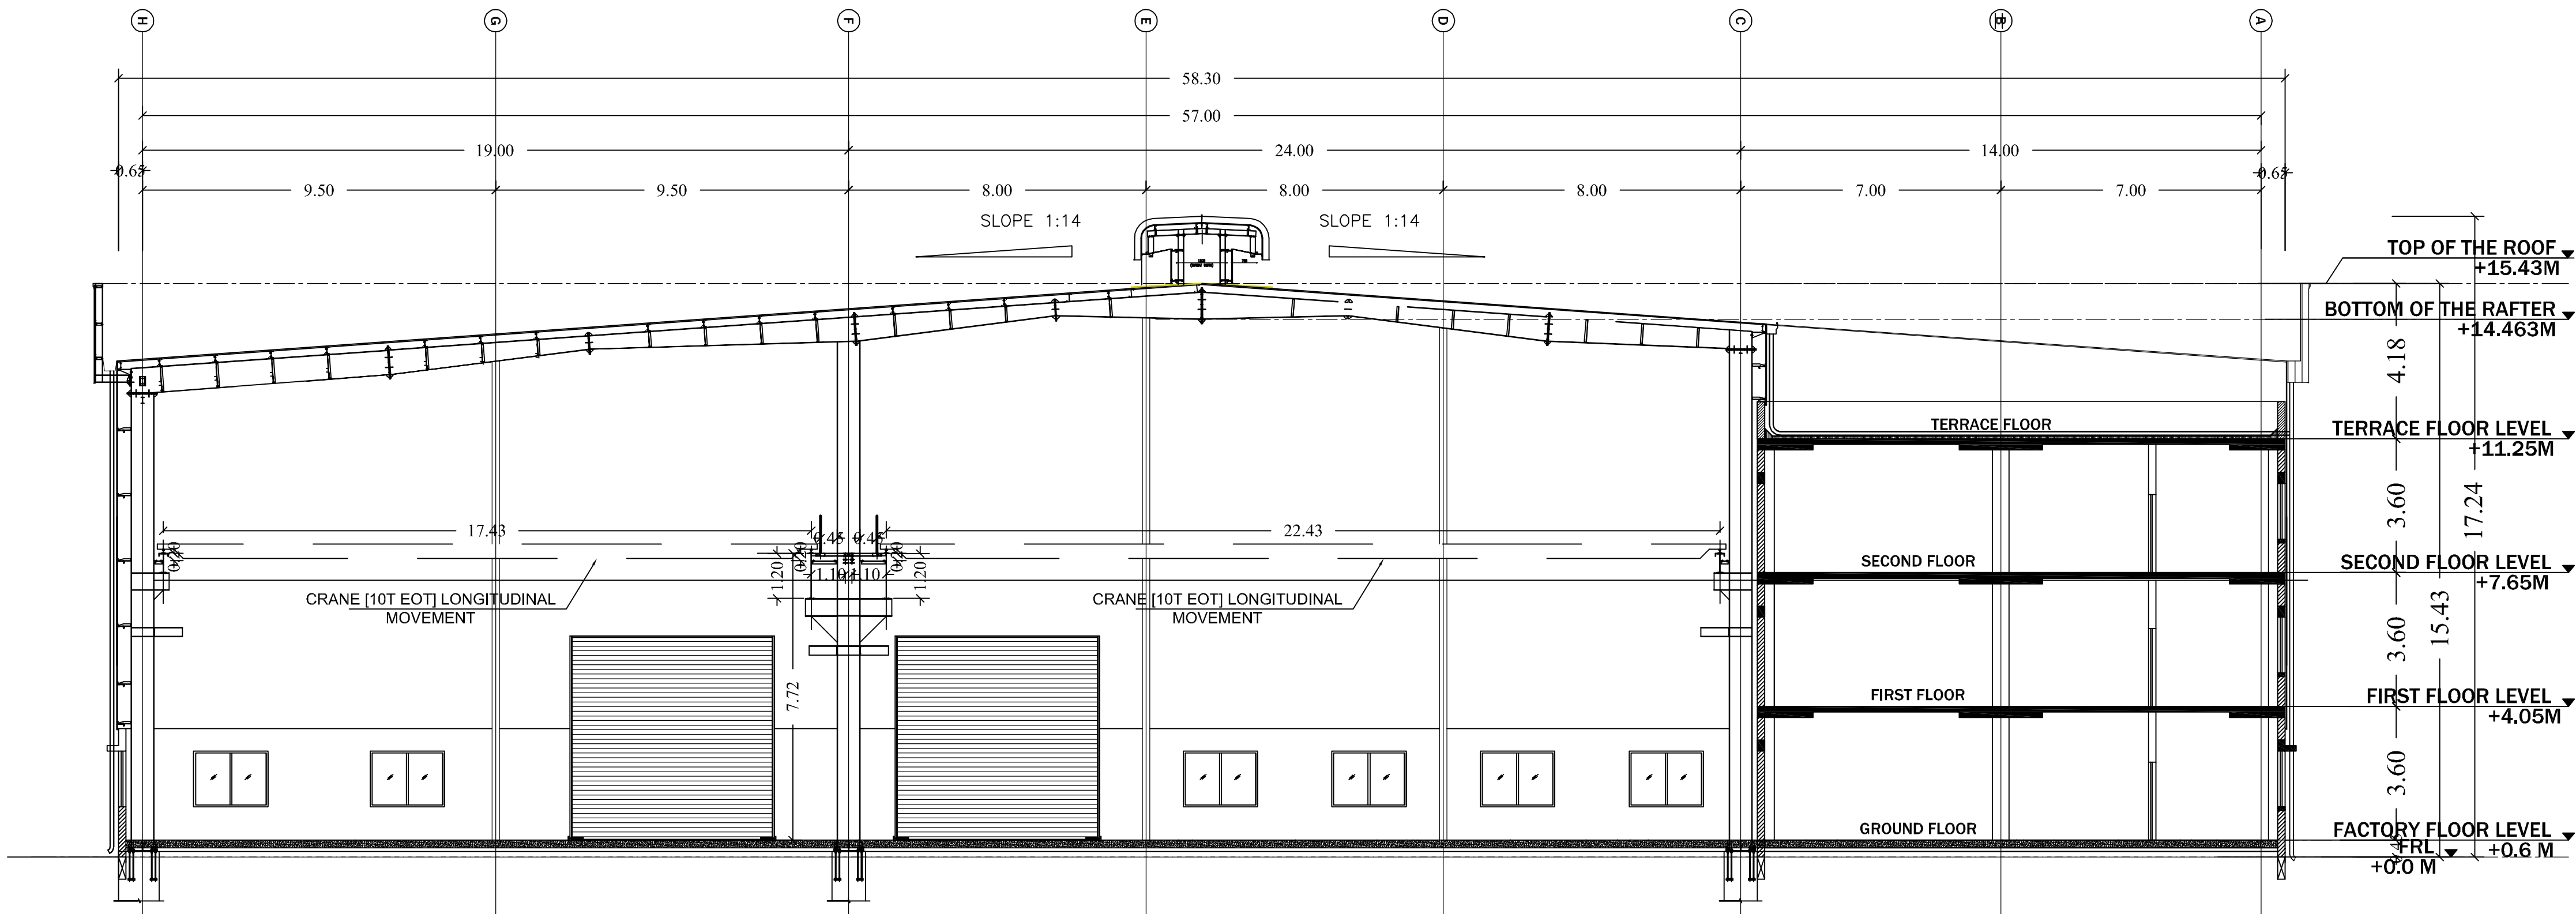

SECTION B-B

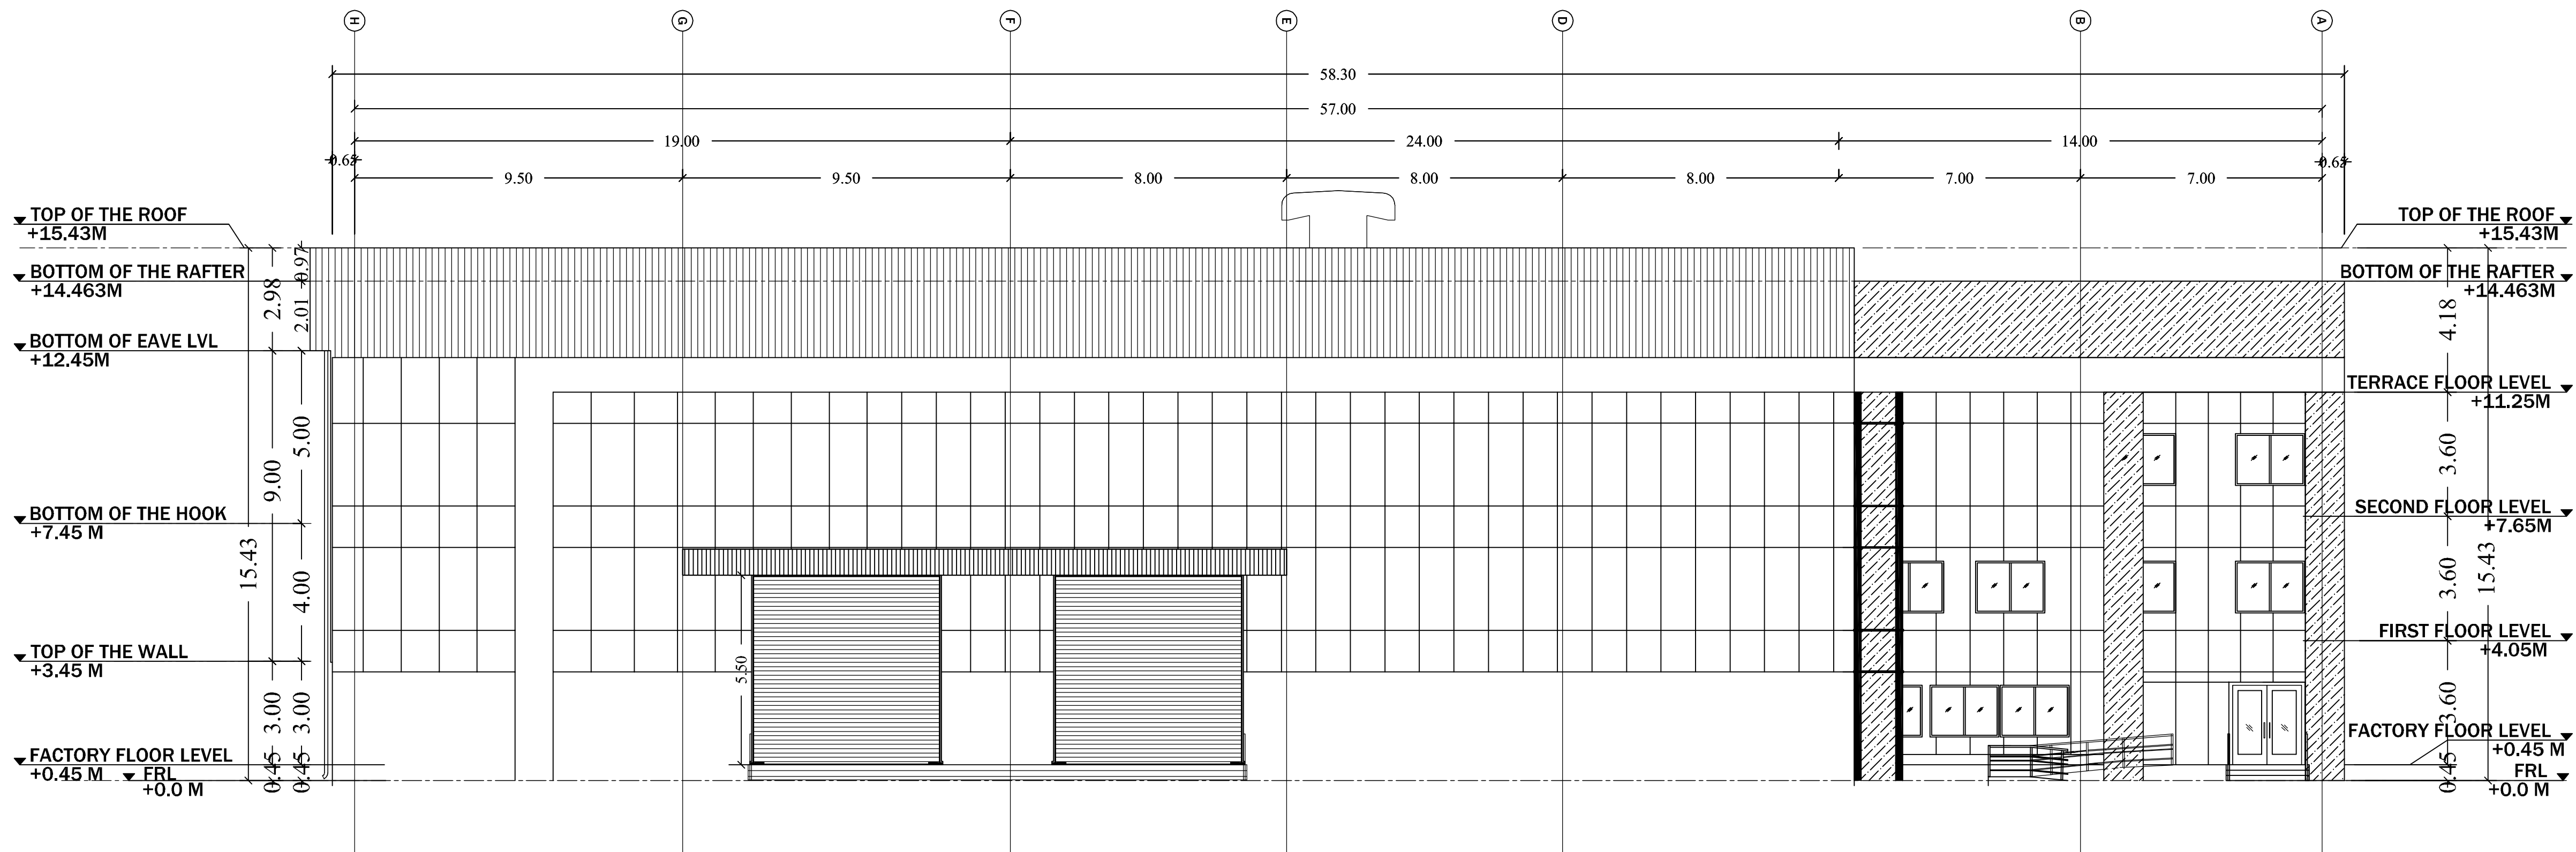

EAST SIDE ELEVATION

PLAN SHOWING THE PROPOSED CONSTRUCTION OF FACTORY BUILDING M/S KANTA FLEX (INDIA) PVT LTD., SIPCOT INDUSTRIAL COMPLEX, GUMMIDIPOONDI, PLOT No: B-26A & B-26b, AT S.No: 354/2A Pt, 354/2B Pt, 354/2C Pt, PAPPANKUPPAM VILLAGE, & 11/4A1B1, 11/4A1C, KARUMBUKUPPAM VILLAGE, GUMMIDIPOONDI TALUK, THIRUVALLUR DISTRICT. GUMMIDIPOONDI PANCHAYAT UNION.

(ANNEXURE - VI) - GREEN CATEGORY MFG OF LIGHT ENGINEERING & FABRICATION UNITS WITH PAINTING

SIPCOT INDUSTRIAL COMPLEX
GUMMIDIPOONDI
LAYOUT APPROVED No : 68/2013

DRAWING TITLE:
TOILET BLOCK-2
PUMP ROOM-3
GUARD ROOM-4,5,6

SCHEDULE OF JOINERIES:

NO.	DESCRIPTION	SIZE
R.S	ROLLING SHUTTER	5.50 x 5.50
R.S	ROLLING SHUTTER	3.00 x 4.00
GD	GLASS DOOR	2.20 x 2.60
FD	FIXED DOOR	1.00 x 2.60
D	DOOR	1.00 x 2.10
D1	DOOR	0.75 x 2.10
L.D	LIFT DOOR	1.40x2.10
W1	WINDOW	2.00 x 1.50
V	VENTILATOR	0.60 x 0.90

MACHINE & HP DETAILS

S.No:	MACHINE	Qty	HP
1	TURING LATHE	01	7
2	TURING LATHE	01	7
3	TURING LATHE	01	5
4	TURING LATHE	01	5
5	TURING LATHE	01	3
6	TURING LATHE	01	10
7	TURING LATHE	01	10
8	PLANO MILLER	01	20
9	MILLING MACHINE	01	10
10	MILLING MACHINE	01	10
11	SHAPING MACHINE	01	7
12	SHAPING MACHINE	01	7
13	CNC VTL	01	50
14	CNC VTL	01	40
15	DRILL MACHINE	01	7
16	DRILL MACHINE	01	7
17	DRILL MACHINE	01	7
18	DRILL MACHINE	01	5
19	SORT BLASTING CLOSED CHAMBER	01	30
20	CLOSED PAINT BOOTH	01	7
21	EOT CRANE	01	15
22	EOT CRANE	01	15
23	LAB EQUIPMENT	01	33
TOTAL HP			317

WORKERS DETAILS	
MALE	50 Nos
FEMALE	06 Nos
NUMBER OF WORKERS	56 Nos

COLOUR INDEX

PROPOSED

SCALE 1: 100 ALL DIMENISONS ARE IN METRES

For KANTAFLEX (INDIA) PVT LIMITED
Managing Director


OWNERS SIGNATURE

Er. K.RATHIRASAMY, M.E, M.I.E, FIV,
Structural Engineer Gr-I
DTCP Reg No : CGLRGN/SE/GR-I/2019/06/011
Registered Engineer Gr-I
DTCP Reg. No: CGLRGN/RE/Gr-I/2019/06/005
Res : No W-391/A1 New No.14, Anna Nagar West,
Chennai-600101. Mob : 9444100510


STRUCTURAL ENGINEER

V.P. KRISHNAPRIYAN B.Arch.,
CA/2014/65850
Register Architect Gr-I
DTCP Reg. No: CGLRGN/RA/GR-I/2019/06/006
CMDA RA/Gr-I/19/04/140
222, Arihant Majestic Towers, Jawaharlal Nehru Road,
Koyambedu, Chennai - 107. Mobile : 9566233942


ARCHITECT/ENGINEER

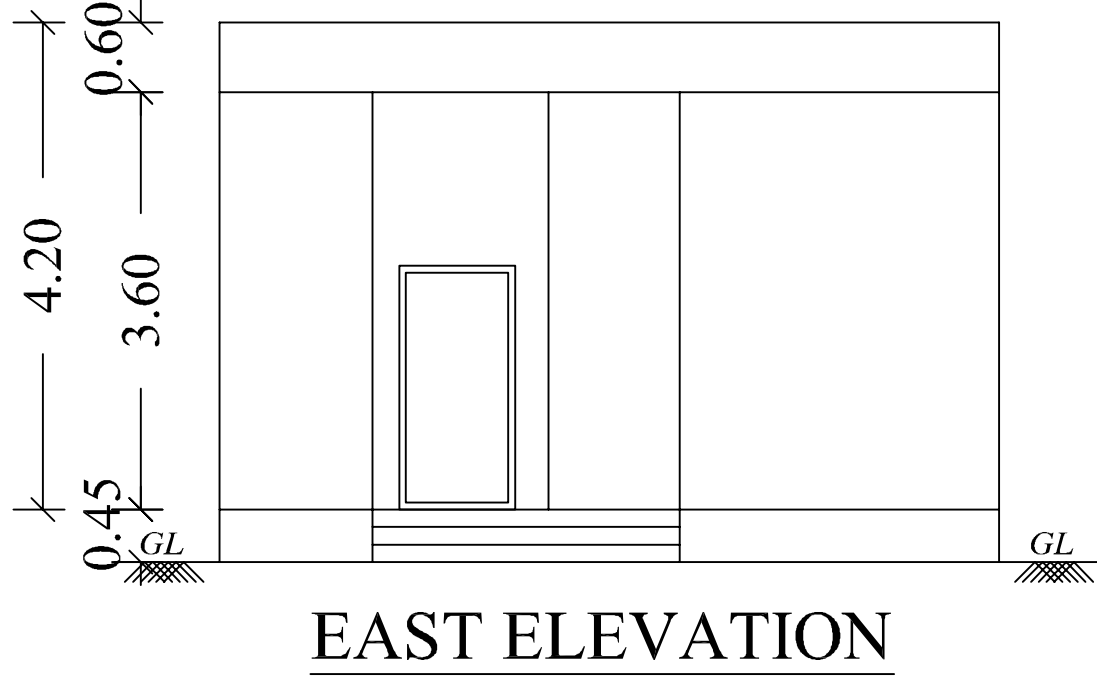

EAST ELEVATION

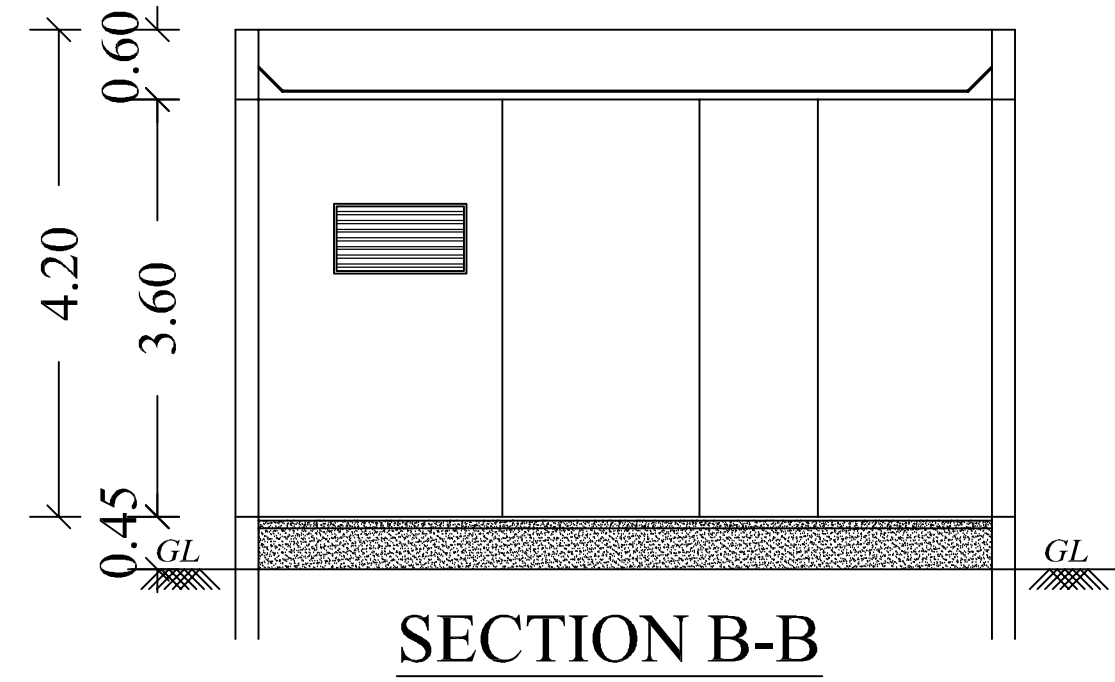


SECTION B-B

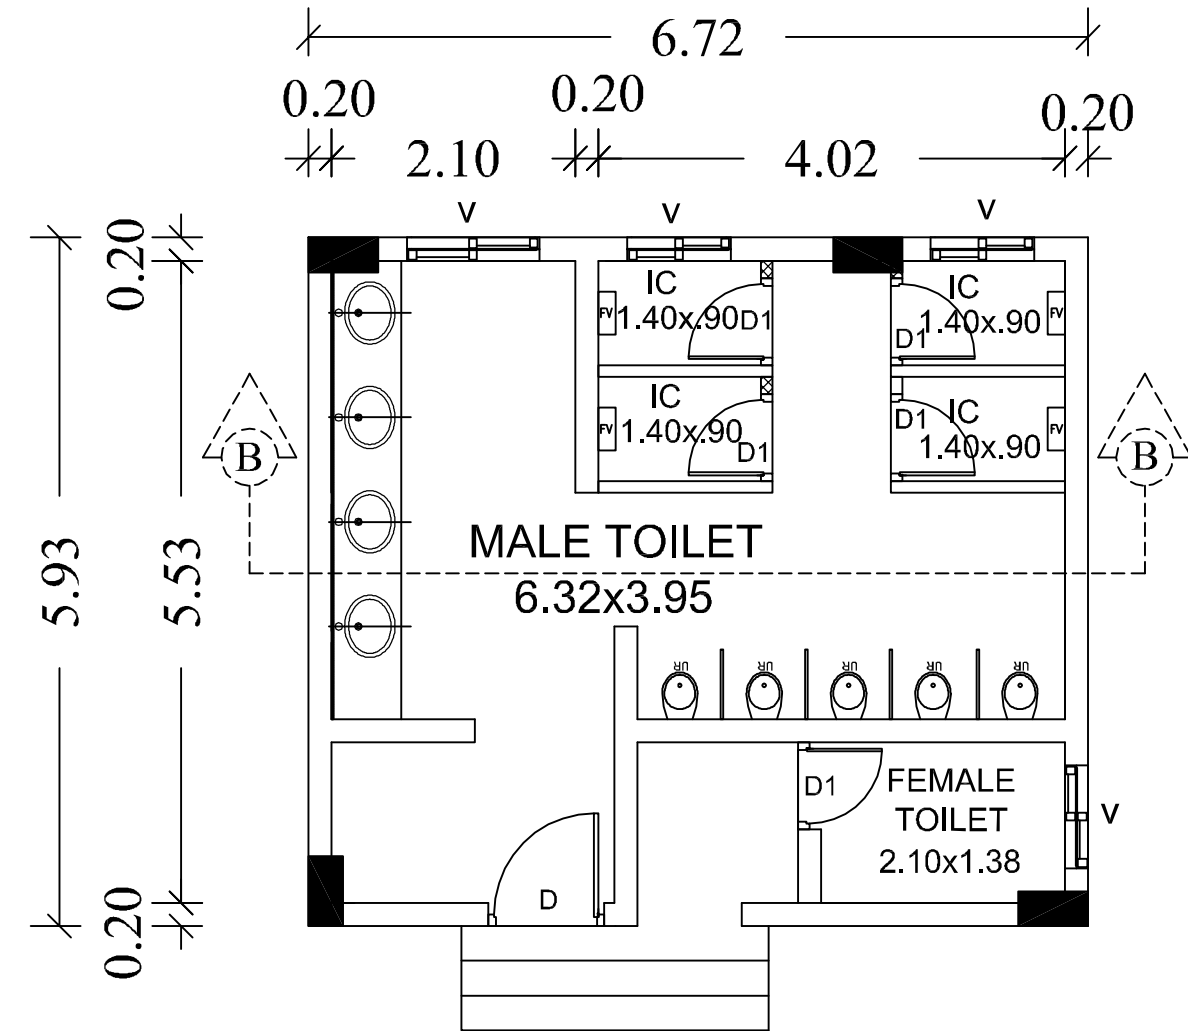


GROUND FLOOR PLAN


TOILET BLOCK-2

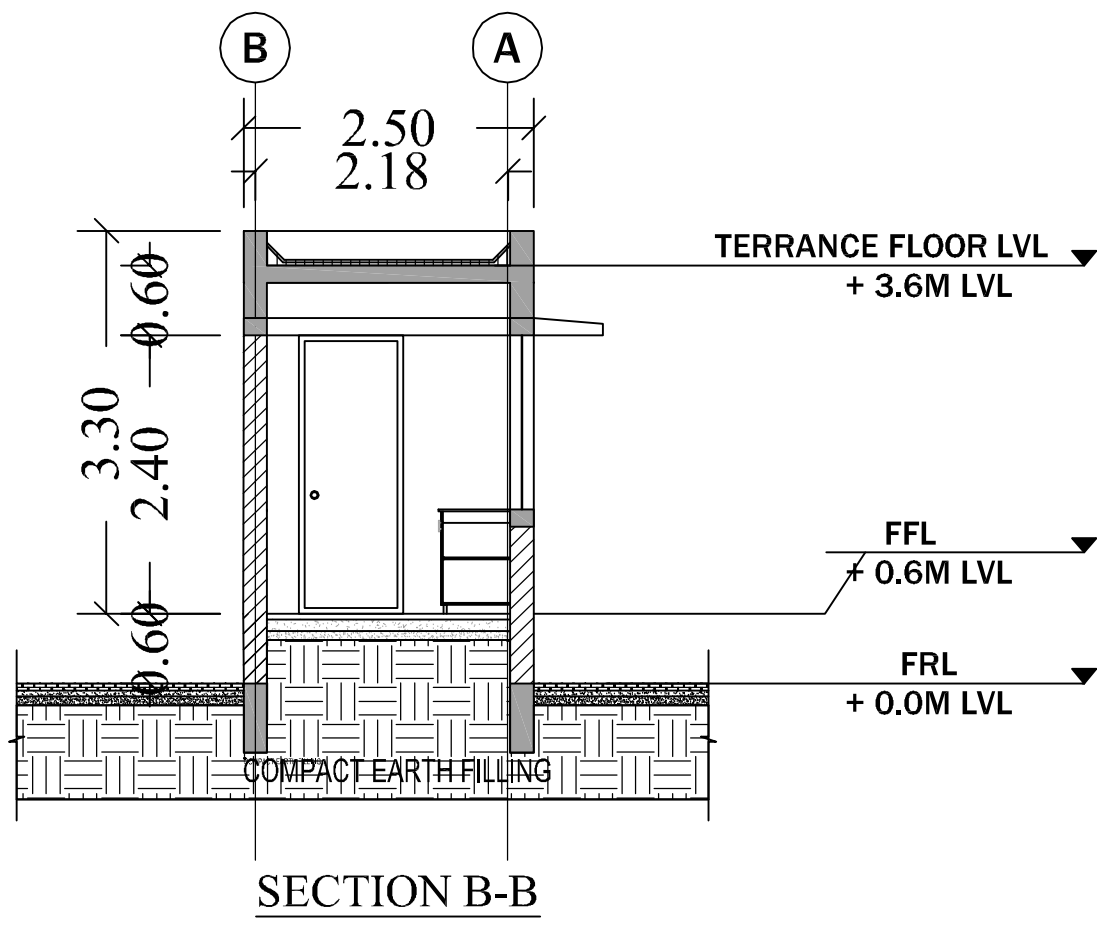

SECTION B-B

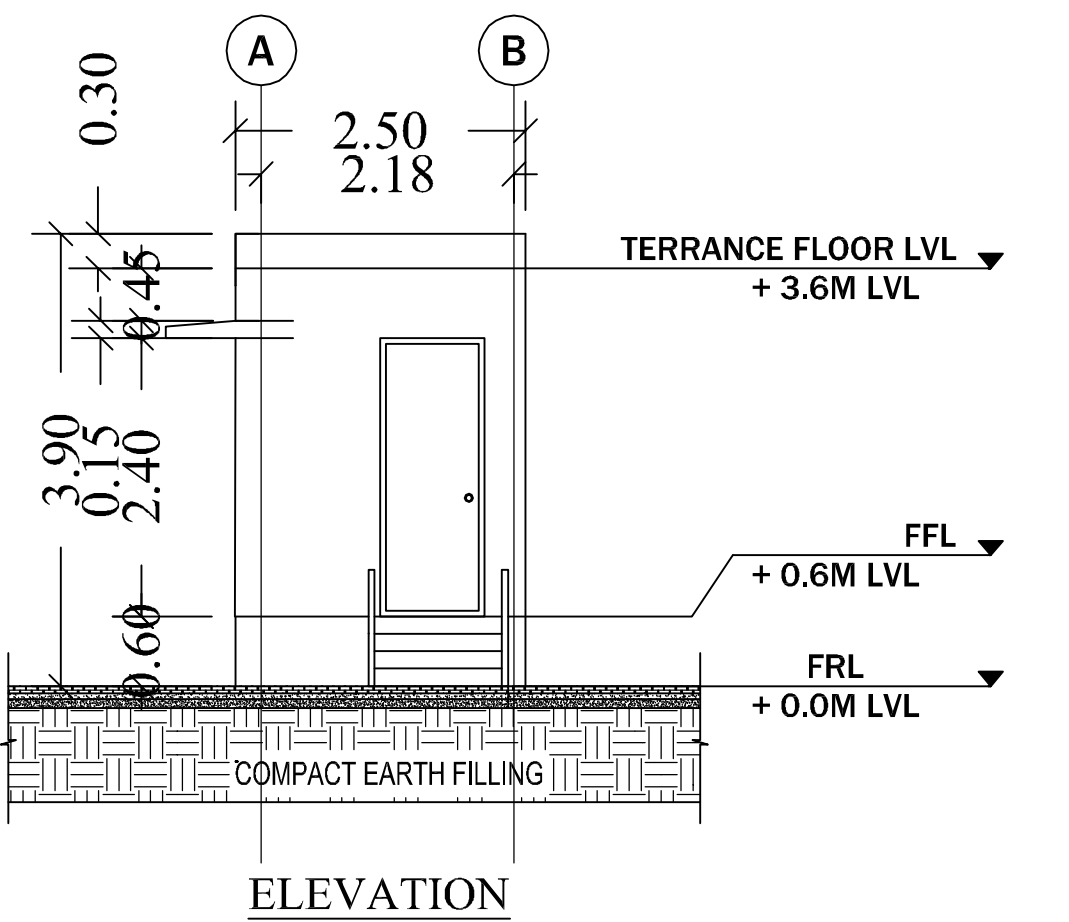


ELEVATION

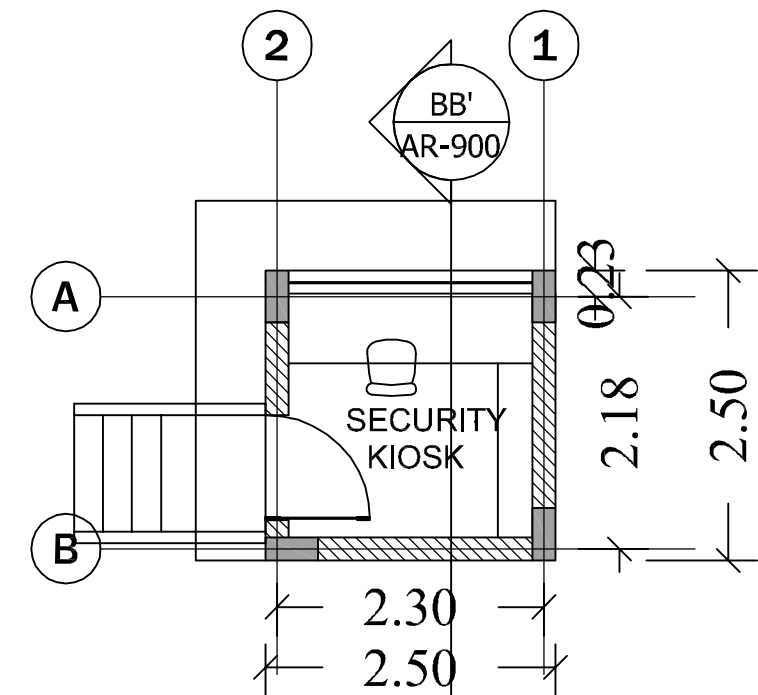


GROUND FLOOR PLAN


GUARD ROOM-4,5,6

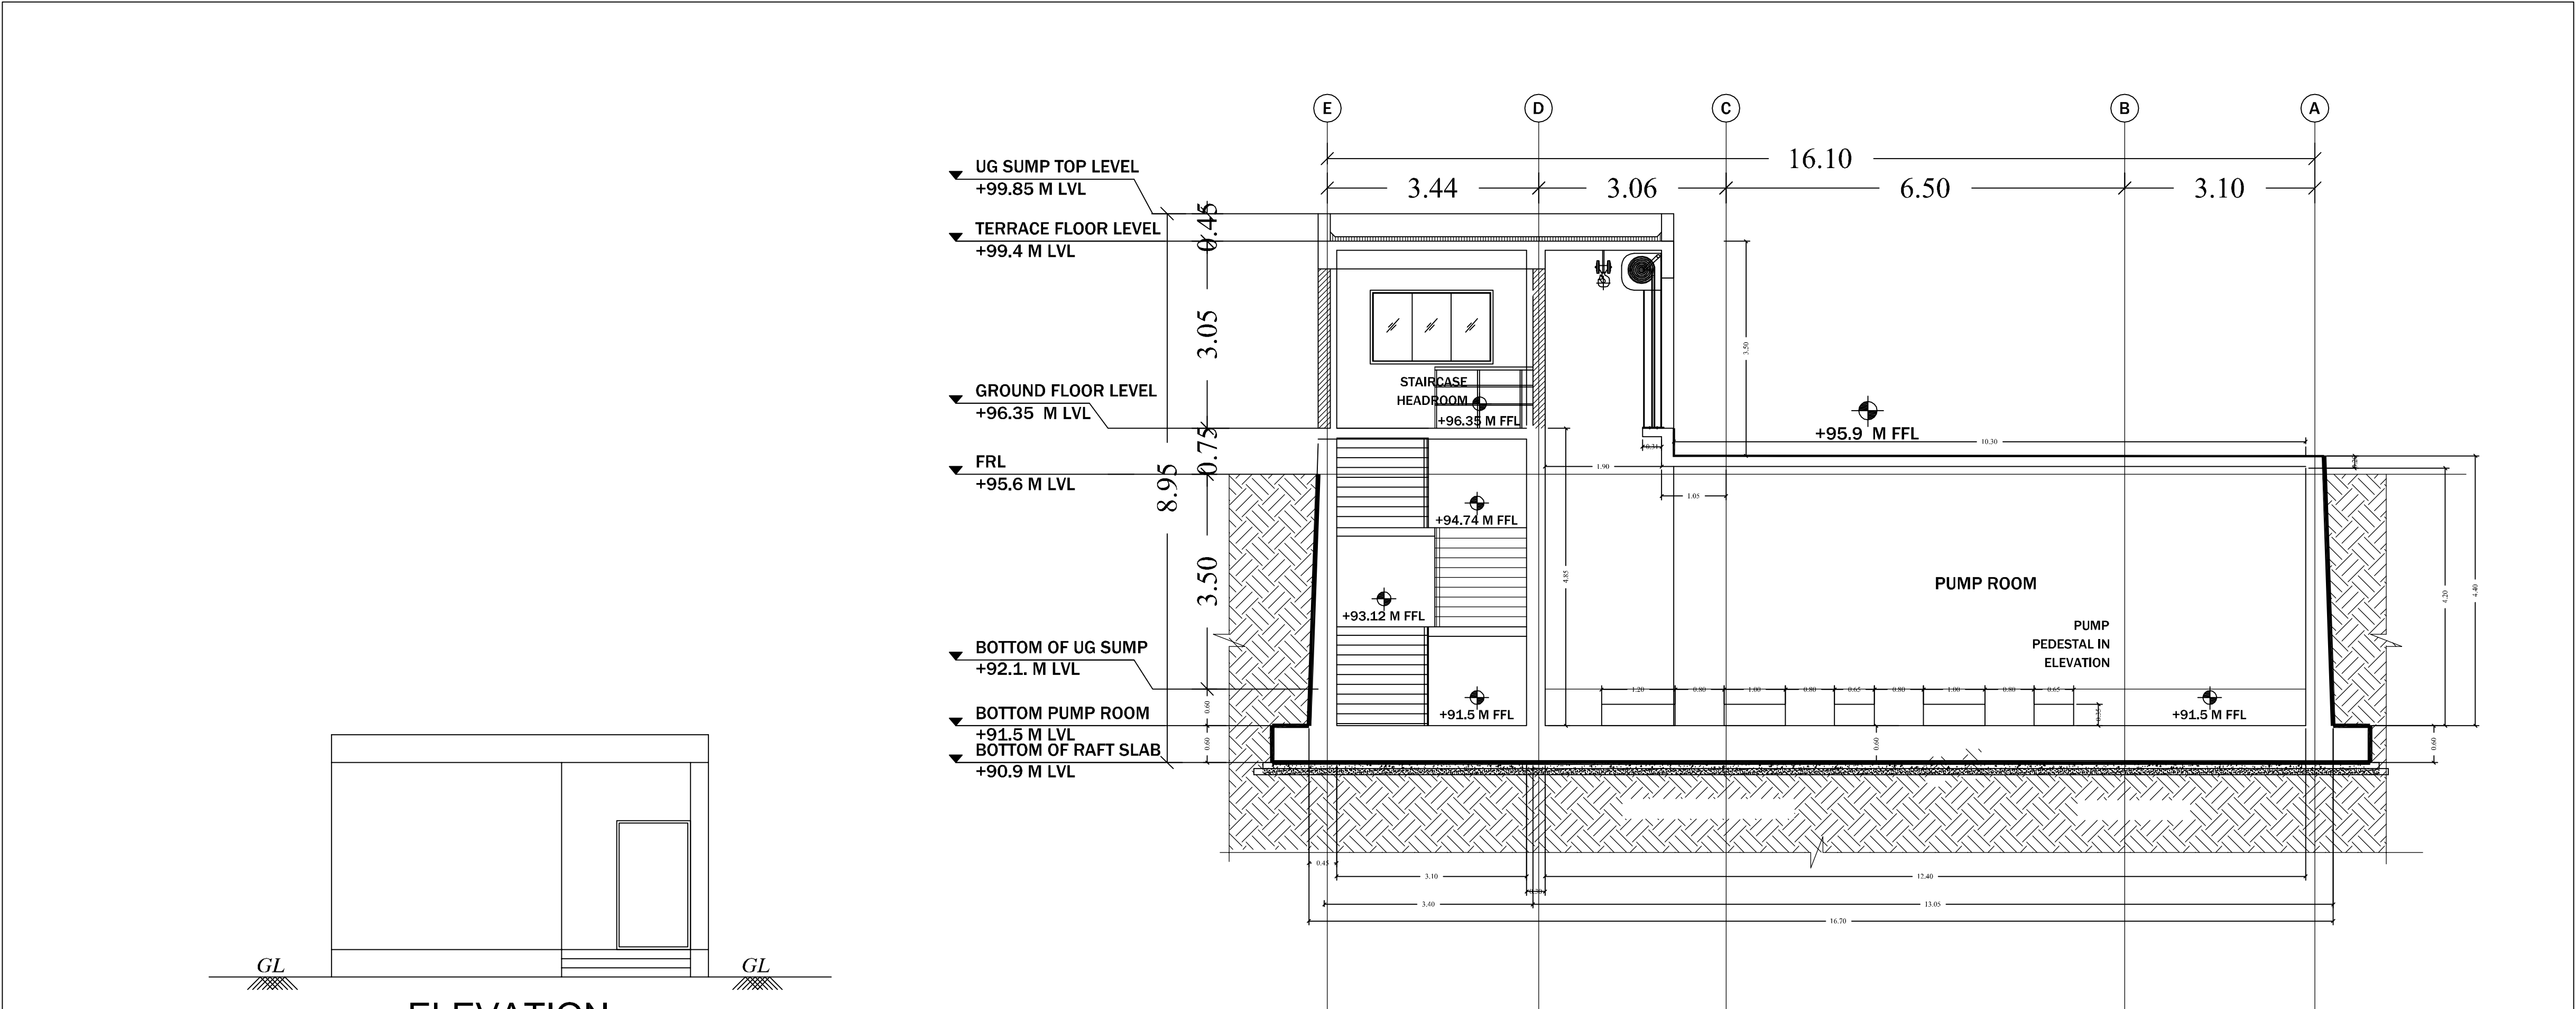

SECTION D-D

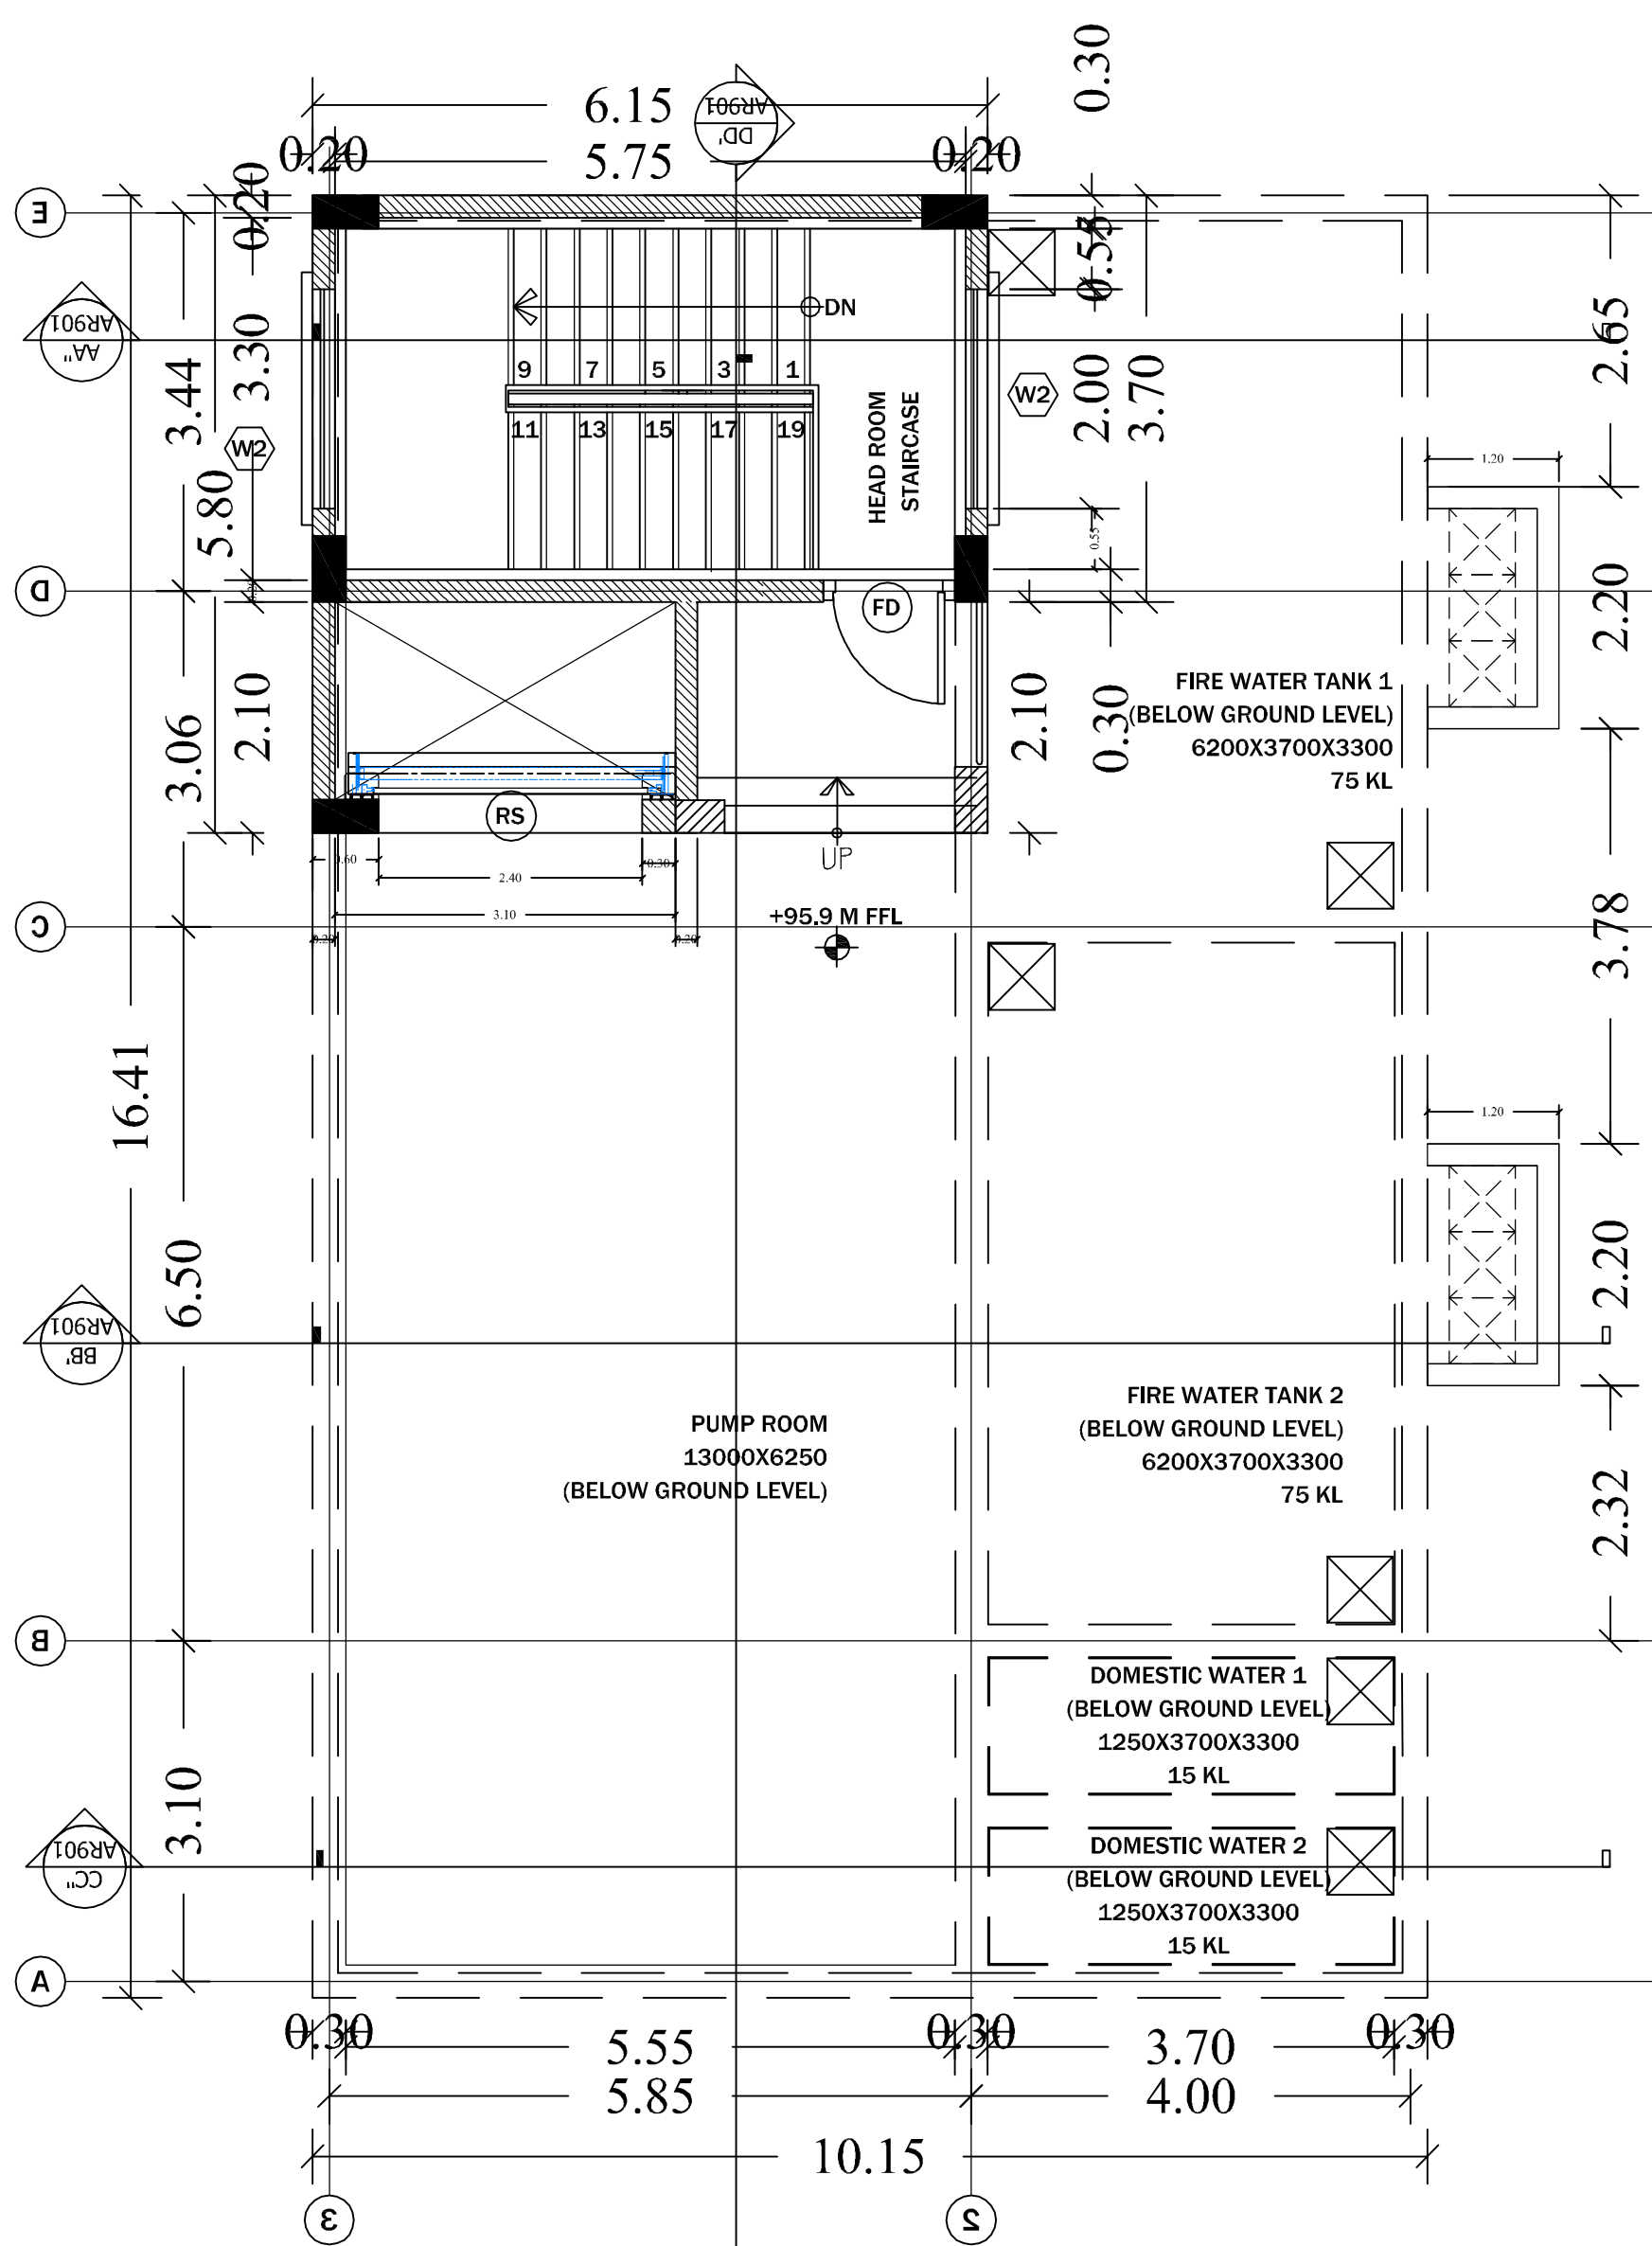

BASEMENT FLOOR PLAN

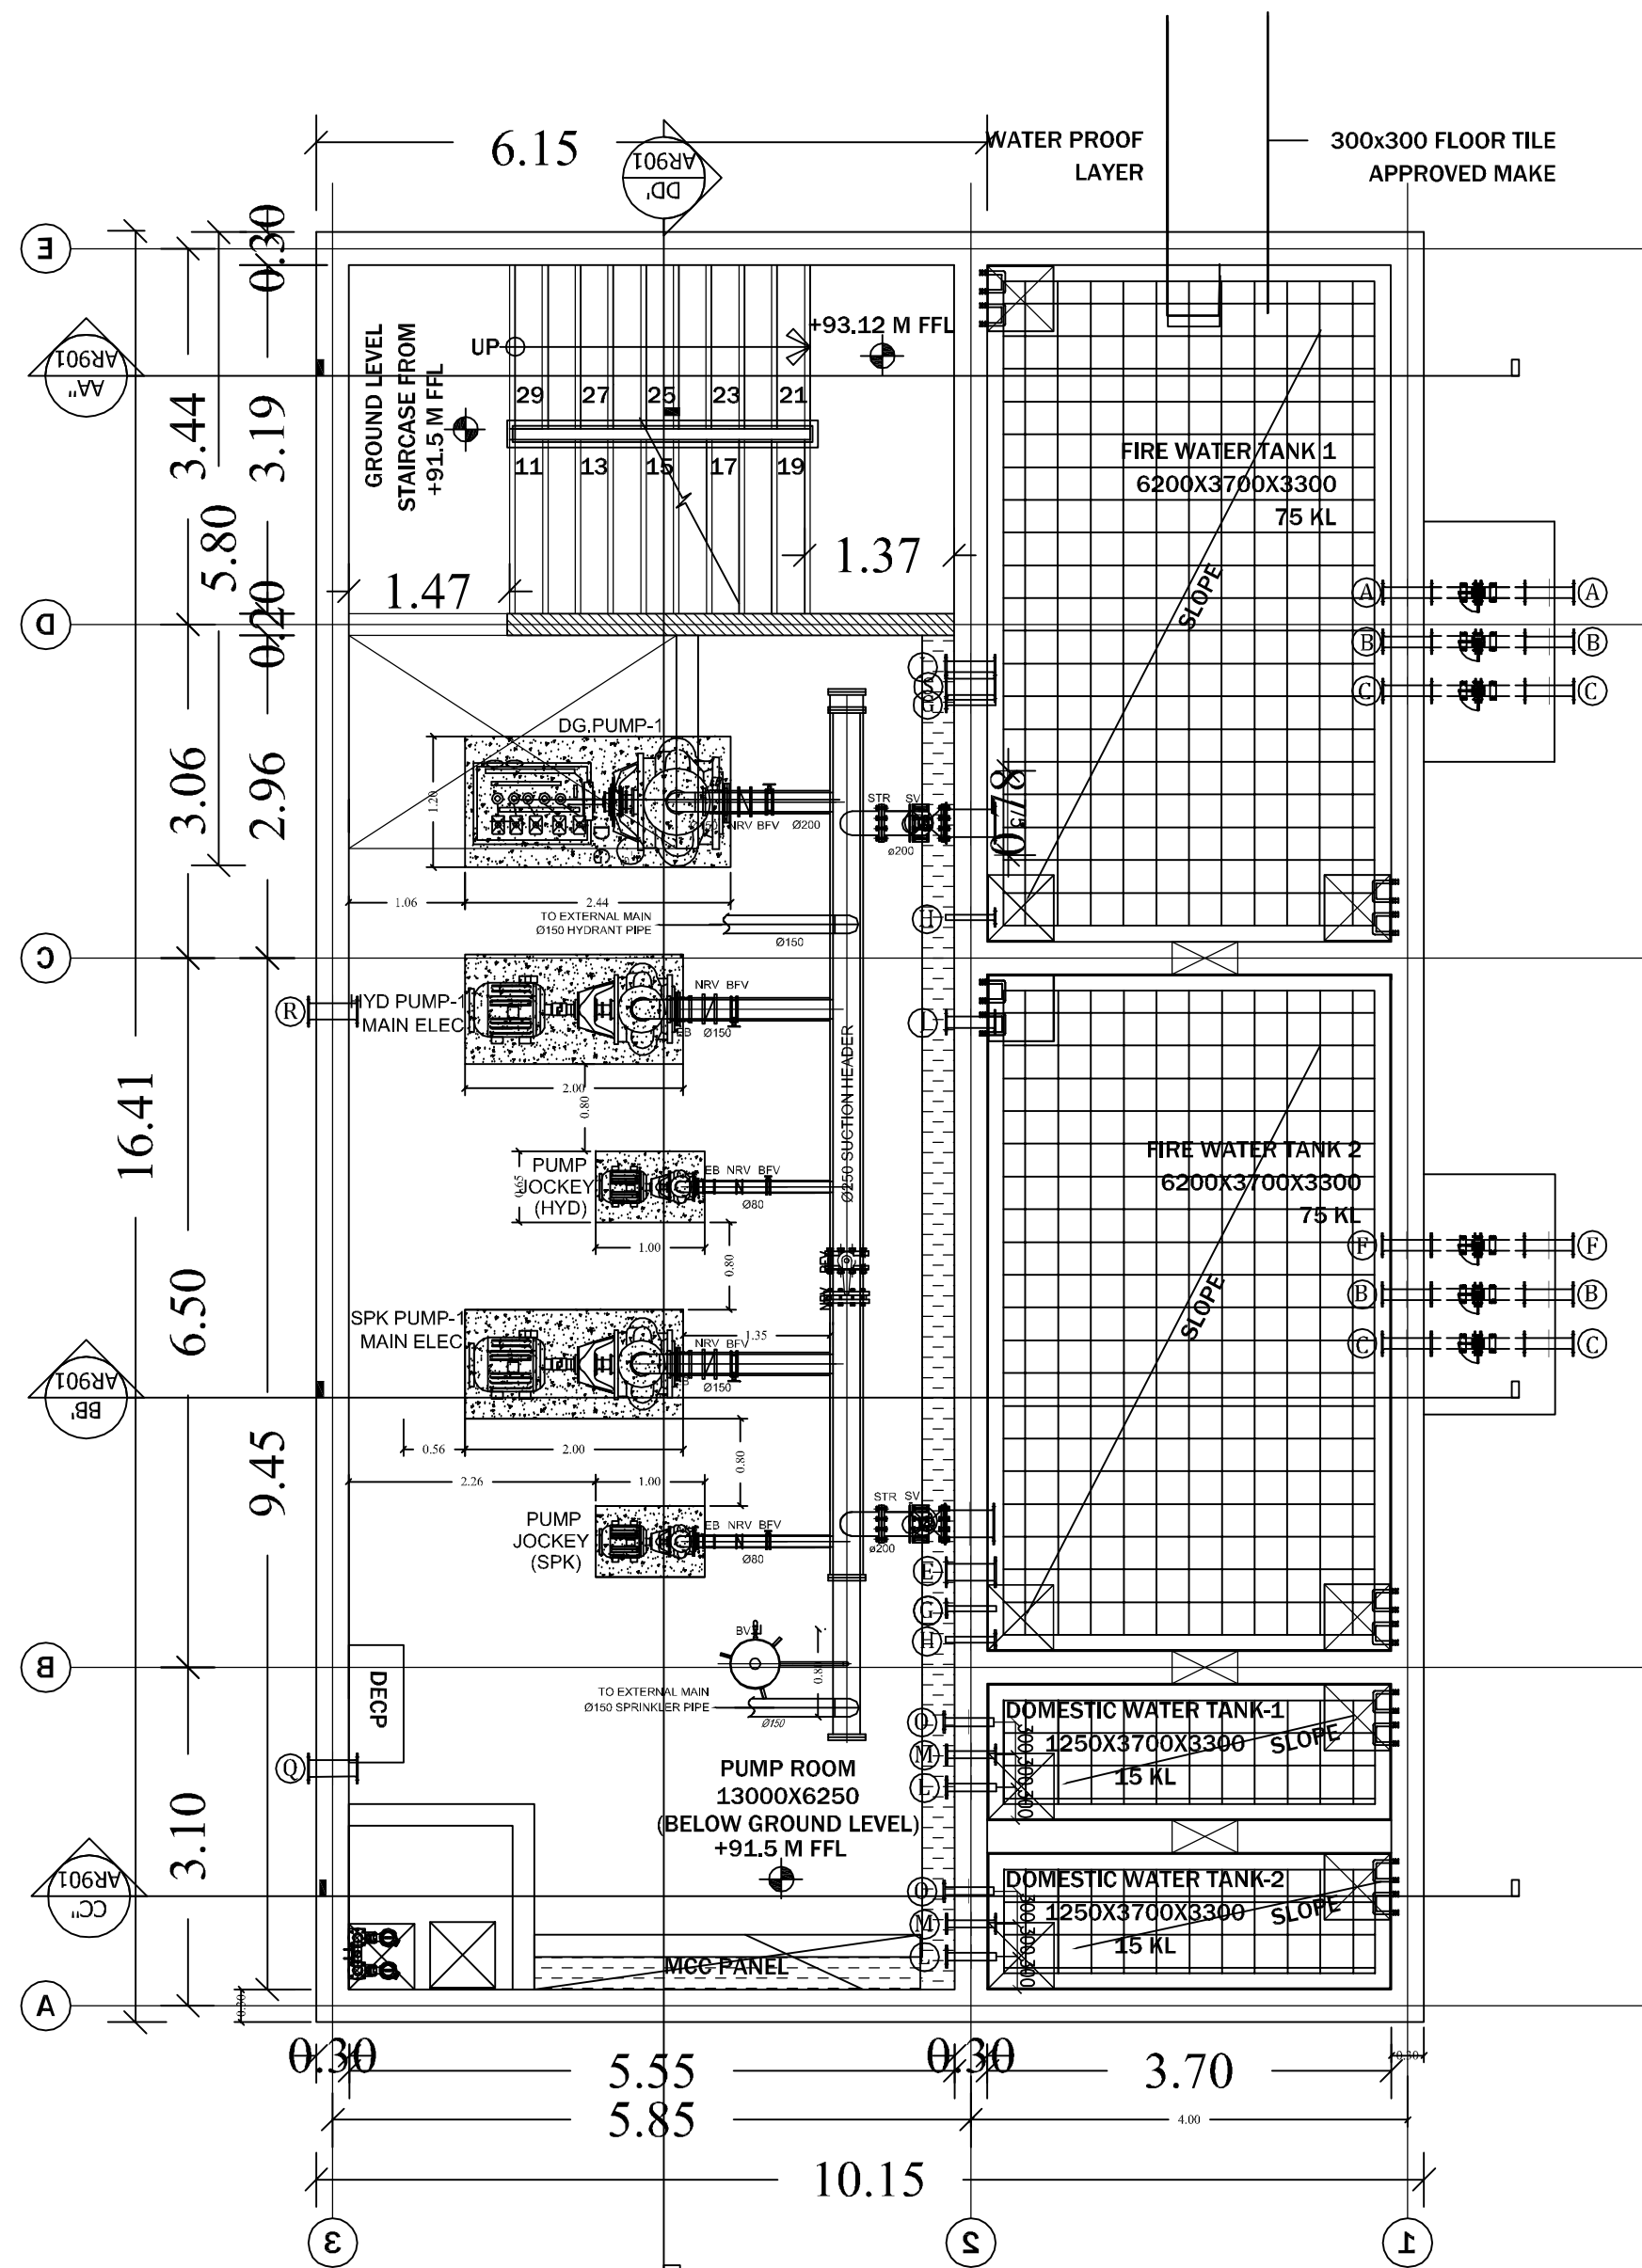

GROUND FLOOR PLAN

PUMP ROOM-3

