



PLAN SHOWING THE PROPOSED CONSTRUCTION OF DIE CASTING PLANT FOR M/S JAYAHIND INDUSTRIES FOR THE SURVEY NOS. 719/1A, 719/1B, 719/2, 719/3A, 719/3B, 719/4, 720/1, 720/2A, 720/2B, 720/2C, 720/3, 721/1A2, 721/2, 722/1, 722/2A, 722/2B, 722/2C, 722/2D, 723/1, 723/2A, 723/2B, 735/1A, 735/1B, 735/2, 735/3A, 735/4A, 735/4B, 735/4C, 735/4D, 735/5 & 735/6 AT KOTTAIYUR VILLAGE, THIRUVALLUR TALUK, THIRUVALLUR DISTRICT

KEY PLAN >

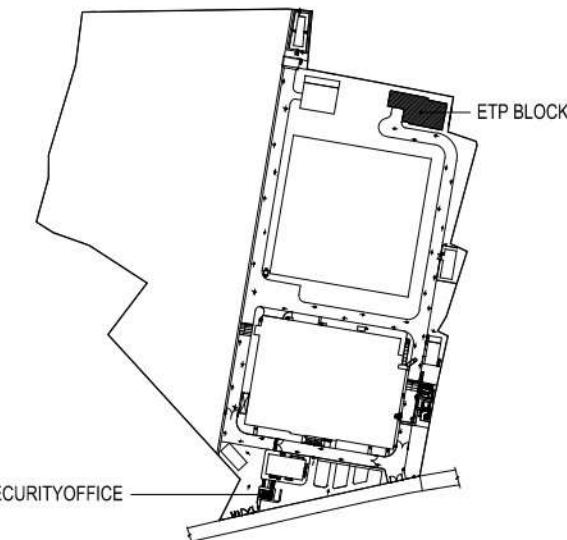

LEGEND >

COLUMN & R.C.C. WALL
115mm THICK BRICK WALL
230mm THICK BRICK WALL

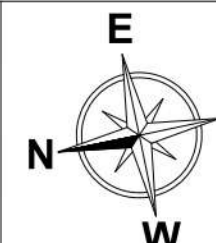

SCHEDULE OF JOINERY

TYPE	DESCRIPTION	SIZE
D5	FLUSH DOOR SINGLE LEAF WITH AIR MASTER GRILL	900 X 2000
D4	FLUSH DOOR WITH AIR MASTER GRILL (W/G)	750 X 2100
GD4	GLASS DOOR	1200 X 2500
GD5	GLASS DOOR	900 X 2100
ASW1	ALUMINUM SLIDING WINDOW	2400 X 1500
ASW2	ALUMINUM SLIDING WINDOW	1500 X 1500
ASW3	ALUMINUM SLIDING WINDOW	1200 X 1500
FG	ALUMINUM FRAME WITH FIXED FROSTED GLASS	1200 X 1500
ALV1	ALUMINUM FIXED GLASS WITH 200W EXHAUST FAN	3000 X 1500
ALV4	ALUMINUM FIXED GLASS WITH 200W EXHAUST FAN	600 X 1500
OP	OPENING	1200 X 2300

NOTE:

ALL DIMENSIONS ARE IN METERS

DRAWING TITLE:

SECURITY OFFICE & ETP BLOCK
FLOOR PLAN, SECTION & ELEVATION

SCALE: 1:100 SHEET SIZE: A3

AREA STATEMENT

S.NO	FLOOR DETAILS	TOTAL BUILTUP AREA	NON FSI AREA	FSI AREA
01	WATCHMAN BOOTH	88.27	0.00	88.27
02	METER ROOM:			
	GROUND FLOOR	20.09	0.00	20.09
03	ETP BLOCK:			
	GROUND FLOOR	437.66	0.00	437.66
	TOTAL	546.02	0.00	546.02

APPLICANT SIGNATURE:

M/S JAYAHIND INDUSTRIES PVT. LTD.
Authorized Signatory










ARCHITECT SIGNATURE:

Architect
2-A, 720/1 AL3967
10/3, 2nd Street, Kottaiyur Village,
Arundh Nagar - 600 054,
chennai-architect@gmail.com


STRUCTURAL ENGINEER SIGNATURE:

Structural Engineer
B. SENTHILKUMAR, M.E. (Structural)
Licensed Building Surveyor
Certificate No. 17192/13
1712, V.C.S. Nagar,
G.M. Mills Post, Coimbatore-641 009.


FOR OFFICE USE:

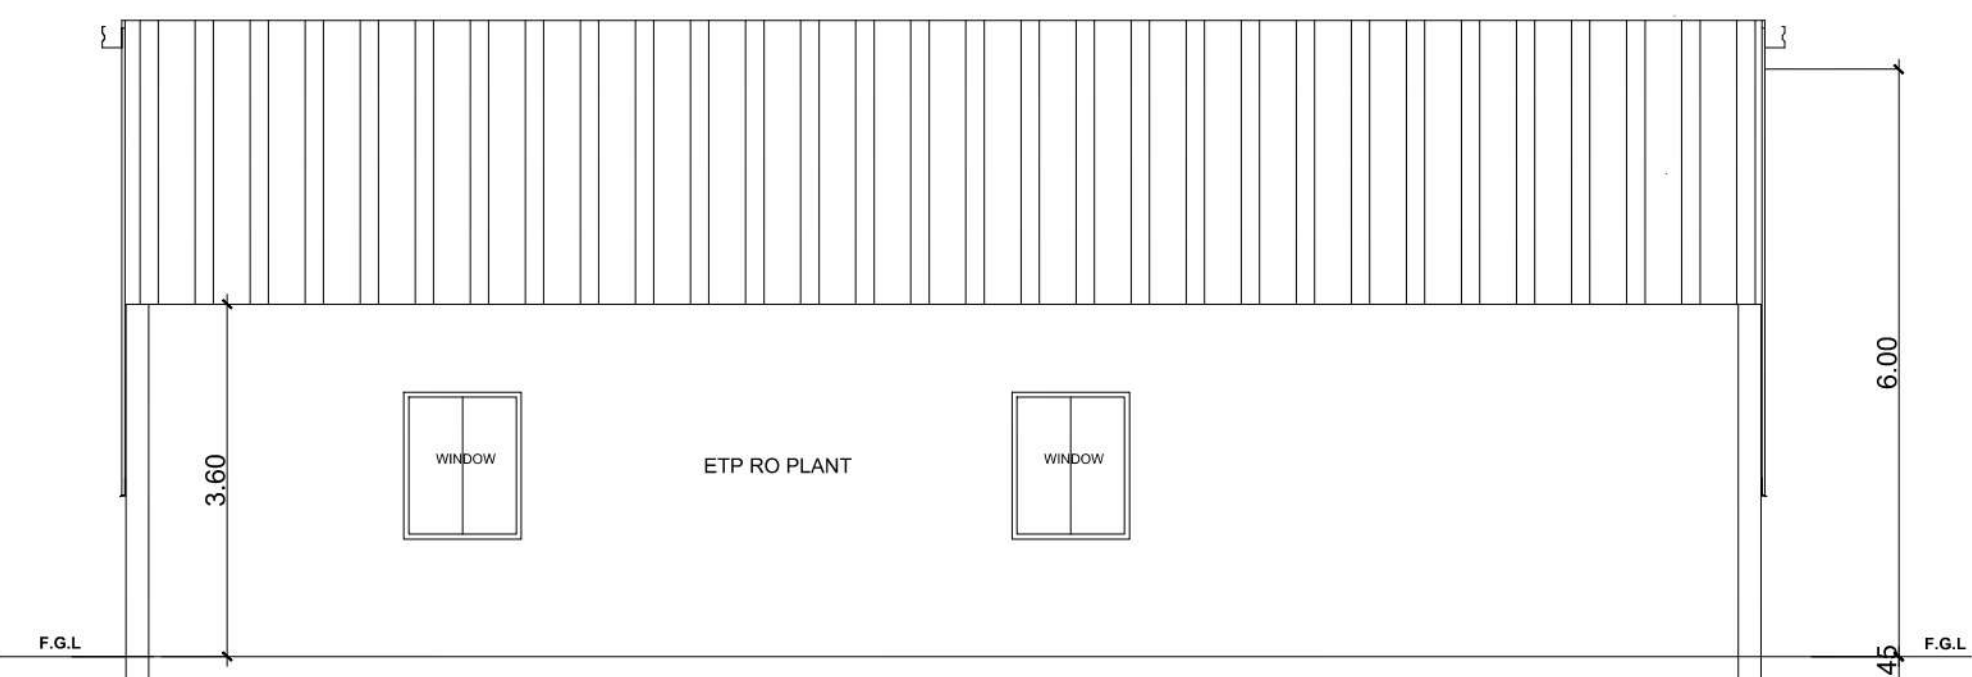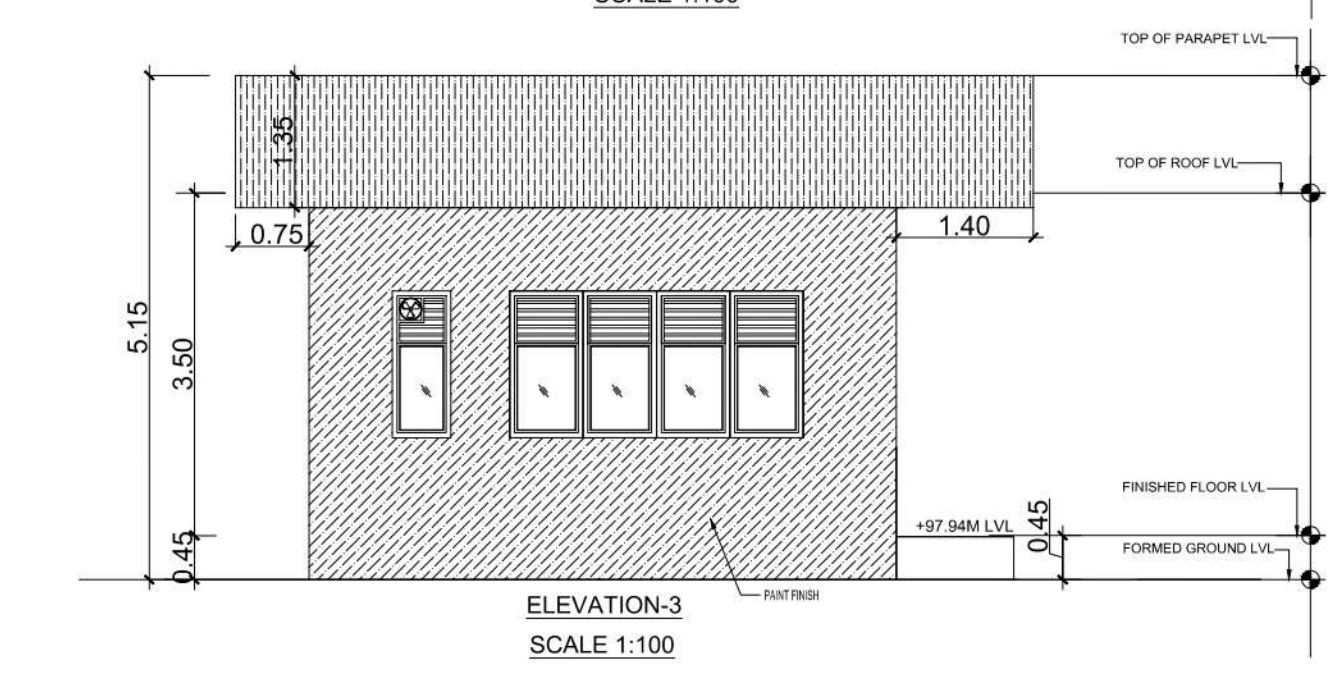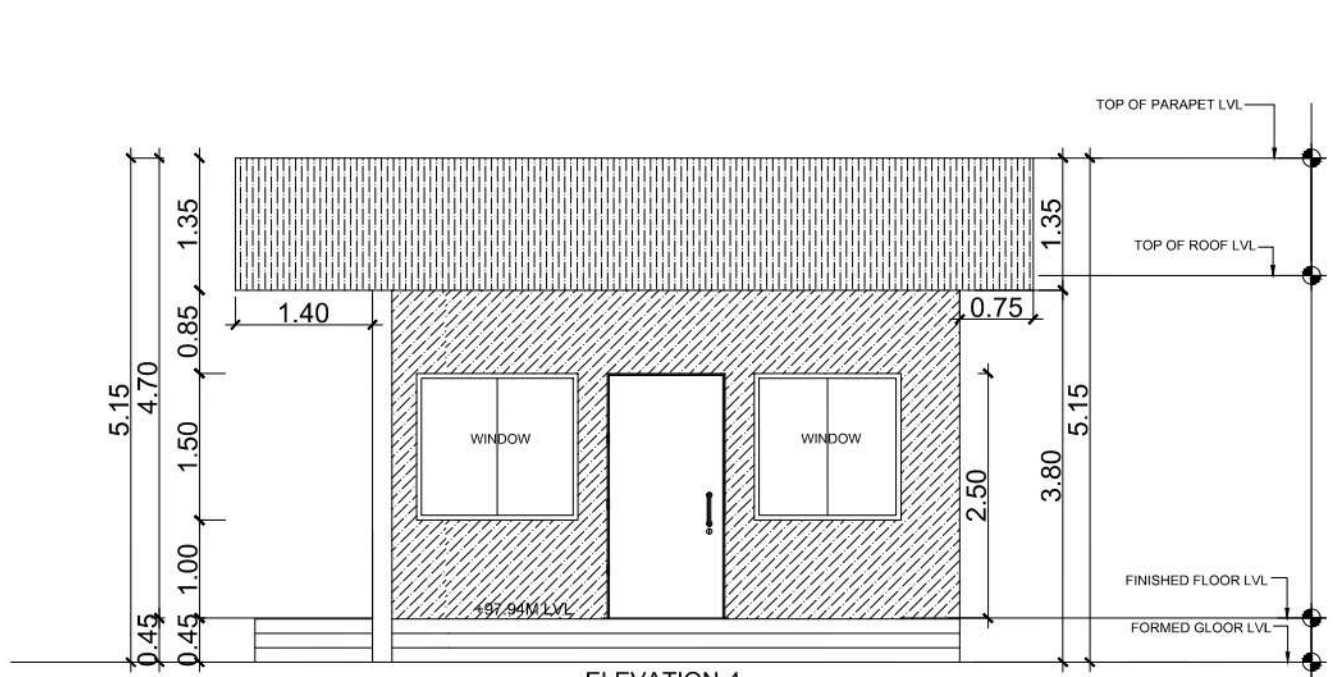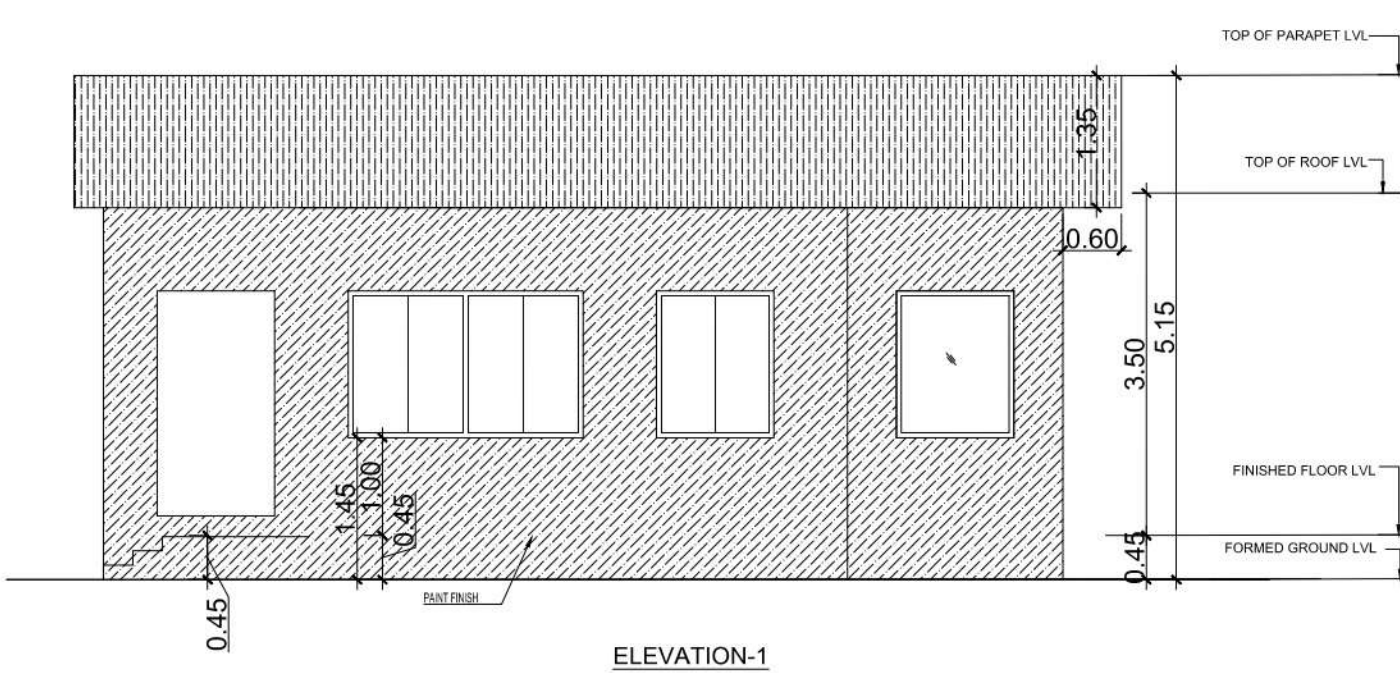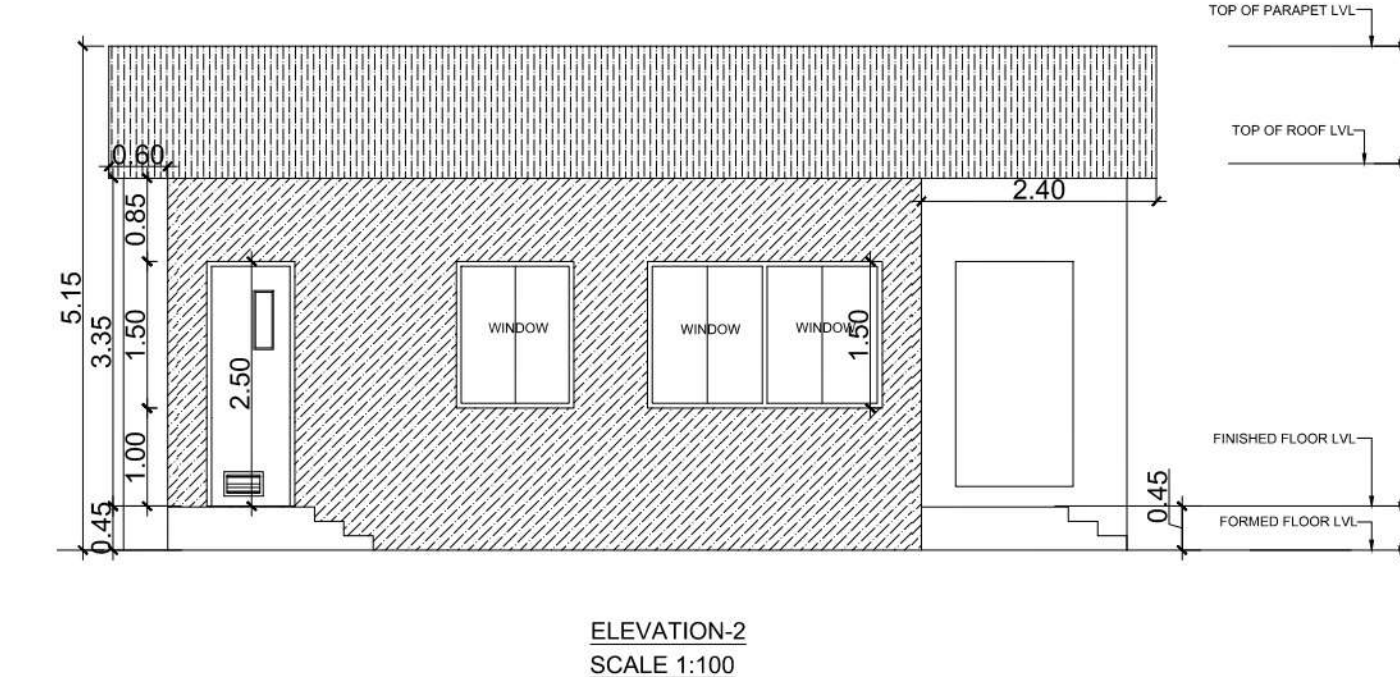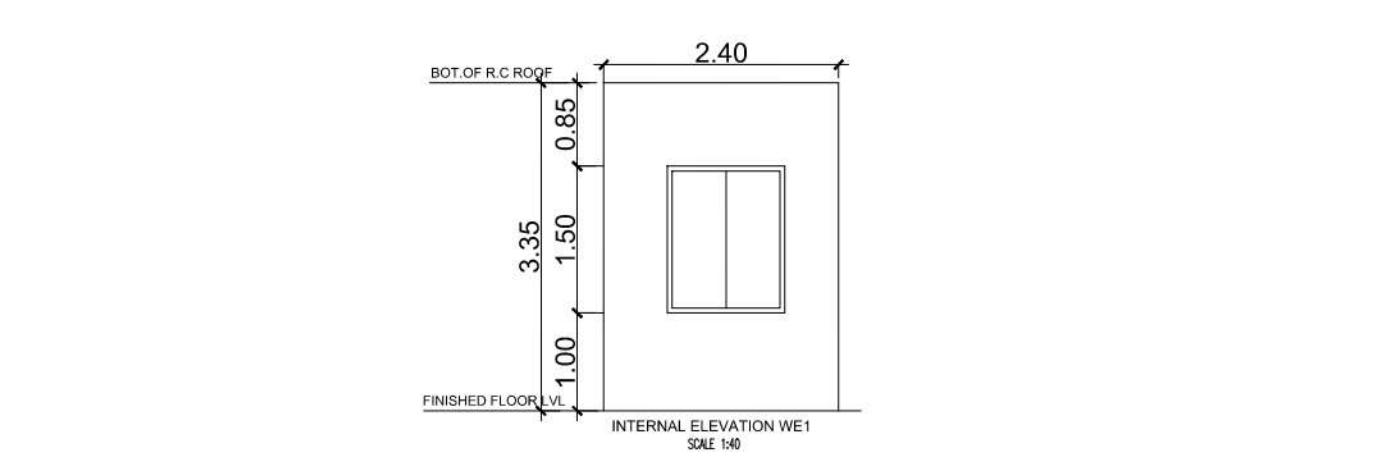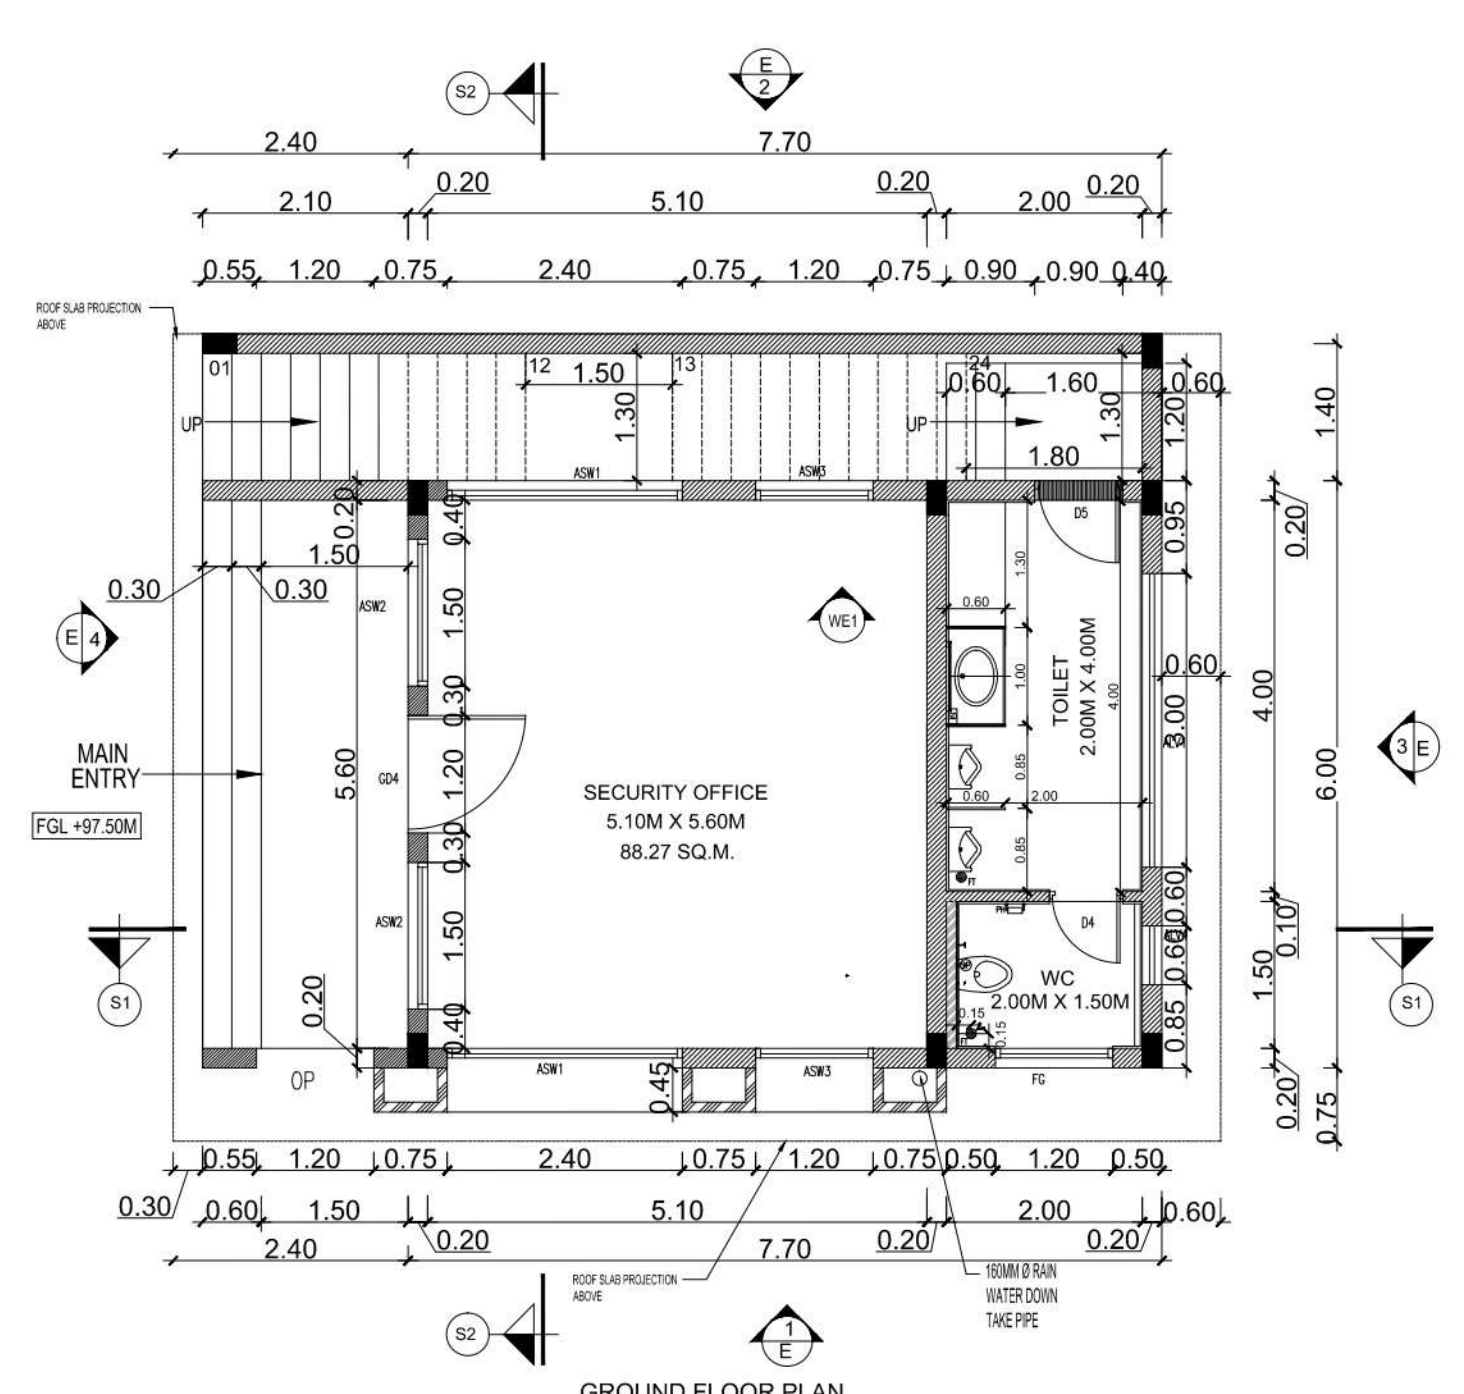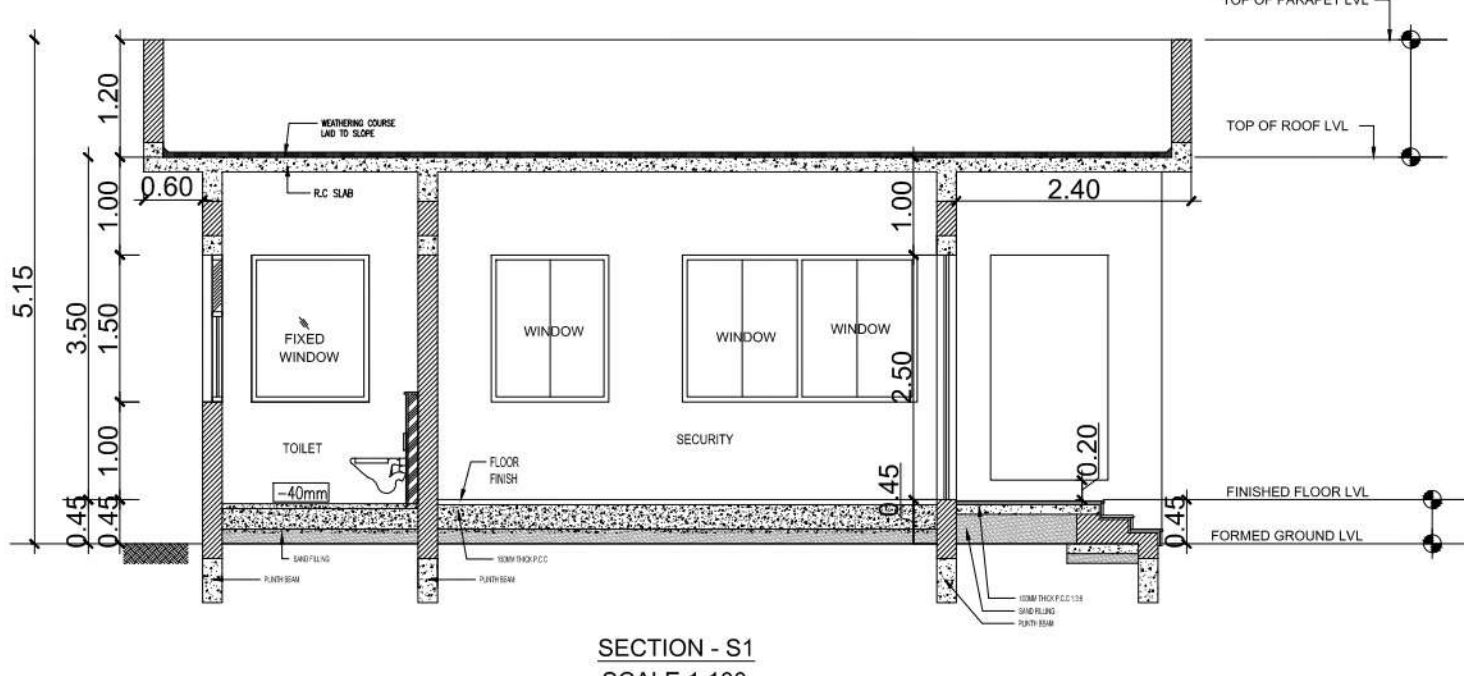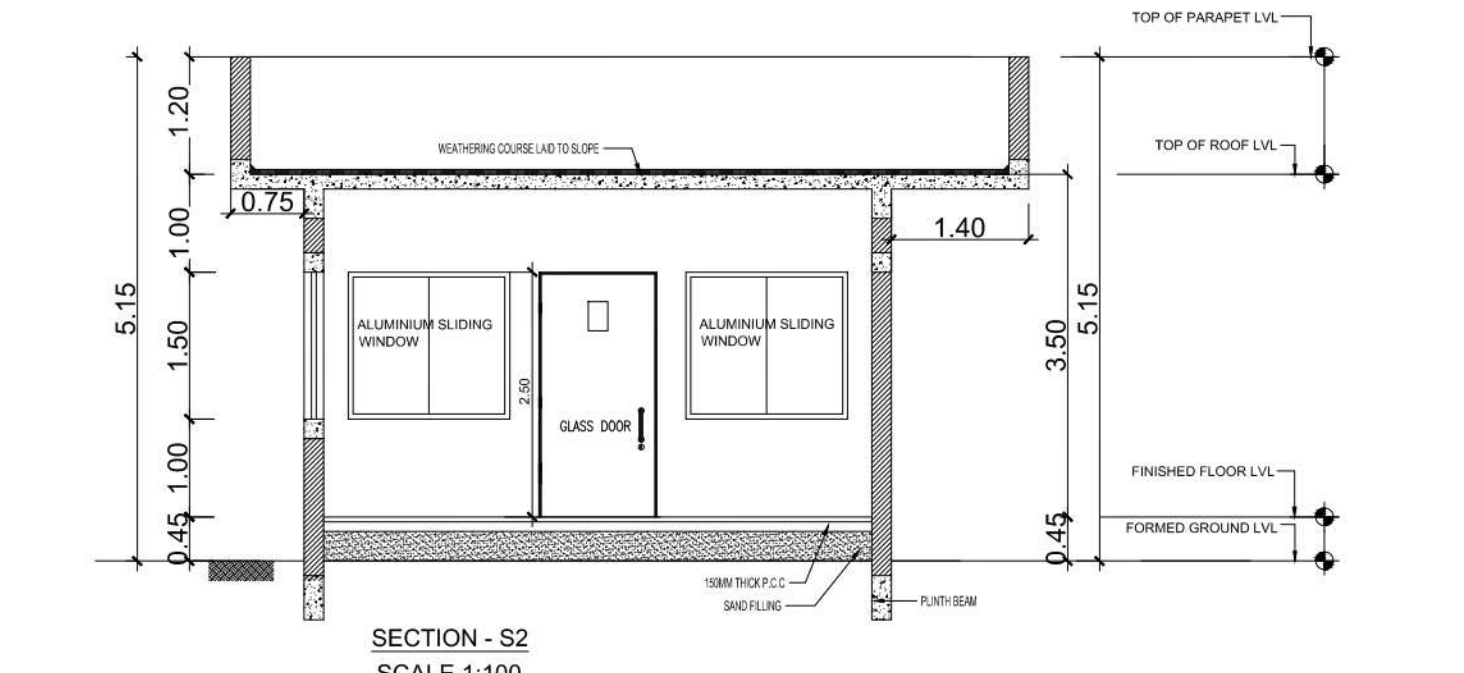

SECTION 01 - ETP BLOCK

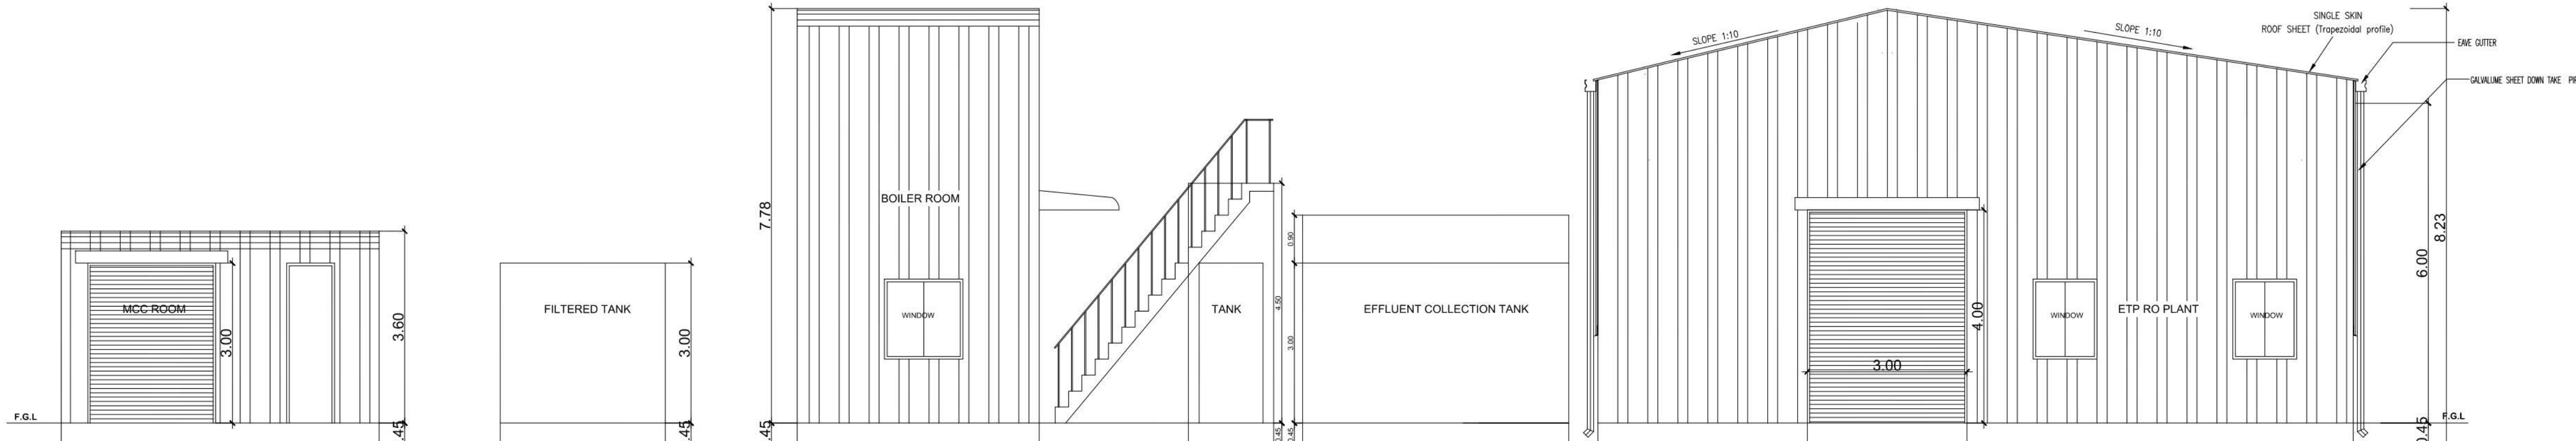


FRONT ELEVATION - ETP BLOCK

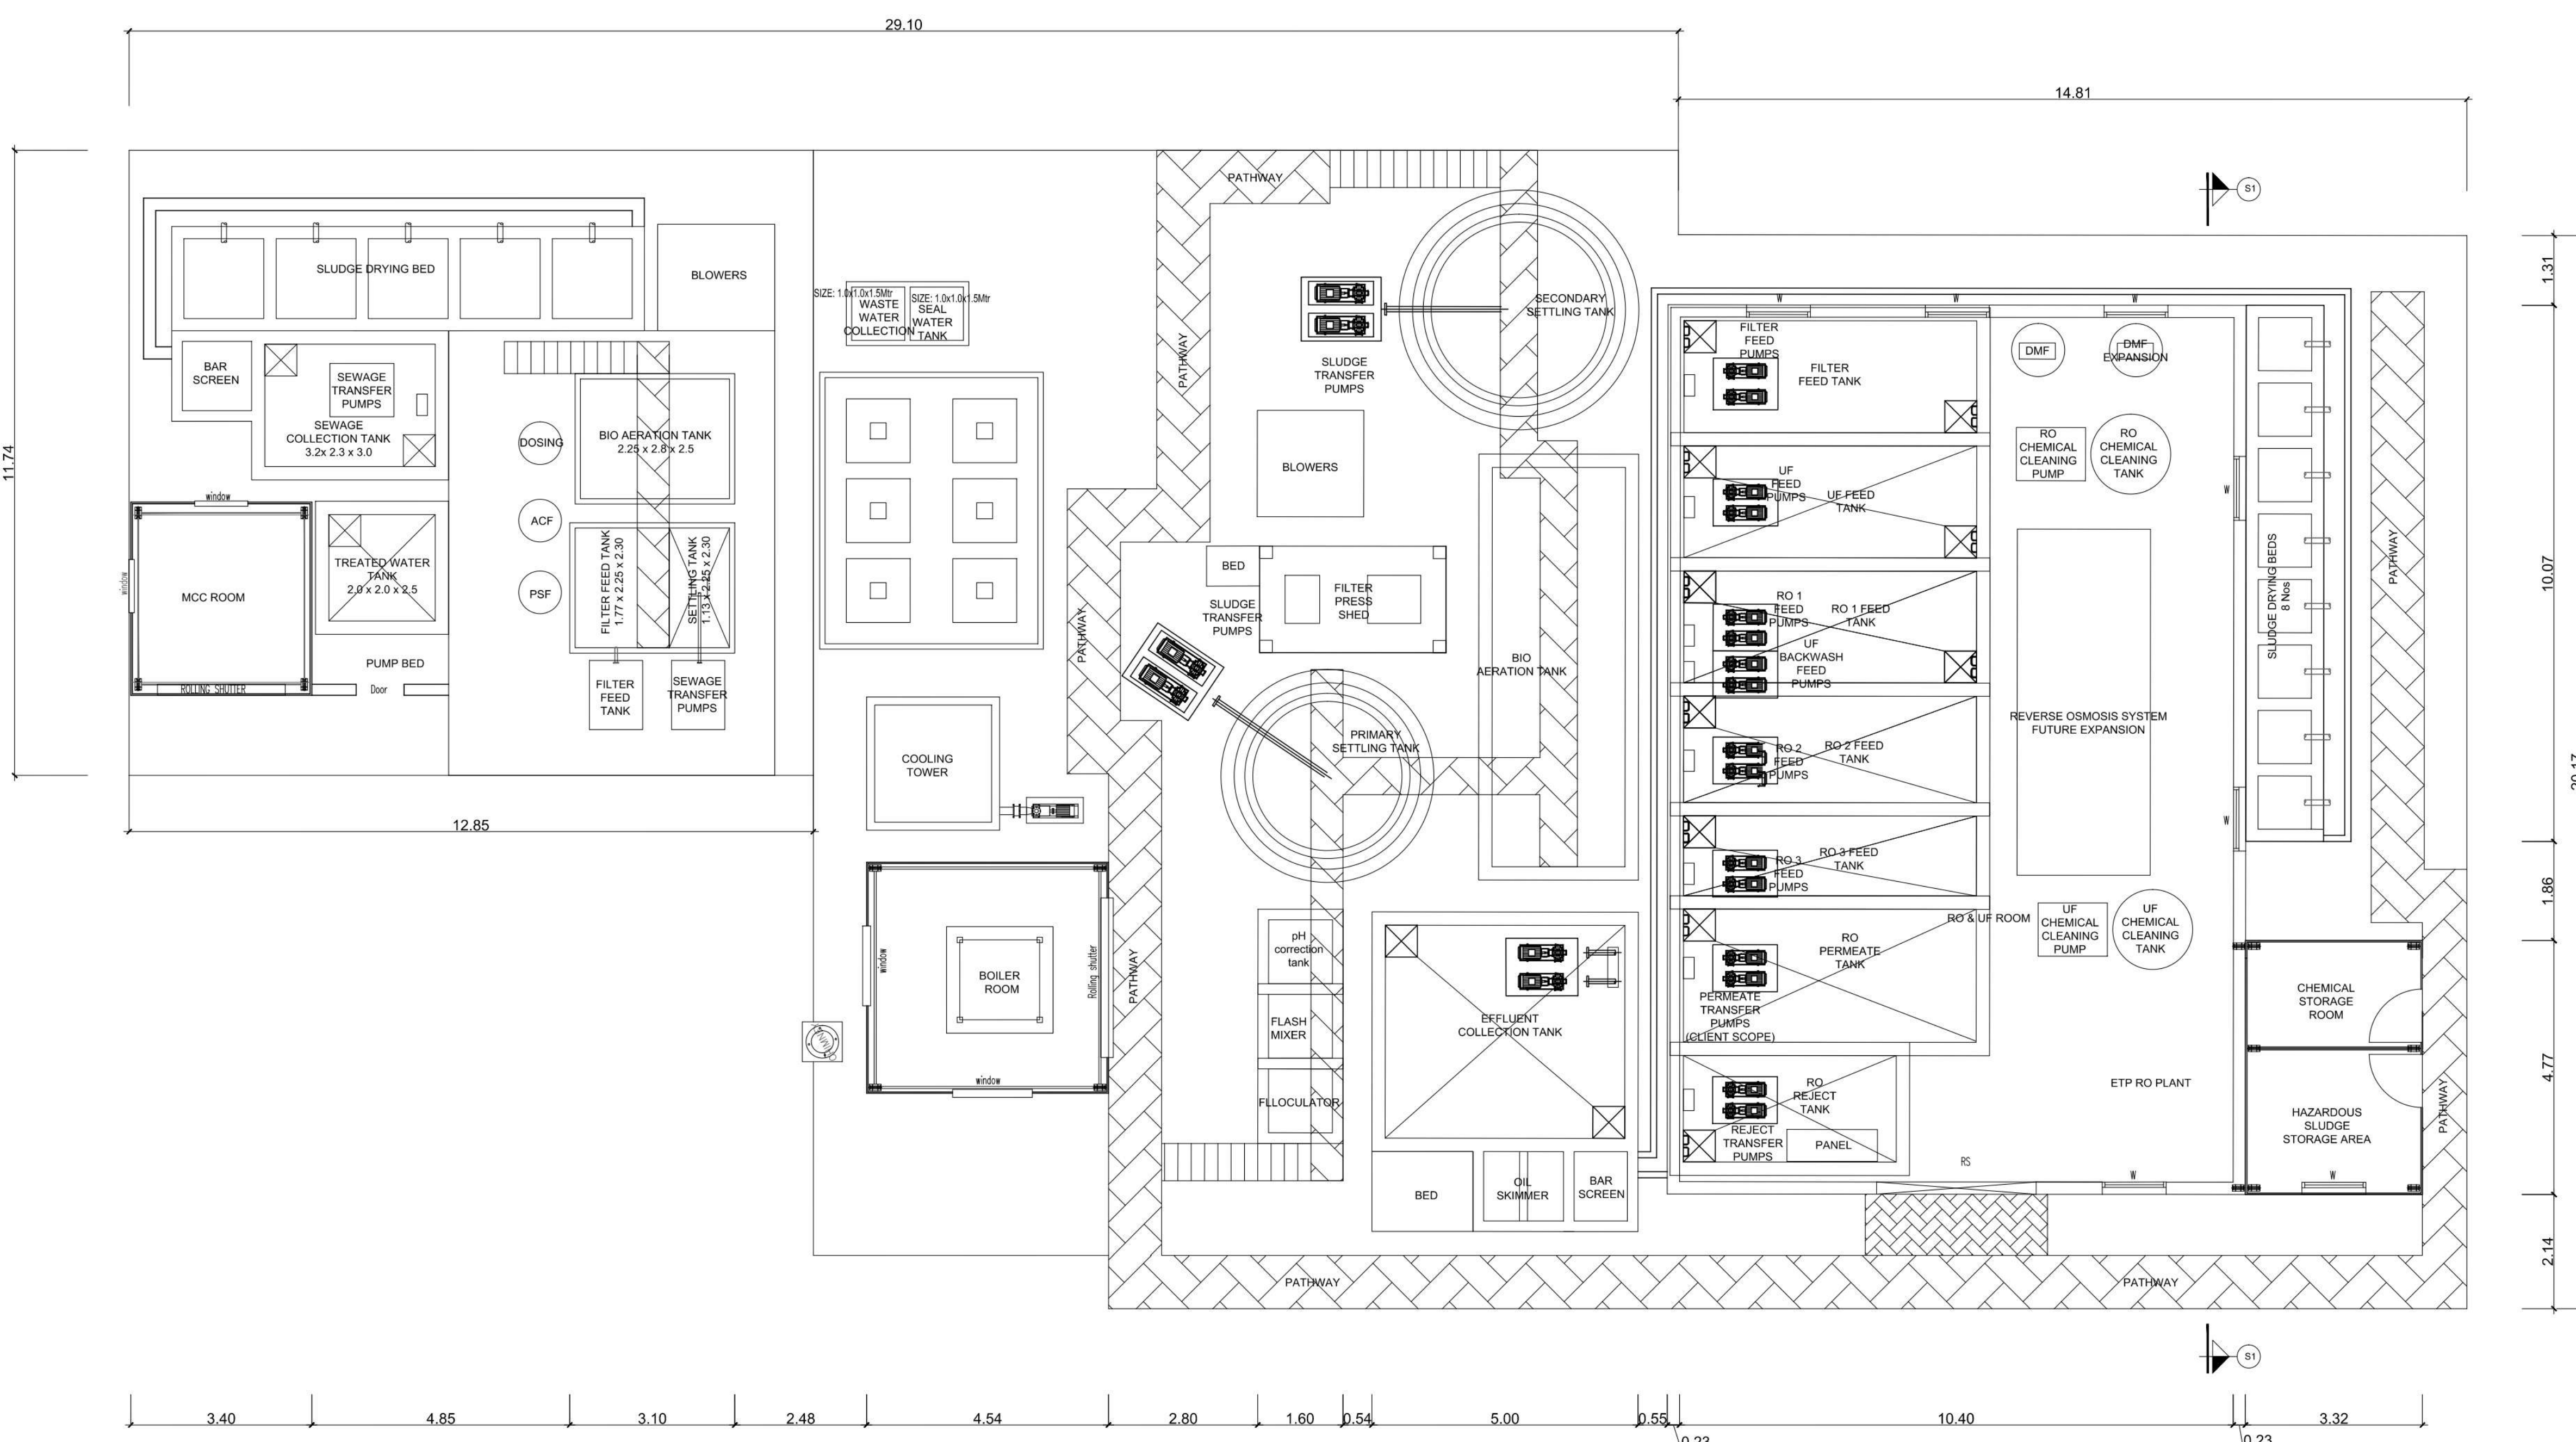

GROUND FLOOR PLAN - ETP BLOCK
SCALE 1:100

PLAN SHOWING THE PROPOSED CONSTRUCTION OF DIE CASTING PLANT FOR M/S JAYAHIND INDUSTRIES FOR THE SURVEY NOS. 719/1A, 719/1B, 719/2, 719/3A, 719/3B, 719/4, 720/1, 720/2A, 720/2B, 720/2C, 720/3, 721/1A2, 721/2, 722/1, 722/2A, 722/2B, 722/2C, 722/2D, 723/1, 723/2A, 723/2B, 735/1A, 735/1B, 735/2, 735/3, 735/4A, 735/4B, 735/4C, 735/4D, 735/5 & 735/6 AT KOTTAIYUR VILLAGE, THIRUVALLUR TALUK, THIRUVALLUR DISTRICT

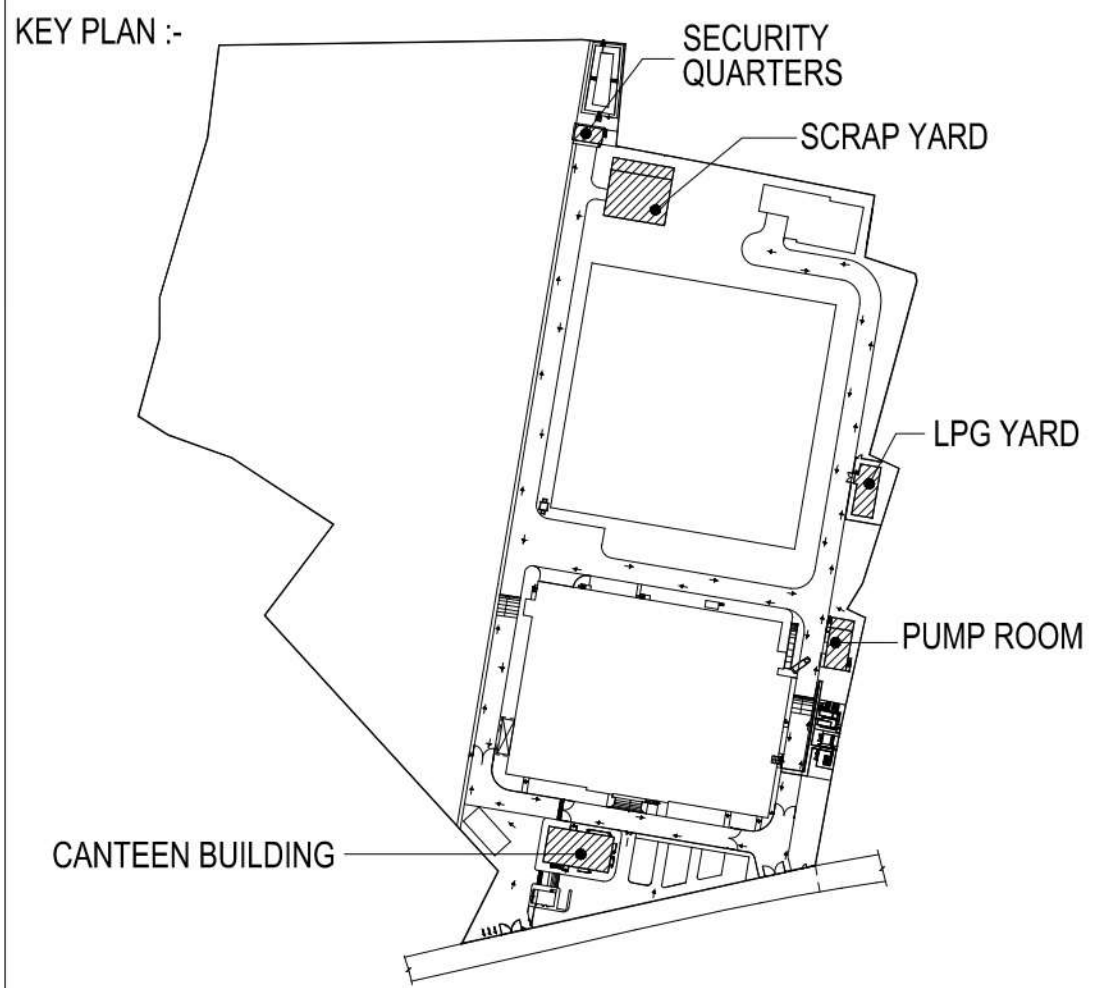

DRAWING TITLE:
PUMP ROOM, LPG YARD, SCRAP YARD, SECURITY QUARTERS & CANTEN BUILDING FLOOR PLAN, SECTION & ELEVATION






SCALE: 1:200		SHEET SIZE: A1		
AREA STATEMENT				
S.NO	FLOOR DETAILS	TOTAL BUILTUP AREA	NON FSI AREA	FSI AREA
01.	CANTEN BLOCK:			
	GROUND FLOOR	644.36	0.00	644.36
02.	PUMP & SUMP ROOM			
	BASEMENT FLOOR	231.92	0.00	231.92
	GROUND FLOOR	209.52	0.00	209.52
	CANOPY AREA	29.76	0.00	29.76
	TOTAL	471.20	0.00	471.20
03.	LPG YARD:			
	GROUND FLOOR	216.95	0.00	216.95
04.	SCRAP YARD:			
	GROUND FLOOR	137.44	0.00	137.44
05.	SECURITY QUARTERS:			
	GROUND FLOOR	80.52	0.00	80.52
	TOTAL	1550.47	0.00	1550.47

APPLICANT SIGNATURE:


ARCHITECT SIGNATURE:

STRUTURAL ENGINEER SIGNATURE:

FOR OFFICE USE:

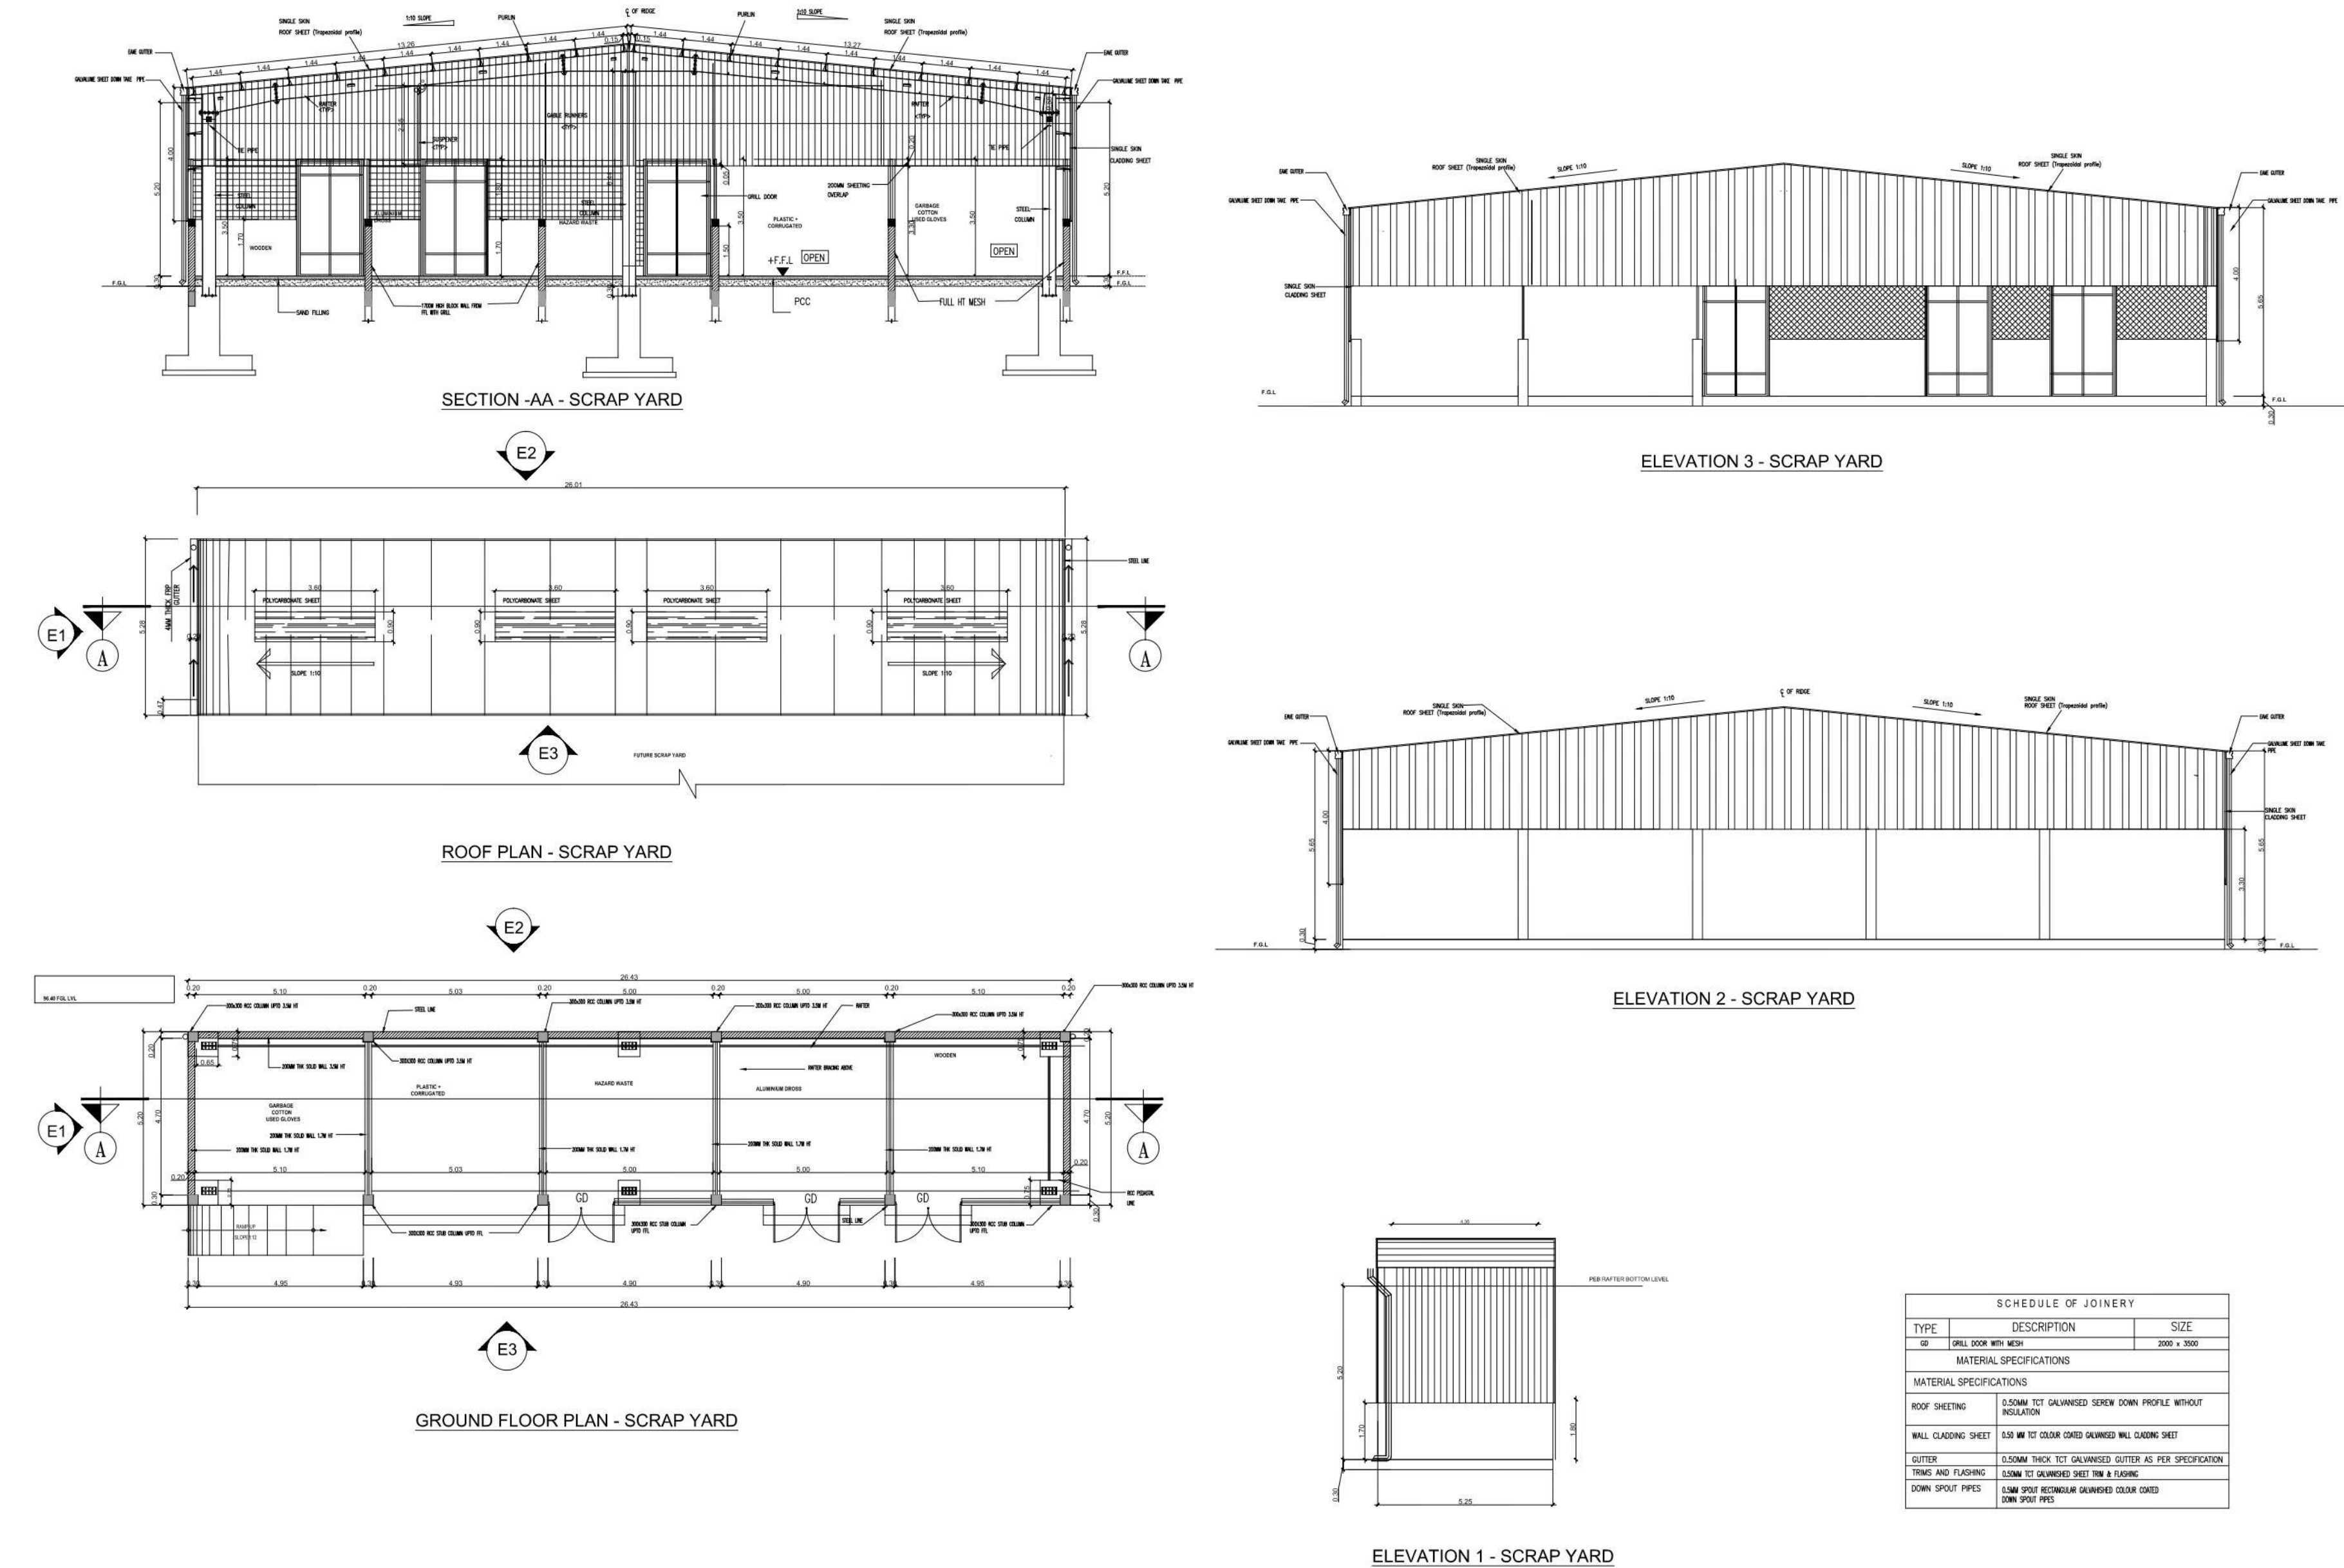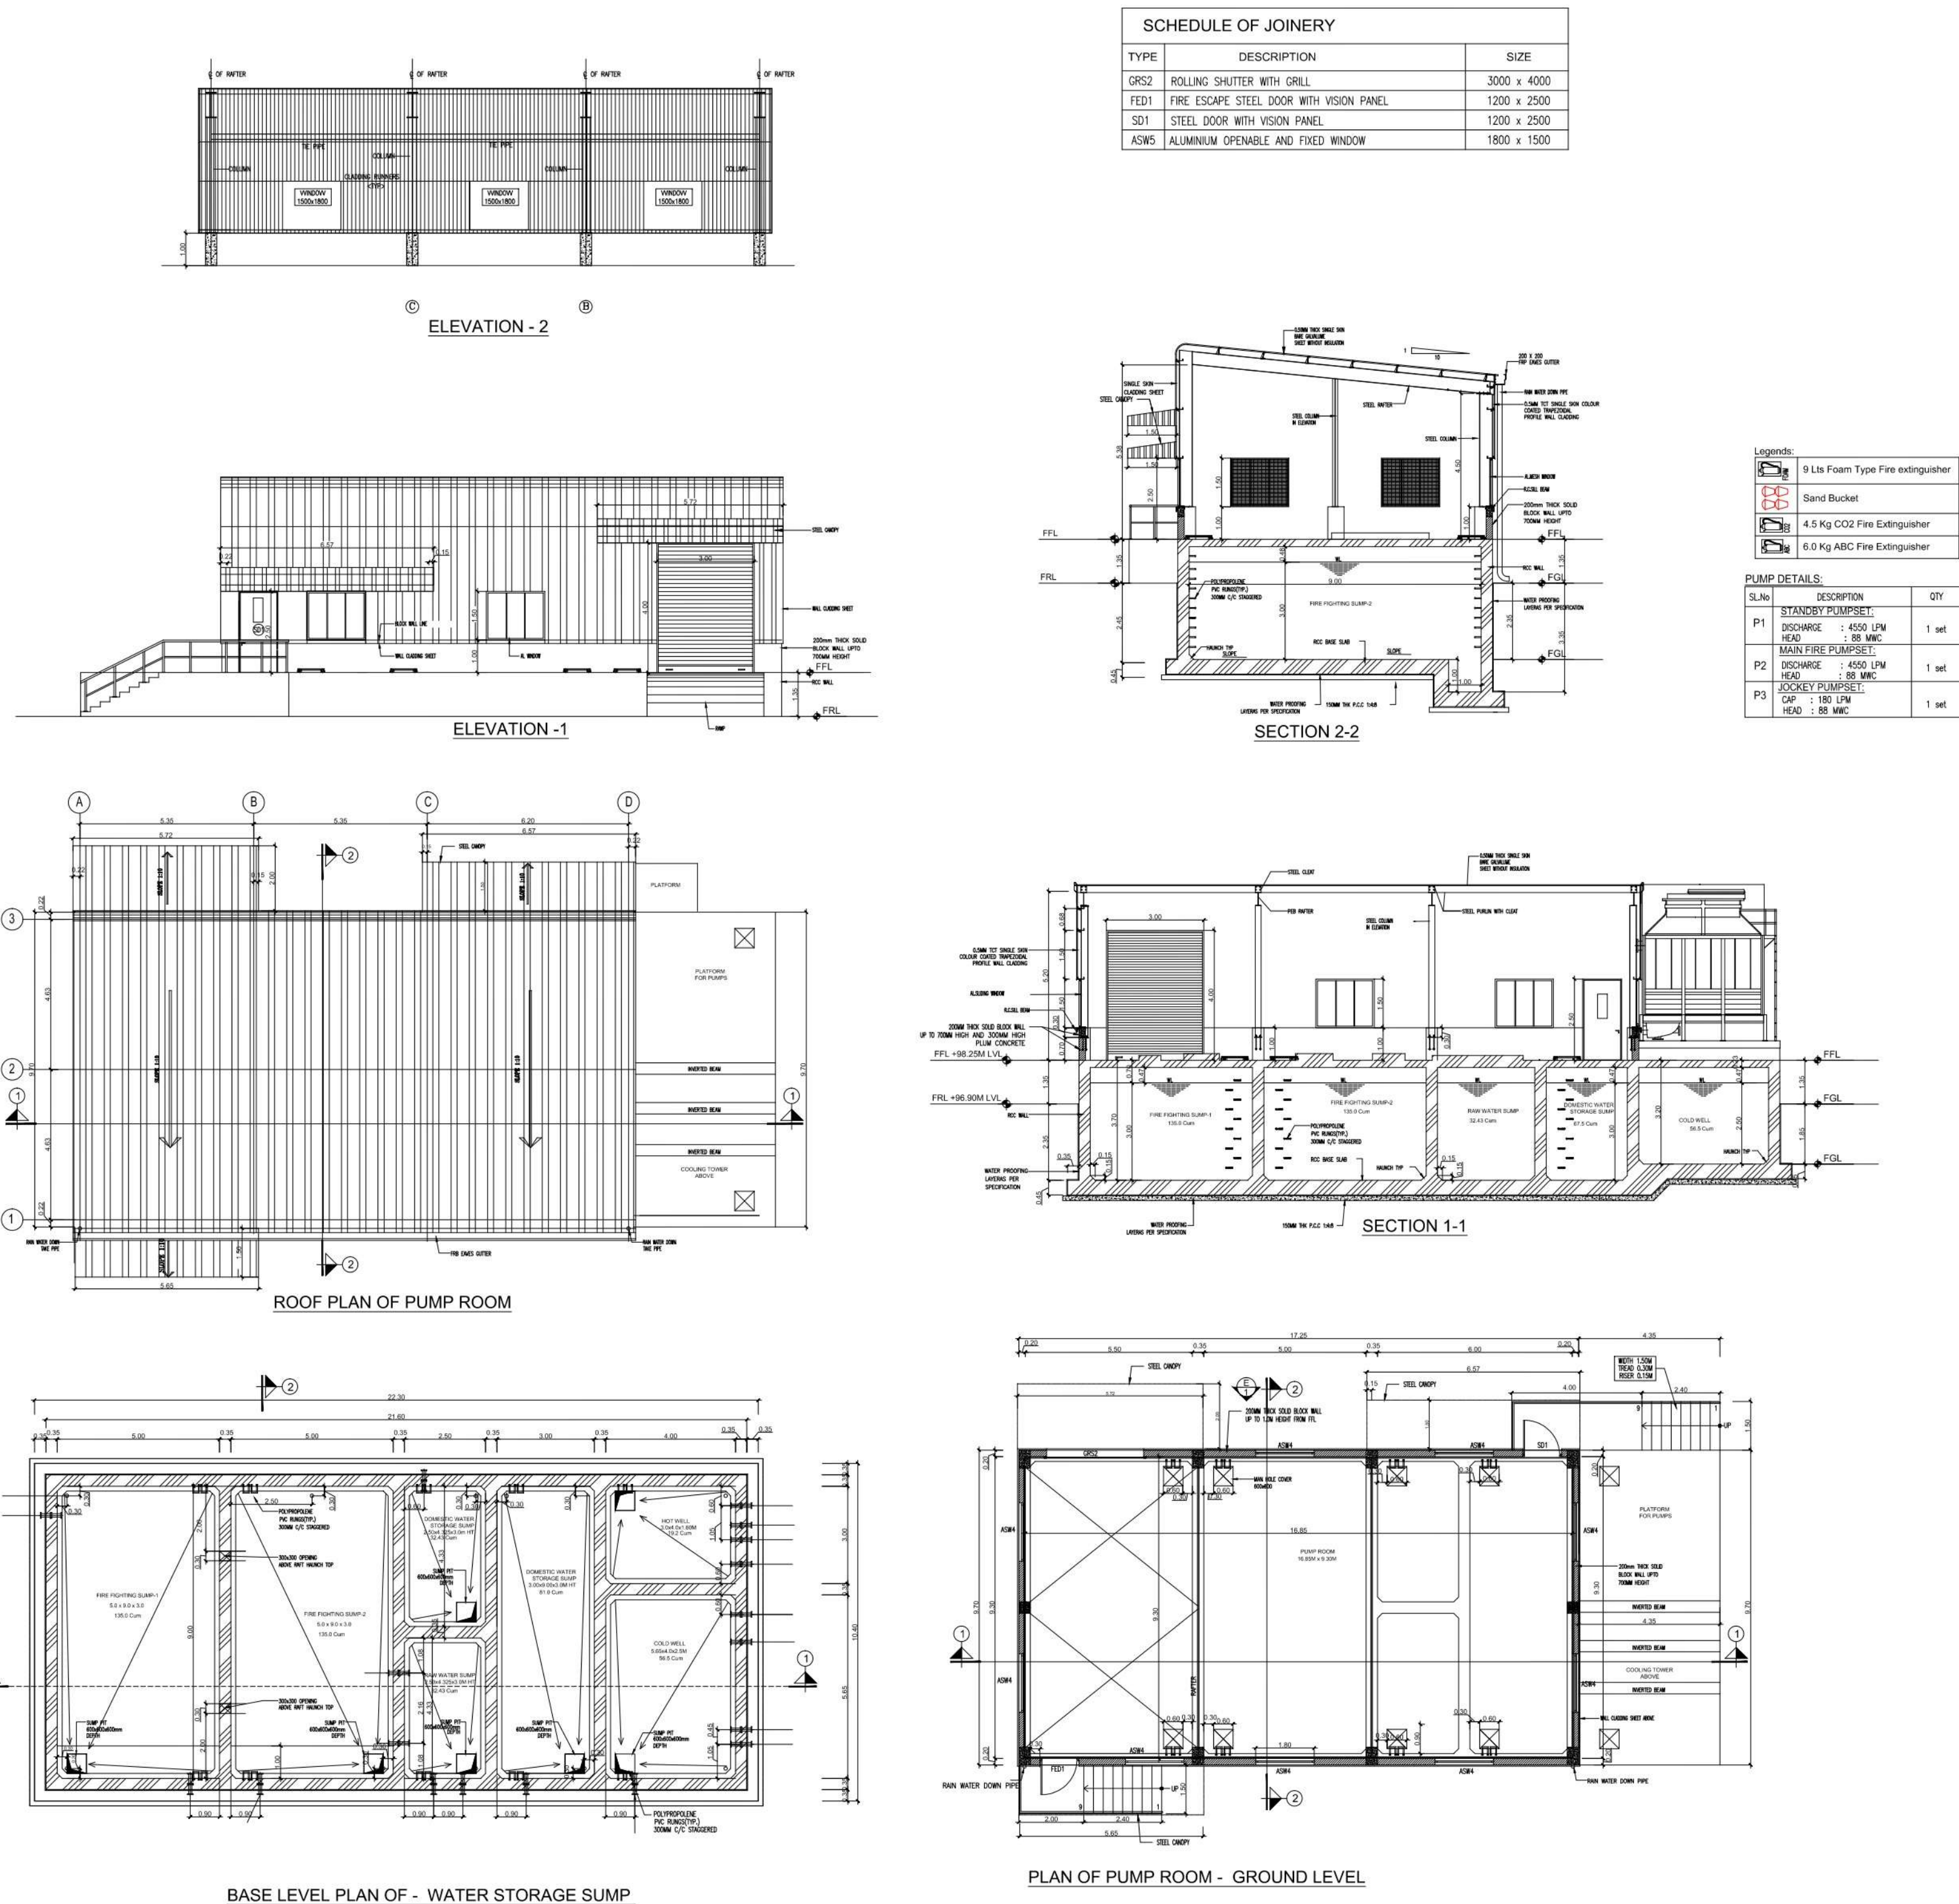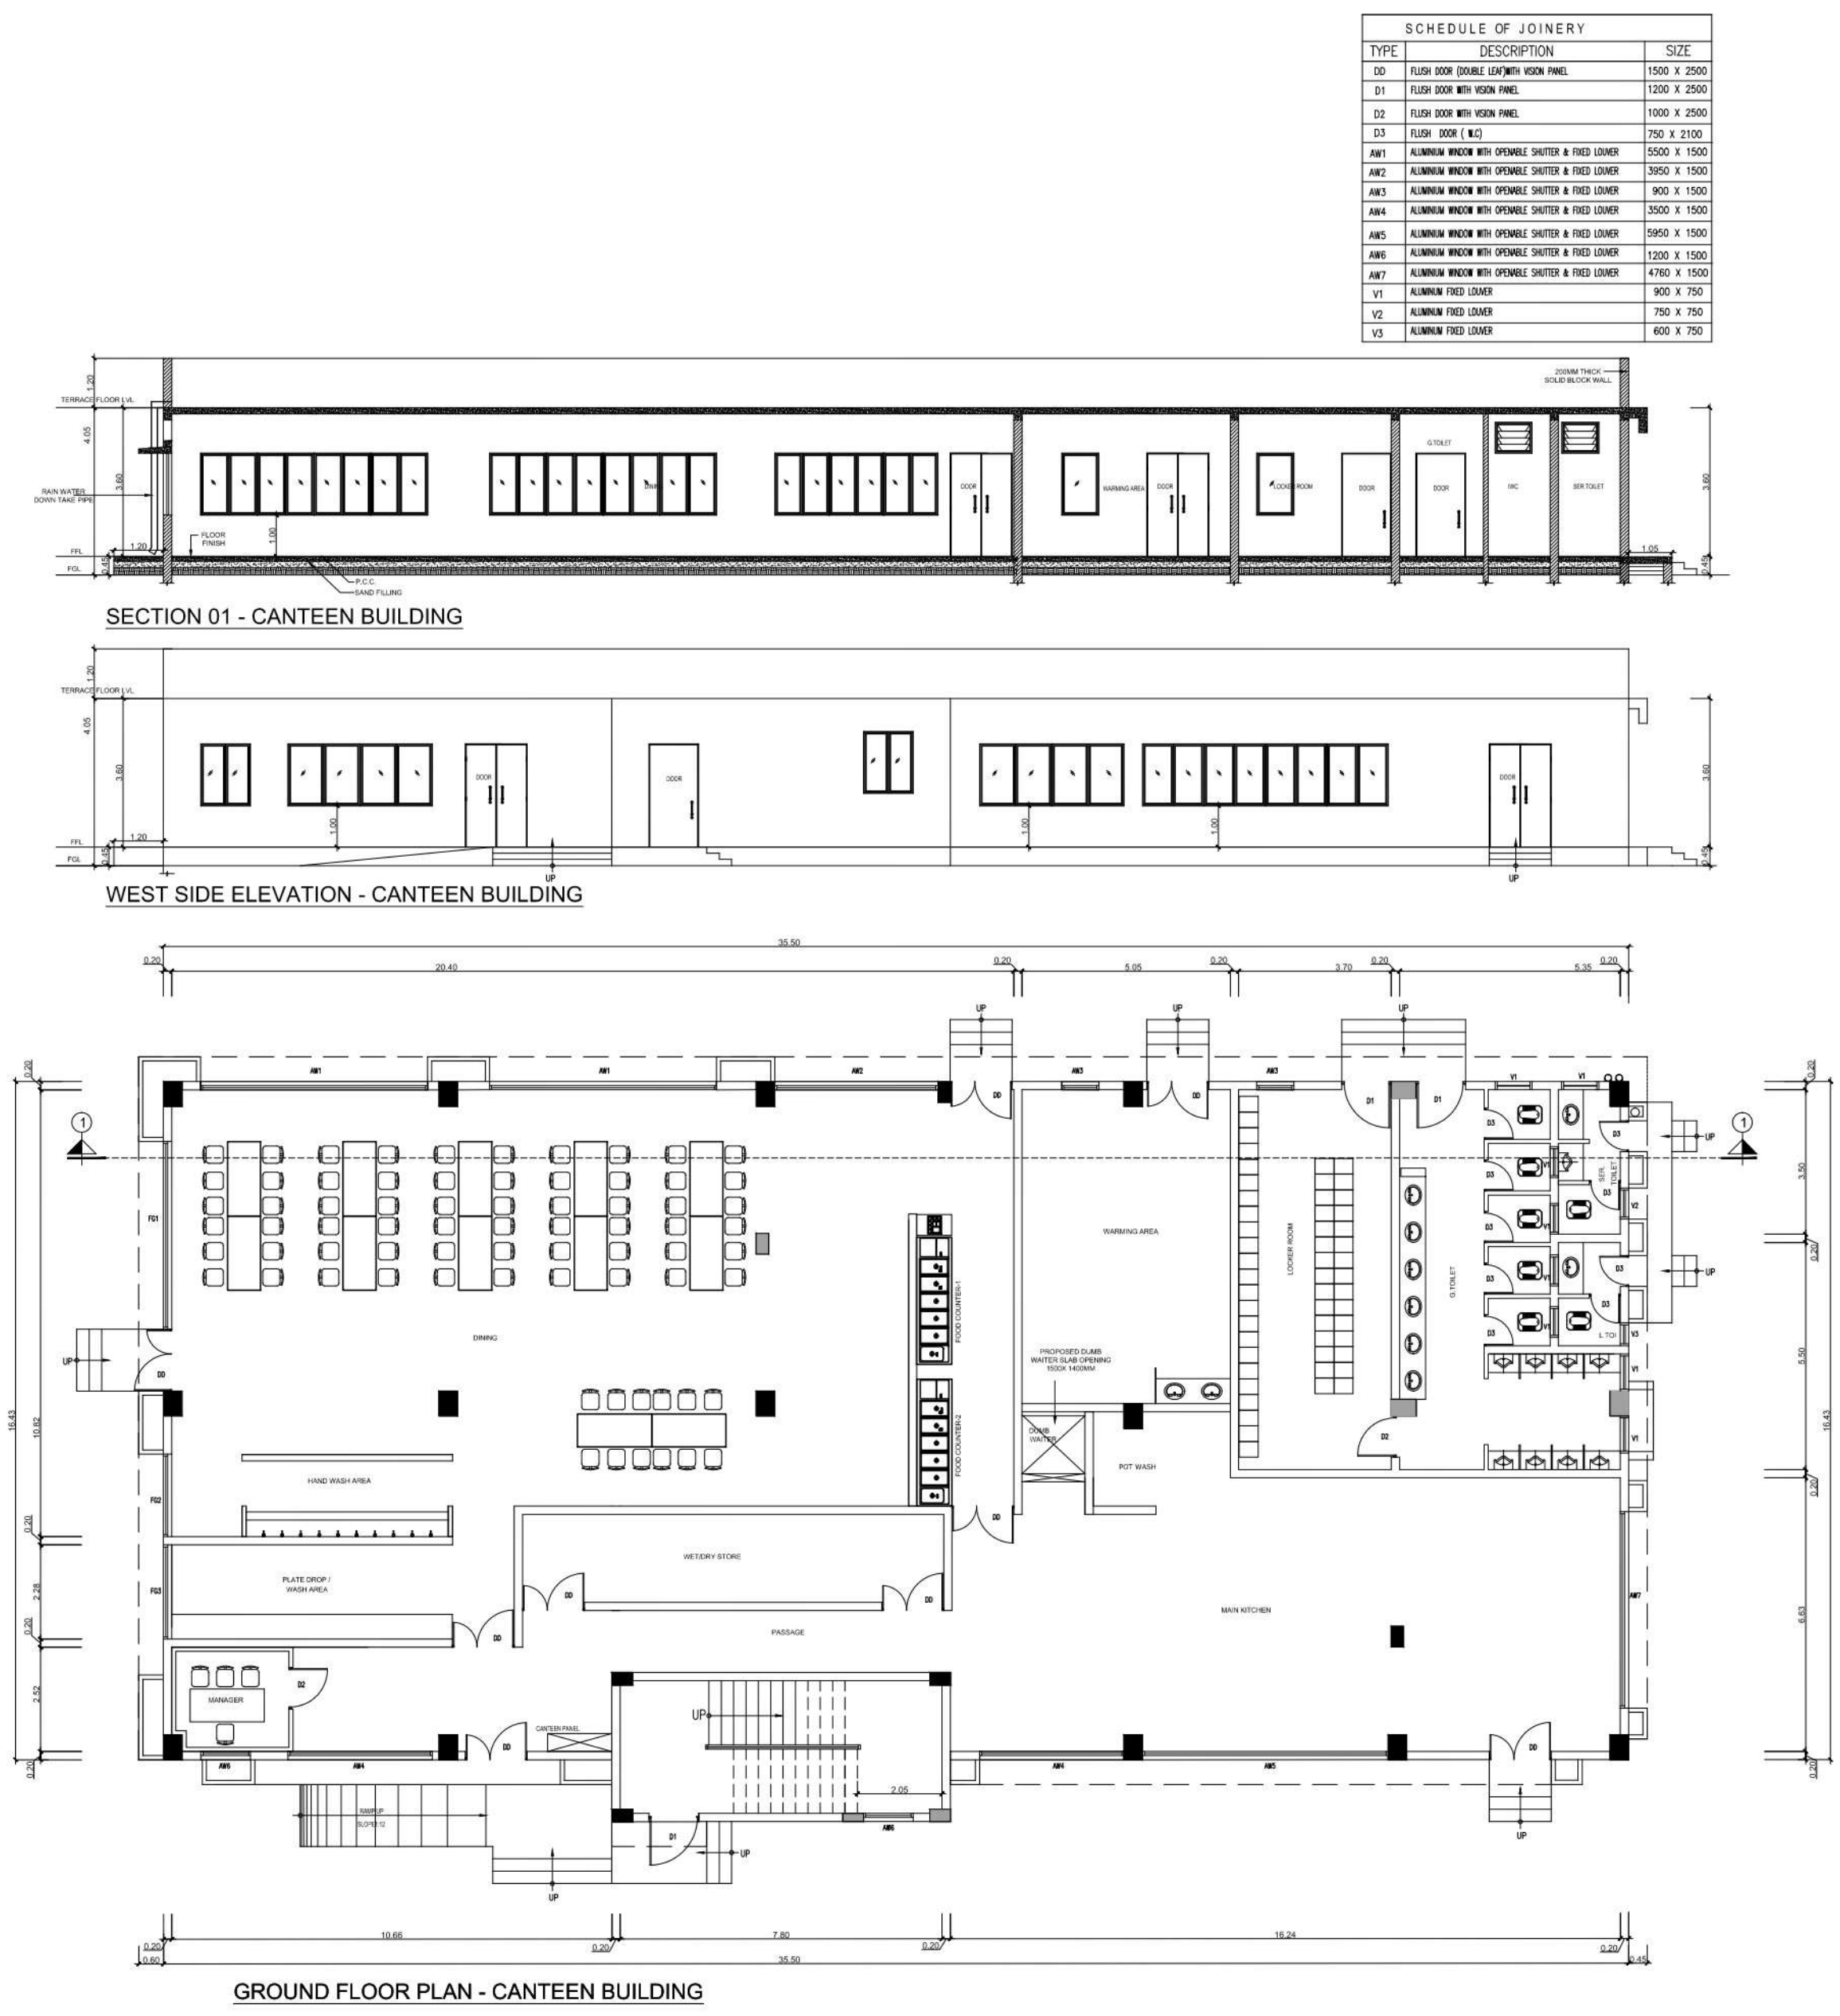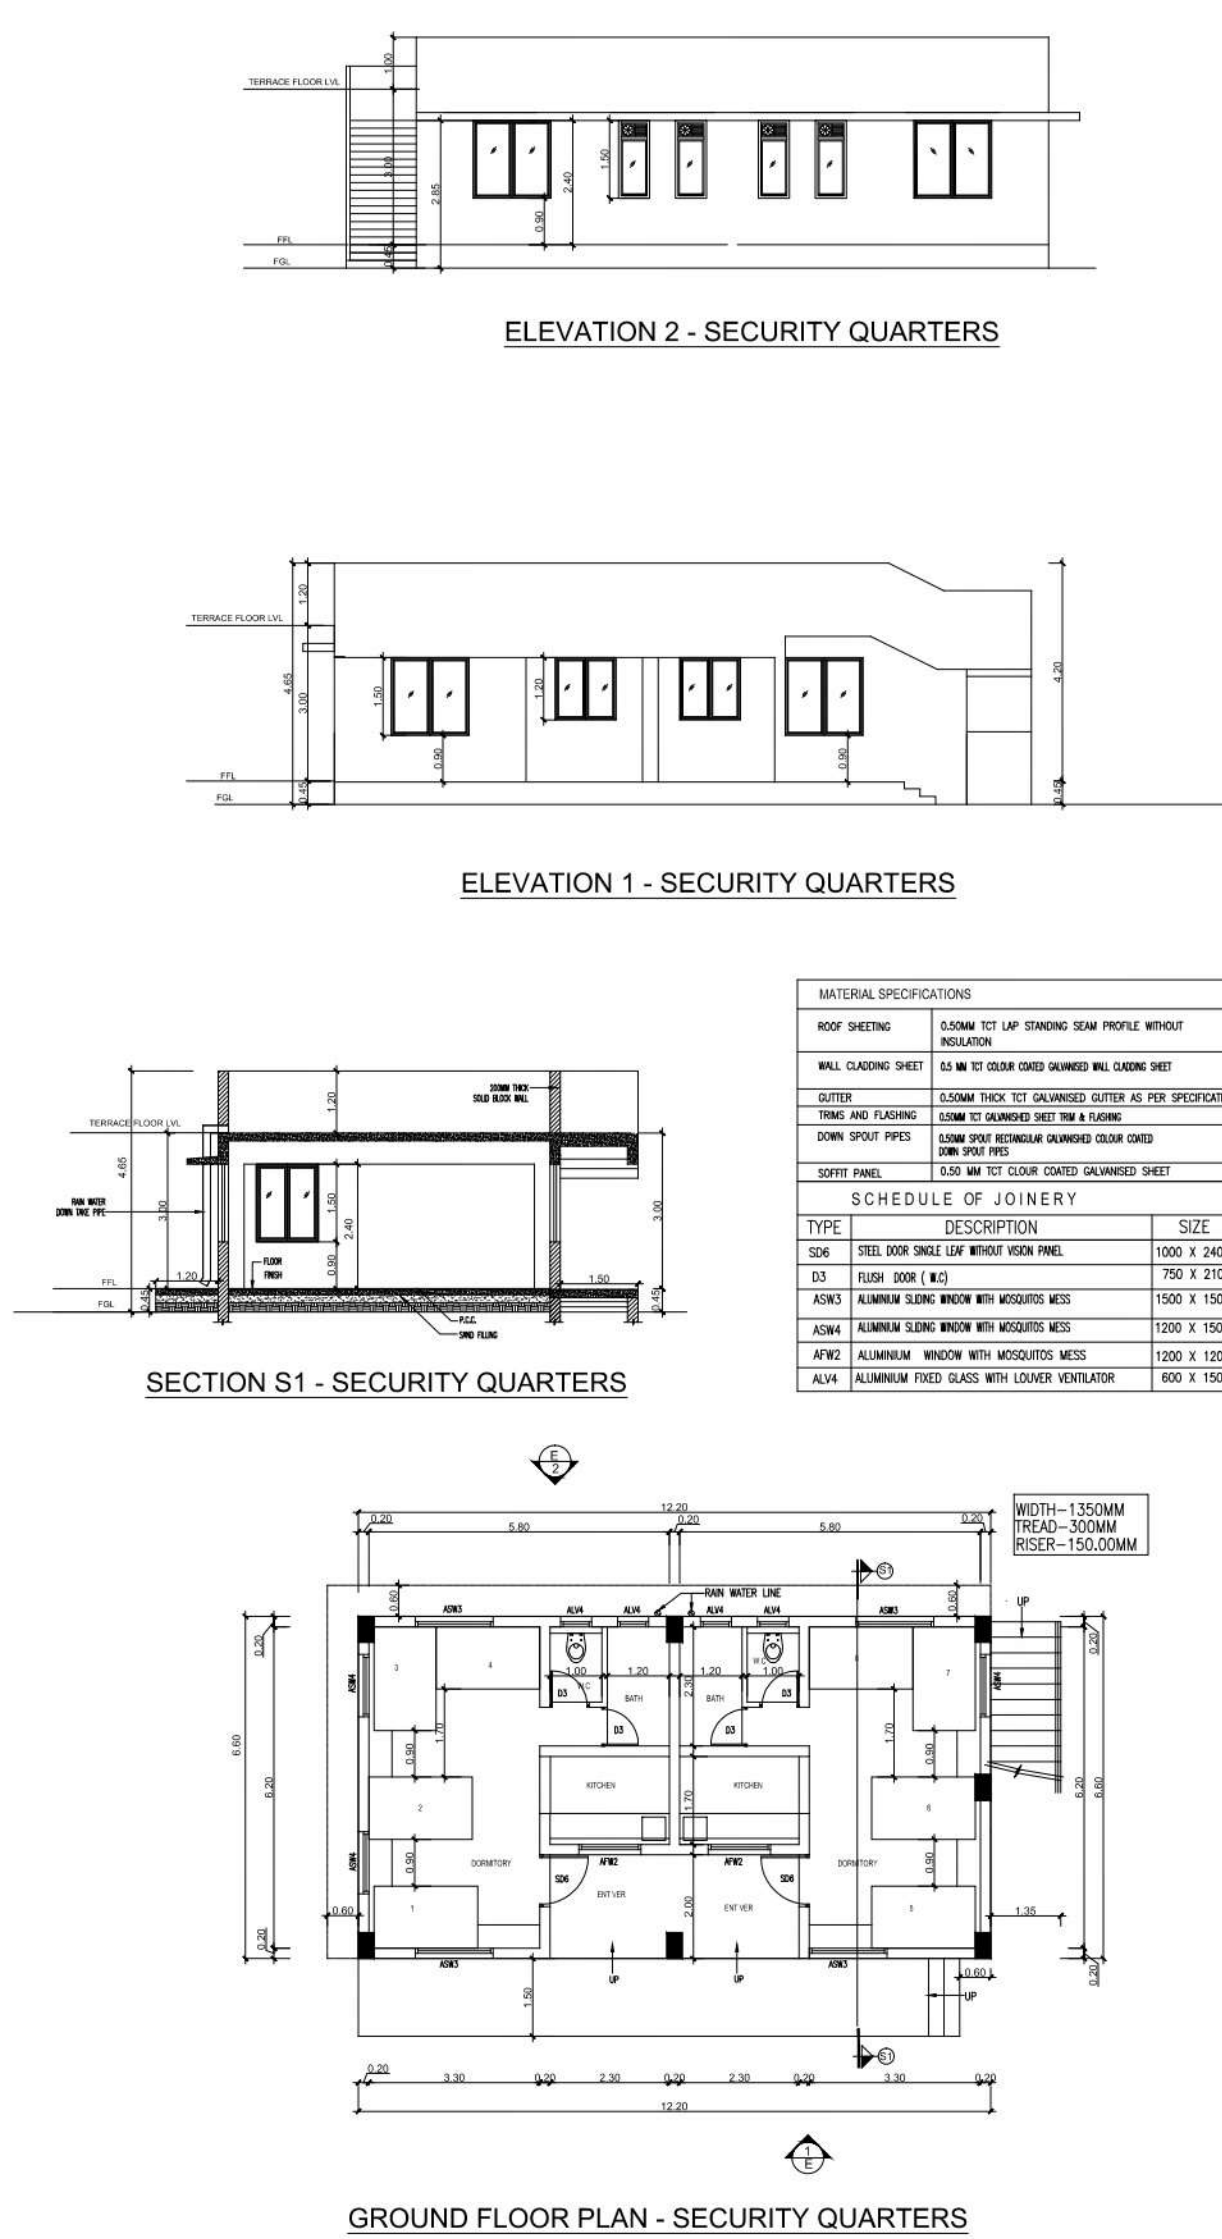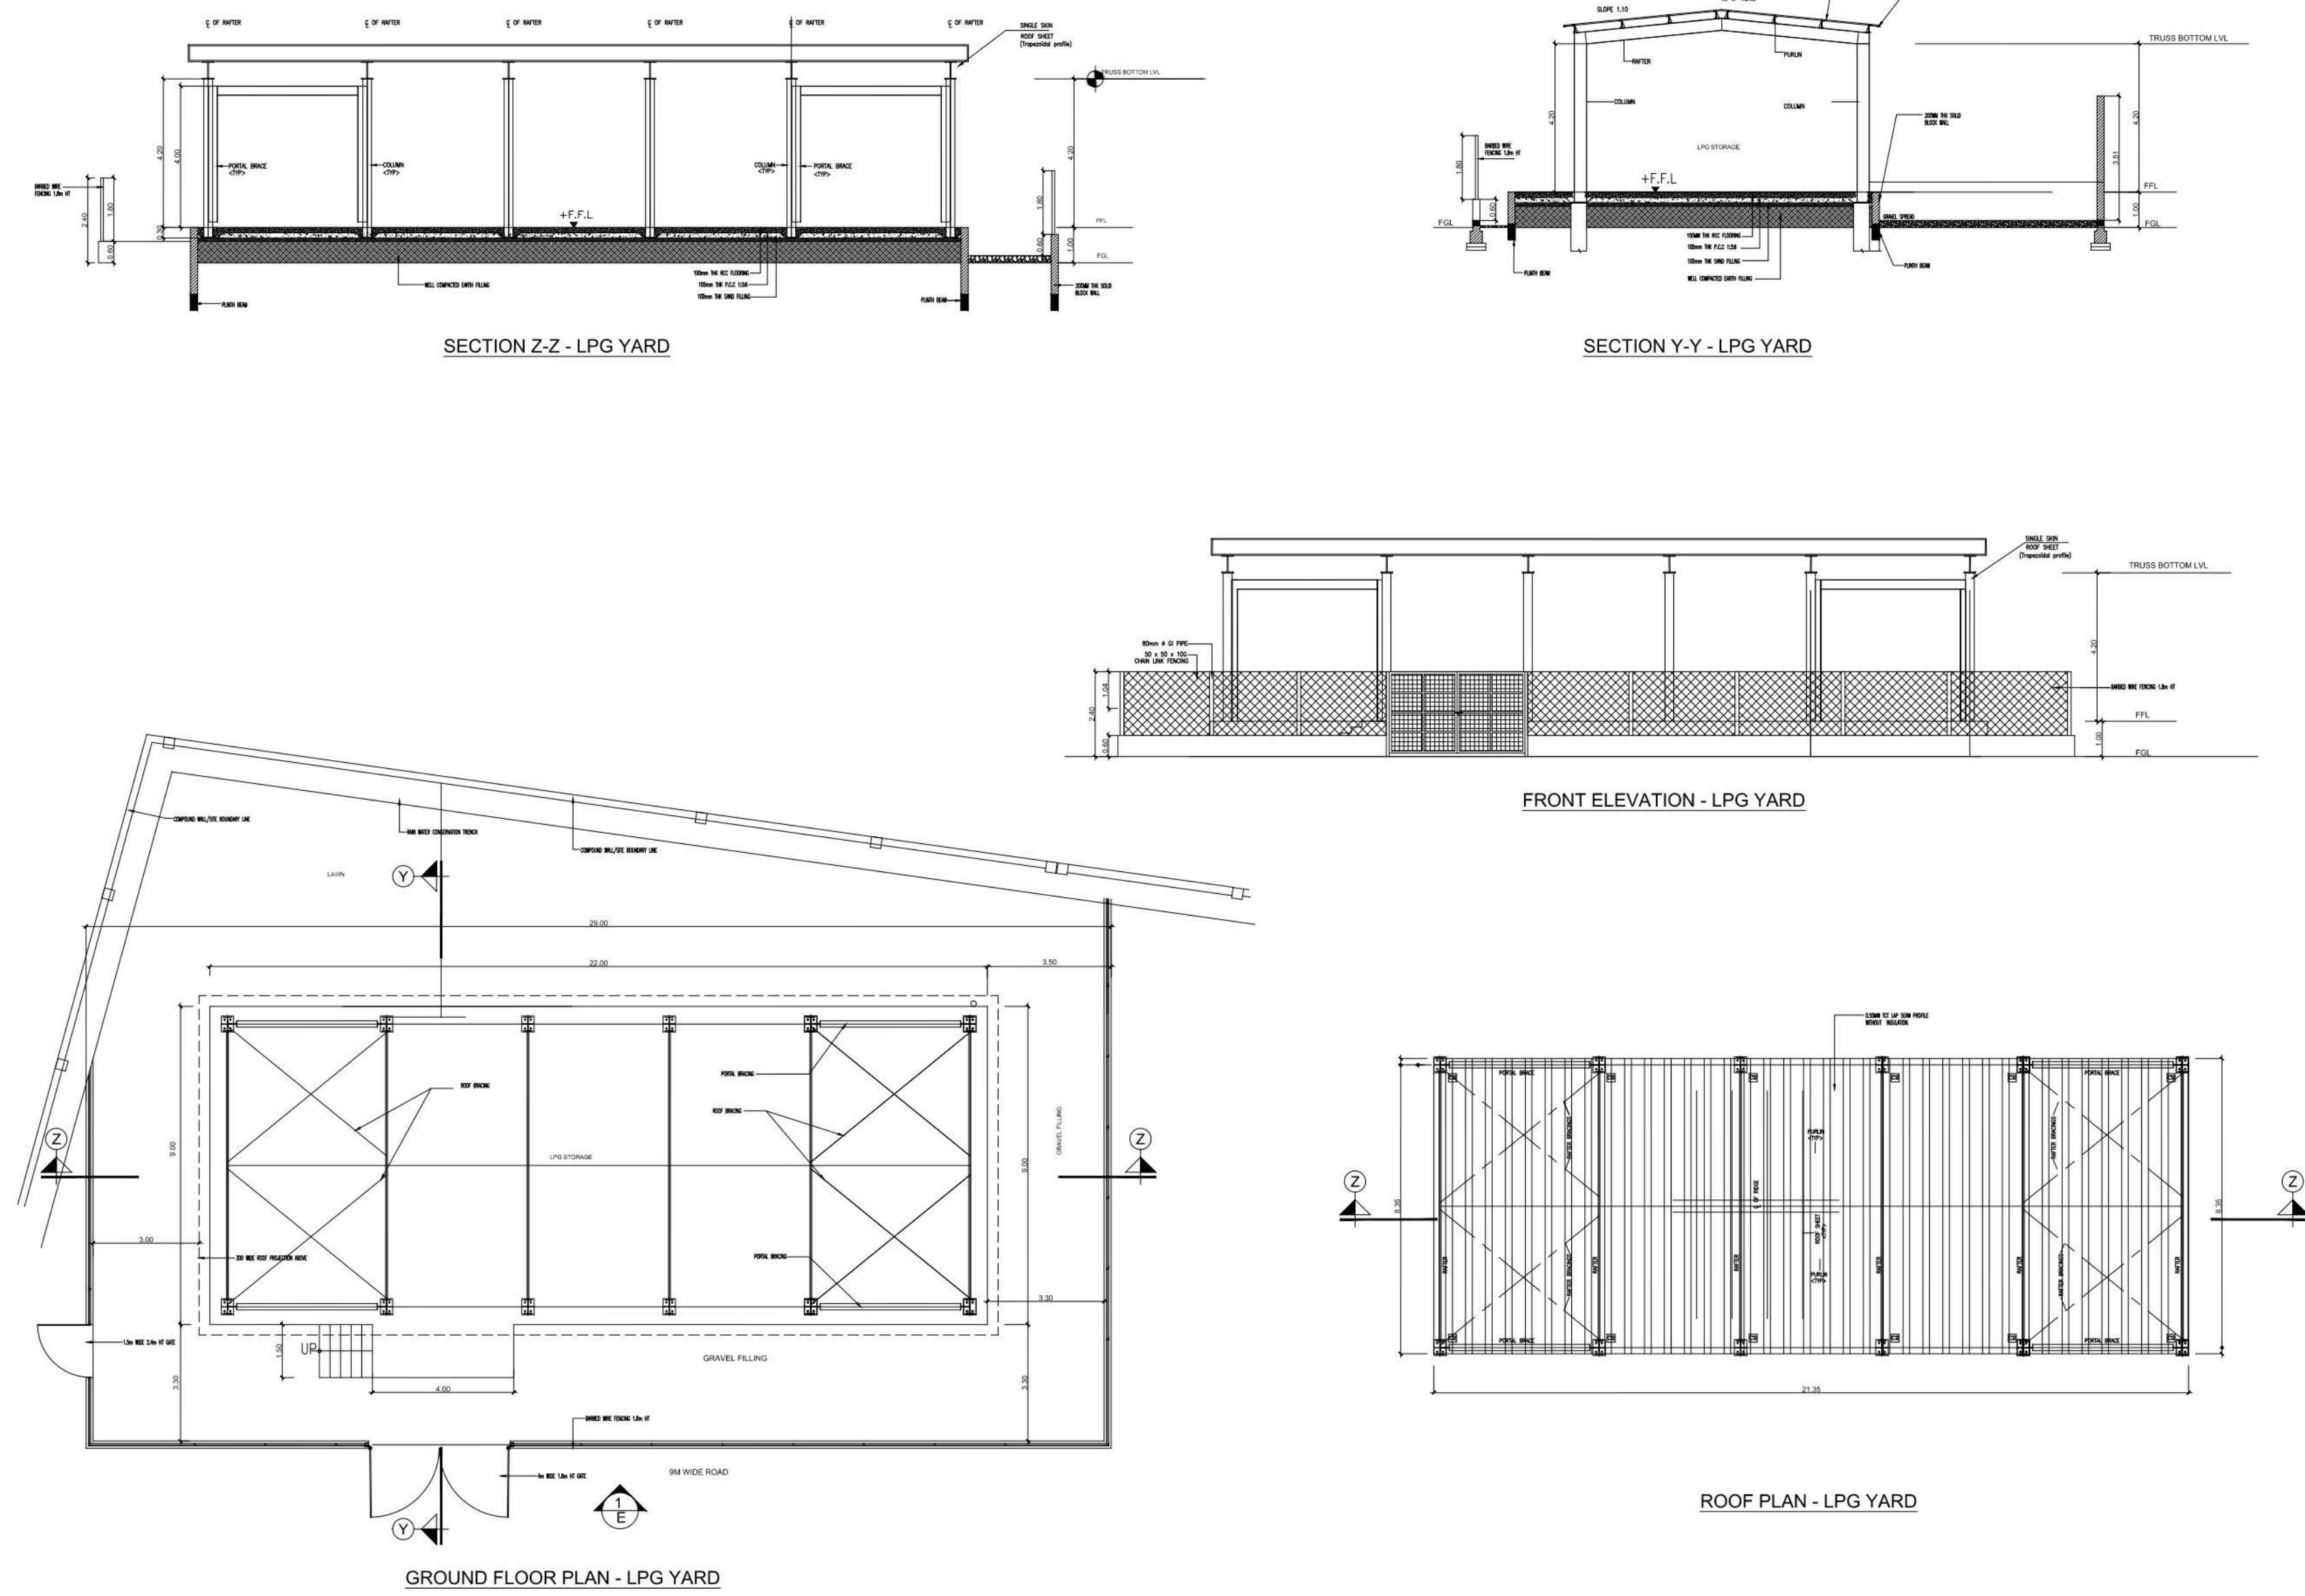


PLAN SHOWING THE PROPOSED CONSTRUCTION OF DIE CASTING PLANT FOR M/S JAYAHIND INDUSTRIES FOR THE SURVEY NOS. 719/1A, 719/1B, 719/2,719/3A, 719/3B, 719/4, 720/1, 720/2A,720/2B, 720/2C, 720/3, 721/1A2, 721/2,722/1, 722/2A, 722/2B, 722/2C, 722/2D,723/1, 723/2A, 723/2B, 735/1A, 735/1B,735/2, 735/3, 735/4A, 735/4B, 735/4C,735/4D, 735/5 & 735/6 AT KOTTAIYUR VILLAGE, THIRUVALLUR TALUK, THIRUVALLUR DISTRICT

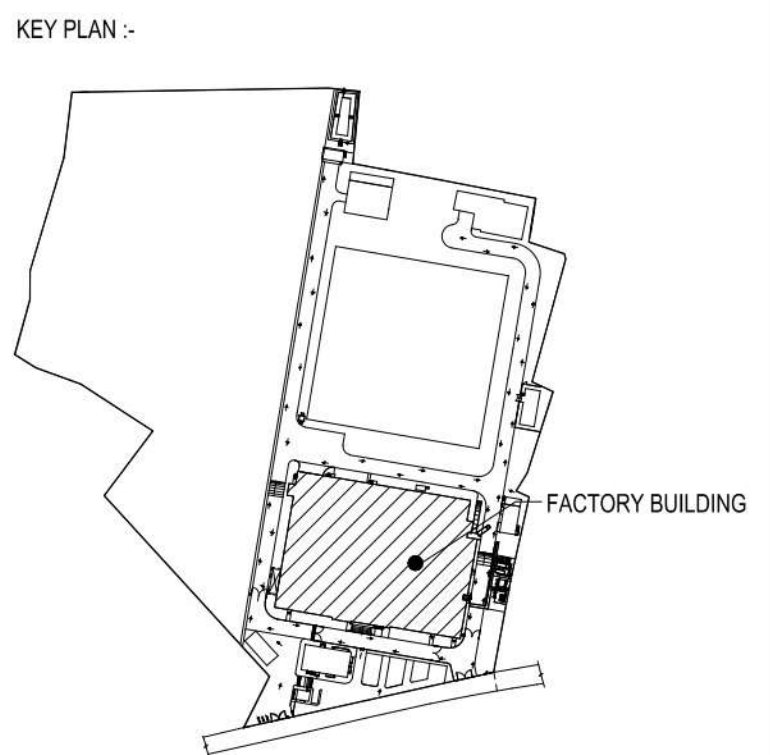


LEGEND >

	R.C.C. WALL
	150mm THICK SOLID BLOCK WALL
	200mm THICK SOLID BLOCK WALL

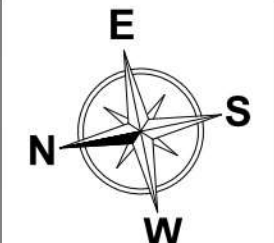

AREA STATEMENT


S.NO	FLOOR DETAILS	TOTAL BUILTUP AREA	NON FSI AREA	FSI AREA
01.	FACTORY BUILDING:			
01.	GROUND FLOOR	9435.66	0.00	9435.66
02.	MEZZANINE FLOOR	866.10	0.00	866.10
	TOTAL	10301.76	0.00	10301.76

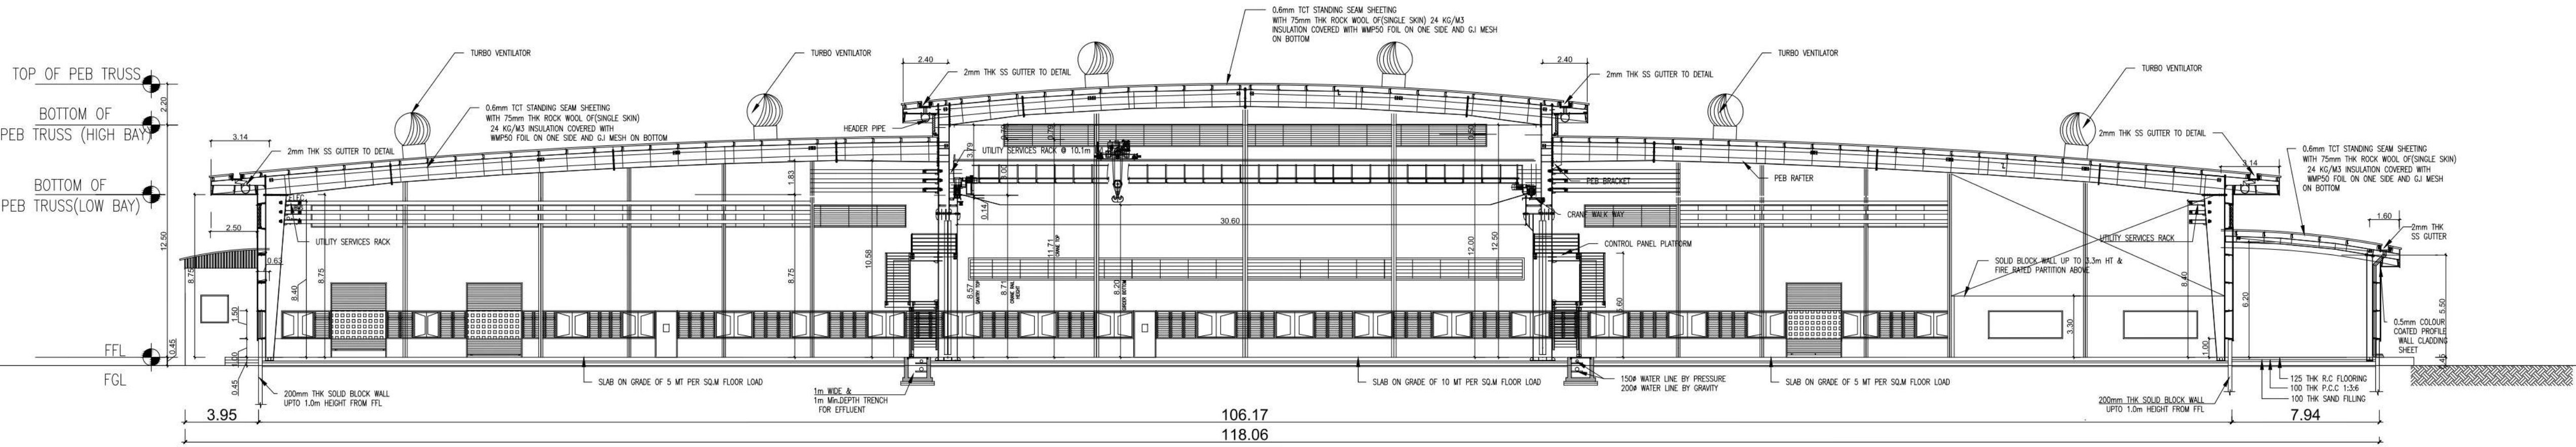


SECTION Z-Z
WITH ELECTROMECH CRANE
SCALE 1:100



SECTION X-X
SCALE 1:100

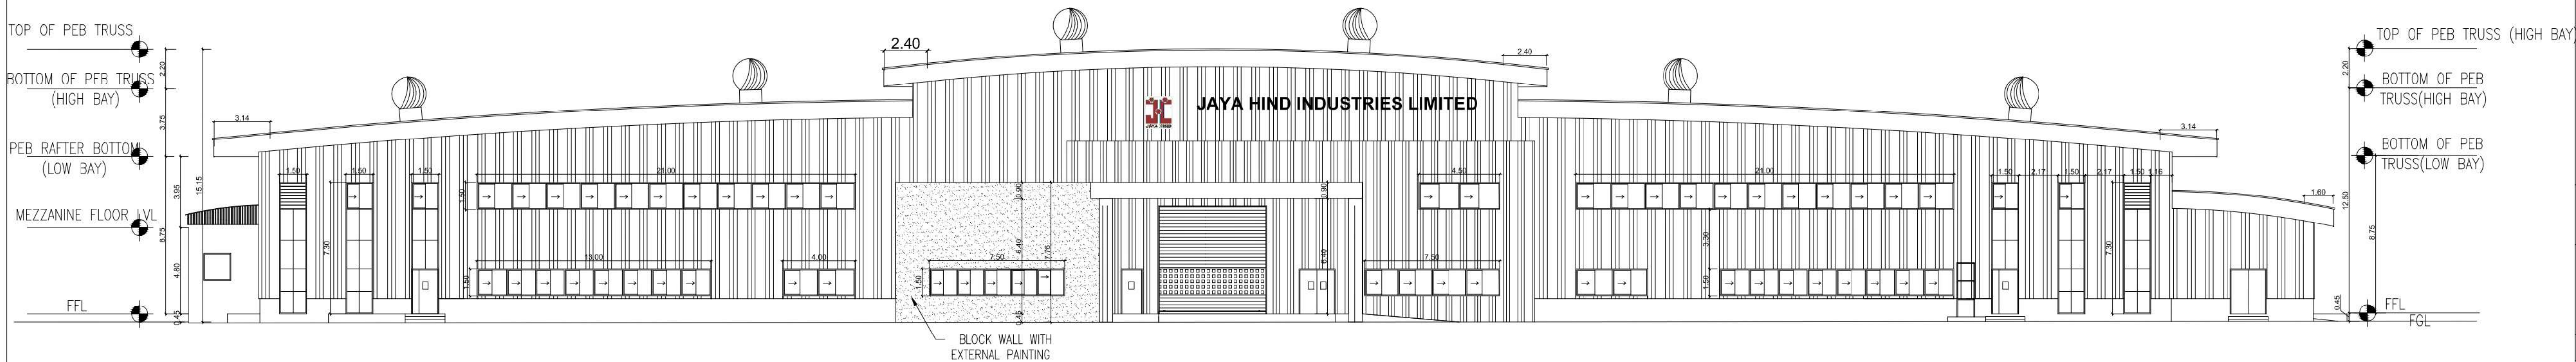

FRONT ELEVATION 1
SCALE 1:100

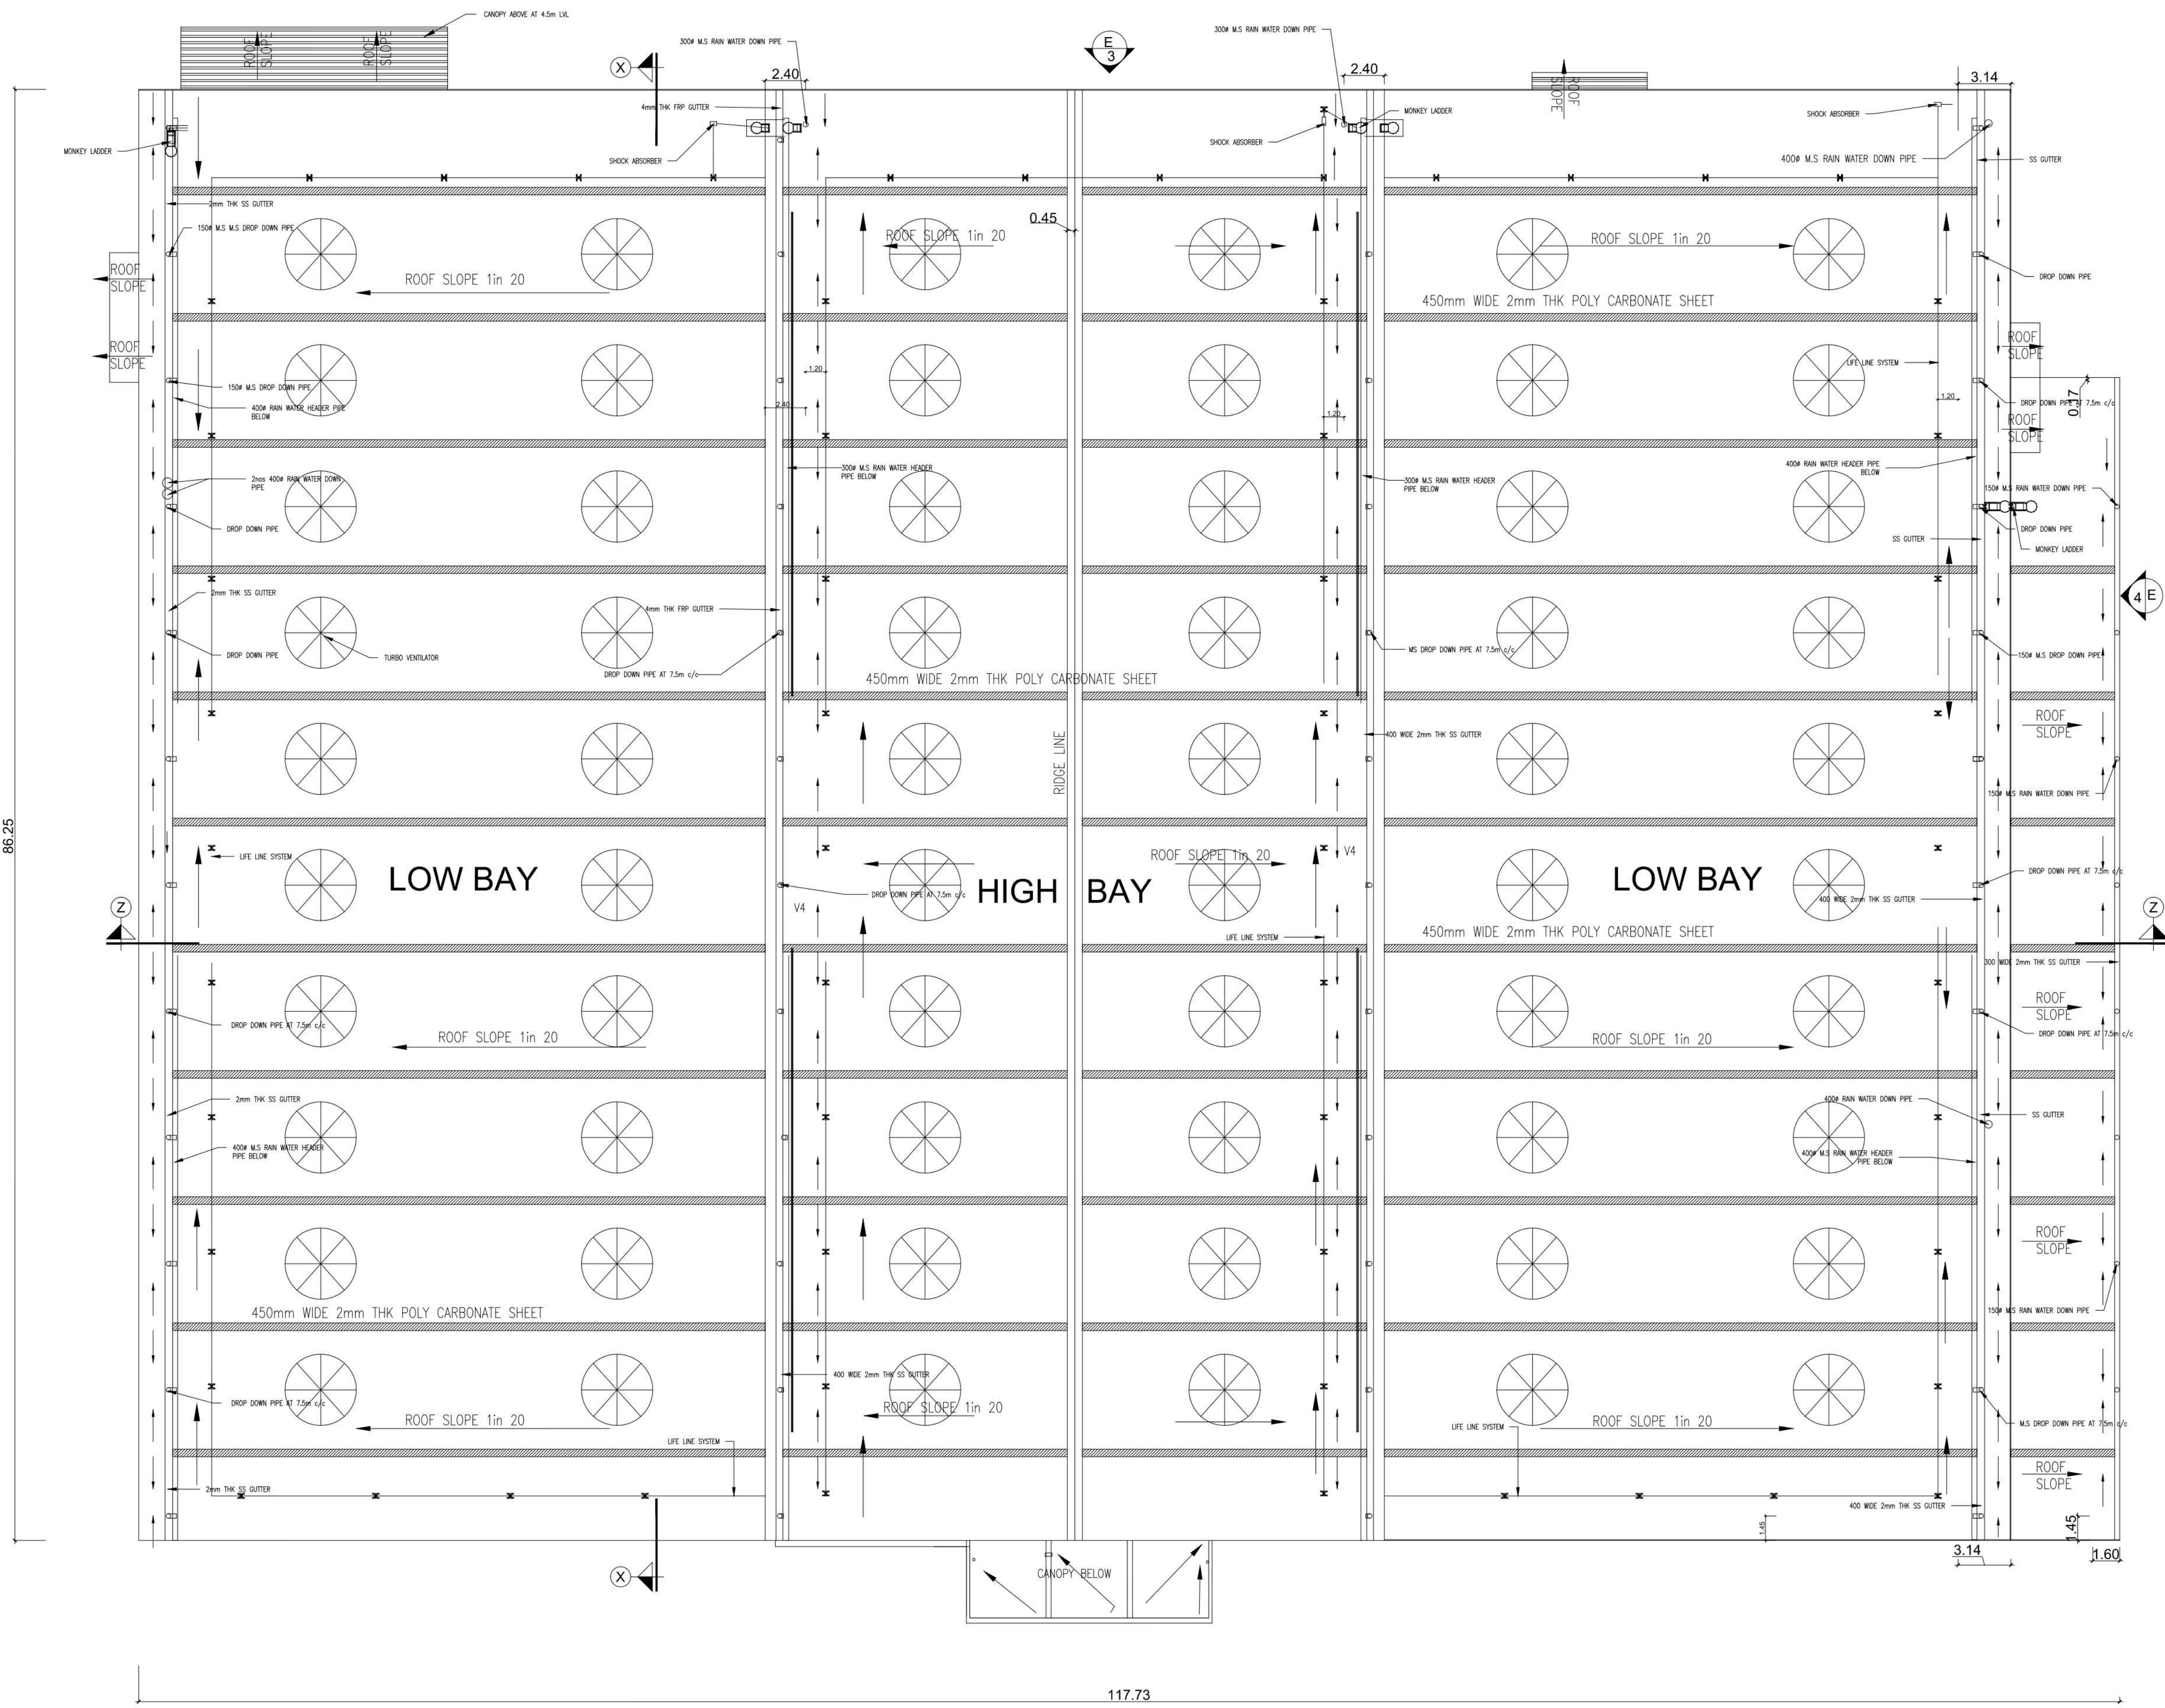

ROOF PLAN
SCALE 1:100

NOTE:
ALL DIMENSIONS ARE IN METERS

DRAWING TITLE:
FACTORY BUILDING
ROOF PLAN, SECTION & ELEVATION

SCALE: 1:200 SHEET SIZE: A0

APPLICANT SIGNATURE:

JAYA HIND INDUSTRIES PVT. LTD.
Authorized Signatory

ARCHITECT SIGNATURE:

Dhishan Architect
22/7209 Alagunagar
10/1, 2nd Street, Kottaiyur Nagar,
Arad, Chennai - 600 054.
dhishan.architect@gmail.com


STRUCTURAL ENGINEER SIGNATURE:

S. SENTHILKUMAR, M.E. (Structural)
Licensed Building Surveyor
Candidates: JAYATECHNICALS
17112, V.C.S. Nagar,
G.N. Mills Post, Coimbatore-641 009.

FOR OFFICE USE:


PLAN SHOWING THE PROPOSED CONSTRUCTION OF DIE CASTING PLANT FOR M/S JAYAHIND INDUSTRIES FOR THE SURVEY NOS. 719/1A, 719/1B, 719/2, 719/3A, 719/3B, 719/4, 720/1, 720/2A, 720/2B, 720/2C, 720/3, 721/1A2, 721/2, 722/1, 722/2A, 722/2B, 722/2C, 722/2D, 723/1, 723/2A, 723/2B, 735/1A, 735/1B, 735/2, 735/3, 735/4A, 735/4B, 735/4C, 735/4D, 735/5 & 735/6 AT KOTTAIYUR VILLAGE, THIRUVALLUR TALUK, THIRUVALLUR DISTRICT

KEY PLAN -

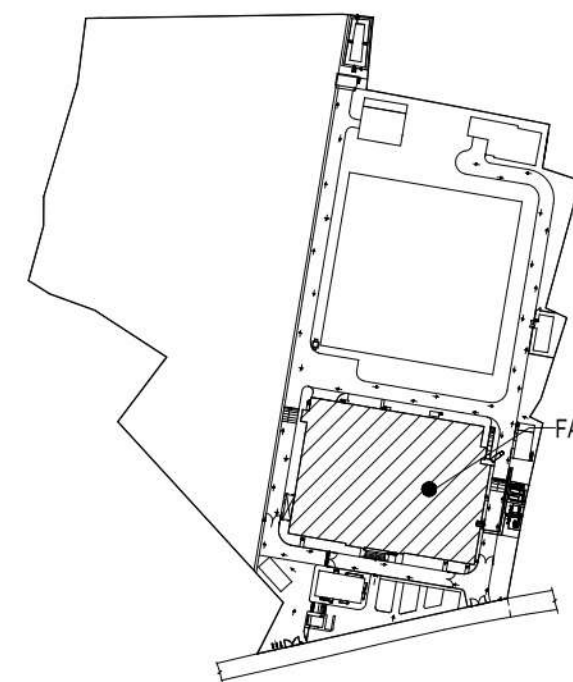

LEGEND -

- R.C.C. WALL
- 150mm THICK SOLID BLOCK WALL
- 200mm THICK SOLID BLOCK WALL

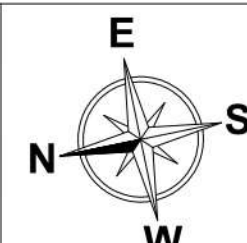

SCHEDULE OF JOINERY

TYPE	DESCRIPTION	SIZE
GRS1	DRILLED ROLLING SHUTTER(MECHANICALLY OPERATED)	6000X6000
GRS2	DRILLED ROLLING SHUTTER(MANUALLY OPERATED)	3000X4000
GRS3	DRILLED ROLLING SHUTTER(MANUALLY OPERATED)	3000X3000
GS1	GLASS DOOR (DOUBLE LEAF)	2000X2500
GS2	GLASS DOOR (DOUBLE LEAF WITH EQUAL SHUTTER)	1500X2500
GS3	GLASS DOOR (DOUBLE LEAF WITH EQUAL SHUTTER)	1000X2100
GS4	ALUMINUM GLAZED DOOR	1000X2500
GS5	ALUMINUM FIRE ESCAPE DOOR WITH PANIC BAR(SINGLE LEAF)	1500X2500/7300
FE1	FIRE ESCAPE DOOR WITH PANIC BAR(SINGLE LEAF)	1200X2500
OP	OPENING	4000X3300
SD1	STEEL DOOR WITH VISION PANEL (SINGLE LEAF)	1200X2500
SD2	STEEL DOOR WITH PANIC BAR (DOUBLE LEAF)	2000X2500
FRD2	FIRE RATED STEEL DOOR WITH VISION PANEL	1200X2100
D	FLUSH DOOR (DOUBLE LEAF)WITH VISION PANEL	2000X2500
D1	FLUSH DOOR WITH VISION PANEL	1200X2500
D1A	FLUSH DOOR WITH VISION PANEL	1200X2100
D2	FLUSH DOOR & SHUTTER	900X2500
D2A	FLUSH DOOR WITH VISION PANEL	900X2100
D4	FLUSH DOOR WITH GRILLE DOOR	750X2100
W	ALUMINUM DOUBLE GLAZED SLIDING WINDOW	2000X1500
W1	ALUMINUM DOUBLE GLAZED SLIDING WINDOW	1300X1500
W2	ALUMINUM DOUBLE GLAZED SLIDING WINDOW	4000X1500
W3	ALUMINUM FIXED GLASS/OPENABLE WINDOW/LOUVER	1500X7300
W4	ALUMINUM WINDOW WITH OPENABLE SHUTTER & FIXED LOUVER	6000X1500
W5	ALUMINUM WINDOW WITH OPENABLE SHUTTER & FIXED LOUVER	8000X1500/2200
W7	DOUBLE GLAZED WINDOW WITH SLIDING SHUTTER	2100X1500
W8	DOUBLE GLAZED WINDOW WITH FIXED GLASS & GLASS DOOR	7500X1500
W9	ALUMINUM WINDOW WITH OPENABLE SHUTTER & FIXED LOUVER	2000X1500
W10	ALUMINUM WINDOW WITH OPENABLE SHUTTER & FIXED LOUVER	3000X1500
FG	ALUMINUM WINDOW WITH LAMINATED FIXED GLASS	4000X1500
FG3	FIXED GLASS WITH FROSTED FILM	1500X1500
FG4	ALUMINUM FIXED GLAZING WITH EXHAUST FAN	2400X900
L1	ALUMINUM FIXED LOUVER & OPENABLE SHUTTER	3200X1500
L2	ALUMINUM FIXED LOUVER & OPENABLE SHUTTER	31900X1500
L3	ALUMINUM FIXED LOUVER	29900X2400
L4	ALUMINUM FIXED LOUVER	29900X1200
L5	ALUMINUM FIXED LOUVER & OPENABLE SHUTTER	24550X1500
L6	ALUMINUM FIXED LOUVER & OPENABLE SHUTTER	24100X1500
L7	ALUMINUM FIXED LOUVER & OPENABLE SHUTTER	19750X1500
L8	ALUMINUM FIXED LOUVER & OPENABLE SHUTTER	7150X1500
L9	ALUMINUM FIXED LOUVER & OPENABLE SHUTTER	4300X1500
L10	ALUMINUM FIXED LOUVER & OPENABLE SHUTTER	2650X1500
L11	ALUMINUM FIXED LOUVER & OPENABLE SHUTTER	1900X1500
L12	ALUMINUM FIXED LOUVER	825X1500
L13	ALUMINUM FIXED LOUVER	2950X2400
L14	ALUMINUM FIXED LOUVER	3000X2400
V1	CONTINUOUS GALVALUME SHEET LOUVERS	8000X1200
V2	CONTINUOUS GALVALUME SHEET LOUVERS	32000X1200
V3	CONTINUOUS GALVALUME SHEET LOUVERS	36000X1200
AFD	ALUMINUM FIRE ESCAPE DOOR WITH PANIC BAR(DOUBLE LEAF)	1500X2500/7300

AREA STATEMENT

S.NO	FLOOR DETAILS	TOTAL BUILTUP AREA	NON FSI AREA	FSI AREA
FACTORY BUILDING:				
01.	GROUND FLOOR	9435.66	0.00	9435.66
02.	MEZZANINE FLOOR	866.10	0.00	866.10
TOTAL		10301.76	0.00	10301.76

NOTE:

ALL DIMENSIONS ARE IN METERS

DRAWING TITLE:

FACTORY BUILDING
GROUND & MEZZANINE FLOOR PLAN

SCALE: 1:200

SHEET SIZE: A0

APPLICANT SIGNATURE:

M/S JAYAHIND INDUSTRIES PVT. LTD.
Authorized Signatory


ARCHITECT SIGNATURE:

D. Senthil Kumar
101, 2nd Street, Kottaiyur Village,
Arad, Chennai - 600 034.
d.senthil.kumar@gmail.com


STRUCTURAL ENGINEER SIGNATURE:

D. Senthil Kumar, M.E. (Structural)
Licensed Building Surveyor
Combustion 1402/01/01/01/01
1112, V.C.S. Nagar,
G.M. Mills Post, Coimbatore-641 008.

FOR OFFICE USE:

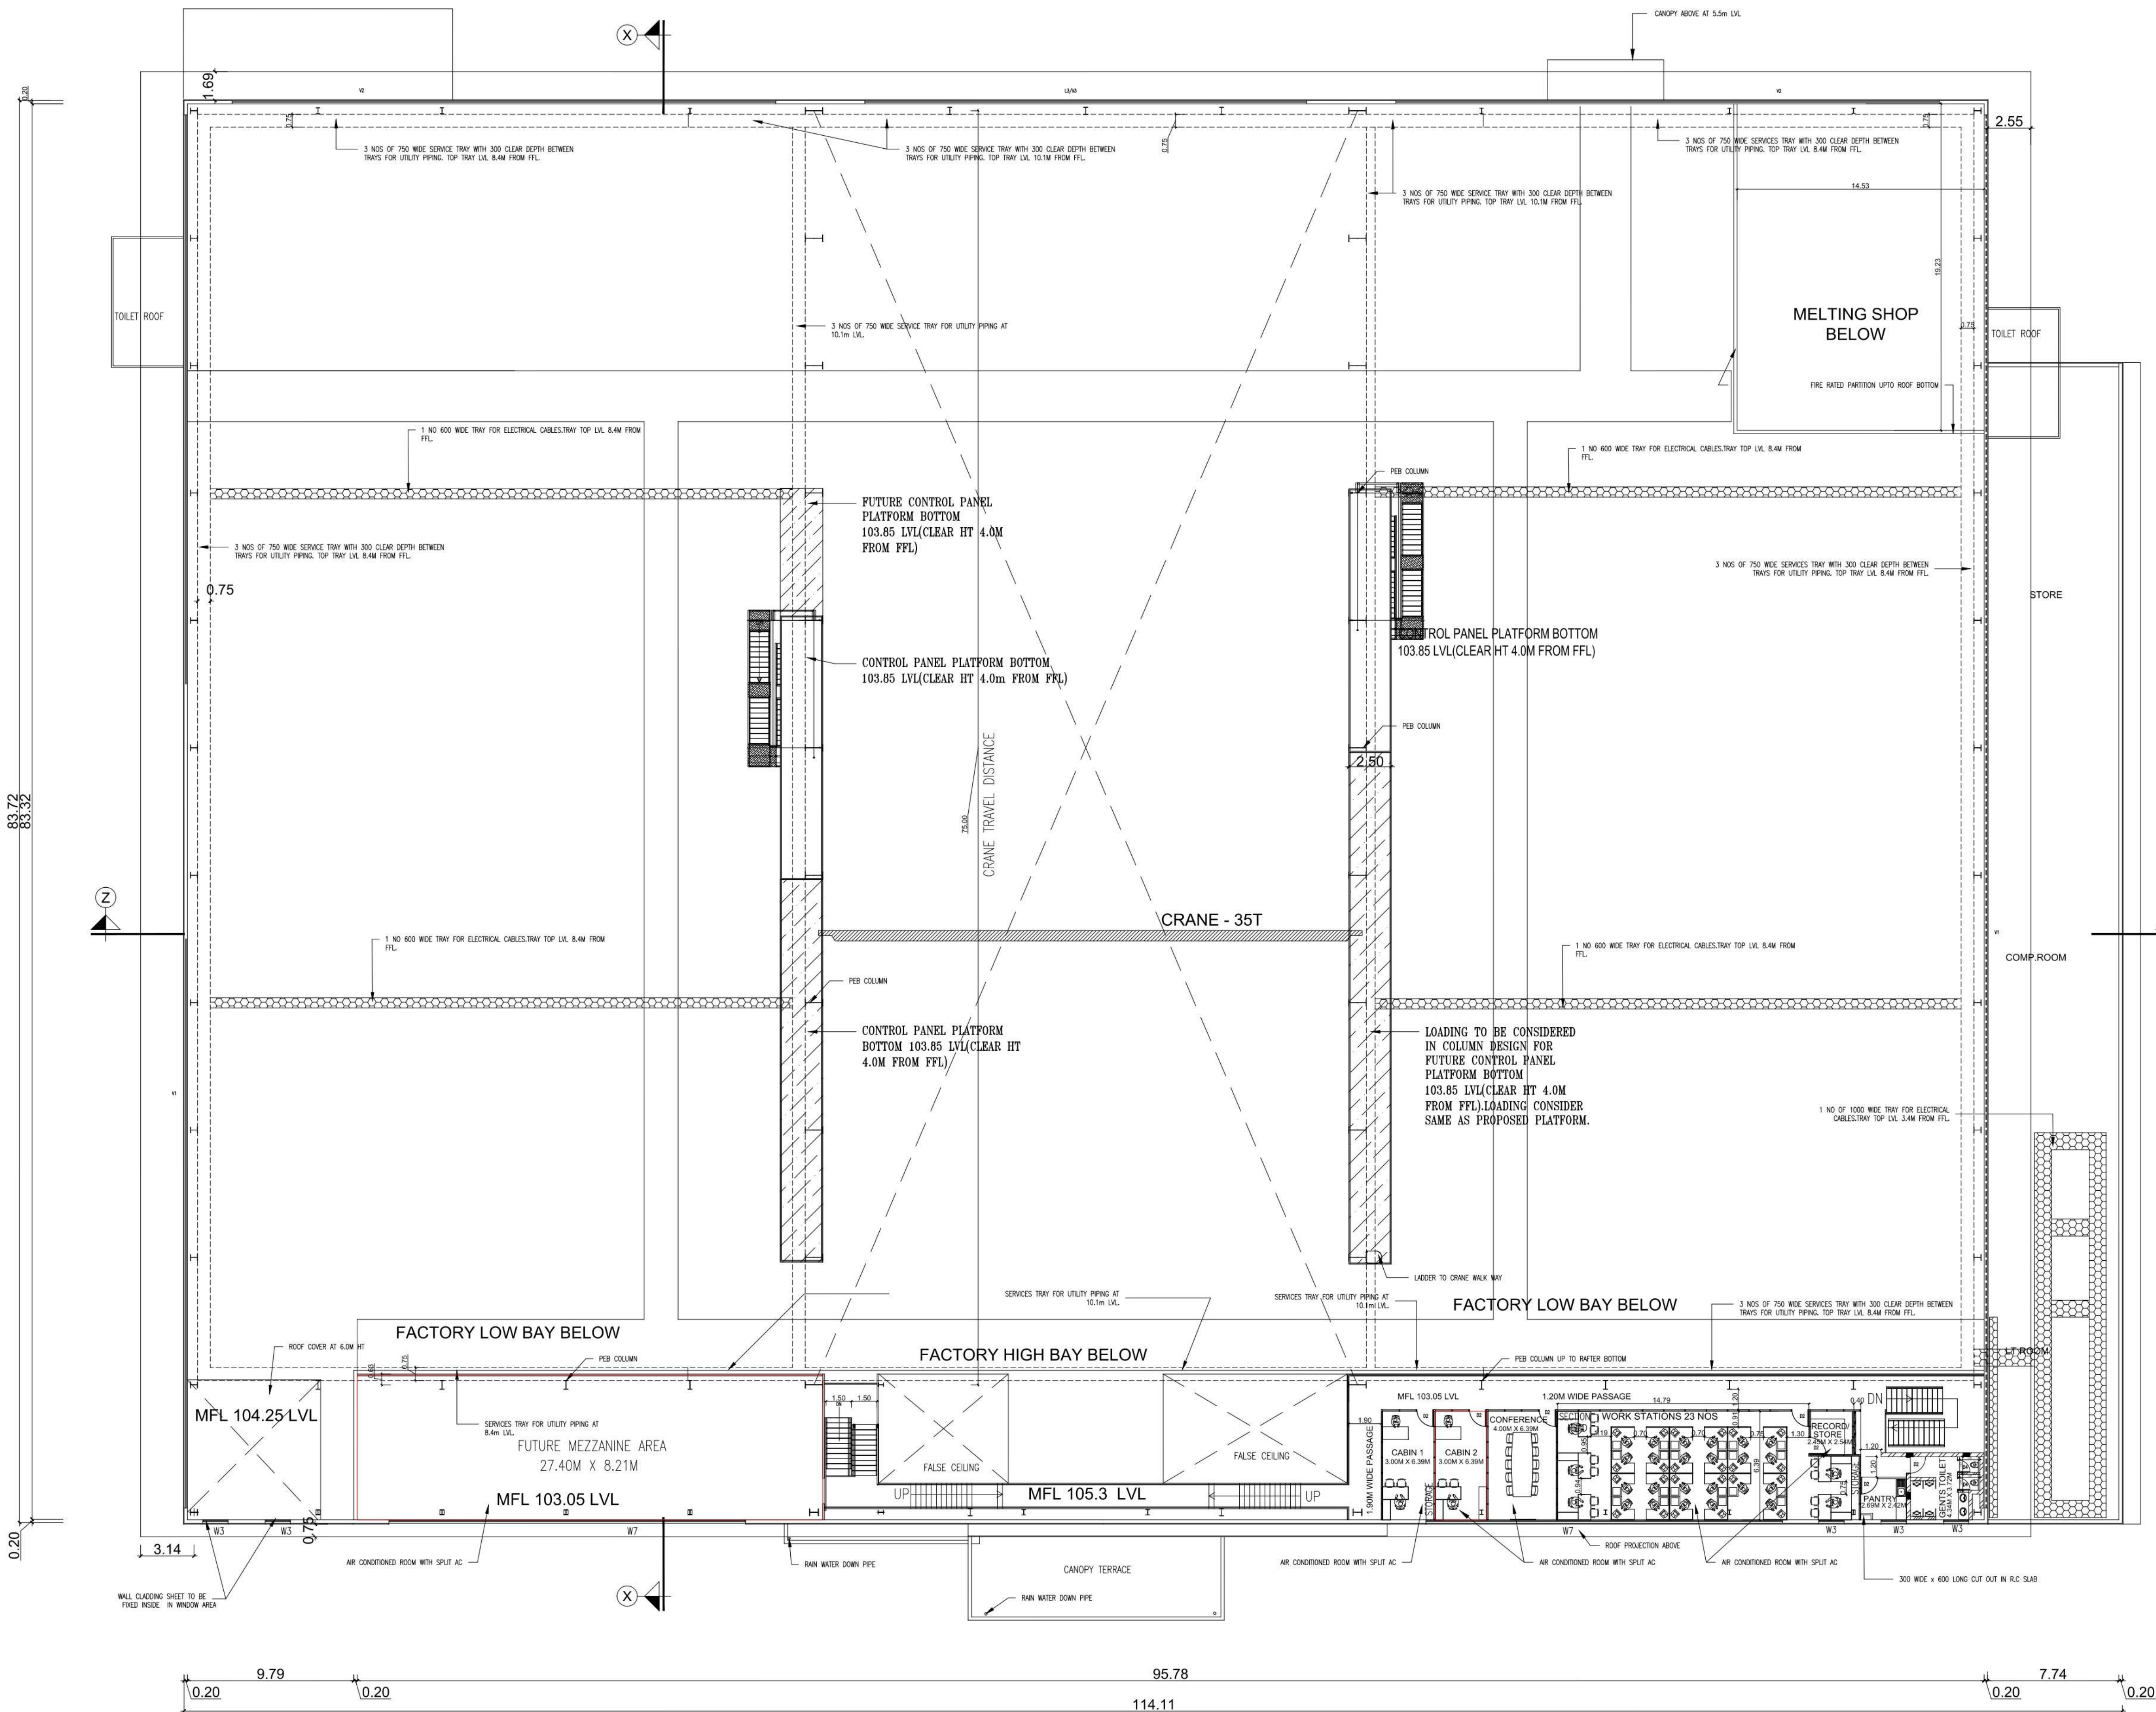

MEZZANINE FLOOR PLAN
SCALE 1:100

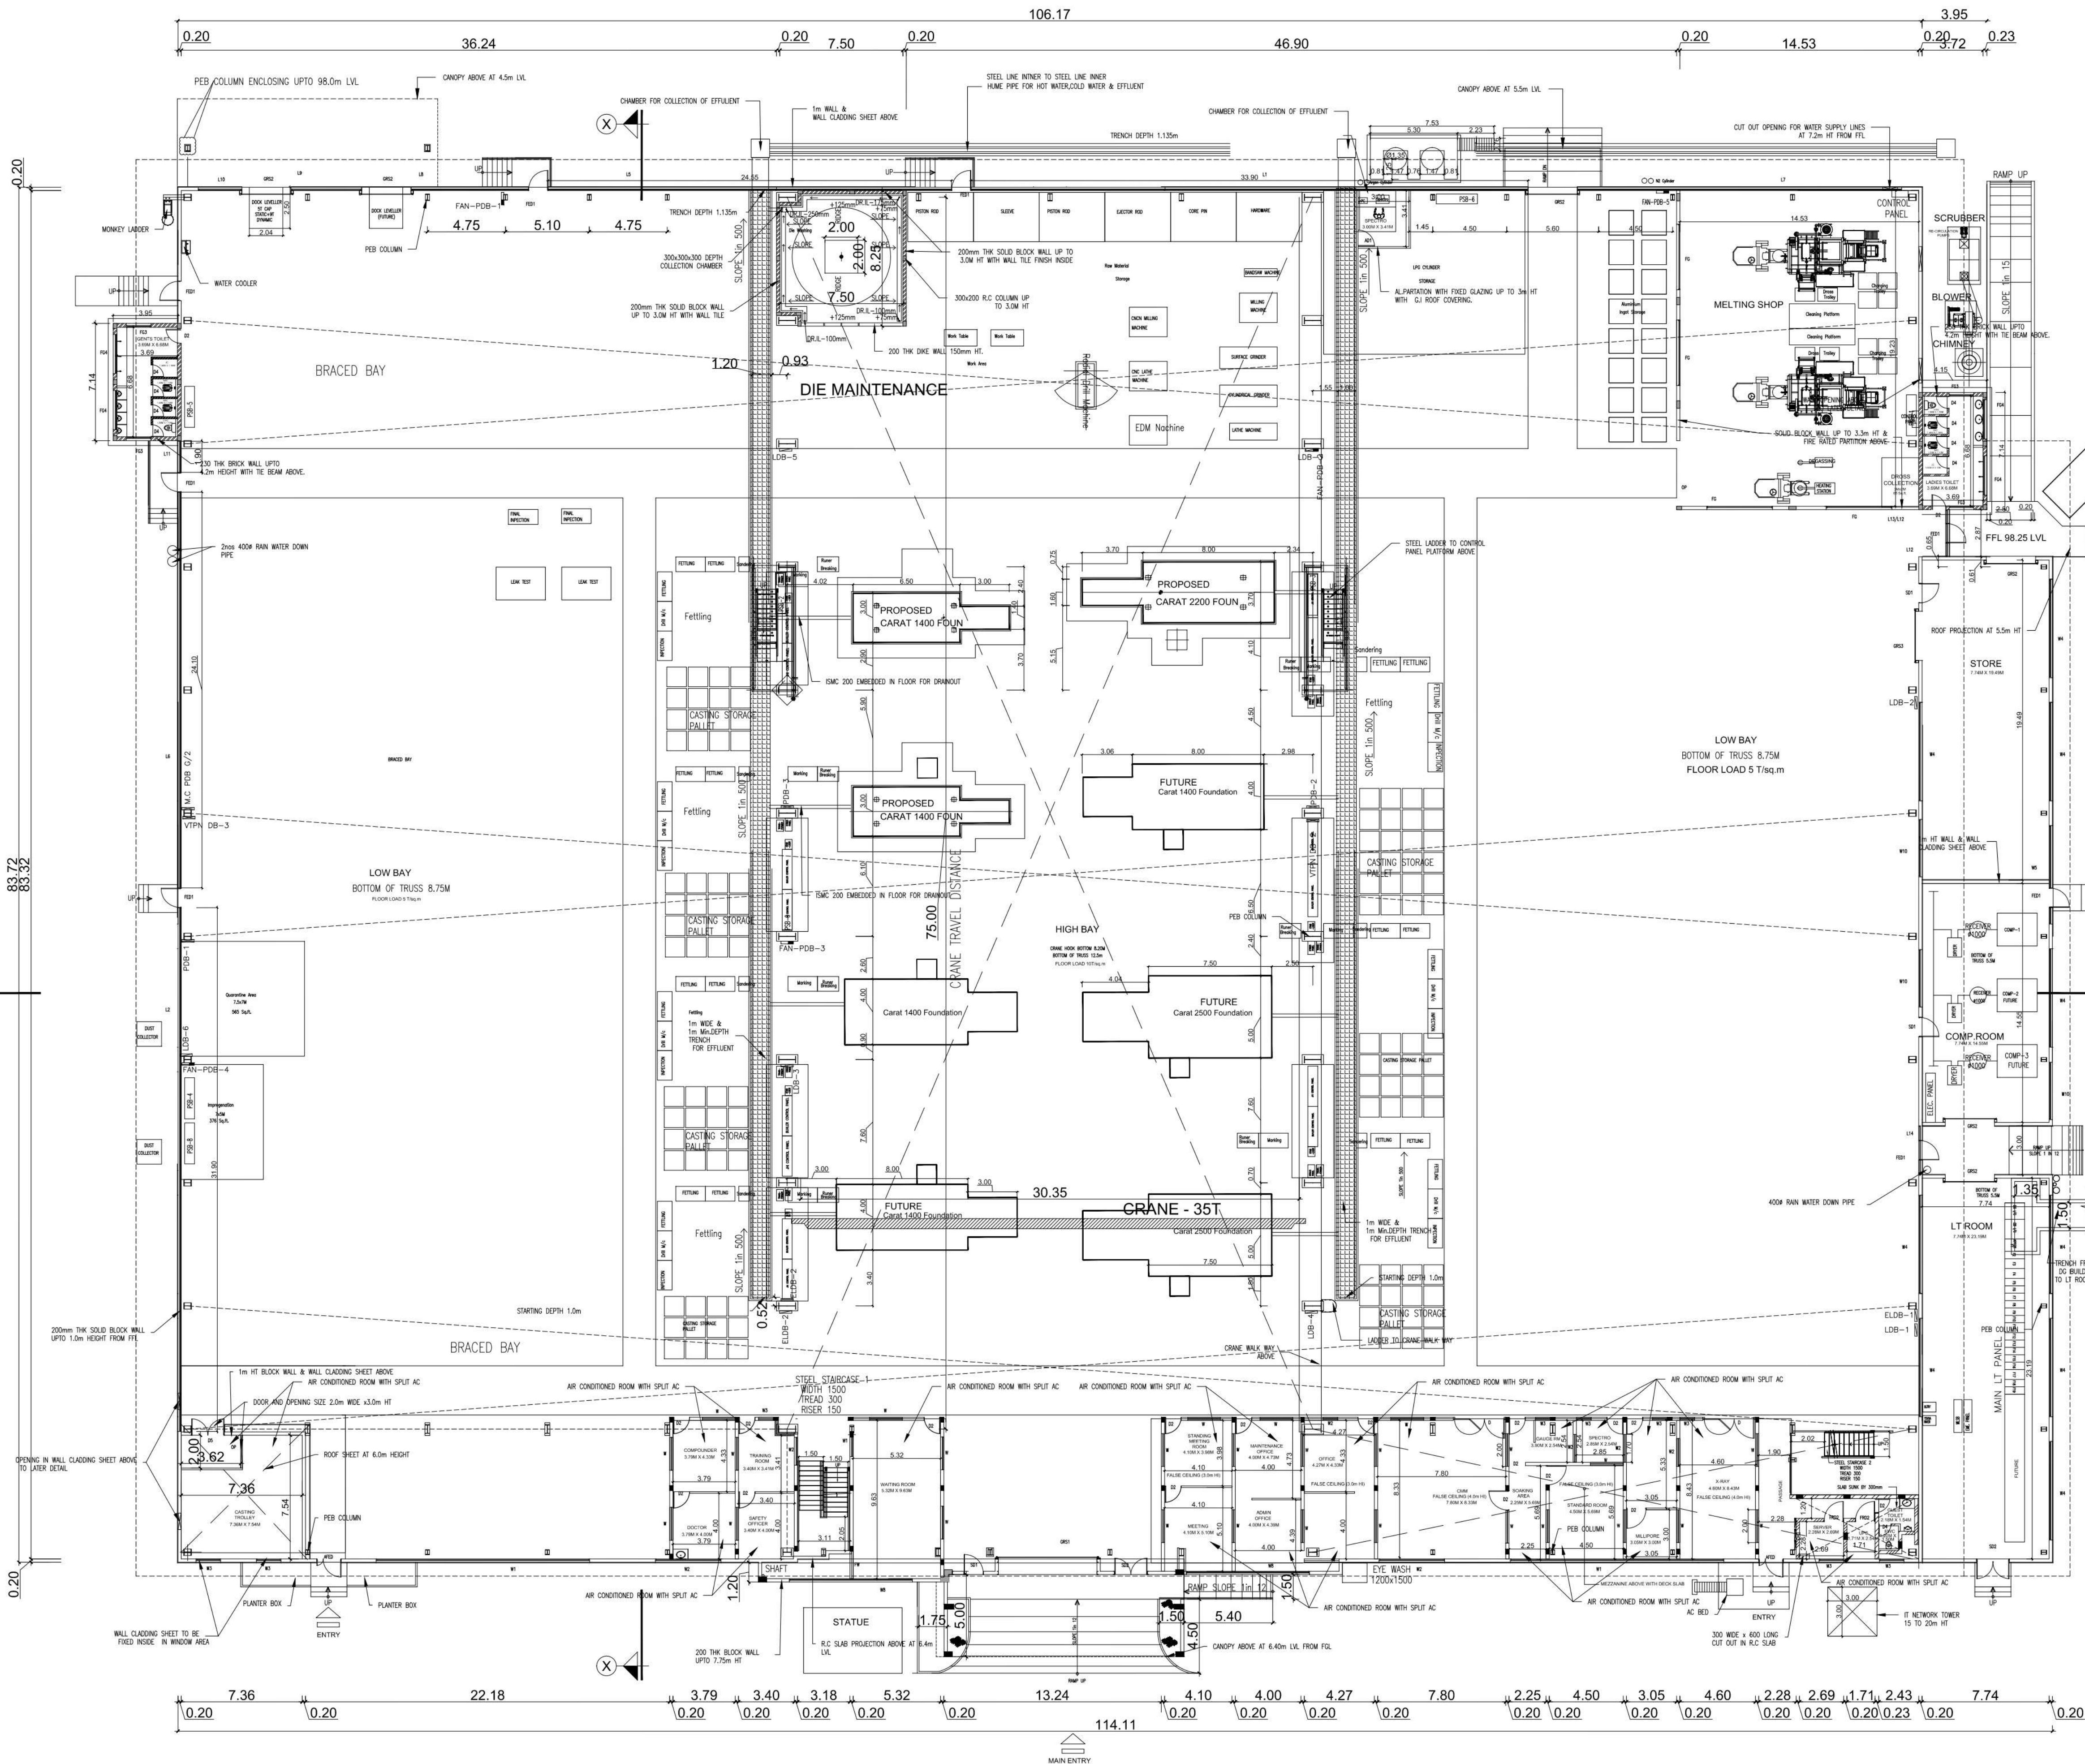

GROUND FLOOR PLAN
SCALE 1:100

