




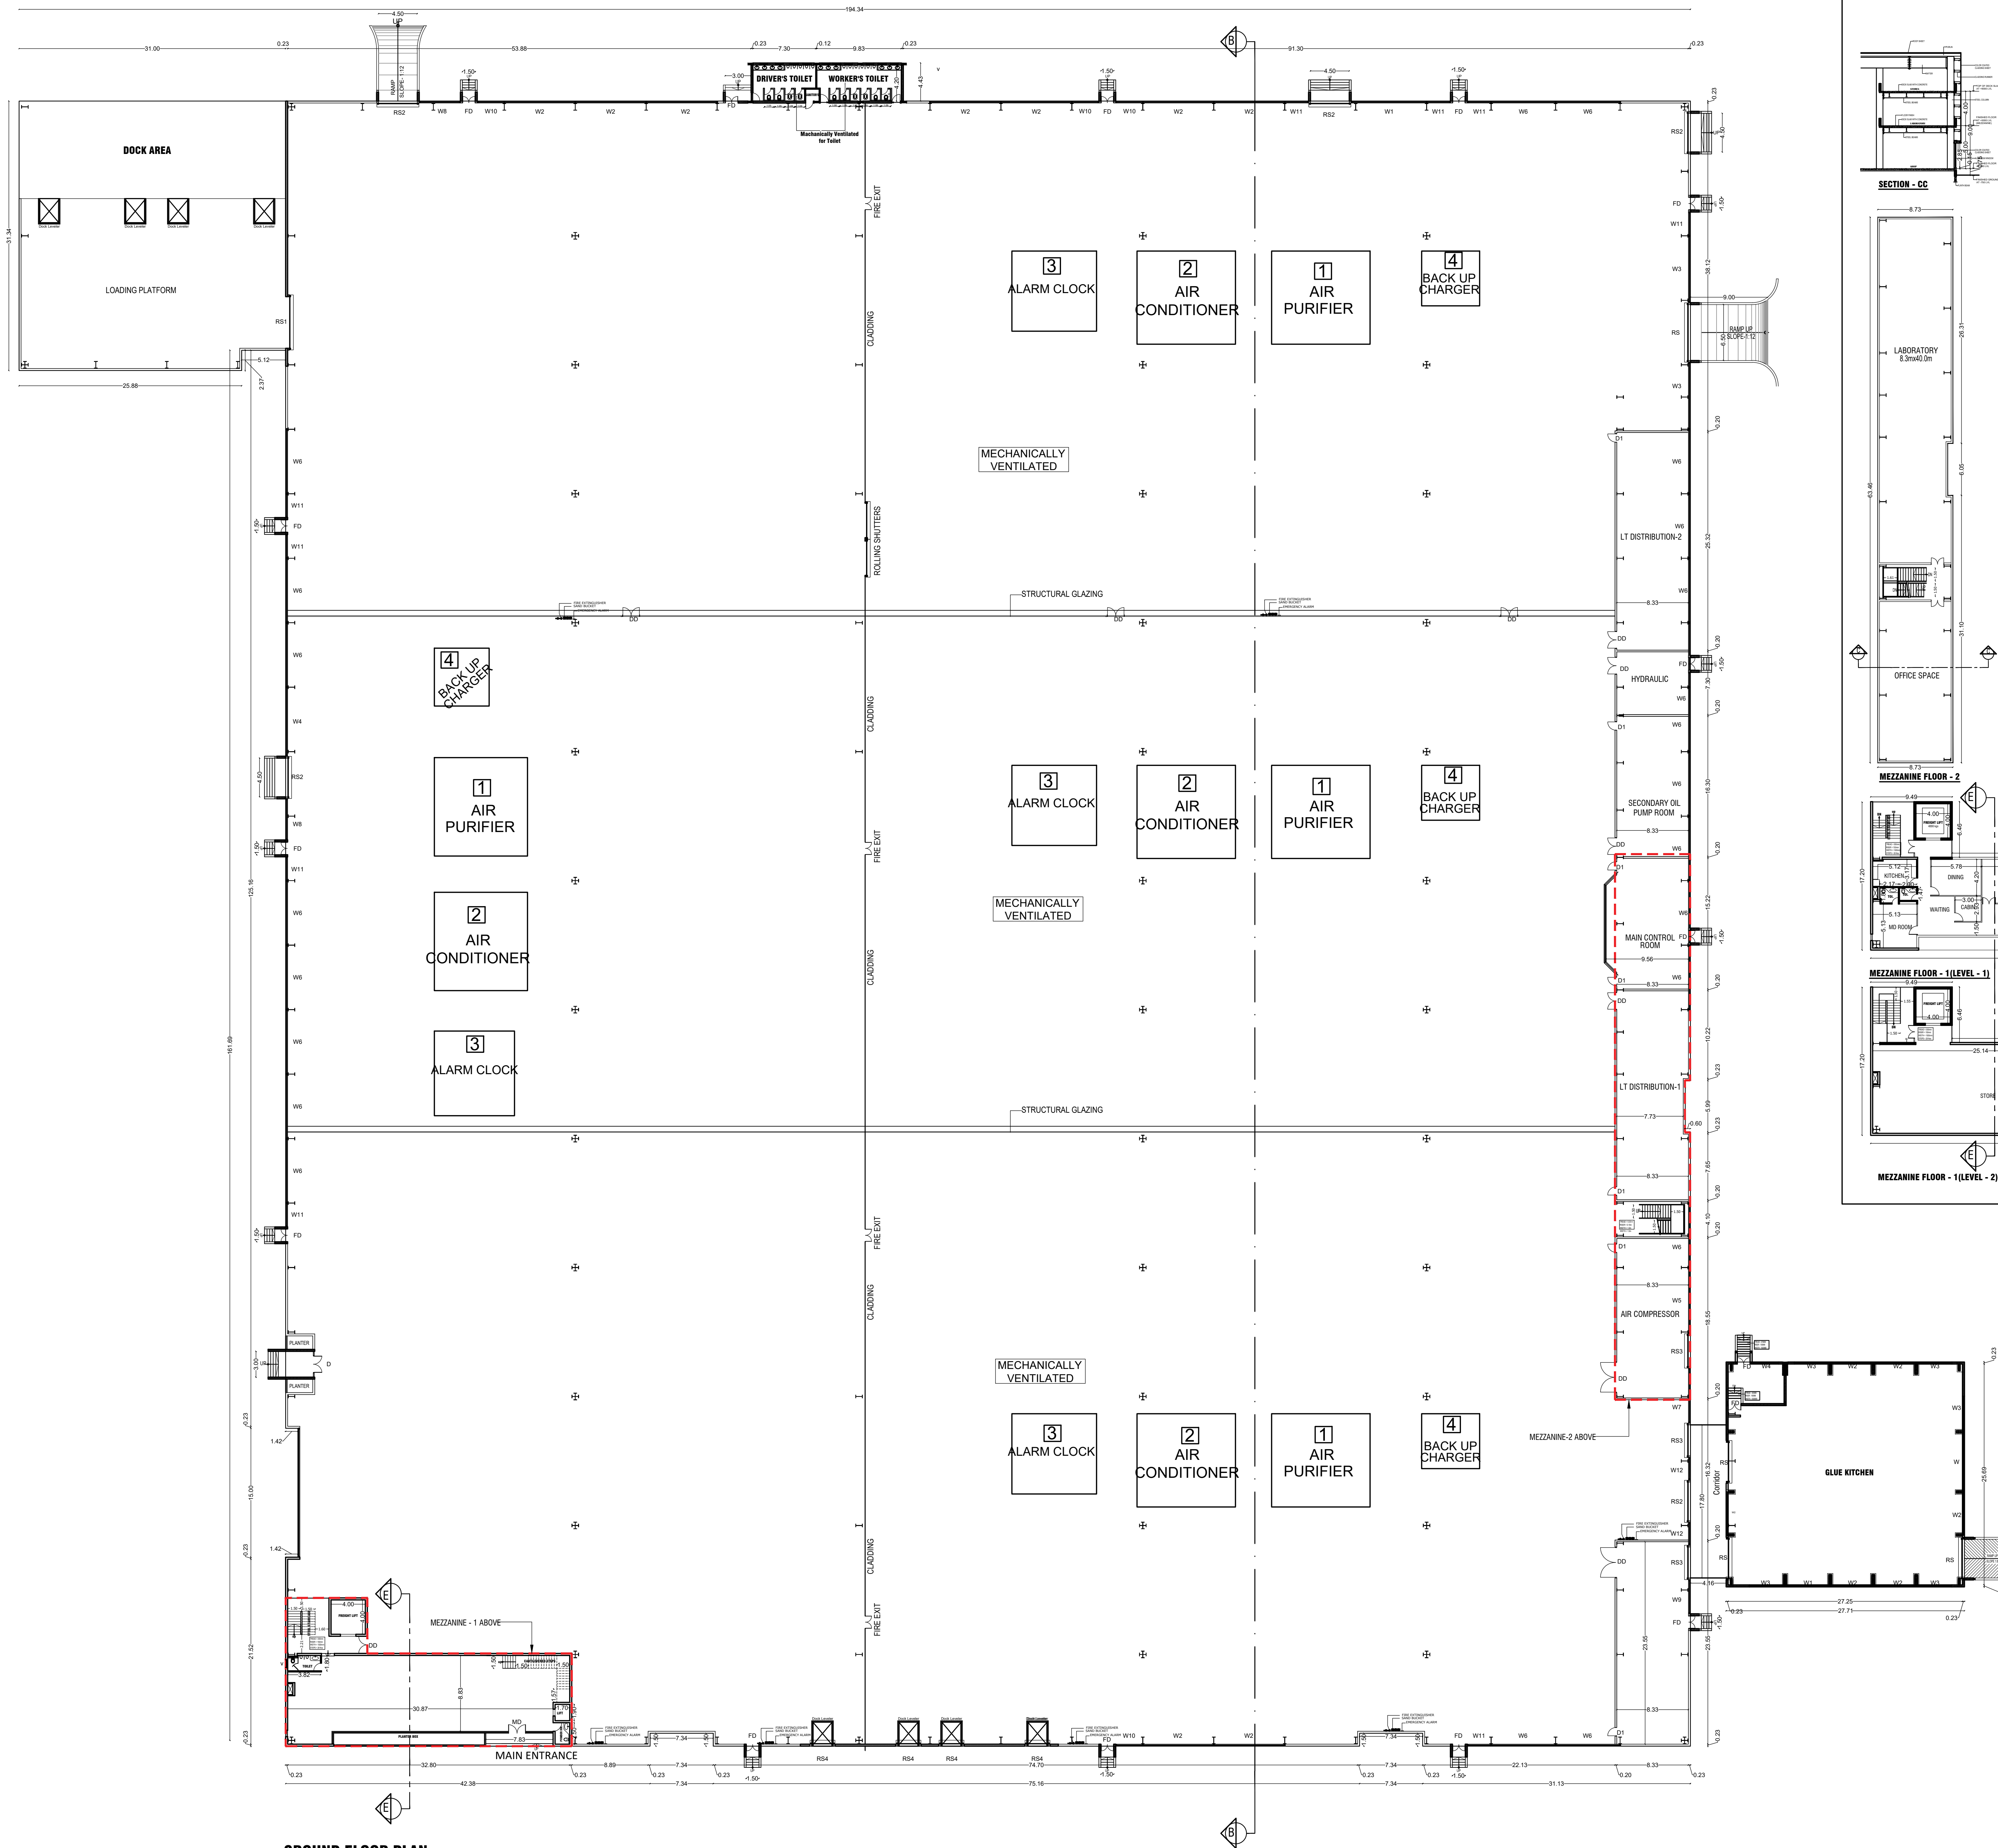


GROUND FLOOR PLAN

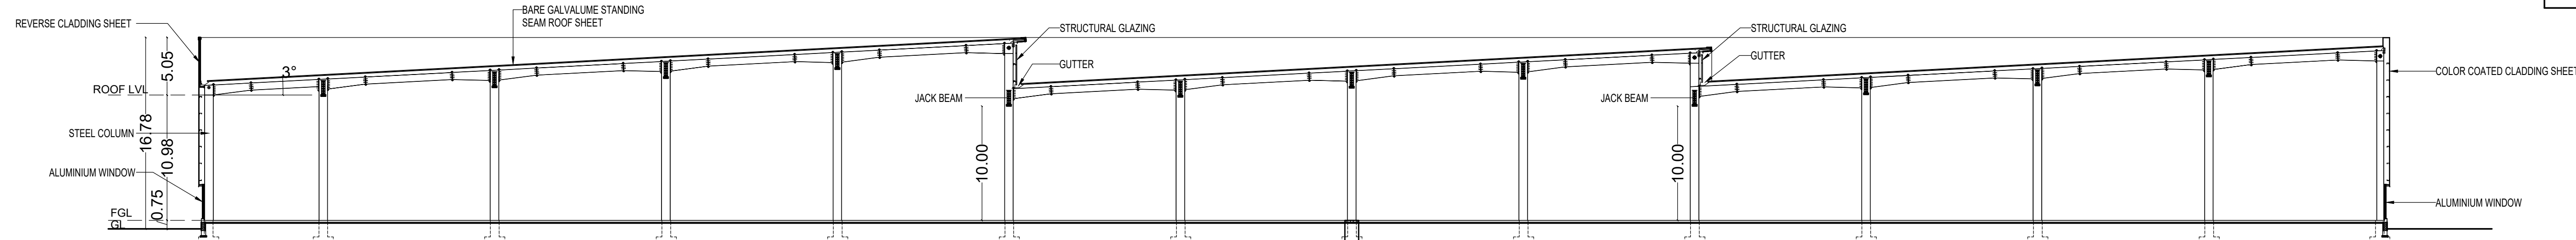


SECTION B-B

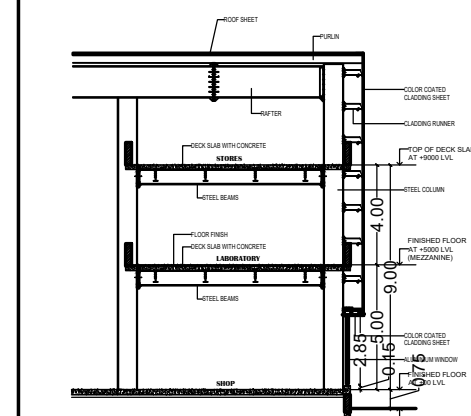


SECTION - CC

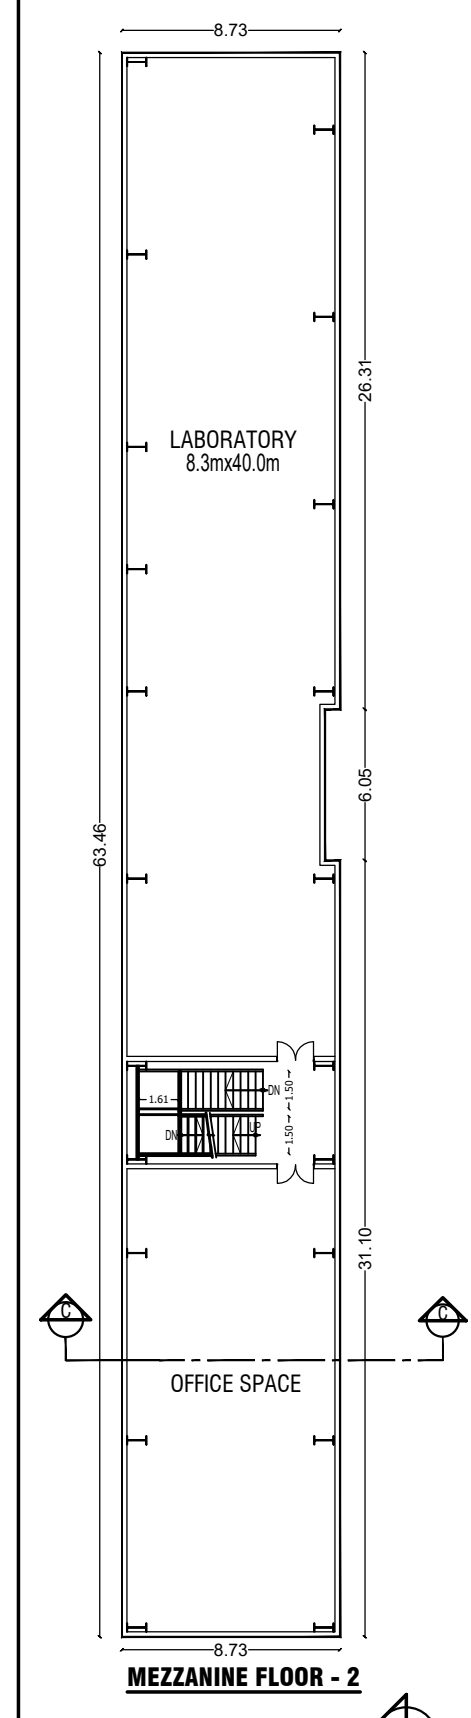

MEZZANINE FLOOR - 2

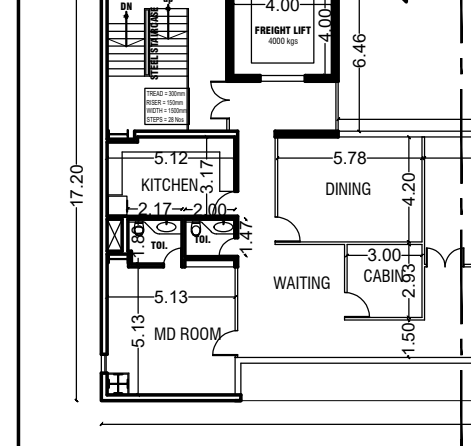

MEZZANINE FLOOR - 1 (LEVEL - 1)

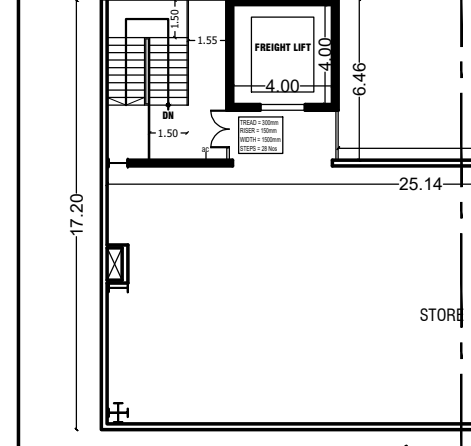


MEZZANINE FLOOR - 1 (LEVEL - 2)

SCHEDULE OF JOINERY			
TYPE	PARTICULARS	WIDTH(m)	HT (m)
RS	ROLLING SHUTTER	4.00	5.00
RS1	ROLLING SHUTTER 1	2.50	2.40
D	DOOR	1.20	2.10
D1	DOOR-1	1.00	2.10
D2	DOOR-2	0.75	2.10
FD	FIRE DOOR	1.20	2.40
W	WINDOW	1.50	1.50
W1	WINDOW	2.40	1.50
V	VENTILATOR	0.60	0.90

POWER DETAILS			
S.NO	MACHINERIES NAME	H.P	Nos
1.	AIR PURIFIER	5	4
2.	AIR CONDITIONER	10	4
3.	ALARM CLOCK	5	4
4.	BACKUP CHARGER	5	4
TOTAL HP			100.00

SAND BUCKET	☼☼☼☼
FIRE EXTINGUISHER	☼☼☼☼
EMERGENCY ALARM	☼☼☼☼

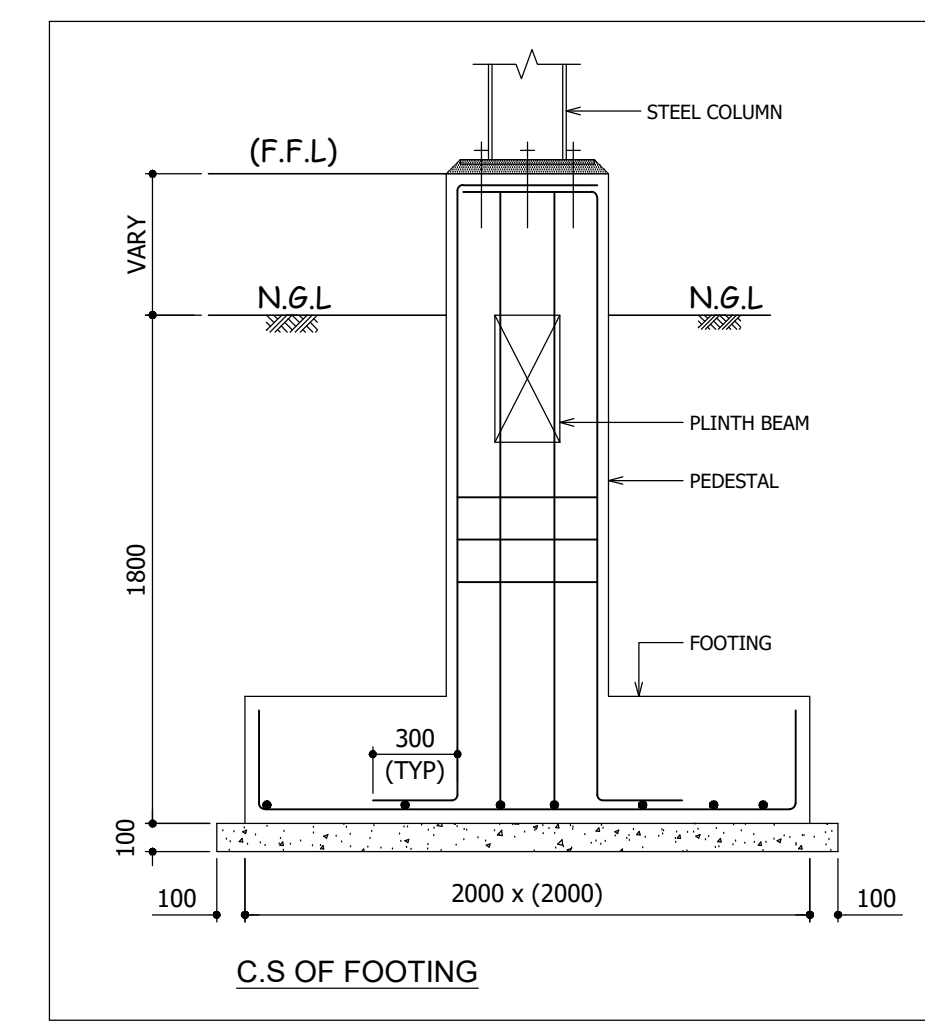

SPECIFICATION:-

FOUNDATION AND BASEMENT IN RCC PEDESTAL AND PLINTH BEAM OVER A BED OF RCC 1:4:8, 0.15 M THICK AS PER STRUCTURAL DETAILS.

SUPER STRUCTURE:-

SUPER STRUCTURE IN 0.20 TH. 0.12TH. COUNTRY BURNT SOLID BLOCK WALLS WITH CEMENT MORTOR 1:5

FOOTING , COLUMNS, PLINTH BEAMS ,LINTEL, SUNSHADE & FLOOR WITH RCC 1:1.5:3 USING 20MM NOMINALSIZE BROCKEN STONES.

WALLS INSIDE & OUTSIDE IN CM 1:5,12mm TH. FINISHING THE WALL PRIMING COAT

FLOORING

FINISHING THE FLOOR WITH 20 TH GRANO FLOORING OVER A BED OF PCC 1:4:8 6"TH. AND RIVER SAND

DOORS & WINDOWS

DOORS WITH COUNTRY WOODEN FRAMES , 32 TH. FLUSH DOOR SHUTTERS , SS FASTENINGS , PAINT FINISH

WINDOWS WITH MEDIUM ANODISED ALUMINIUM OPENABLE SHUTTERS WITH 4 mm GLASS & STANDARD FASTENINGS

COLOUR INDEX:-

PROPOSED BUILDING
ROAD
SITE BOUNDARY

OWNER:

For CENTURY PLYBOARDS (INDIA) LIMITED

Authorized Signatory

ARCHITECT

RAJA SHYAM SUNDAR
Architect
Council of Architecture
Registration No. CA/93/16040
DTCP
Registration No. CGLRGN/RA/G-1/2018/07/01
19/1, Hasidows Road, Chennai- 600 006.
Mobile No: 98400 48063.

STRUCTURAL ENGINEER :-


N. CHANDRASEKARAN ME., (Struct., PhD)
(ELPA / EDCEA / ACCE / FACEAT)
Reg. No: 02 / 2019 / RSE-GR-1 / ELPA,
4 / 252, New Street, Kummamangalam,
TIRUCHENGODE - 637 205.
Cell : 98856 89363

TITLE:-

BUILDING - 1
Ground Floor Plan , Mezzanine Floor
Section & Elevation

SCALE = 1:100


SHEET NO: 02 / 05

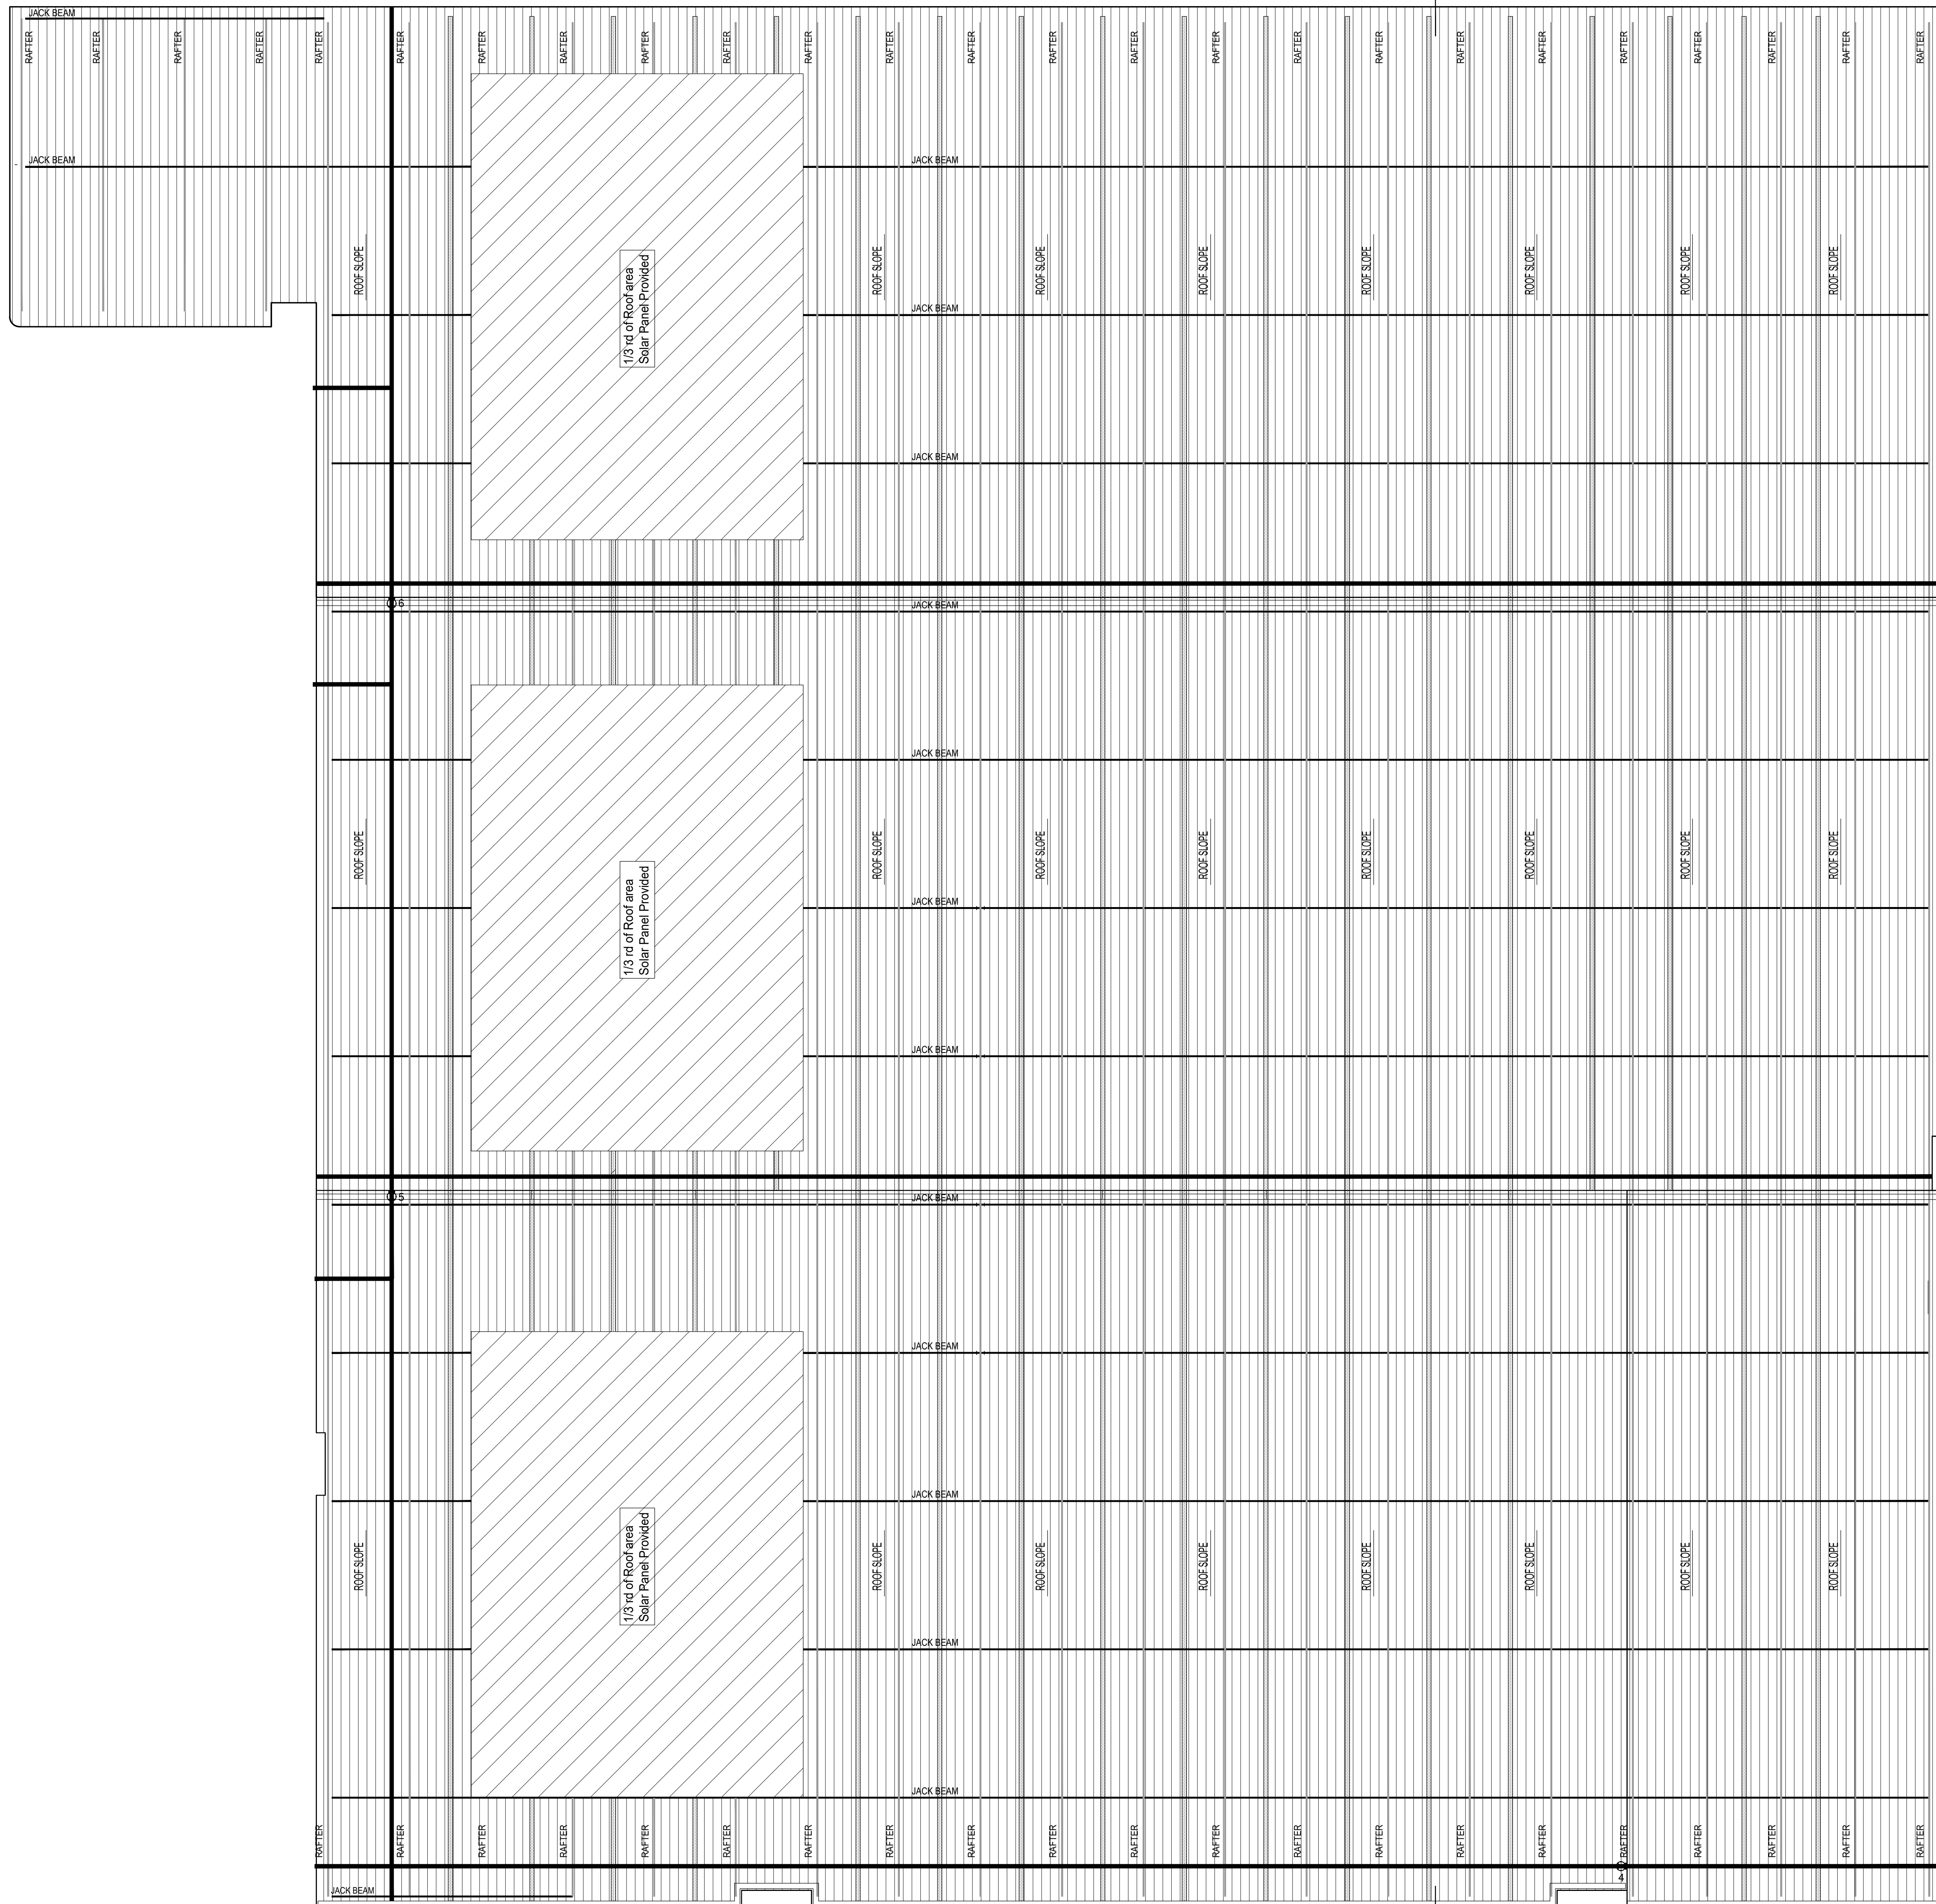


Architectural elevation drawing of a building facade. The drawing includes the following labels and dimensions:

- Labels:**
 - COLOR COATED CLADDING SHEET
 - ALUMINUM WINDOW
 - STRUCTURAL GLAZING
- Dimensions (Vertical):**
 - 16.78
 - 5.05
 - 10.96
 - 0.75
 - 24.00


SHEET NO: 03 / 05

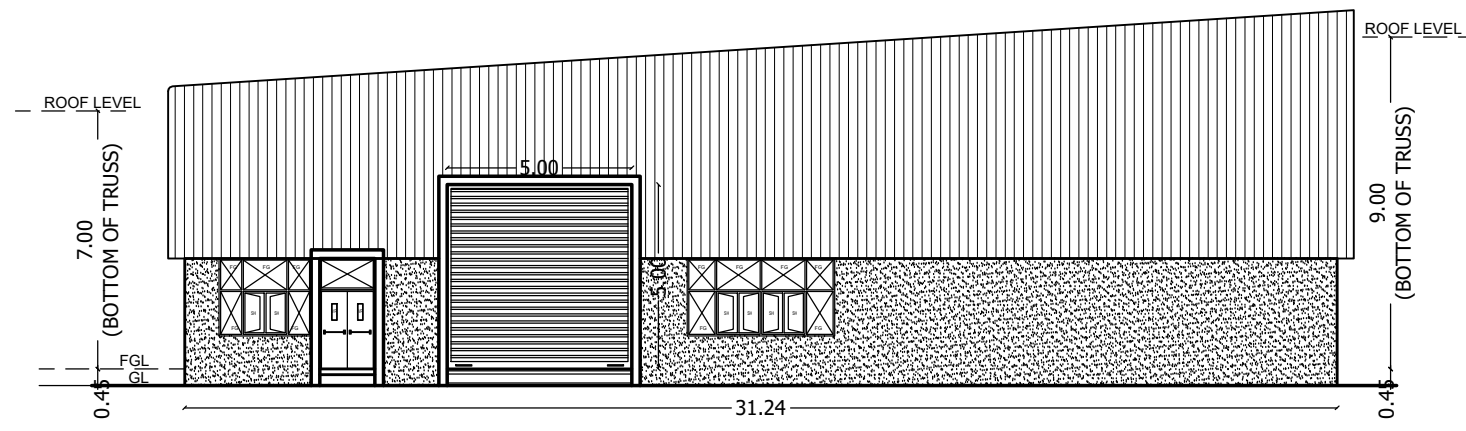


ELEVATION - A

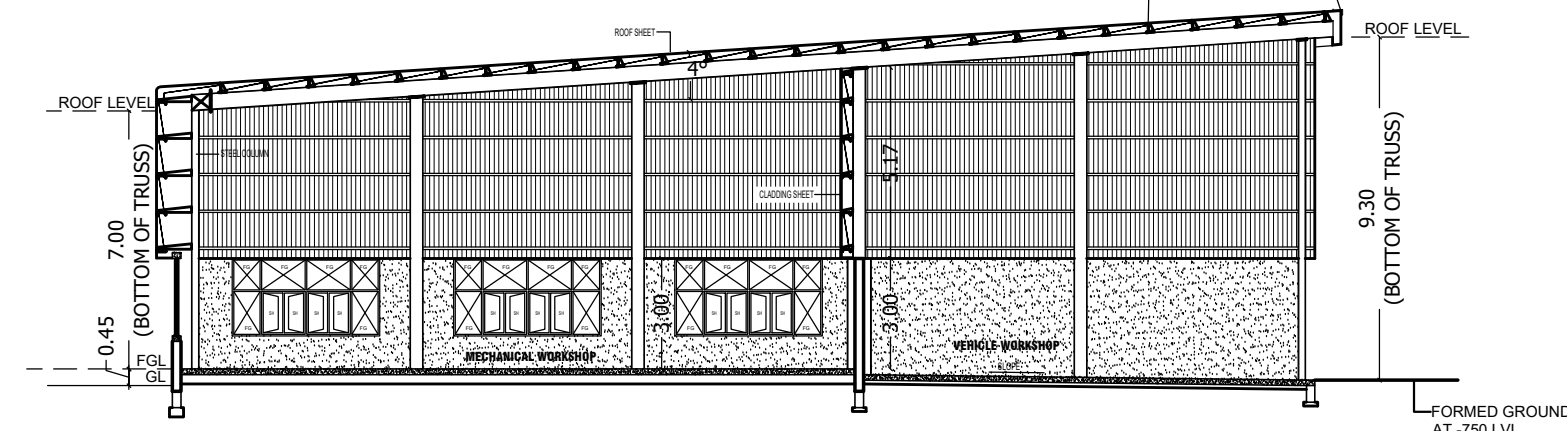

SECTION X-X

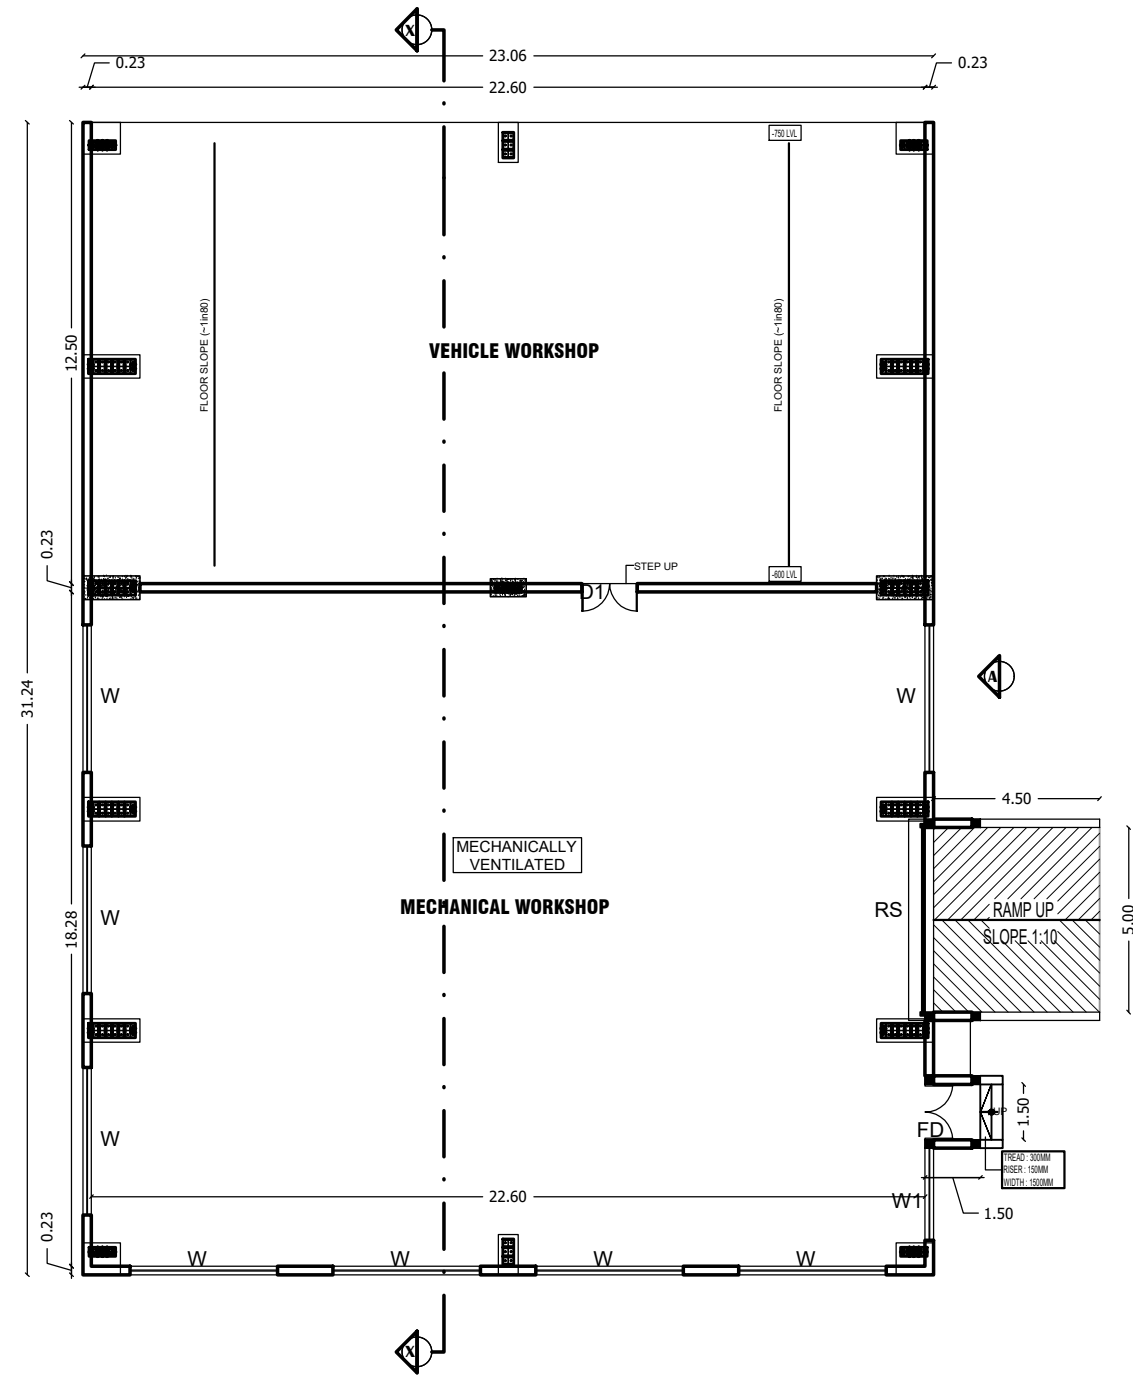


GROUND FLOOR PLAN

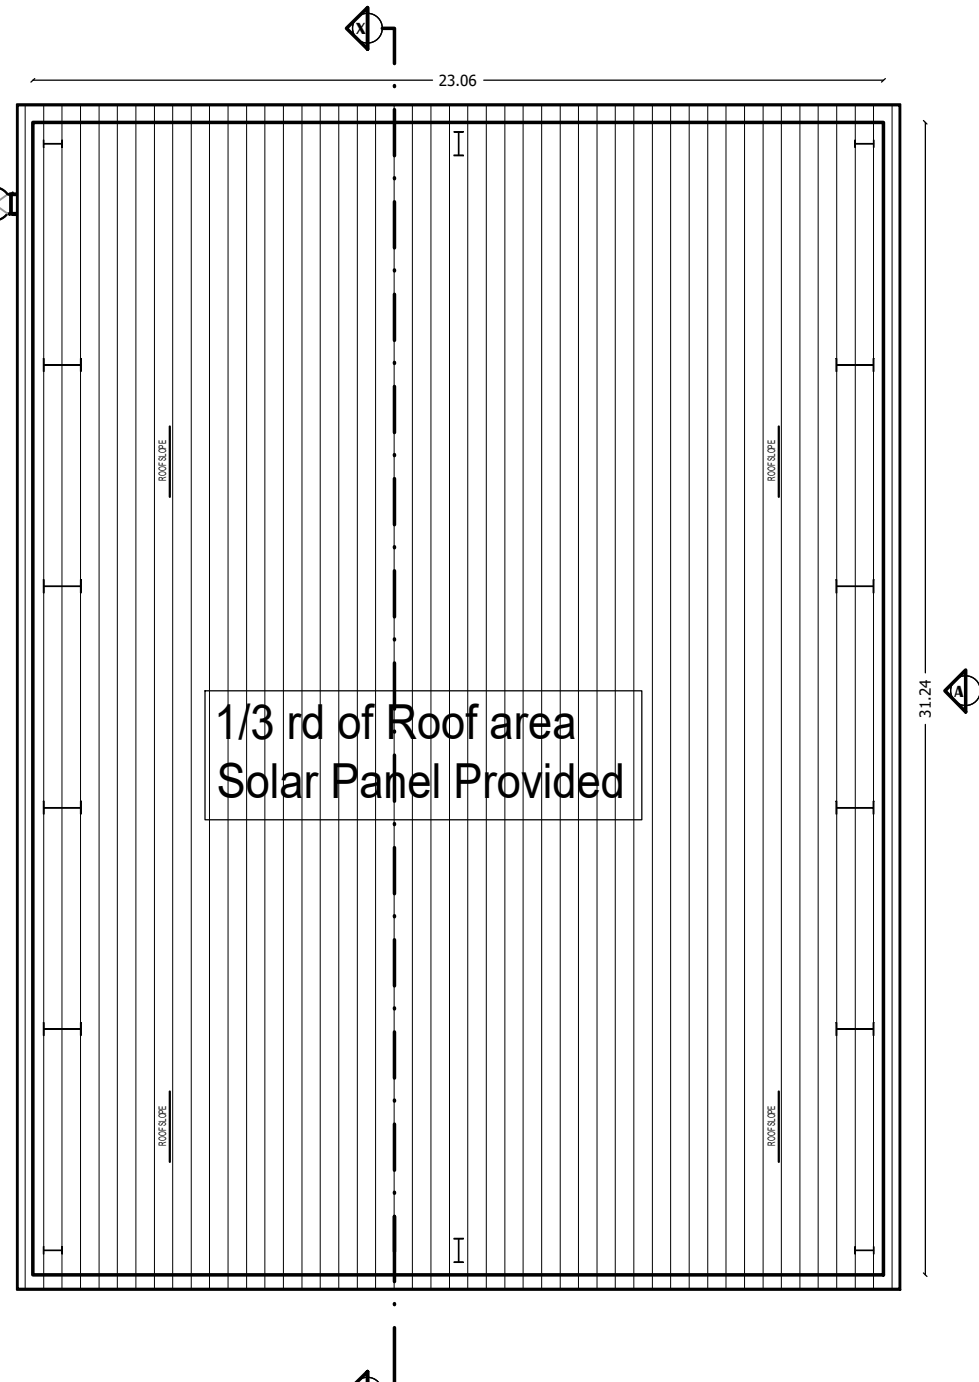


ROOF PLAN


BUILDING -2 (MECHANICAL WORKSHOP)

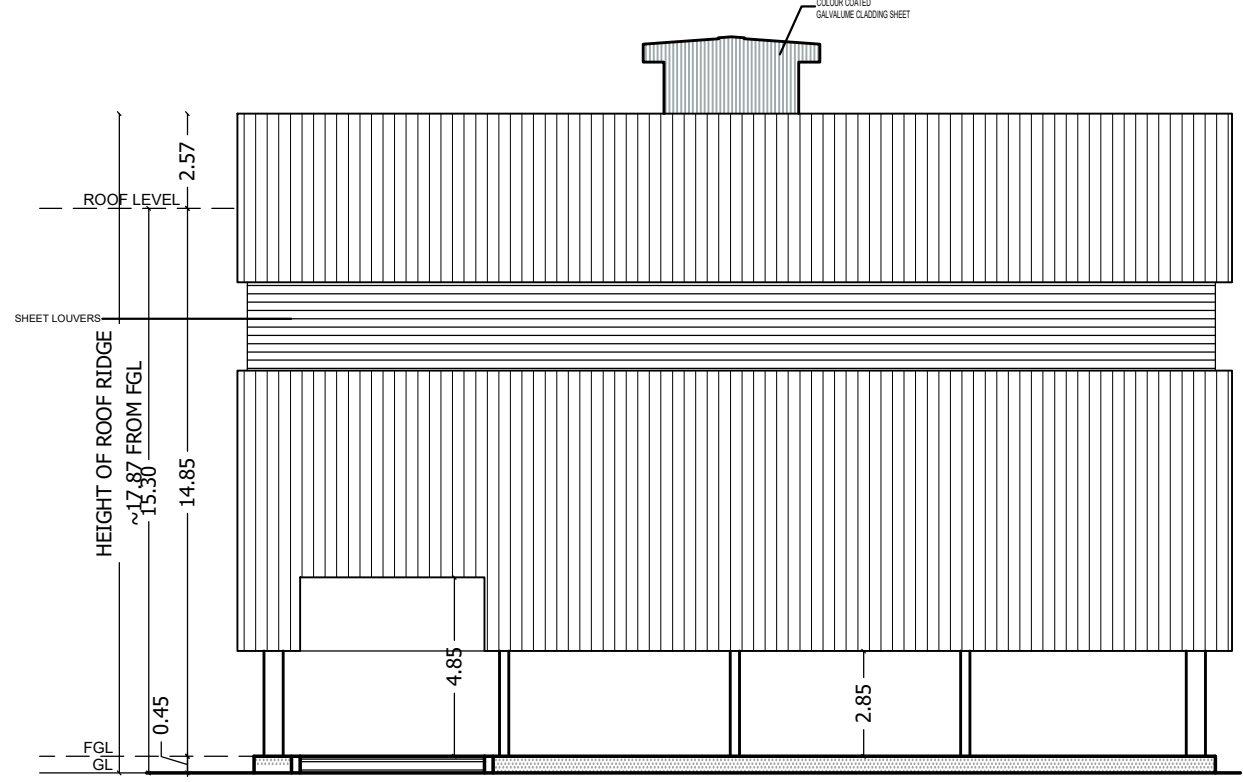


ELEVATION - A

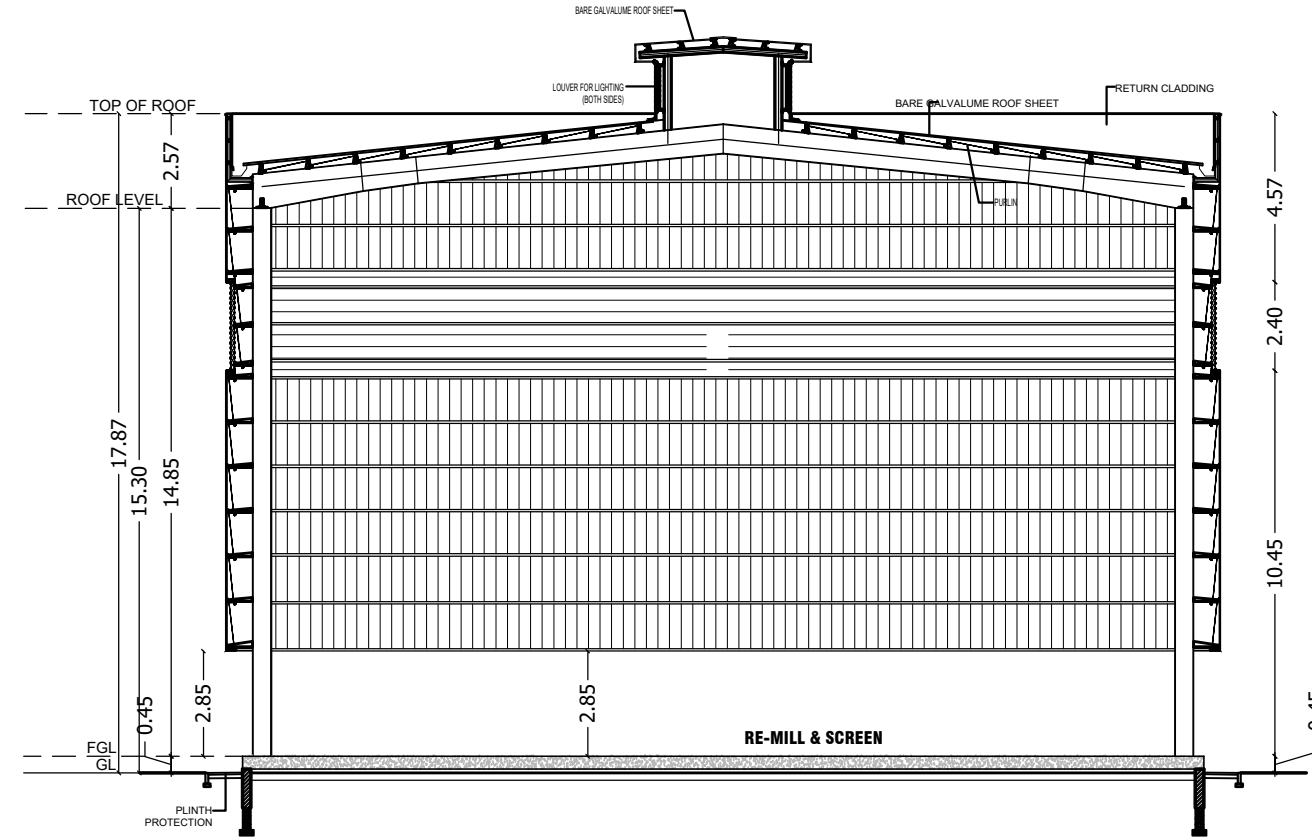

SECTION - XX

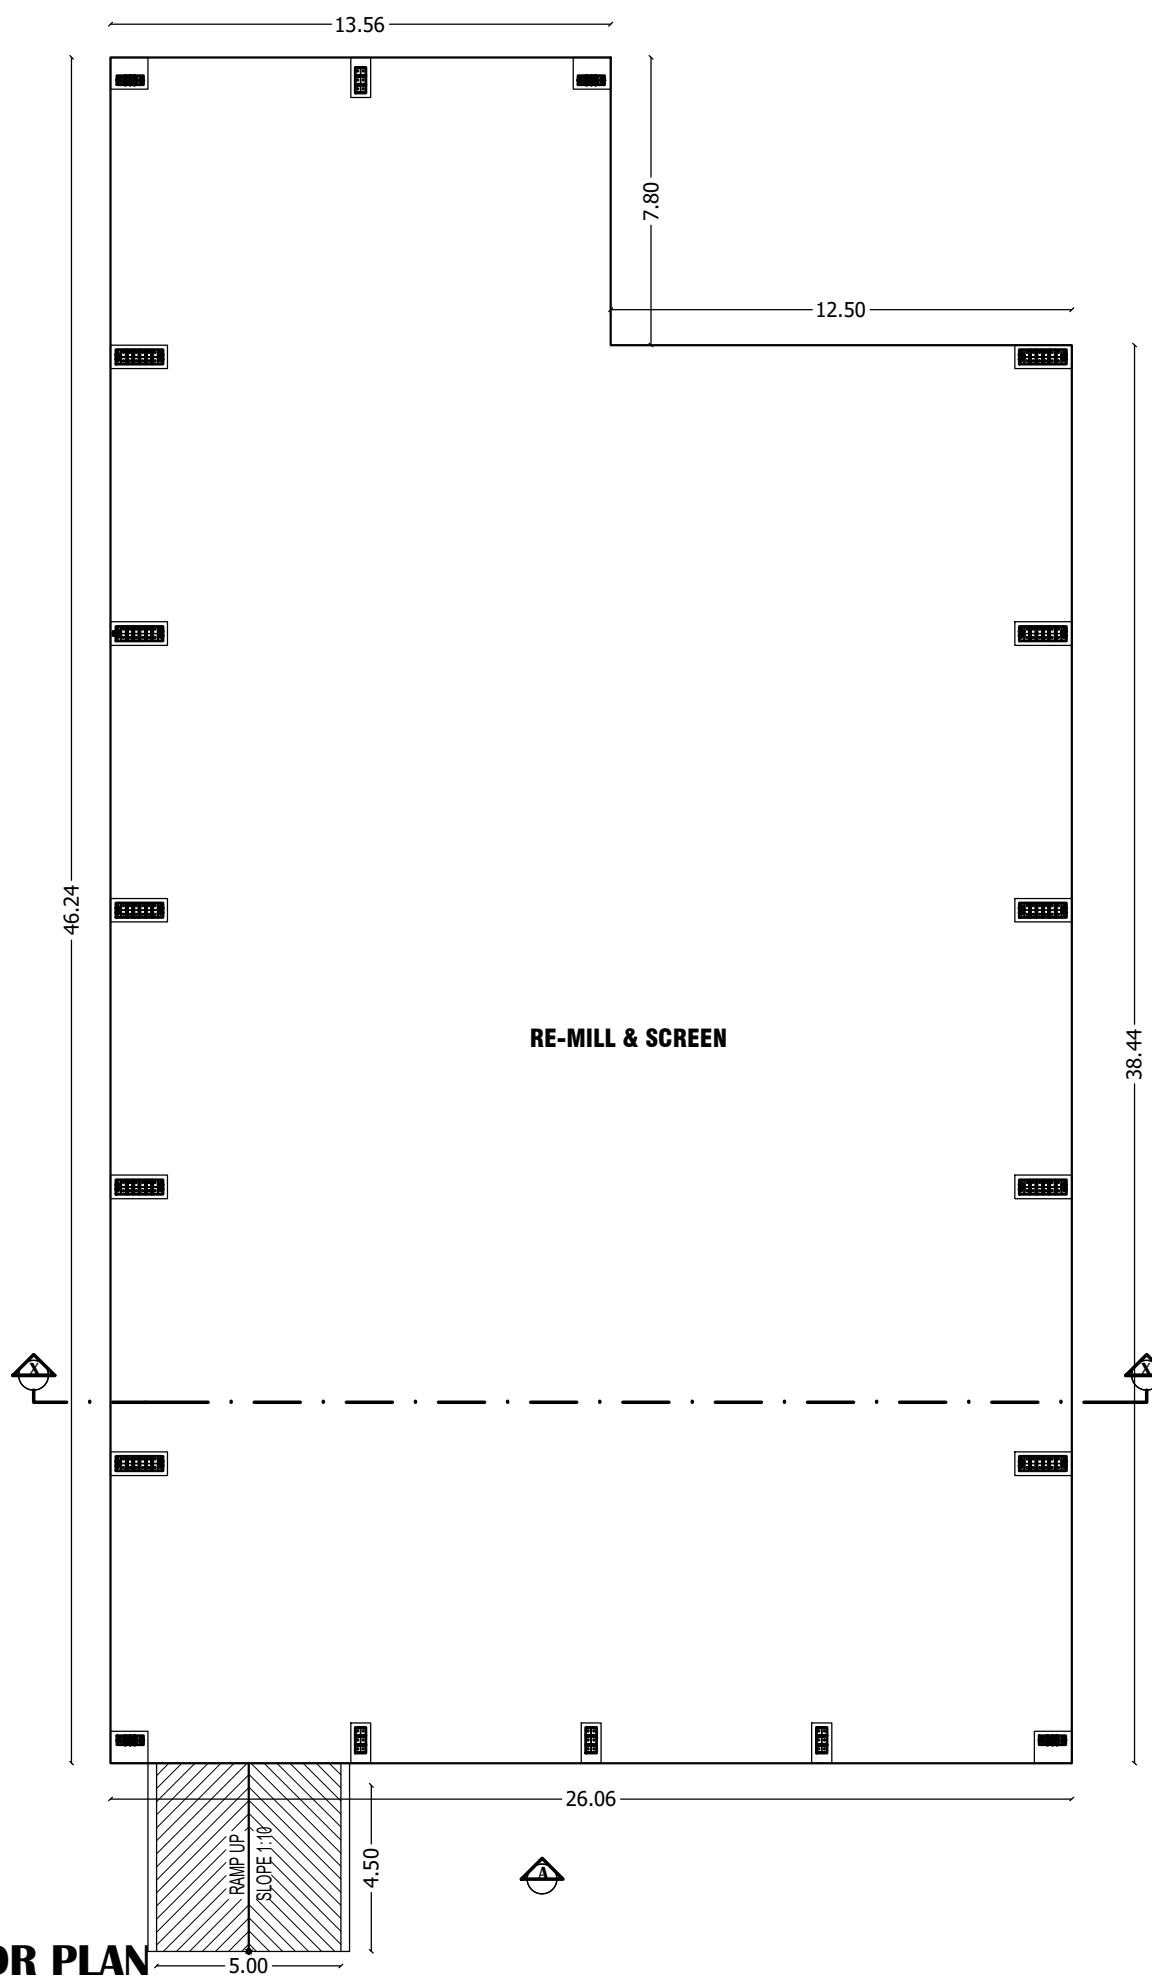


GROUND FLOOR PLAN

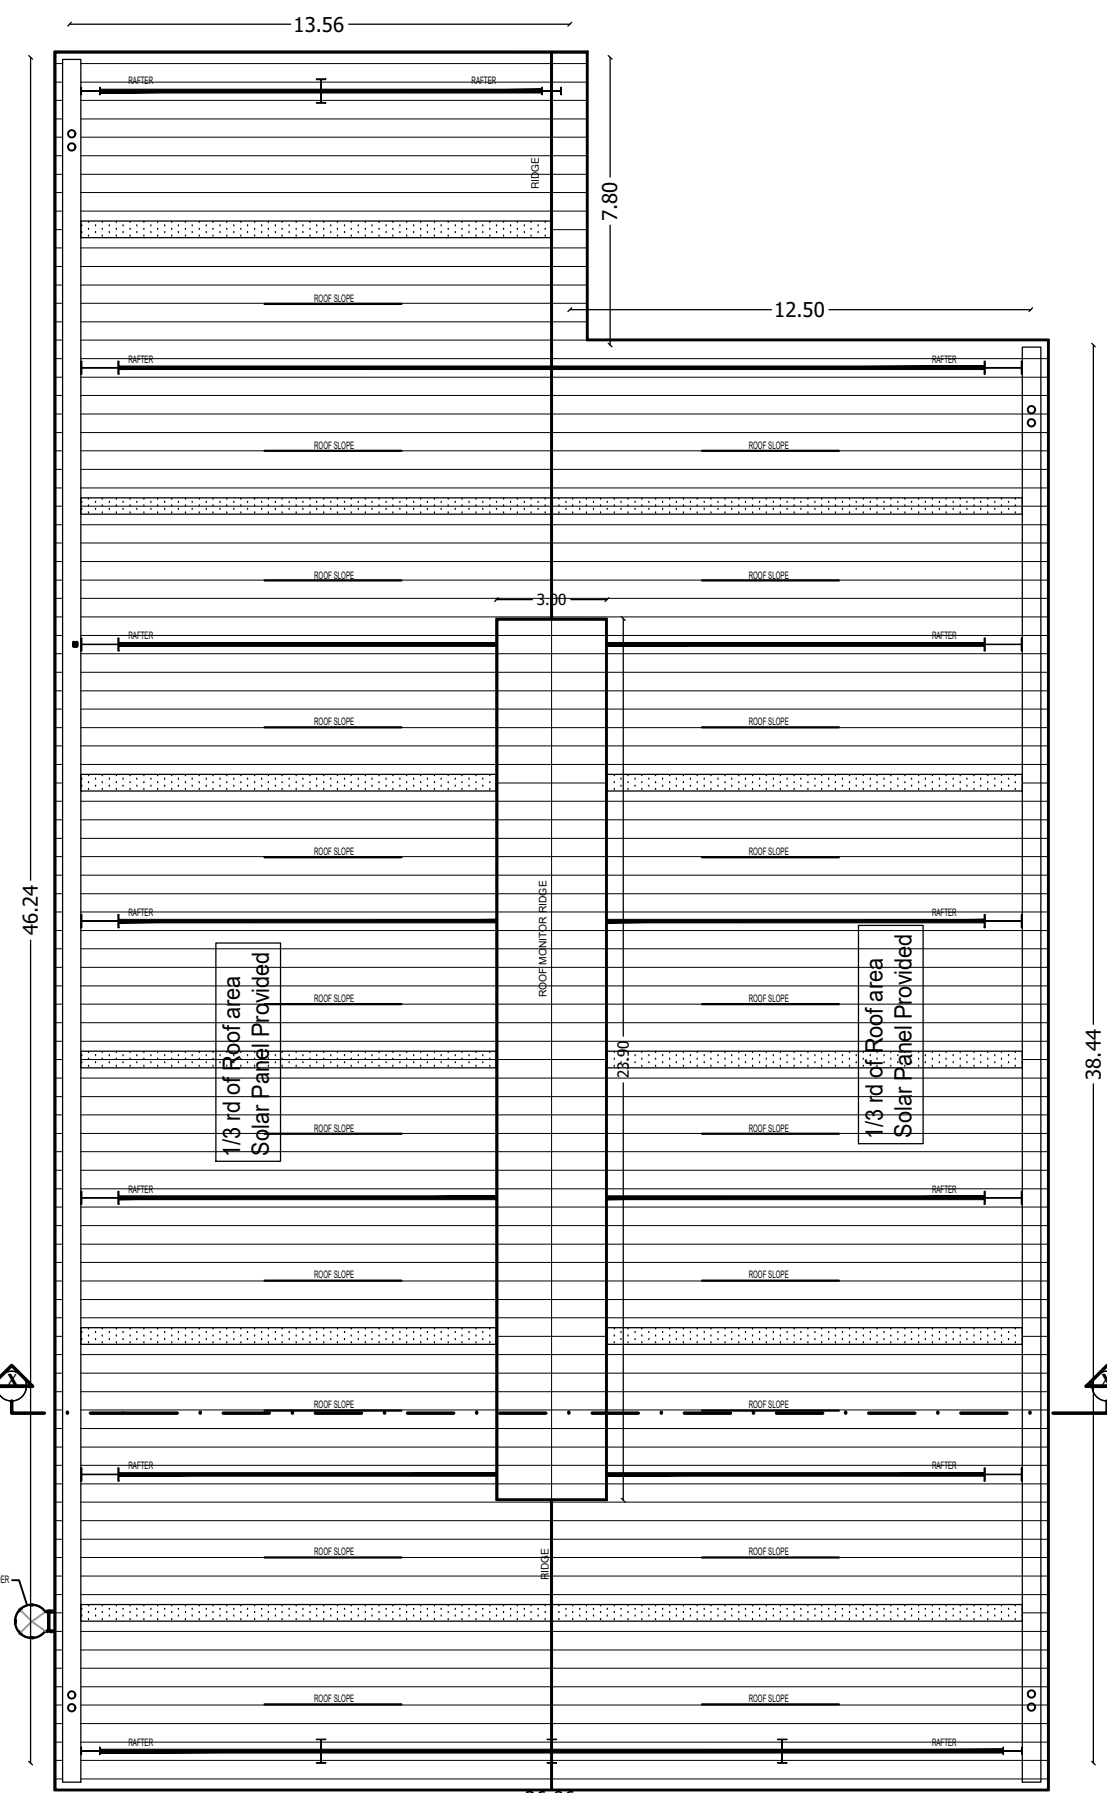


ROOF PLAN


BUILDING -3 (RE-MILL & SCREEN)

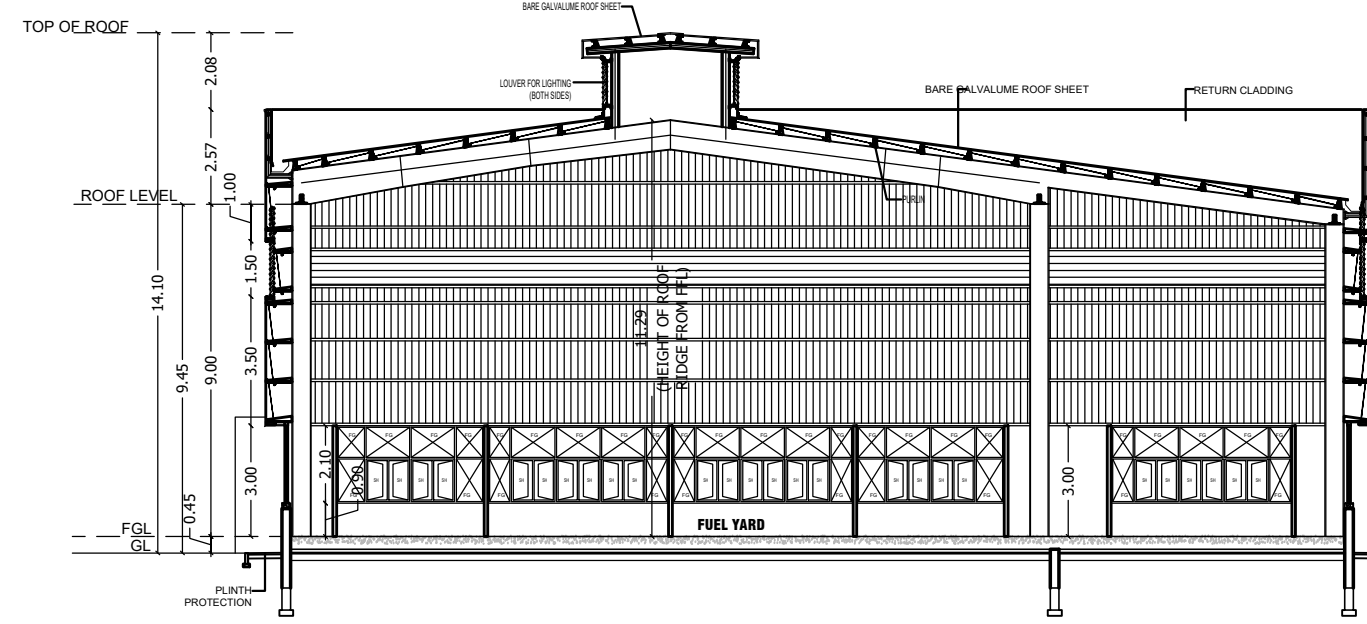


SECTION - XX

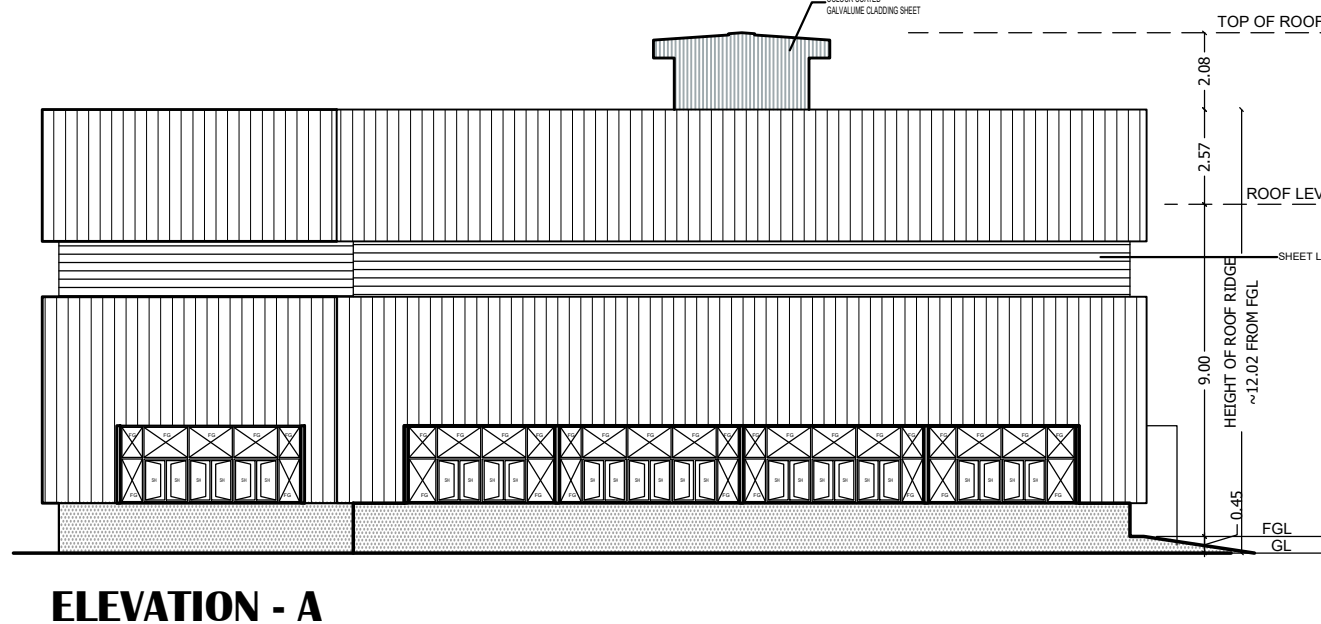

ELEVATION - A

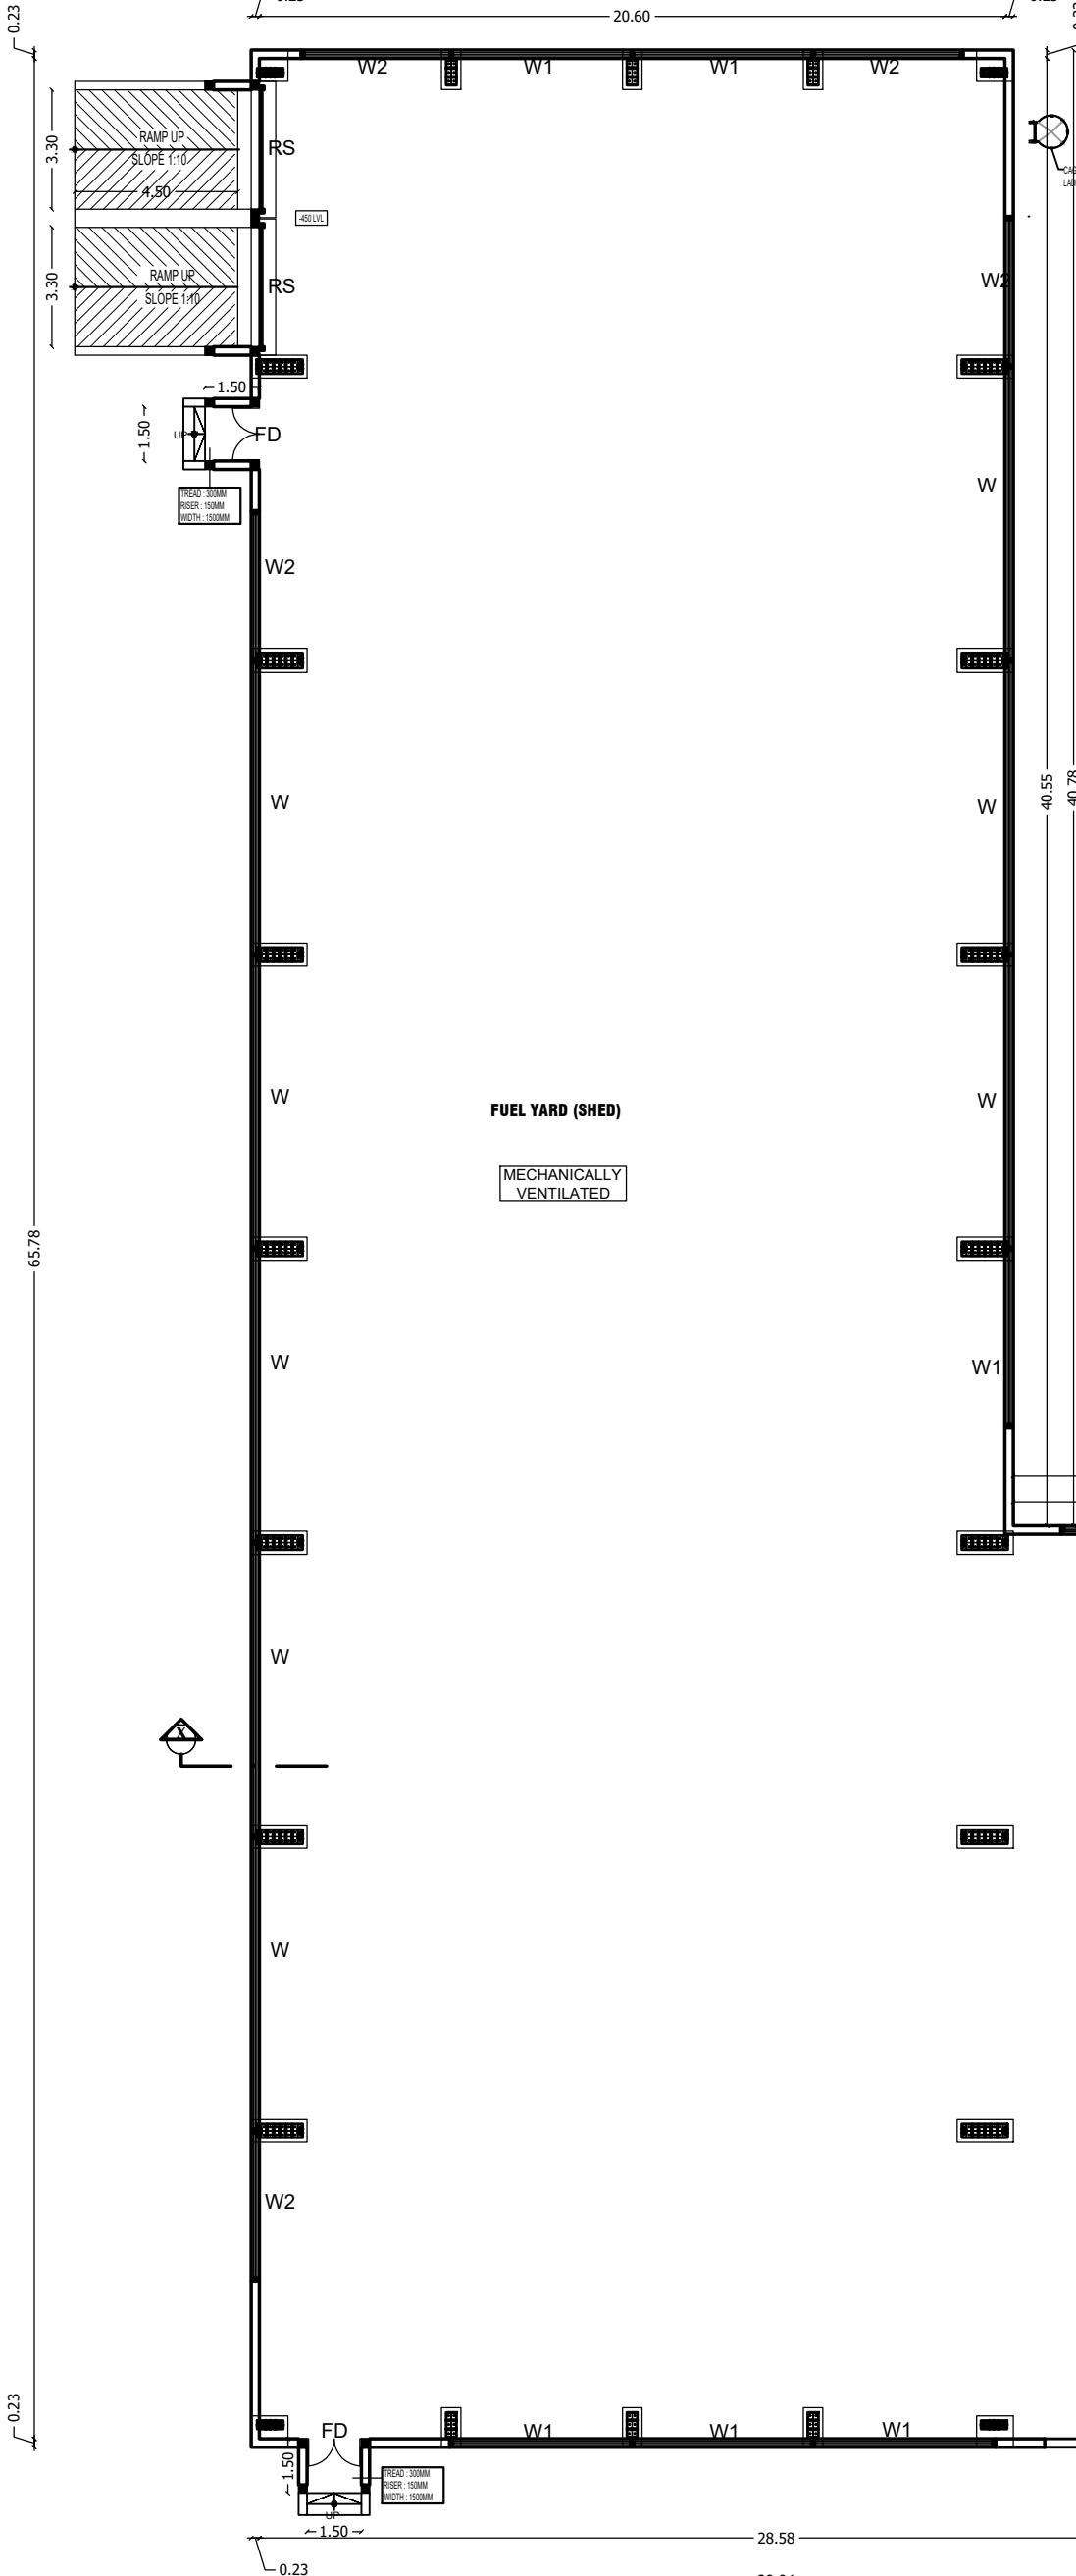


GROUND FLOOR PLAN

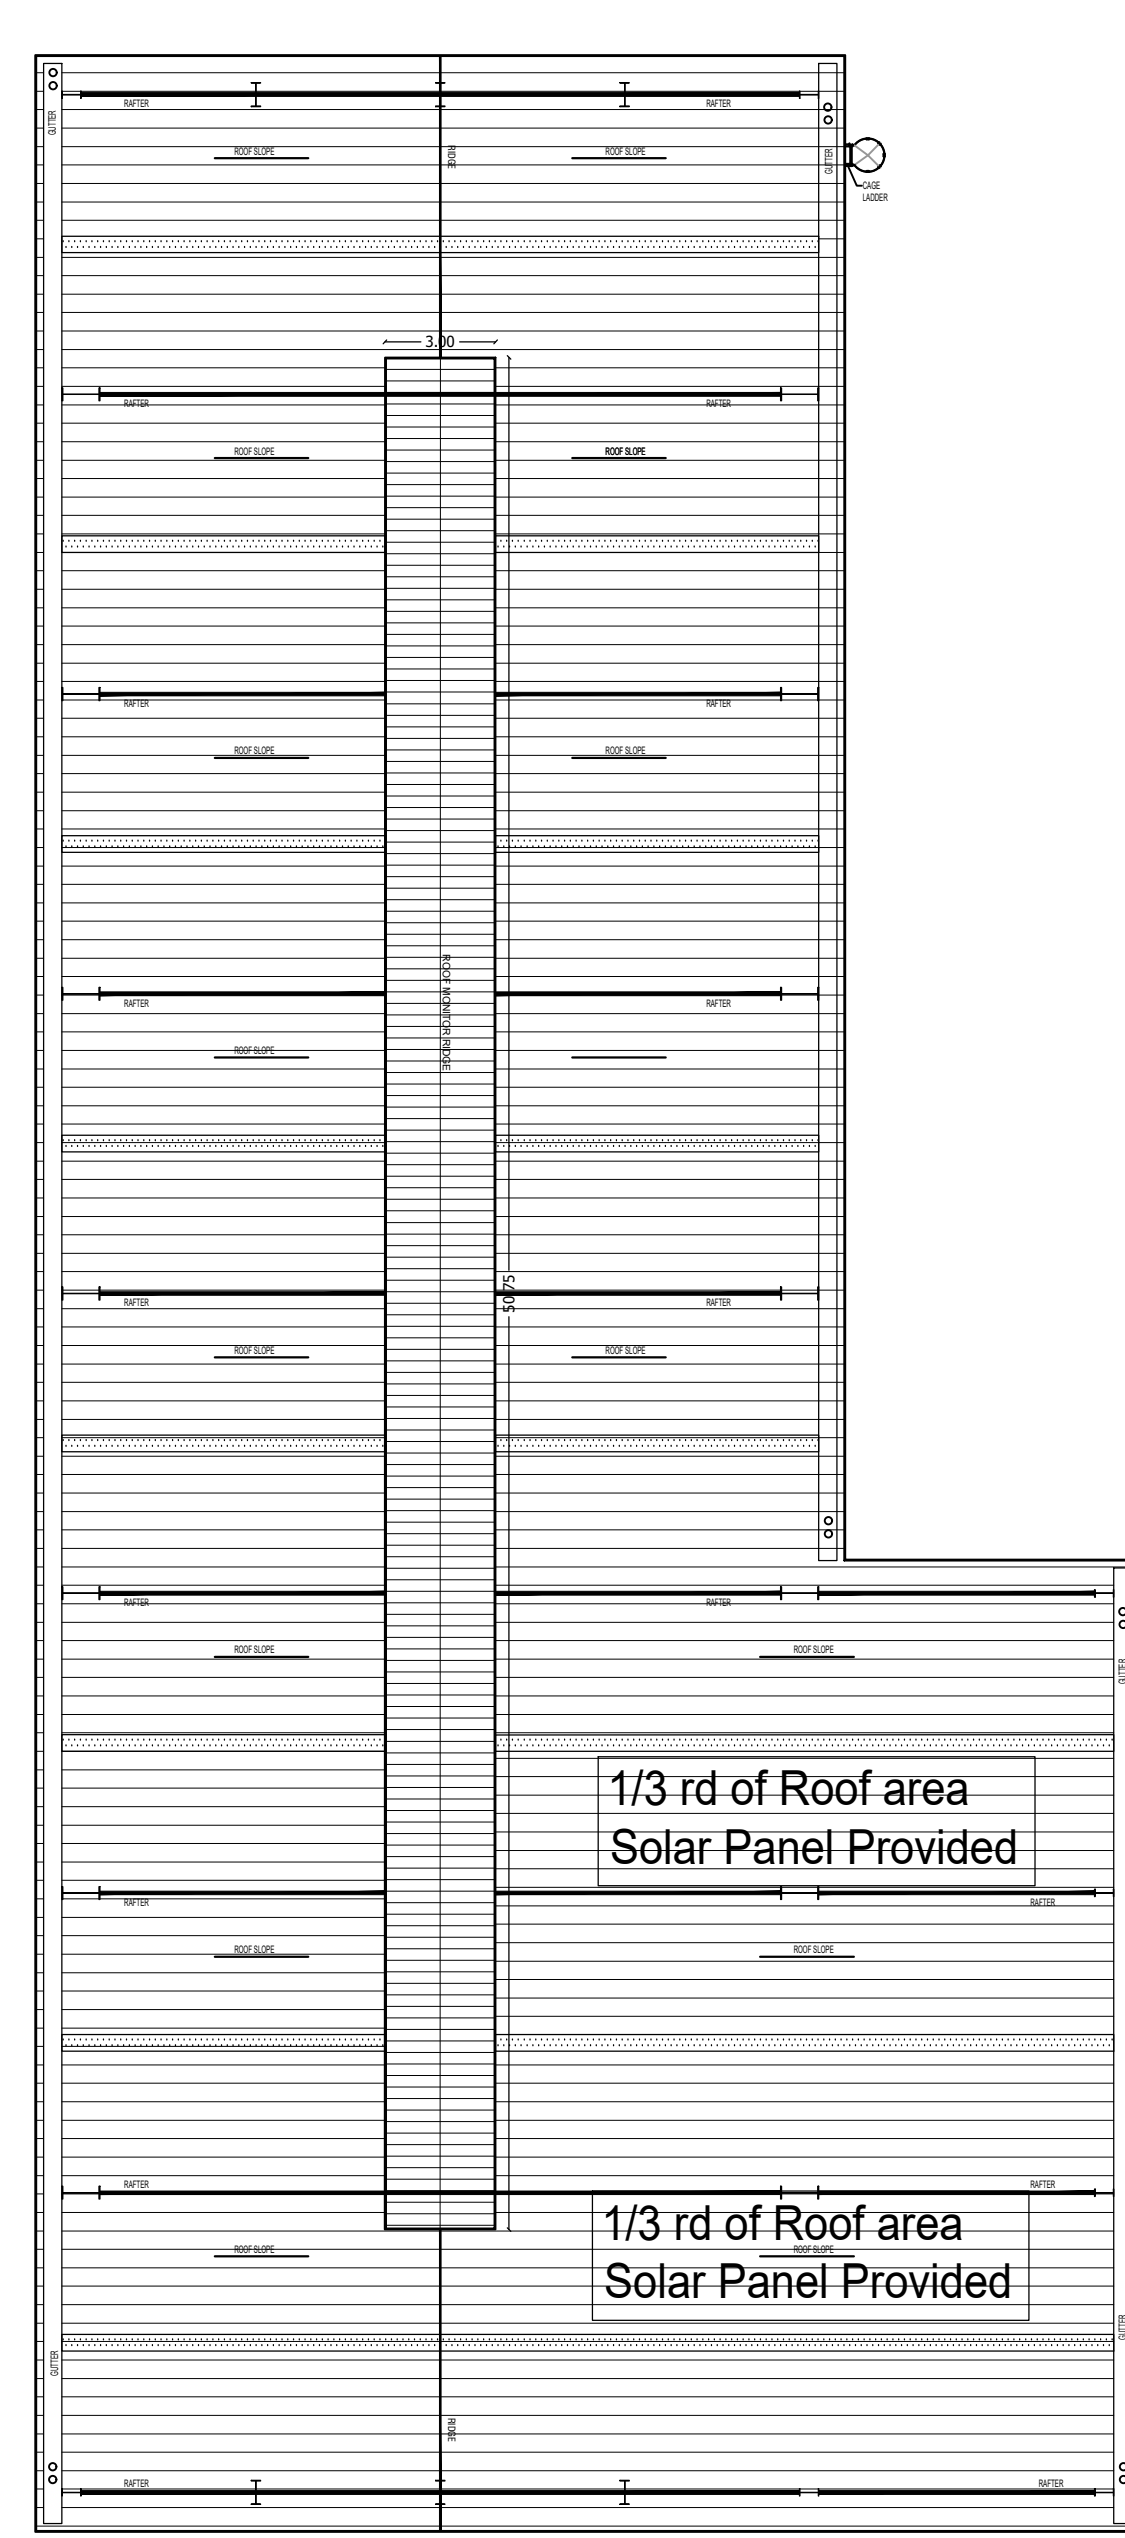


ROOF PLAN


BUILDING -4 FUEL YARD (SHED)

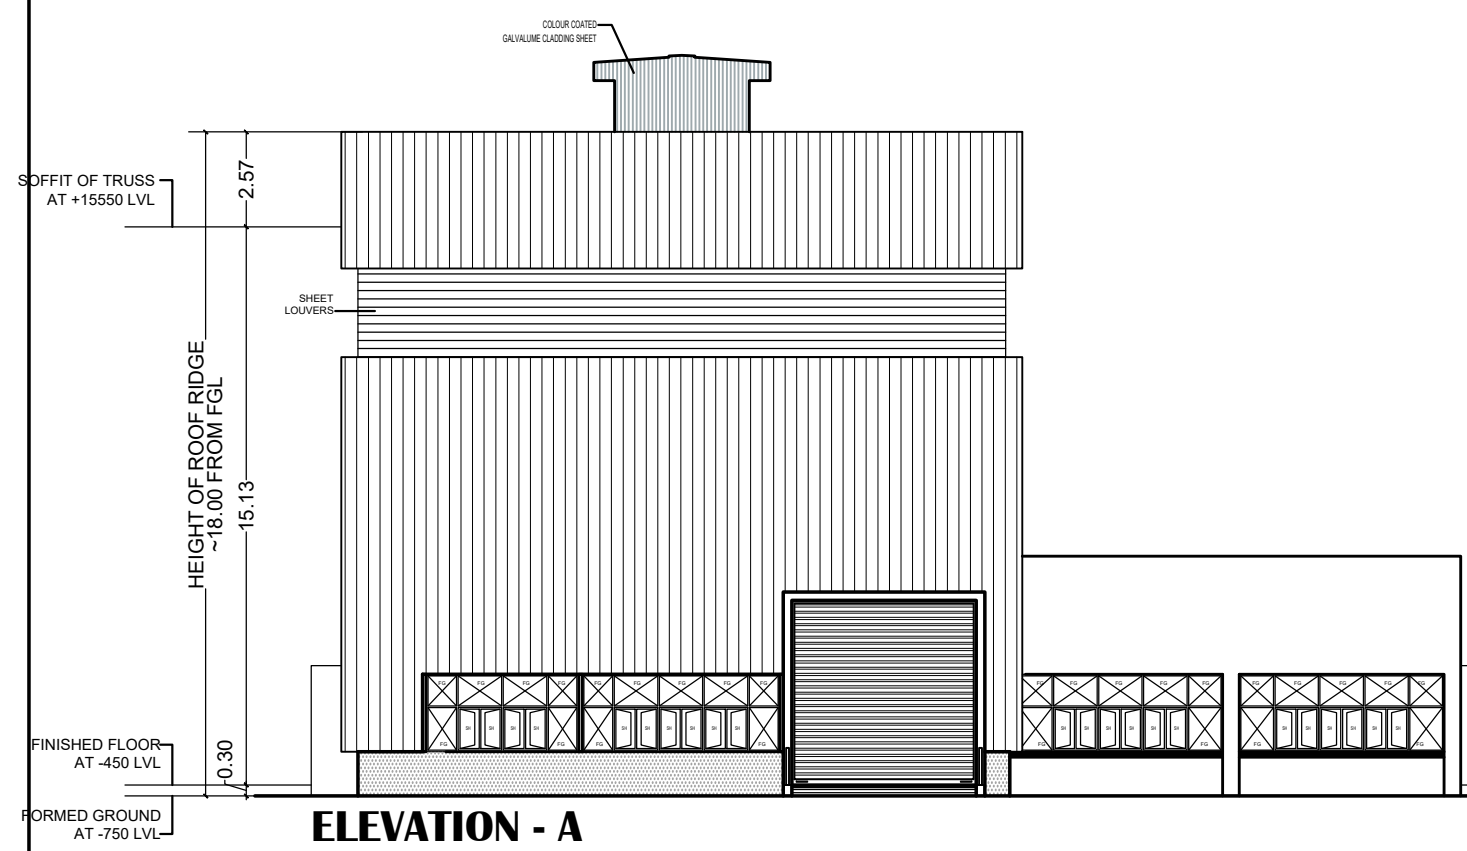


ELEVATION - A

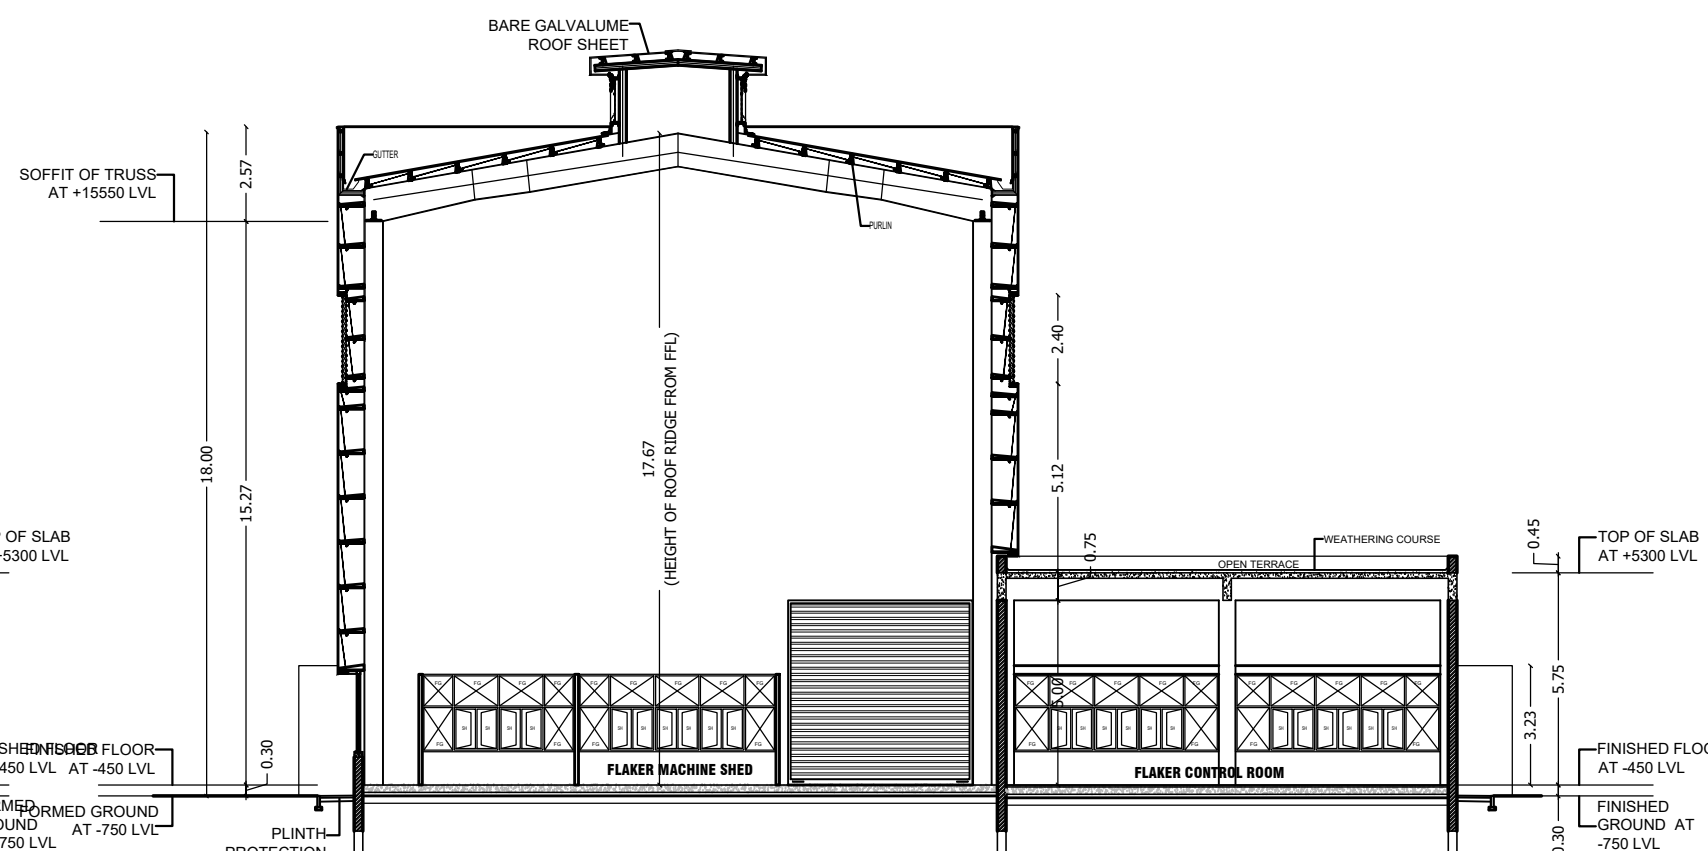

SECTION - XX

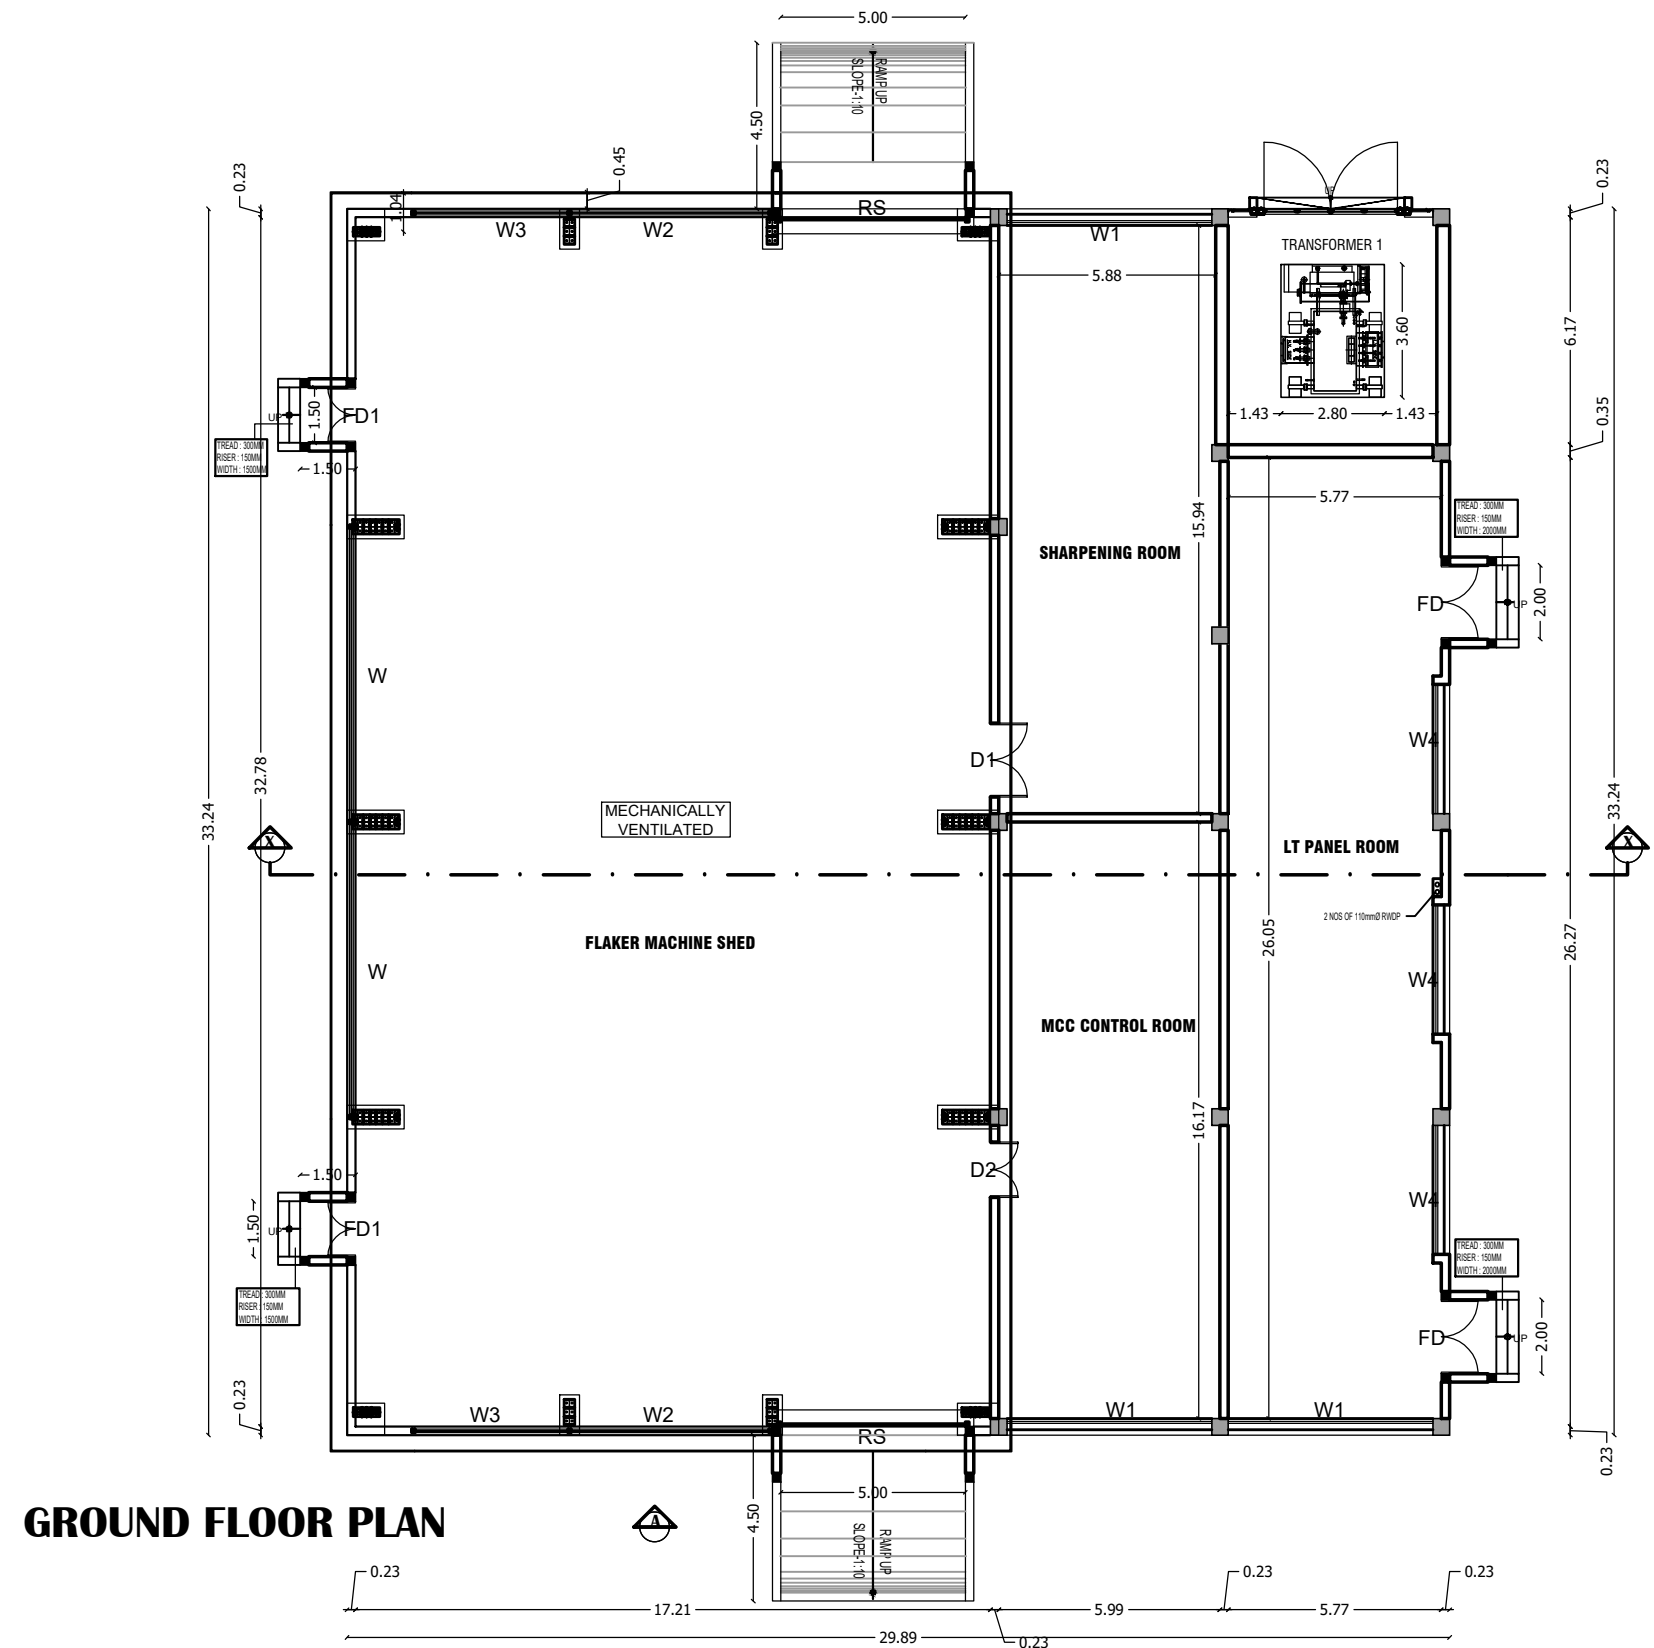


GROUND FLOOR PLAN

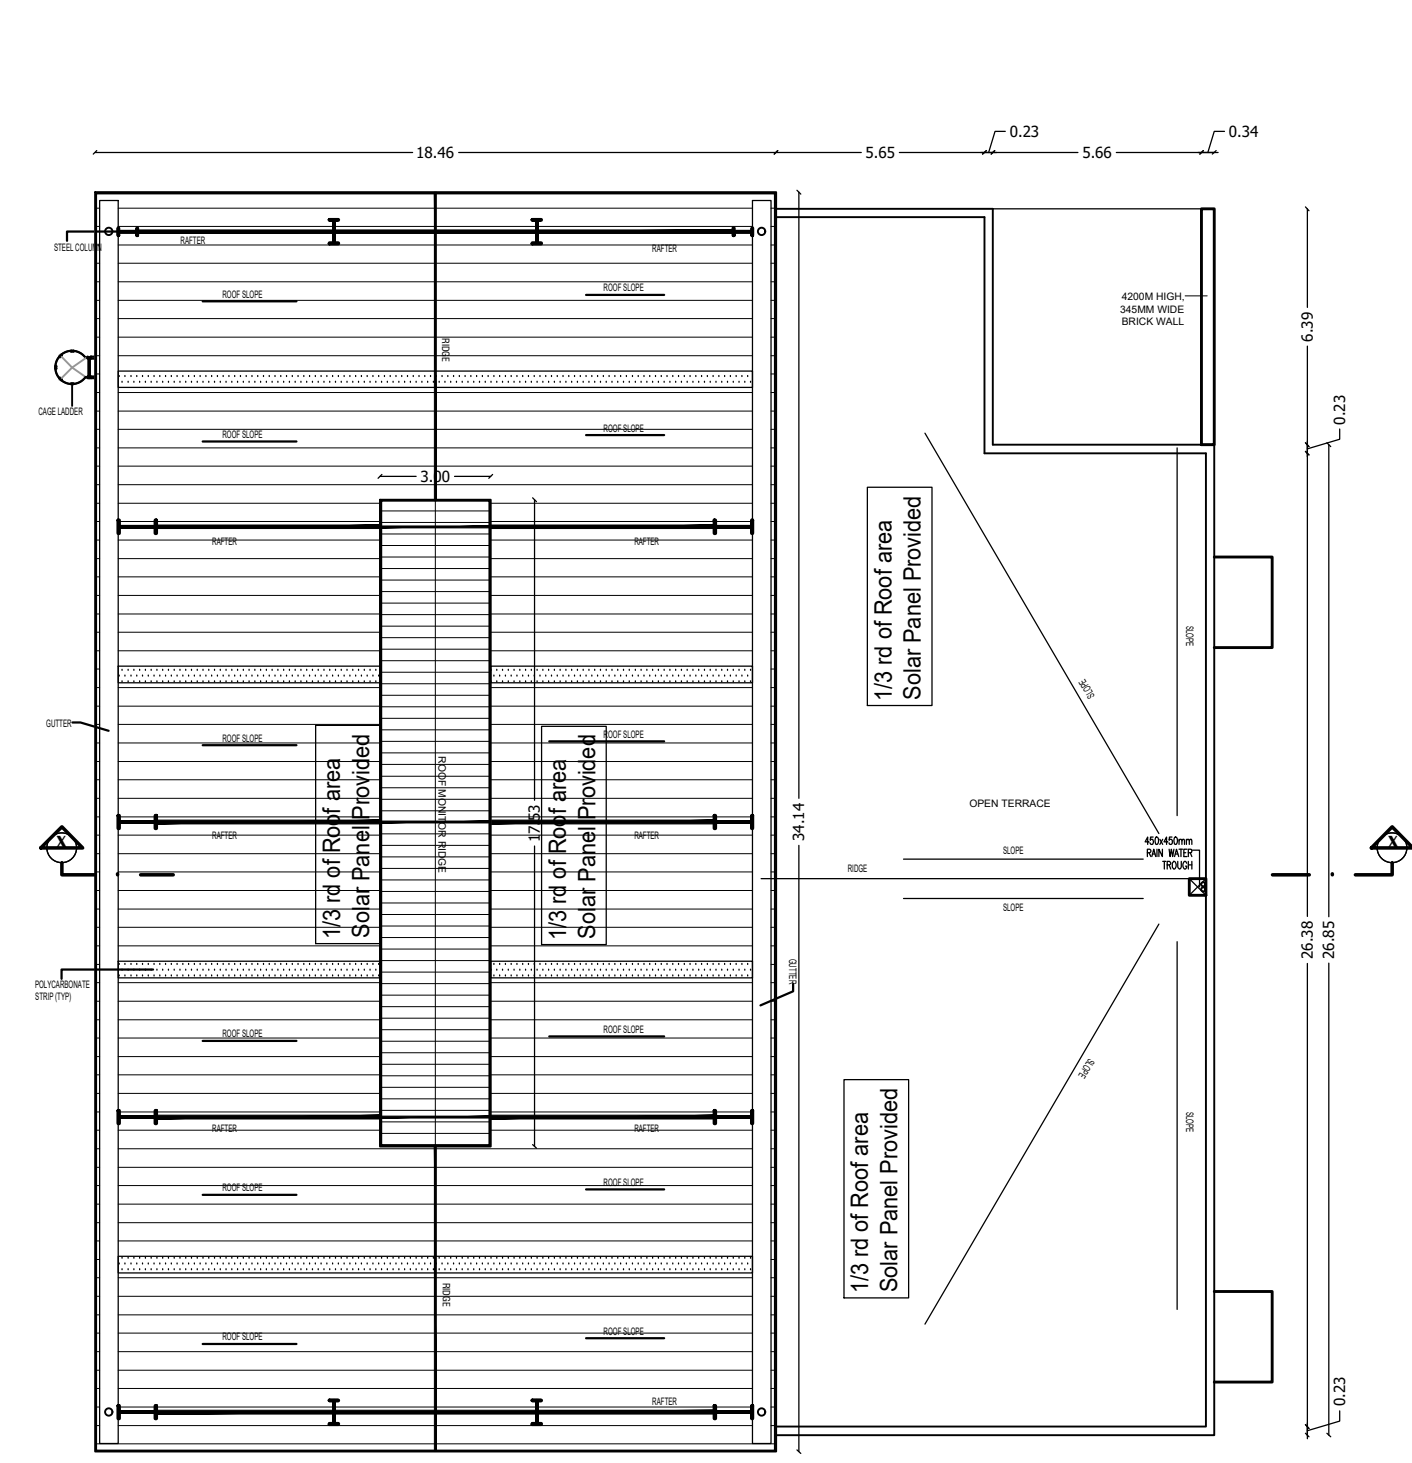

ROOF PLAN

BUILDING -5(FLAKER MACHINE & CONTROL ROOM)

SCHEDULE OF JOINERY			
TYPE	PARTICULARS	WIDTH(m)	HT (m)
RS	ROLLING SHUTTER	4.00	5.00
RS1	ROLLING SHUTTER 1	2.50	2.40
D	DOOR	1.20	2.10
D1	DOOR-1	1.00	2.10
D2	DOOR-2	0.75	2.10
FD	FIRE DOOR	1.20	2.40
W	WINDOW	1.50	1.50
W1	WINDOW	2.40	1.50
V	VENTILATOR	0.60	0.90

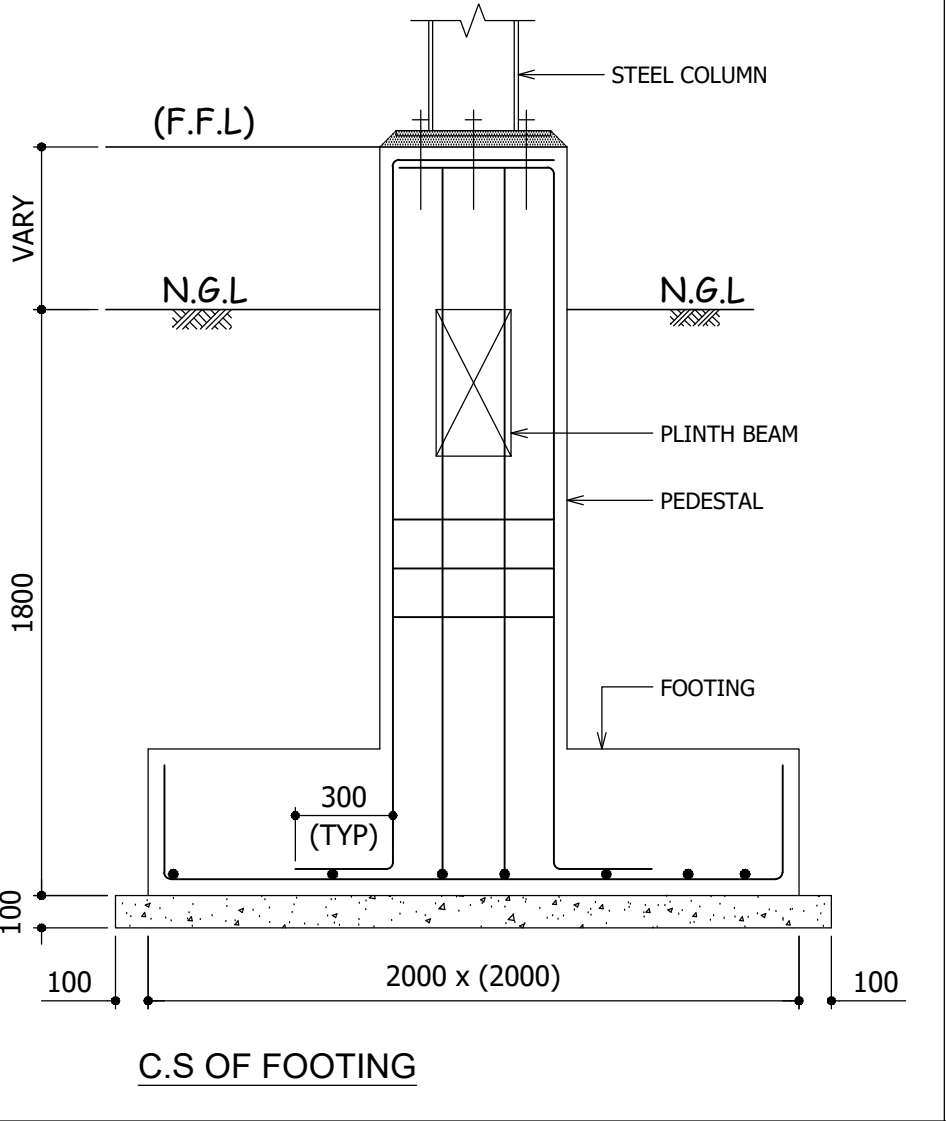

SPECIFICATION:-

FOUNDATION AND BASEMENT IN RCC PEDESTAL AND PLINTH BEAM OVER A BED OF RCC 1:4:8, 0.15 M THICK AS PER STRUCTURAL DETAILS.

SUPER STRUCTURE:-

SUPER STRUCTURE IN 0.20 TH, 0.12TH. COUNTRY BURNT SOLID BLOCK WALLS WITH CEMENT MORTAR 1:5

FOOTING , COLUMNS, PLINTH BEAMS , LINTEL, SUNSHADE & FLOOR WITH RCC 1:1.5:3 USING 20MM NOMINALSIZE BROCKEN STONES.

WALLS INSIDE & OUTSIDE IN CM 1:5,12mm TH. FINISHING THE WALL PRIMING COAT

FLOORING

FINISHING THE FLOOR WITH 20 TH GRANO FLOORING OVER A BED OF PCC 1:4:8 6"TH. AND RIVER SAND

DOORS &WINDOWS

DOORS WITH COUNTRY WOODEN FRAMES , 32 TH. FLUSH DOOR SHUTTERS , SS FASTENINGS , PAINT FINISH

WINDOWS WITH MEDIUM ANODISED ALUMINIUM OPENABLE SHUTTERS WITH 4 mm GLASS & STANDARD FASTENINGS

COLOUR INDEX:-

PROPOSED BUILDING
ROAD
SITE BOUNDARY

OWNER:

For CENTURY PLYBOARDS (INDIA) LIMITED
Signature
Authorized Signatory

ARCHITECT :-

Signature
RAJA SHYAM SUNDAR
Architect
Council of Architecture
Registration No. CA/3218/040
DTGP
Registration No. CG/DRM/RAG-1/2019/07/01
16/1, Hardwood Road, Chennai - 600 006.
Mobile No. 98400 45553.

STRUCTURAL ENGINEER :-


Signature
K. CHANDRASEKARAM HE. (Struct. Engg.)
(ELRA/EDCE/AACE /FACEAT)
Reg. No: 02 / 2019 / RSE-GR-I / ELPA,
4 / 282, New Street, Kumaramangalam,
TRICHENGODE - 637 205.
Cell : 98656 59363

TITLE:-

BUILDING - 2,3,4,5
Ground Floor Plan
Section & Elevation

SCALE = 1:100


SHEET NO: 04 / 05

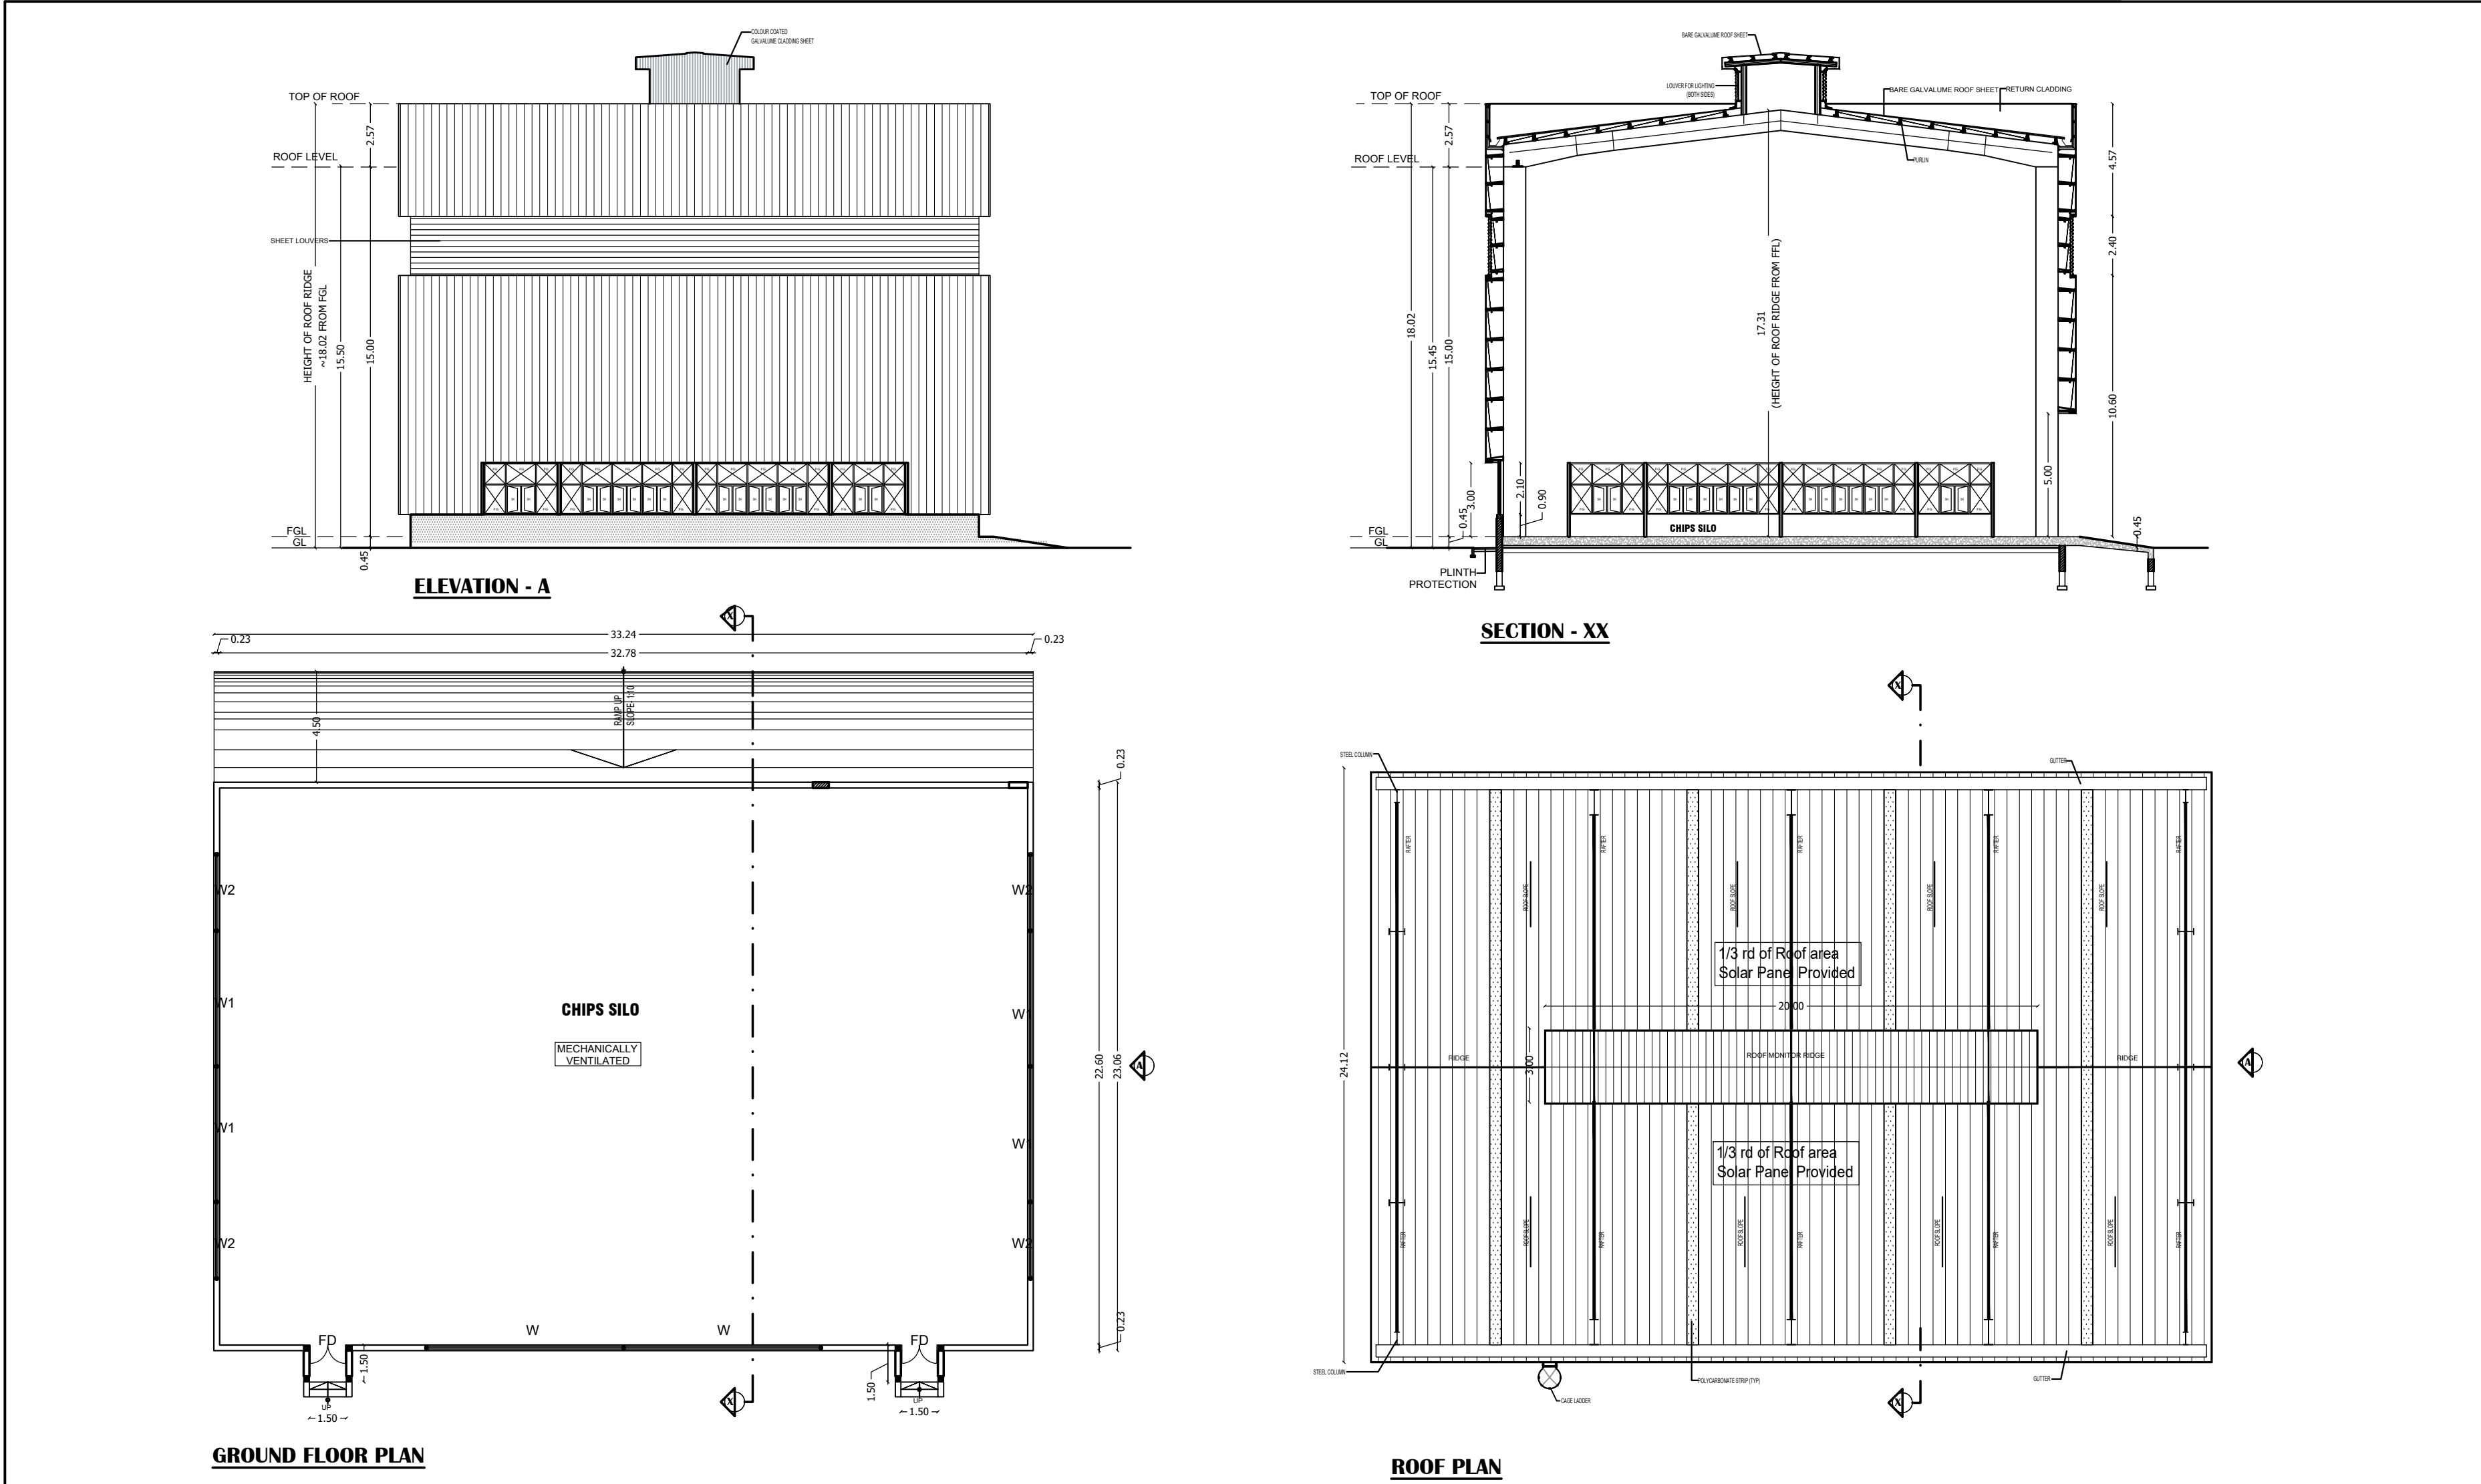


BUILDING -6 (CHIPS SILO)




BUILDING -8(Time Office, Wood Office)

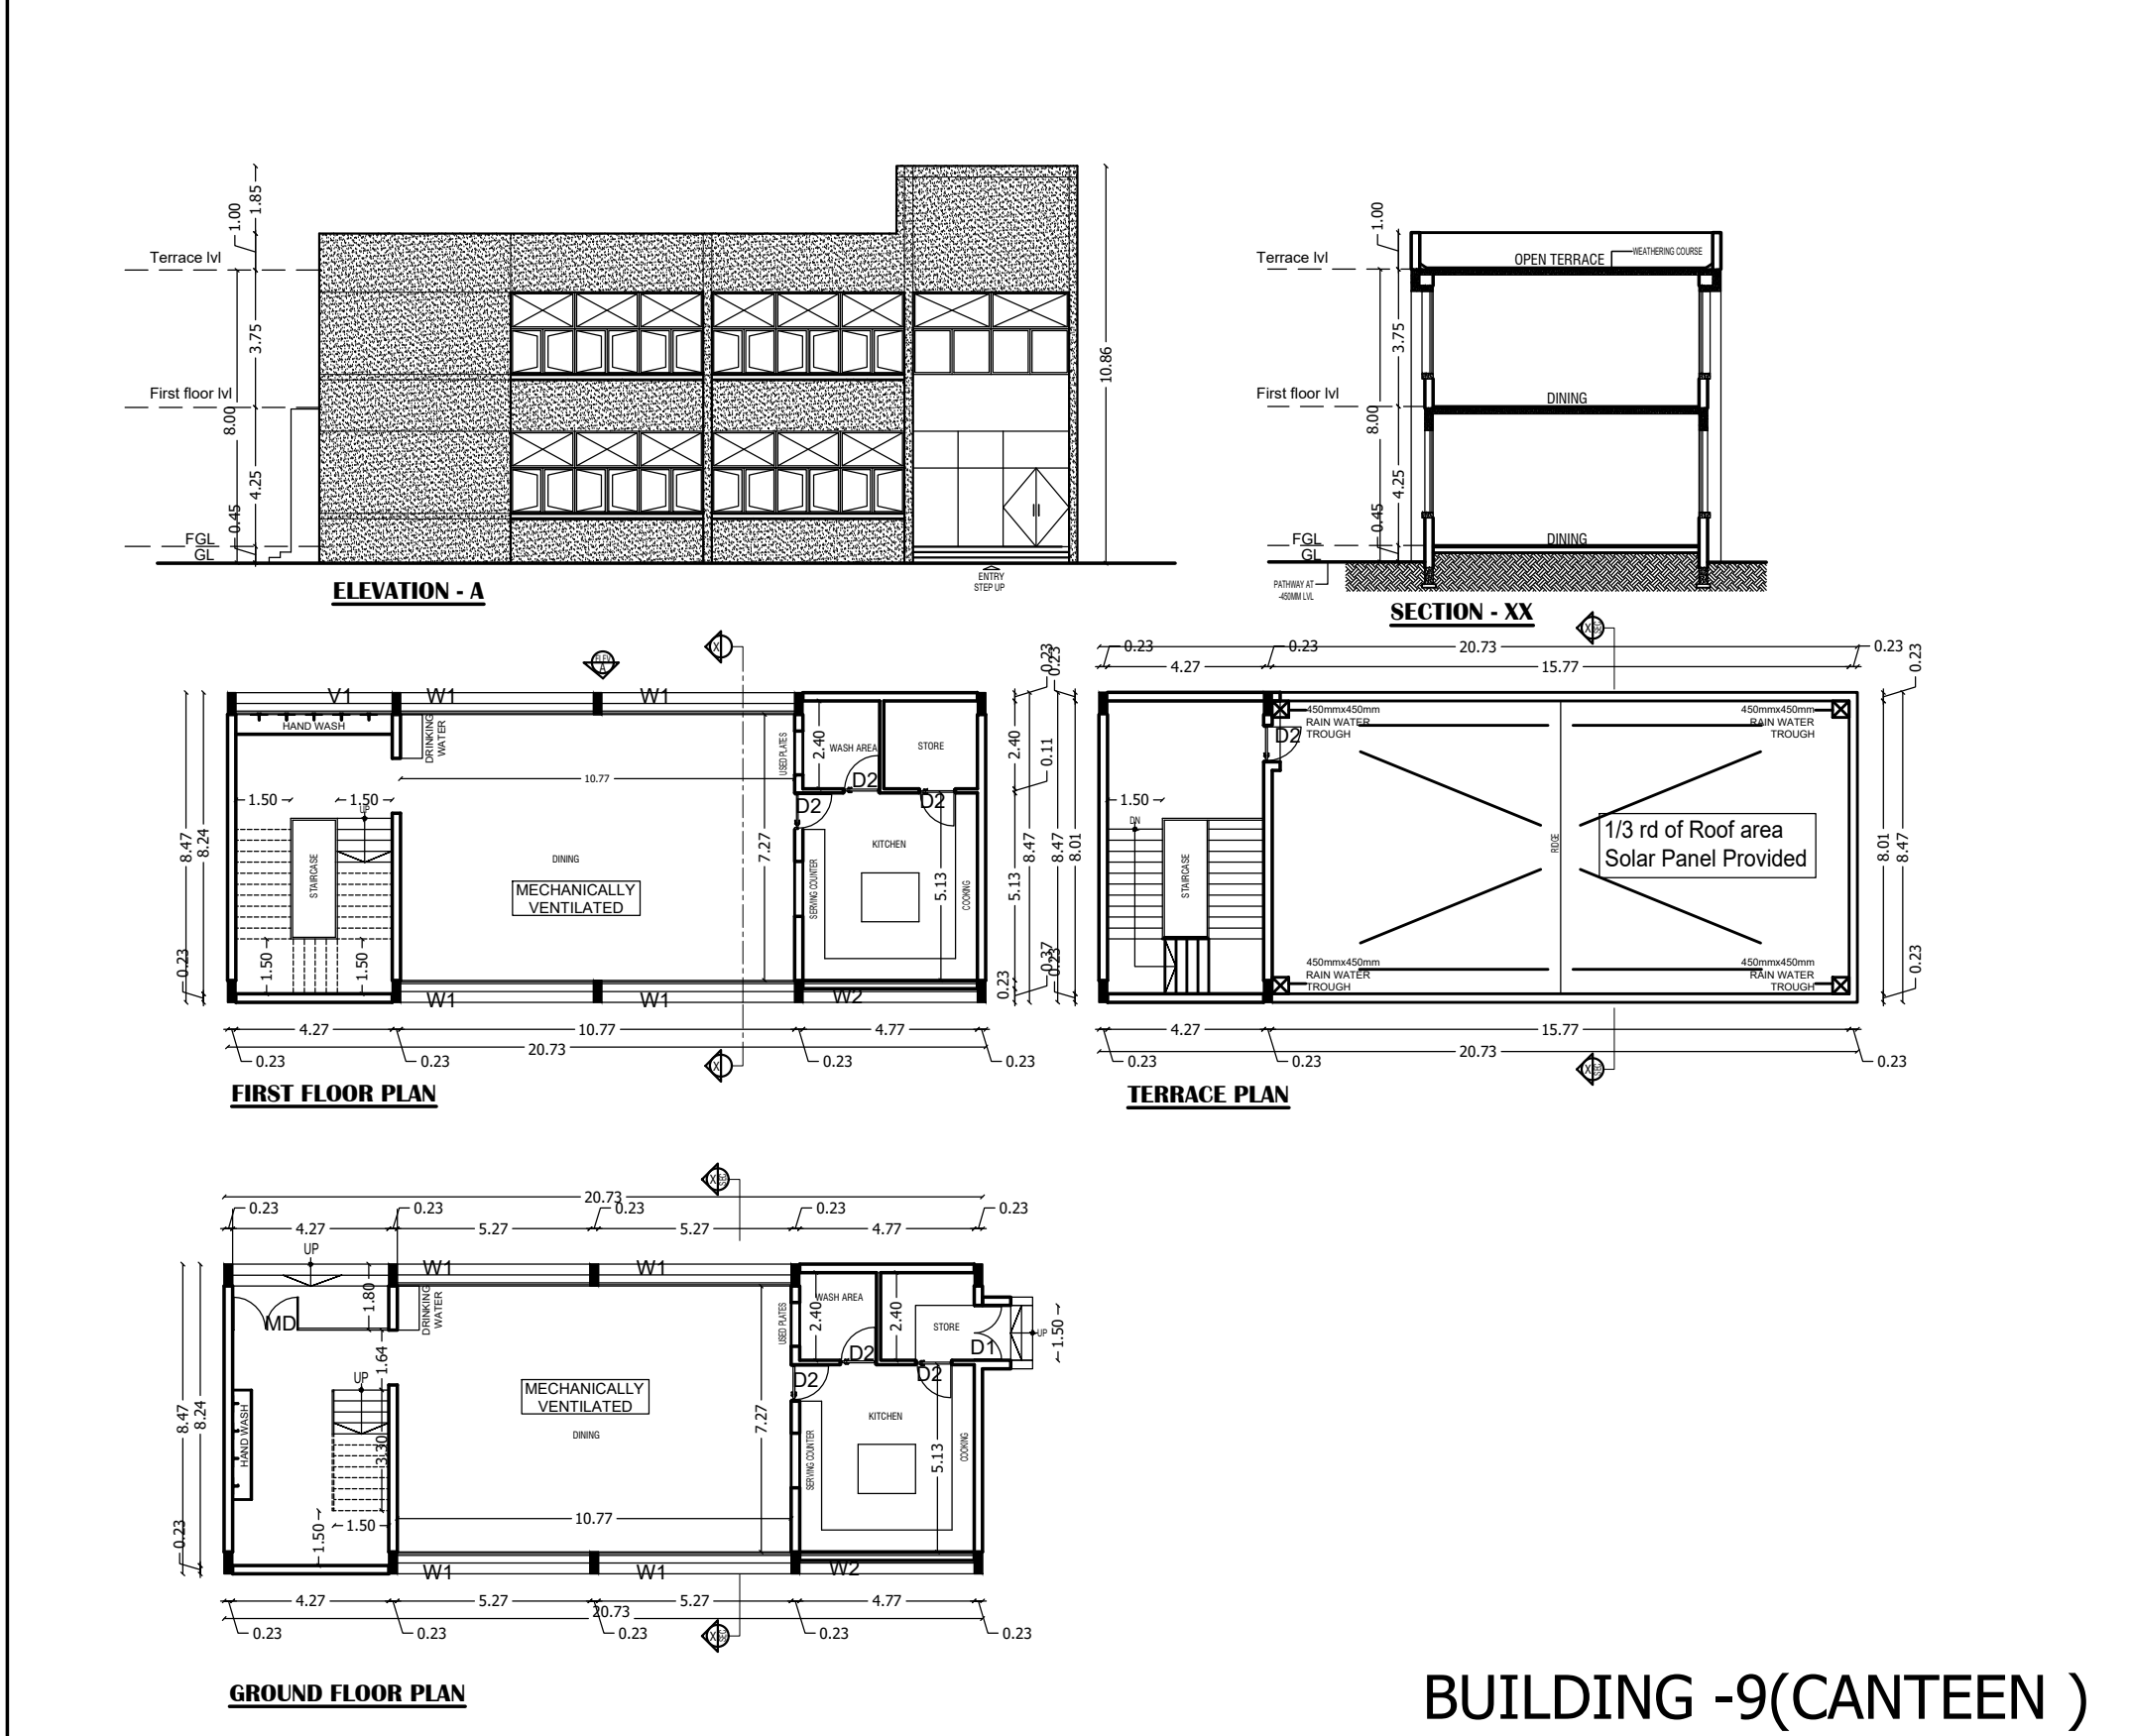


BUILDING -9(CANTEEN)

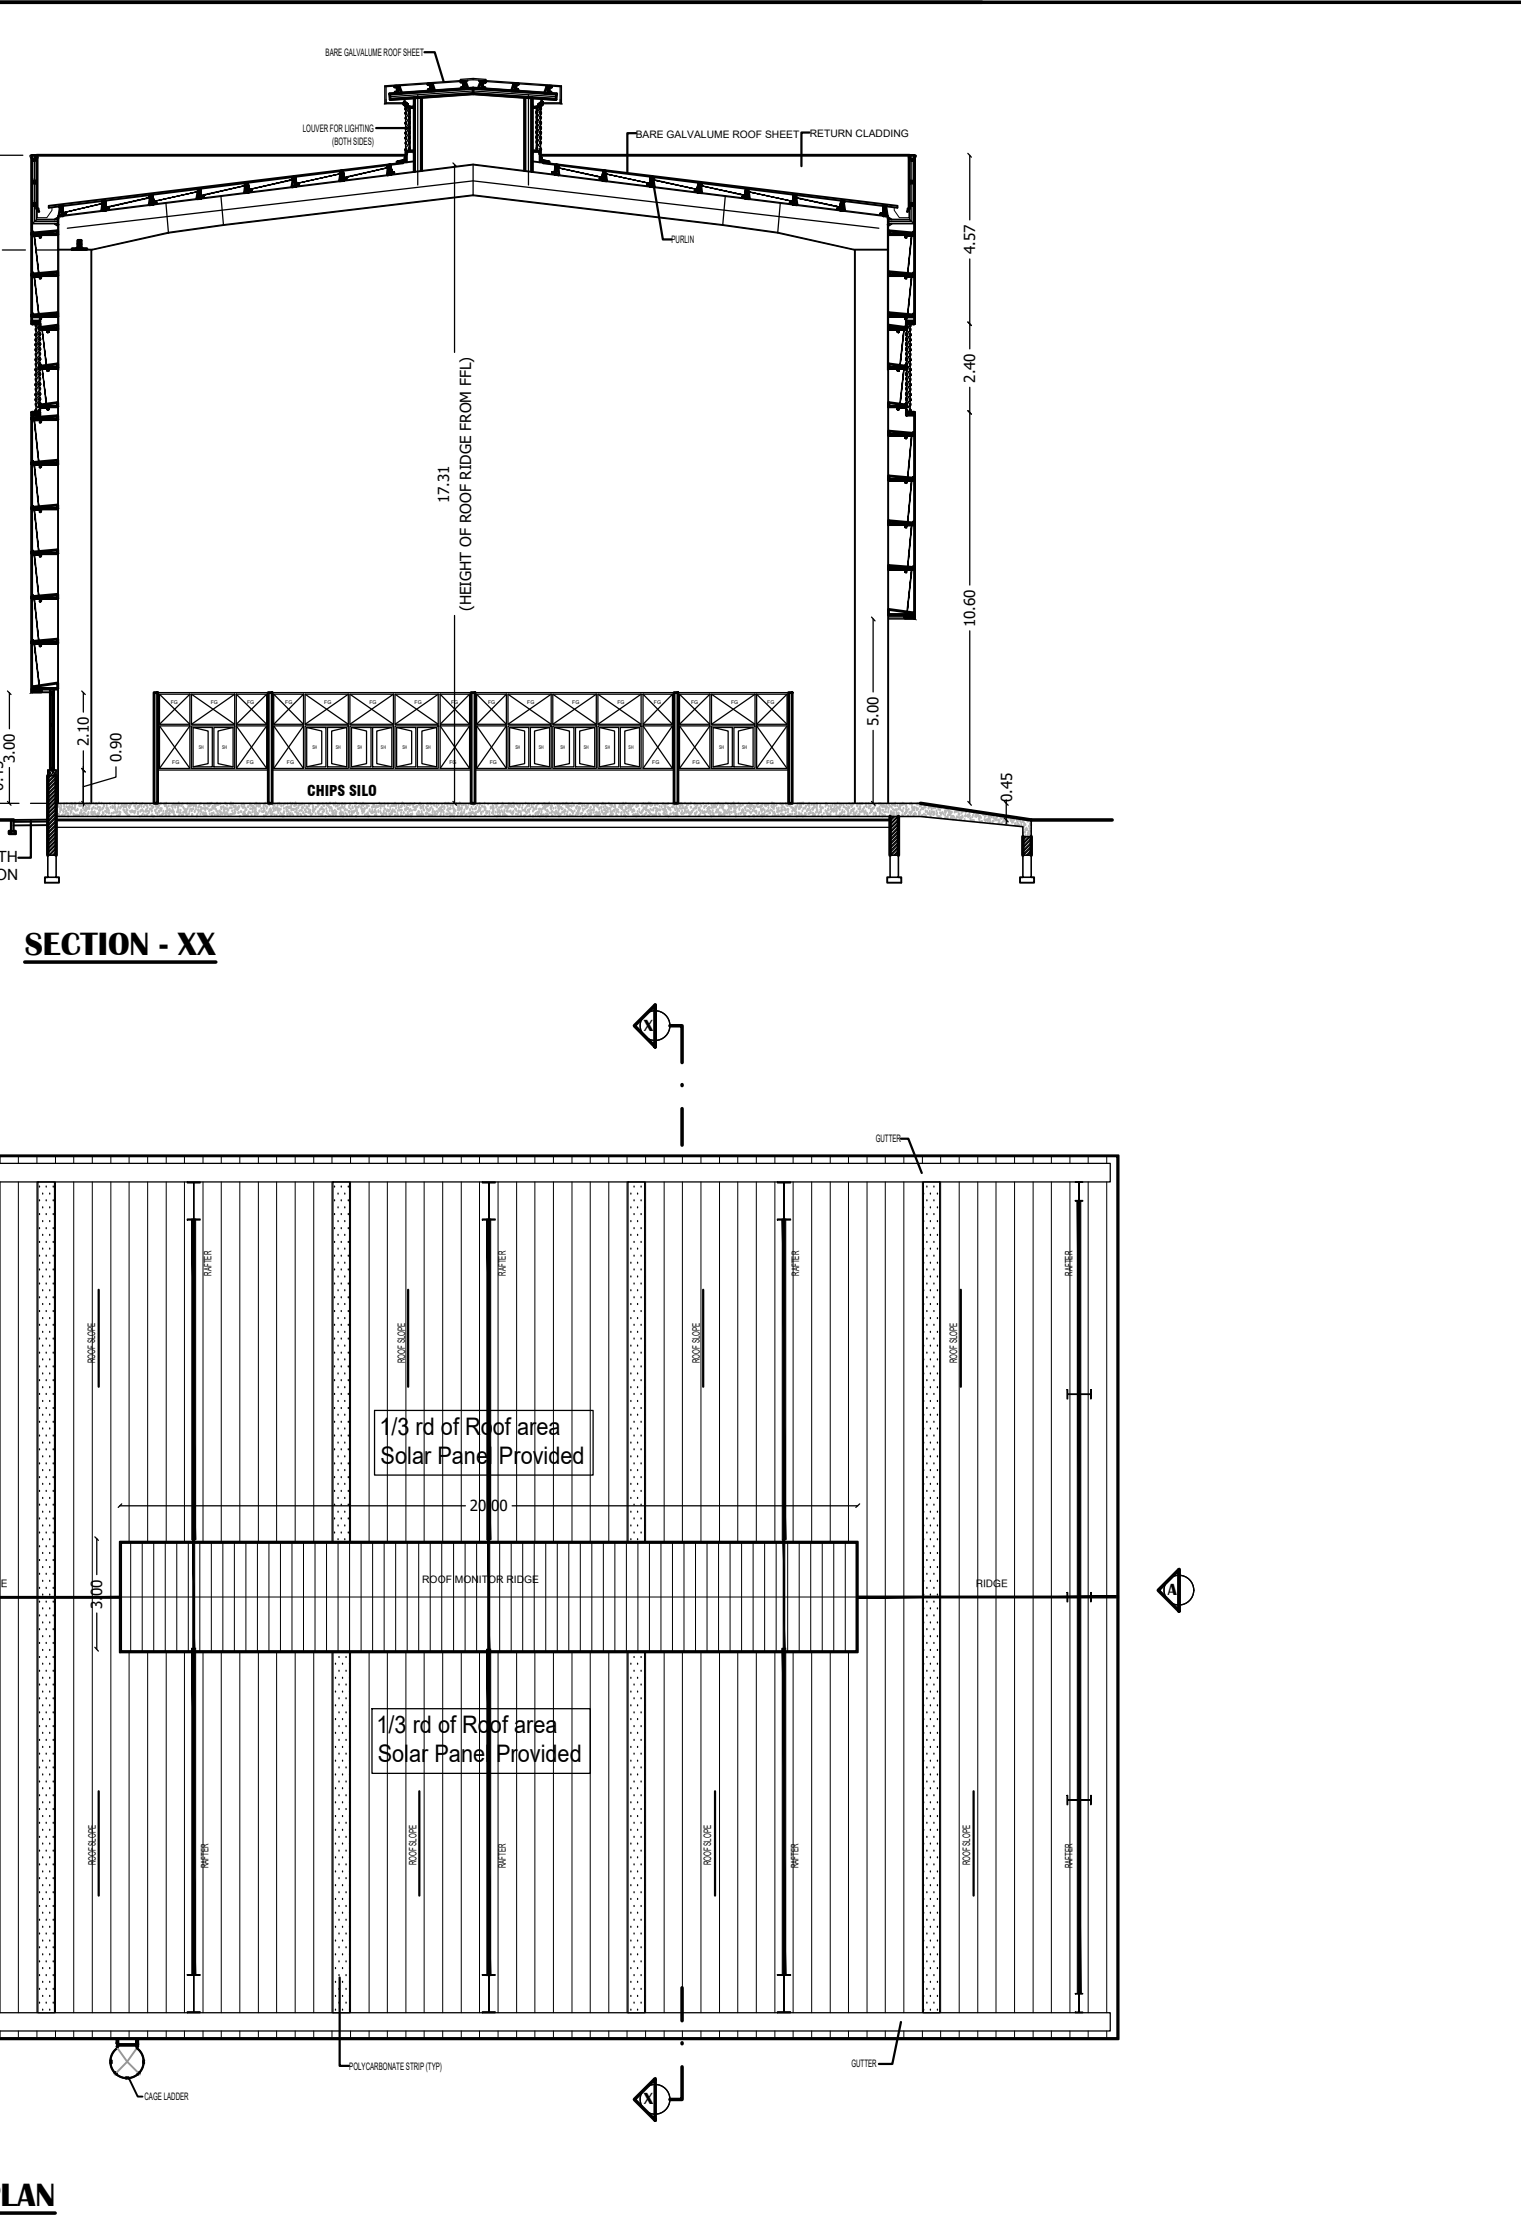


BUILDING -10(Pump / Control room)

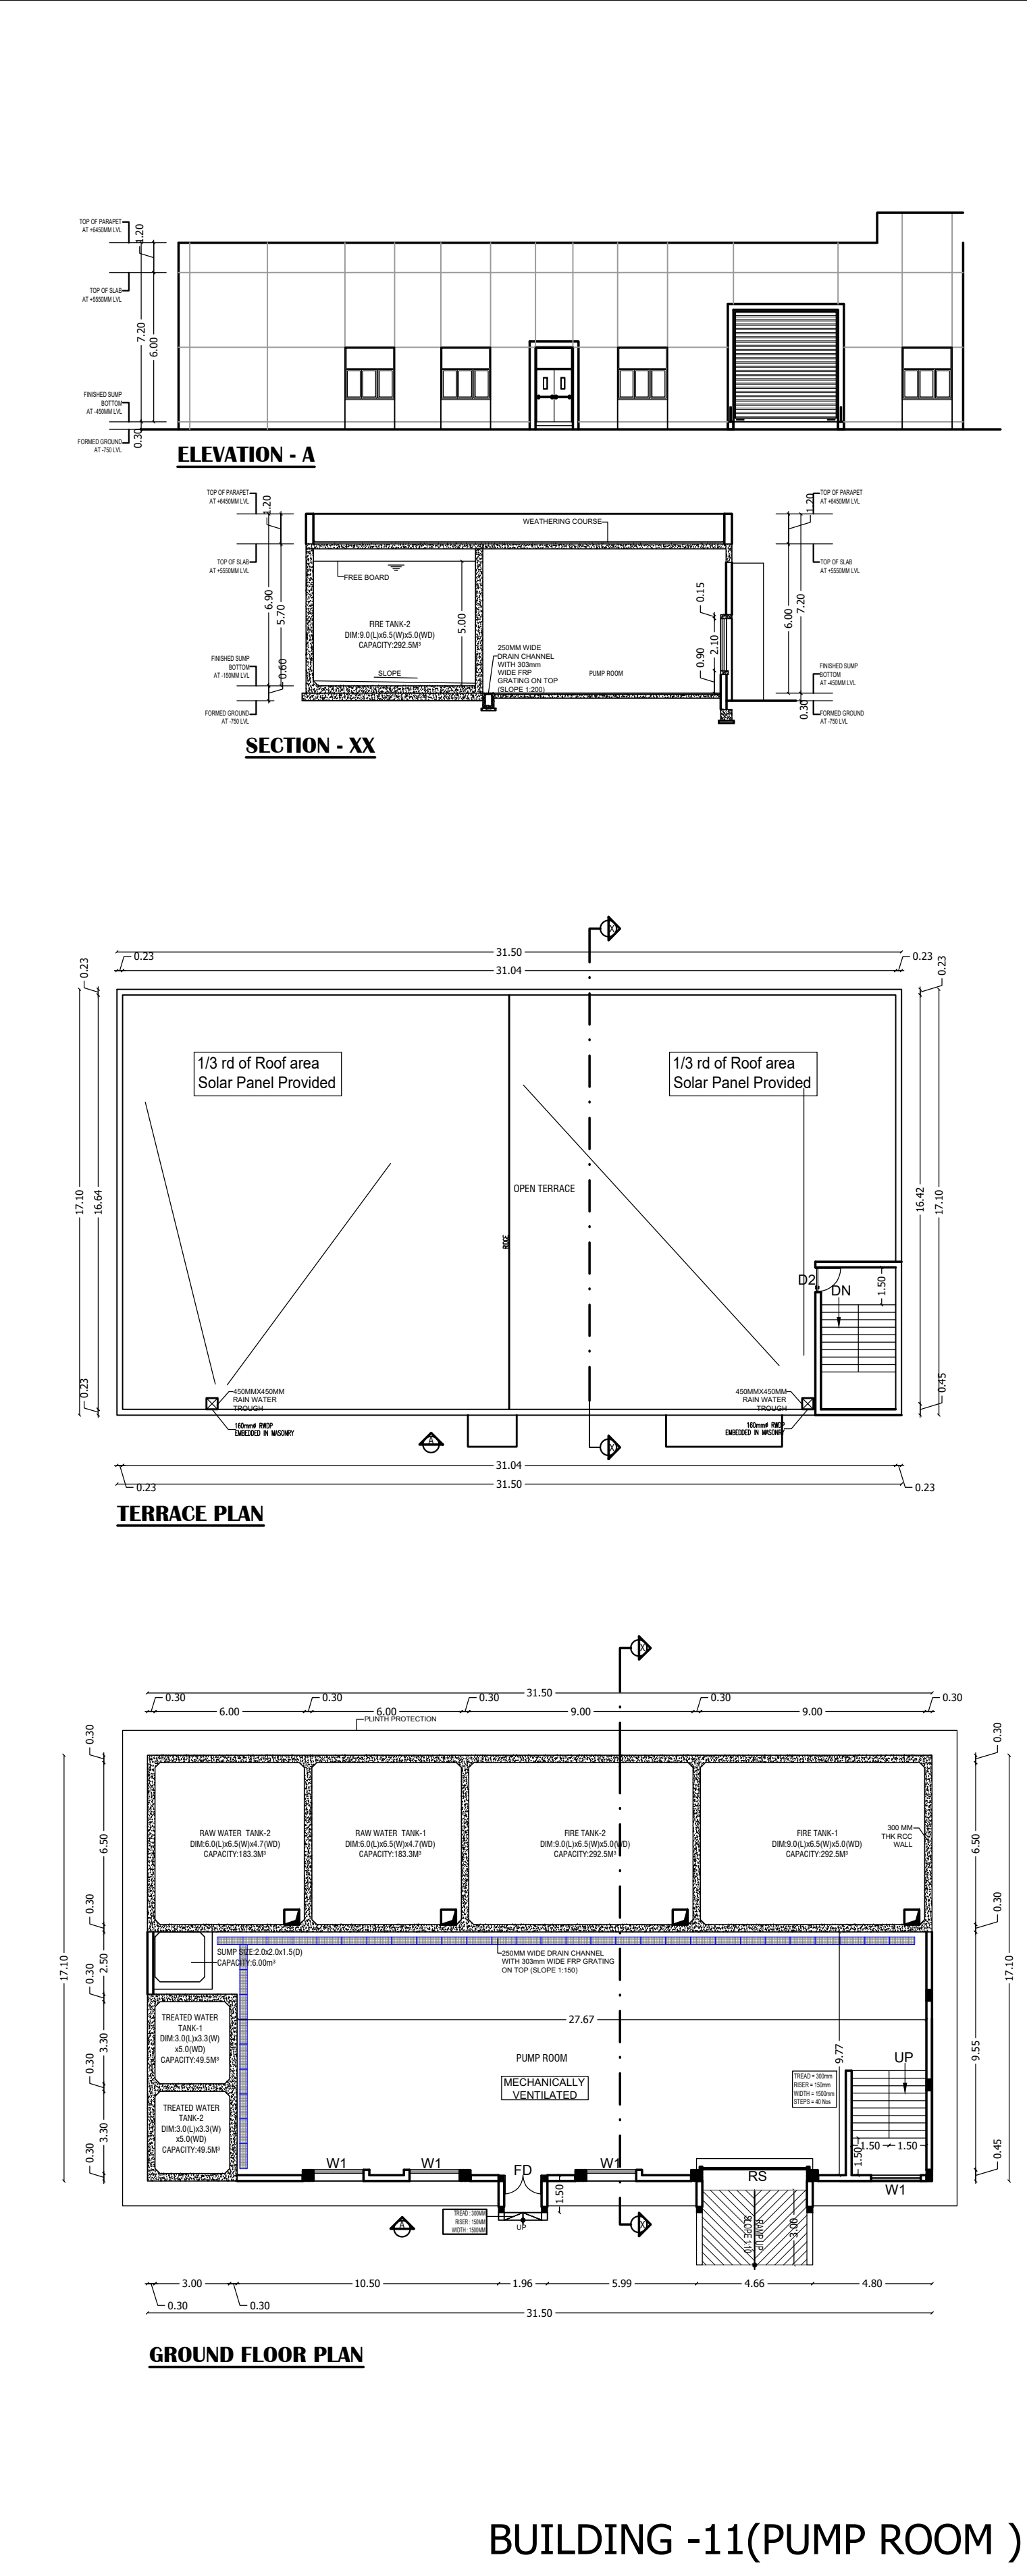


BUILDING -11(PUMP ROOM)

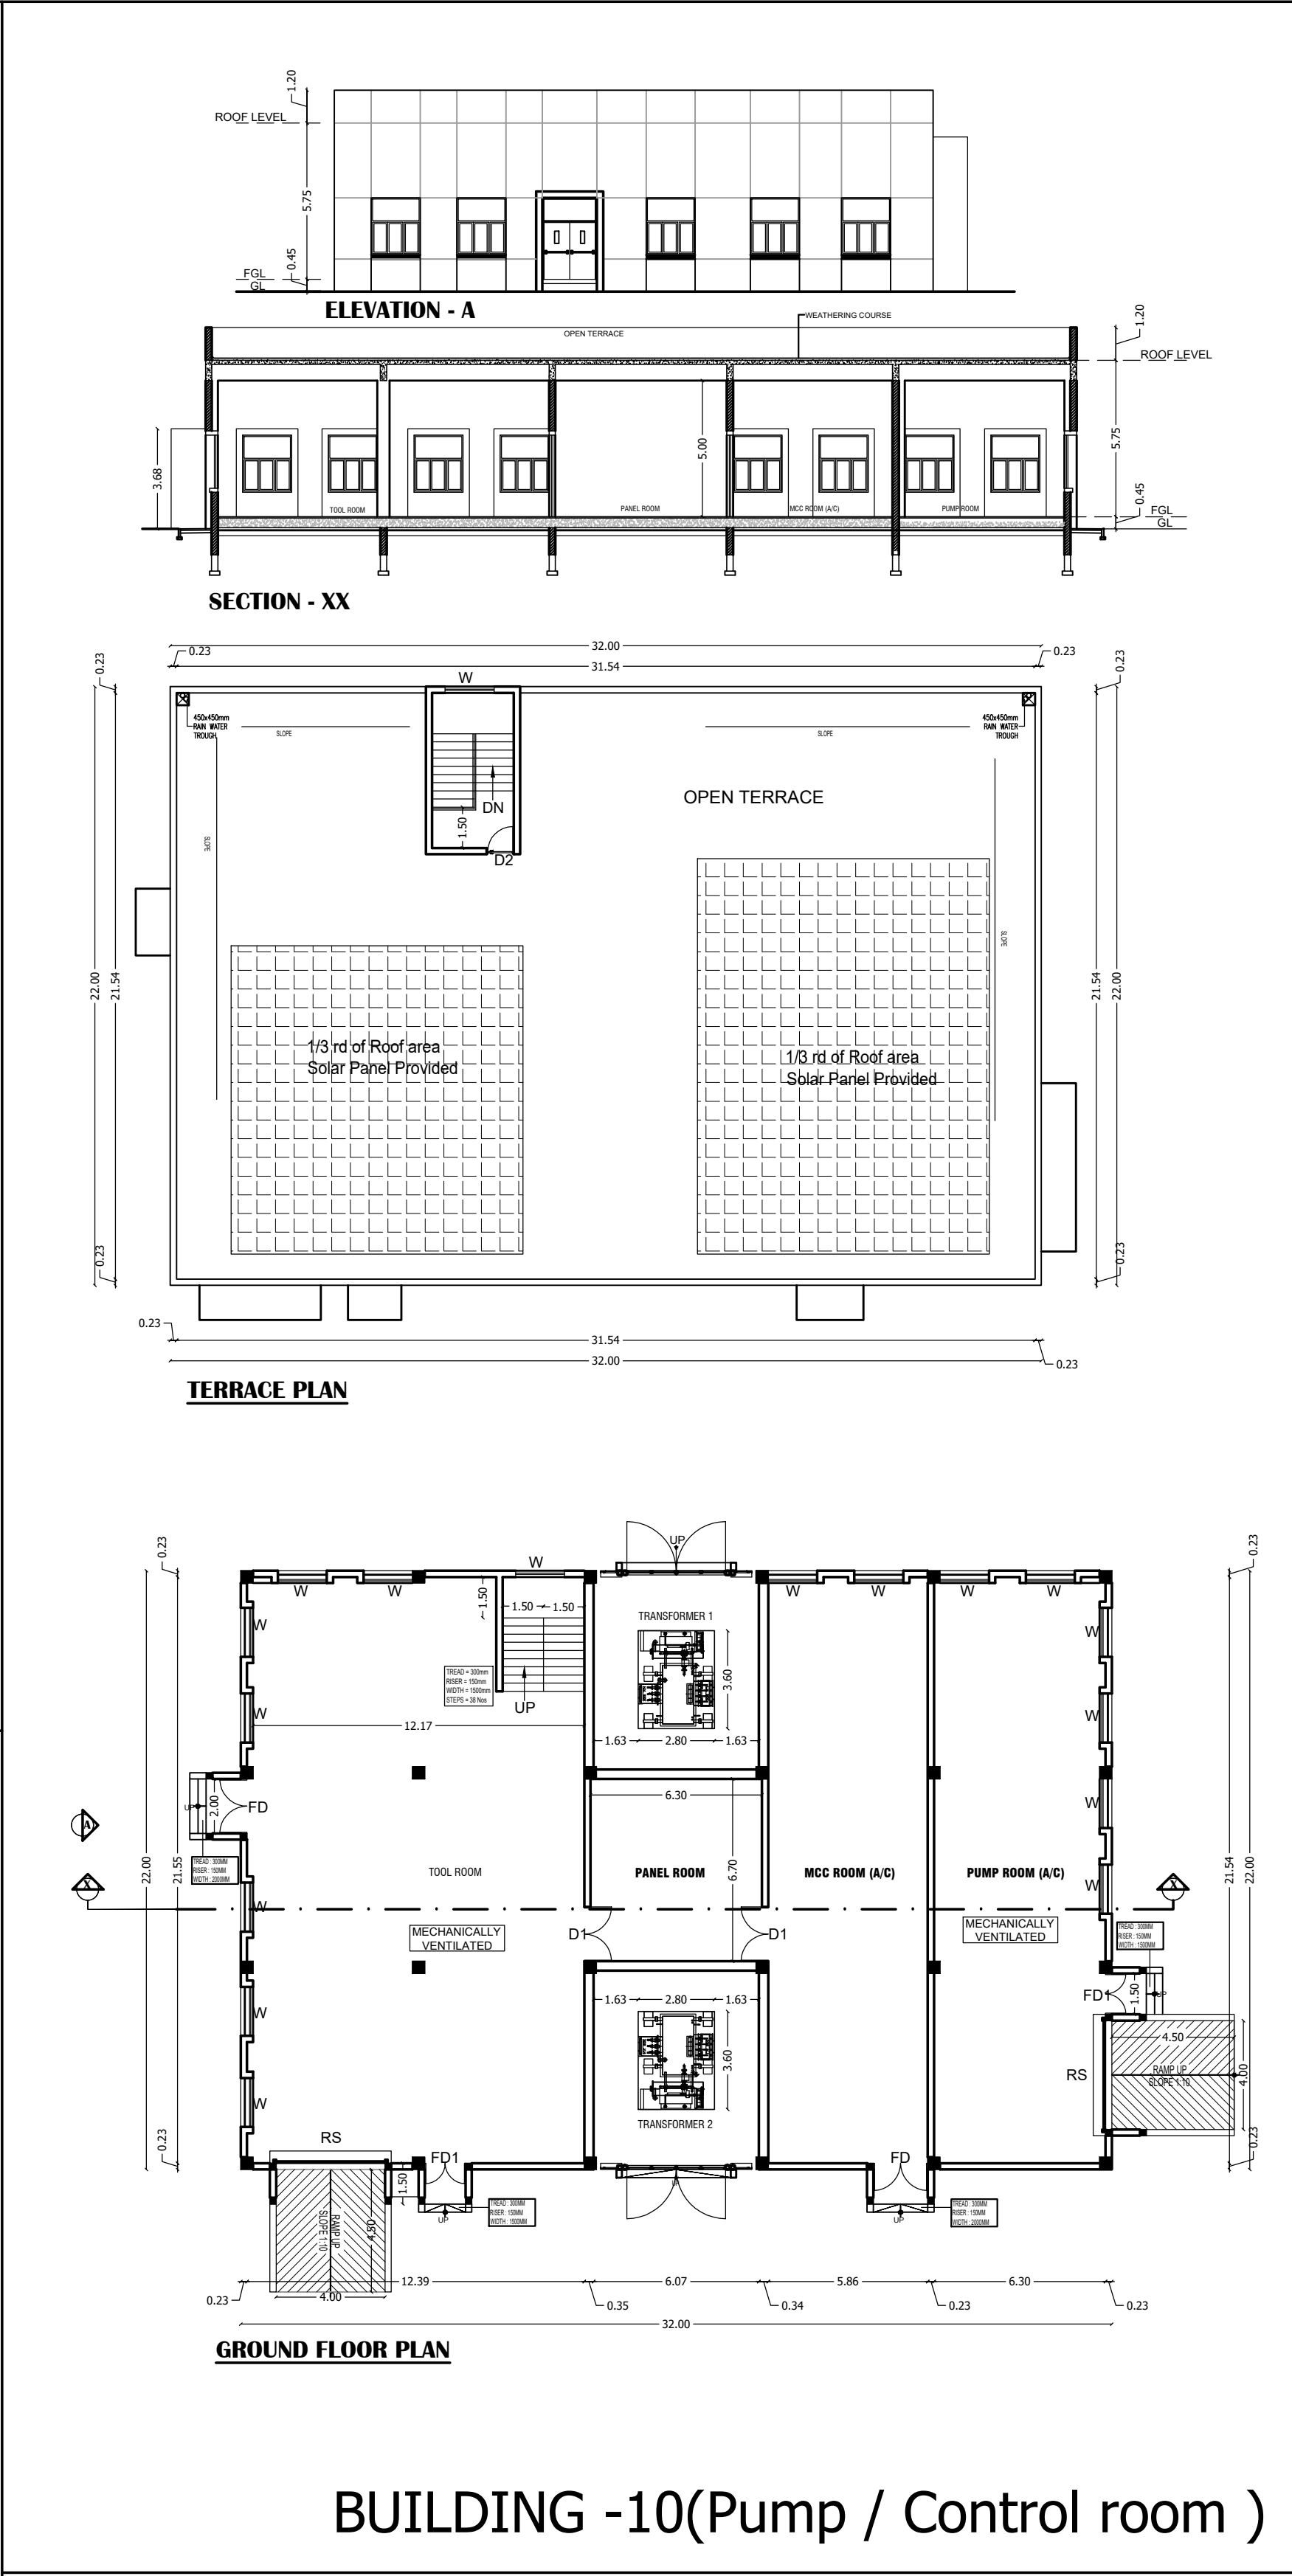


BUILDING -12(DRYER SHED)

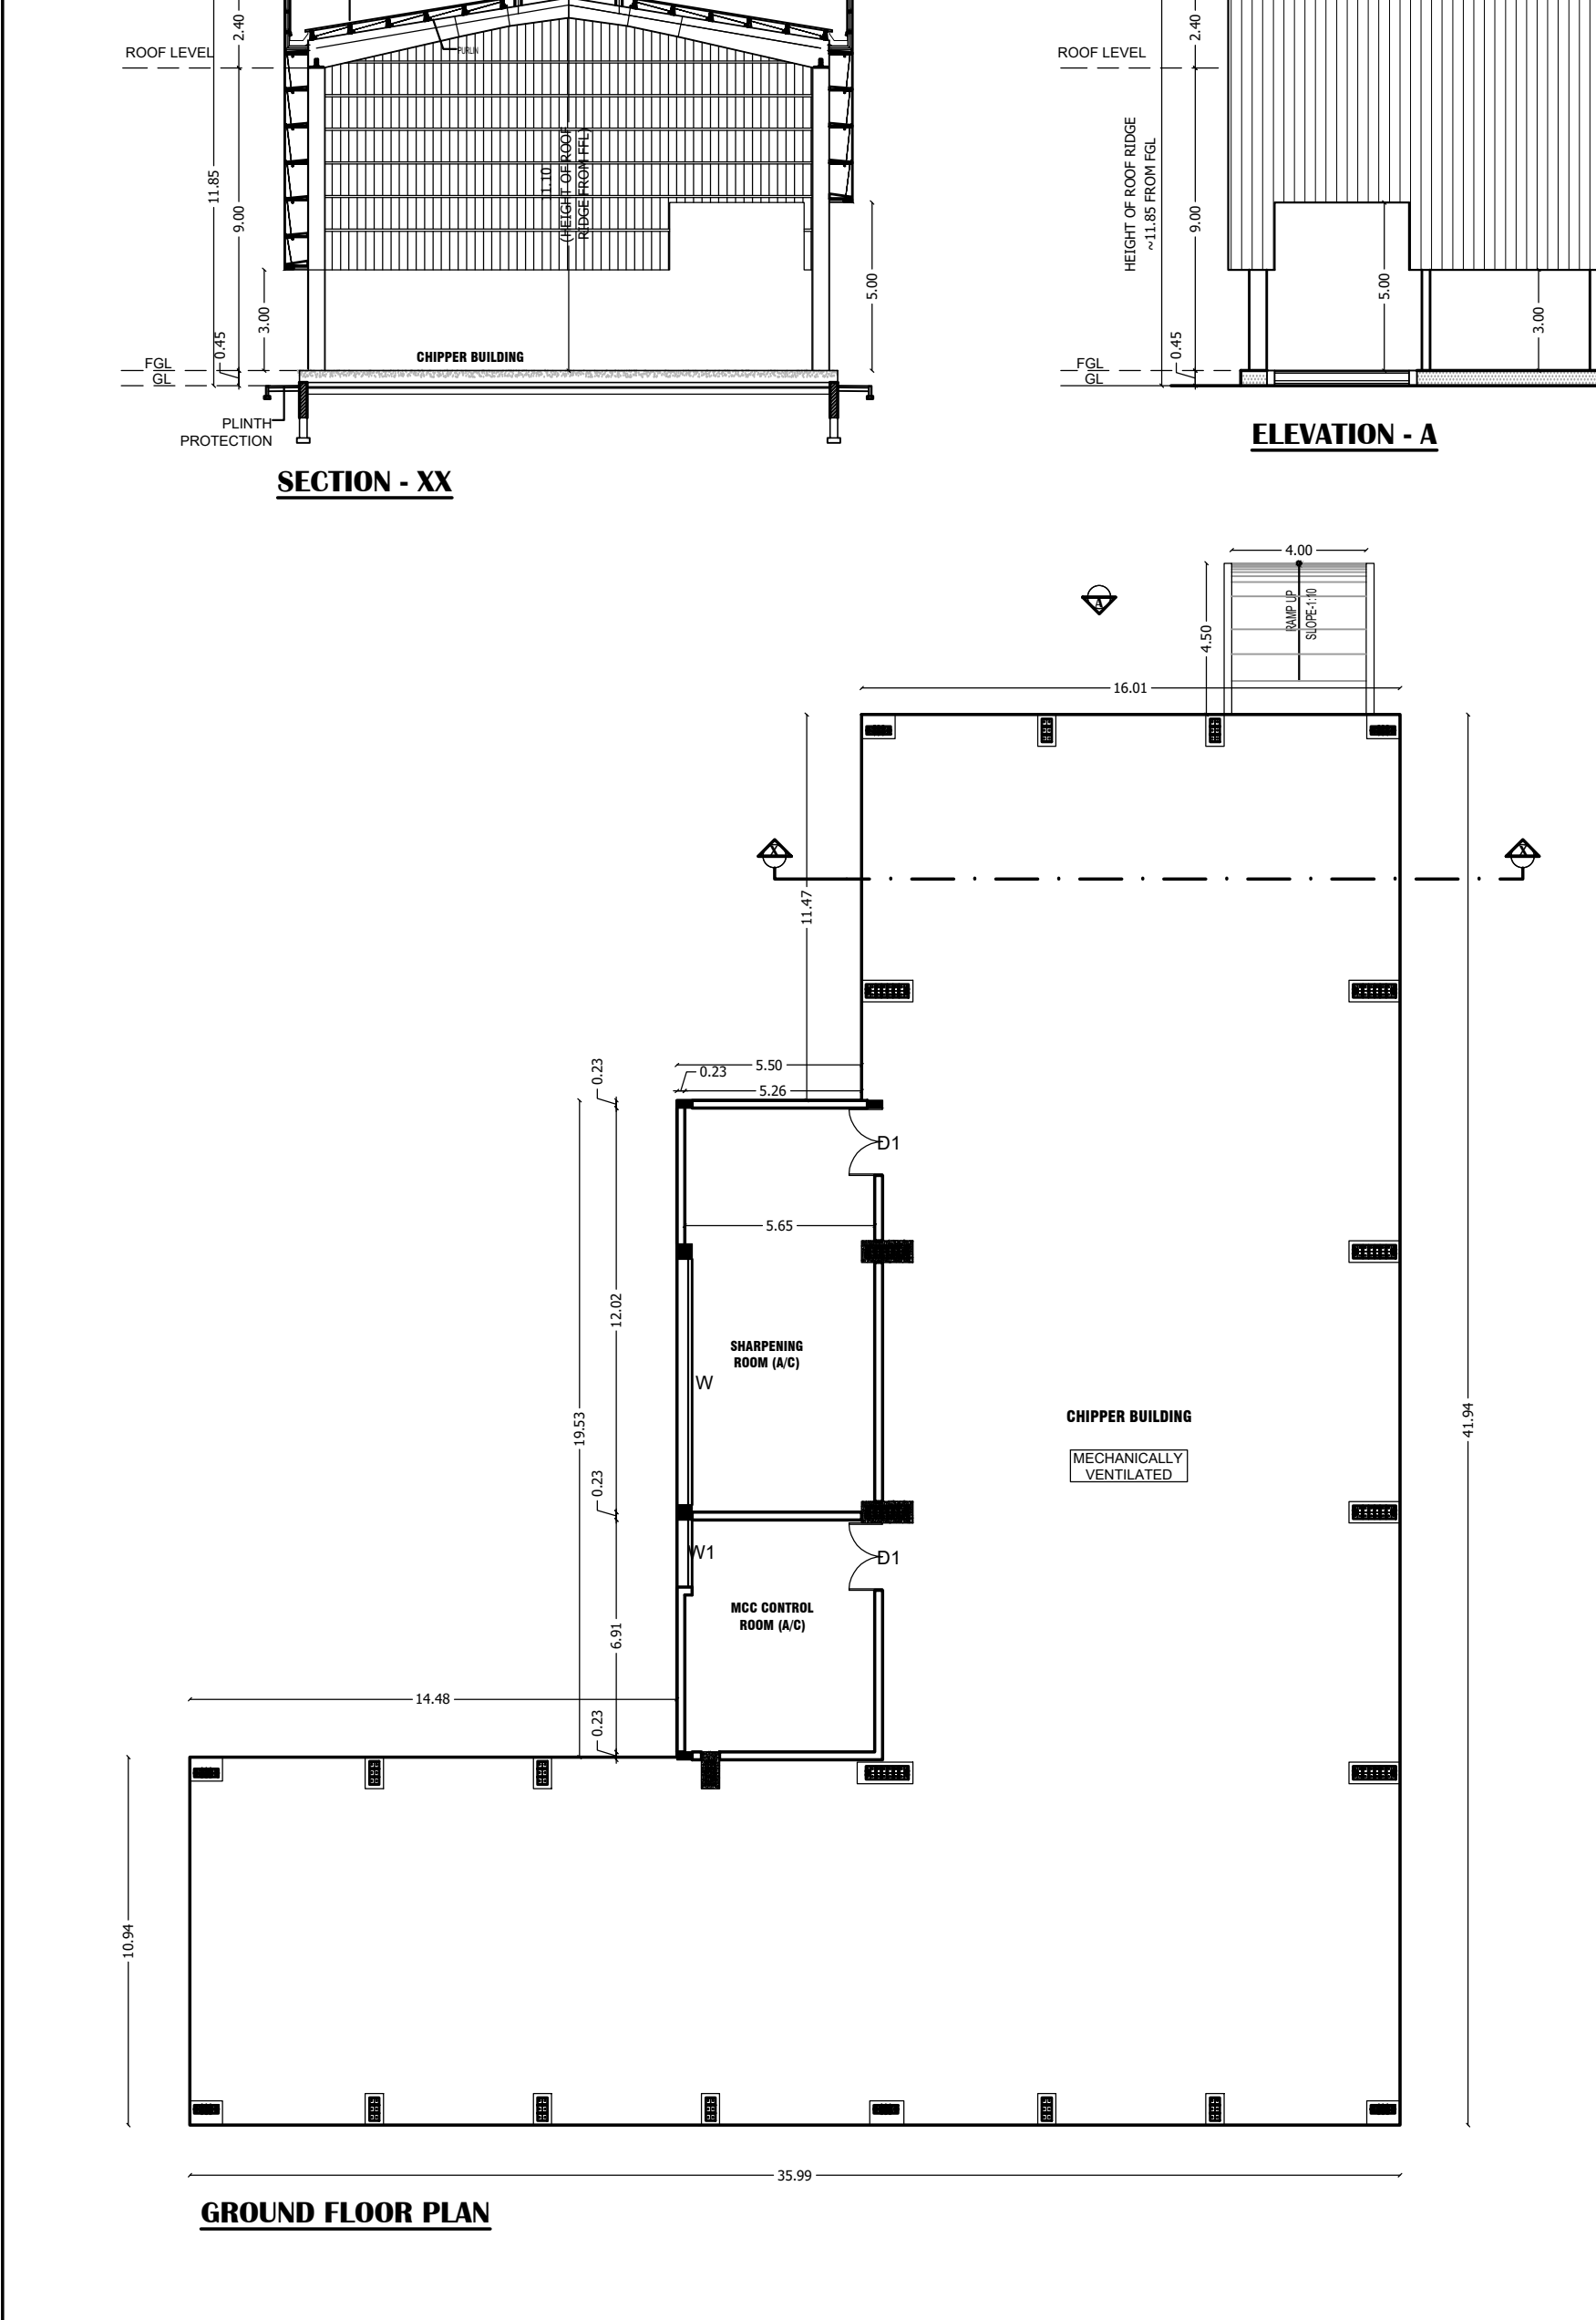


BUILDING -13(DIVERTER VALVE SHED)

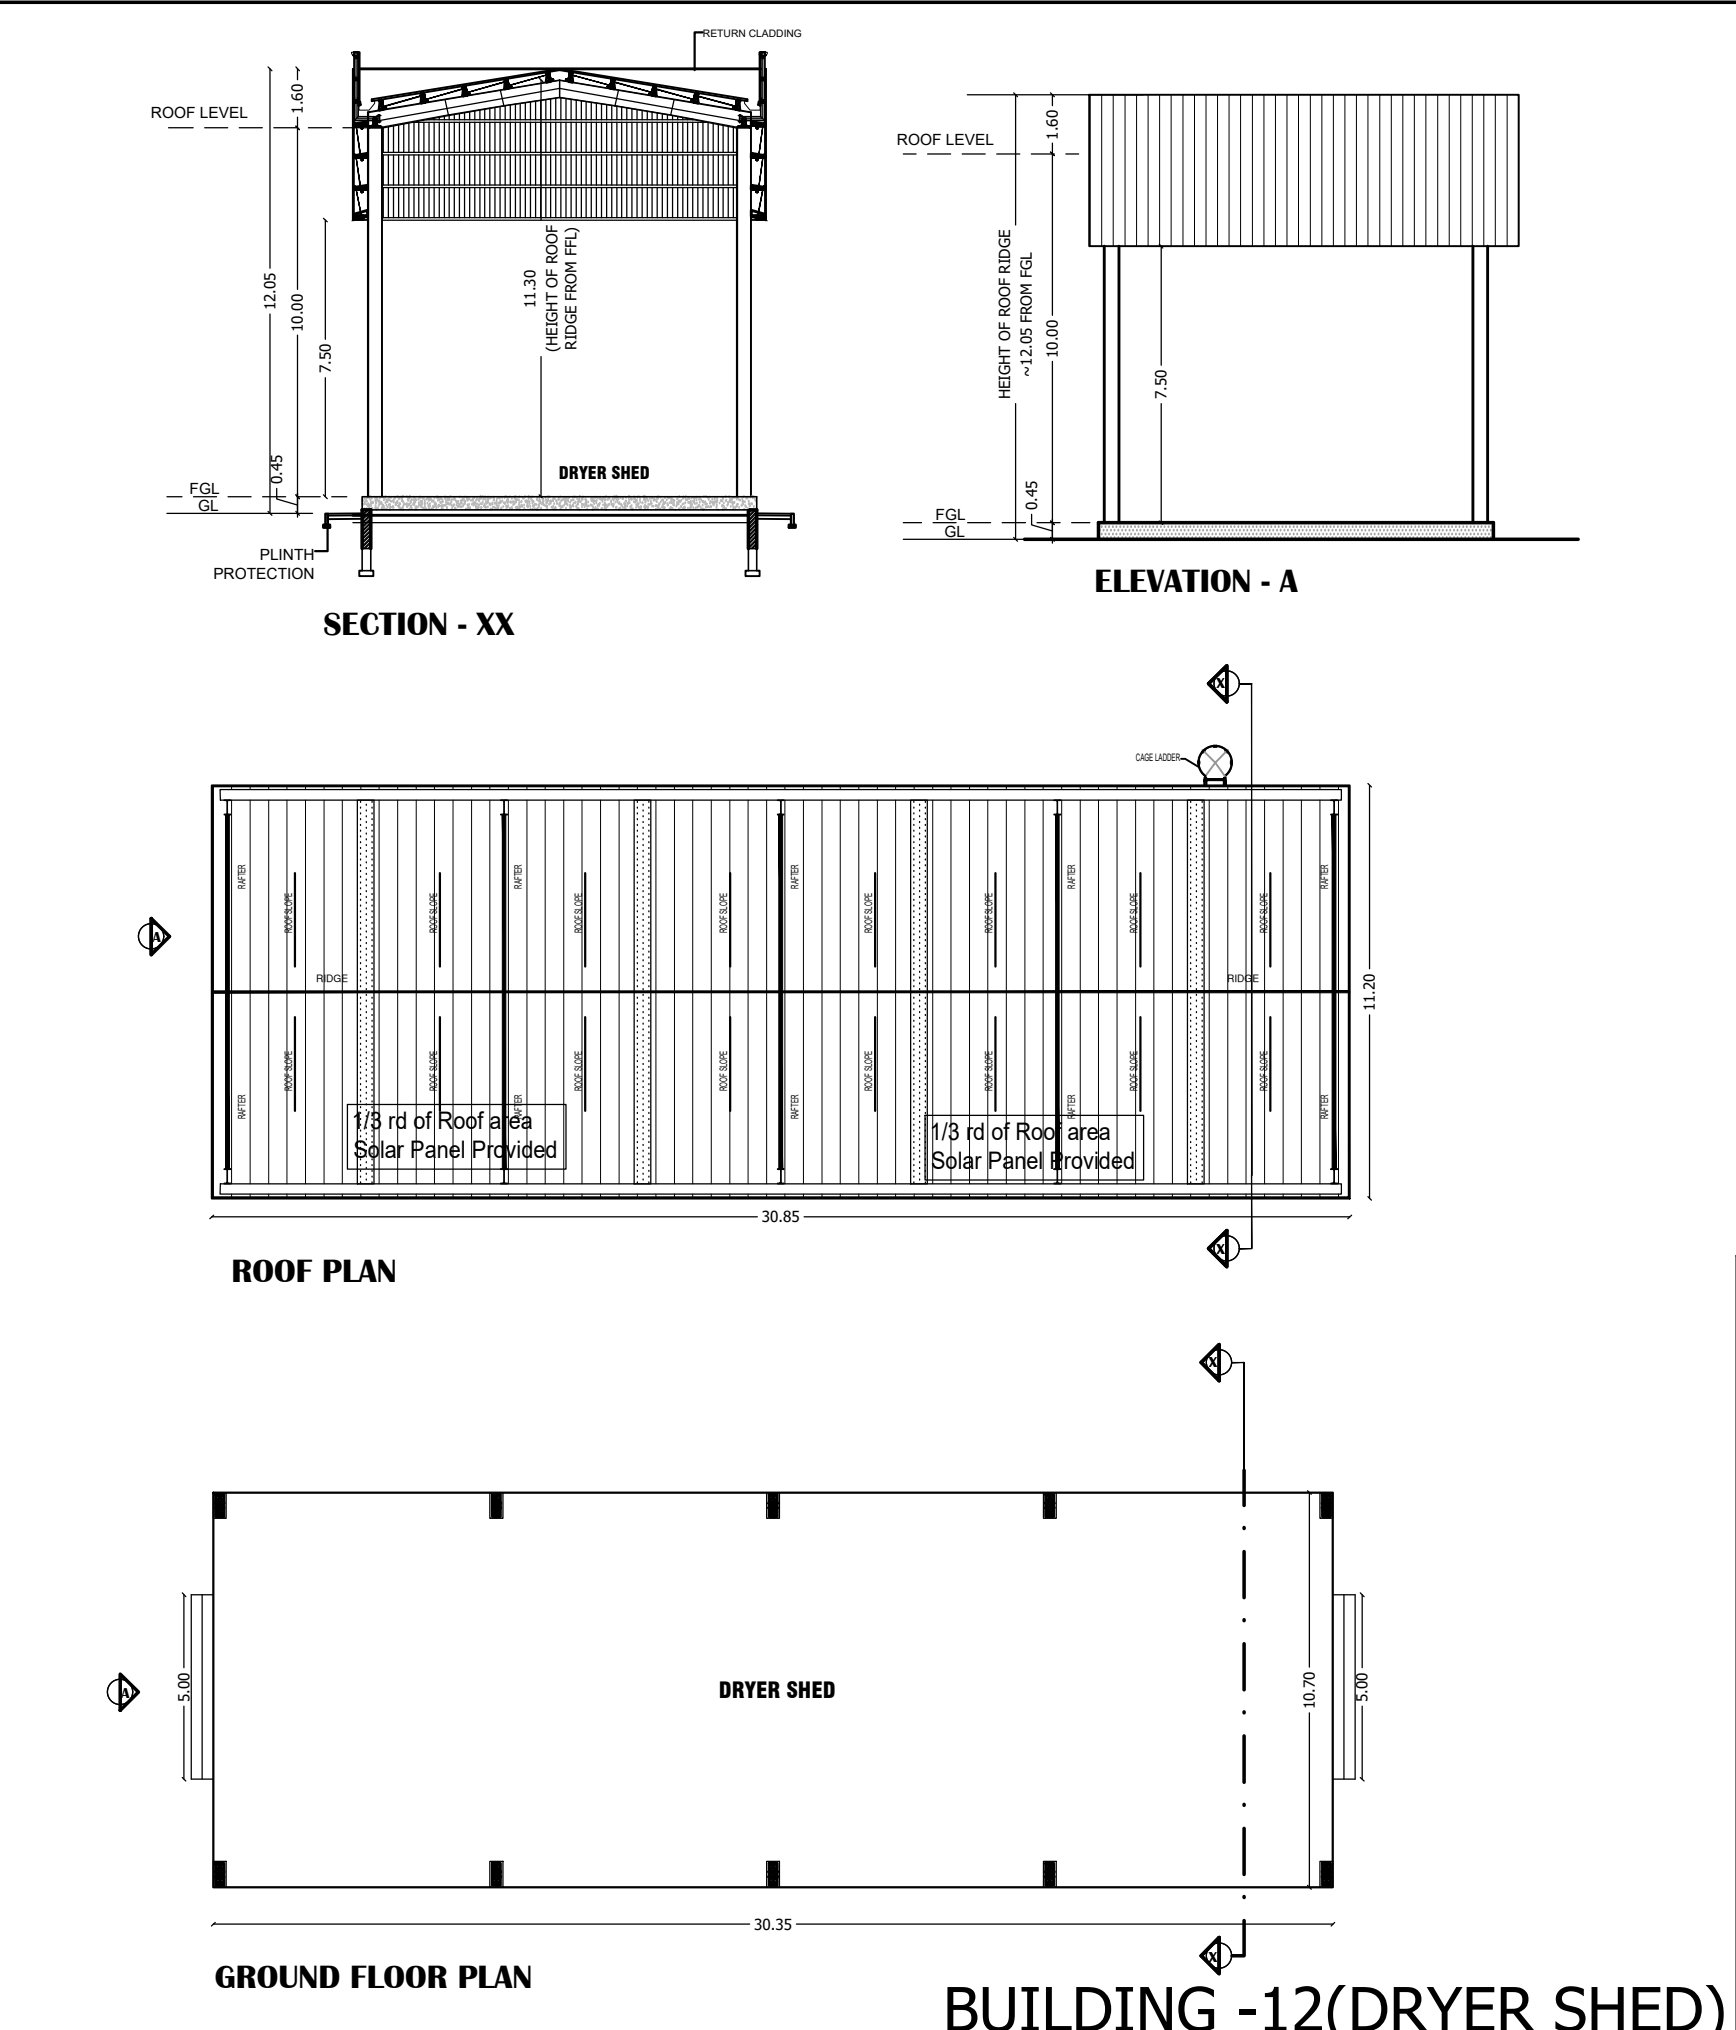


BUILDING -14(CHIPPER BUILDING)

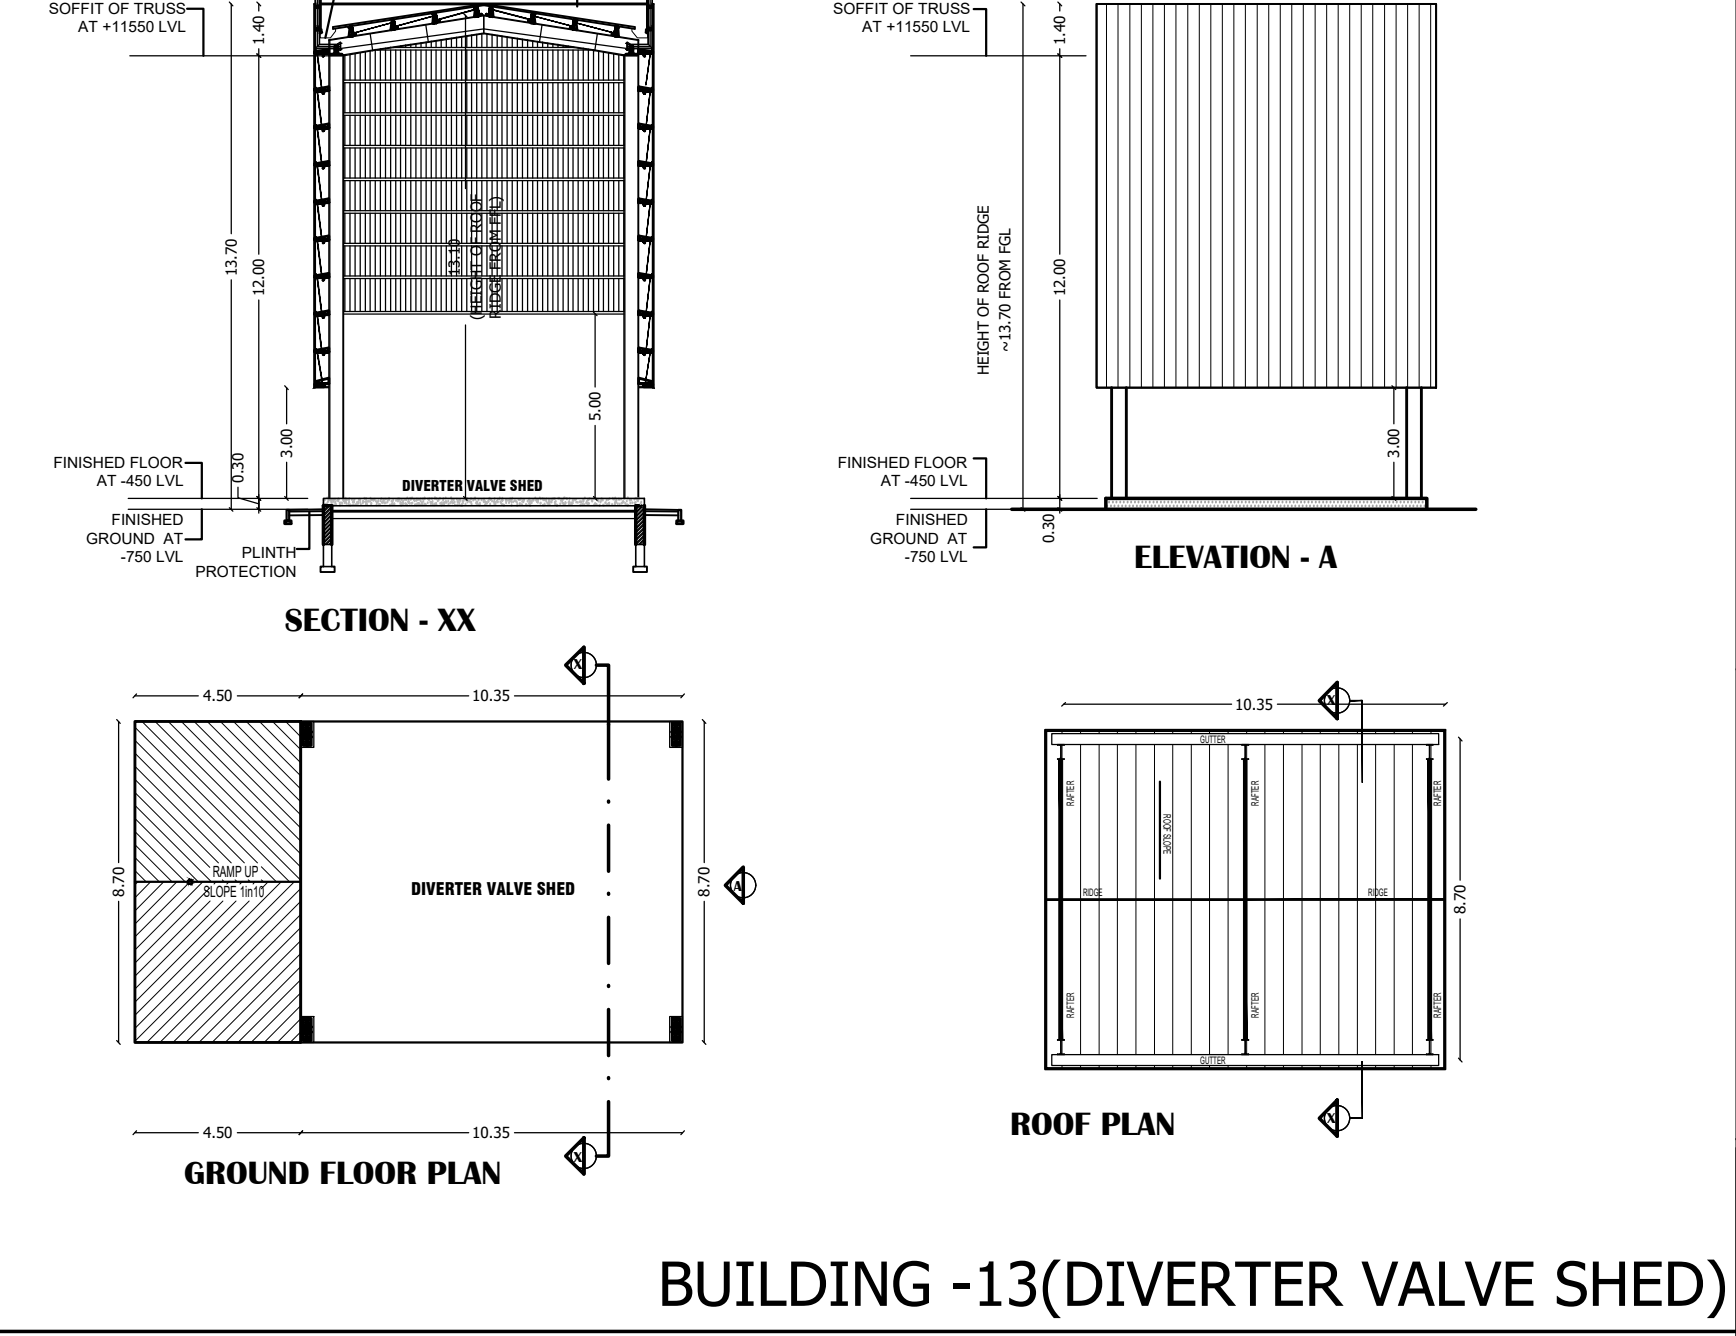

BUILDING -15(CHIPPER BUILDING)

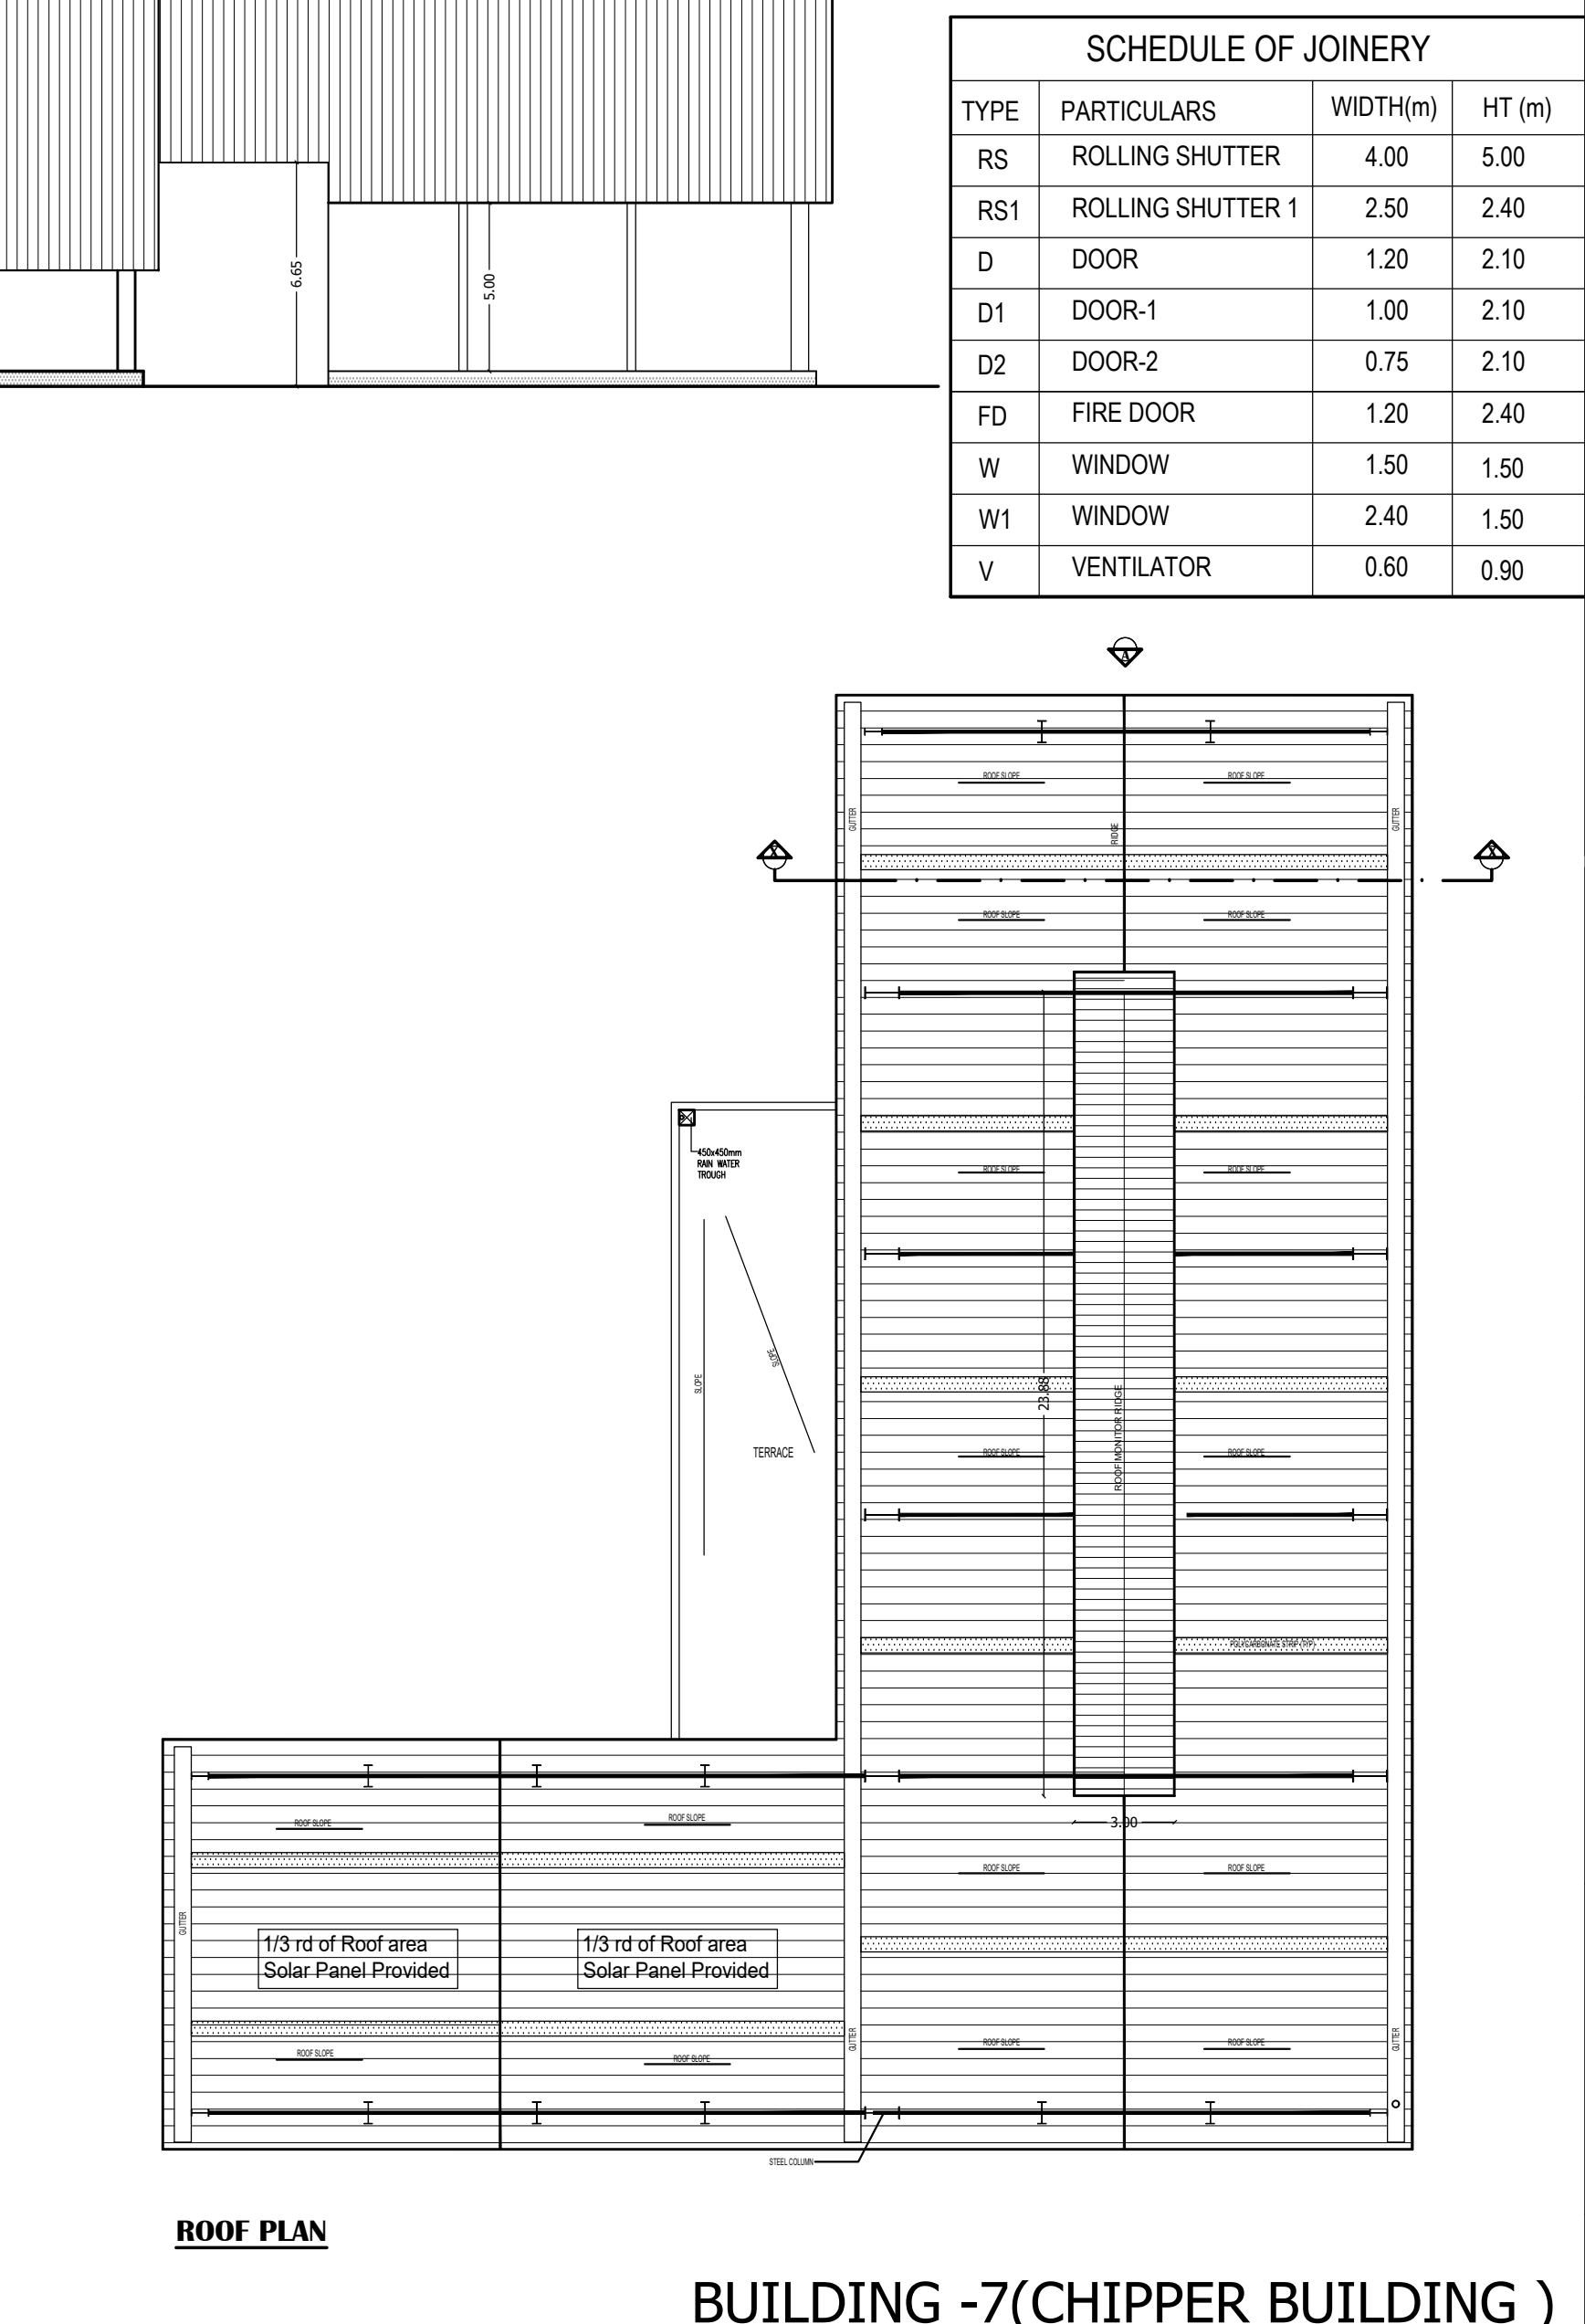

BUILDING -16(CHIPPER BUILDING)

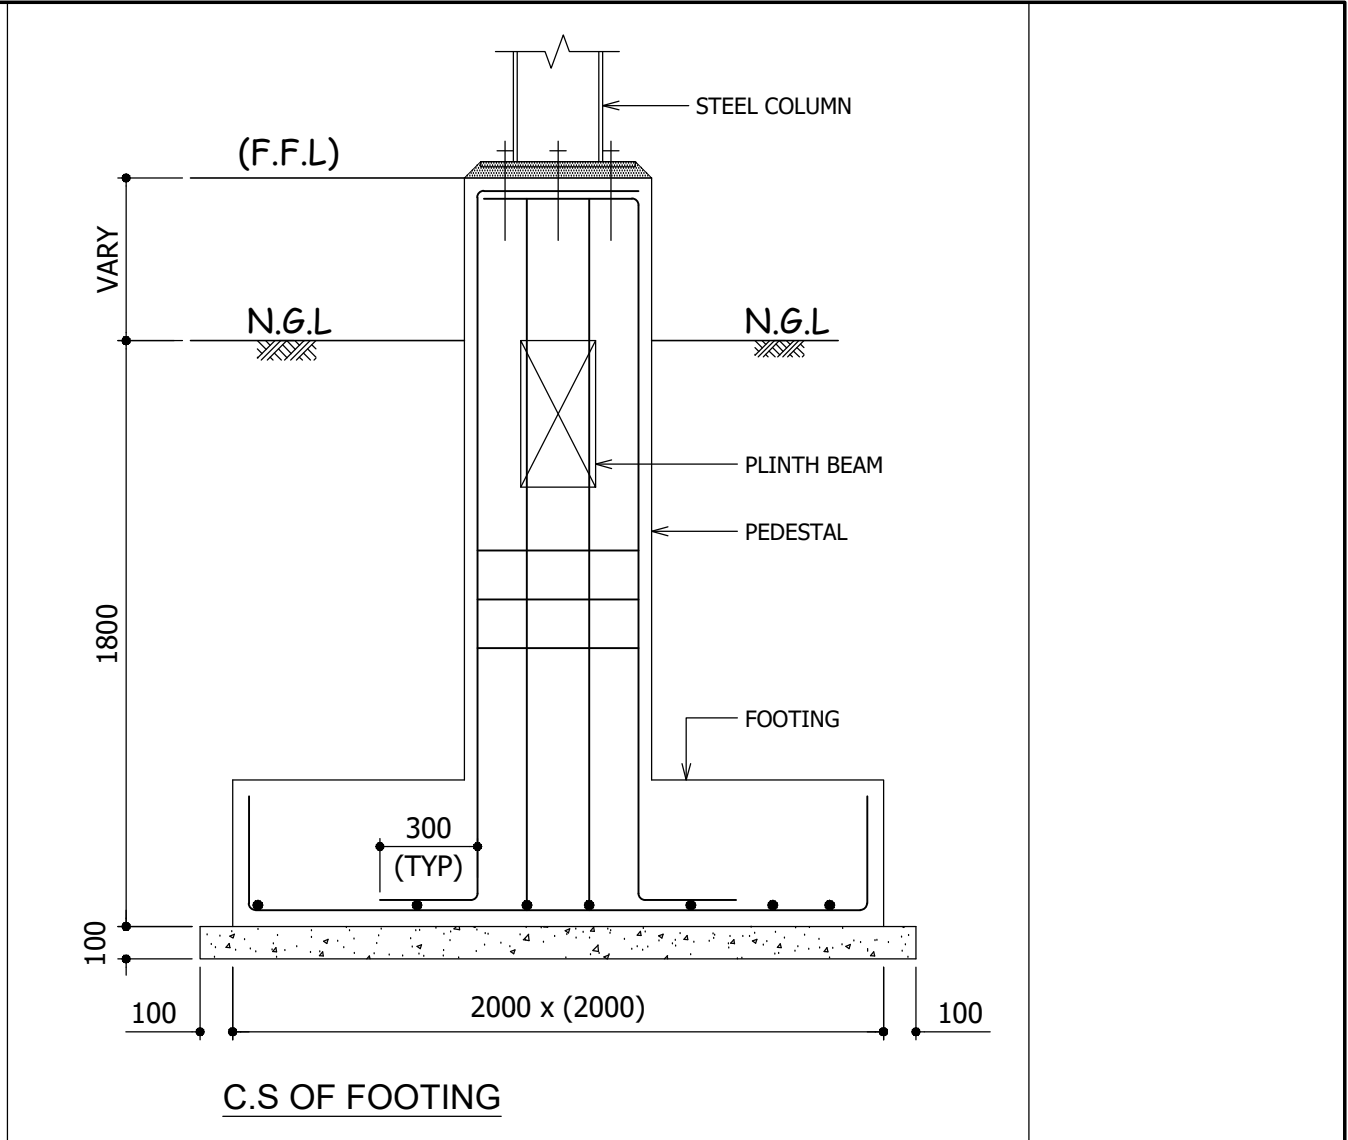

SPECIFICATION:-

FOUNDATION AND BASEMENT IN RCC PEDESTAL AND PLINTH BEAM OVER A BED OF RCC 1:4:8, 0.15 M THICK AS PER STRUCTURAL DETAILS.

SUPER STRUCTURE:-

SUPER STRUCTURE IN 20 TH, 0.12TH. COUNTRY BURNT SOLID BLOCK WALLS WITH CEMENT MORTAR 1:5

FOOTING , COLUMNS, PLINTH BEAMS, LINTEL, SUNSHADE & FLOOR WITH RCC 1:1.5:3 USING 20MM NOMINALSIZE BROCKEN STONES.

WALLS INSIDE & OUTSIDE IN CM 1:5,12mm TH. FINISHING THE WALL PRIMING COAT

FLOORING

FINISHING THE FLOOR WITH 20 TH GRANO FLOORING OVER A BED OF PCC 1:4:8 6"TH. AND RIVER SAND

DOORS & WINDOWS

DOORS WITH COUNTRY WOODEN FRAMES , 32 TH. FLUSH DOOR SHUTTERS , SS FASTENINGS , PAINT FINISH

WINDOWS WITH MEDIUM ANODISED ALUMINIUM OPENABLE SHUTTERS WITH 4 mm GLASS & STANDARD FASTENINGS

COLOUR INDEX:-

PROPOSED BUILDING	
ROAD	
SITE BOUNDARY	

OWNER:

For CENTURY PLYBOARDS (INDIA) LIMITED
Authorized Signatory

ARCHITECT :-

RAJA SHYAM SUNDAR
Architect
Council of Architects
Registration No. CA/93/16040
DTP
Registration No. COA/RN/RV-1/2018/07016
19/1, Haddows Road, Chennai - 600 006.
Mobile No: 98400 45563.

STRUCTURAL ENGINEER :-

N. CHANDRASEKARAN IAS, (Retd.), (PhD)
(ELPA/EDCA/ACCE / FACET)
Reg. No: 02 / 2019 / RSE-GR / ELPA,
4 / 262, New Street, Kummamangalam,
TRUCHENGOODE - 637 205.
Cell : 98656 59363

TITLE:-

BUILDING - 6,7,8,9,10,11,12,13
Ground Floor Plan , Mezzanine Floor
Section & Elevation

