

PLAN SHOWING THE PROPOSED CONSTRUCTION OF SCHOOL BUILDING AT S.NO: 332/1B,332/1C, 332/1D1, 332/3A, 332/3B, 332 / 4A, 332/7, 332 / 8, 342/2A, 342/2B, EDUR VILLAGE, GUMMIDIPOONDI TALUK, THIRUVALLUR DISTRICT - 602 023.

CLIENT NAME : DR.CHERIAN EDUCATION SOCIETY
THE STUDY GLOBAL SCHOOL

DRAWING TITLE:
GROUND FLOOR PLAN

SCHEDULE OF JOINERY			
S.NO	DESCRIPTION		SIZE IN METER
1	DOOR	DD	1.83 X 2.10
2	DOOR	D	1.20 X 2.10
3	DOOR	D1	1.00 X 2.10
4	DOOR	D2	0.75 X 2.10
5	LIFT DOOR	LD	1.22 X 2.10
6	WINDOW	W	2.98 X 1.22
7	VENTILATOR	V	1.20 X 0.60
8	VENTILATOR	V1	0.60 X 0.60

PROPOSED AREA DETAILS				
S.NO	DESCRIPTION	AREA IN SQM		
		FLOOR AREA	DEDUCTION AREA	TOTAL AREA
1.	GROUND FLOOR AREA	2145.02	137.54	2007.48

NOTE:
Scale : ALL DIMENSION ARE IN METER
Scale : 1:100

COLOUR INDEX :
PROPOSED

OWNER SIGNATURE

C. KANNAN, B.E.,M.E., (Structure)
Structural Engineer,
DTCP Reg. No. CGLRGN/SE/Gr.1/19/05/002
Door No: 21, 4th Main Road,
Indira Nagar, Chennai - 600 020.


STRUCTURAL ENGINEER SIGNATURE


Dhinesh I Architect
Reg No: TVLR/RA/GR-1/2019/05/001
10/1, 2nd Street, Kasthuribai Nagar,
Avadi, Chennai-600 054.
dhinesh.architect@gmail.com
+91 73730 83060 / 69003 66666

ARCHITECT SIGNATURE

S A Constructions & Consultancy Pvt Ltd
NO:41, Winkley Street, VGN Victoria park,
Ambattur. Chennai-600053
(M)-91 9841613506 - 9382161397

GROUND FLOOR PLAN

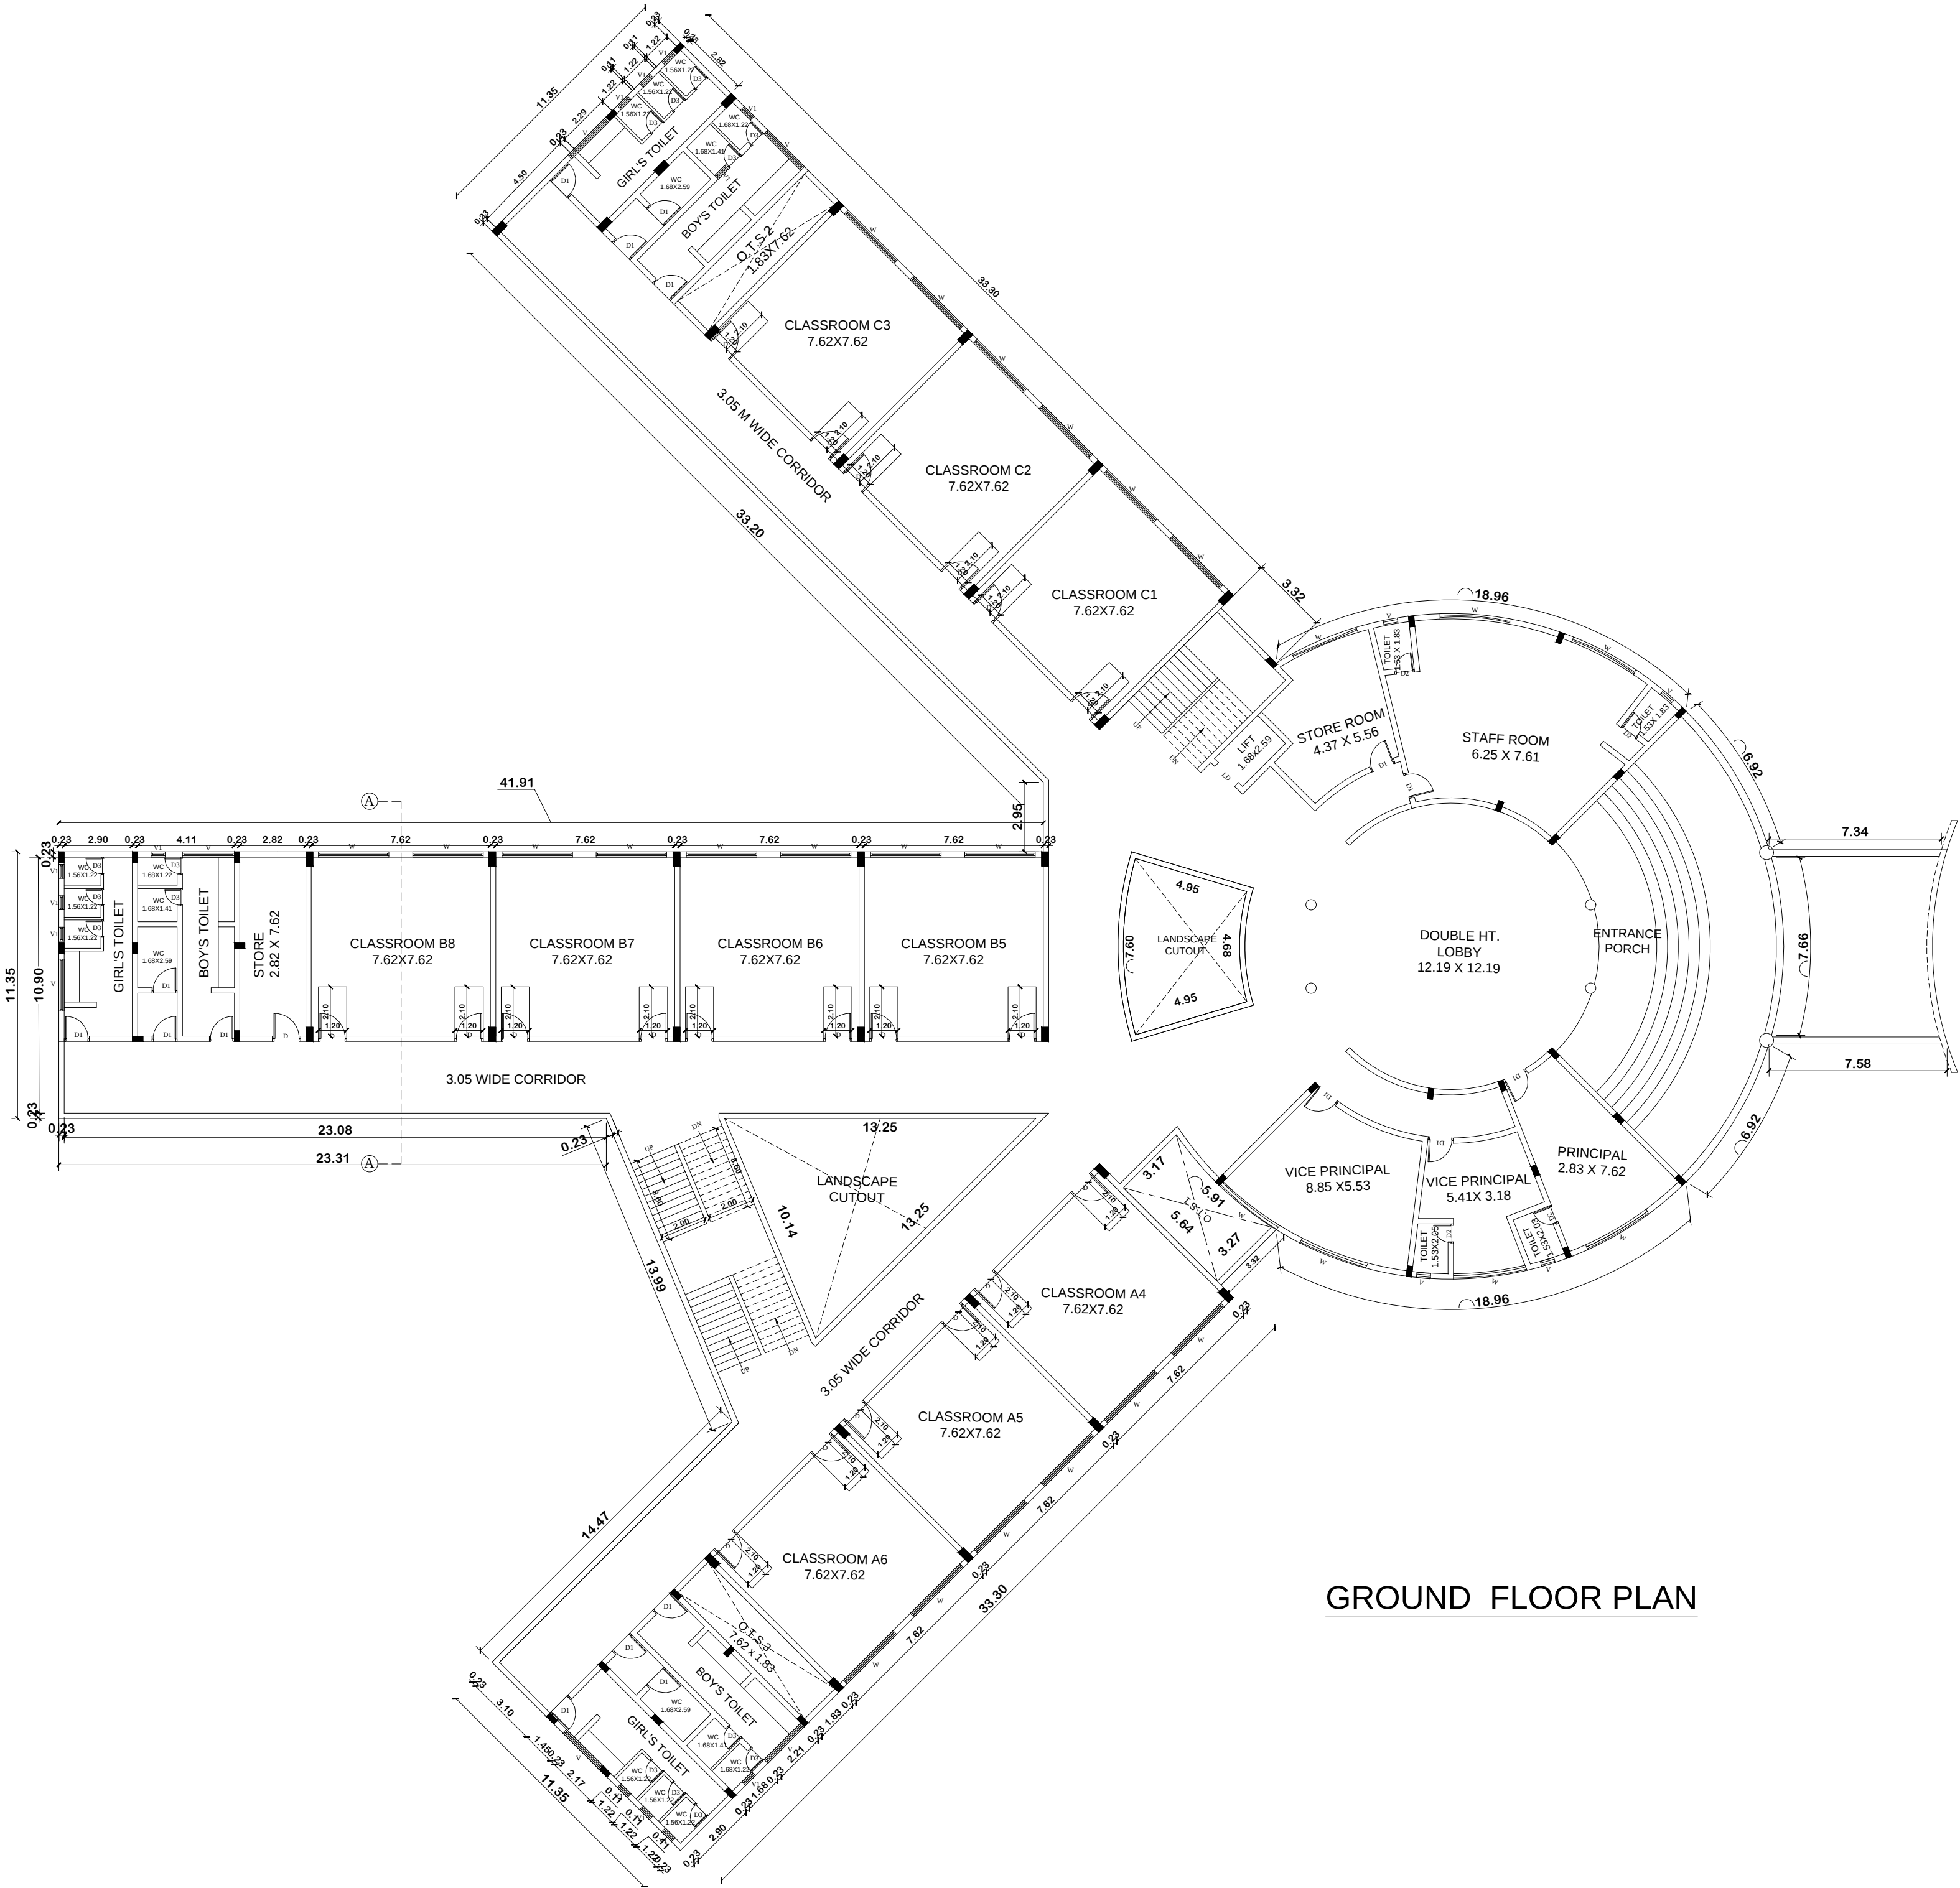

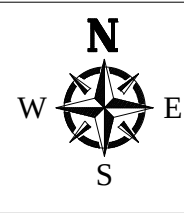

PLAN SHOWING THE PROPOSED CONSTRUCTION OF SCHOOL BUILDING AT S.NO: 332/1B,332/1C, 332/1D1, 332/3A, 332/3B, 332 / 4A, 332/7, 332 / 8, 342/2A, 342/2B, EDUR VILLAGE,GUMMIDIPOONDI TALUK, THIRUVALLUR DISTRICT - 602 023.

CLIENT NAME : DR.CHERIAN EDUCATION SOCIETY
THE STUDY GLOBAL SCHOOL

DRAWING TITLE:

FIRST FLOOR PLAN

SCHEDULE OF JOINERY

S.NO	DESCRIPTION		SIZE IN METER	
1	DOOR	DD	1.83 X 2.10	
2	DOOR	D	1.20 X 2.10	
3	DOOR	D1	1.00 X 2.10	
4	DOOR	D3	0.75 X 2.10	
5	LIFT DOOR	LD	1.22 X 2.10	
6	WINDOW	W	2.00 X 1.22	
7	WINDOW	W1	2.98 X 1.22	
8	VENTILATOR	V	1.20 X 0.60	
9	VENTILATOR	V1	0.60 X 0.60	

PROPOSED AREA DETAILS

S.NO	DESCRIPTION	AREA IN SQM		
		FLOOR AREA	DEDUCTION AREA	TOTAL AREA
2.	FIRST FLOOR AREA	1925.63	254.21	1671.42

NOTE:

Scale : ALL DIMENSION ARE IN METER
Scale : 1:100

COLOUR INDEX :

PROPOSED

OWNER SIGNATURE

C. KANNAN, B.E.,M.E., (Structure)
Structural Engineer,
DTCP Reg. No. CGLRGN/SE/Gr.I/19/05/002
Door No: 21, 4th Main Road,
Indira Nagar, Chennai - 600 020.

STRUCTURAL ENGINEER SIGNATURE


Dhinesh I Architect
Reg No: TVLR/RA/GR-I/2015/05/001
10/1, 2nd Street, Kasthuribai Nagar,
Avadi, Chennai-600 054.
dhinesh.architect@gmail.com
+91 73730 83060 / 69003 66666


ARCHITECT SIGNATURE




S A Constructions & Consultancy Pvt Ltd
NO:41, Winkley Street, VGN Victoria park,
Ambattur. Chennai-600053
(M)-91 9841613506 - 9382161397

FIRST FLOOR PLAN

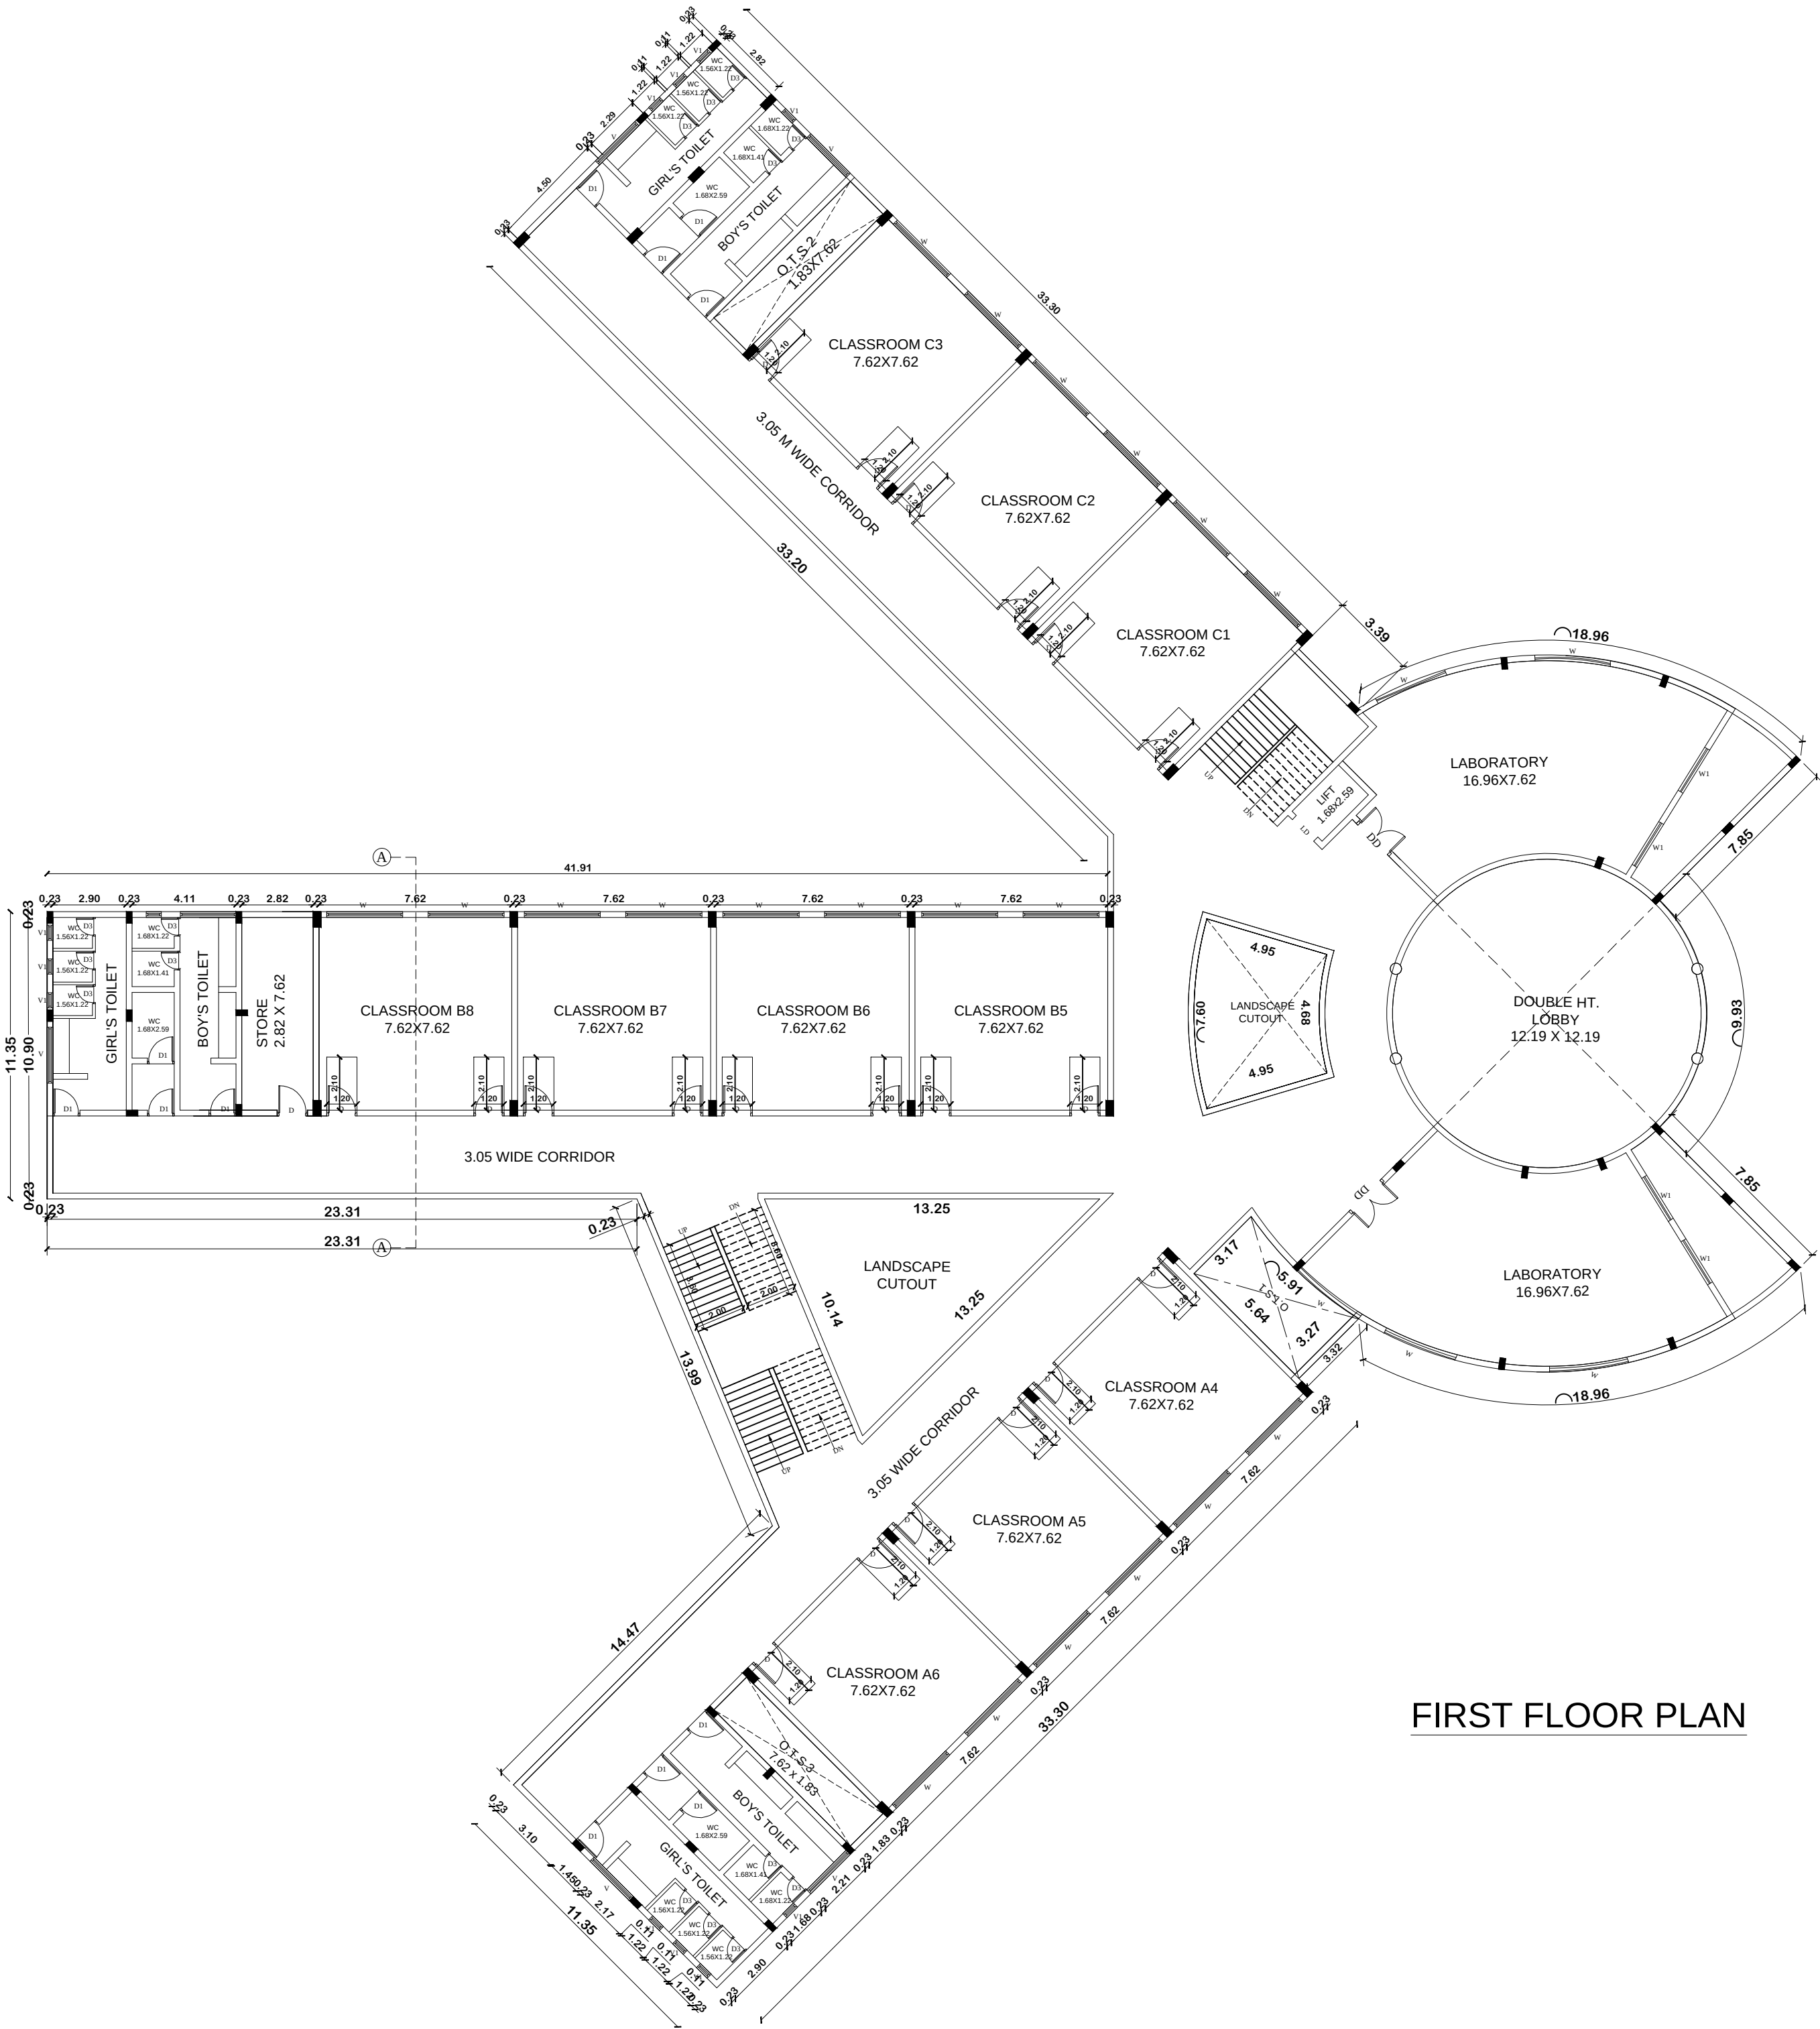

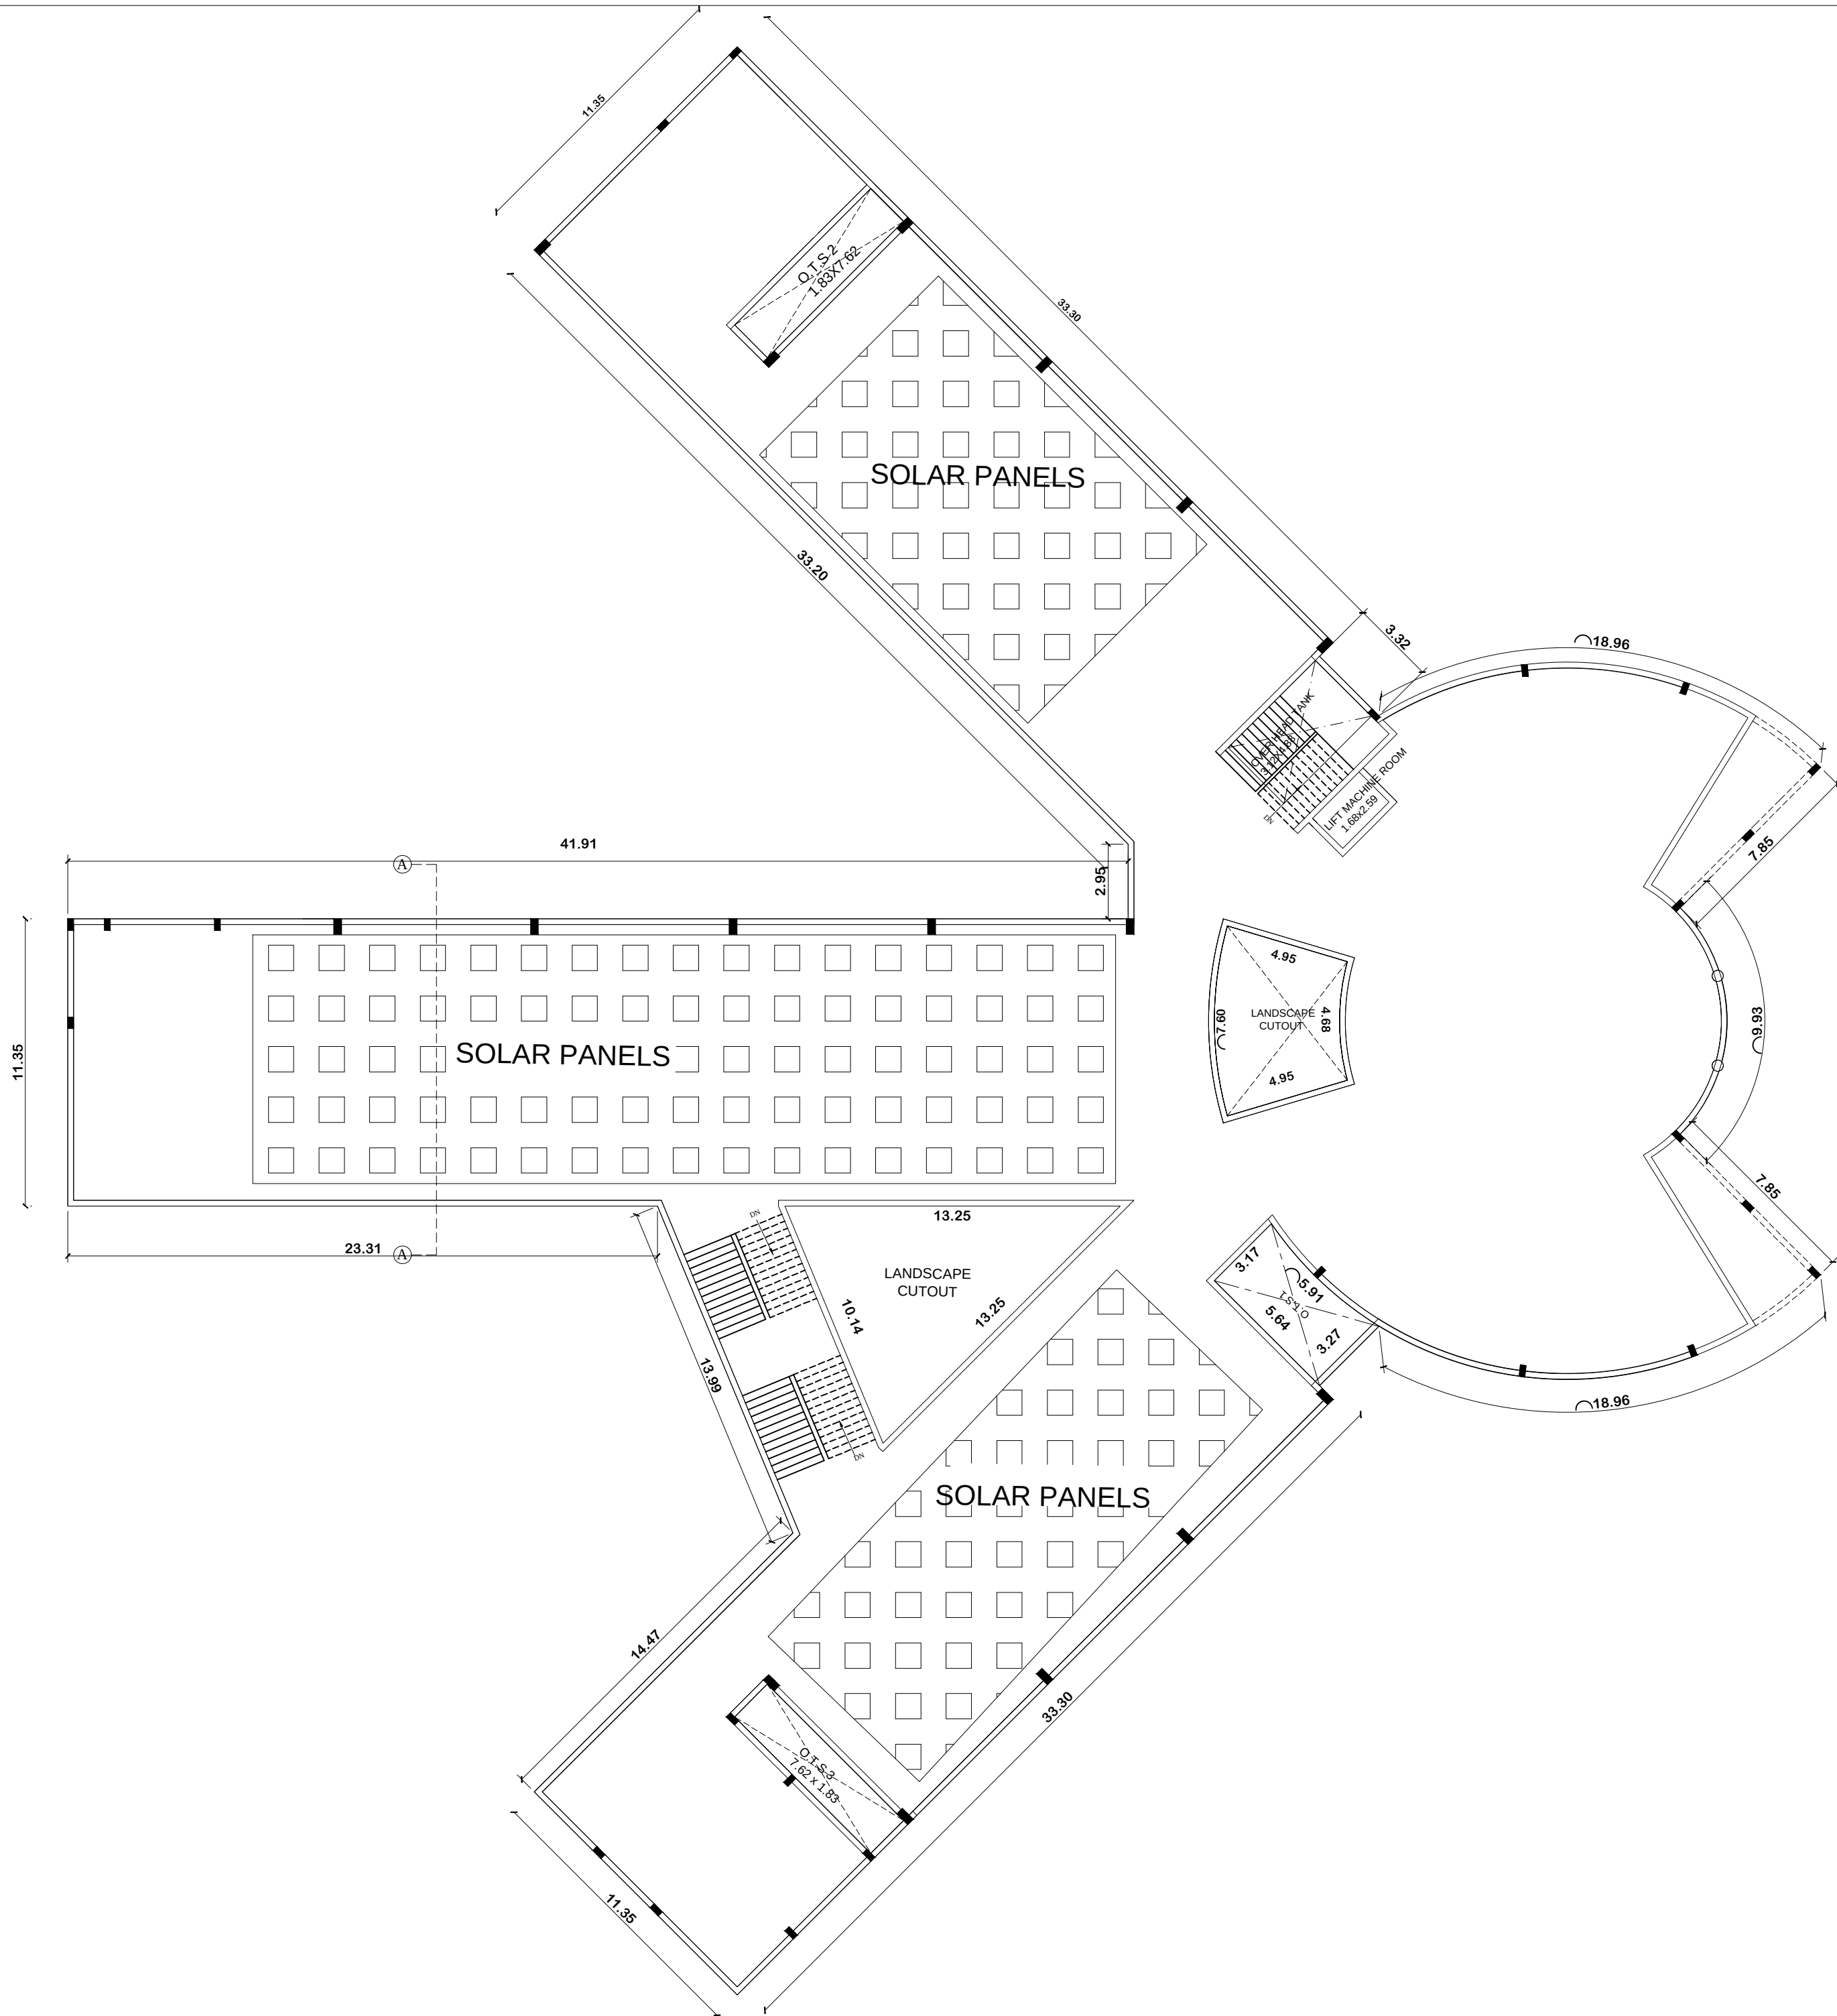

TERRACE FLOOR PLAN

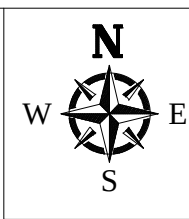

PLAN SHOWING THE PROPOSED CONSTRUCTION OF SCHOOL BUILDING AT S.NO: 332/1B,332/1C, 332/1D1, 332/3A, 332/3B, 332 / 4A, 332/7, 332 / 8, 342/2A, 342/2B, EDUR VILLAGE,GUMMIDIPOONDI TALUK, THIRUVALLUR DISTRICT - 602 023.

CLIENT NAME : DR.CHERIAN EDUCATION SOCIETY
THE STUDY GLOBAL SCHOOL

DRAWING TITLE:
TERRACE FLOOR PLAN, ELEVATION & SECTION

NOTE:
Scale : ALL DIMENSION ARE IN METER
Scale : 1:100

COLOUR INDEX :
PROPOSED

OWNER SIGNATURE

C. KANNAN, B.E.,M.E., (Structure)
Structural Engineer,
DTCP Reg. No. CGLRGN/SE/Gr.I/19/05/002
Door No: 21, 4th Main Road,
Indira Nagar, Chennai - 600 020.


STRUCTURAL ENGINEER SIGNATURE

Dhinesh I Architect
Reg No: TVLR/RA/GR-I/2015/05/001
10/1, 2nd Street, Kasthuribai Nagar,
Avadi, Chennai-600 054.
dhinesh.architect@gmail.com
+91 73730 83060 / 69003 66666


ARCHITECT SIGNATURE




S A Constructions & Consultancy Pvt Ltd
NO:41, Winkley Street, VGN Victoria park,
Ambattur. Chennai-600053
(M)-91 9841613506 - 9382161397

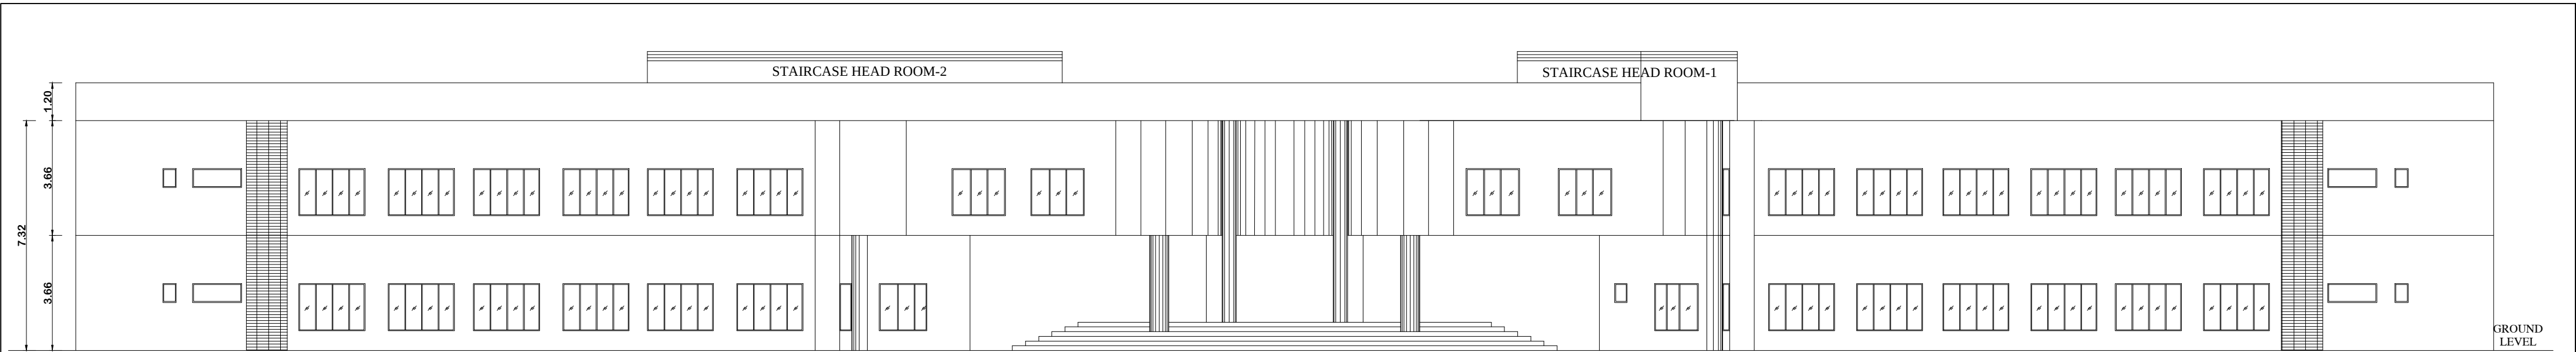

EAST SIDE ELEVATION
SECTION A-A (1:200)

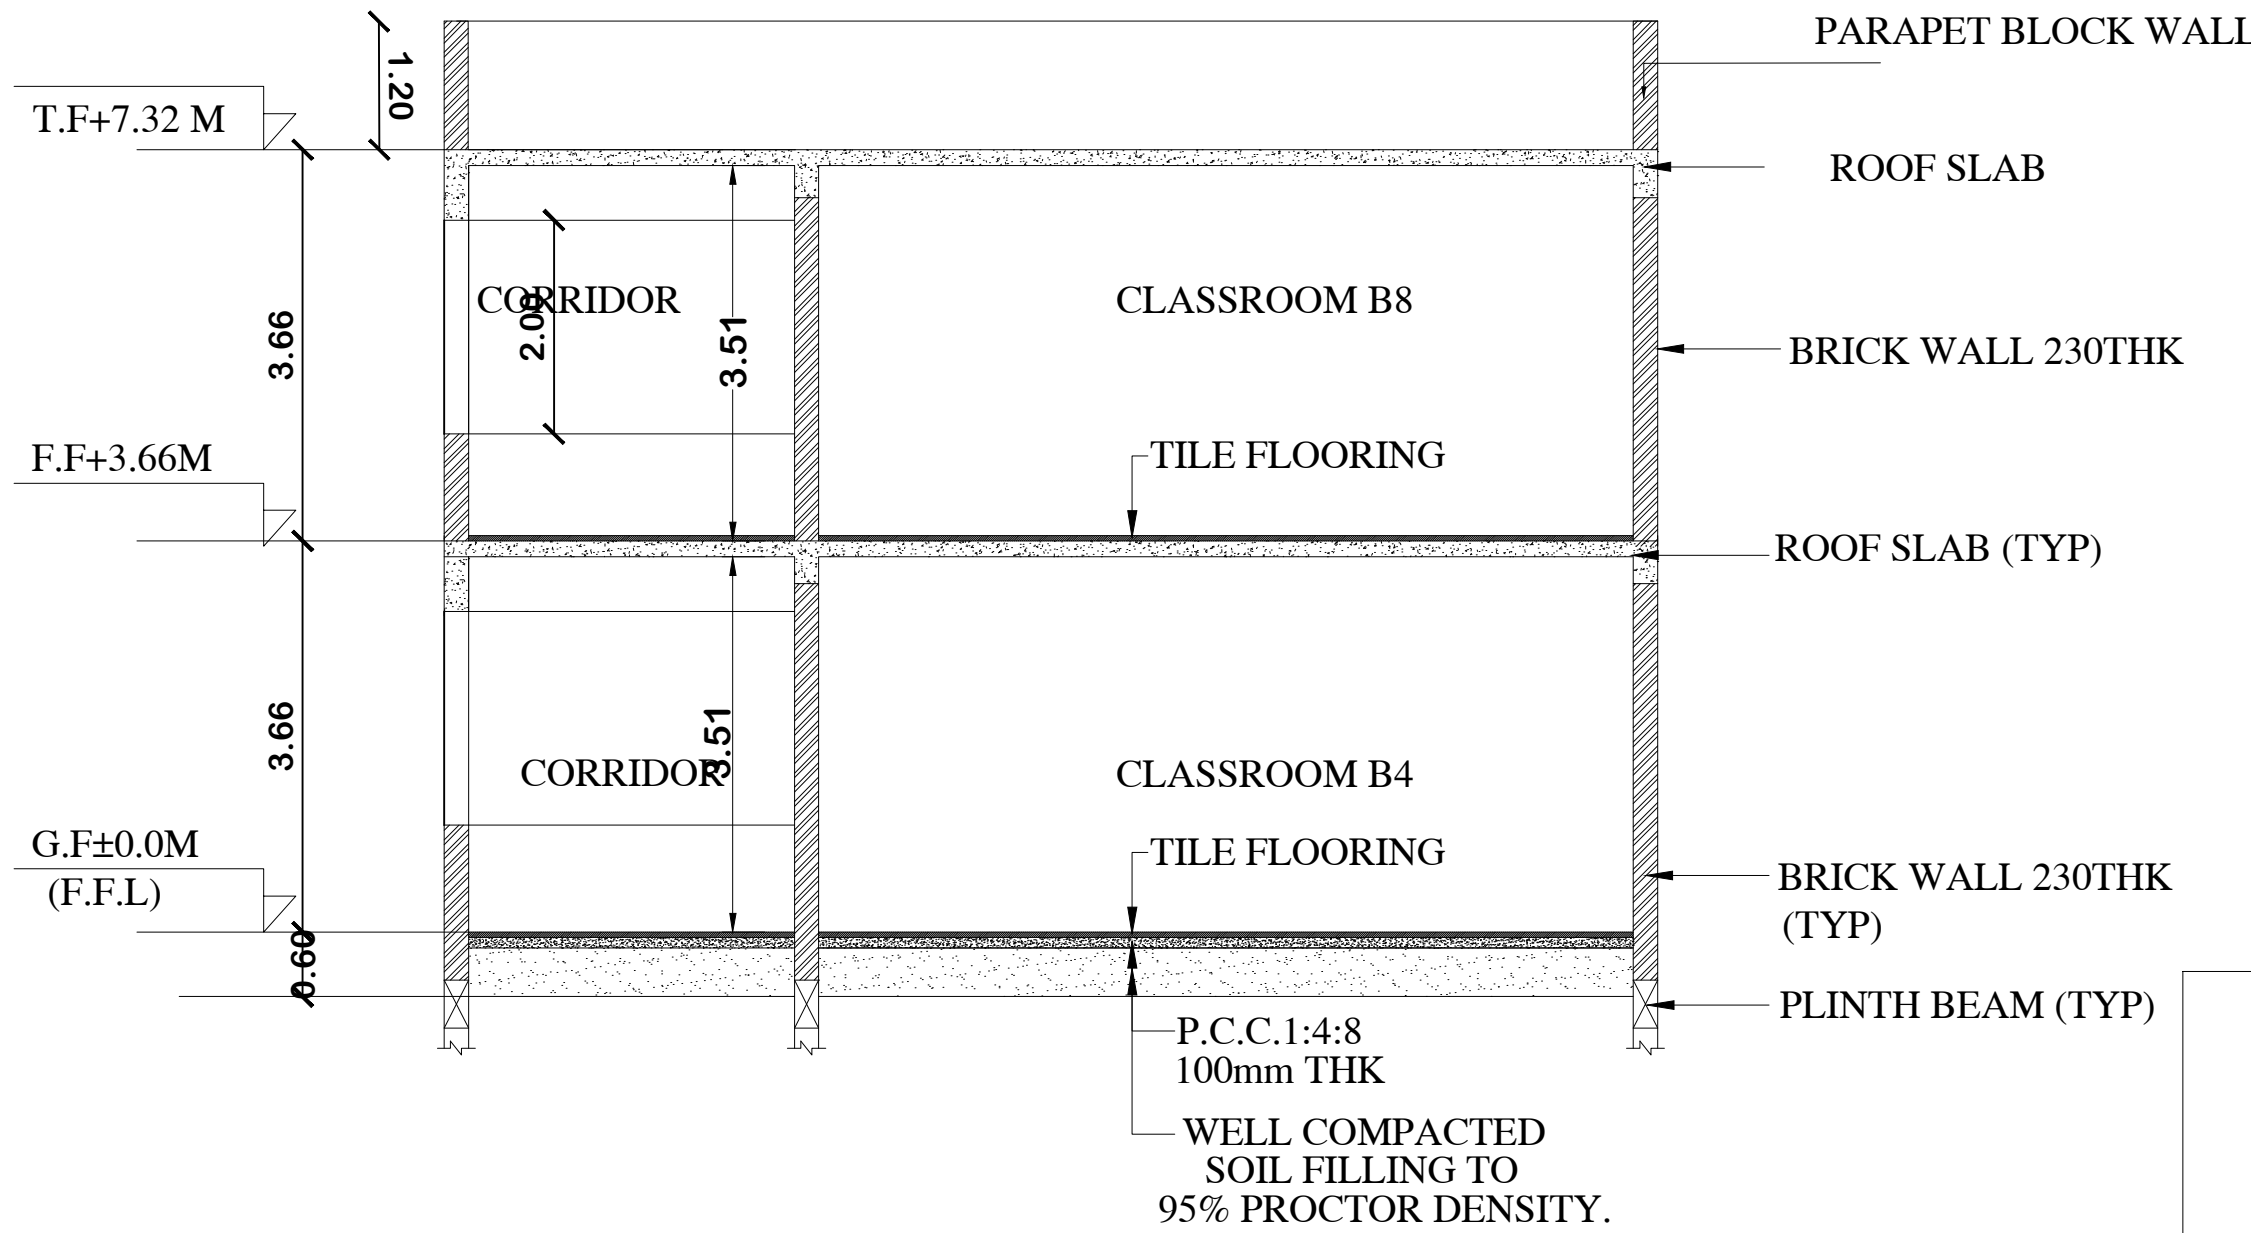

SECTION A-A (1:100)

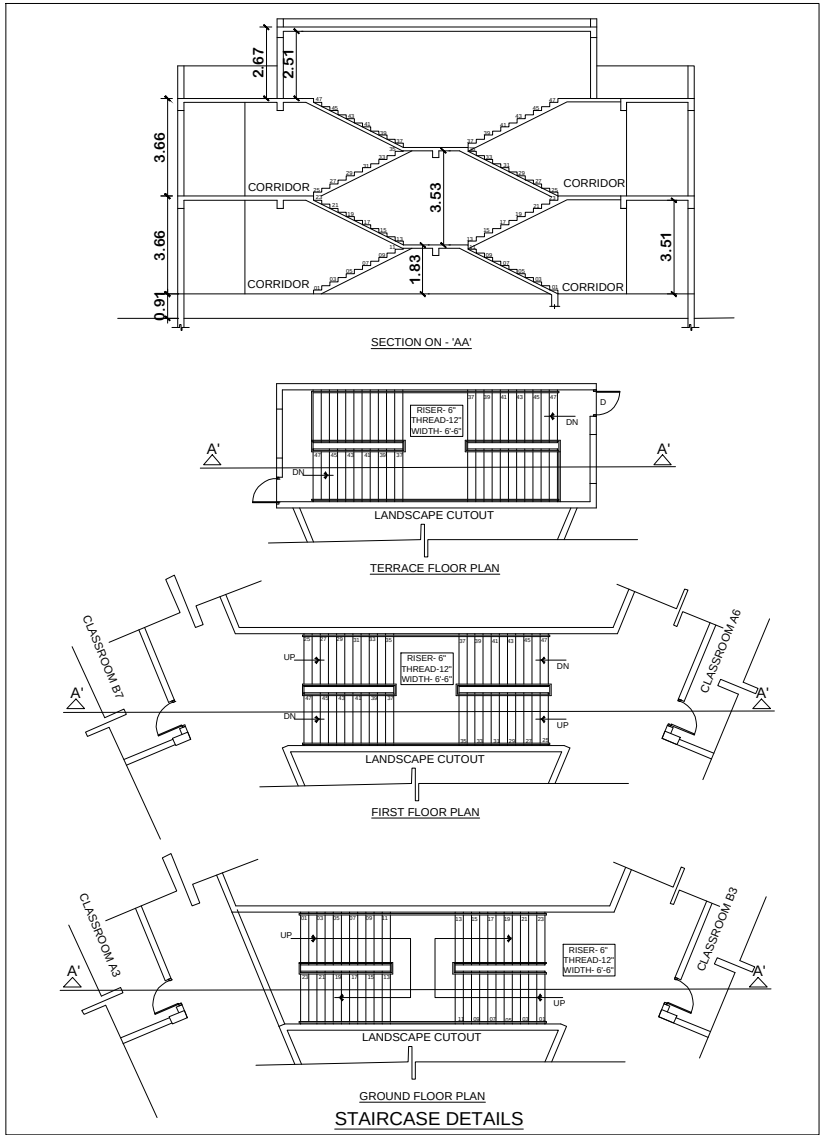

SCALE 1:400

SHEET NO : 05/05

PLAN SHOWING THE PROPOSED CONSTRUCTION OF SCHOOL BUILDING AT S.NO: 332/1B,332/1C, 332/1D1, 332/3A, 332/3B, 332 / 4A, 332/7, 332 / 8, 342/2A, 342/2B, EDUR VILLAGE,GUMMIDIPOONDI TALUK, THIRUVALLUR DISTRICT - 602 023.

CLIENT NAME : DR.CHERIAN EDUCATION SOCIETY
THE STUDY GLOBAL SCHOOL

DRAWING TITLE: ELEVATION & SECTION

NOTE: Scale : ALL DIMENSION ARE IN METER
Scale : 1:100

COLOUR INDEX : PROPOSED


OWNER SIGNATURE

C. KANNAN, B.E.,M.E., (Structure)
Structural Engineer,
DTCP Reg. No. CGLRGN/SE/Gr.I/19/05/002
Door No: 21, 4th Main Road,
Indira Nagar, Chennai - 600 020.

STRUCTURAL ENGINEER SIGNATURE

Dhinesh I Architect
Reg No: TVLR/RA/GR-1/2015/05/001
10/1, 2nd Street, Kasthuribai Nagar,
Avadi, Chennai-600 054.
dhinesh.architect@gmail.com
+91 73730 83060 / 69003 66666

ARCHITECT SIGNATURE

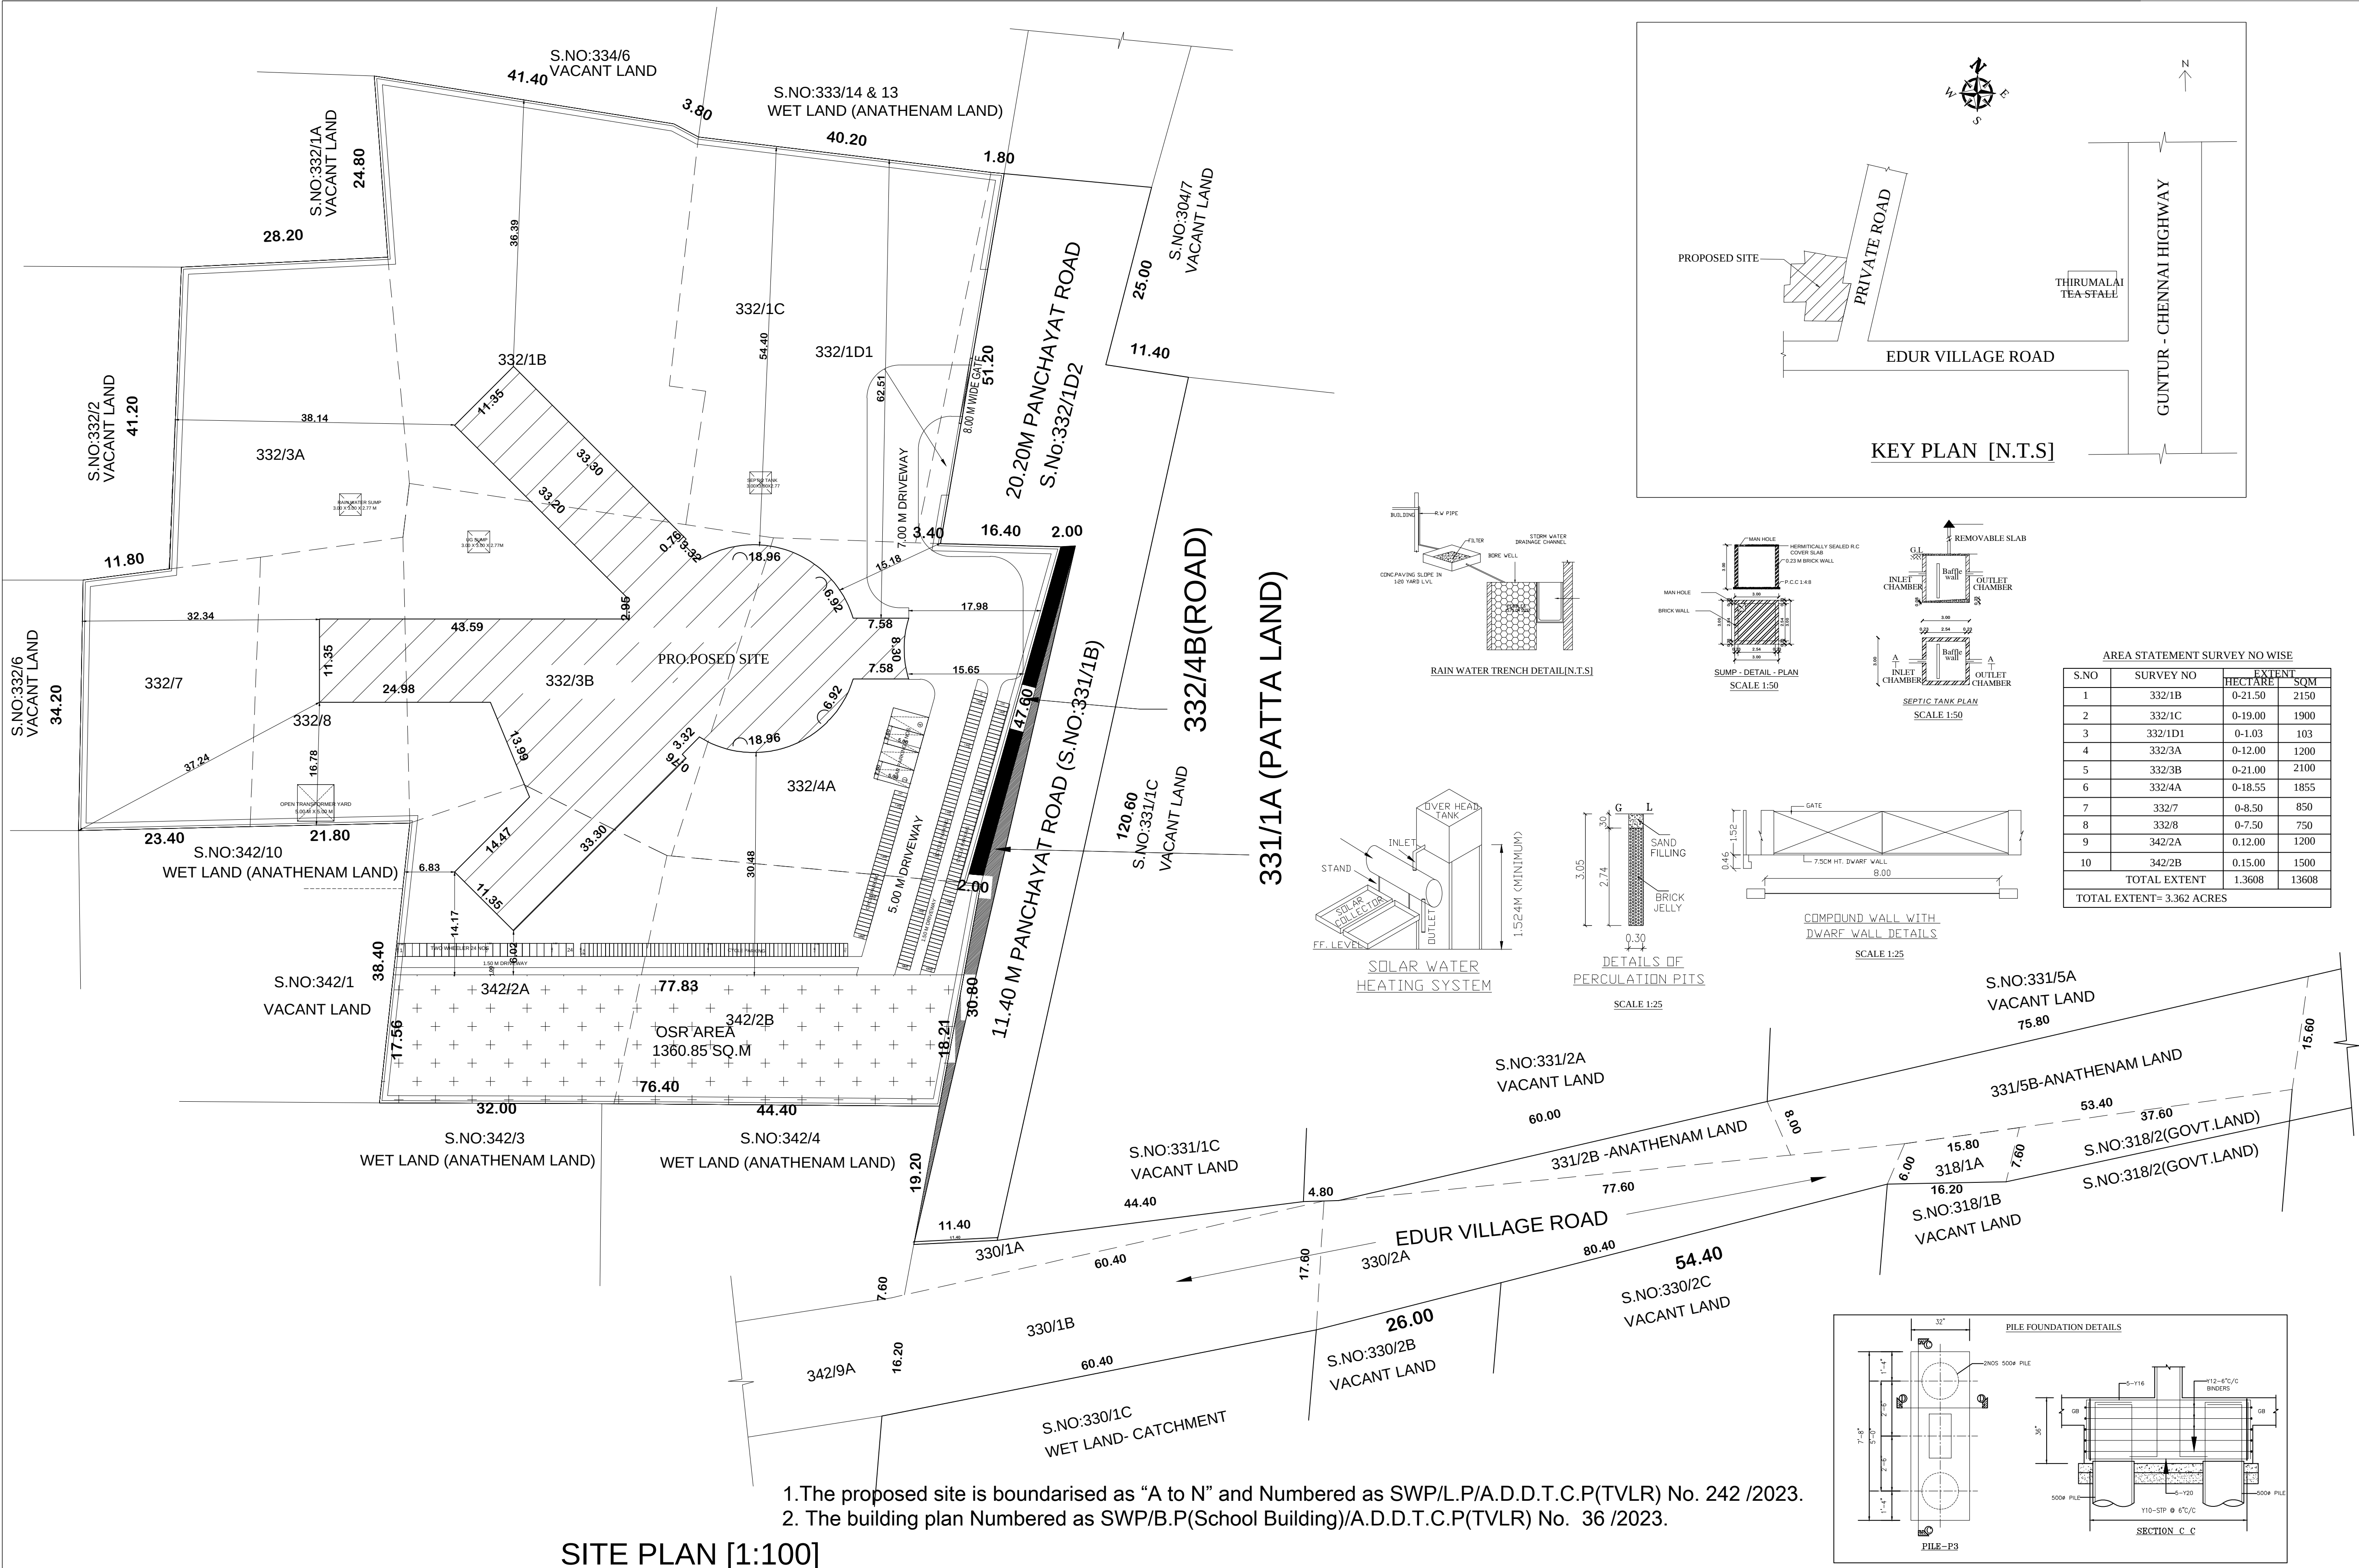

1. The proposed site is boundarised as “A to N” and Numbered as SWP/L.P/A.D.D.T.C.P(TVLR) No. 242 /2023.
2. The building plan Numbered as SWP/B.P(School Building)/A.D.D.T.C.P(TVLR) No. 36 /2023.

SITE PLAN [1:100]

SITE PLAN

SHEET NO:01/05

PLAN SHOWING THE PROPOSED CONSTRUCTION OF SCHOOL BUILDING AT S.NO: 332/1B,332/1C, 332/1D1, 332/3A, 332/3B, 332/4A, 332/7, 332/8, 342/2A, 342/2B, EDUR VILLAGE,GUMMIDIPOONDI TALUK, THIRUVALLUR DISTRICT - 602 023.

CLIENT NAME :

DR.CHERIAN EDUCATION SOCIETY
THE STUDY GLOBAL SCHOOL

AREA STATEMENT:

SITE AREA AS PER PATT A =13607.55 SQM
SITE AREA AS PER FMB =13507.53 SQM

S.NO	DESCRIPTION	AREA IN SQ.M
1	GROUND FLOOR	2007.48
2	FIRST FLOOR	1671.42
TOTAL FLOOR AREA		3678.90

PLOT COVERAGE

=

PLINTH AREA
SITE AREA

=

2007.48
13507.53

= 14.86%

FSI

=

TOTAL PLOT AREA
SITE AREA

=

3678.90
13507.53

= 0.272

PARKING DETAILS

SLOT	REQUIRED	PROVIDED
CAR	4 Nos	4 Nos
TWO WHEELER	24Nos	25 Nos
CYCLE	232 Nos	240 Nos

NO.OF STUDENTS = 500

COLOUR INDEX :

PROPOSED

BOUNDARY

ROAD

REFERENCE :

SCALE : 1 : 100

DATE : 27.07.2022

SCALE : ALL DIMENSION ARE IN METER

OWNER SIGNATURE

C. KANNAN, B.E.,M.E., (Structure)
Structural Engineer,
DTCP Reg. No. CGLRGN/SE/G-1/19/05/002
Door No: 21, 4th Main Road,
Indira Nagar, Chennai - 600 020.

STRUCTURAL ENGINEER SIGNATURE

Dhinesh.T Architect
CA/2009/43967
Reg No: TVLR/RA/GR-I/2019/05/001
No.10/1, II Street, Kasturibai Nagar,
Avadi, Chennai 600 054.
dhinesh.architect@gmail.com
+91 73730 83060 |+91 69003 66666

ARCHITECT SIGNATURE

S A Constructions & Consultancy Pvt Ltd
NO:41, Winkley Street, VGN Victoria park,
Ambattur, Chennai-600053
(M)-91 9841613506 - 9382161397