

PP

APPROVAL RECORD

Planning Permission

Tiruvallur district, Tamil Nadu

APPROVAL TYPE


Building Plan

ISSUING AUTHORITY

Rural Panchayat

The approval as the planning authority issued it, reproduced in full behind this page.


An approval speaks to what was sanctioned, not to what was built. Completion is a separate record.

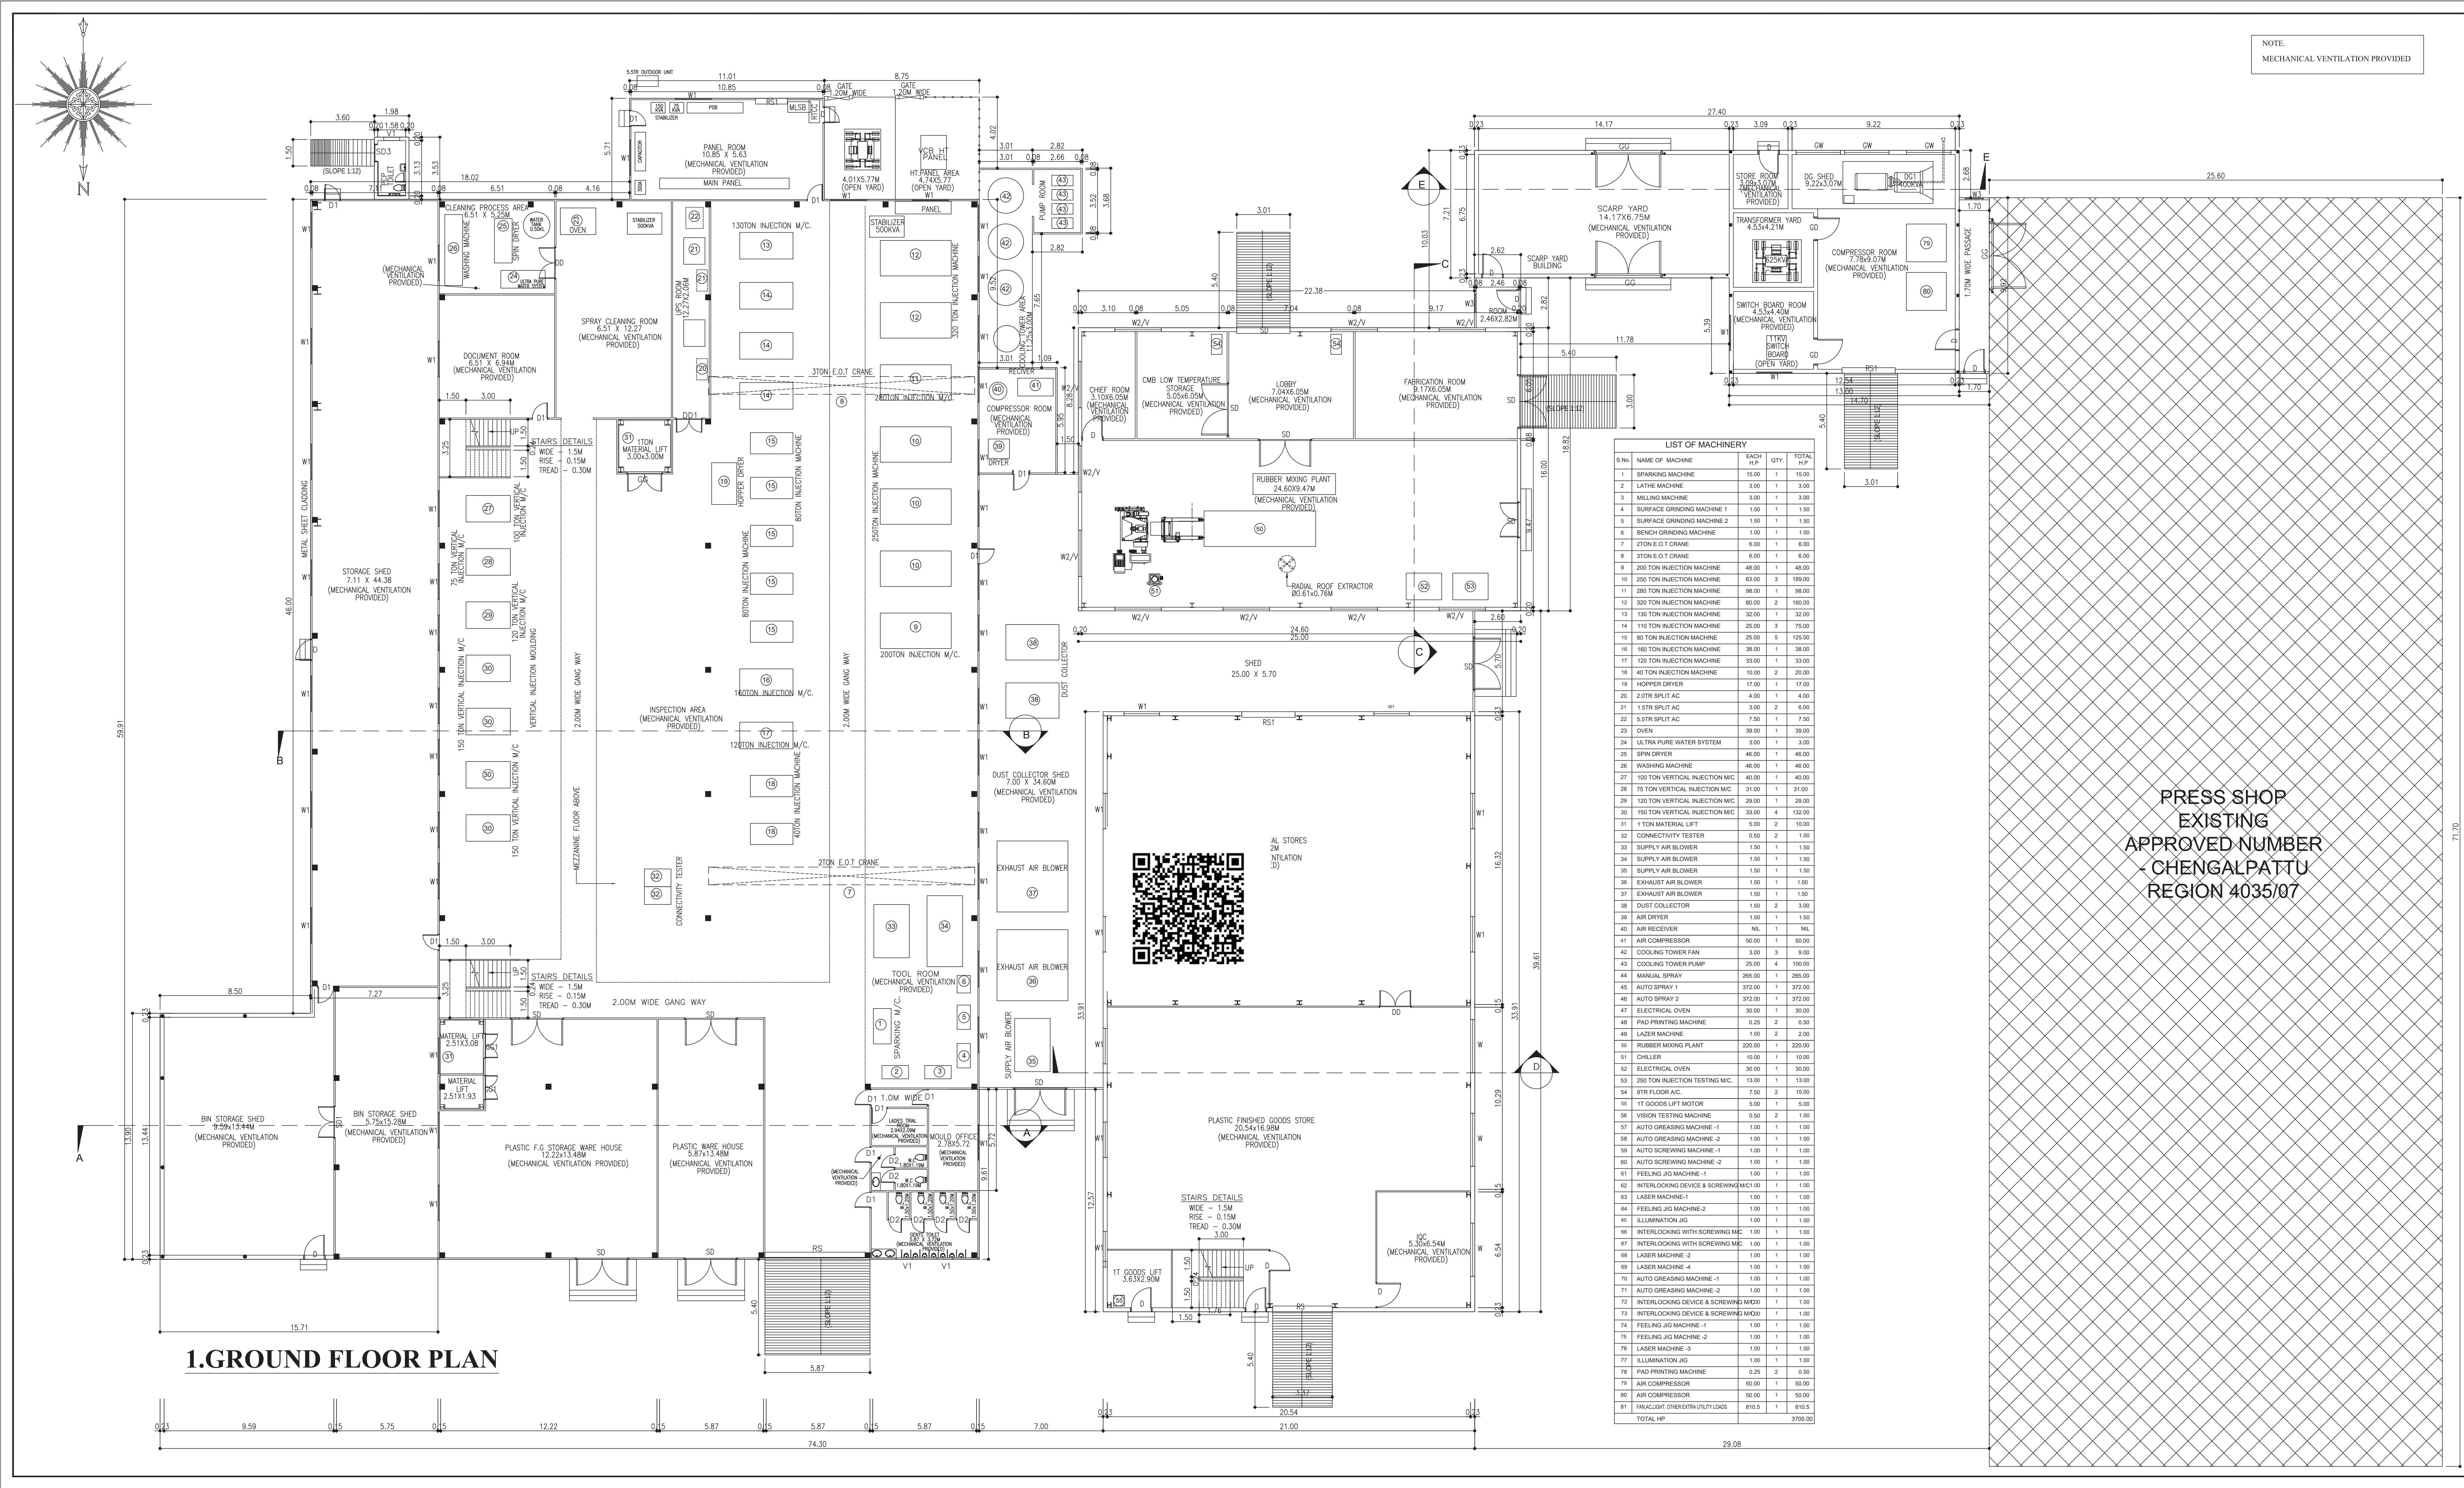

1. GROUND FLOOR PLAN

NOTE:
MECHANICAL VENTILATION PROVIDED

LIST OF MACHINERY			
S.N.	NAME OF MACHINE	EACH	TOTAL
1	SPRAYING MACHINE	1	1
2	LATHE MACHINE	1	1
3	MILLING MACHINE	1	1
4	SURFACE GRINDING MACHINE-1	1	1
5	SURFACE GRINDING MACHINE-2	1	1
6	BENCH GRINDING MACHINE	1	1
7	2TON E.O.T CRANE	1	1
8	3TON E.O.T CRANE	1	1
9	300 TON INJECTION MACHINE	1	1
10	250 TON INJECTION MACHINE	1	1
11	200 TON INJECTION MACHINE	1	1
12	150 TON INJECTION MACHINE	1	1
13	100 TON INJECTION MACHINE	1	1
14	80 TON INJECTION MACHINE	1	1
15	60 TON INJECTION MACHINE	1	1
16	40 TON INJECTION MACHINE	1	1
17	HOPPER DRYER	1	1
18	2.5TR SPLIT AC	1	1
19	1.5TR SPLIT AC	2	2
20	0.5TR SPLIT AC	1	1
21	CHILLER	1	1
22	ULTRA PURE WATER SYSTEM	1	1
23	SPIN DRYER	1	1
24	WASHING MACHINE	1	1
25	150 TON VERTICAL INJECTION M/C	1	1
26	75 TON VERTICAL INJECTION M/C	1	1
27	120 TON VERTICAL INJECTION M/C	1	1
28	150 TON VERTICAL INJECTION M/C	1	1
29	1 TON MATERIAL LIFT	1	1
30	CONNECTIVITY TESTER	1	1
31	SUPPLY AIR BLOWER	1	1
32	SUPPLY AIR BLOWER	1	1
33	SUPPLY AIR BLOWER	1	1
34	EXHAUST AIR BLOWER	1	1
35	EXHAUST AIR BLOWER	1	1
36	DUST COLLECTOR	1	1
37	AIR DRYER	1	1
38	AIR RECEIVER	1	1
39	AIR COMPRESSOR	1	1
40	COOLING TOWER FAN	1	1
41	COOLING TOWER PUMP	1	1
42	MANUAL SPRAY	1	1
43	AUTO SPRAY 1	1	1
44	AUTO SPRAY 2	1	1
45	ELECTRICAL OVEN	1	1
46	PAD PRINTING MACHINE	1	1
47	LASER MACHINE	1	1
48	RUBBER MIXING PLANT	1	1
49	CHILLER	1	1
50	ELECTRICAL OVEN	1	1
51	250 TON INJECTION TESTING M/C	1	1
52	0.5TR SPLIT AC	1	1
53	1T GOODS LIFT MOTOR	1	1
54	VISION TESTING MACHINE	1	1
55	AUTO GREASING MACHINE-1	1	1
56	AUTO GREASING MACHINE-2	1	1
57	AUTO GREASING MACHINE-3	1	1
58	AUTO GREASING MACHINE-4	1	1
59	FEELING JIG MACHINE-1	1	1
60	FEELING JIG MACHINE-2	1	1
61	FEELING JIG MACHINE-3	1	1
323	FEELING JIG MACHINE-265	1	1
324	FEELING JIG MACHINE-2		

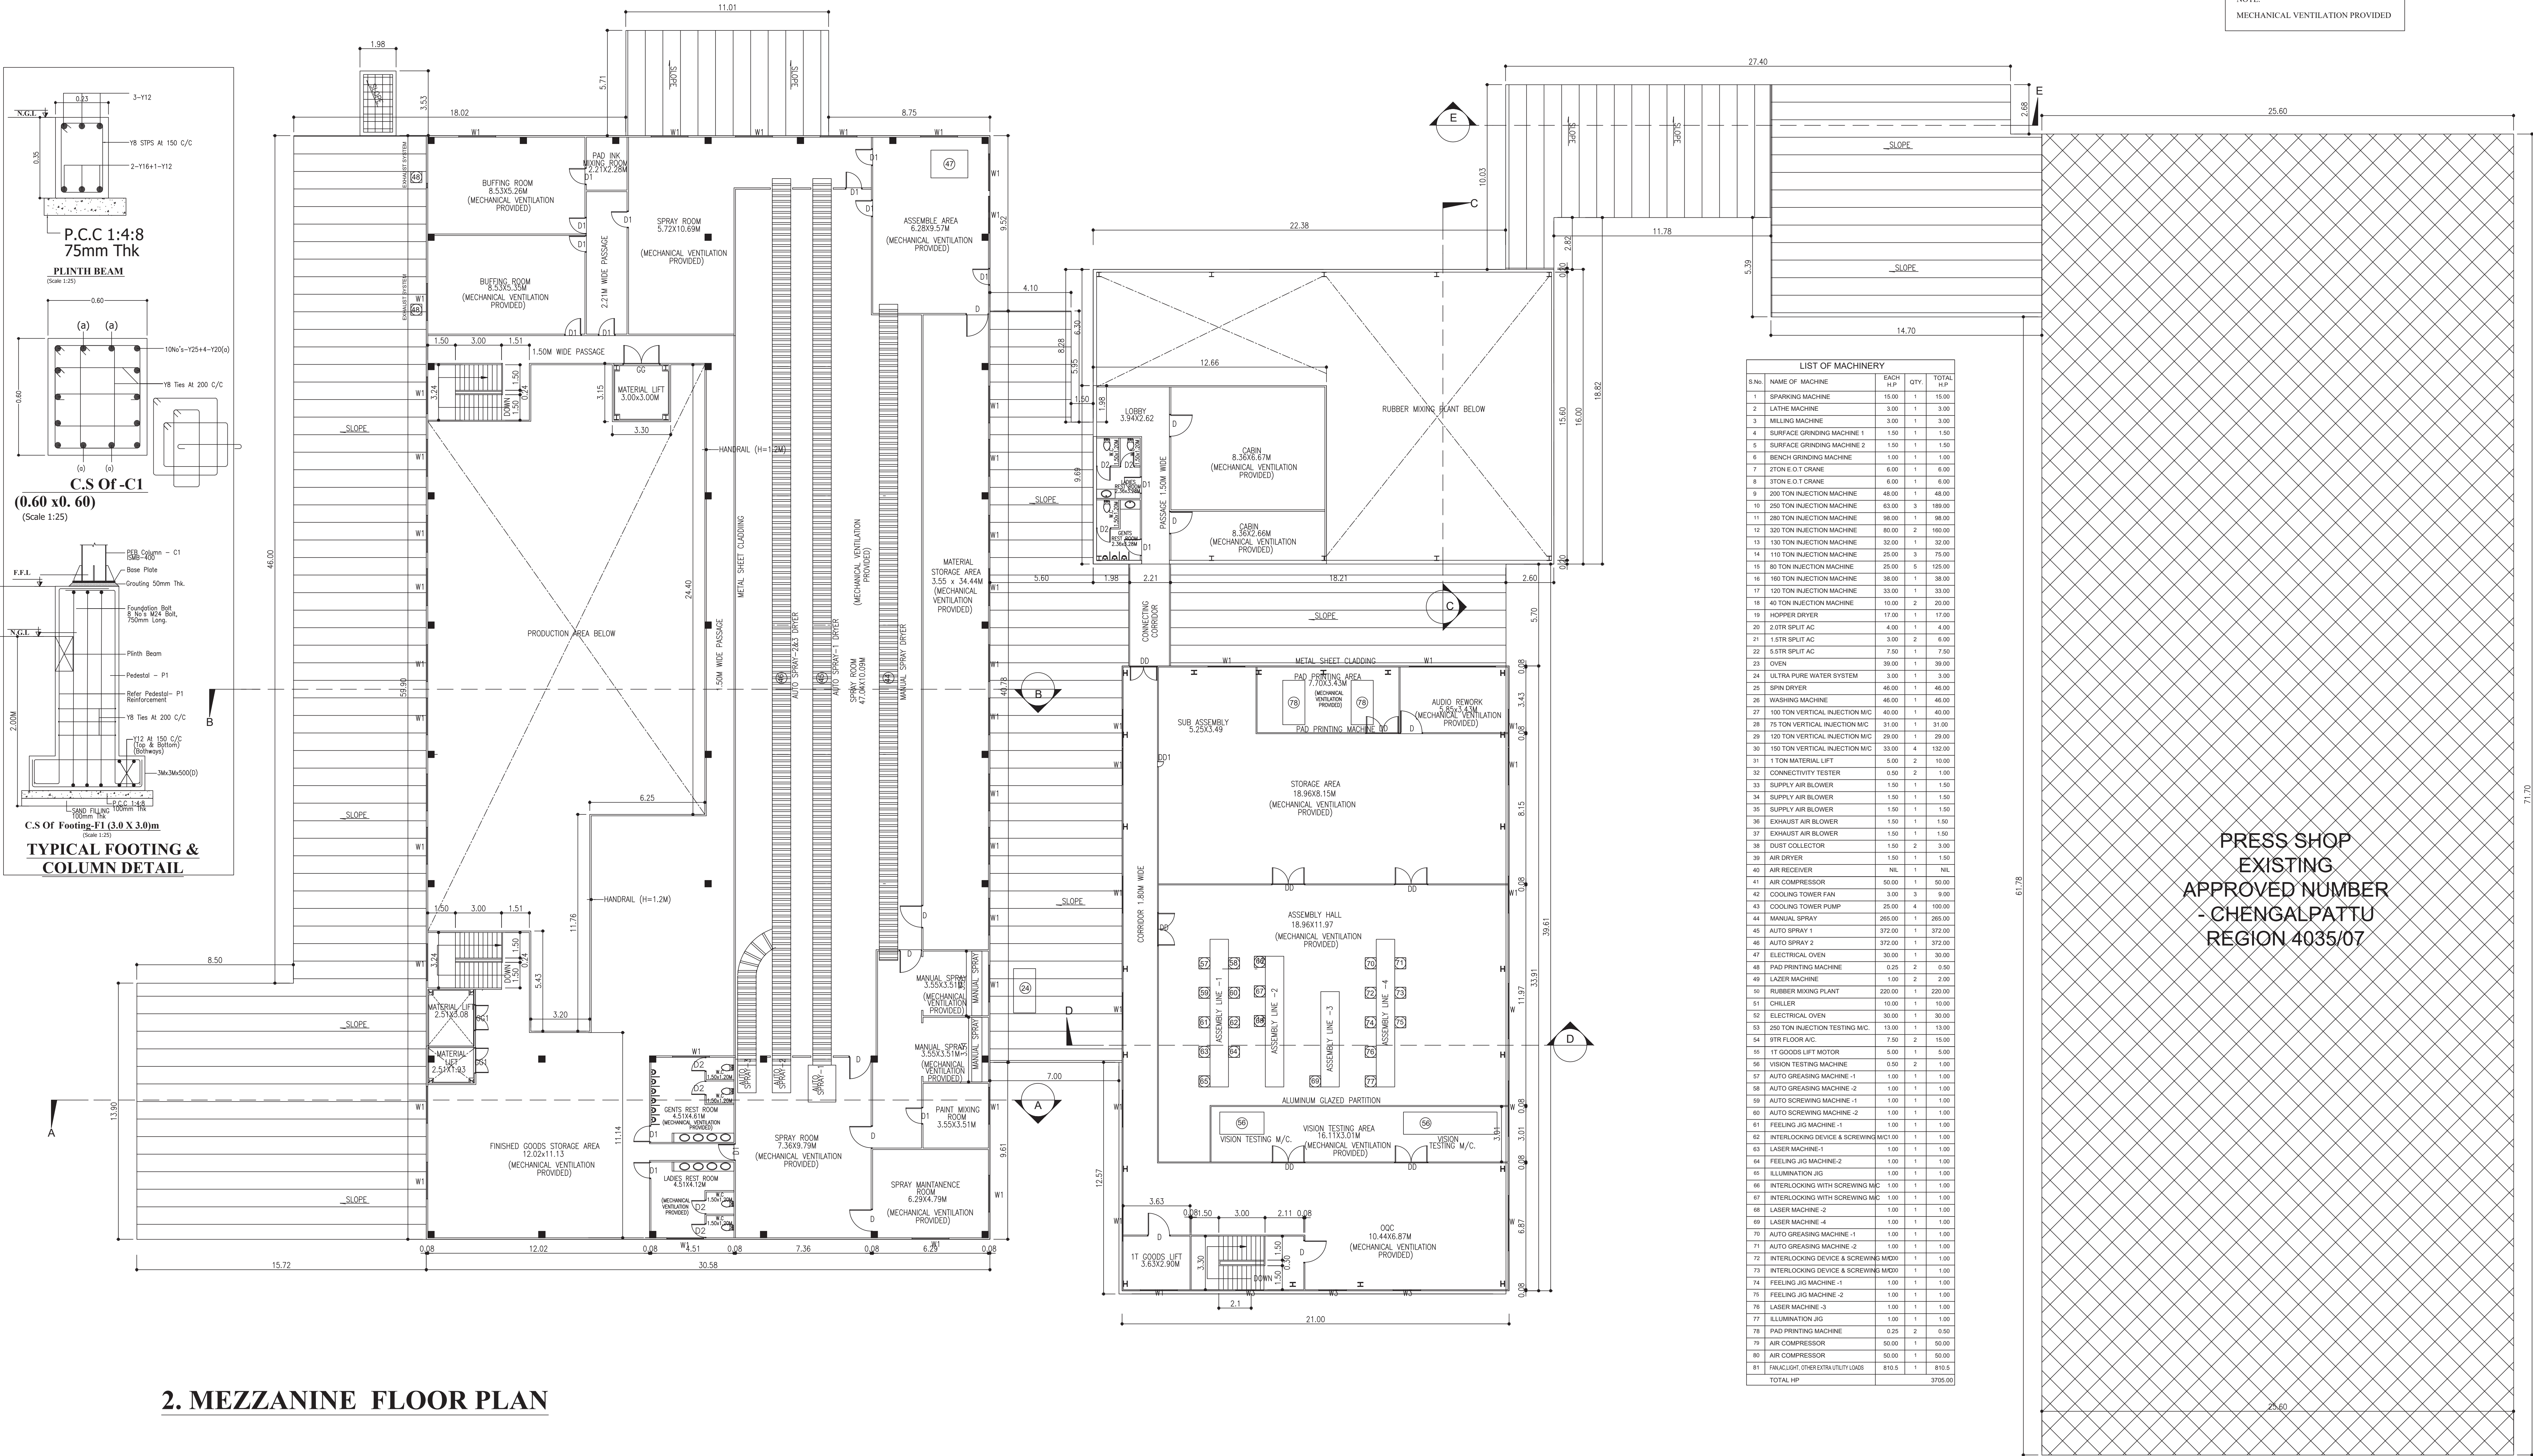

SCALE = 1: 100 SHEET NO - 3 OF 5

PLAN SHOWING THE REVISED AND PROPOSED ADDITIONAL CONSTRUCTION IN EXISTING PRESS SHOP INDUSTRIAL BUILDING FOR M/S. DMC AUTOMOTIVE PVT. LIMITED.

SURVEY NO 21A, 21B, 51B, 52B1, 52A1, 51C, 61G, 61H, 51A, 61BAPPAI VILLAGE, UTHUKOTTAI TALUK, TIRUVALLUR DISTRICT - 602 023.

MANUFACTURING OF ENGINE GASKET & INJECTION MOLDING PLASTIC PARTS

ALL DIMENSIONS AREA IN MILLI METERS "mm"

SPECIFICATION

FOUNDATION : COLUMNS FOOTING

BRICK WORK : C.M. 1:4 FOR SUPER STRUCTURE

PLASTERING : C.M. 1:5 FOR WALLS & 1:3 FOR CEILING

CEMENT PAINT : 2 COATS FOR WALLS & 1 EXTRA COAT FOR CEILING

R.C.C : 1:2:4 FOR SLAB & LINTEL

WOOD WORKS : ALL WOOD WORKS IN BEST QUALITY TIMBER

WEATHERING COURSE : BULLY LIME MORTAR OVER ROOF SLAB ONE LAYER OF COUNTRY TILES.

DOORS & WINDOWS SCHEDULE

SD	DOOR	3.00 X 2.40M
SD1	DOOR	1.80 X 2.40M
SD2	DOOR	0.95 X 2.40M
SD3	DOOR	1.00 X 2.40M
D	DOOR	1.20 X 2.40M
D1	DOOR	0.90 X 2.40M
D2	DOOR	0.78 X 2.40M
DD	DOOR	1.80 X 2.40M
DD1	DOOR	1.50 X 2.40M
GG	DOOR	3.80 X 2.40M
GG1	DOOR	1.50 X 2.40M
GD	DOOR	1.50 X 2.40M
RS	ROLLING SHUTTER	5.60 X 2.40M
RS1	ROLLING SHUTTER	3.00 X 2.40M
RS2	ROLLING SHUTTER	3.00 X 2.40M
RS3	ROLLING SHUTTER	1.83 X 2.40M
W	WINDOW	3.00 X 1.50M
W1	WINDOW	2.00 X 1.50M
W2	WINDOW	2.80 X 1.50M
W3	WINDOW	1.00 X 1.50M
GW	WINDOW	2.5 X 1.50M
V1	VENTILATOR	0.90x0.60M

MECHANICAL VENTILATION PROVIDED IN ENTIRE BUILDING

AREA STATEMENT

PAINT SHOP ADDITIONAL CONSTRUCTION
EXTENSION MEZZANINE FLOOR AREA - 2720.69 SQ.M

COLOUR INDEX

PROPOSED BUILDING


OWNER SIGNATURE :

STRUCTURAL ENGINEER :


ARCHITECT :




P.K.SURENDHAR, E.Arch., A.I.A.
Registered Architect
CA/2010/47153
Flat No.11 2nd Floor, Real Chambers
No.65/30, Maddur Street,
Choolai, Chennai - 600 112.

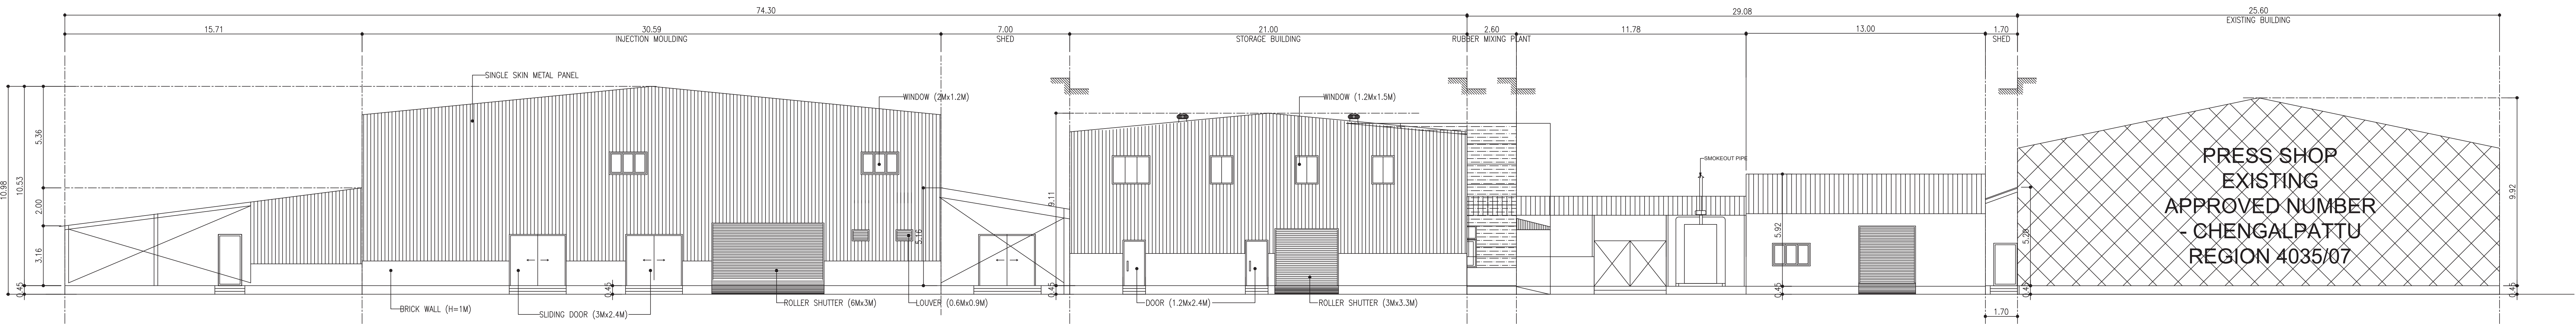


1.ELEVATION

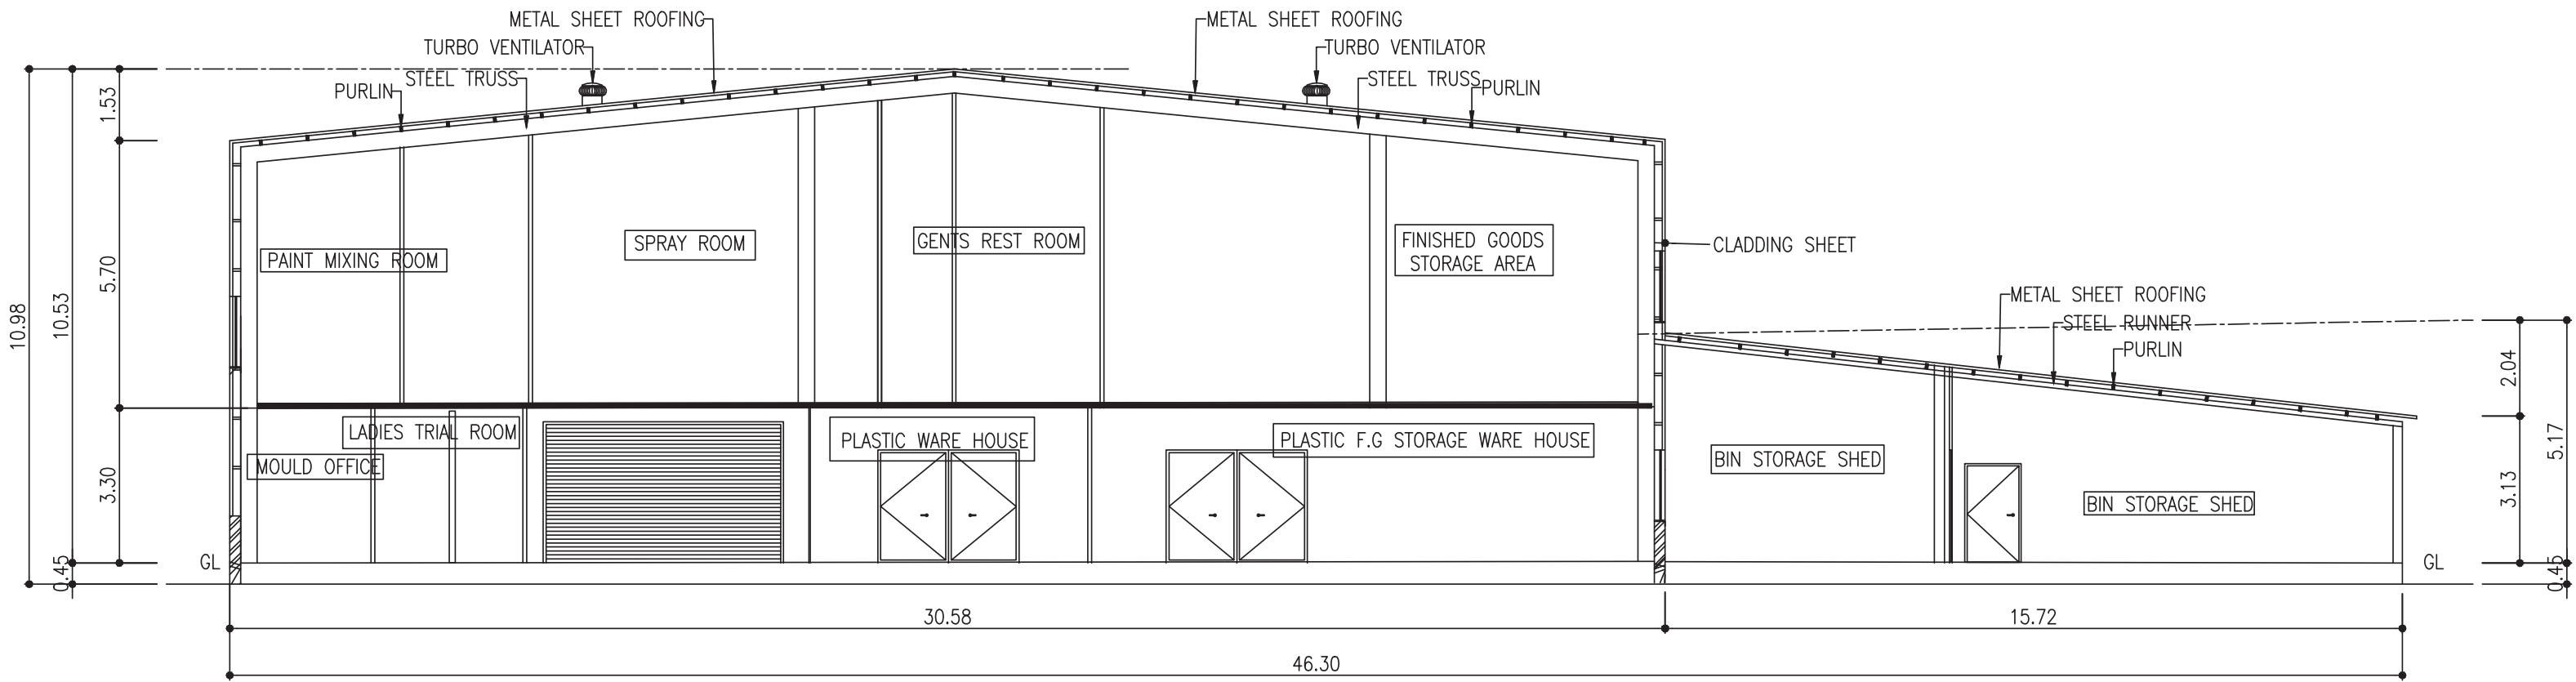


2.SECTION ON A-A

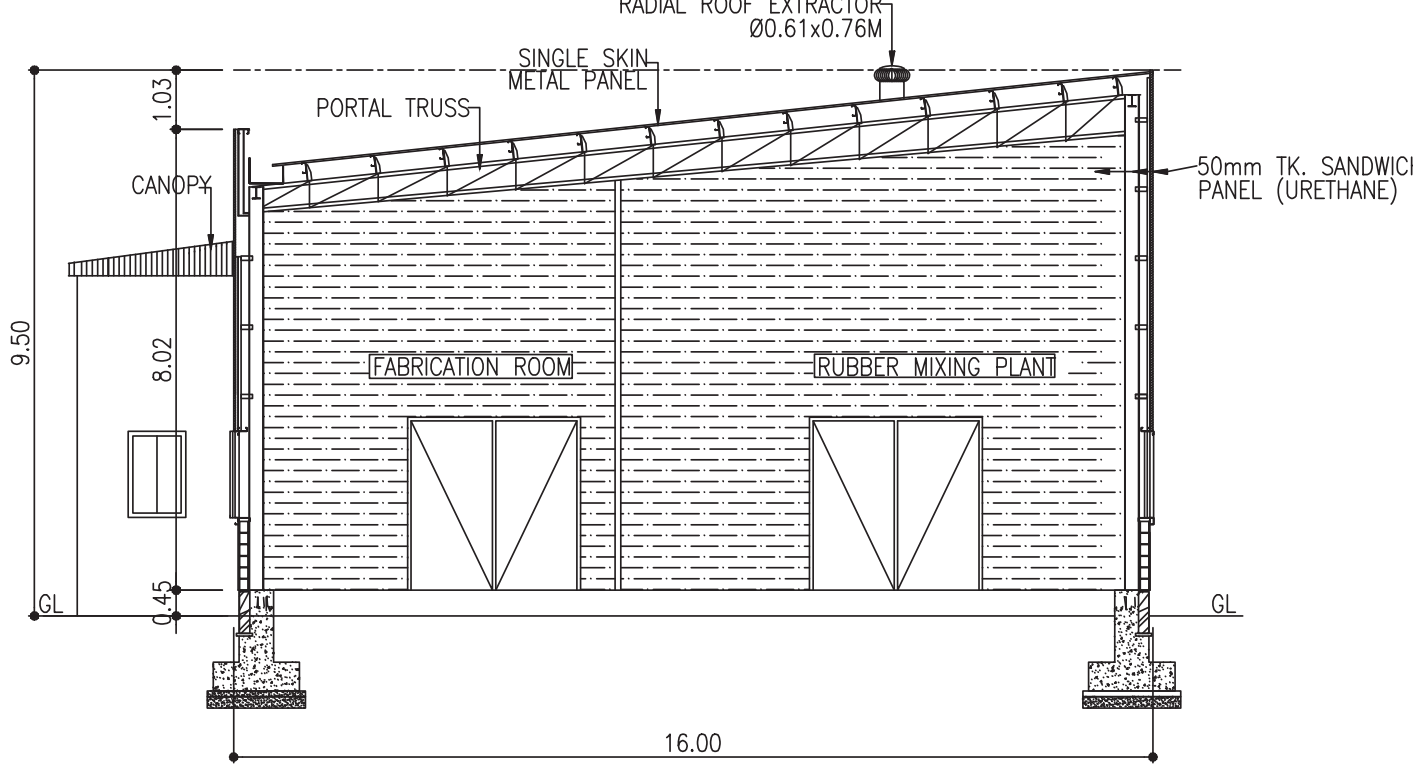


4.SECTION ON C-C

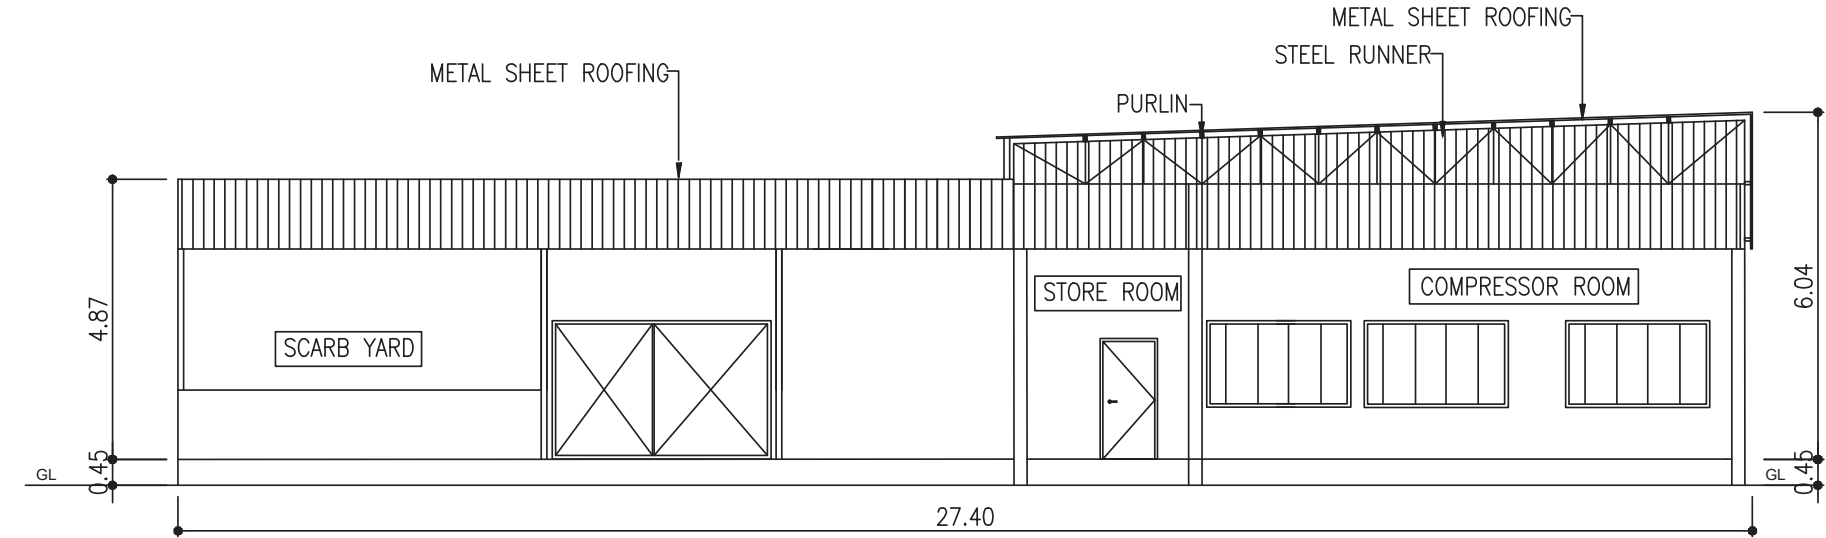

6.SECTION ON E-E

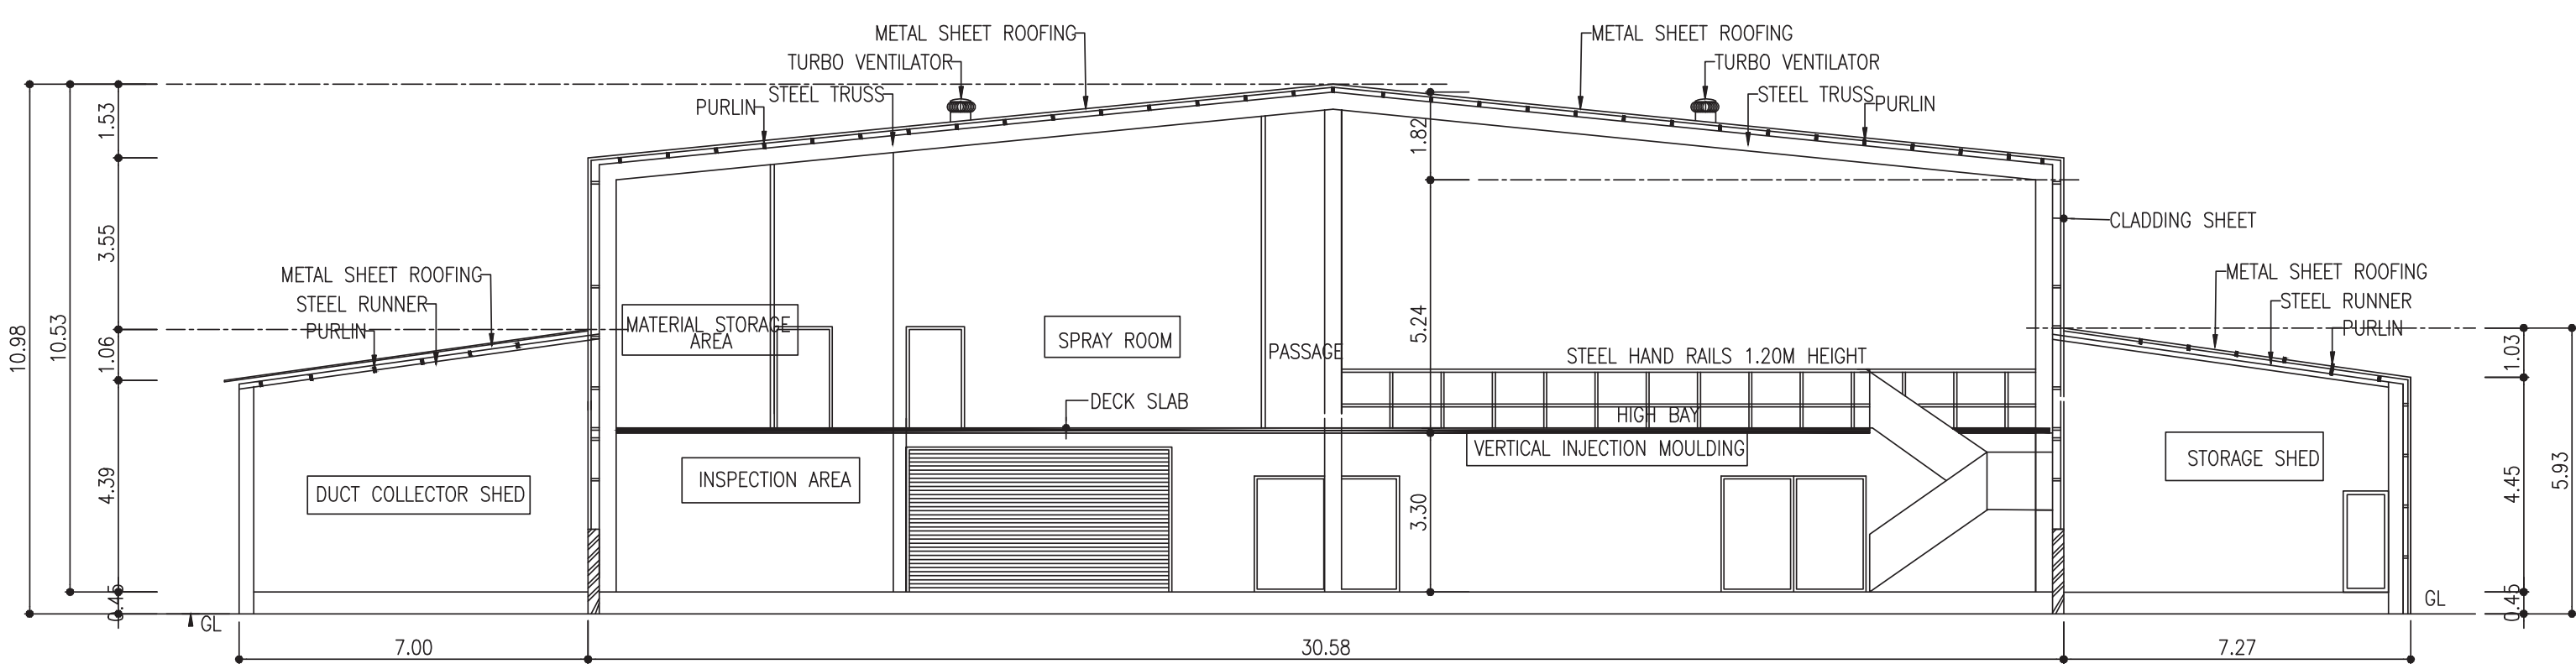

3.SECTION ON B-B

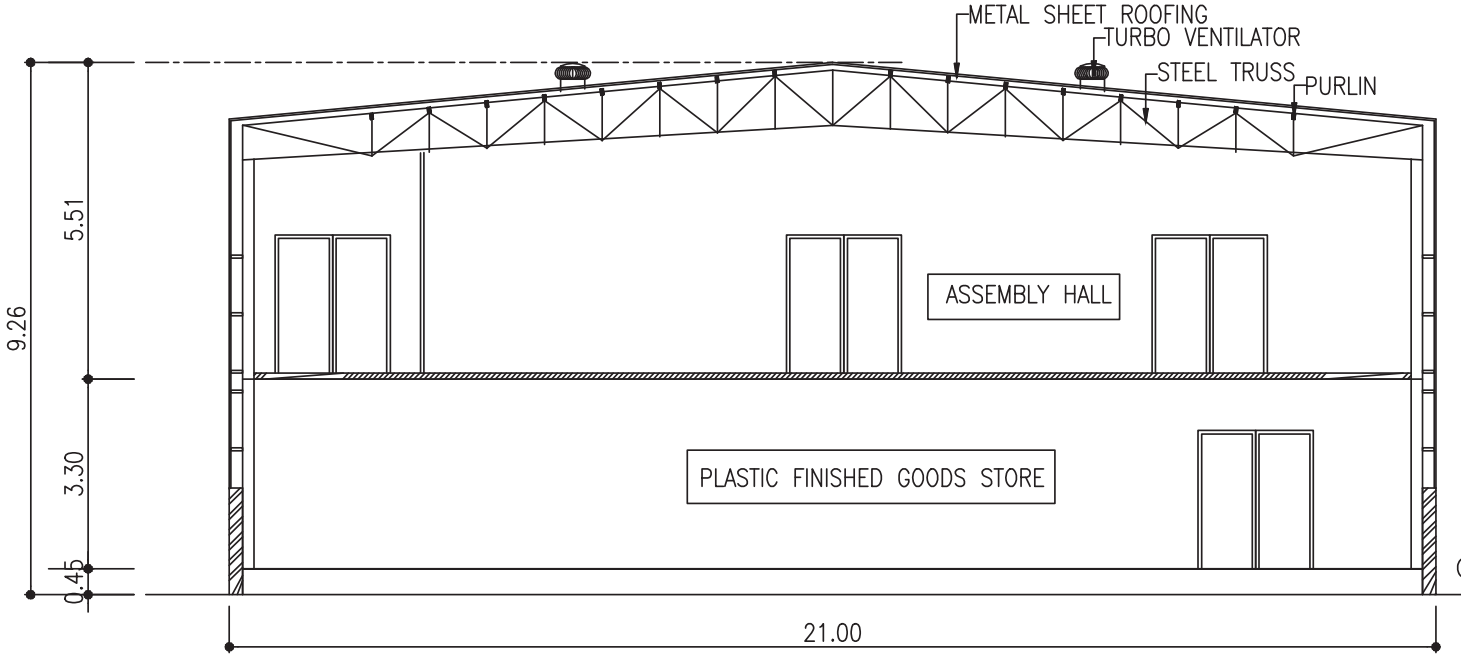

5.SECTION ON D-D

SCALE = 1:100 SHEET NO - 5 OF 5

PLAN SHOWING THE REVISED AND PROPOSED ADDITIONAL CONSTRUCTION IN EXISTING PRESS SHOP INDUSTRIAL BUILDING FOR M/S. DMC AUTOMOTIVE PVT. LIMITED. SURVEY NO. 2/1A, 2/1B, 5/1B, 5/2B1, 5/2A1, 5/1C, 6/1G, 6/1H, 5/1A, 6/1HAPPA VILLAGE, UTHUKKOTTA TALUK, TRUVALLUR DISTRICT - 602 023.

MANUFACTURING OF ENGINE GASKET & INJECTION MOLDING PLASTIC PARTS

ALL DIMENSIONS AREA IN MILLI METERS "mm"

SPECIFICATION
FOUNDATION : C.M. 1:4 FOR SUPER STRUCTURE
BRICK WORK : C.M. 1:4 FOR SUPER STRUCTURE
PLASTERING : C.M. 1:4 FOR WALLS & 1:3 FOR CEILING
CEMENT PAINT : 2 COATS FOR WALLS & 1 EXTRA COAT FOR CEILING
R.C.C. : 1:2:4 FOR SLAB & LINTEL
WOOD WORKS : ALL WOOD WORKS IN BEST QUALITY TIMBER
WEATHERING COURSE : BULLY LIME MORTAR OVER ROOF SLAB ONE LAYER OF COUNTRY TILES.

DOORS & WINDOWS SCHEDULE		
SD	DOOR	3.00 X 2.40M
SD1	DOOR	1.80 X 2.40M
SD2	DOOR	0.95 X 2.40M
SD3	DOOR	1.00 X 2.40M
D	DOOR	1.20 X 2.40M
D1	DOOR	0.90 X 2.40M
D2	DOOR	0.76 X 2.40M
DD	DOOR	1.80 X 2.40M
DD1	DOOR	1.50 X 2.40M
GG	DOOR	3.80 X 2.40M
GG1	DOOR	1.50 X 2.40M
GD	DOOR	1.80 X 2.40M
RS	ROLLING SHUTTER	5.60 X 2.40M
RS1	ROLLING SHUTTER	3.00 X 2.40M
RS2	ROLLING SHUTTER	3.00 X 2.40M
RS3	ROLLING SHUTTER	1.83 X 2.40M
W	WINDOW	3.00 X 1.50M
W1	WINDOW	2.00 X 1.50M
W2	WINDOW	2.80 X 1.50M
W3	WINDOW	1.00 X 1.50M
GW	WINDOW	2.5 X 1.50M
V1	VENTILATOR	0.80X0.60M

MECHANICAL VENTILATION PROVIDED IN ENTIRE BUILDING

COLOUR INDEX

PROPOSED BUILDING

OWNER SIGNATURE :

For DMC AUTOMOTIVE PVT LTD
Authorized Signatory

STRUCTURAL ENGINEER :

Er. SUDHAKUMAR, B.E. M.Tech (Struct)
Reg. Structural Eng. DTCP - CO, ROANESGR - 12019055003
1st 20, 4th Cross Street, Anna Nagar, Chengalpattu,
E-Mail: anjconstructions@gmail.com. Mob: 9443101912

ARCHITECT :

P.K.SURENDRAR, P.Arch, ALIA
Registered Architect
CA/2010/47152
Flat No 11 2nd Floor, Real Chambers
Nos 68/70, 1st cross, 7th, 8th, 9th, 10th, 11th, 12th, 13th, 14th, 15th, 16th, 17th, 18th, 19th, 20th, 21st, 22nd, 23rd, 24th, 25th, 26th, 27th, 28th, 29th, 30th, 31st, 32nd, 33rd, 34th, 35th, 36th, 37th, 38th, 39th, 40th, 41st, 42nd, 43rd, 44th, 45th, 46th, 47th, 48th, 49th, 50th, 51st, 52nd, 53rd, 54th, 55th, 56th, 57th, 58th, 59th, 60th, 61st, 62nd, 63rd, 64th, 65th, 66th, 67th, 68th, 69th, 70th, 71st, 72nd, 73rd, 74th, 75th, 76th, 77th, 78th, 79th, 80th, 81st, 82nd, 83rd, 84th, 85th, 86th, 87th, 88th, 89th, 90th, 91st, 92nd, 93rd, 94th, 95th, 96th, 97th, 98th, 99th, 100th, 101st, 102nd, 103rd, 104th, 105th, 106th, 107th, 108th, 109th, 110th, 111th, 112th, 113th, 114th, 115th, 116th, 117th, 118th, 119th, 120th, 121st, 122nd, 123rd, 124th, 125th, 126th, 127th, 128th, 129th, 130th, 131st, 132nd, 133rd, 134th, 135th, 136th, 137th, 138th, 139th, 140th, 141st, 142nd, 143rd, 144th, 145th, 146th, 147th, 148th, 149th, 150th, 151st, 152nd, 153rd, 154th, 155th, 156th, 157th, 158th, 159th, 160th, 161st, 162nd, 163rd, 164th, 165th, 166th, 167th, 168th, 169th, 170th, 171st, 172nd, 173rd, 174th, 175th, 176th, 177th, 178th, 179th, 180th, 181st, 182nd, 183rd, 184th, 185th, 186th, 187th, 188th, 189th, 190th, 191st, 192nd, 193rd, 194th, 195th, 196th, 197th, 198th, 199th, 200th, 201st, 202nd, 203rd, 204th, 205th, 206th, 207th, 208th, 209th, 210th, 211st, 212th, 213th, 214th, 215th, 216th, 217th, 218th, 219th, 220th, 221st, 222nd, 223rd, 224th, 225th, 226th, 227th, 228th, 229th, 230th, 231st, 232nd, 233rd, 234th, 235th, 236th, 237th, 238th, 239th, 240th, 241st, 242nd, 243rd, 244th, 245th, 246th, 247th, 248th, 249th, 250th, 251st, 252nd, 253rd, 254th, 255th, 256th, 257th, 258th, 259th, 260th, 261st, 262nd, 263rd, 264th, 265th, 266th, 267th, 268th, 269th, 270th, 271st, 272nd, 273rd, 274th, 275th, 276th, 277th, 278th, 279th, 280th, 281st, 282nd, 283rd, 284th, 285th, 286th, 287th, 288th, 289th, 290th, 291st, 292nd, 293rd, 294th, 295th, 296th, 297th, 298th, 299th, 300th, 301st, 302nd, 303rd, 304th, 305th, 306th, 307th, 308th, 309th, 310th, 311st, 312th, 313th, 314th, 315th, 316th, 317th, 318th, 319th, 320th, 321st, 322nd, 323rd, 324th, 325th, 326th, 327th, 328th, 329th, 330th, 331st, 332nd, 333rd, 334th, 335th, 336th, 337th, 338th, 339th, 340th, 341st, 342nd, 343rd, 344th, 345th, 346th, 347th, 348th, 349th, 350th, 351st, 352nd, 353rd, 354th, 355th, 356th, 357th, 358th, 359th, 360th, 361st, 362nd, 363rd, 364th, 365th, 366th, 367th, 368th, 369th, 370th, 371st, 372nd, 373rd, 374th, 375th, 376th, 377th, 378th, 379th, 380th, 381st, 382nd, 383rd, 384th, 385th, 386th, 387th, 388th, 389th, 390th, 391st, 392nd, 393rd, 394th, 395th, 396th, 397th, 398th, 399th, 400th, 401st, 402nd, 403rd, 404th, 405th, 406th, 407th, 408th, 409th, 410th, 411st, 412th, 413th, 414th, 415th, 416th, 417th, 418th, 419th, 420th, 421st, 422nd, 423rd, 424th, 425th, 426th, 427th, 428th, 429th, 430th, 431st, 432nd, 433rd, 434th, 435th, 436th, 437th, 438th, 439th, 440th, 441st, 442nd, 443rd, 444th, 445th, 446th, 447th, 448th, 449th, 450th, 451st, 452nd, 453rd, 454th, 455th, 456th, 457th, 458th, 459th, 460th, 461st, 462nd, 463rd, 464th, 465th, 466th, 467th, 468th, 469th, 470th, 471st, 472nd, 473rd, 474th, 475th, 476th, 477th, 478th, 479th, 480th, 481st, 482nd, 483rd, 484th, 485th, 486th, 487th, 488th, 489th, 490th, 491st, 492nd, 493rd, 494th, 495th, 496th, 497th, 498th, 499th, 500th, 501st, 502nd, 503rd, 504th, 505th, 506th, 507th, 508th, 509th, 510th, 511st, 512th, 513th, 514th, 515th, 516th, 517th, 518th, 519th, 520th, 521st, 522nd, 523rd, 524th, 525th, 526th, 527th, 528th, 529th, 530th, 531st, 532nd, 533rd, 534th, 535th, 536th, 537th, 538th, 539th, 540th, 541st, 542nd, 543rd, 544th, 545th, 546th, 547th, 548th, 549th, 550th, 551st, 552nd, 553rd, 554th, 555th, 556th, 557th, 558th, 559th, 560th, 561st, 562nd, 563rd, 564th, 565th, 566th, 567th, 568th, 569th, 570th, 571st, 572nd, 573rd, 574th, 575th, 576th, 577th, 578th, 579th, 580th, 581st, 582nd, 583rd, 584th, 585th, 586th, 587th, 588th, 589th, 590th, 591st, 592nd, 593rd, 594th, 595th, 596th, 597th, 598th, 599th, 600th, 601st, 602nd, 603rd, 604th, 605th, 606th, 607th, 608th, 609th, 610th, 611st, 612th, 613th, 614th, 615th, 616th, 617th, 618th, 619th, 620th, 621st, 622nd, 623rd, 624th, 625th, 626th, 627th, 628th, 629th, 630th, 631st, 632nd, 633rd, 634th, 635th, 636th, 637th, 638th, 639th, 640th, 641st, 642nd, 643rd, 644th, 645th, 646th, 647th, 648th, 649th, 650th, 651st, 652nd, 653rd, 654th, 655th, 656th, 657th, 658th, 659th, 660th, 661st, 662nd, 663rd, 664th, 665th, 666th, 667th, 668th, 669th, 670th, 671st, 672nd, 673rd, 674th, 675th, 676th, 677th, 678th, 679th, 680th, 681st, 682nd, 683rd, 684th, 685th, 686th, 687th, 688th, 689th, 690th, 691st, 692nd, 693rd, 694th, 695th, 696th, 697th, 698th, 699th, 700th, 701st, 702nd, 703rd, 704th, 705th, 706th, 707th, 708th, 709th, 710th, 711st, 712th, 713th, 714th, 715th, 716th, 717th, 718th, 719th, 720th, 721st, 722nd, 723rd, 724th, 725th, 726th, 727th, 728th, 729th, 730th, 731st, 732nd, 733rd, 734th, 735th, 736th, 737th, 738th, 739th, 740th, 741st, 742nd, 743rd, 744th, 745th, 746th, 747th, 748th, 749th, 750th, 751st, 752nd, 753rd, 754th, 755th, 756th, 757th, 758th, 759th, 760th, 761st, 762nd, 763rd, 764th, 765th, 766th, 767th, 768th, 769th, 770th, 771st, 772nd, 773rd, 774th, 775th, 776th, 777th, 778th, 779th, 780th, 781st, 782nd, 783rd, 784th, 785th, 786th, 787th, 788th, 789th, 790th, 791st, 792nd, 793rd, 794th, 795th, 796th, 797th, 798th, 799th, 800th, 801st, 802nd, 803rd, 804th, 805th, 806th, 807th, 808th, 809th, 810th, 811st, 812th, 813th, 814th, 815th, 816th, 817th, 818th, 819th, 820th, 821st, 822nd, 823rd, 824th, 825th, 826th, 827th, 828th, 829th, 830th, 831st, 832nd, 833rd, 834th, 835th, 836th, 837th, 838th, 839th, 840th, 841st, 842nd, 843rd, 844th, 845th, 846th, 847th, 848th, 849th, 850th, 851st, 852nd, 853rd, 854th, 855th, 856th, 857th, 858th, 859th, 860th, 861st, 862nd, 863rd, 864th, 865th, 866th, 867th, 868th, 869th, 870th, 871st, 872nd, 873rd, 874th, 875th, 876th, 877th, 878th, 879th, 880th, 881st, 882nd, 883rd, 884th, 885th, 886th, 887th, 888th, 889th, 890th, 891st, 892nd, 893rd, 894th, 895th, 896th, 897th, 898th, 899th, 900th, 901st, 902nd, 903rd, 904th, 905th, 906th, 907th, 908th, 909th, 910th, 911st, 912th, 913th, 914th, 915th, 916th, 917th, 918th, 919th, 920th, 921st, 922nd, 923rd, 924th, 925th, 926th, 927th, 928th, 929th, 930th, 931st, 932nd, 933rd, 934th, 935th, 936th, 937th, 938th, 939th, 940th, 941st, 942nd, 943rd, 944th, 945th, 946th, 947th, 948th, 949th, 950th, 951st, 952nd, 953rd, 954th, 955th, 956th, 957th, 958th, 959th, 960th, 961st, 962nd, 963rd, 964th, 965th, 966th, 967th, 968th, 969th, 970th, 971st, 972nd, 973rd, 974th, 975th, 976th, 977th, 978th, 979th, 980th, 981st, 982nd, 983rd, 984th, 985th, 986th, 987th, 988th, 989th, 990th, 991st, 992nd, 993rd, 994th, 995th, 996th, 997th, 998th, 999th, 1000th, 1001st, 1002nd, 1003rd, 1004th, 1005th, 1006th, 1007th, 1008th, 1009th, 1010th, 1011st, 1012th, 1013th, 1014th, 1015th, 1016th, 1017th, 1018th, 1019th, 1020th, 1021st, 1022nd, 1023rd, 1024th, 1025th, 1026th, 1027th, 1028th, 1029th, 1030th, 1031st, 1032nd, 1033rd, 1034th, 1035th, 1036th, 1037th, 1038th, 1039th, 1040th, 1041st, 1042nd, 1043rd, 1044th, 1045th, 1046th, 1047th, 1048th, 1049th, 1050th, 1051st, 1052nd, 1053rd, 1054th, 1055th, 1056th, 1057th, 1058th, 1059th, 1060th, 1061st, 1062nd, 1063rd, 1064th, 1065th, 1066th, 1067th, 1068th, 1069th, 1070th, 1071st, 1072nd, 1073rd, 1074th, 1075th, 1076th, 1077th, 1078th, 1079th, 1080th, 1081st, 1082nd, 1083rd, 1084th, 1085th, 1086th, 1087th, 1088th, 1089th, 1090th, 1091st, 1092nd, 1093rd, 1094th, 1095th, 1096th, 1097th, 1098th, 1099th, 1100th, 1101st, 1102nd, 1103rd, 1104th, 1105th, 1106th, 1107th, 1108th, 1109th, 1110th, 1111st, 1112th, 1113th, 1114th, 1115th, 1116th, 1117th, 1118th, 1119th, 1120th, 1121st, 1122nd, 1123rd, 1124th, 1125th, 1126th, 1127th, 1128th, 1129th, 1130th, 1131st, 1132nd, 1133rd, 1404th, 1405th, 1406th, 1407th, 1408th,

PLAN SHOWING THE REVISED AND PROPOSED ADDITIONAL CONSTRUCTION IN THE EXISTING PRESS SHOP INDUSTRIAL BUILDING FOR M/S. DMC AUTOMOTIVE PVT. LIMITED., SURVEY NO. 2/1A, 2/1B, 5/1B, 5/2B1, 5/2A1, 5/1C, 6/1G, 6/1H, 5/1A, OTHAPPAI VILLAGE, UTHUKKOTTAI TALUK, TIRUVALLUR DISTRICT - 602 023.

CATEGORY OF BUILDING - ORANGE (AS PER POLUTION)

MANUFACTURING OF ENGINE GASKET & INJECTION MOLDING PLASTIC PARTS

AREA STATEMENT

BUILDING AREA		ALL AREA IN SQUARE METER			
		GROUND FLOOR	MEZZANINE FLOOR	FIRST FLOOR	TOTAL
EXISTING BUILDING	1. ADMIN OFFICE	418.53			418.53
	2. SECURITY	125.91			125.91
	3. PRESS SHOP	1635.52			1635.52
	4. FIRE PUMP HOUSE & RO PLANT	43.17			43.17
	5. CANTEN	271.87			271.87
EXISTING BUILT UP / FLOOR F.S.I AREA		2695.00			2695.00
PROPOSED	PRESS SHOP EXTENSION	4326.91	2720.69		7047.60
	PROPOSED BUILT UP AREA / FLOOR F.S.I AREA	4326.91	2720.69		7047.60
TOTAL BUILT UP / FLOOR F.S.I AREA (EXISTING + PROPOSED)		7021.91	2720.69		9742.60
FLOOR	STP - 1	24.81			24.81
	STP - 2	24.81			24.81
PLOT AREA (AS PER PATTA)					17004.00
PLOT COVERAGE = (BUILT UP AREA / PLOT AREA) X 100					41.58 %
FLOOR SPACE INDEX (FSI) = (TOTL FLOOR AREA / PLOT AREA)					0.557

HP DETAIL

EXISTING	-	426 HP
PROPOSED	-	3705 HP
TOTAL	-	4131 HP

NO. OF WORKERS

MEN	-	323 Nos
WOMEN	-	122 Nos
TOTAL	-	445 Nos

OSR CALCULATION

REQUIRED OSR AREA : 1704.00 Sq.m (10% OF PLOT AREA)
PROVIDED OSR AREA : 1713.16 Sq.m (10.1 %)

PREVIOUS APPROVAL NUMBER - 4035 / 07 / SE.MA.6 DATED 15.11.2007

PARKING DETAIL

DESCRIPTION	REQUIRED	PROVIDED
CAR 1 car (2.5m X 5m) for every 100sq.m of office area	8	13
TWO WHEELER 1 two wheeler (1m X 1.8m) for every 50sq.m of factory area	140	172
CYCLE 1 two wheeler (1m X 1.8m) for every 50sq.m of factory area	140	173
LORRY 1 lorry (3.5m X 10.0m) for every 500sqm of factory area	14	17

COLOUR INDEX

SITE BOUNDARY	
EXISTING BUILDING	
PROPOSED ADDITIONAL BUILDING	
ROAD	

NOTE:-
1. DISTANCE BETWEEN M.C. AND JOINERY IS MIN 0.60m.
2. ALL DIMENSIONS ARE IN "M"

OWNER SIGNATURE :

For DMC AUTOMOTIVE PVT LTD
Authorised Signatory

STRUCTURAL ENGINEER :

E. SUDHAYAKUMAR, B.E.M.Tech (Struct)
Reg. Structural Eng. DTCP - CGLRGNSEGR - 1201905003
No. 20, 4th Cross Street, Anna Nagar, Chennai-600 060
E Mail : anjancnstructions05@gmail.com. Mob : 9443101912

ARCHITECT :

P.K.SURENDRAR, B.Arch, A.I.A
Registered Architect
CA / 2010 / 47153
Flat No. 11 2nd Floor, Real Chambers
No 85/30 Maddox Street,
Chennai - 600 012.


SPECIFICATION

FOUNDATION : COLUMN FOOTING
BRICK WORK : C.M. 1:6 FOR SUPER STRUCTURE
PLASTERING : C.M. 1:5 FOR WALLS & 1:3 FOR CEILING
CEMENT PAINT : 2 COATS FOR WALLS & 1 EXTRA COAT FOR CEILING
R.C.C. : 1:2:4 FOR SLAB & LINTEL
WOOD WORKS : ALL WOOD WORKS IN BEST QUALITY TIMBER
WEATHERING COURSE : B.JELLY LIME MORTAR OVER ROOF SLAB ONE LAYER OF COUNTRY TILES.

EXISTING APPROVED AREA STATEMENT :-

S.NO.	BUILDING NAME	AREA	REMARK
1	ADMIN OFFICE	452.70	
2	SECURITY	131.06	
3	PRESS SHOP	1794.56	
4	FIRE PUMP HOUSE & RO PLANT	30.93	
5	CANTEEN	285.75	
TOTAL		2695.00	

SURVEY NO	AS PER DOCUMENT		AS PER PATTA	
	CENT	SQ.M.	HECTARE	SQ.M.
5/1B	69.00	2,792.43	0.280	2,800.00
5/2B1	47.00	1,902.09	0.190	1,900.00
5/2A1	40.00	1,618.80	0.160	1,604.00
2/1A	22.00	890.34	0.090	900.00
2/1B	14.00	566.58	0.055	550.00
5/1C	112.00	4,532.64	0.455	4,550.00
6/1H	37.00	1,497.39	0.150	1,500.00
5/1A	45.00	1,821.15	0.180	1,800.00
6/1G	36.00	1,456.92	0.140	1,400.00
	422.00	17,078.34	1.700	17,004.00

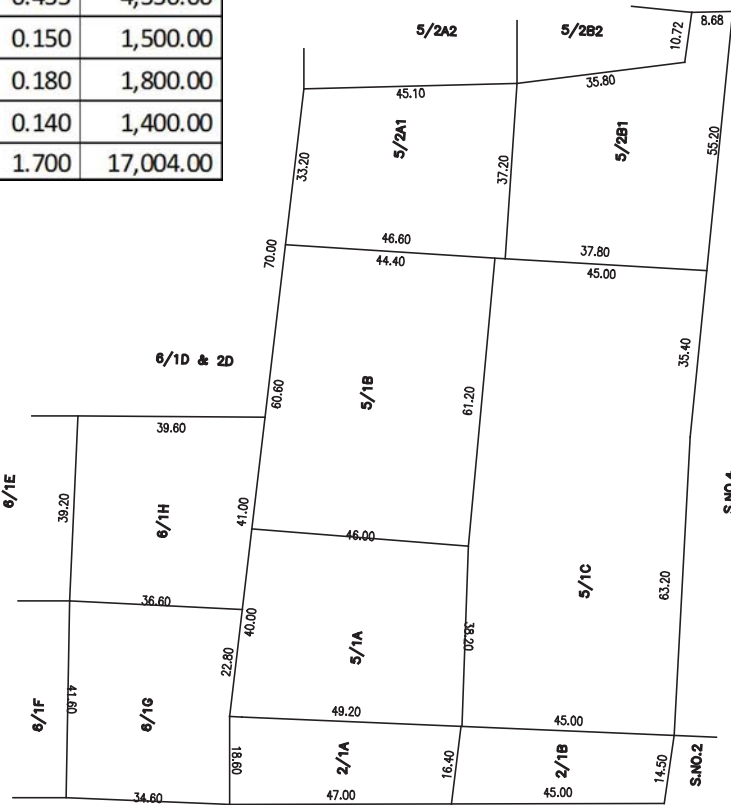


COMBINED SKETCH

SCALE: NONE

NOTE:- ALL DIMENSIONS ARE IN METERS


KEY PLAN

SCALE: NONE

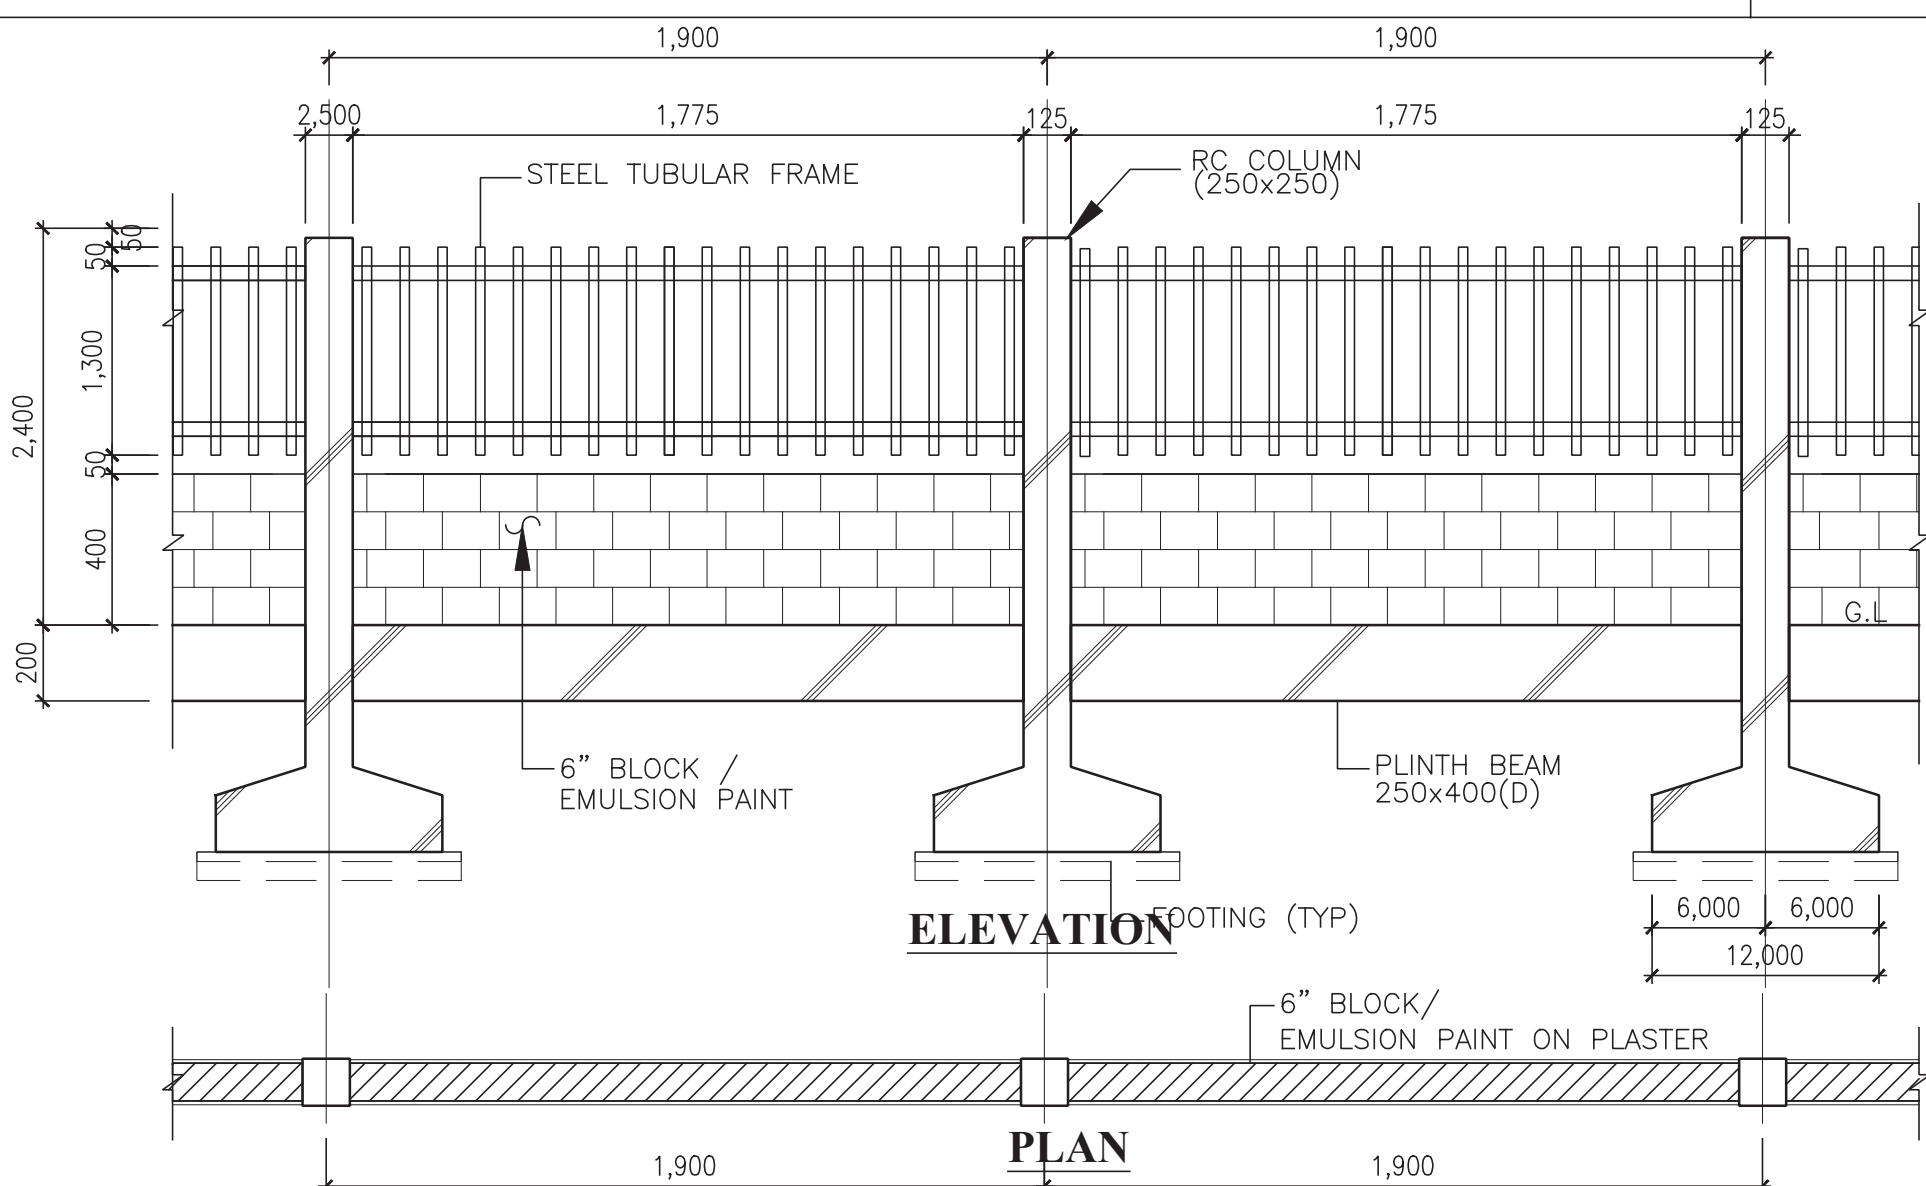


COMPOUND WALL

SCALE: NONE

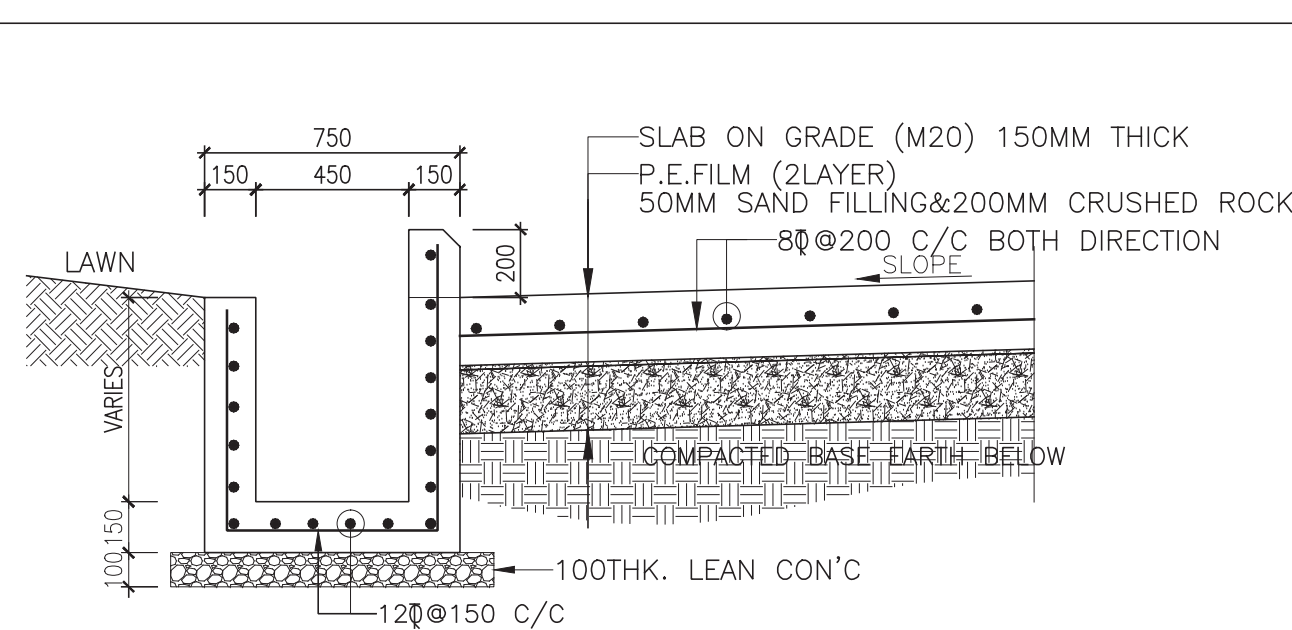

TYPICAL DRAIN AND ROAD SECTION

SCALE: NONE

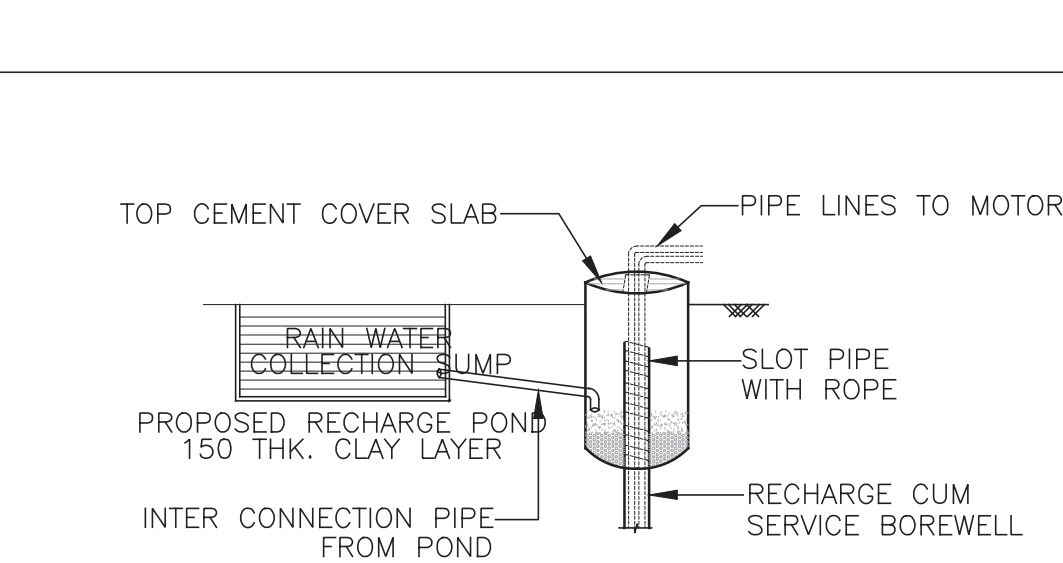


RAIN WATER HARVESTING DETAIL

SCALE: NONE




DWARF WALL DETAIL

SCALE: NONE

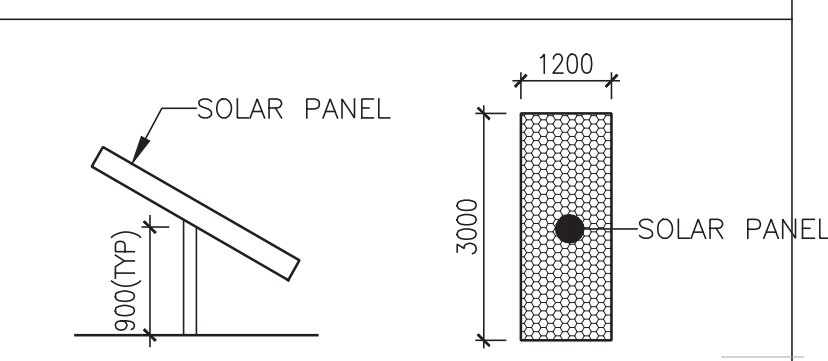

SOLAR PANEL DETAIL



SCALE: NONE

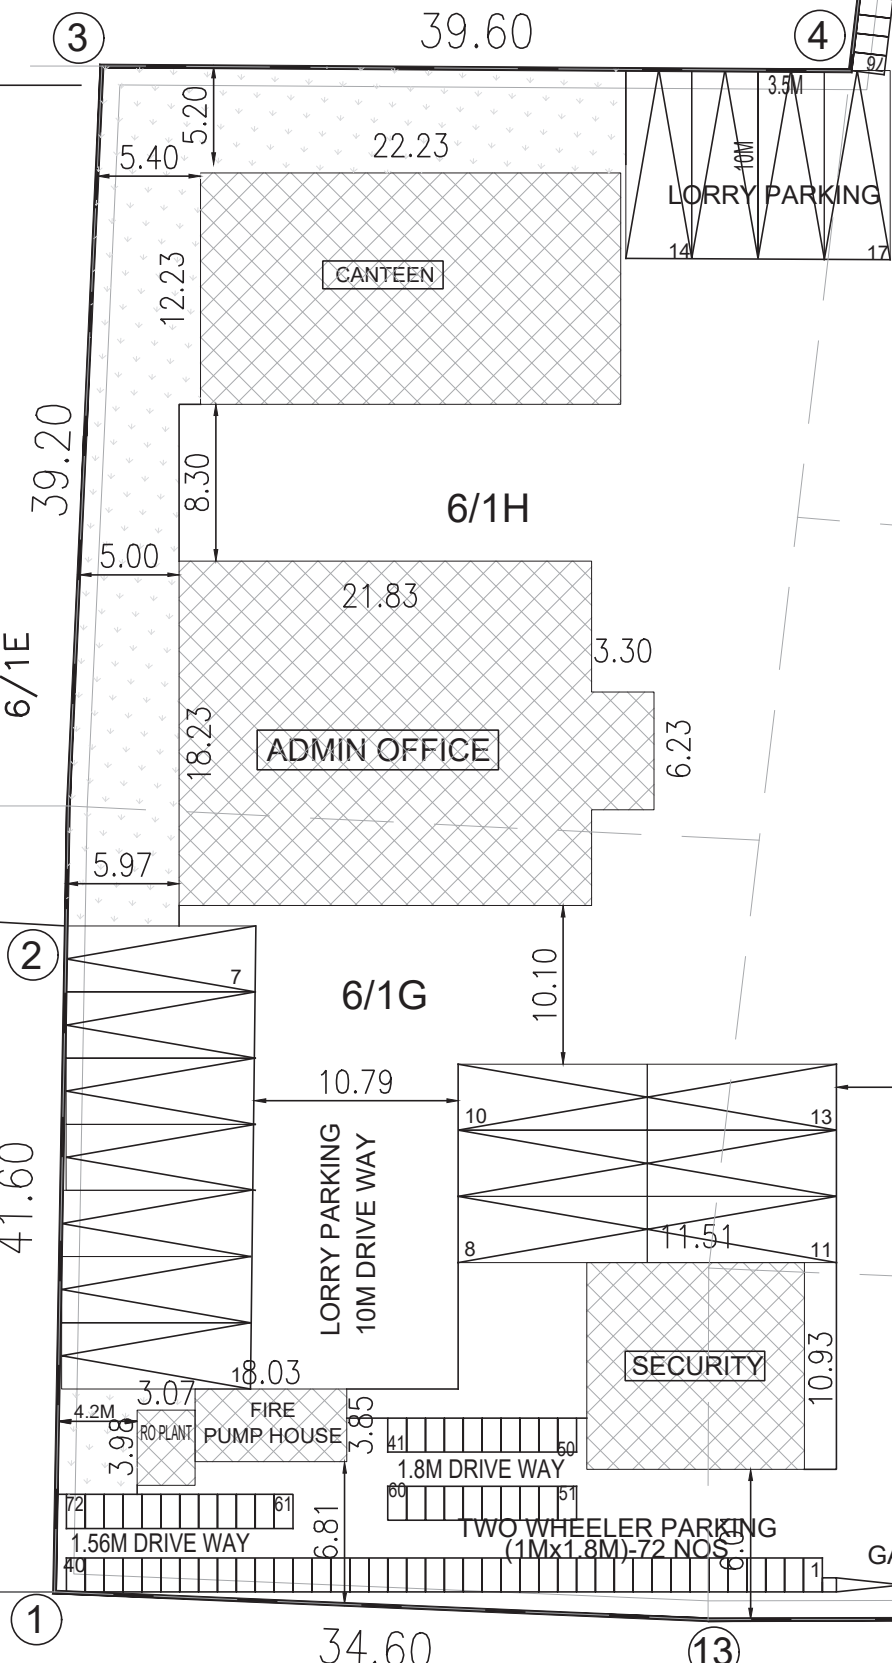

SITE PLAN

SCALE: 1:400

18.00M WIDE TIRUVALLUR - UTHUKKOTTAI ROAD

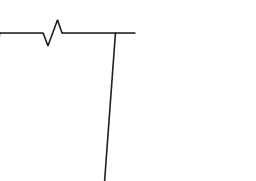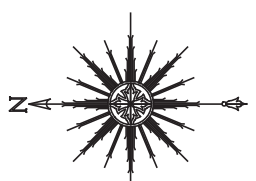

S.N.O.5 & PART

OPEN VACANT LAND

S.N.O.4

S.N.O.2

S.N.O.1

TO TIRUVALLUR

TO UTHUKKOTTAI

Eight ways to know a piece of land before you pay for it.

This report covers one part of the picture. These cover the rest, drawn from the same government records, for any property in Tamil Nadu.

LandLens One

Ask anything about a property and get an answer grounded in live government records, with the sources shown.

[/landlens/one](#)



Verify My Land

Every record check run on one property and returned as a single report.

[/landlens/verify-my-land](#)



Legal Opinion

An advocate's written opinion on the title, built on the records we pull for it.

[/landlens](#)



One Map

Every layer on one map: the parcel, its boundary, zoning, water bodies and what sits around it.

[/landlens/one/map](#)



PriceMap

What land actually changed hands for around this plot, taken from the registered deeds.

[/landlens/pricemap](#)



Build Scope

What you are allowed to build here: floor space, height, coverage and setbacks.

[/landlens/build-scope](#)



Property Tracker

Watch a property and hear about it when something new is registered against it.

[/landlens/property-tracker](#)



Deal Room

Run the transaction in one place: documents, stamping, signatures and the parties.

[/landlens/deal-room](#)



Twenty-four checks you can run yourself, at no cost.

Records and verification

The registers themselves, read for you.

Encumbrance Certificate

Patta and Chitta

Field Measurement Sketch

EC Analyzer

Bank charge check

Court case search

Seller background check

Approval check by survey

Zoning and land use

What the plan says can happen on this land.

Land use zone finder

CMDA land use check

Coastal regulation zone

Master plan check

Water bodies finder

Airport height clearance

Value and duty

What it is worth and what it costs to register.

Guideline value by street

Guideline value by survey

Stamp duty and registration fees

Capital gains

Floor space index

Area unit converter

Registers and directories

Who holds it, and which office keeps the record.

Find your registering office

Temple property check

Waqf property check

RERA register



Every free tool
/tools



Services we run
for you
/services



The LandLens
suite
/landlens/one



Every claim in this document traces back to a government record.

Legal opinions, due diligence and title verification

Building plan, layout and sub-division approvals

Completion and occupancy certificates, regularisation

Escrow, negotiation and NRI property management

Land survey, soil testing, architecture and construction

Verified RealEstate
3/350/2 Mettukuppam,
OMR Thoraipakkam,
Chennai 600 097, India
hello@verified.realestate
+91 9996 12 9996

Prepared from the registers named on the page each finding sits on. Where a register could not be read, this document says so in its place rather than leaving the gap to be read as a clean result.

