







PLAN SHOWING THE REVISION & PROPOSED OF APPROVED KALYANA MANDAPAM FOR Mr.RAMESH COMPRISED IN PLOT NO:689, SURVEY NO:281/3, AT PERAMBAKKAM VILLAGE, KADAMBATHUR PANCHAYAT UNION, TIRUVALLUR TALUK, TIRUVALLUR DISTRICT.

**க.வ/ மா.ந.ஊ.உ.இ.எண்: 01அ/ 2022**  
**செ.மு. ந.க எண்: 17/2021-22**

NOTE : ALL DIMENSIONS AREA IN METER

## SCHEDULE OF JOINERIES

| S.NO | TYPE | DESCRIPTION     | SIZE (in.m) |
|------|------|-----------------|-------------|
| 01   | D1   | DOOR            | 1.00 x 2.10 |
| 02   | D2   | DOOR            | 0.90 x 2.10 |
| 03   | DD   | DOUBLE DOOR     | 1.50 x 2.10 |
| 04   | RS   | ROLLING SHUTTER | 3.00 x 3.00 |
| 04   | W1   | WINDOW          | 3.00 x 1.50 |
| 04   | W2   | WINDOW          | 1.80 x 1.50 |
| 05   | V1   | VENTILATOR      | 3.80 x 0.60 |

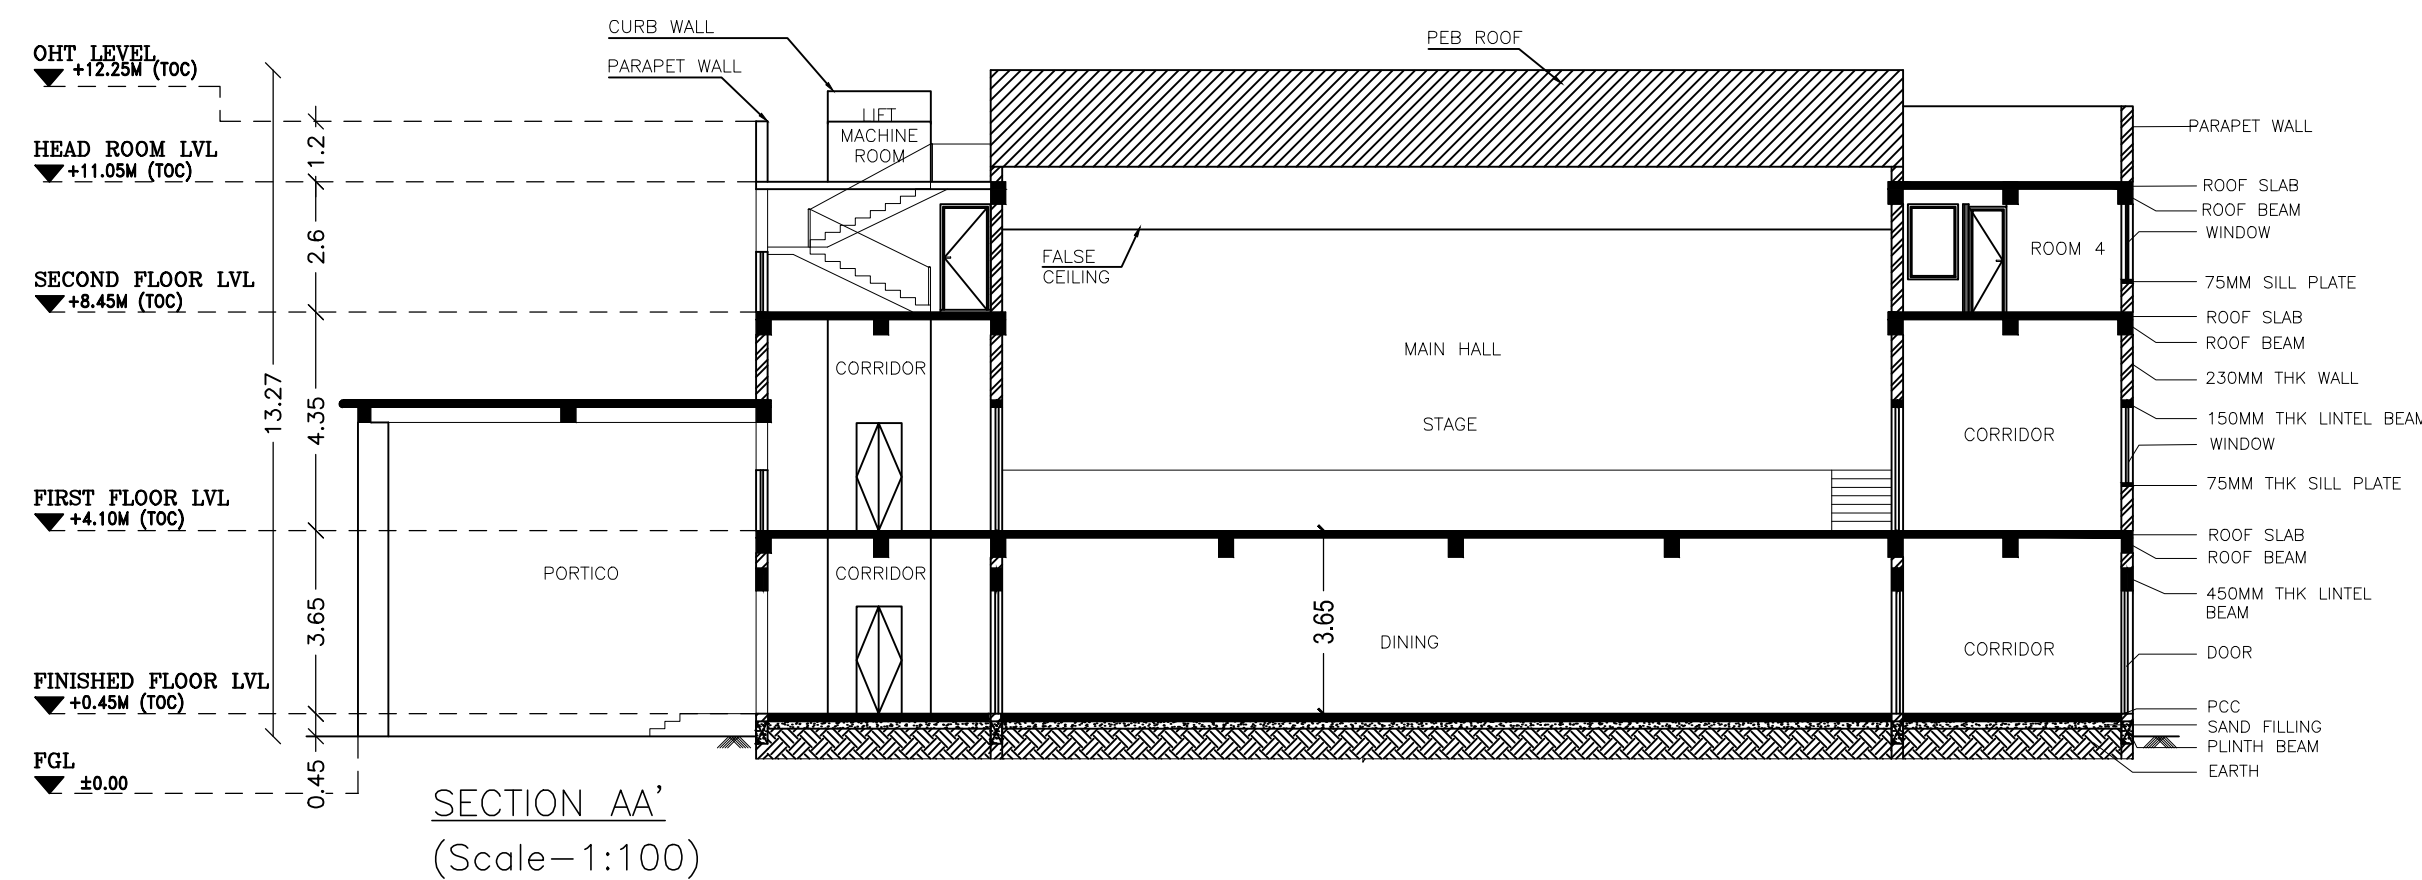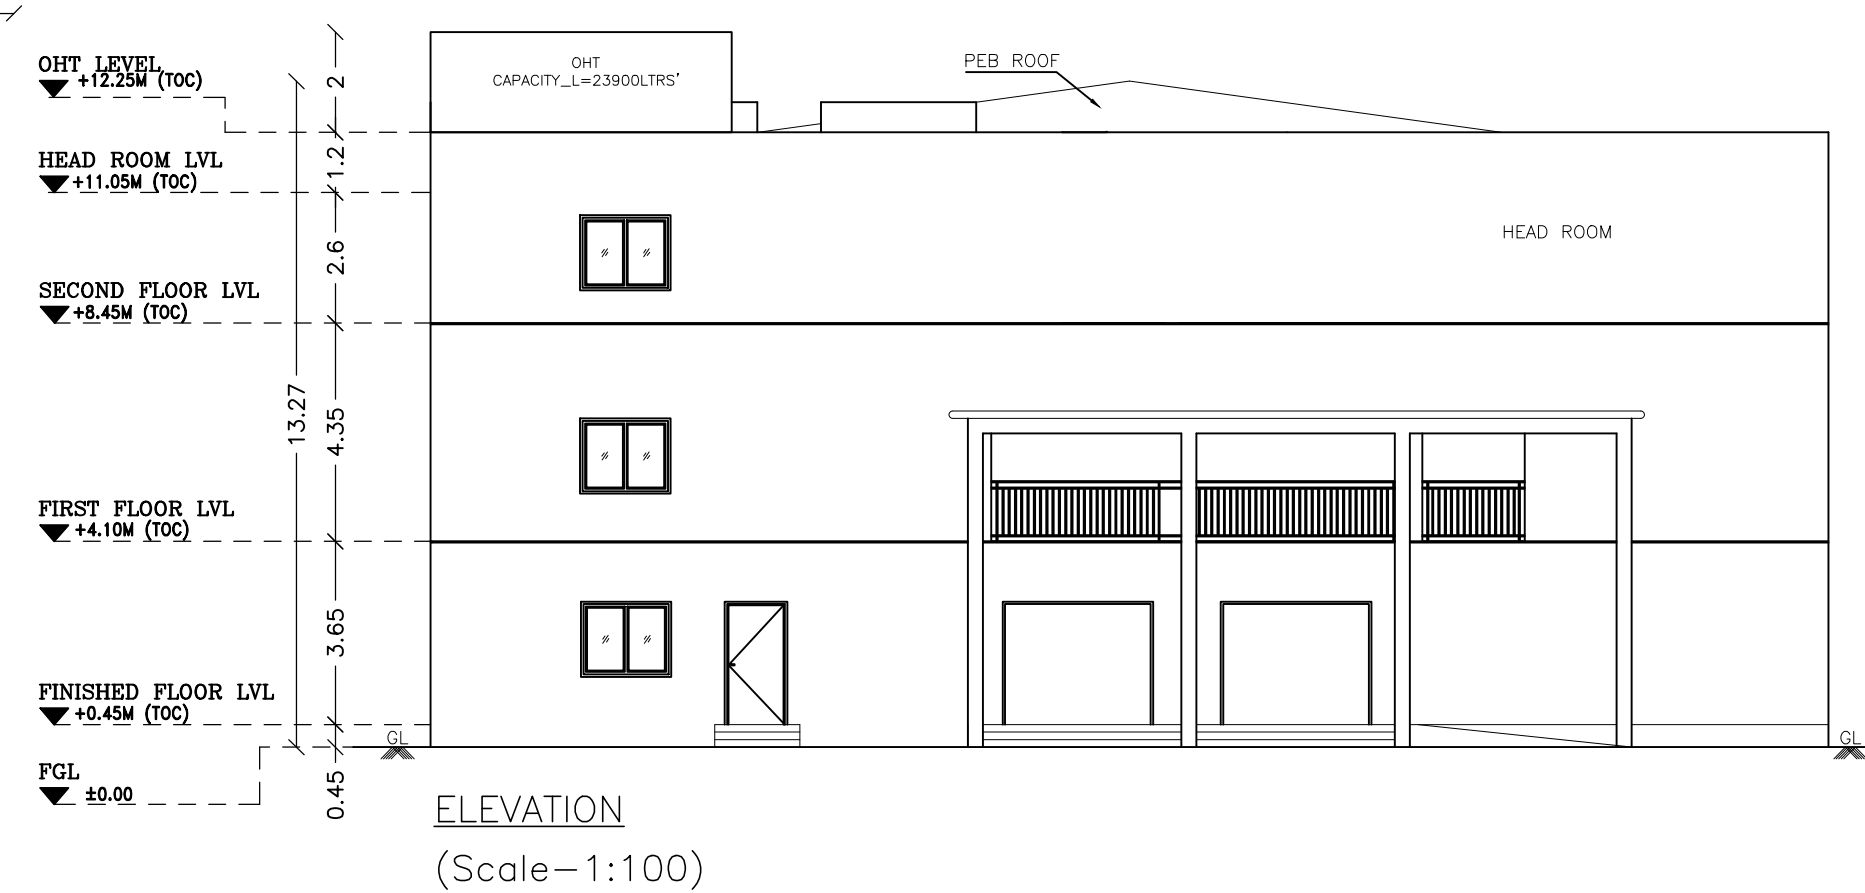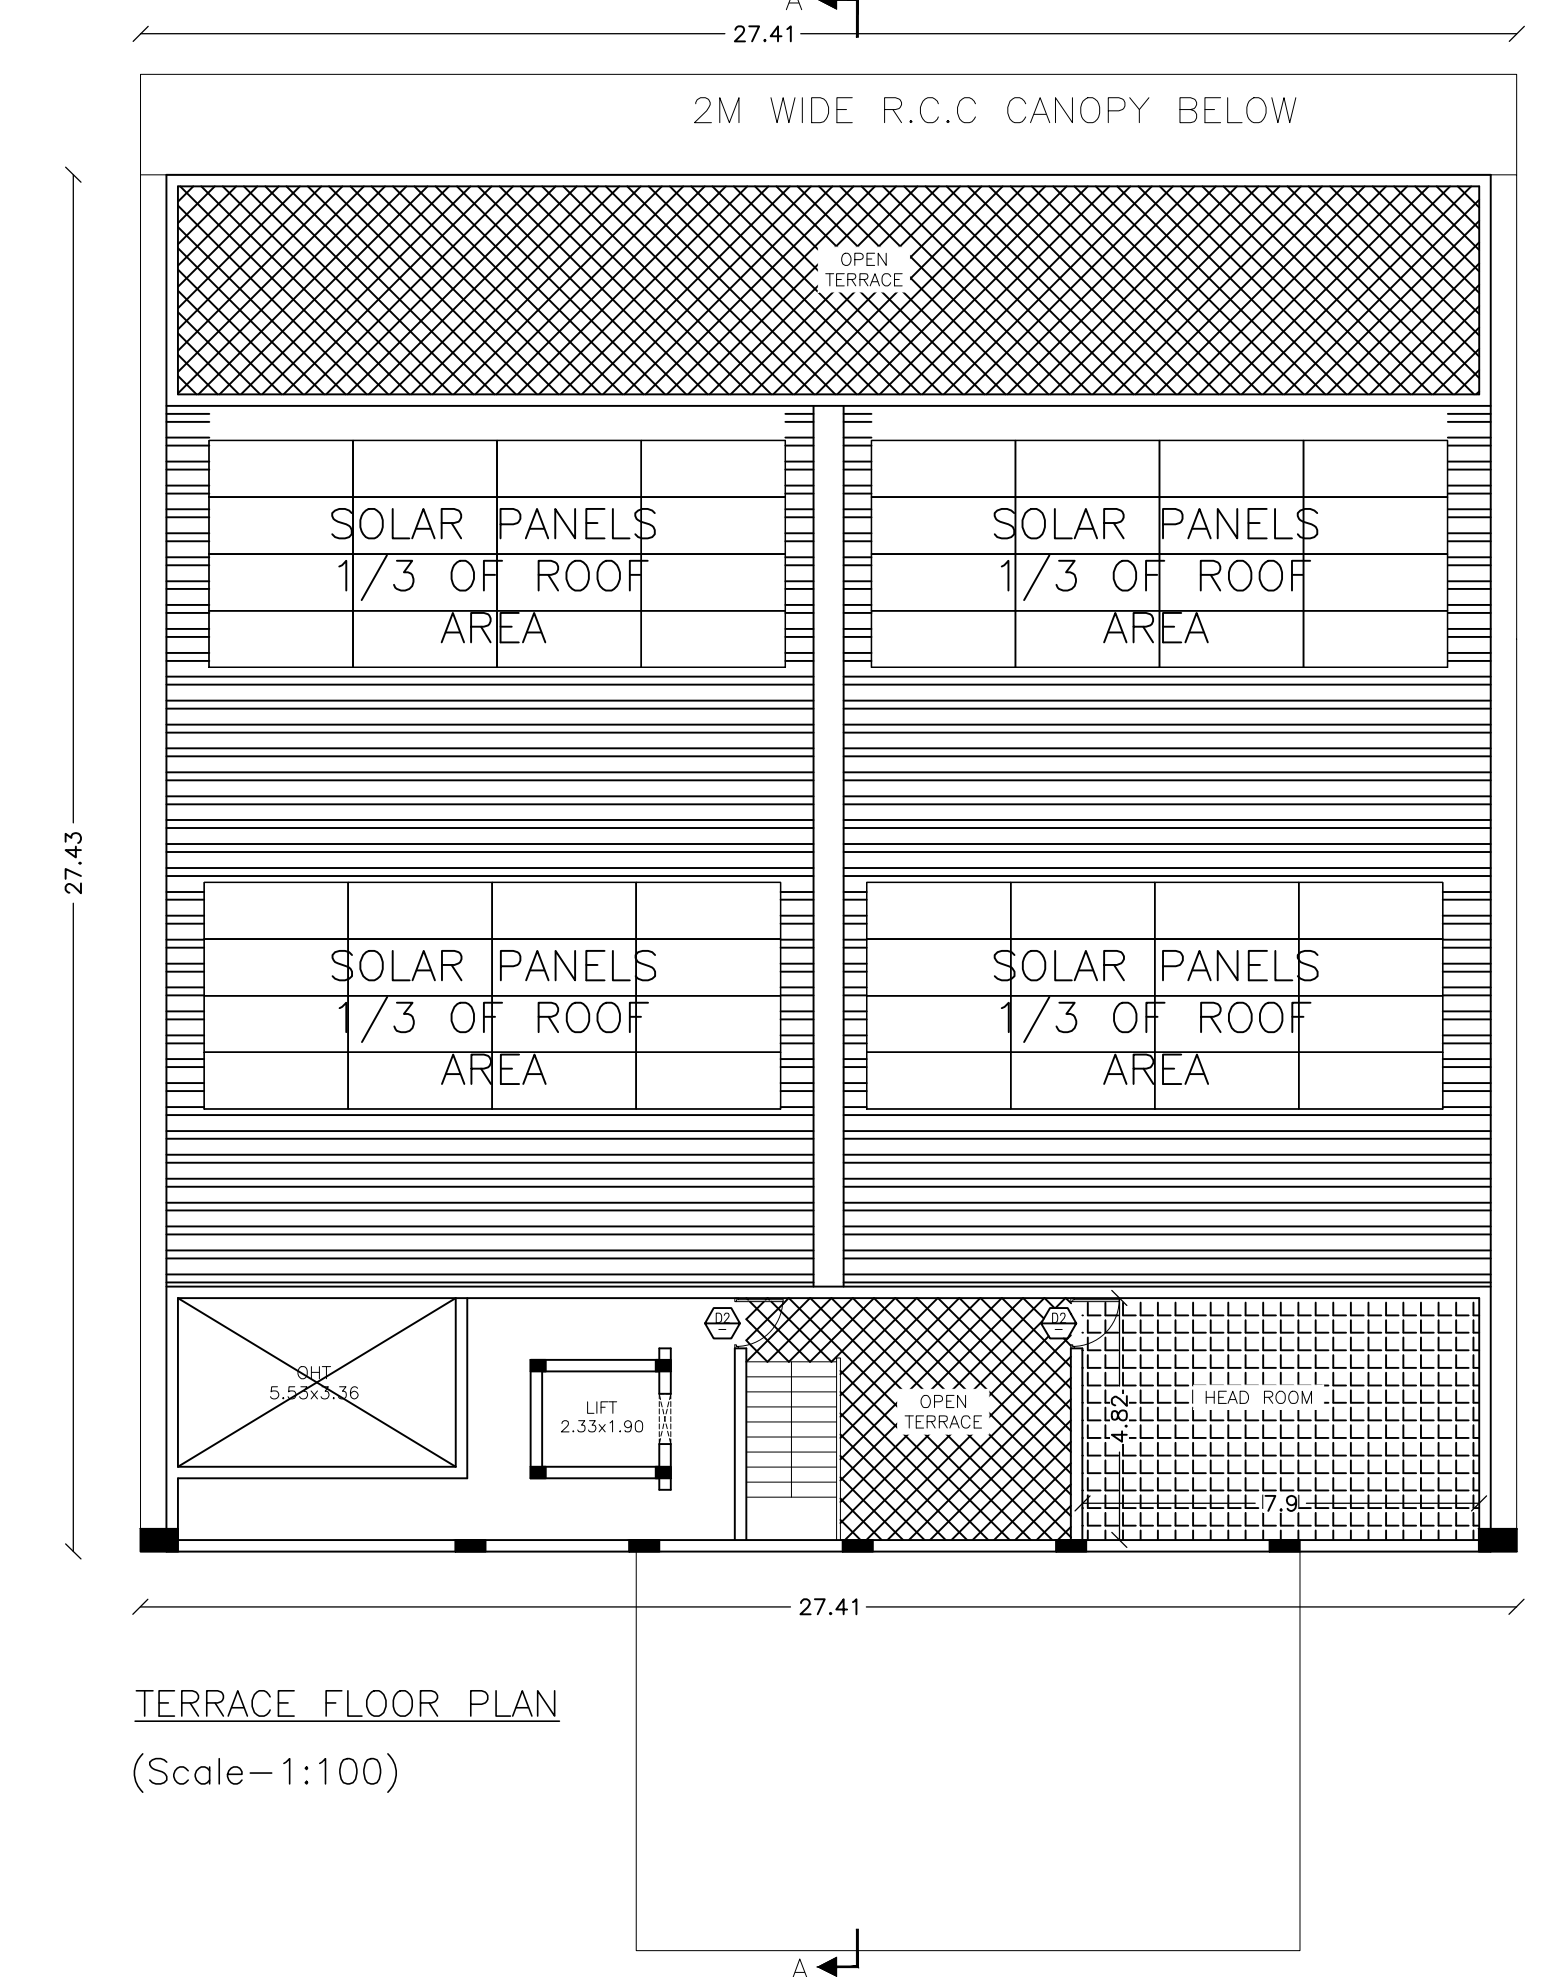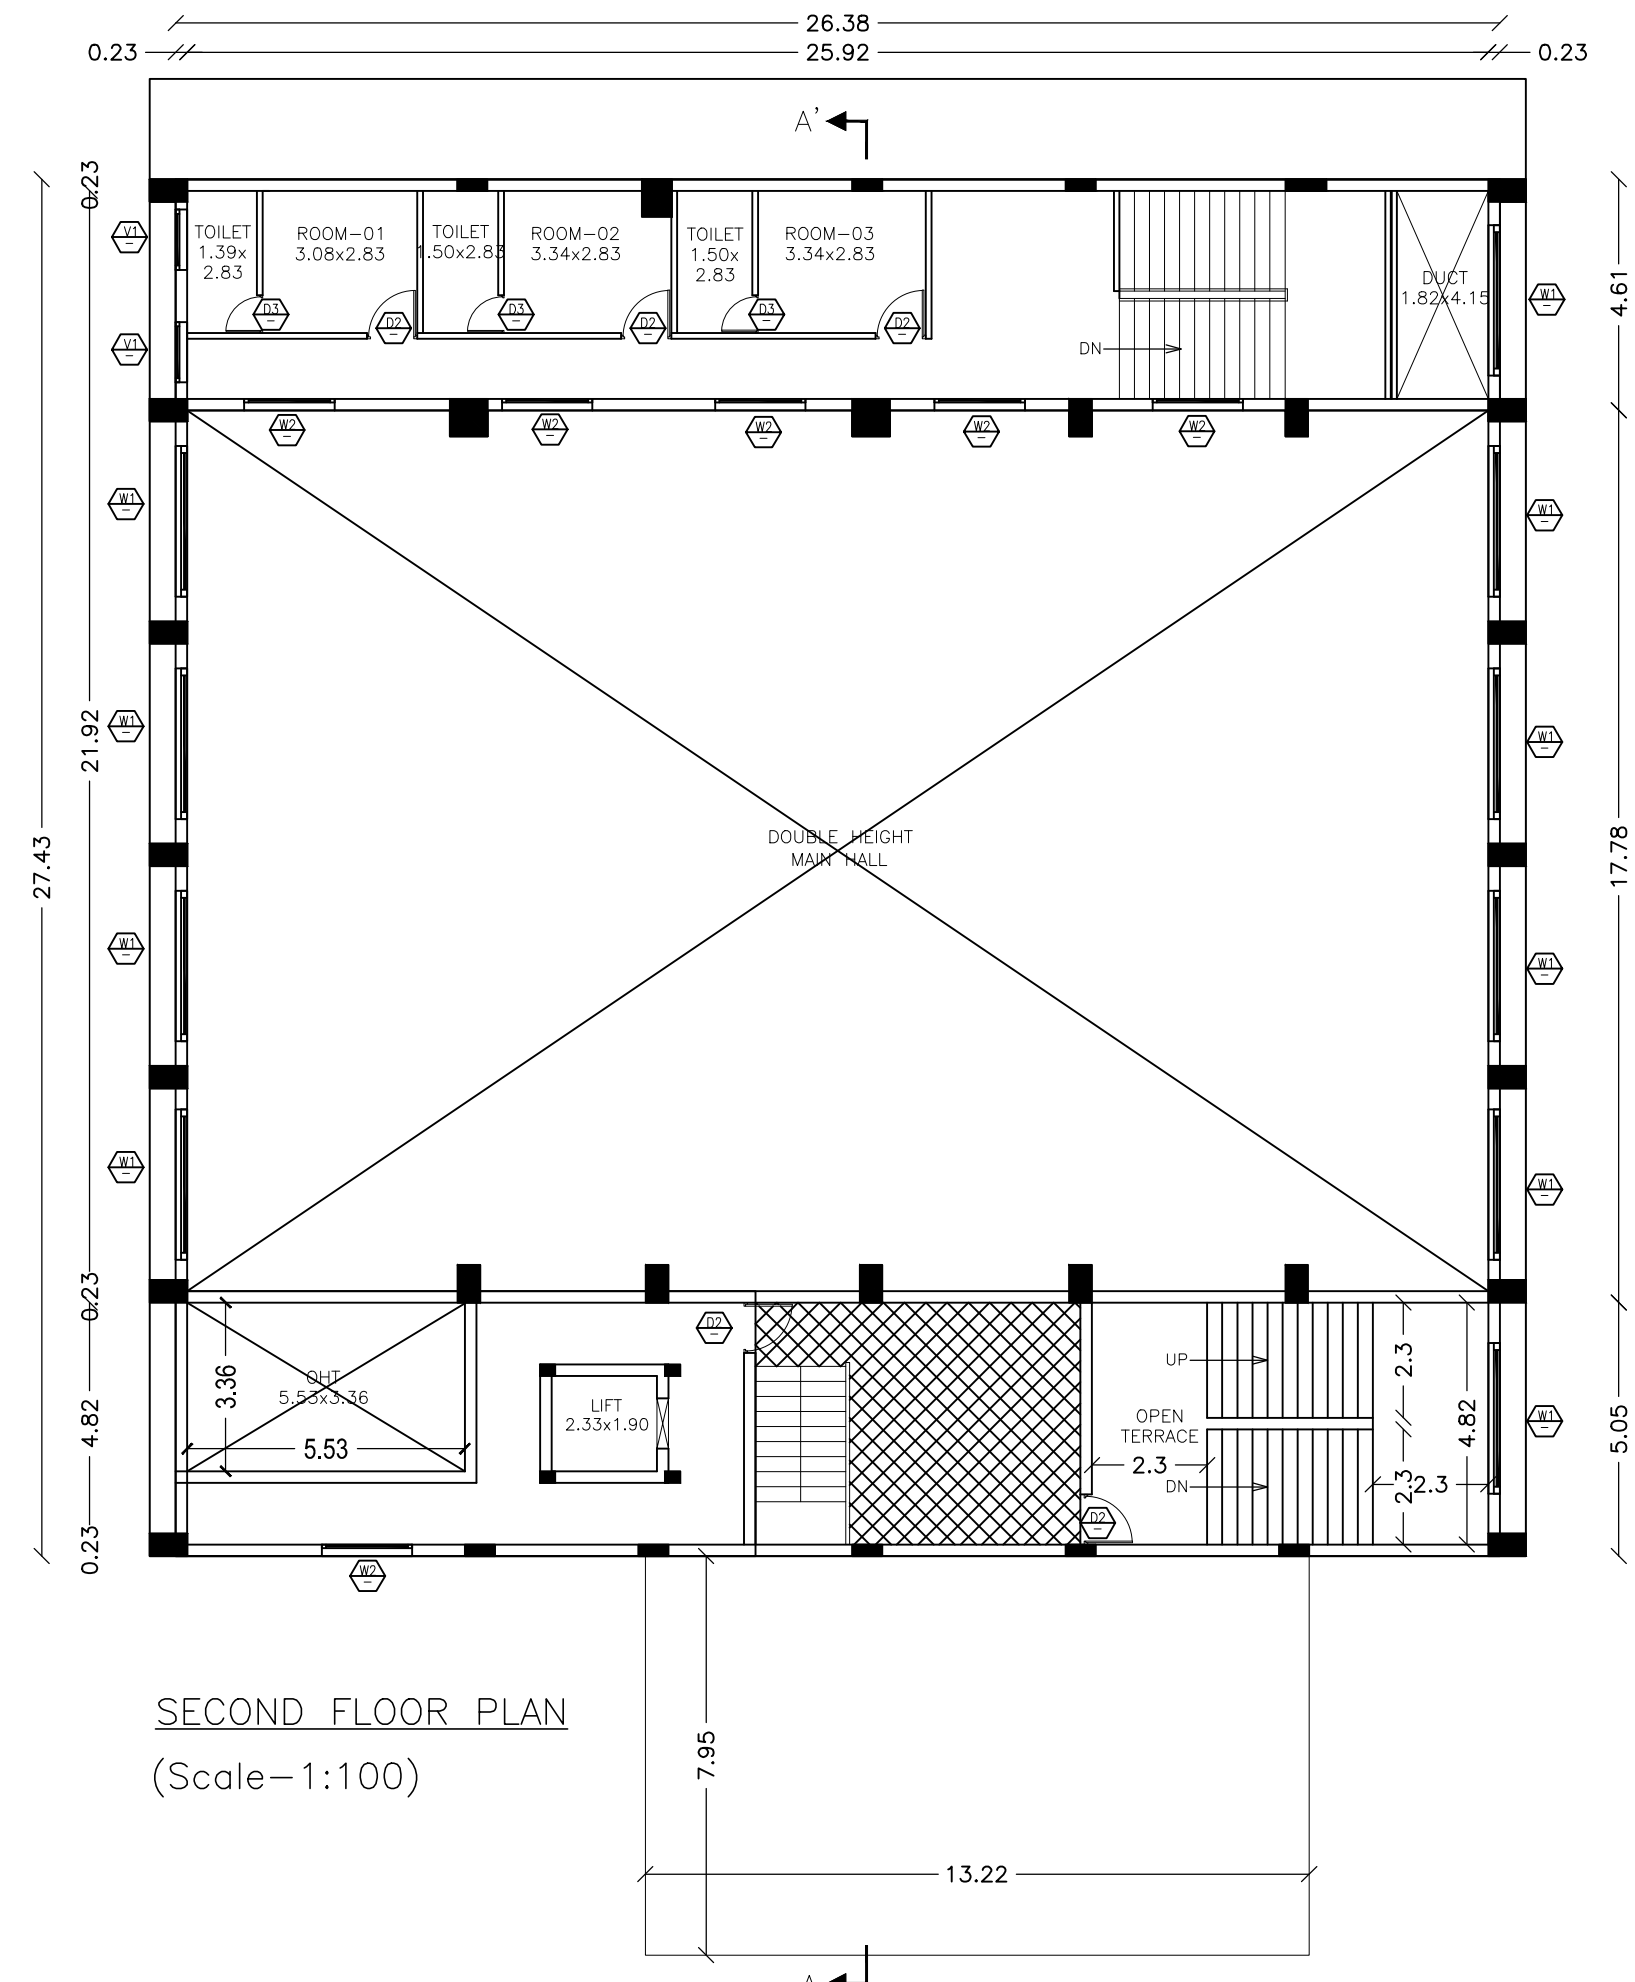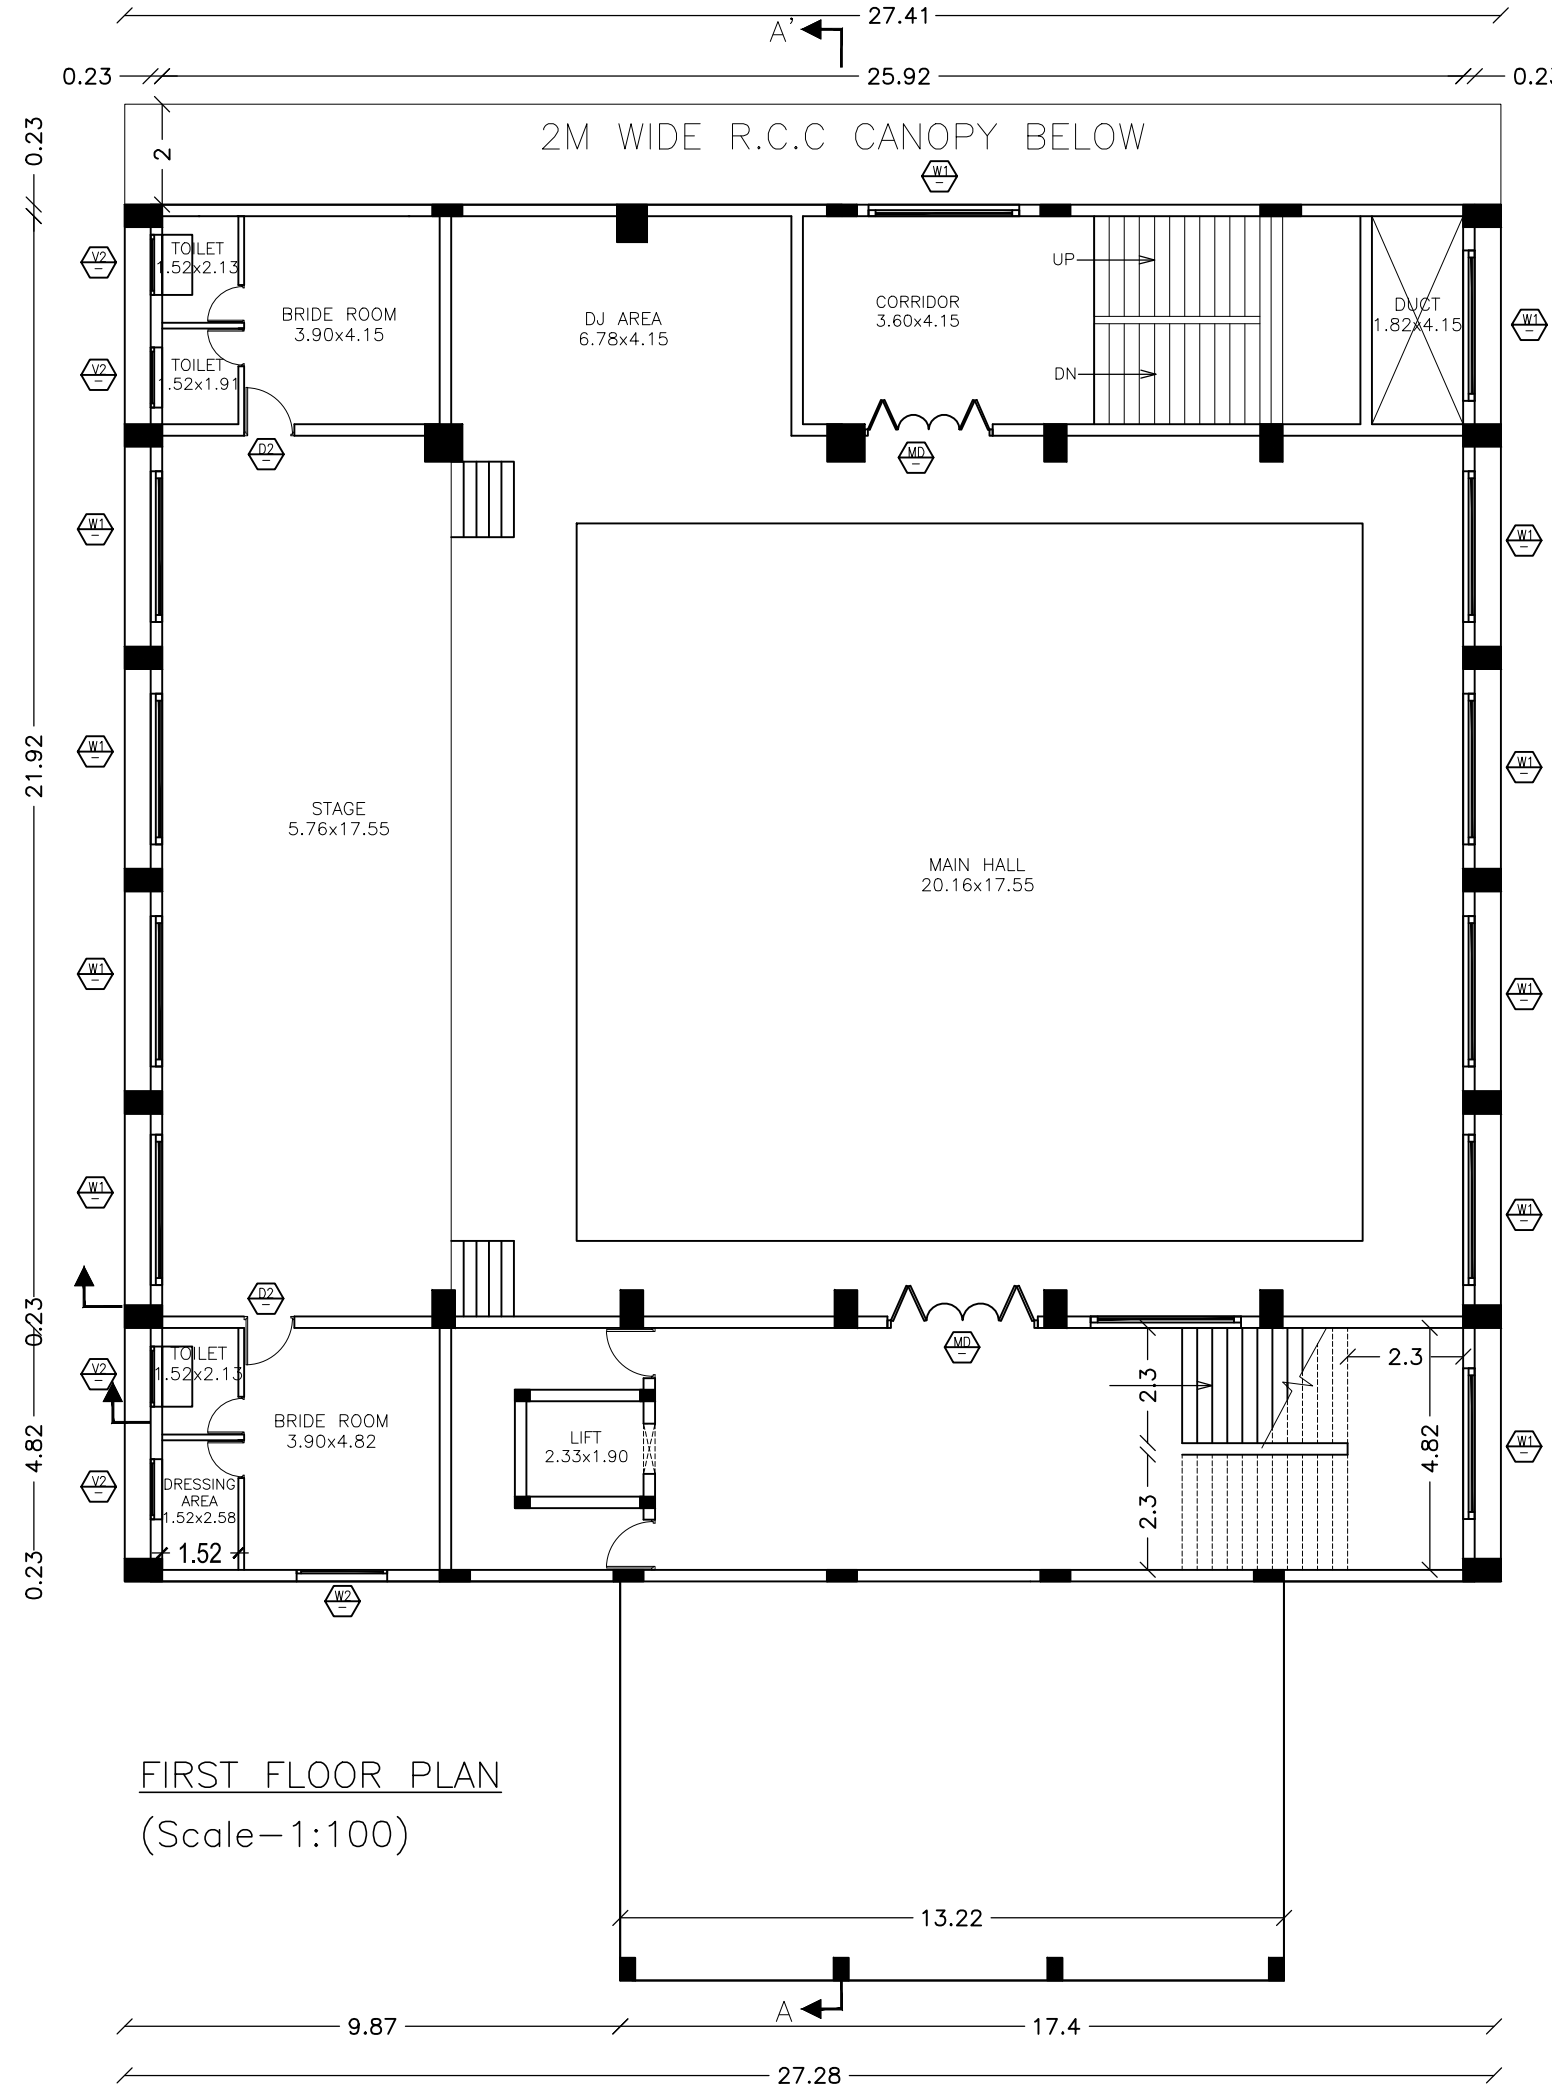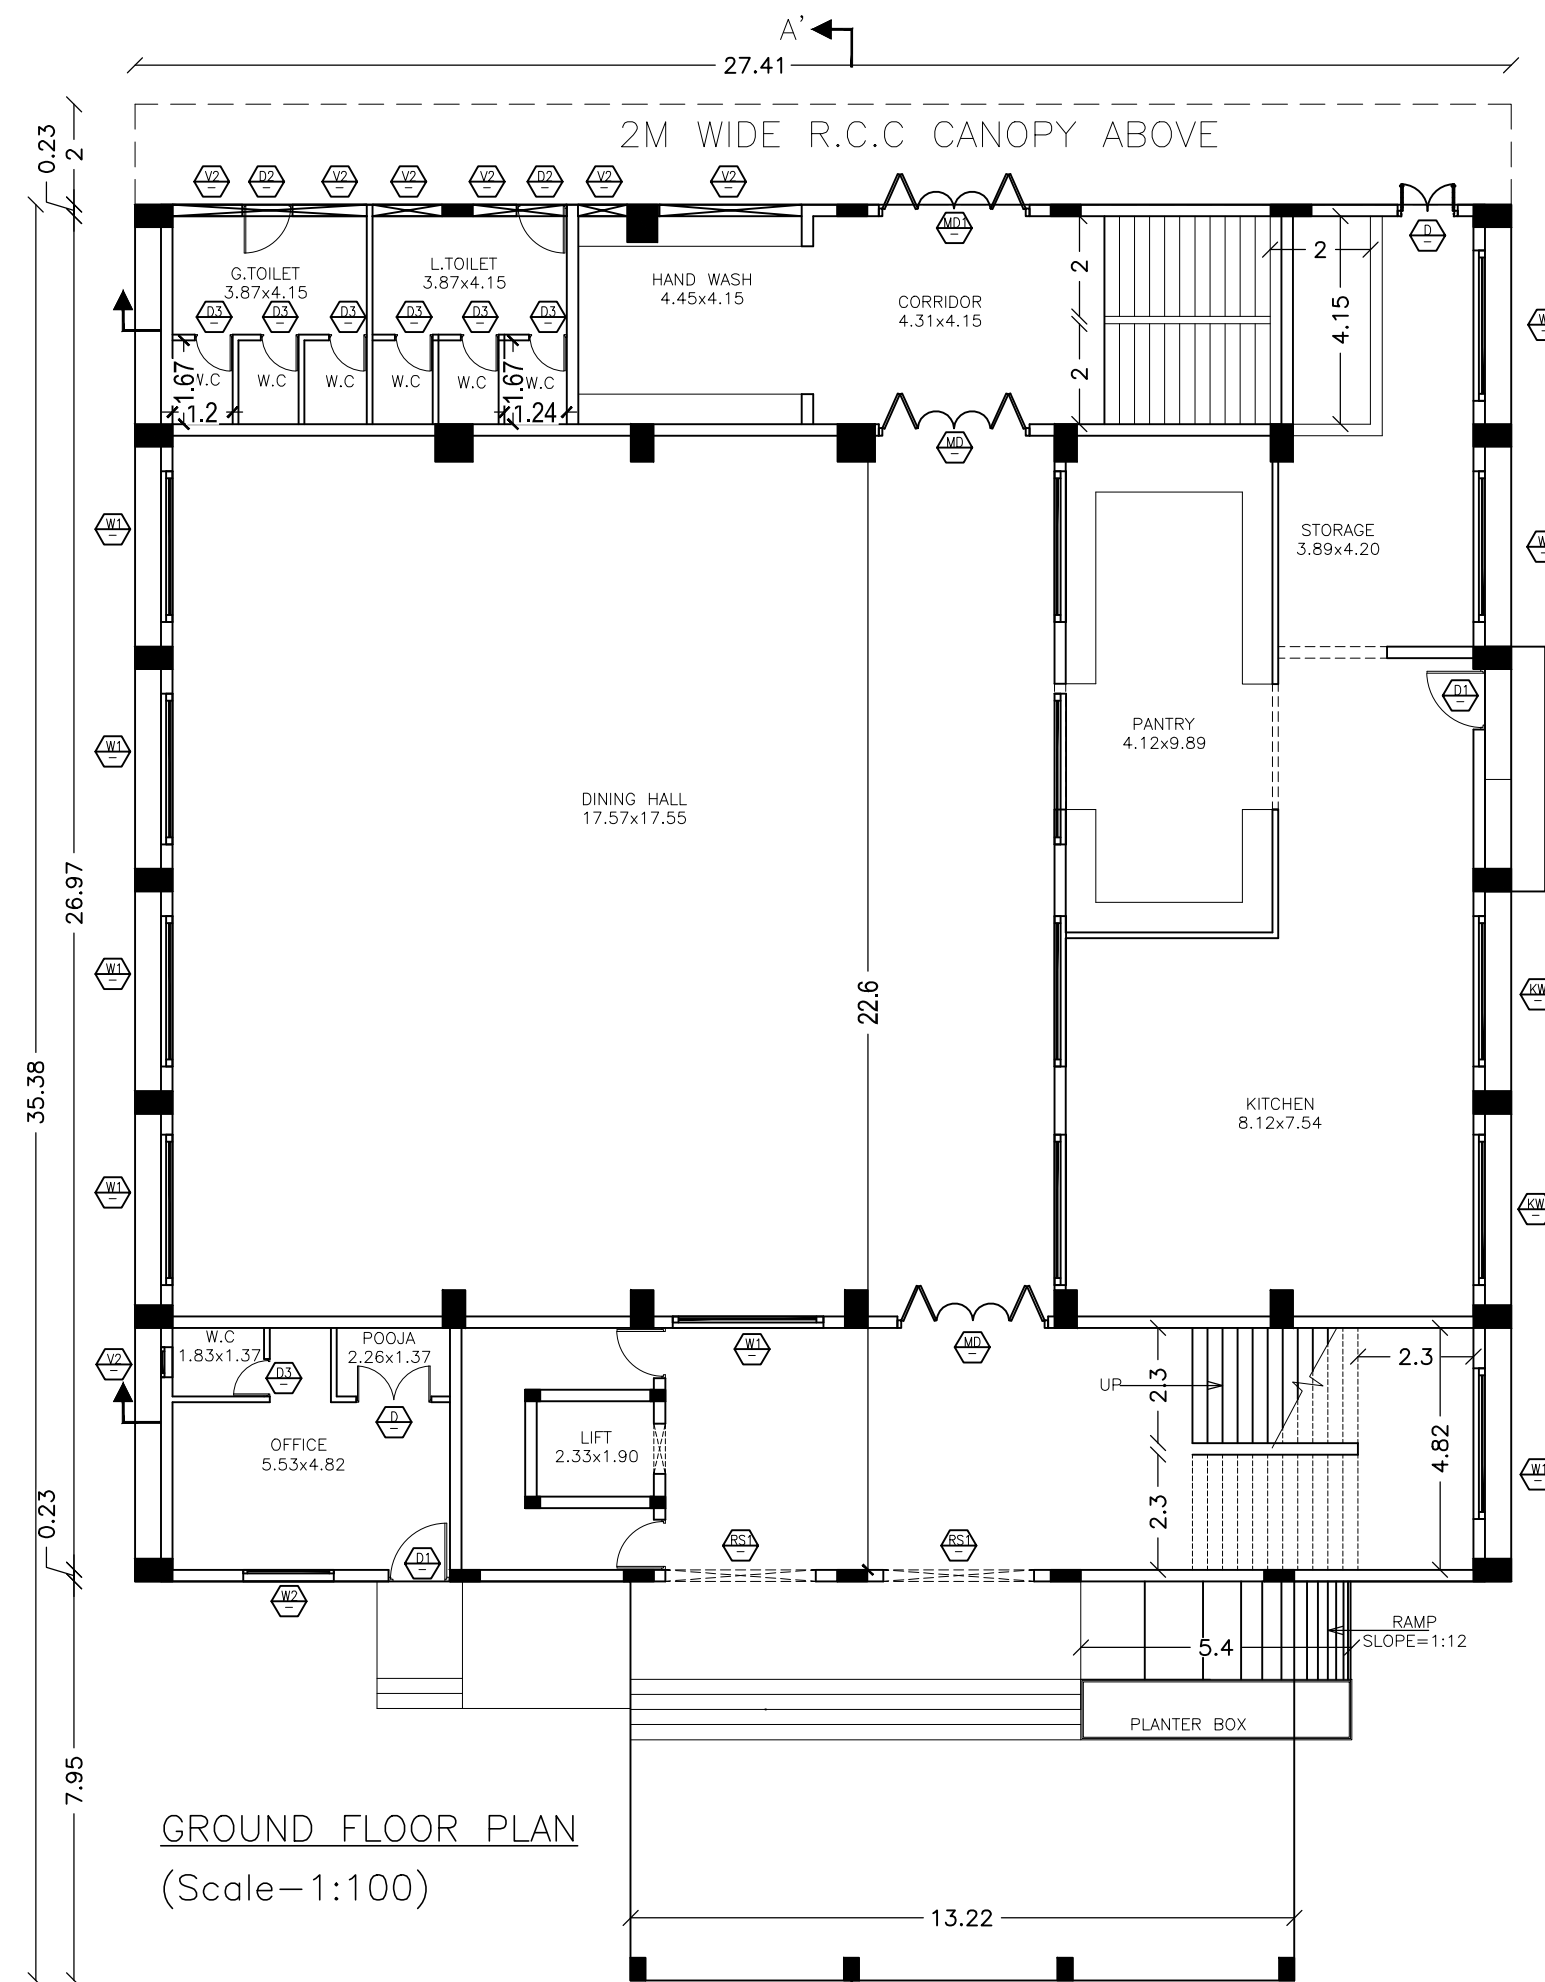

DRAWING TITLE:

FLOOR PLANS

COLOR INDEX:

REFERENCE :

PROPOSED

SCALE 1:100

BOUNDARY

DRIVEWAY

ROAD

APPLICANT :

REGISTERED ARCHITECT :

**Ar. P. PRABHAKARAN**  
DTCP REGISTERED ARCHITECT  
Reg.No TVLR/R/GR-1/2021/03/001  
Kattupakkam, Chennai-600 056.  
Email Id: Karansmailbag@gmail.com

REGISTERED STRUCTURAL ENGINEER :

**Er.S.MOSES ARANGANATHAN**  
B.E. M.E.(Struct.) FIE, FIA(Struct.), FIV.  
DTCP Registered Structural Engineer-Grade-1 (SE)  
DTCP Reg.No GCL RCVSE/G-1/2019/08/033  
Madhavapalayam, Chennai-600 095  
Email Id: mosesaranga@gmail.com

