





- 1.The proposed site is boundarised as “A to L” and Numbered as SWP/L.P/M.S (GLPA) No. 08/2024 and Site Approval is being given.
- 2.The building plan Numbered as SWP/B.P/M.S.(GLPA) No. 01/2024.

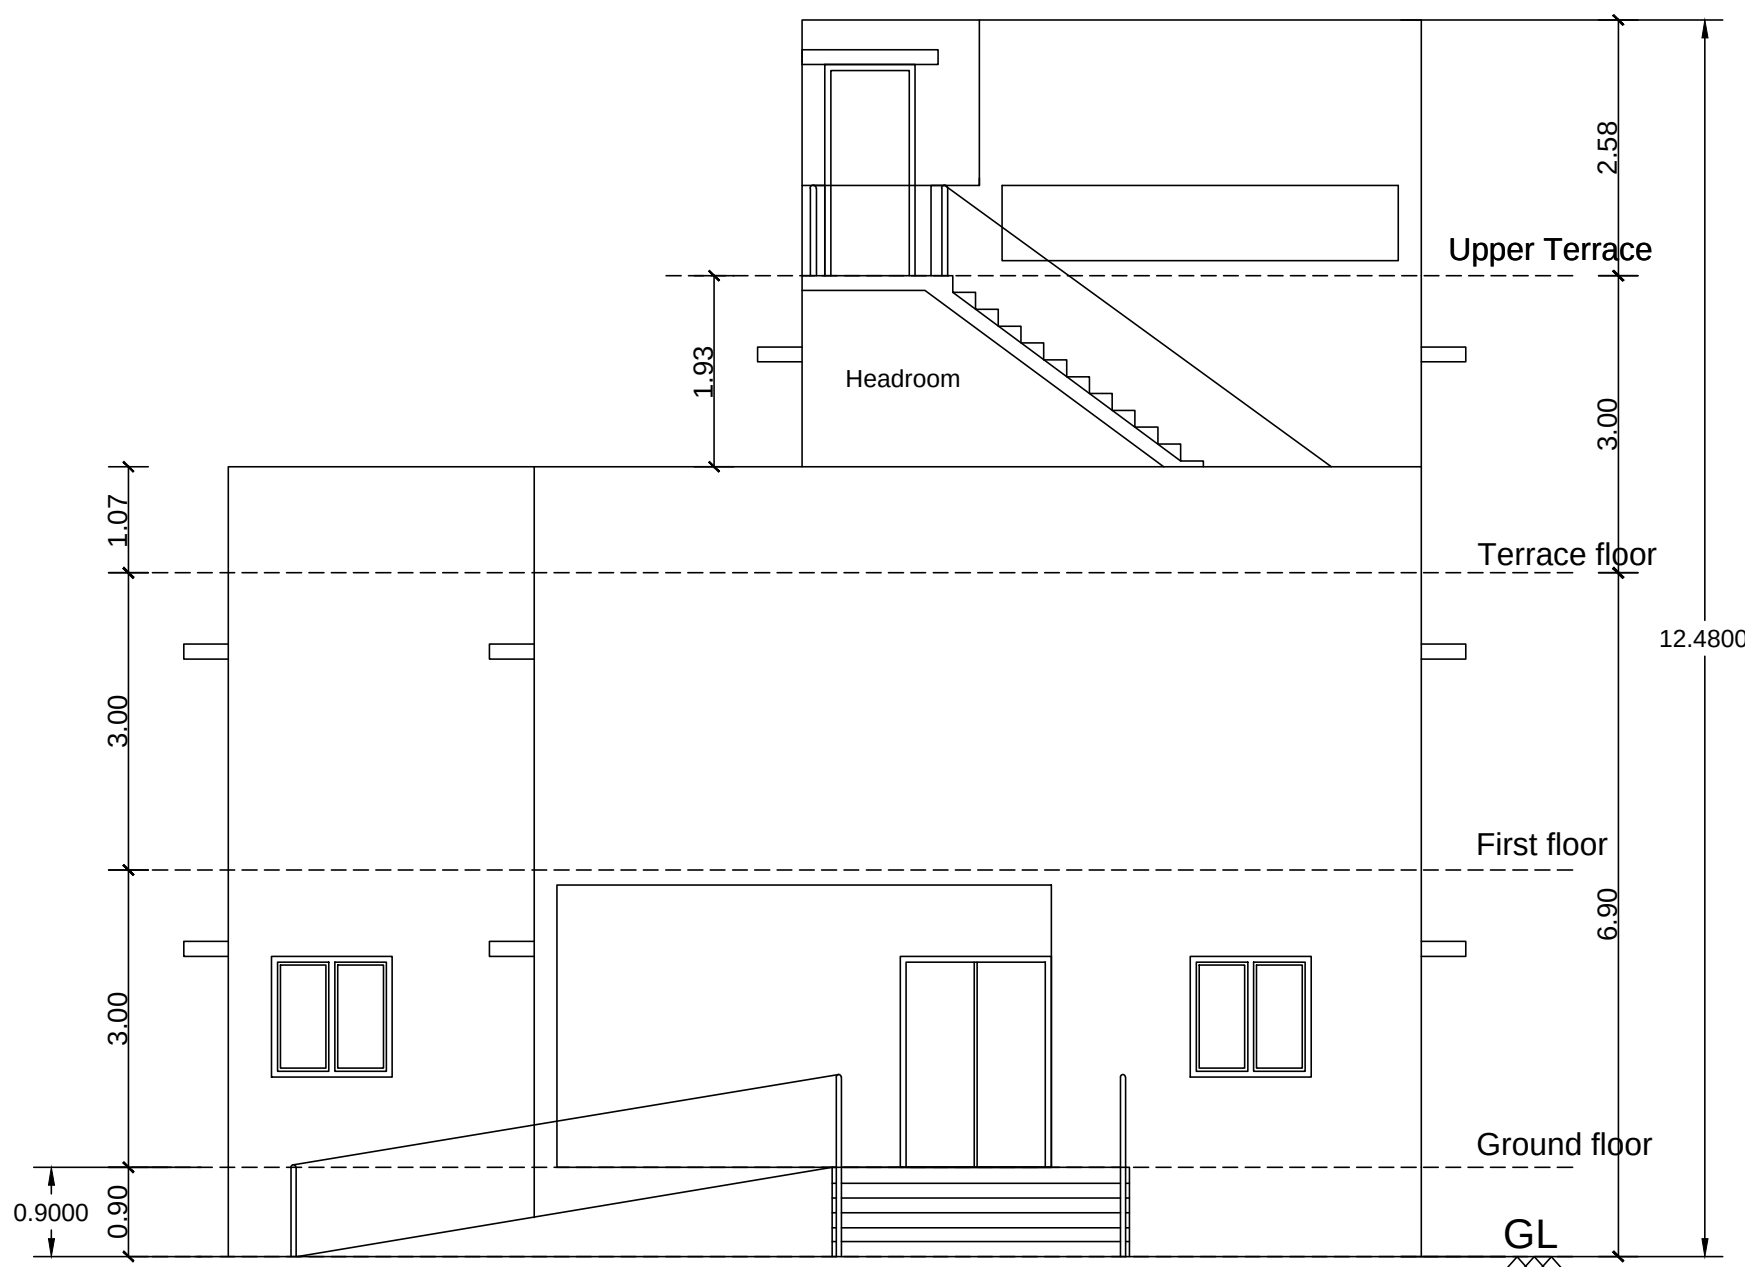


FRONT ELEVATION

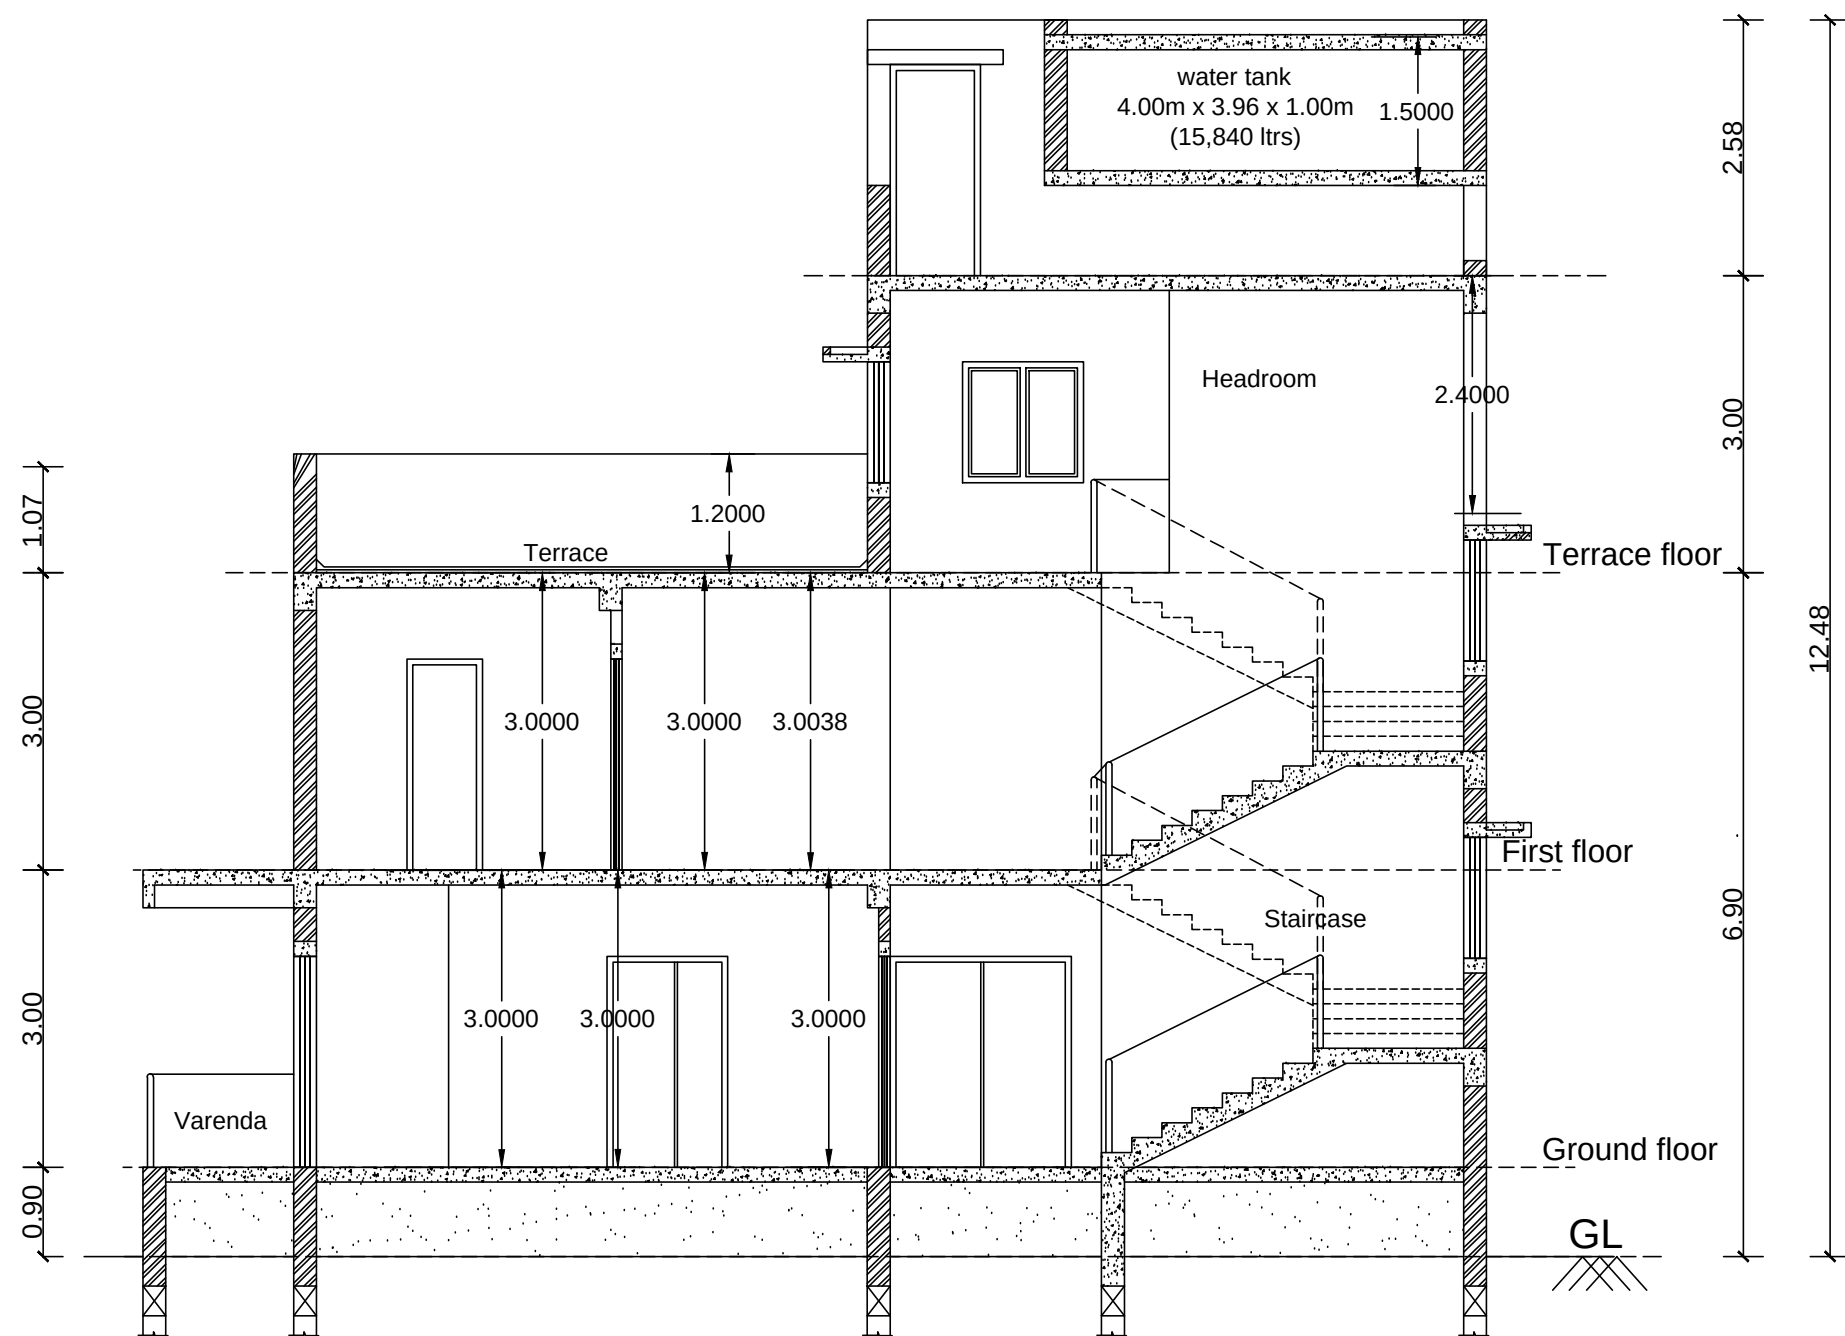


SECTION AA

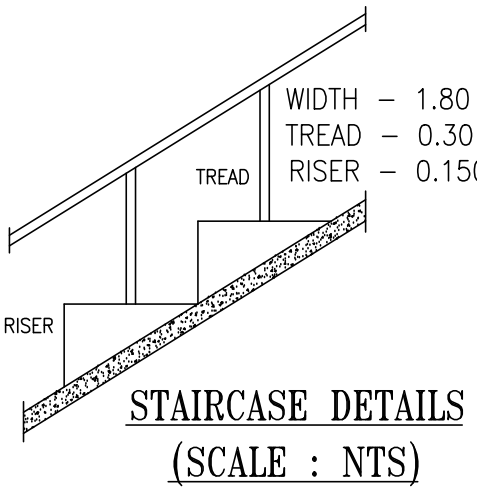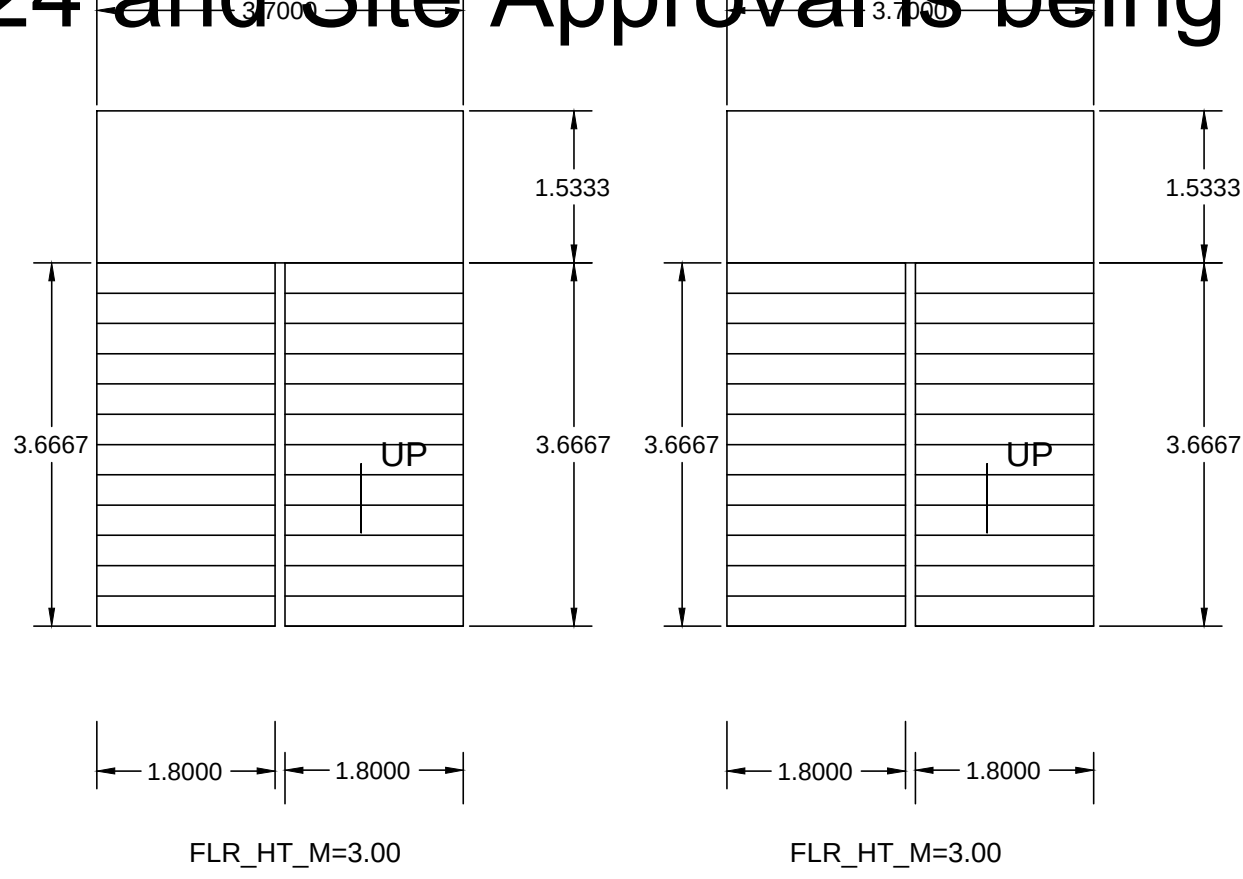


STAIRCASE DETAILS
(SCALE : NTS)

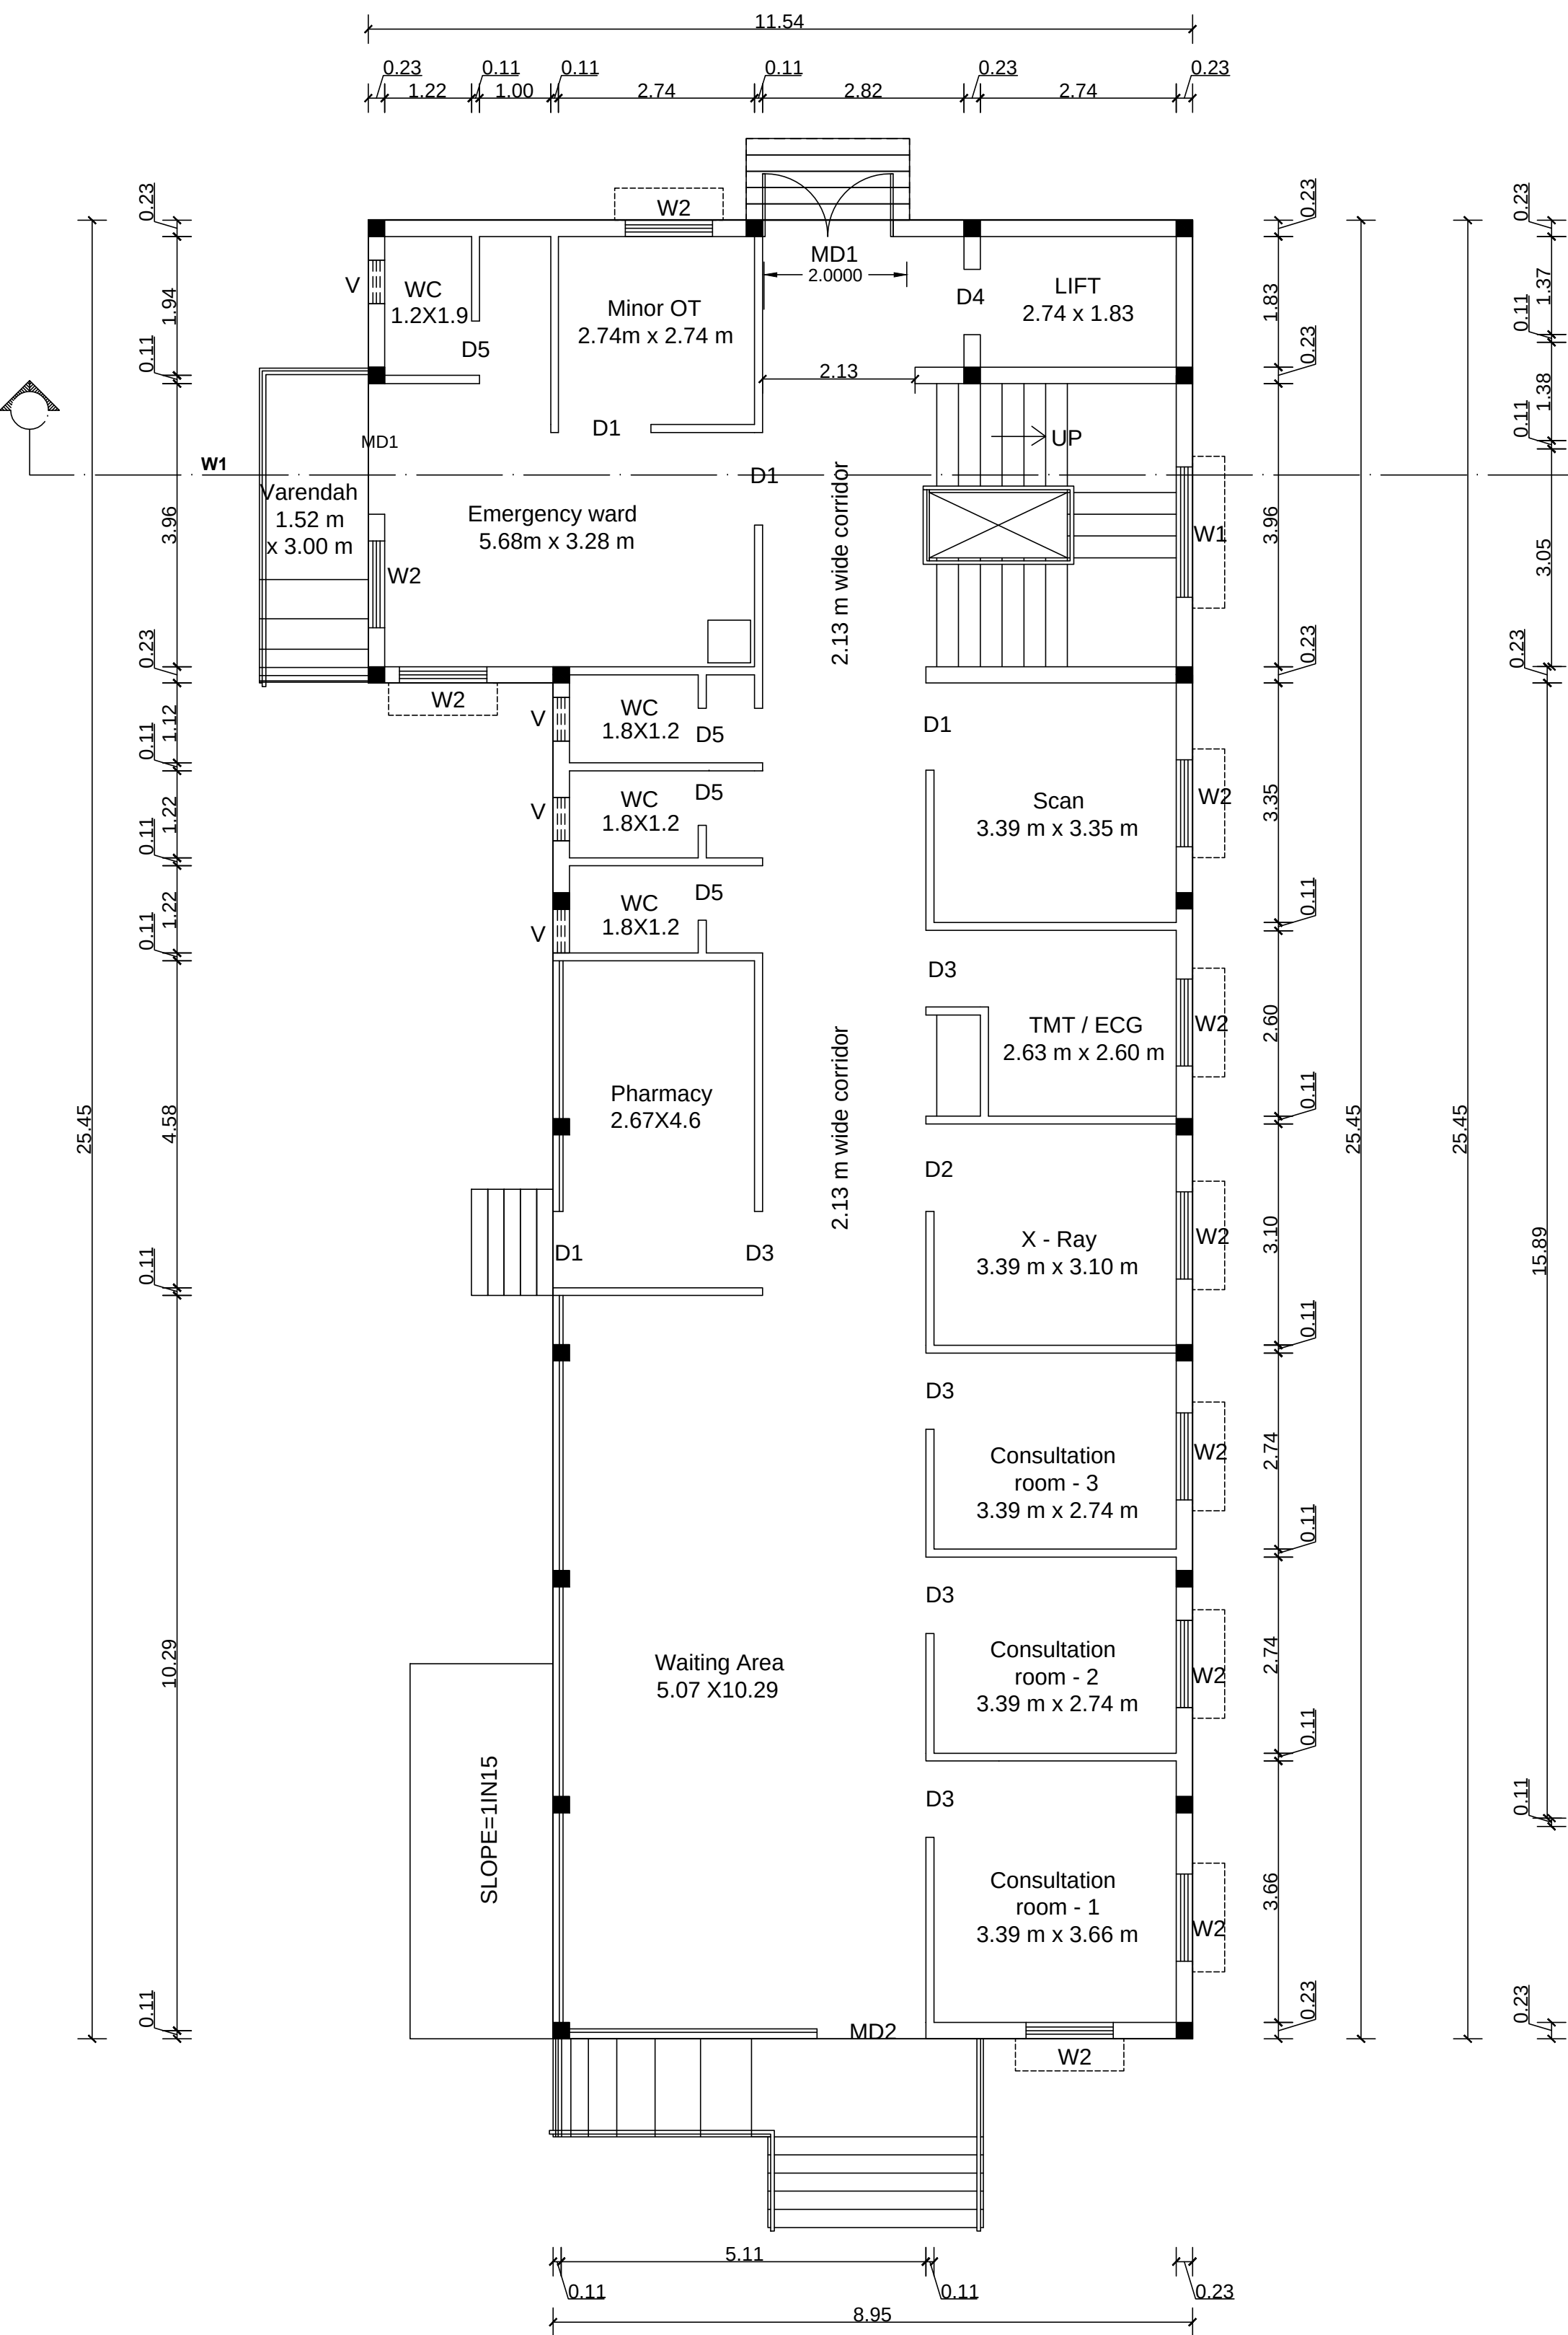

GROUND FLOOR PLAN

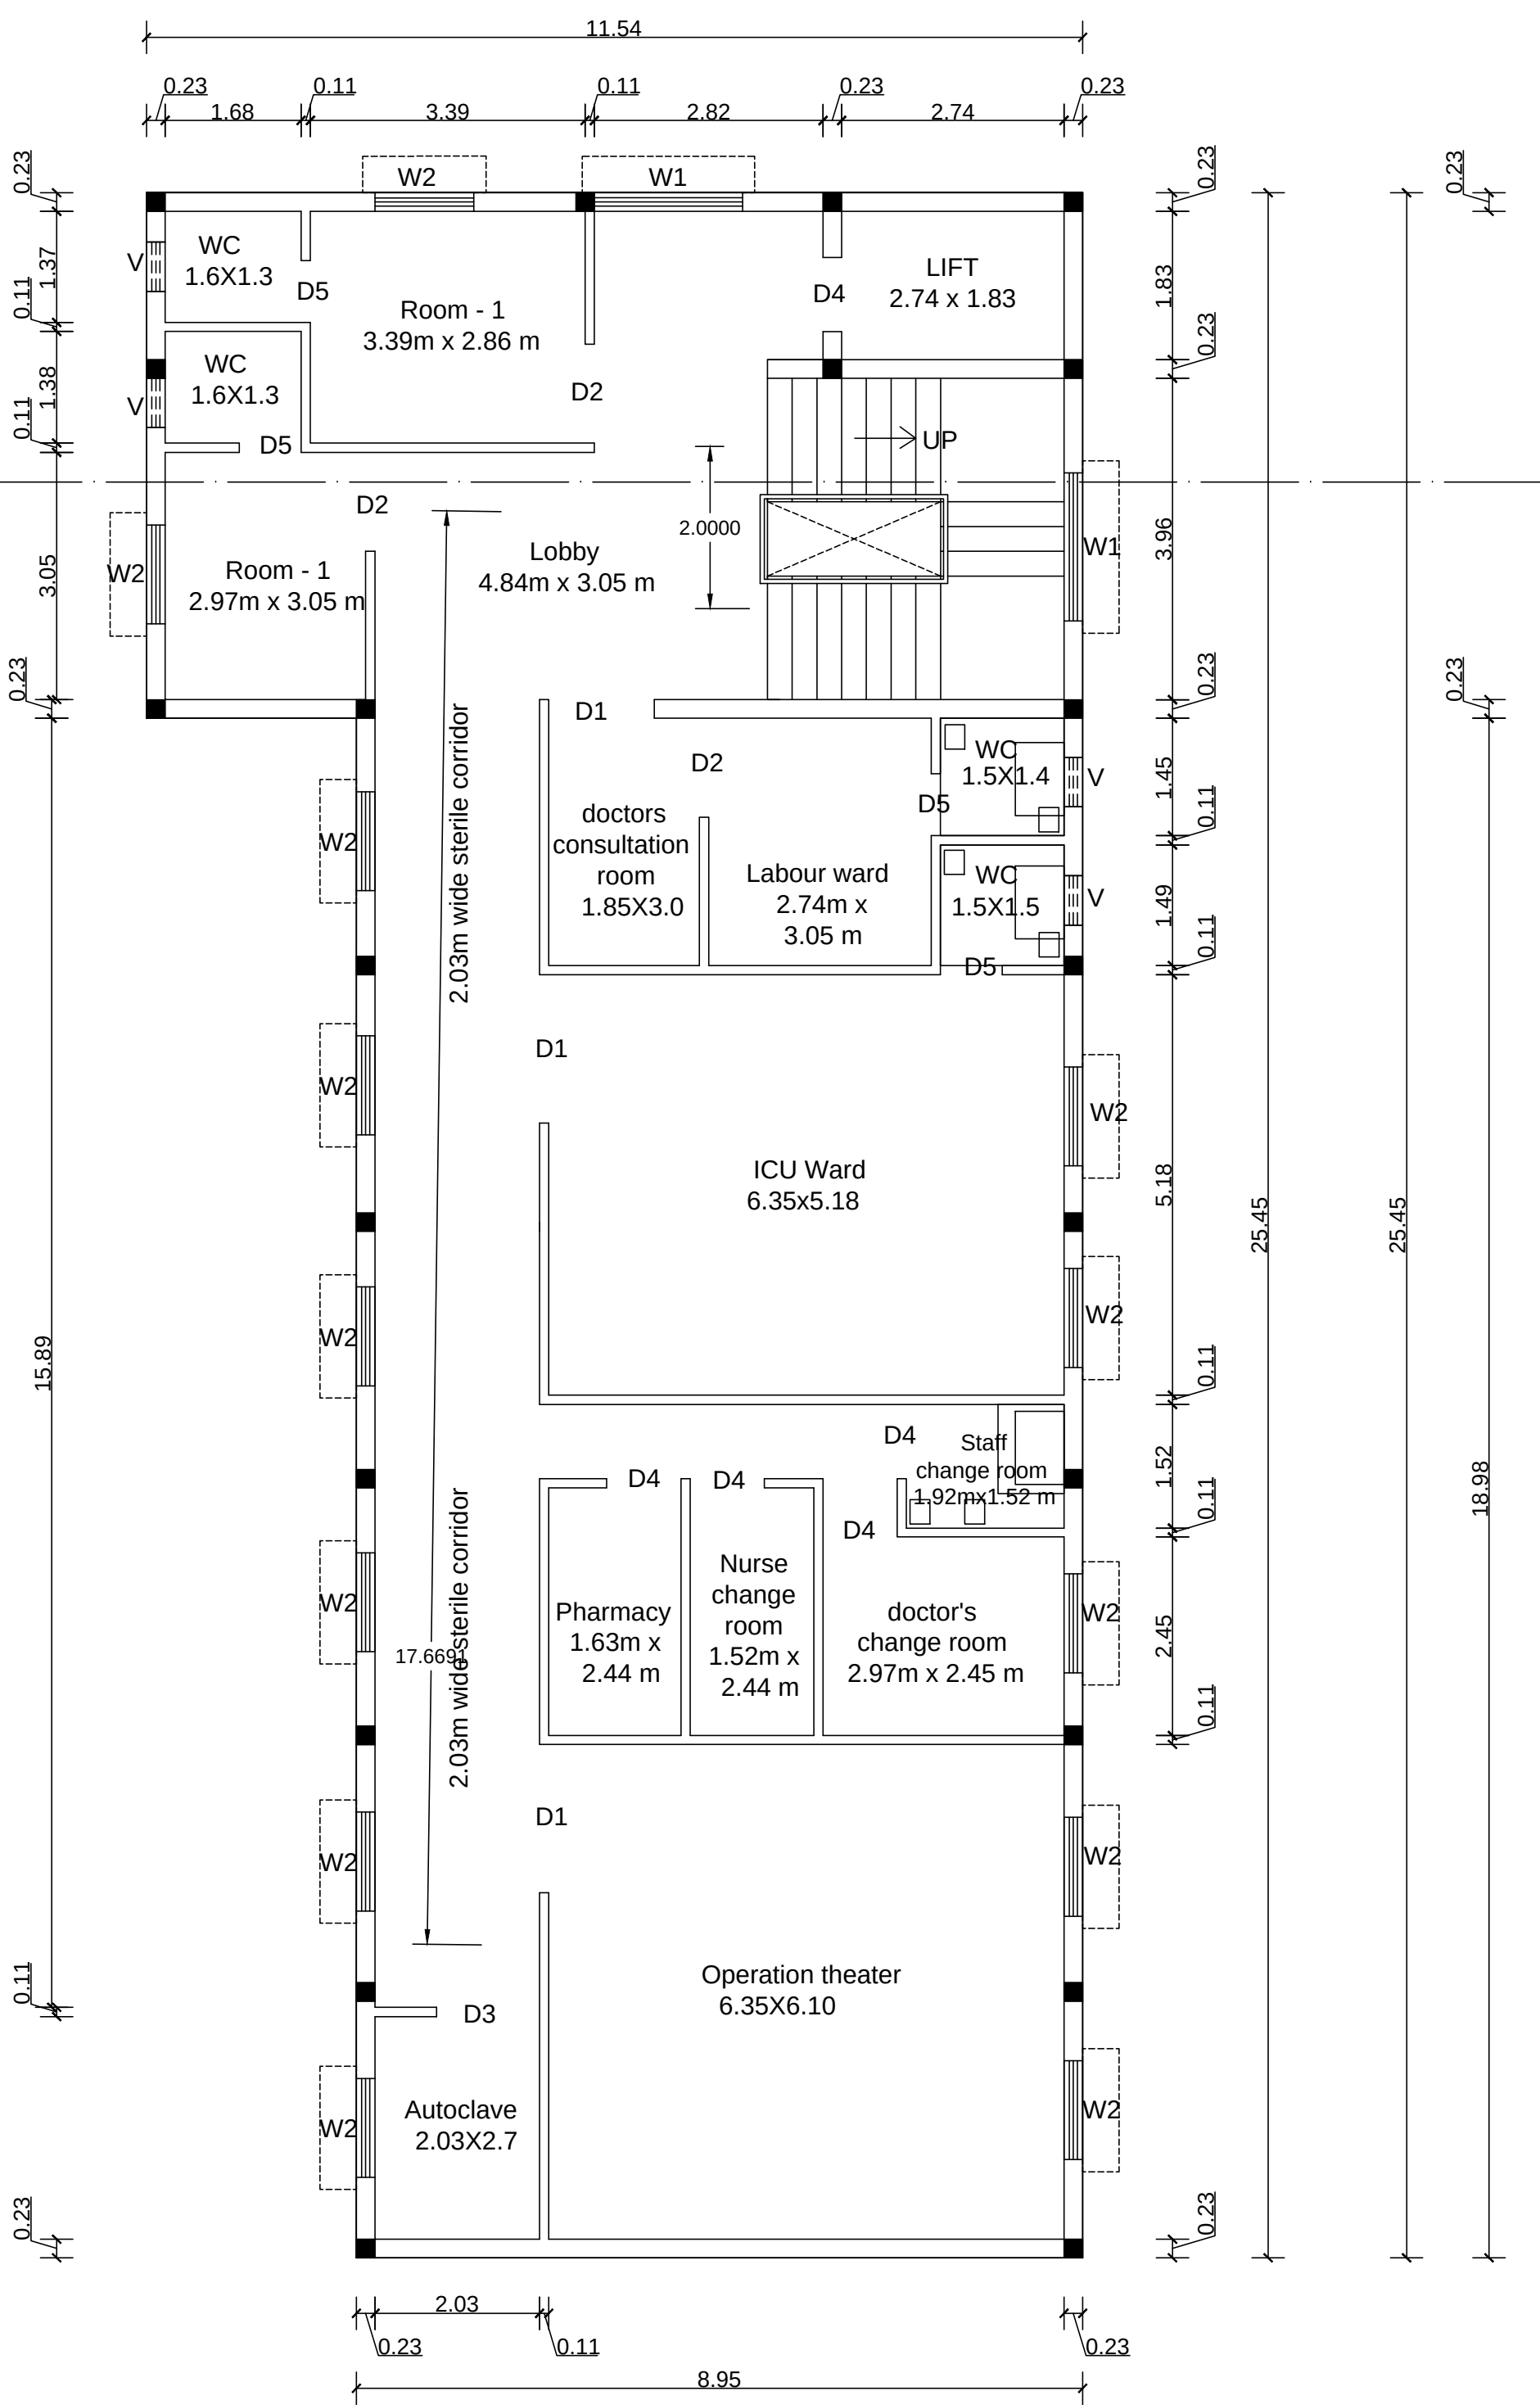

FIRST FLOOR PLAN

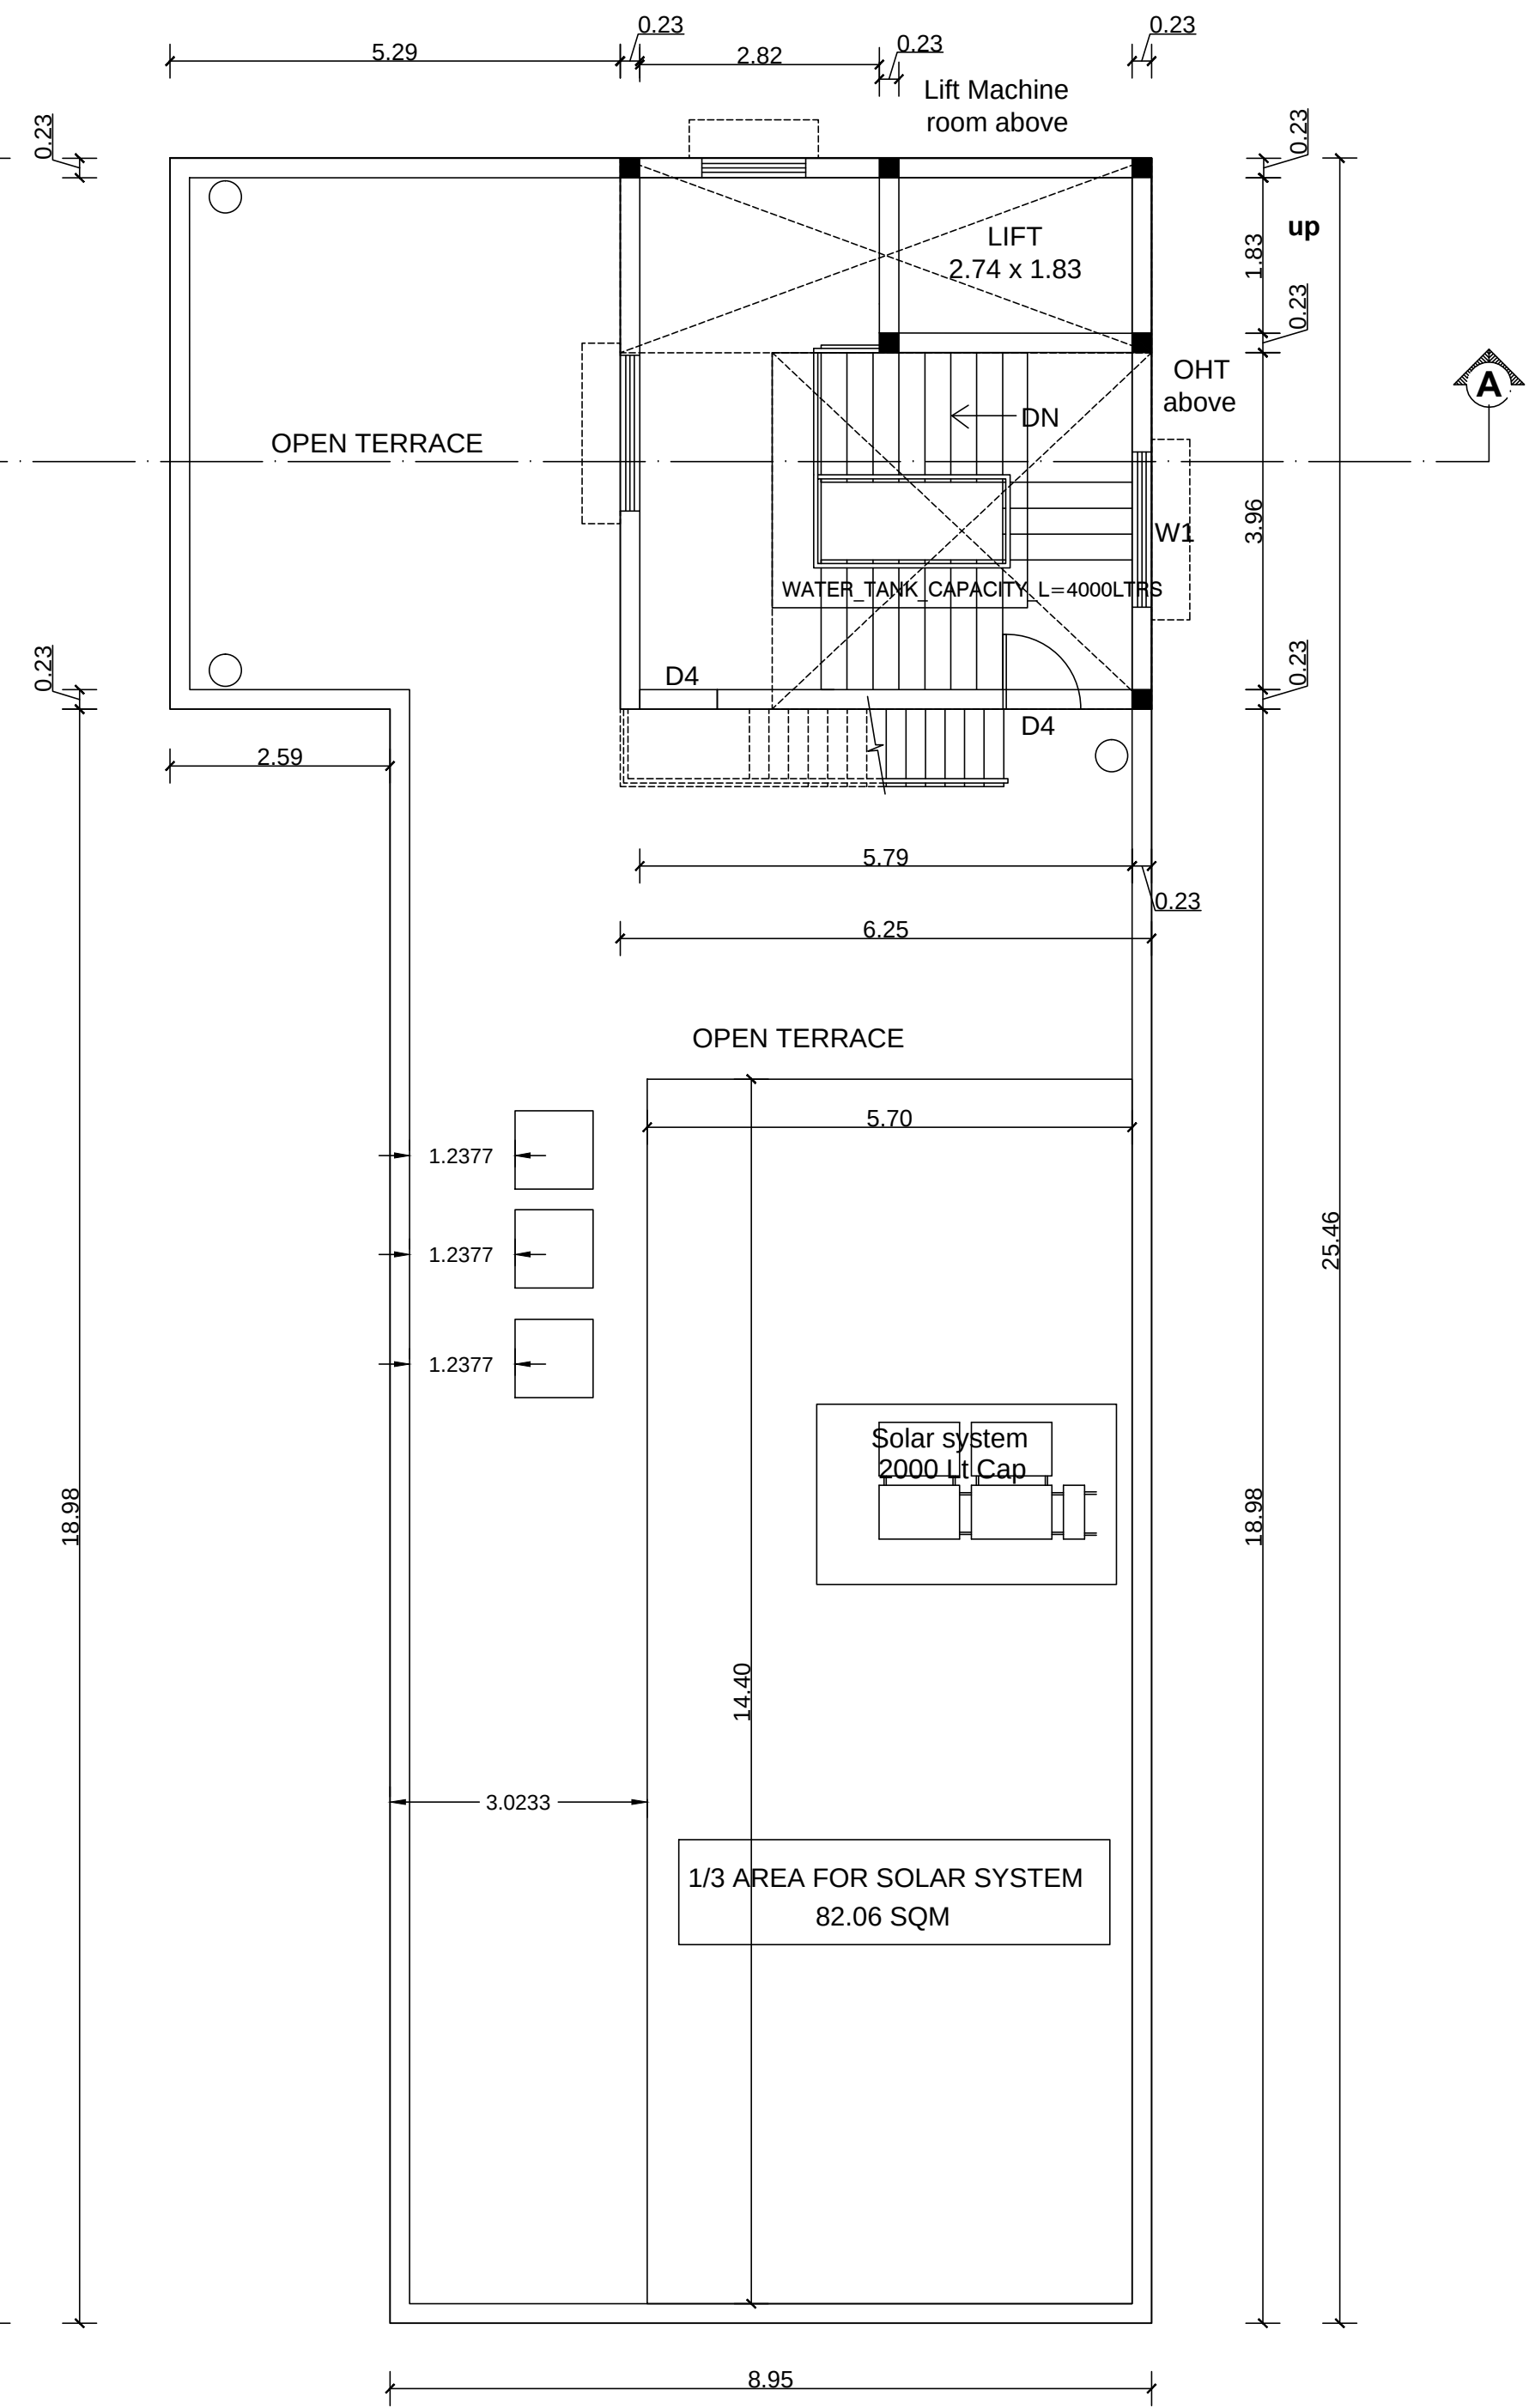

TERRACE FLOOR PLAN

SHEET NO : 2 / 2

PLAN SHOWING THE PROPOSED CONSTRUCTION OF NURSING HOME BUIDLING IN DOOR NO : 55, THAPAL STREET , OLD S.NO : 414/3C1, NEW S.NO : 414/3C1B , 4 OF GUMMIDIPOONDI VILLAGE, GUMMIDIPOONDI TOWN PANCHAYAT, GUMMIDIPOONDI TALUK, TIRUVALLUR DISTRICT.

SCHEDULE OF JOINERY

Main Door - MD1 - 1.83m x 2.13m
Main Door - MD2 - 1.52m x 2.13m
Door - D1 - 1.32m x 2.13m
Door - D2 - 1.22m x 2.13m
Door - D3 - 1.07m x 2.13m
Door - D4 - 0.91m x 2.13m
Door - D5 - 0.76m x 2.13m
Window - W1 - 1.83m x 1.22m
Window - W2 - 1.22m x 1.22m
Ventilator - V - 0.60m X 0.60m

DESCRIPTION	F.S.I AREA SQM	NON F.S.I AREA SQM	TOTAL SQM
NURSING HOME AREA			
GROUND FLOOR AREA	244.75	-----	244.75
FIRST FLOOR AREA	244.75	-----	244.75
HEAD ROOM (NON FSI)	-----	40.48	40.48
TOTAL BUILTUP AREA	489.50	40.48	529.98

SANITATION REQUIREMENTS

DESCRIPTION	REQUIRED		PROVIDED	
	MALE	FEMALE	MALE	FEMALE
TOILET	1	1	1	1
URINAL	1	---	1	-
WASH BASIN	1	1	1	1
DRINKER WATER FOUNTAINS	1	1	1	1
EMERGENCY FOUNTAINS	1	1	1	1

SOLAR HOT WATER SYSTEM DETAIL

NO OF PERSONS : 10 Nos
OTHERS PERSONS : 10 Nos
TOTAL NO OF PERSONS : 20 Nos
WATER CONSUMPTION @ 80 Lit / Person/day
TOTAL CONSUMPTION (20 X 80) : 1600 Lits
NO OF SWHS (2000 lit capacity) : 1 Nos

SPECIFICATION:

SUPER STRUCTURE : 9"TK B/W IN C.M 1:5
FOUNDATION : RCC COLUMN FOUNDATION
SLAB : RCC 1:2:4 4.5"TK
BEAM LINTEL SUNSHADE : RCC 1:2:4
WEATHERING COURSEIVE WITH PRESSED TILES
ELECTRIFICATION WORK CONCELLED WIRING

WWT - WASTE WATER TANK
OHT - OVER HEAD TANK
RWVH - RAIN WATER HARVESTING
SWHS - SOLAR WATER HEATING SYSTEM
FE - FIRE EXTINGUISHER
EA - EMERGENCY ALARM
SB - SAND BUCKET

SCALE : 1"=8' OR [1:100]





N	E	S	W	COLOR INDEX	
				SITE BOUNDARY	
				EXISTING ROAD	
				PROPOSED BUILDING	

P. Mariappan
P-MARIAPPAN, S.E., MIE.,
Consulting Civil & Structural Engineer,
Registered Structural
Engineer Grade-1 (C&S) Reg No: 98412/2015 / 97 / 013
DTCP
Ph : 36745655, Cell : 9841296750







STRUCTURAL ENGINEER

V. Samany
SIGNATURE OF THE APPLICANT

Dhinesh T. Arinath
Dhinesh T. Arinath
Reg No: TVLR/RA/GR/VSP/05/001
10/1, 2nd Street, Kasthuribai Nagar,
Avadi, Chennai-600 054.
dhinesh.architect@gmail.com
-91 73730 83060 / 89003 66666
ARCHITECT / ENGINEER

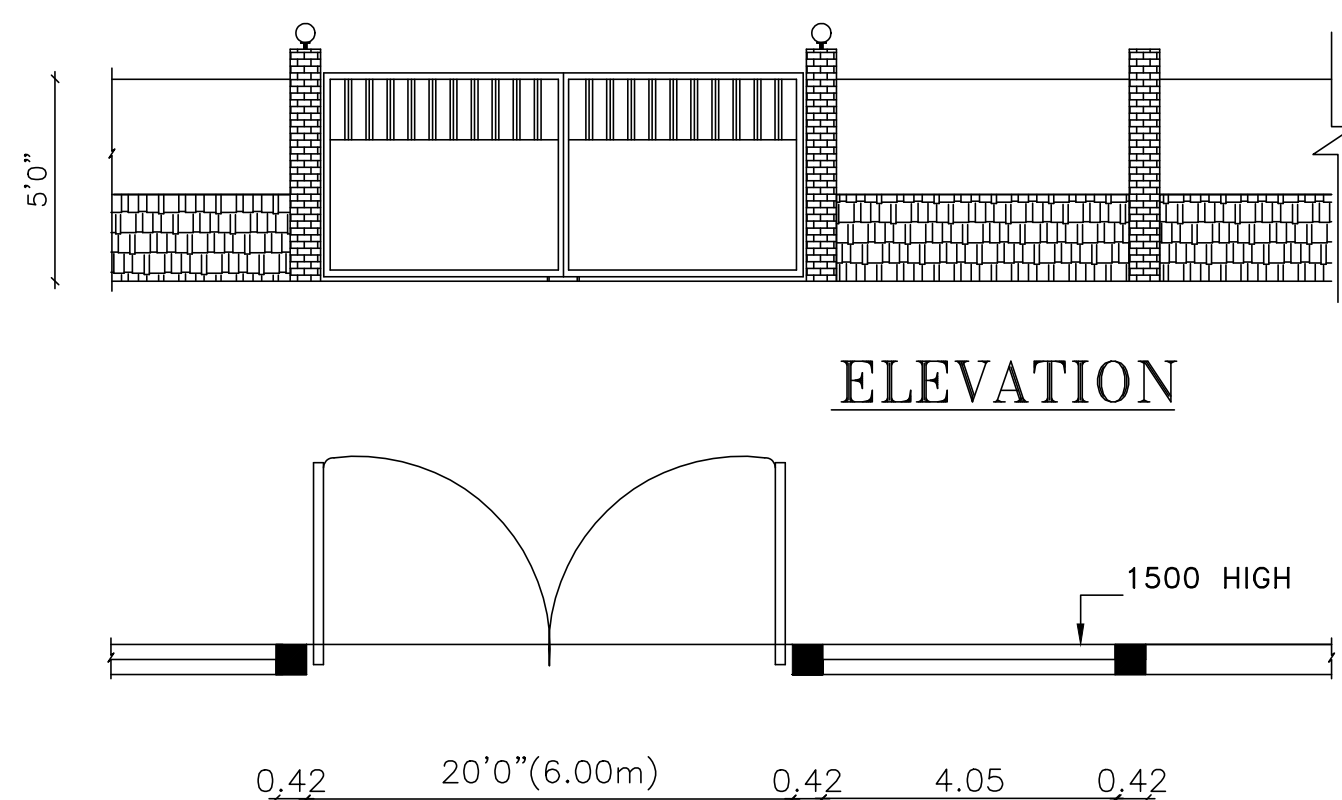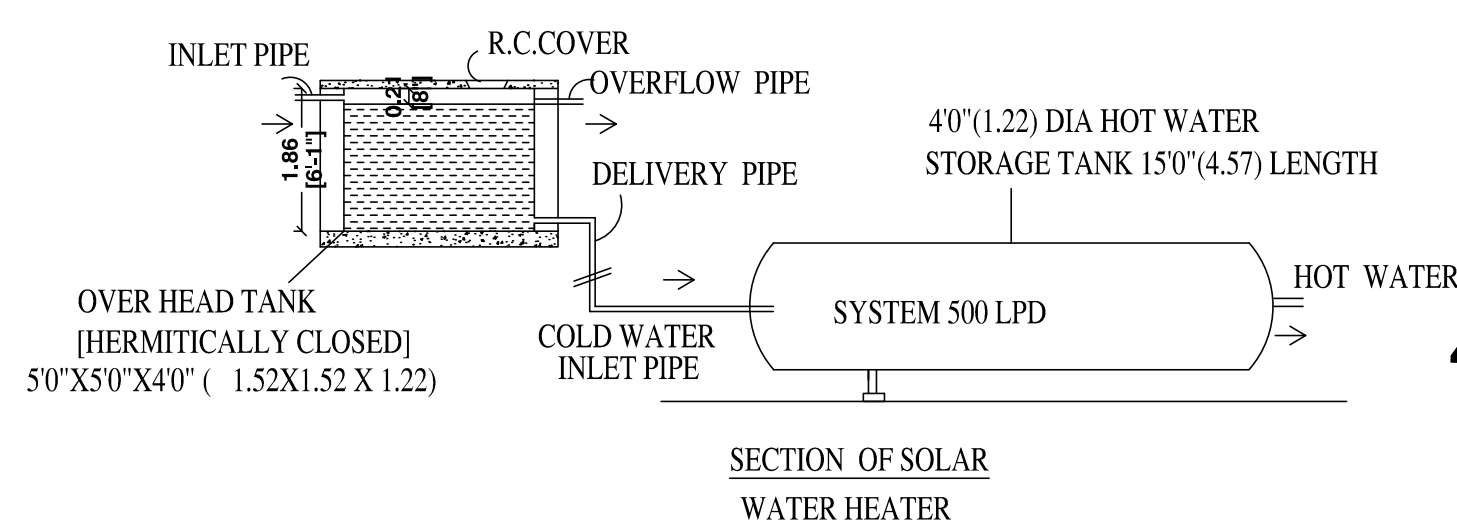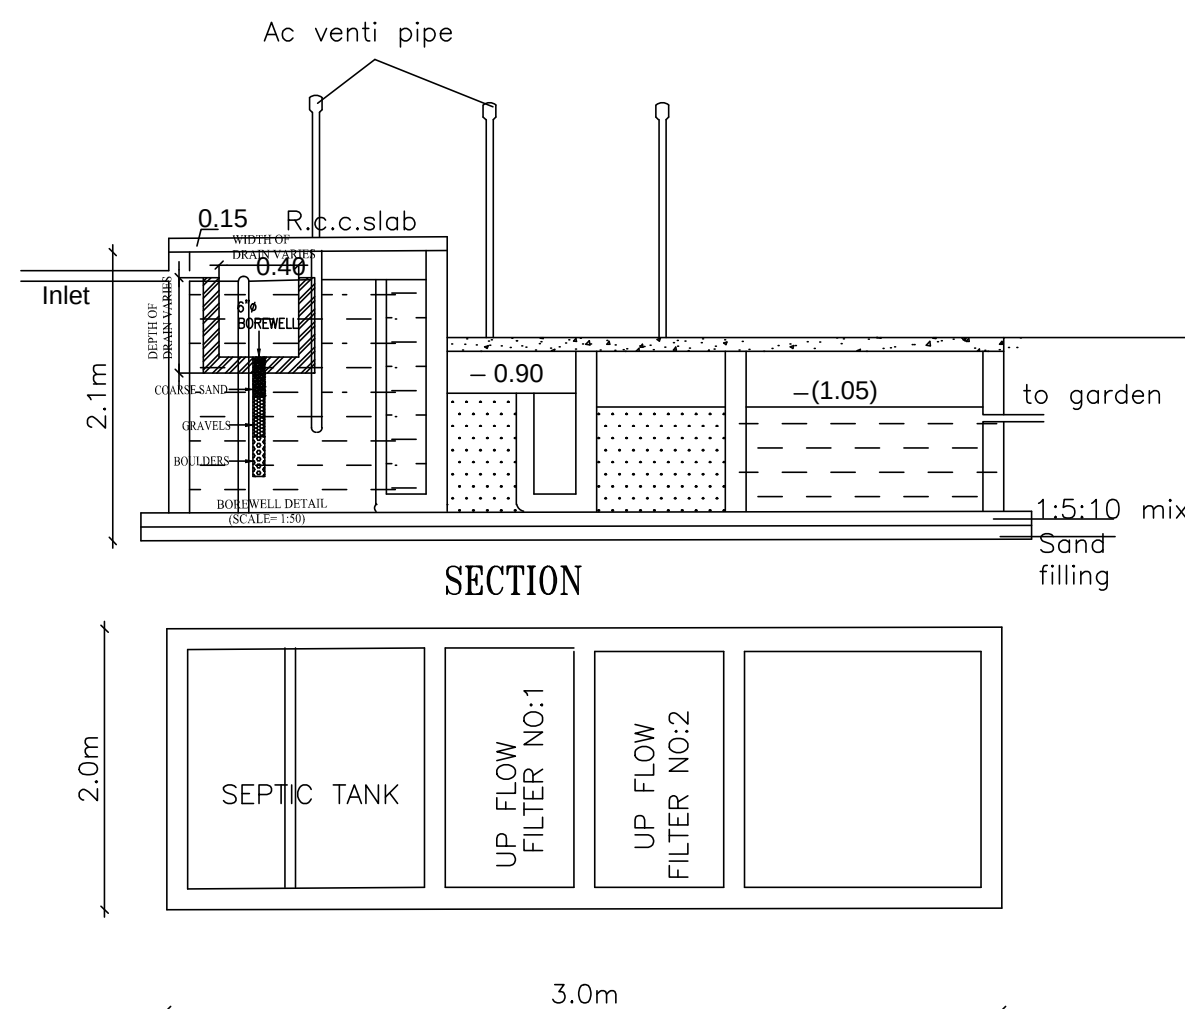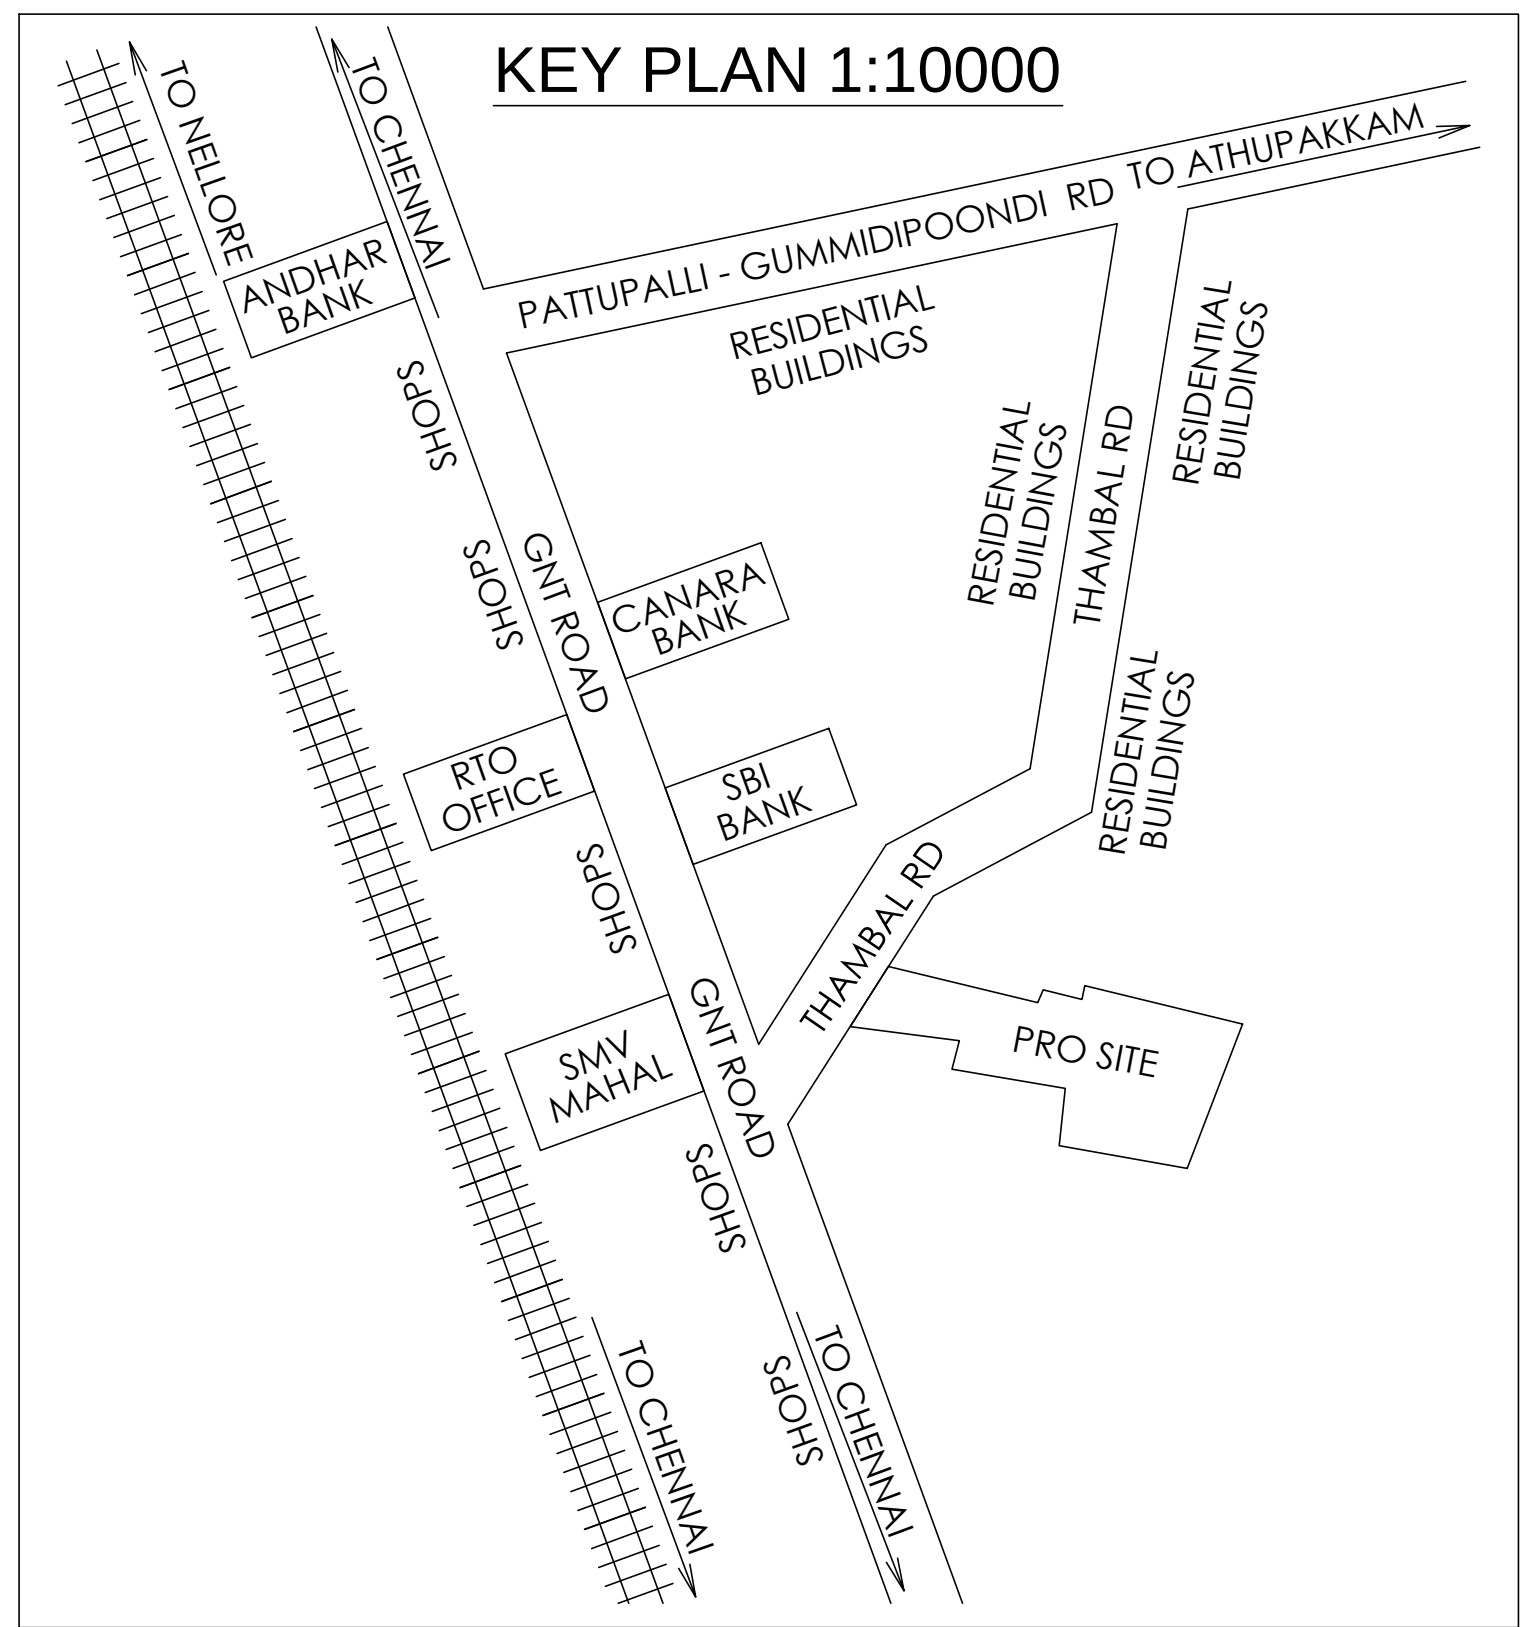

Plan Compound wall Detail

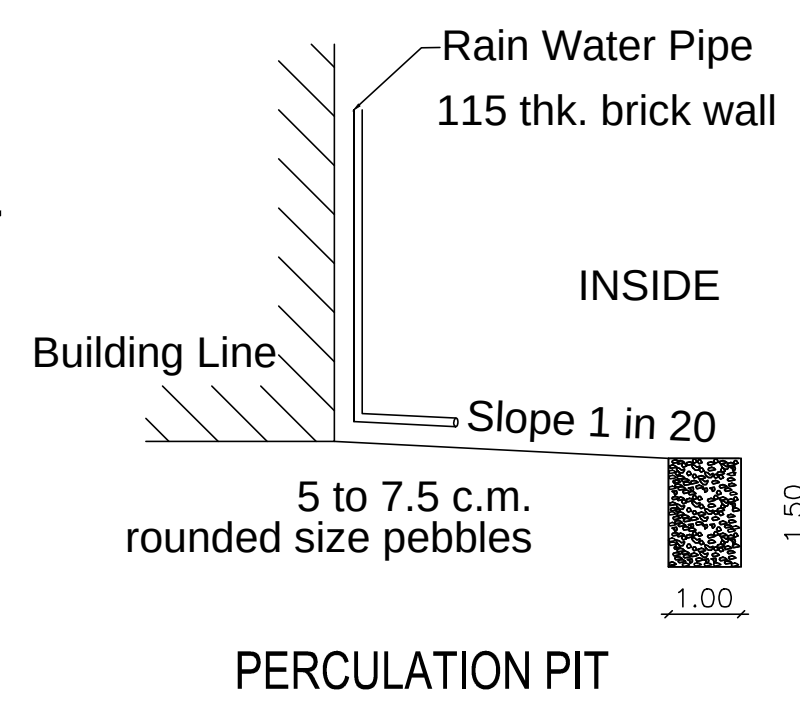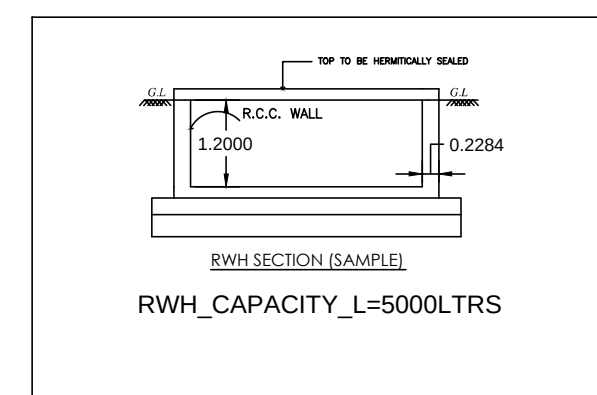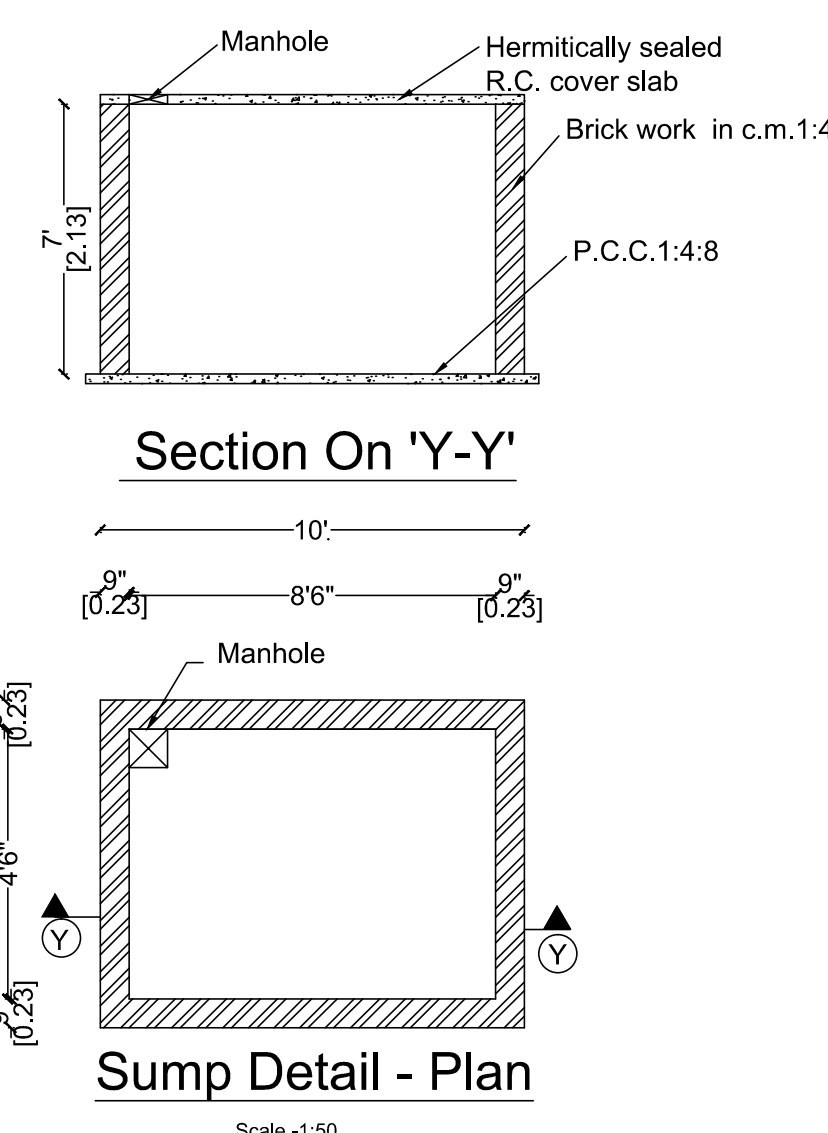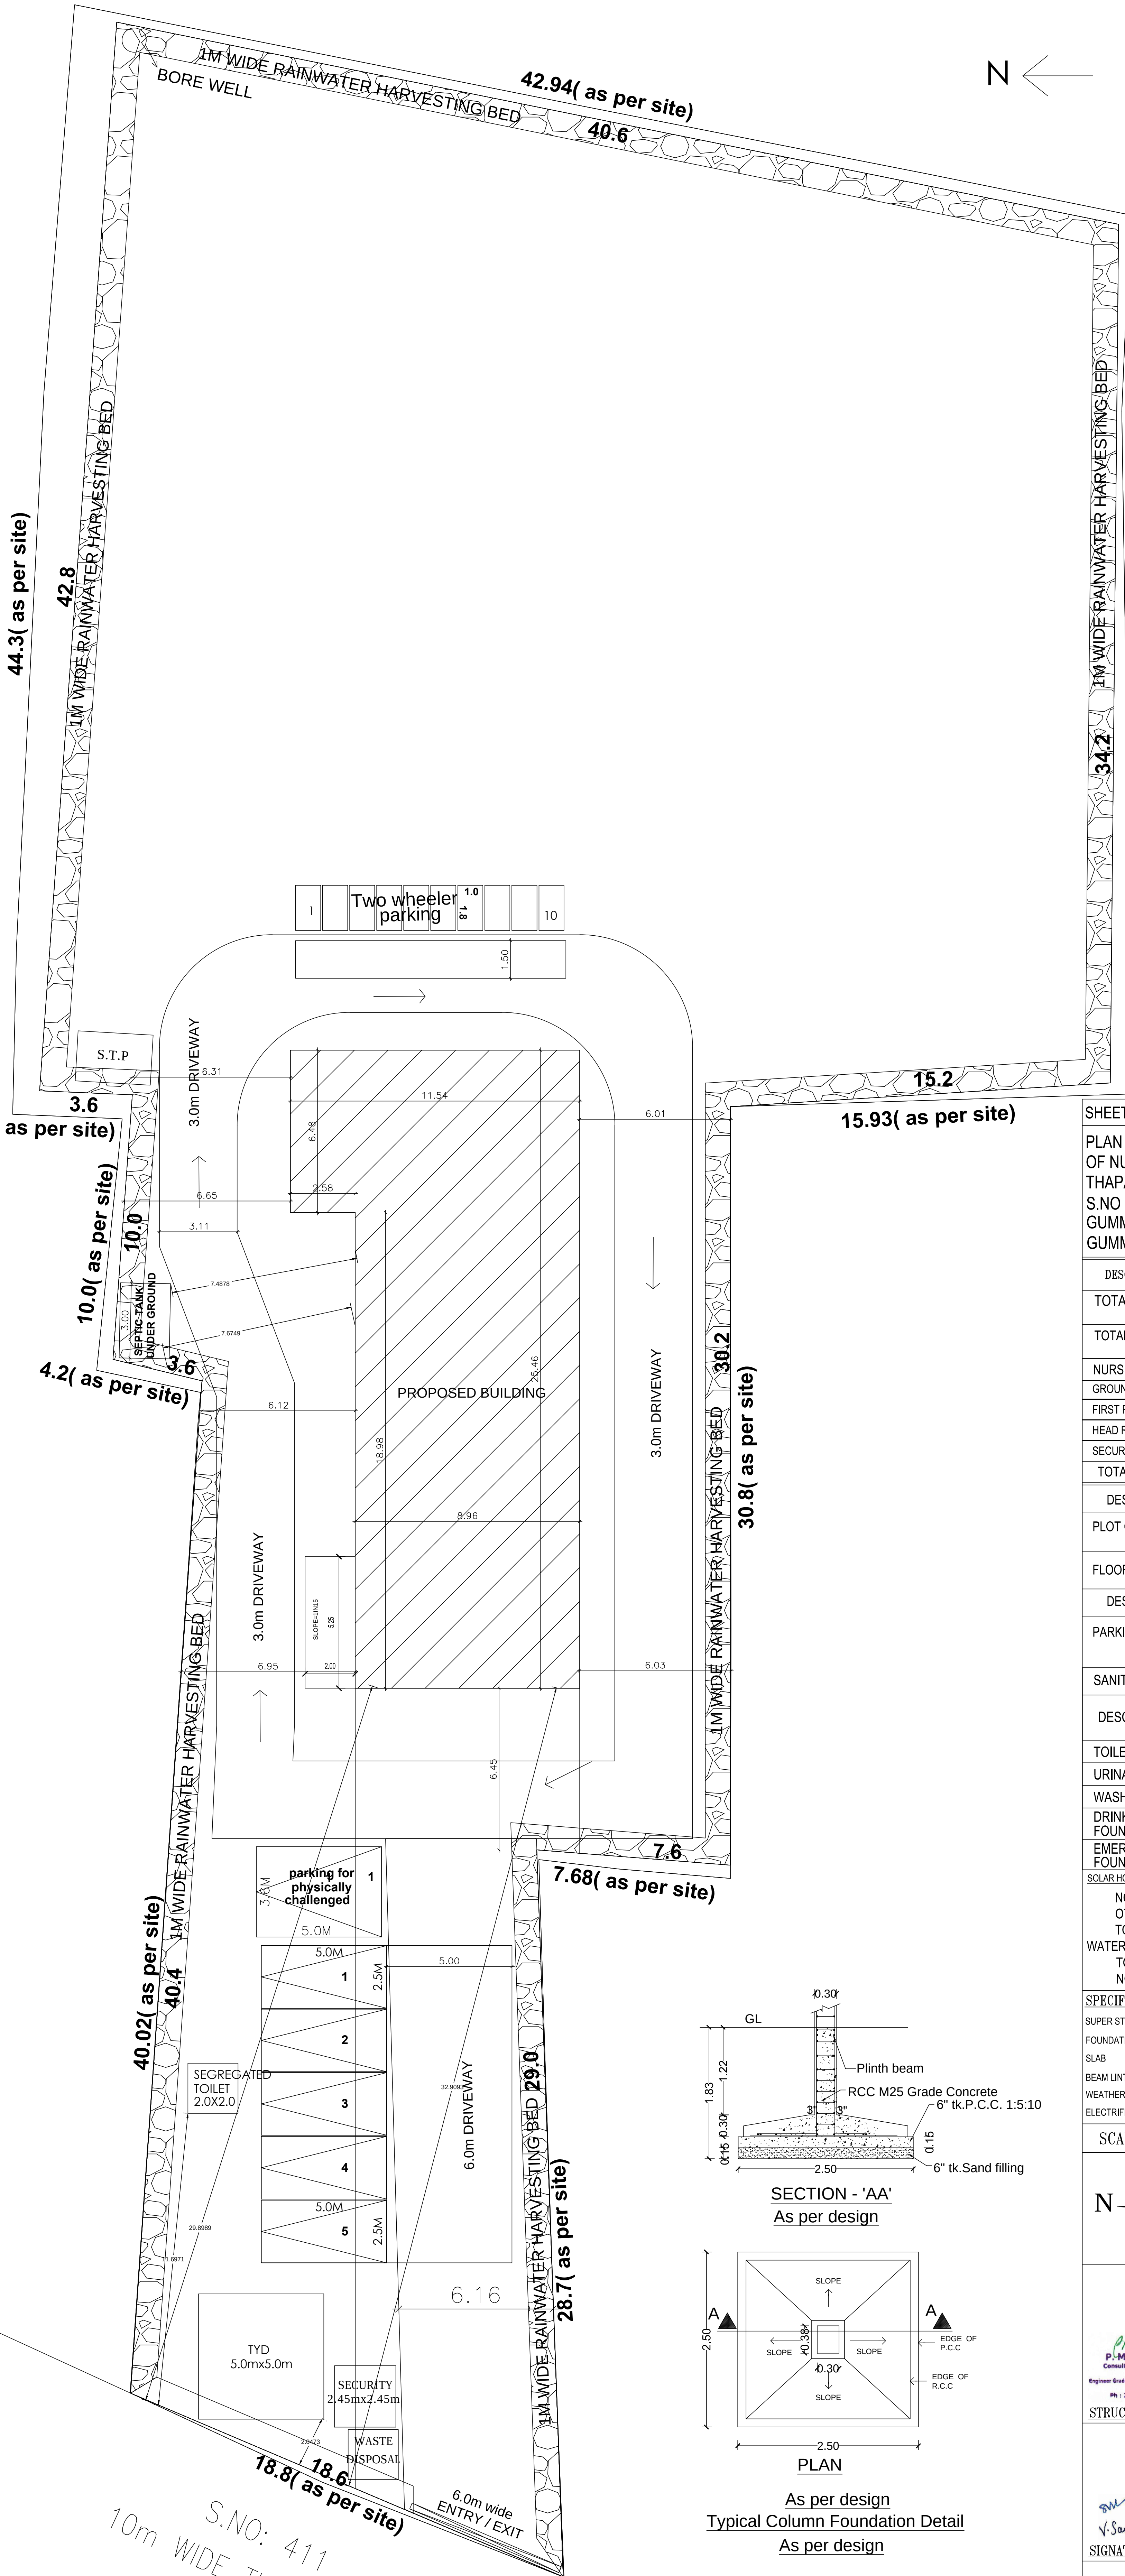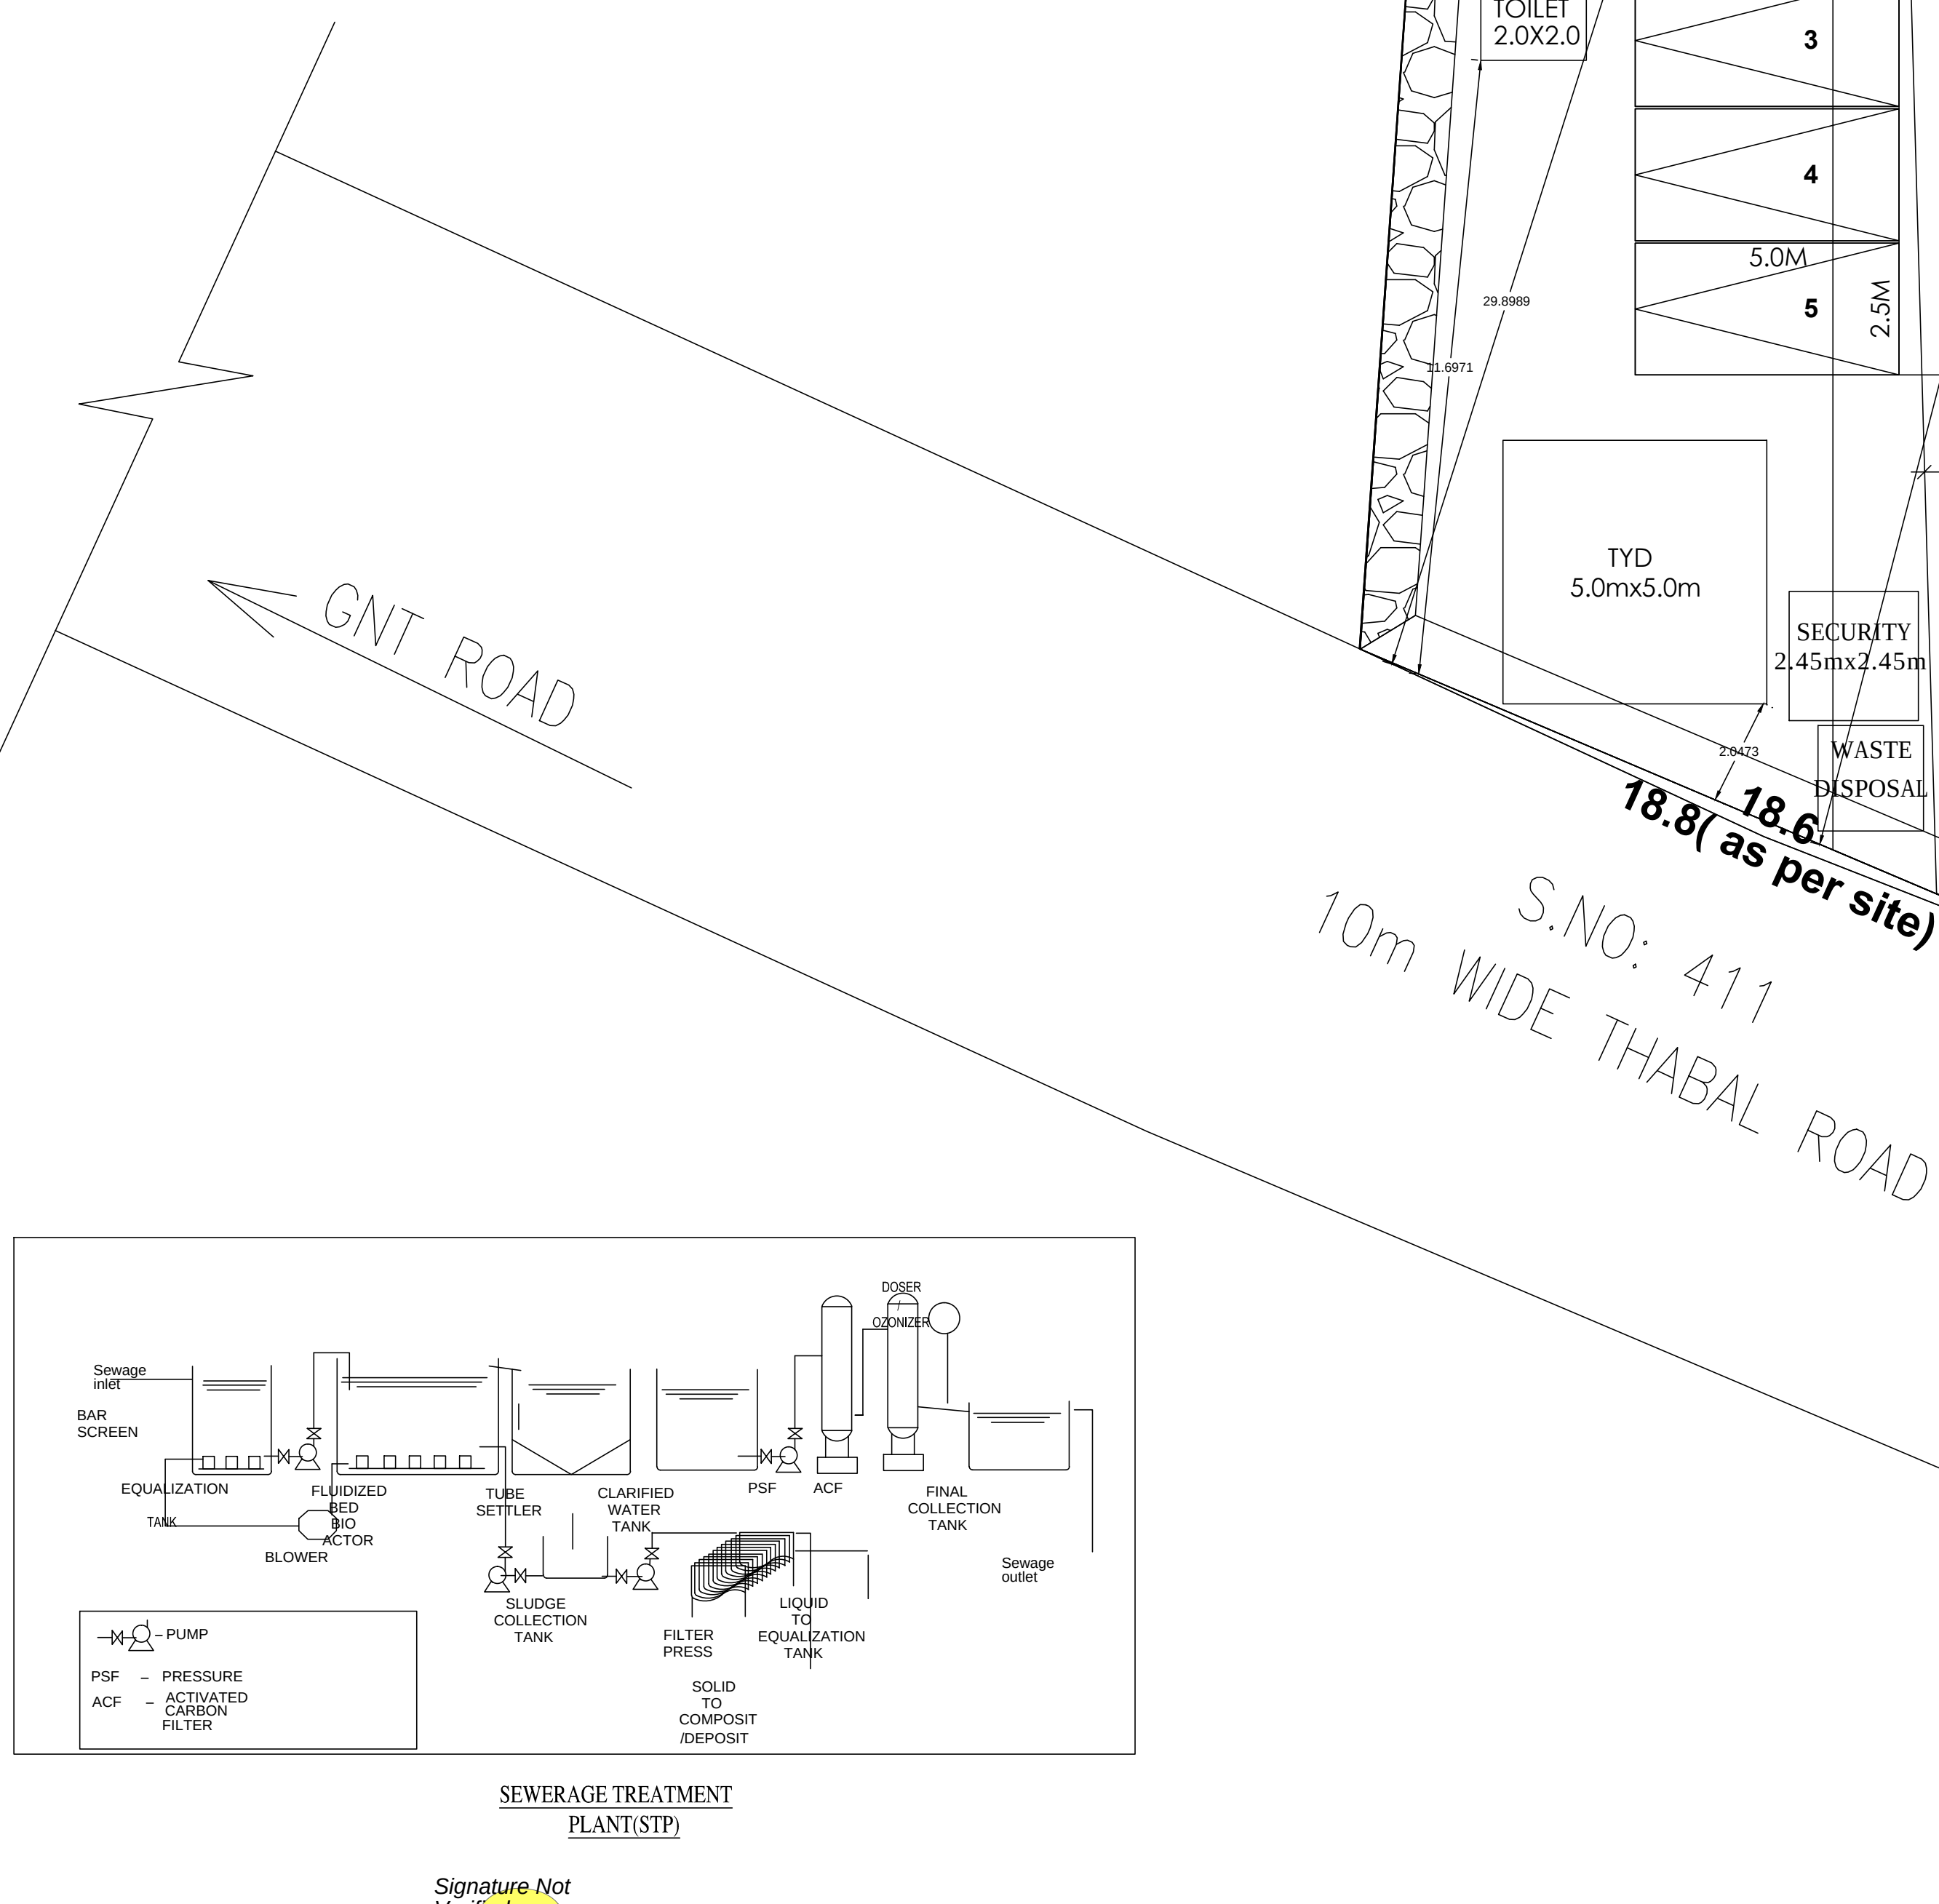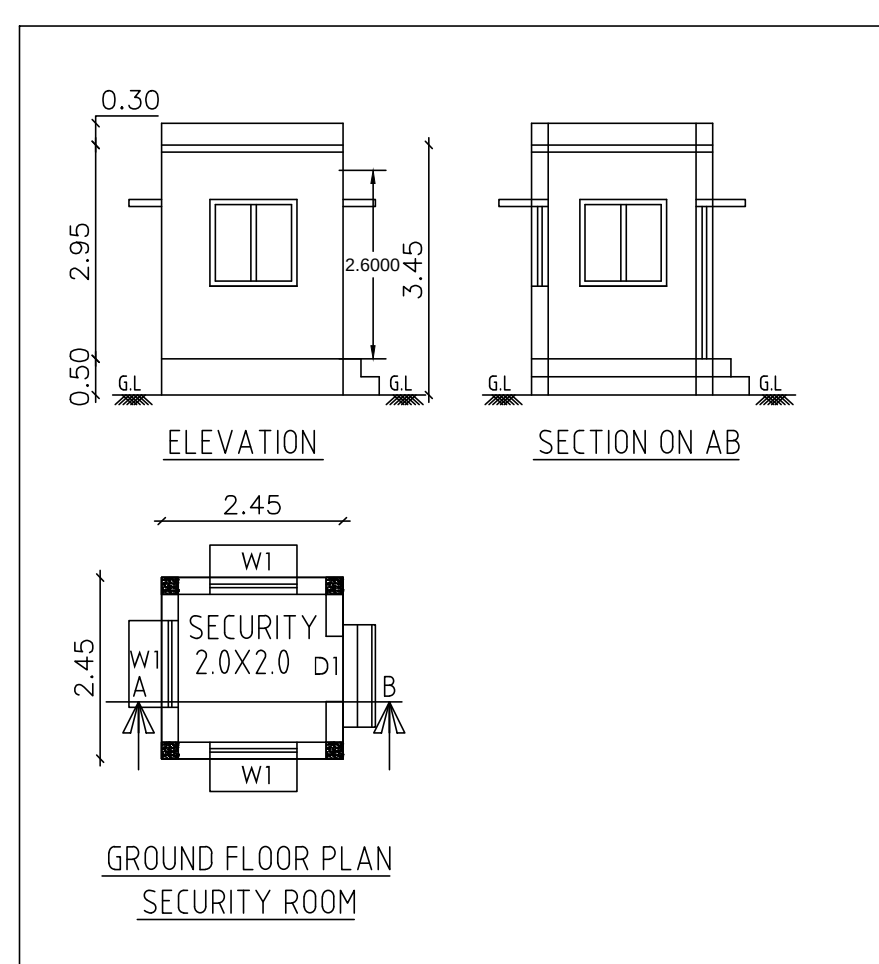

SHEET NO : 1 / 2

PLAN SHOWING THE PROPOSED CONSTRUCTION OF NURSING HOME BUILDING IN DOOR NO : 55, THAPAL STREET , OLD S.NO : 414/3C1. NEW S.NO : 414/3C1B , 4 OF GUMMIDIPOONDI VILLAGE, GUMMIDIPOONDI TOWN PANCHAYAT, GUMMIDIPOONDI TALUK, TIRUVALLUR DISTRICT.

DESCRIPTION	F.S.I AREA SQM	NON F.S.I AREA SQM	TOTAL SQM
TOTAL SITE AREA as per site	2824.86		
TOTAL SITE AREA as per patta	2700.00		
NURSING HOME AREA			
GROUND FLOOR AREA	244.75	----	244.75
FIRST FLOOR AREA	244.75	----	244.75
HEAD ROOM (NON FSI)	----	40.48	40.48
SECURITY ROOM (NON FSI)	----	6.00	6.00
TOTAL BUILTUP AREA	489.50	46.48	535.98

DESCRIPTION	CALCULATION	PROPOSED
PLOT COVERAGE	244.75 / 2700.00 X 100	9.06%
FLOOR AREA RATIO	489.50 / 2700.00	0.181
DESCRIPTION REQUIRED PROPOSED		
PARKING AREA	CARS : 4 nos TWO WHEELER : 4 nos	5 nos 10 nos

SANITATION REQUIREMENTS				
DESCRIPTION	REQUIRED		PROVIDED	
	MALE	FEMALE	MALE	FEMALE
TOILET	1	1	1	1
URINAL	1	---	1	-
WASH BASIN	1	1	1	1
DRINKER WATER FOUNTAINS	1	1	1	1
EMERGENCY FOUNTAINS	1	1	1	1

SOLAR HOT WATER SYSTEM DETAIL

NO OF PERSONS : 10 Nos
OTHERS PERSONS : 10 Nos
TOTAL NO OF PERSONS : 20 Nos
WATER CONSUMPTION @ 80 Lit / Person/day
TOTAL CONSUMPTION (20 X 80) : 1600 Lits
NO OF SWHS (2000 lit capacity) : 1 No

SPECIFICATION:

SUPER STRUCTURE : 9"TK B.W IN C.M 1:5
FOUNDATION : RCC COLUMN FOUNDATION
SLAB : RCC 12:4 4.5"TK
BEAM LINTEL SUNSHADE : RCC 12:4
WEATHERING COURSE WITH PRESSED TILES
ELECTRIFICATION WORK CONCEALED WIRING

WWT - WASTE WATER TANK
OHT - OVER HEAD TANK
RWH - RAIN WATER HARVESTING
SWHS - SOLAR WATER HEATING SYSTEM
FE - FIRE EXTINGUISHER
EA - EMERGENCY ALARM
SB - SAND BUCKET

SCALE : 1"=8' OR [1:100]	
	COLOR INDEX
	SITE BOUNDARY
	EXISTING ROAD
	PROPOSED BUILDING

P. MARIAPPAN, E.E. M.E.,
Consulting Civil & Structural Engineering,
Registered Structural Engineer Grade-II, No. 10, 1st Floor, 10th Street, 10th Cross, 10th Lane, 10th Block, 10th Ward, 10th City, 10th District, 10th State, 10th Country.
Ph : 28745858, 9841286758
STRUCTURAL ENGINEER

SIGNATURE OF THE APPLICANT

ARCHITECT / ENGINEER