






- 1.The proposed site is boundarised as “A to L” and Numbered as SWP/L.P/M.S (GLPA) No. 08/2024 and Site Approval is being given.
- 2.The building plan Numbered as SWP/B.P/M.S.(GLPA) No. 01/2024.

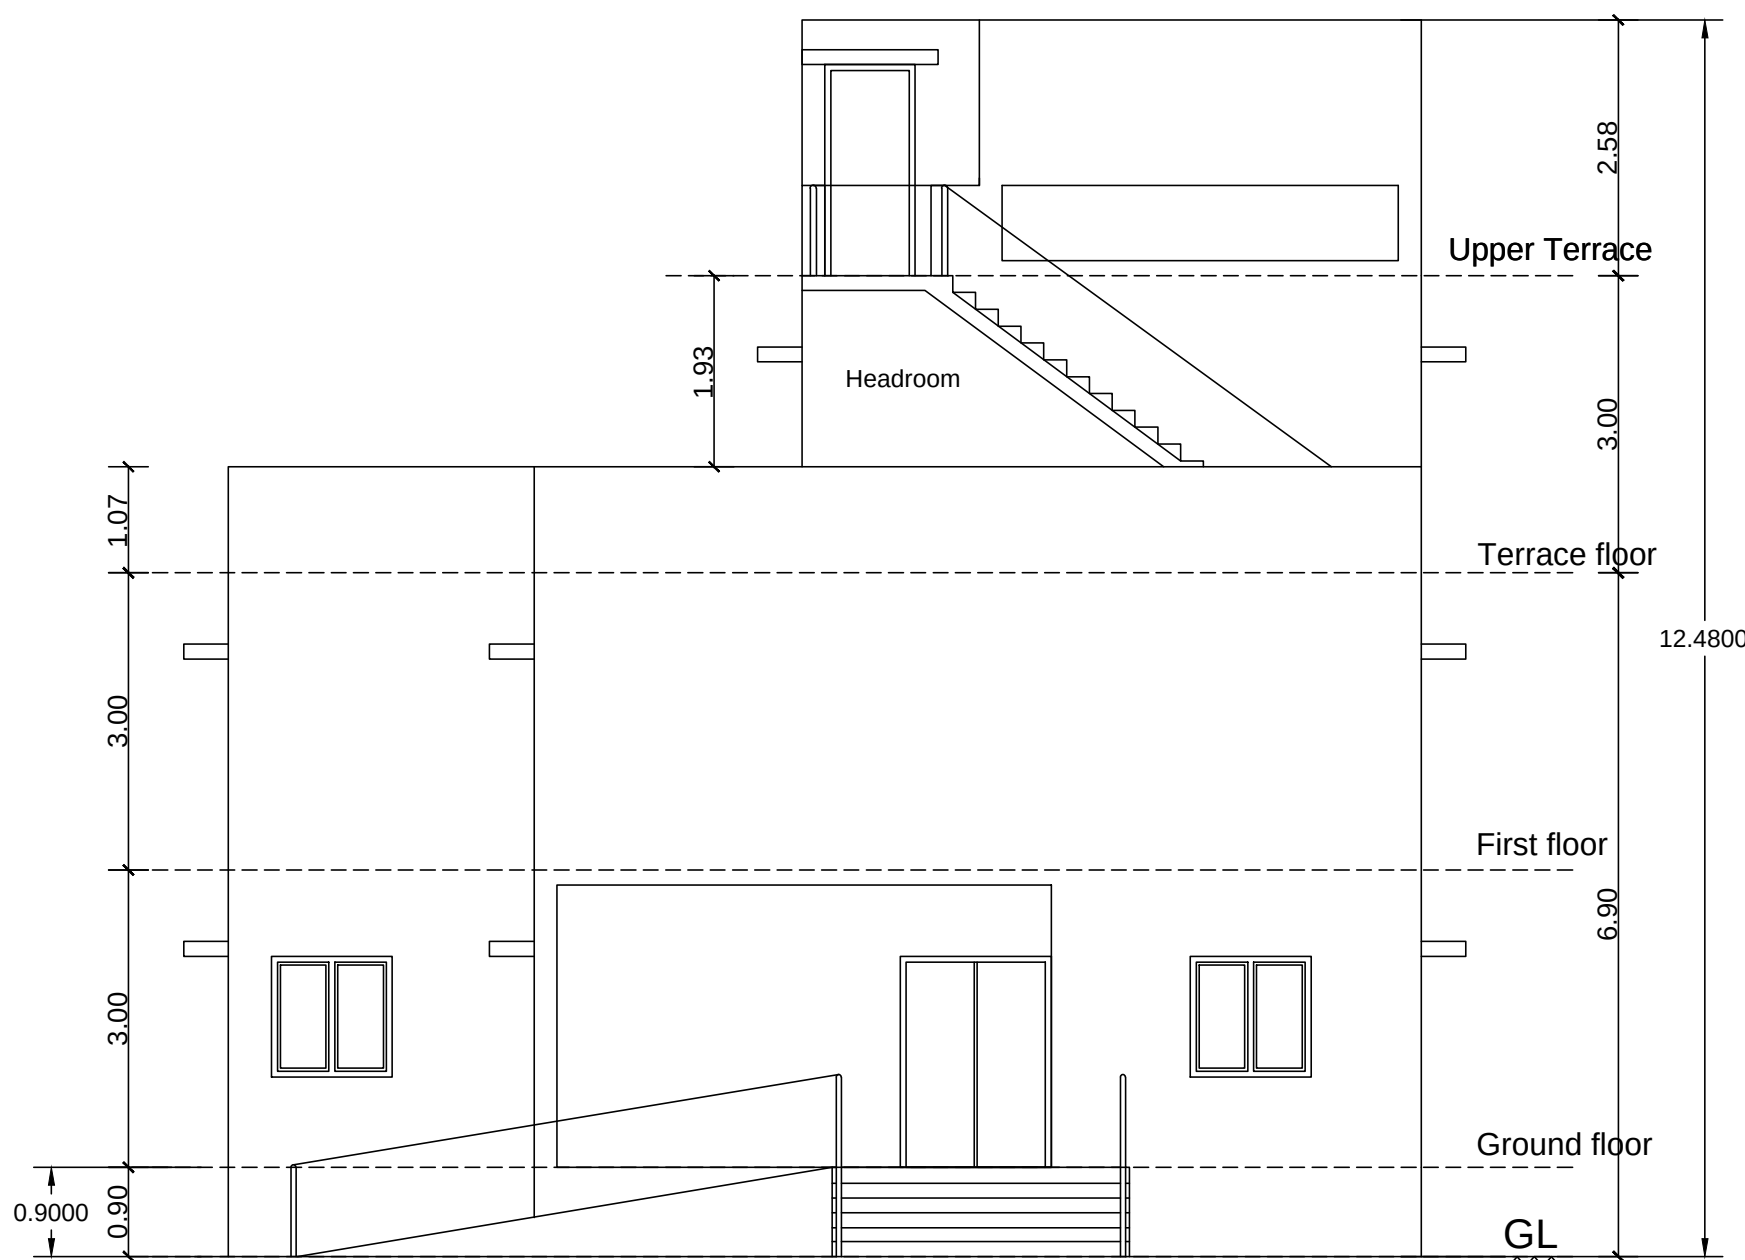


FRONT ELEVATION

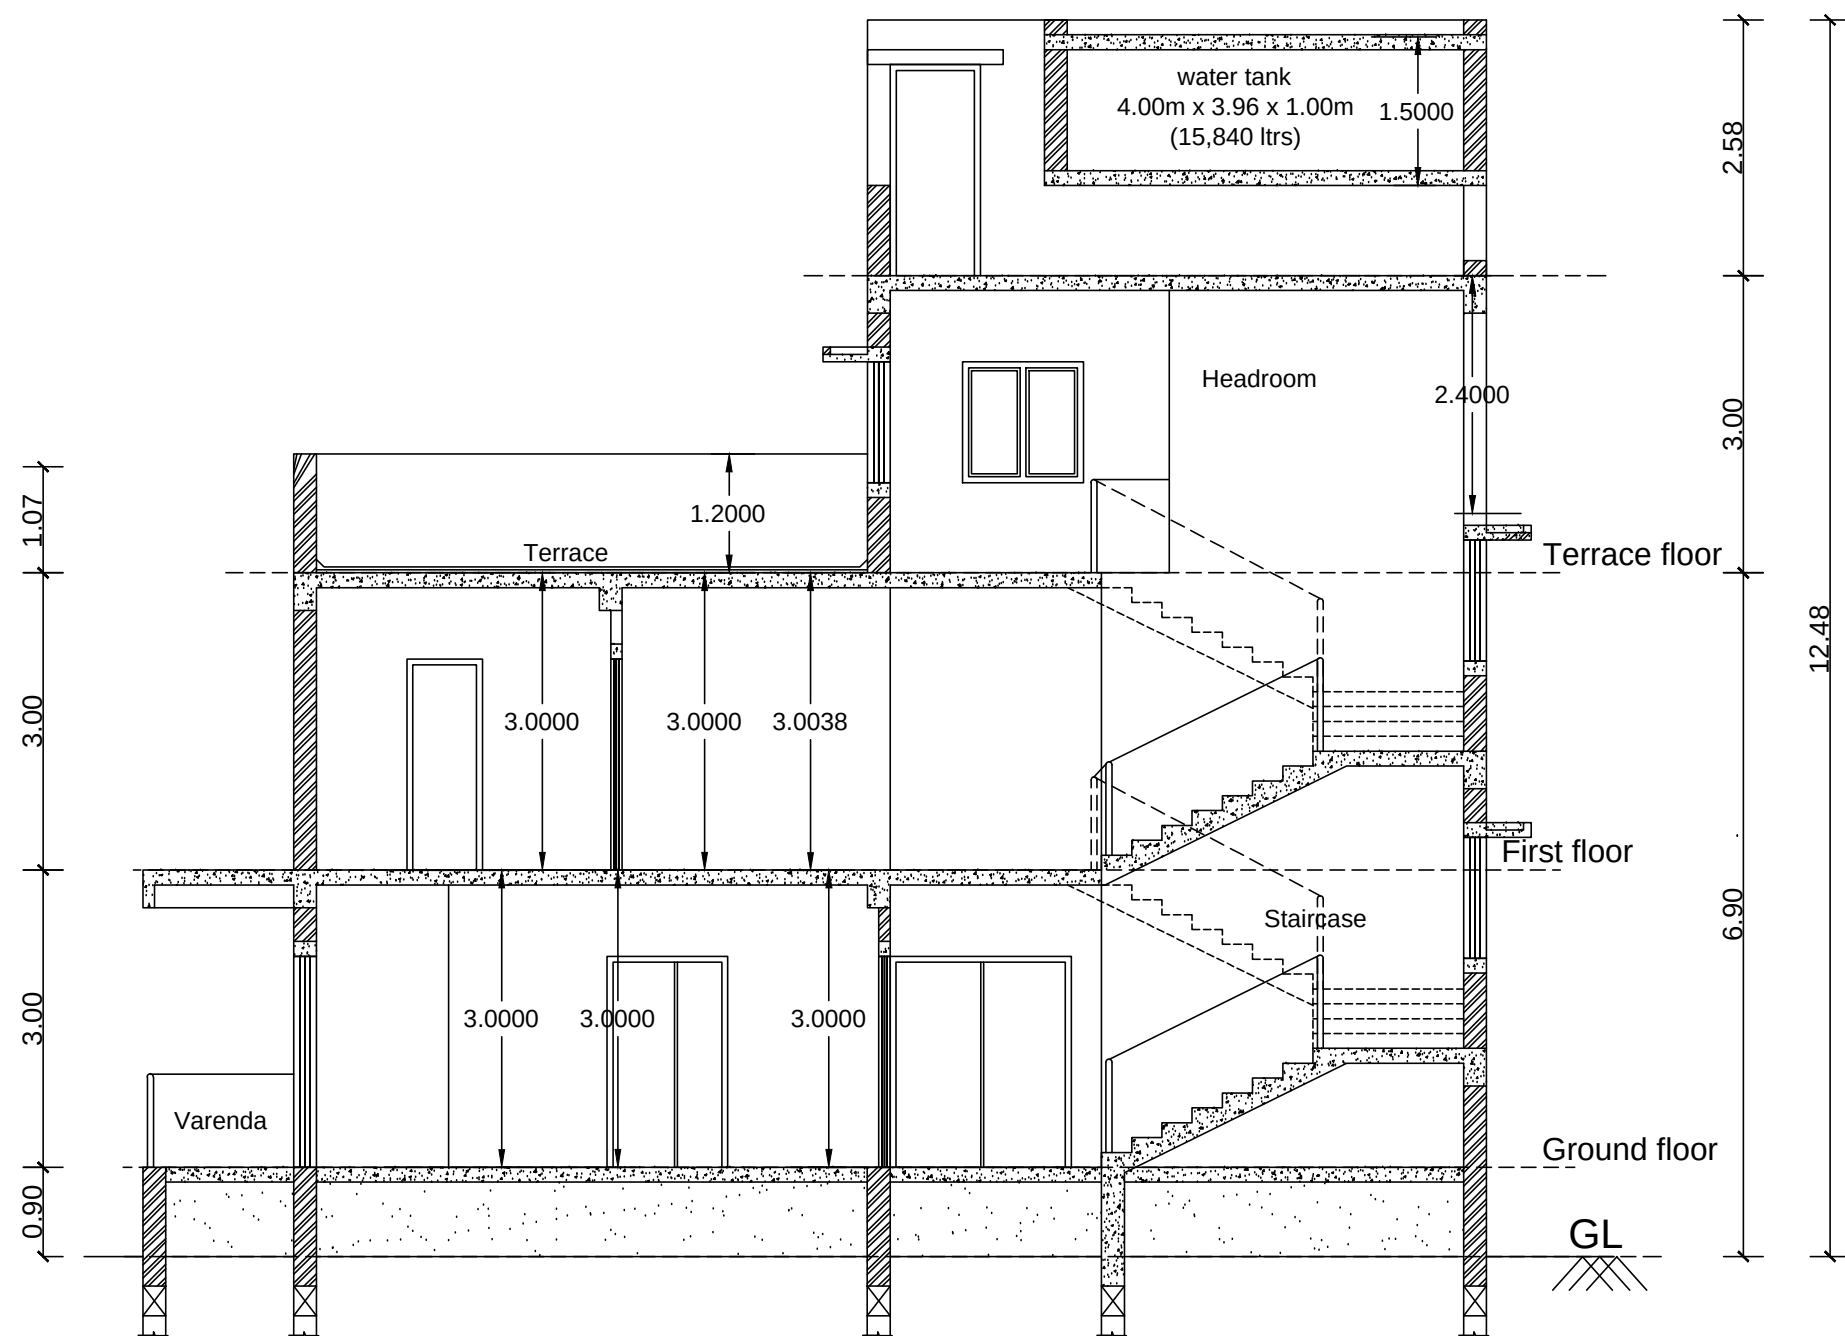


SECTION AA

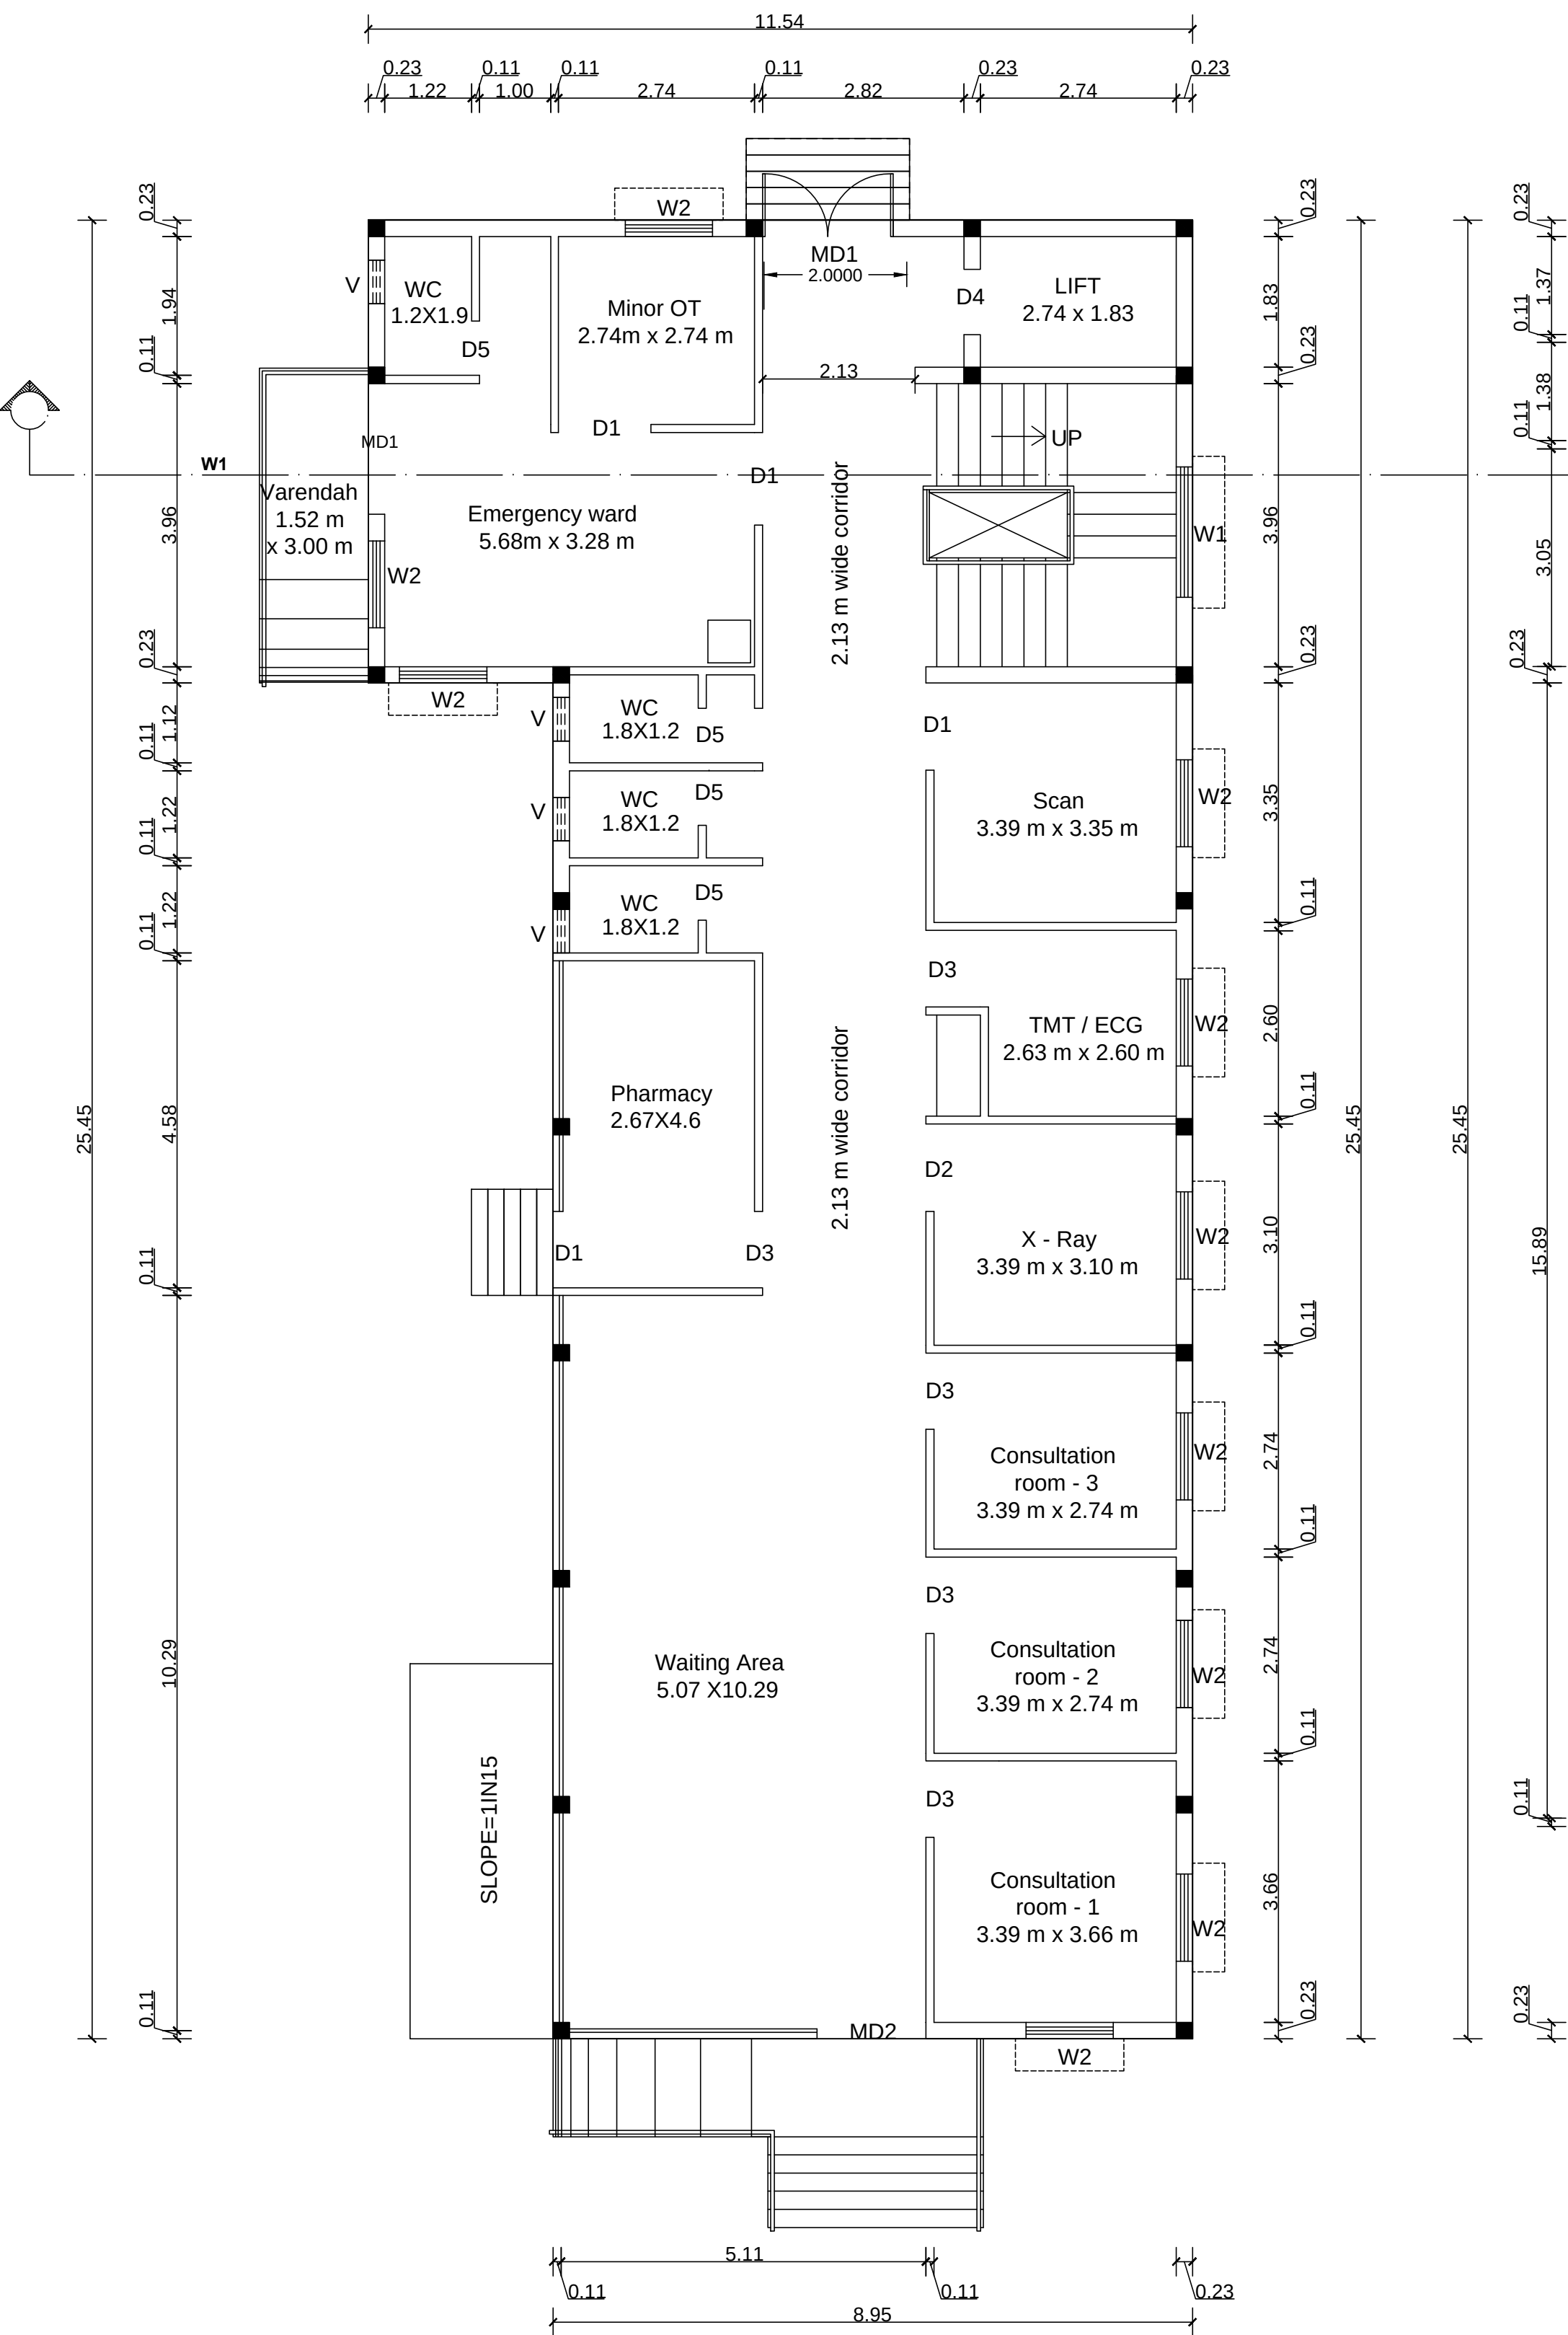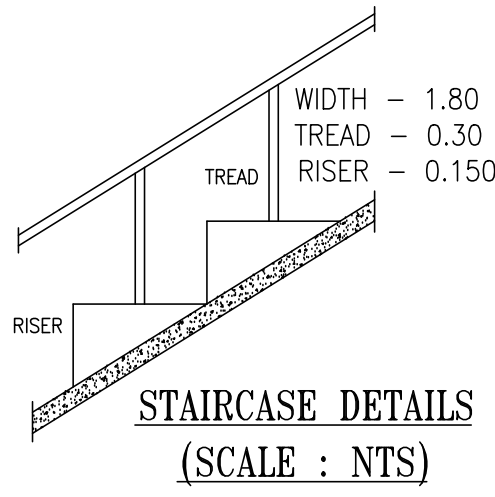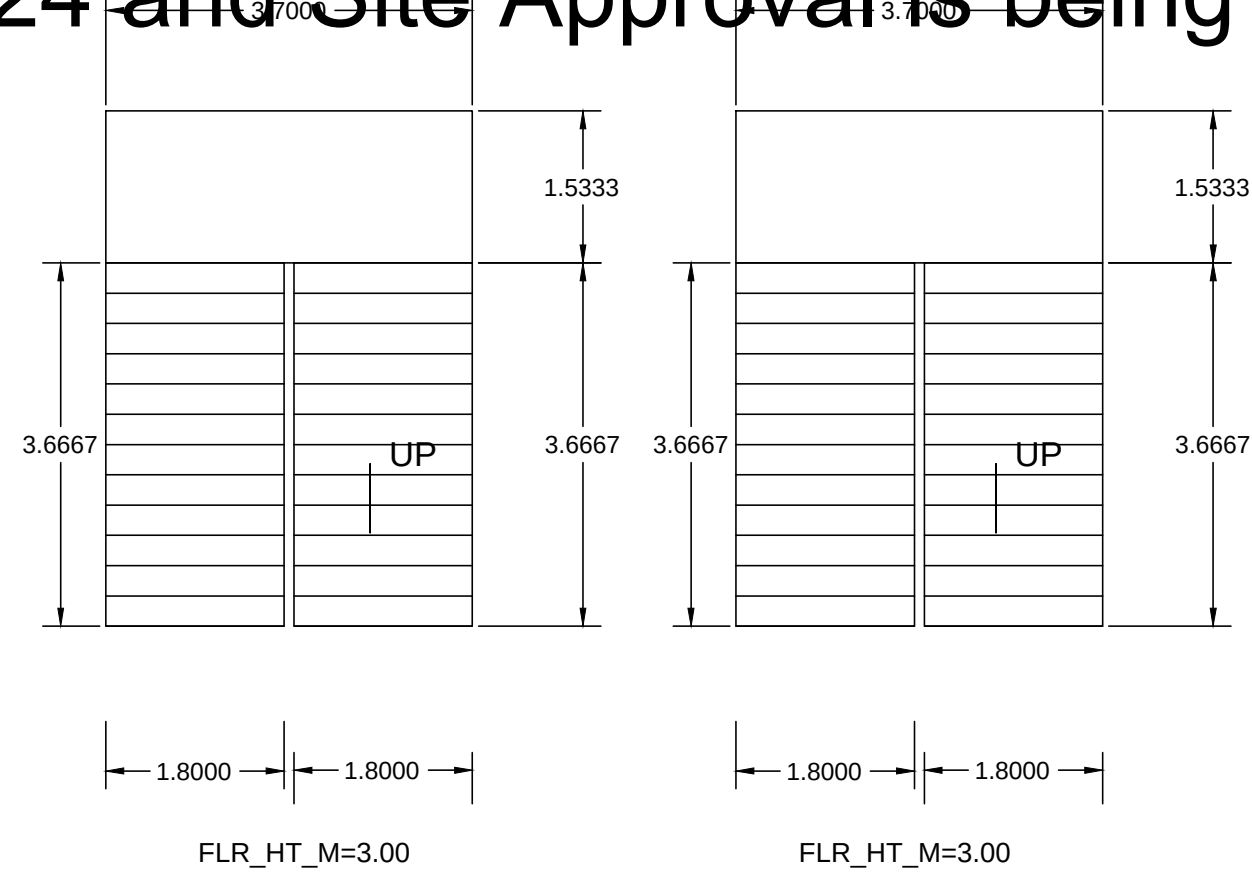

GROUND FLOOR PLAN

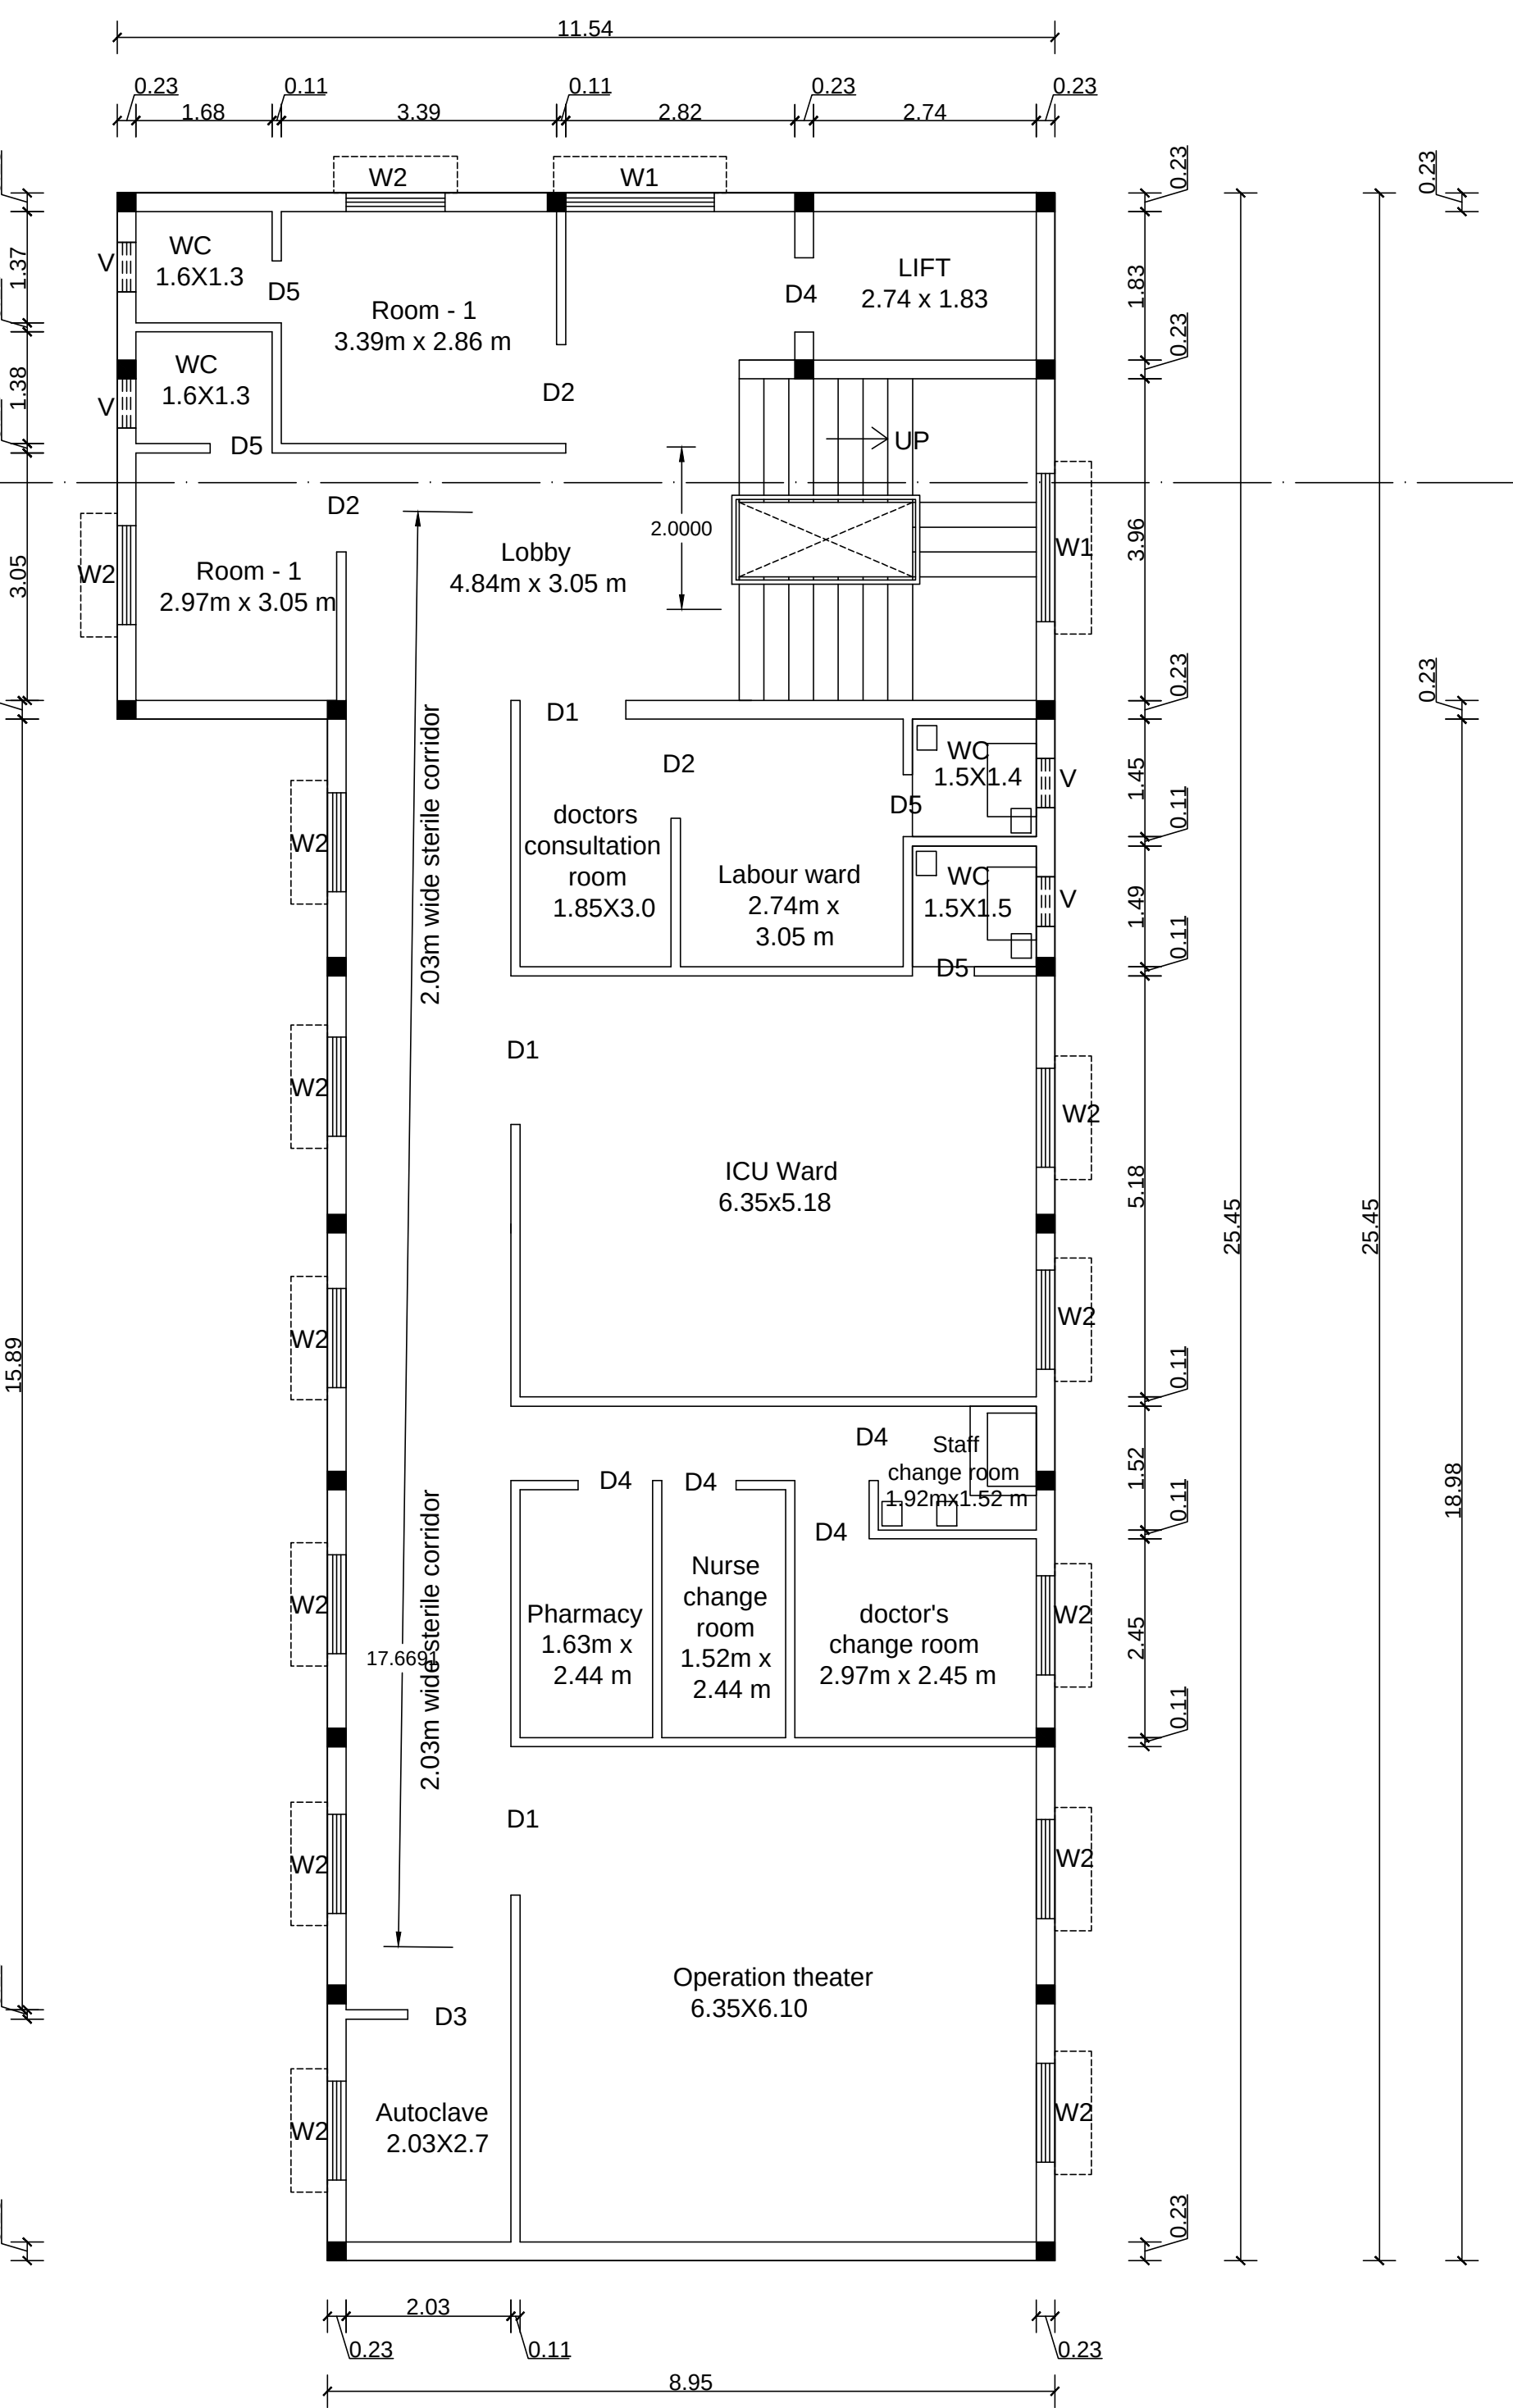

FIRST FLOOR PLAN

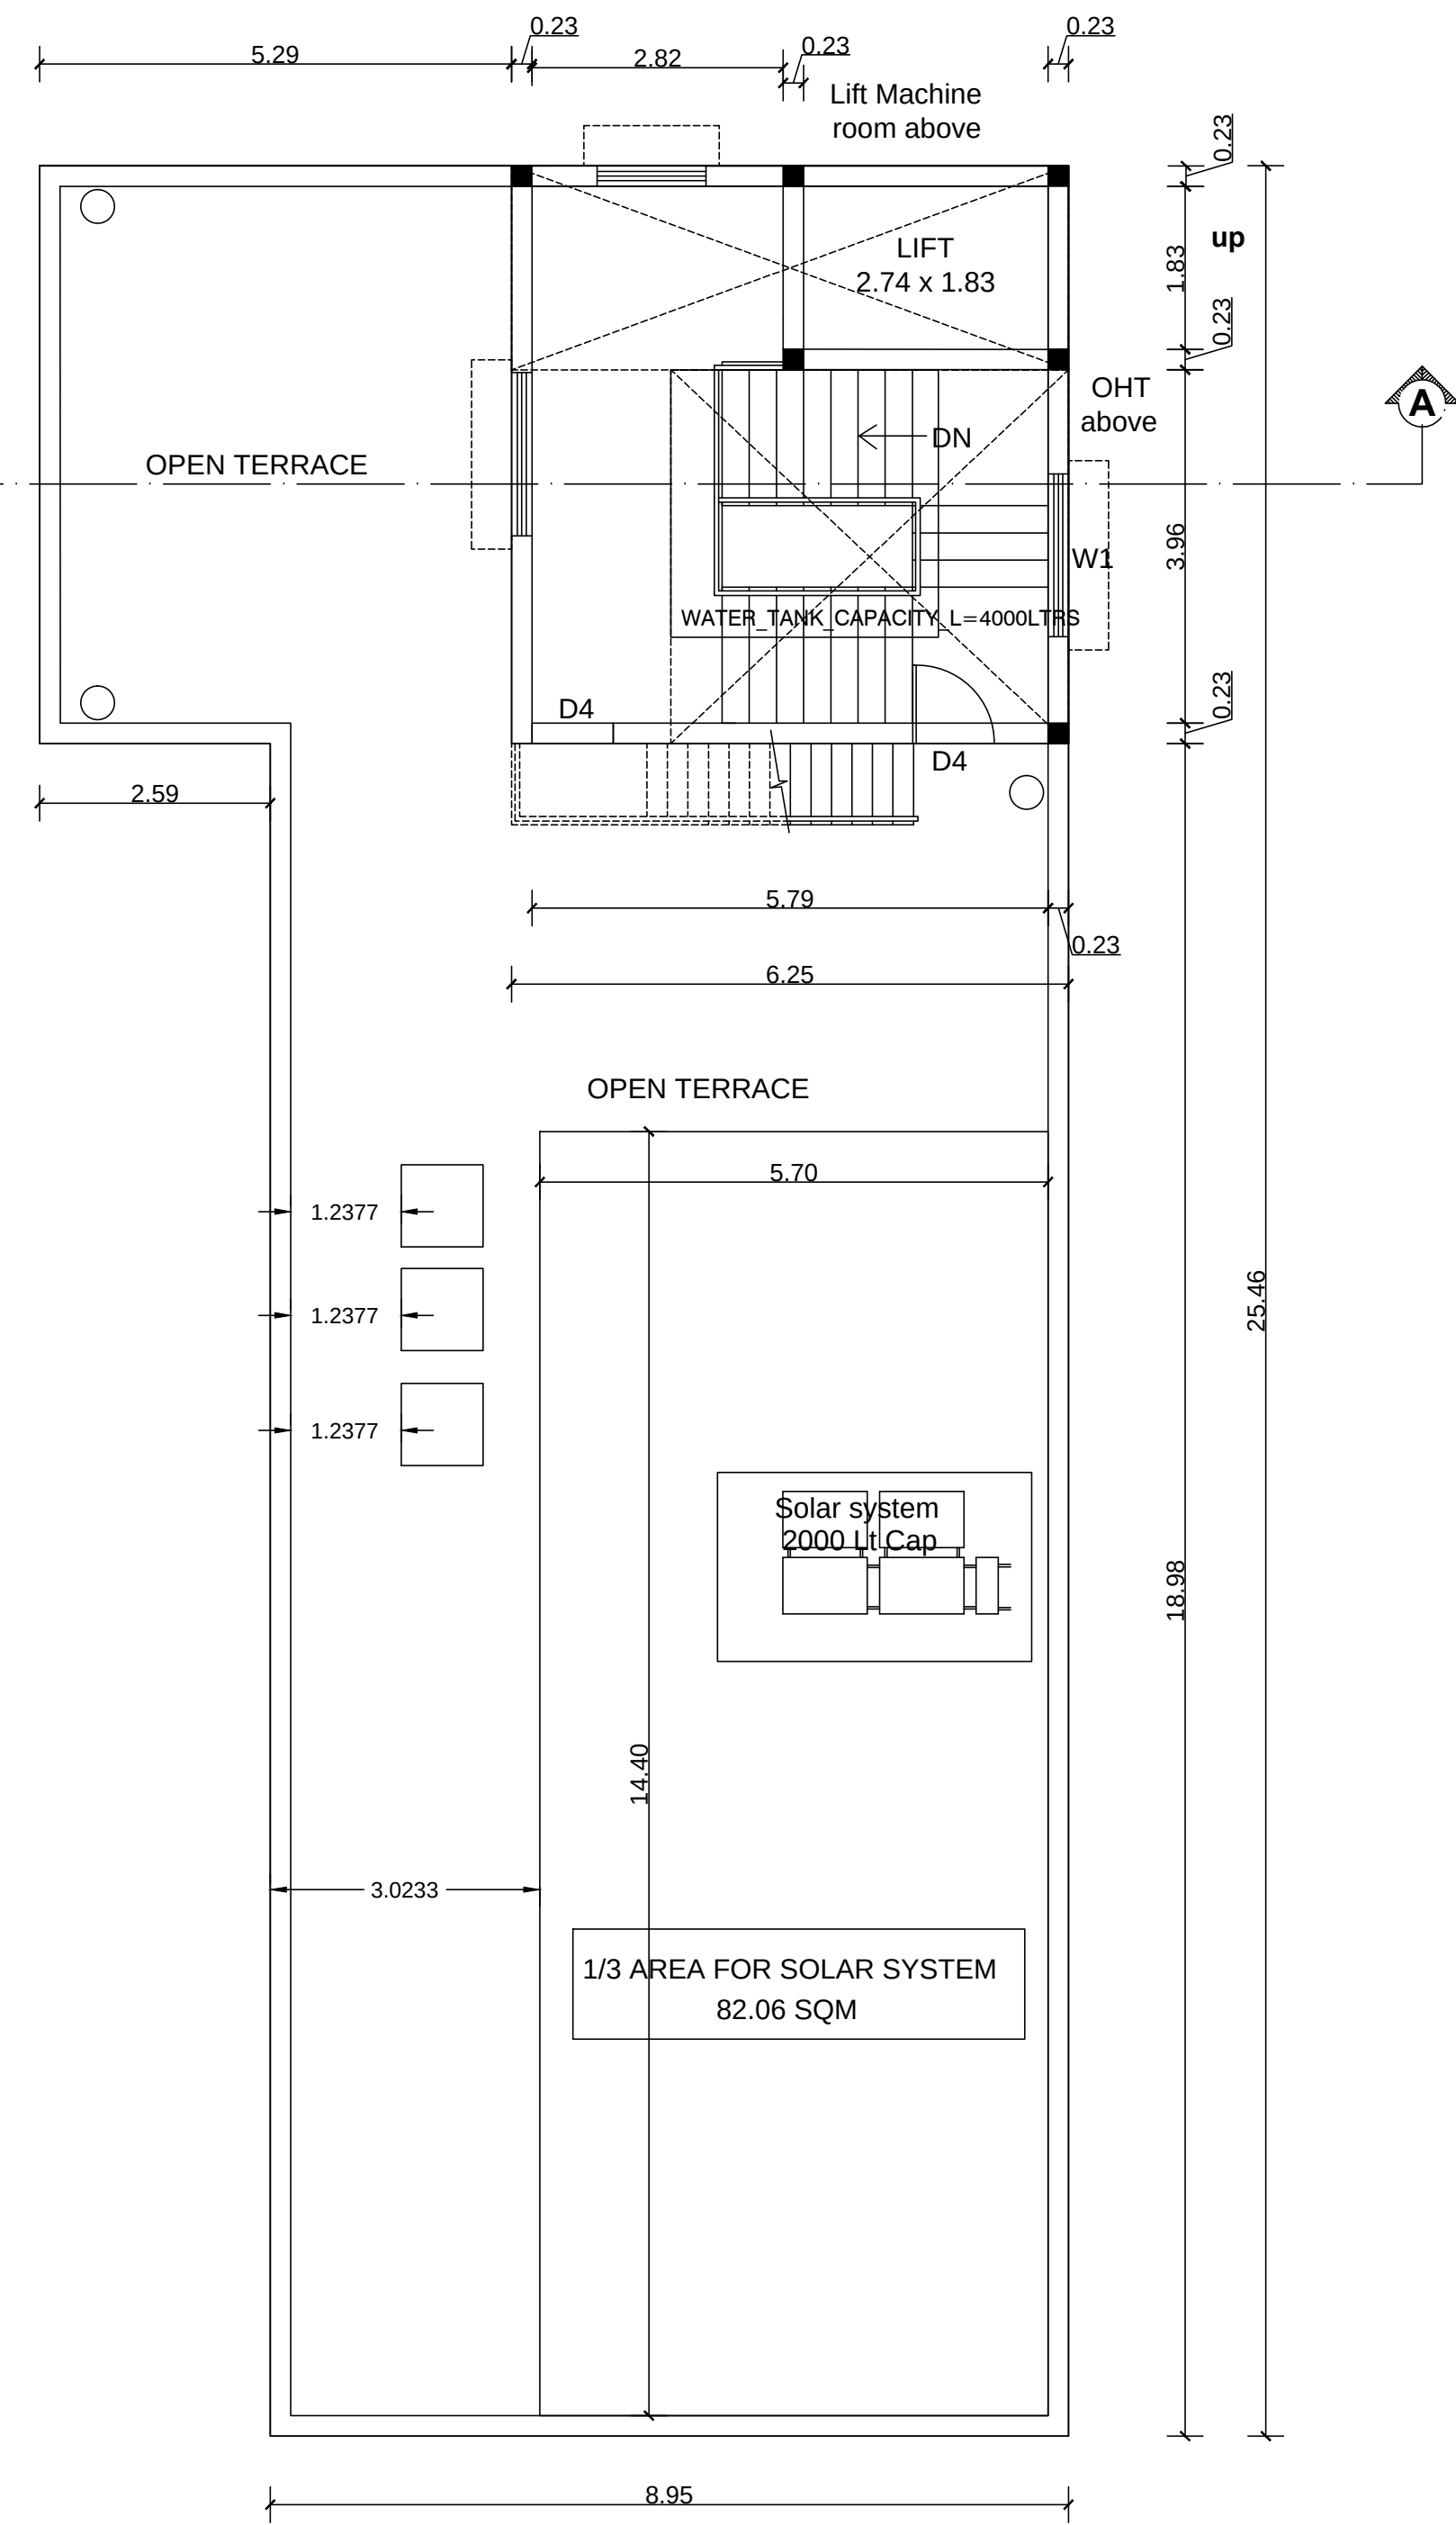

TERRACE FLOOR PLAN

SHEET NO : 2 / 2

PLAN SHOWING THE PROPOSED CONSTRUCTION OF NURSING HOME BUIDLING IN DOOR NO : 55, THAPAL STREET , OLD S.NO : 414/3C1, NEW S.NO : 414/3C1B , 4 OF GUMMIDIPOONDI VILLAGE, GUMMIDIPOONDI TOWN PANCHAYAT, GUMMIDIPOONDI TALUK, TIRUVALLUR DISTRICT.

SCHEDULE OF JOINERY

Main Door - MD1 - 1.83m x 2.13m
Main Door - MD2 - 1.52m x 2.13m
Door - D1 - 1.32m x 2.13m
Door - D2 - 1.22m x 2.13m
Door - D3 - 1.07m x 2.13m
Door - D4 - 0.91m x 2.13m
Door - D5 - 0.76m x 2.13m
Window - W1 - 1.83m x 1.22m
Window - W2 - 1.22m x 1.22m
Ventilator - V - 0.60m X 0.60m

DESCRIPTION	F.S.I AREA SQM	NON F.S.I AREA SQM	TOTAL SQM
NURSING HOME AREA			
GROUND FLOOR AREA	244.75	-----	244.75
FIRST FLOOR AREA	244.75	-----	244.75
HEAD ROOM (NON FSI)	-----	40.48	40.48
TOTAL BUILTUP AREA	489.50	40.48	529.98

SANITATION REQUIREMENTS

DESCRIPTION	REQUIRED		PROVIDED	
	MALE	FEMALE	MALE	FEMALE
TOILET	1	1	1	1
URINAL	1	--	1	-
WASH BASIN	1	1	1	1
DRINKER WATER FOUNTAINS	1	1	1	1
EMERGENCY FOUNTAINS	1	1	1	1

SOLAR HOT WATER SYSTEM DETAIL


NO OF PERSONS : 10 Nos
OTHERS PERSONS : 10 Nos
TOTAL NO OF PERSONS : 20 Nos
WATER CONSUMPTION @ 80 Lit / Person/day
TOTAL CONSUMPTION (20 X 80) : 1600 Lits
NO OF SWHS (2000 lit capacity) : 1 Nos

SPECIFICATION:

SUPER STRUCTURE : 9"TK B/W IN C.M 1:5
FOUNDATION : RCC COLUMN FOUNDATION
SLAB : RCC 1:2:4 4.5"TK
BEAM LINTEL SUNSHADE : RCC 1:2:4
WEATHERING COURSEIVE WITH PRESSED TILES
ELECTRIFICATION WORK CONCELLED WIRING

WWT - WASTE WATER TANK
OHT - OVER HEAD TANK
RWVH - RAIN WATER HARVESTING
SWHS - SOLAR WATER HEATING SYSTEM
FE - FIRE EXTINGUISHER
EA - EMERGENCY ALARM
SB - SAND BUCKET

SCALE : 1"=8' OR [1:100]

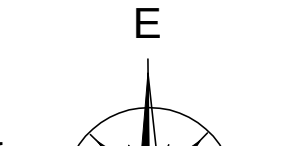	<u>COLOR INDEX</u>	
	SITE BOUNDARY	
	EXISTING ROAD	
	PROPOSED BUILDING	

P. Mariappan
P-MARIAPPAN, S.E., MIE.,
Consulting Civil & Structural Engineer,
Registered Structural
Engineer Grade-1 (C&S) Reg No: 98412/2015 / 97 / 013
DTCP
Ph : 36745655, Cell : 9841296750

STRUCTURAL ENGINEER

V. Samay
SIGNATURE OF THE APPLICANT

Dhinesh
Dhinesh Architect
Reg No: TVLR/RA/GR/VSP/05/001
10/1, 2nd Street, Kasthuribai Nagar,
Avadi, Chennai-600 054.
dhinesh.architect@gmail.com
-91 73730 83060 / 89003 66666
ARCHITECT / ENGINEER

