


The building plan Numbered as SWP/B.P(Industry)/M.S.(GLPA) No.09/2023.

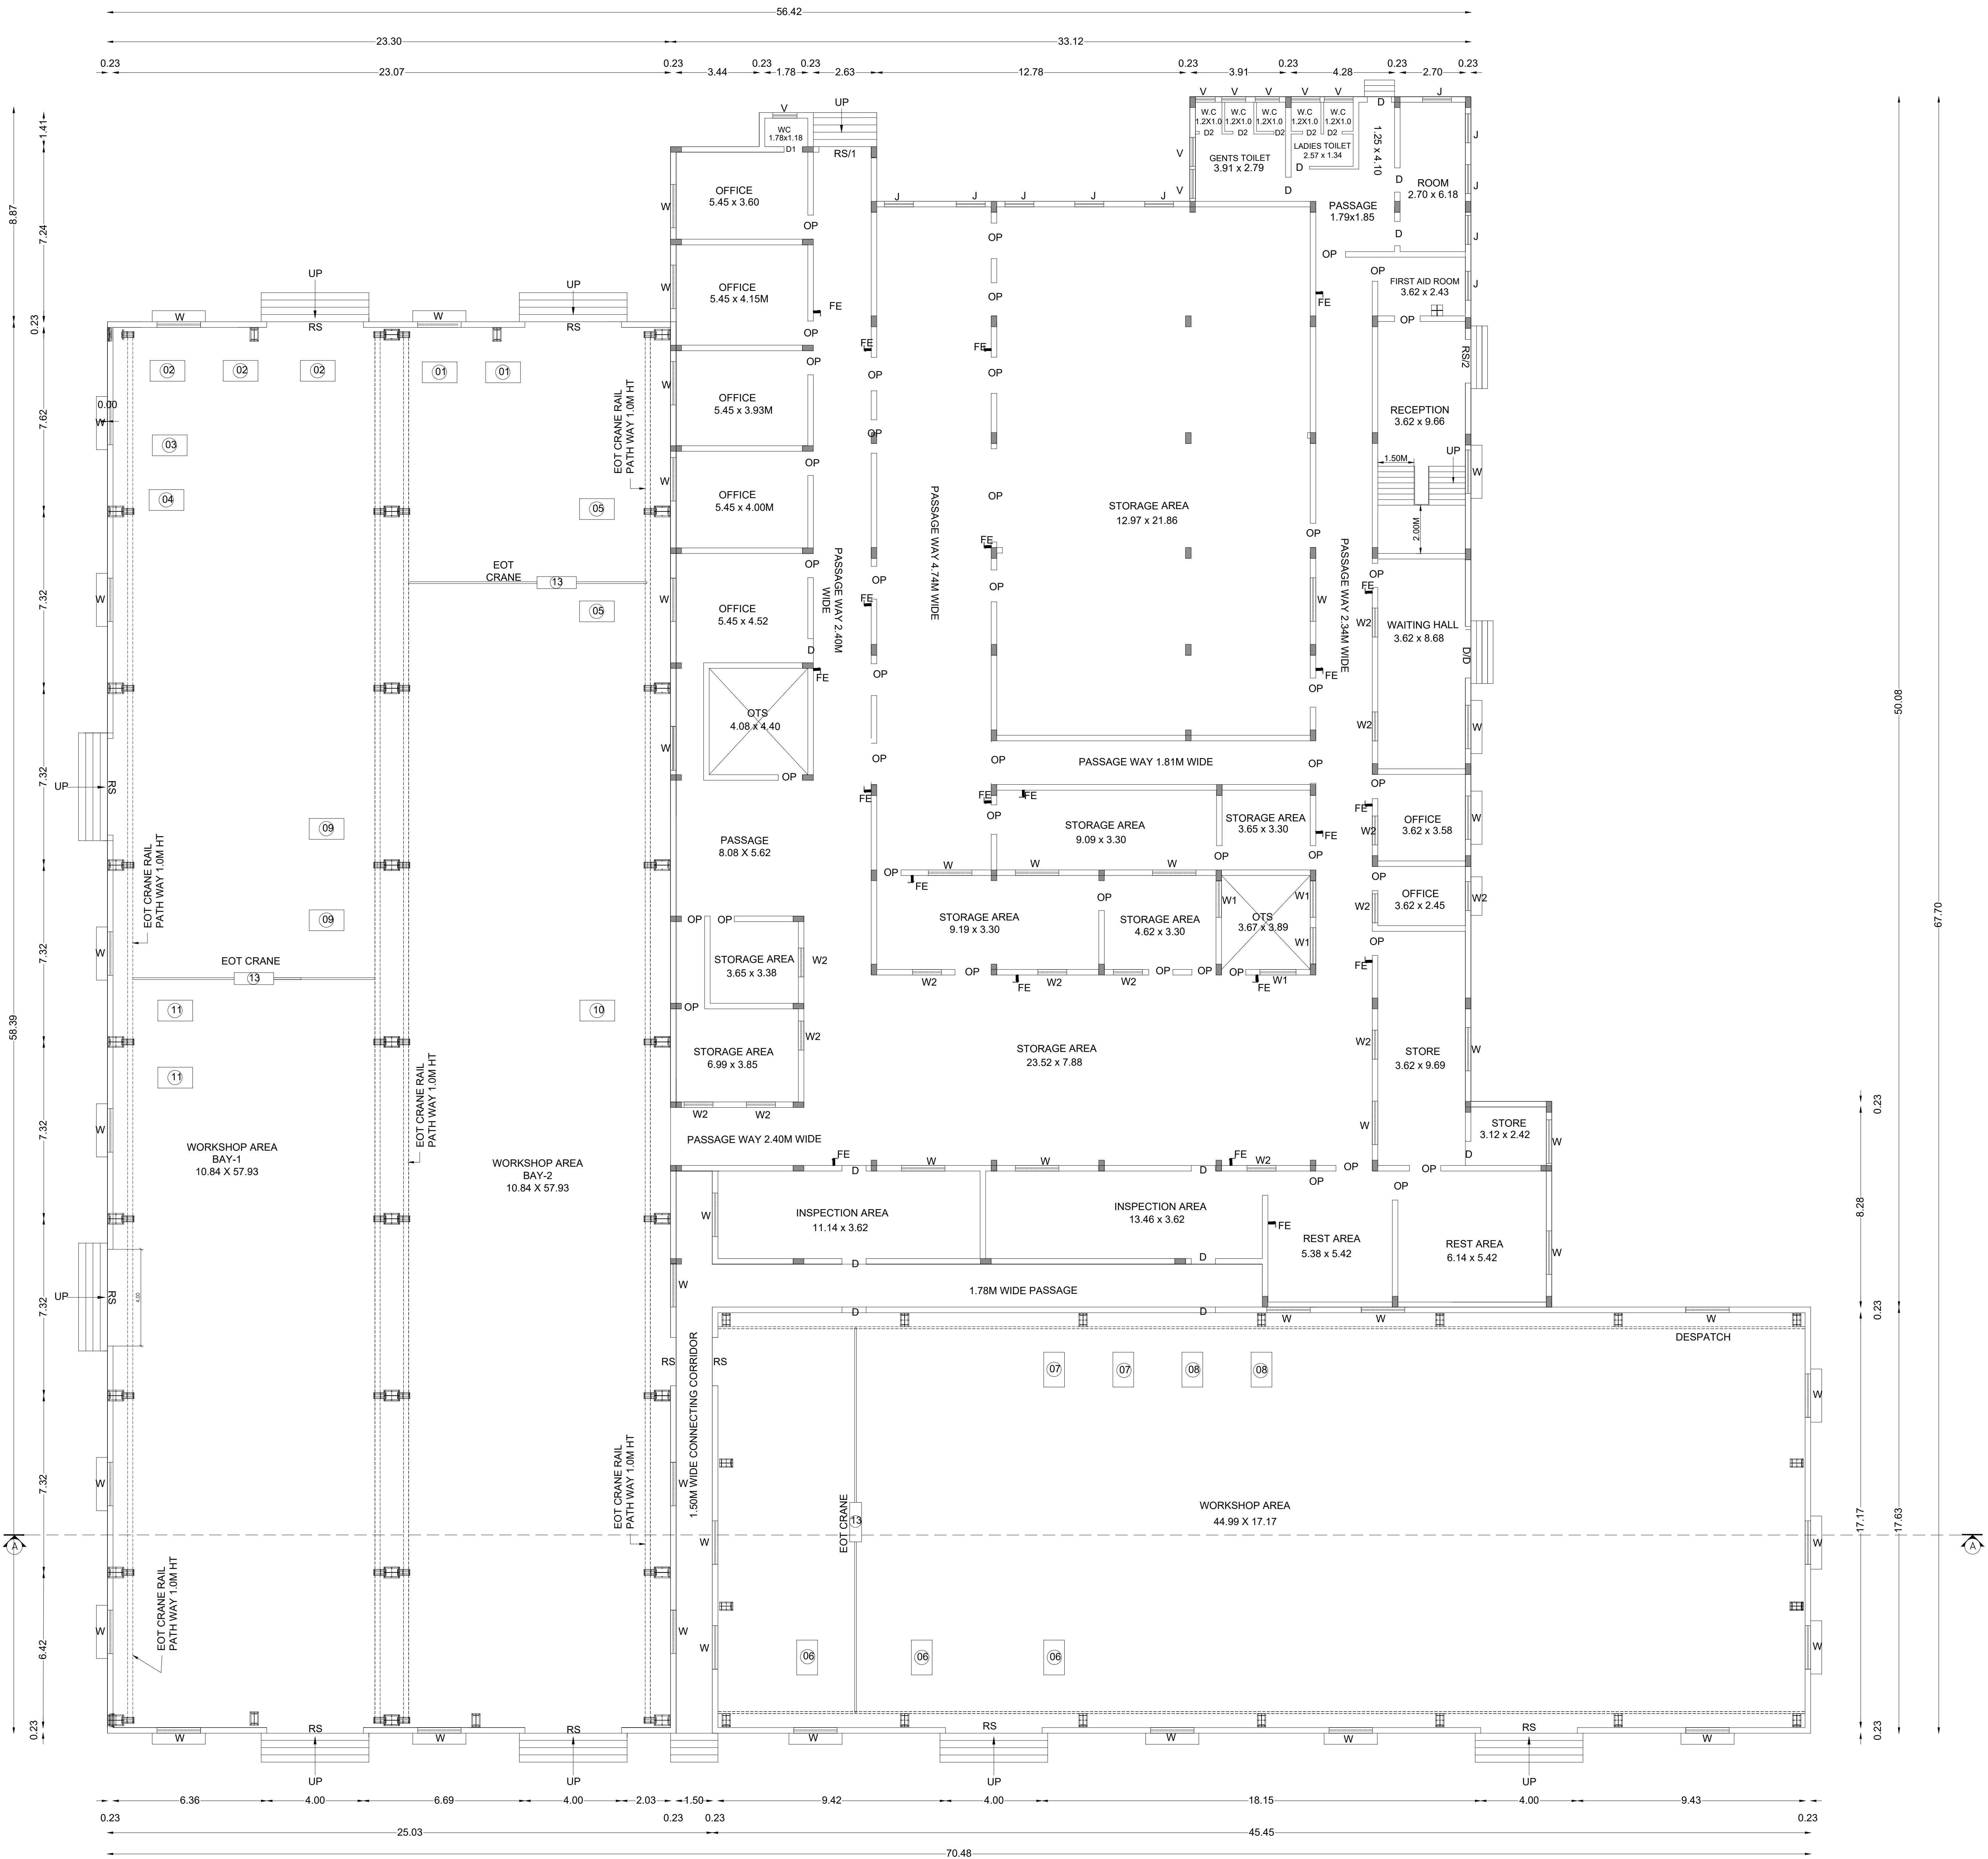

GROUND FLOOR PLAN


EXISTING STORAGE BLOCK
& FACTORY EXPANSION

SHEET NO :01/04

PLAN SHOWING THE PROPOSED INDUSTRIAL BUILDING
CONSTRUCTION OF MANUFACTURING UNIT
M/s SRIVARI ENTERPRISES AT PLOT NO.B-59(S), SURVEY
NO.9/1Part, 9/2Part, 11/A24B, 2 & 5Part SIPCOT INDUSTRIAL
PARK AT GUMMUDIPOONDI, KARUMBUKUPPAM VILLAGE,
GUMMUDIPOONDI TALUK, THIRUVALLUR DISTRICT.

TITLE:

EXISTING OFFICE CUM STORAGE ANFD
FACTORY EXPANSION GROUND FLOOR
PLAN & ROOF PLAN

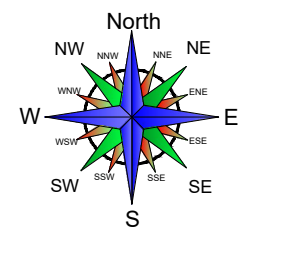

SIPCOT PLOT APPROVAL NO : 68/2013 DATE:06.01.2014

TNPB - ORANGE CATEGORY/ CONSENT ORDER NO. 2301150680169
PROCEEDINGS NO.F.1271GMP/OS/DEE/TNPB/GMP/A/2023
DATED: 02/03/2023
PROCEEDINGS NO.F.1271GMP/OS/DEE/TNPB/GMP/W/2023 DATED:
02/03/2023

SCALE: SITE PLAN- 1:200, FLOOR PLAN 1: 100

JOINERY DETAILS

TYPES	DESCRIPTION	LENGTH	HEIGHT
RS	ROLLING SHUTTER -1	4.00	3.05
RS1	ROLLING SHUTTER -1	1.94	3.05
RS2	ROLLING SHUTTER -2	1.80	3.05
D	DOOR	1.00	2.13
D1	DOOR	0.91	2.13
W	WINDOW	1.80	1.20
W2	WINDOW	1.20	1.20
J	JOLLY	1.20	0.61

LIST OF MACHINERY DETAILS

S.No	NAME OF MACHINERY	TOTAL H.P
1	500 KG ELECTRIC FURNACE Nos 2 x 96.50 HP	193.0
2	300 KG ELECTRIC FURNACE Nos 3 x 80.50 HP	241.50
3	ELECTRICAL OVEN	48.25
4	ELECTRICAL OVEN	29.50
5	AIR COMPRESSOR Nos 2 x 29.50 HP	59.00
6	CUTTING MACHINE Nos 3 x 4.00 HP	12.00
7	BELT GRINDING MACHINE Nos 2 x 4.00 HP	08.00
8	DRILLING MACHINE Nos 2 x 4.00 HP	08.00
9	Die Structure Power Pack M/C Nos 2 x 4.70 HP	09.40
10	CORE POWER PACK M/C	6.70
11	SHELL CORE SHOOTER M/C Nos 2 x 6.70 HP	13.40
12	SCRUBBER / BLOWER	13.40
OVER ALL LIGHTING		13.40
13	DIESEL GENERATOR 200 KVA (STAND BY)	
TOTAL H.P		655.55

COLOUR REFERENCE

	EXISTING ROAD		PROPOSED BUILDING
	SITE BOUNDARY		DRIVEWAY

For Srivari Enterprises

Partner

OWNER / OCCUPIER

Signature of Structural Engineer


D. SHANMUGASUNDARAM
B.E (CIVIL), M.TECH (STRUCT), M.I.E., C.E.N.G. (I)
Registered Structural Engineer, CR-1,
CBLRGNSRG-4/2019/10/045, Dt 17-10-19,
Jeevi Towers Block - C2D, 1st Street, Navanatham
Nager Extension, Sembakulam, Chennai - 600 073.
dss4216@gmail.com, + 918730059521

STRUCTURAL ENGINEER Gr-1

R.SATHISHKUMAR, B.Tech (Civil), M.C.E.,
Licensed Surveyor & Registered Engineer Grade-I (R)
Reg.No.CSLS15/16/6-0/2017/10/004
No.2, Easthuri Nagar, Acharyasikam Post,
Madhavanthan Taluk, Chengalpattu Dist - 603 201.
Cell: 9444 91 2218 email: sathishkumar.ce@ymhu.com

REGISTERED ENGINEER Gr-I

The building plan Numbered as SWP/B.P(Industry)/M.S.(GLPA) No.09/2023.

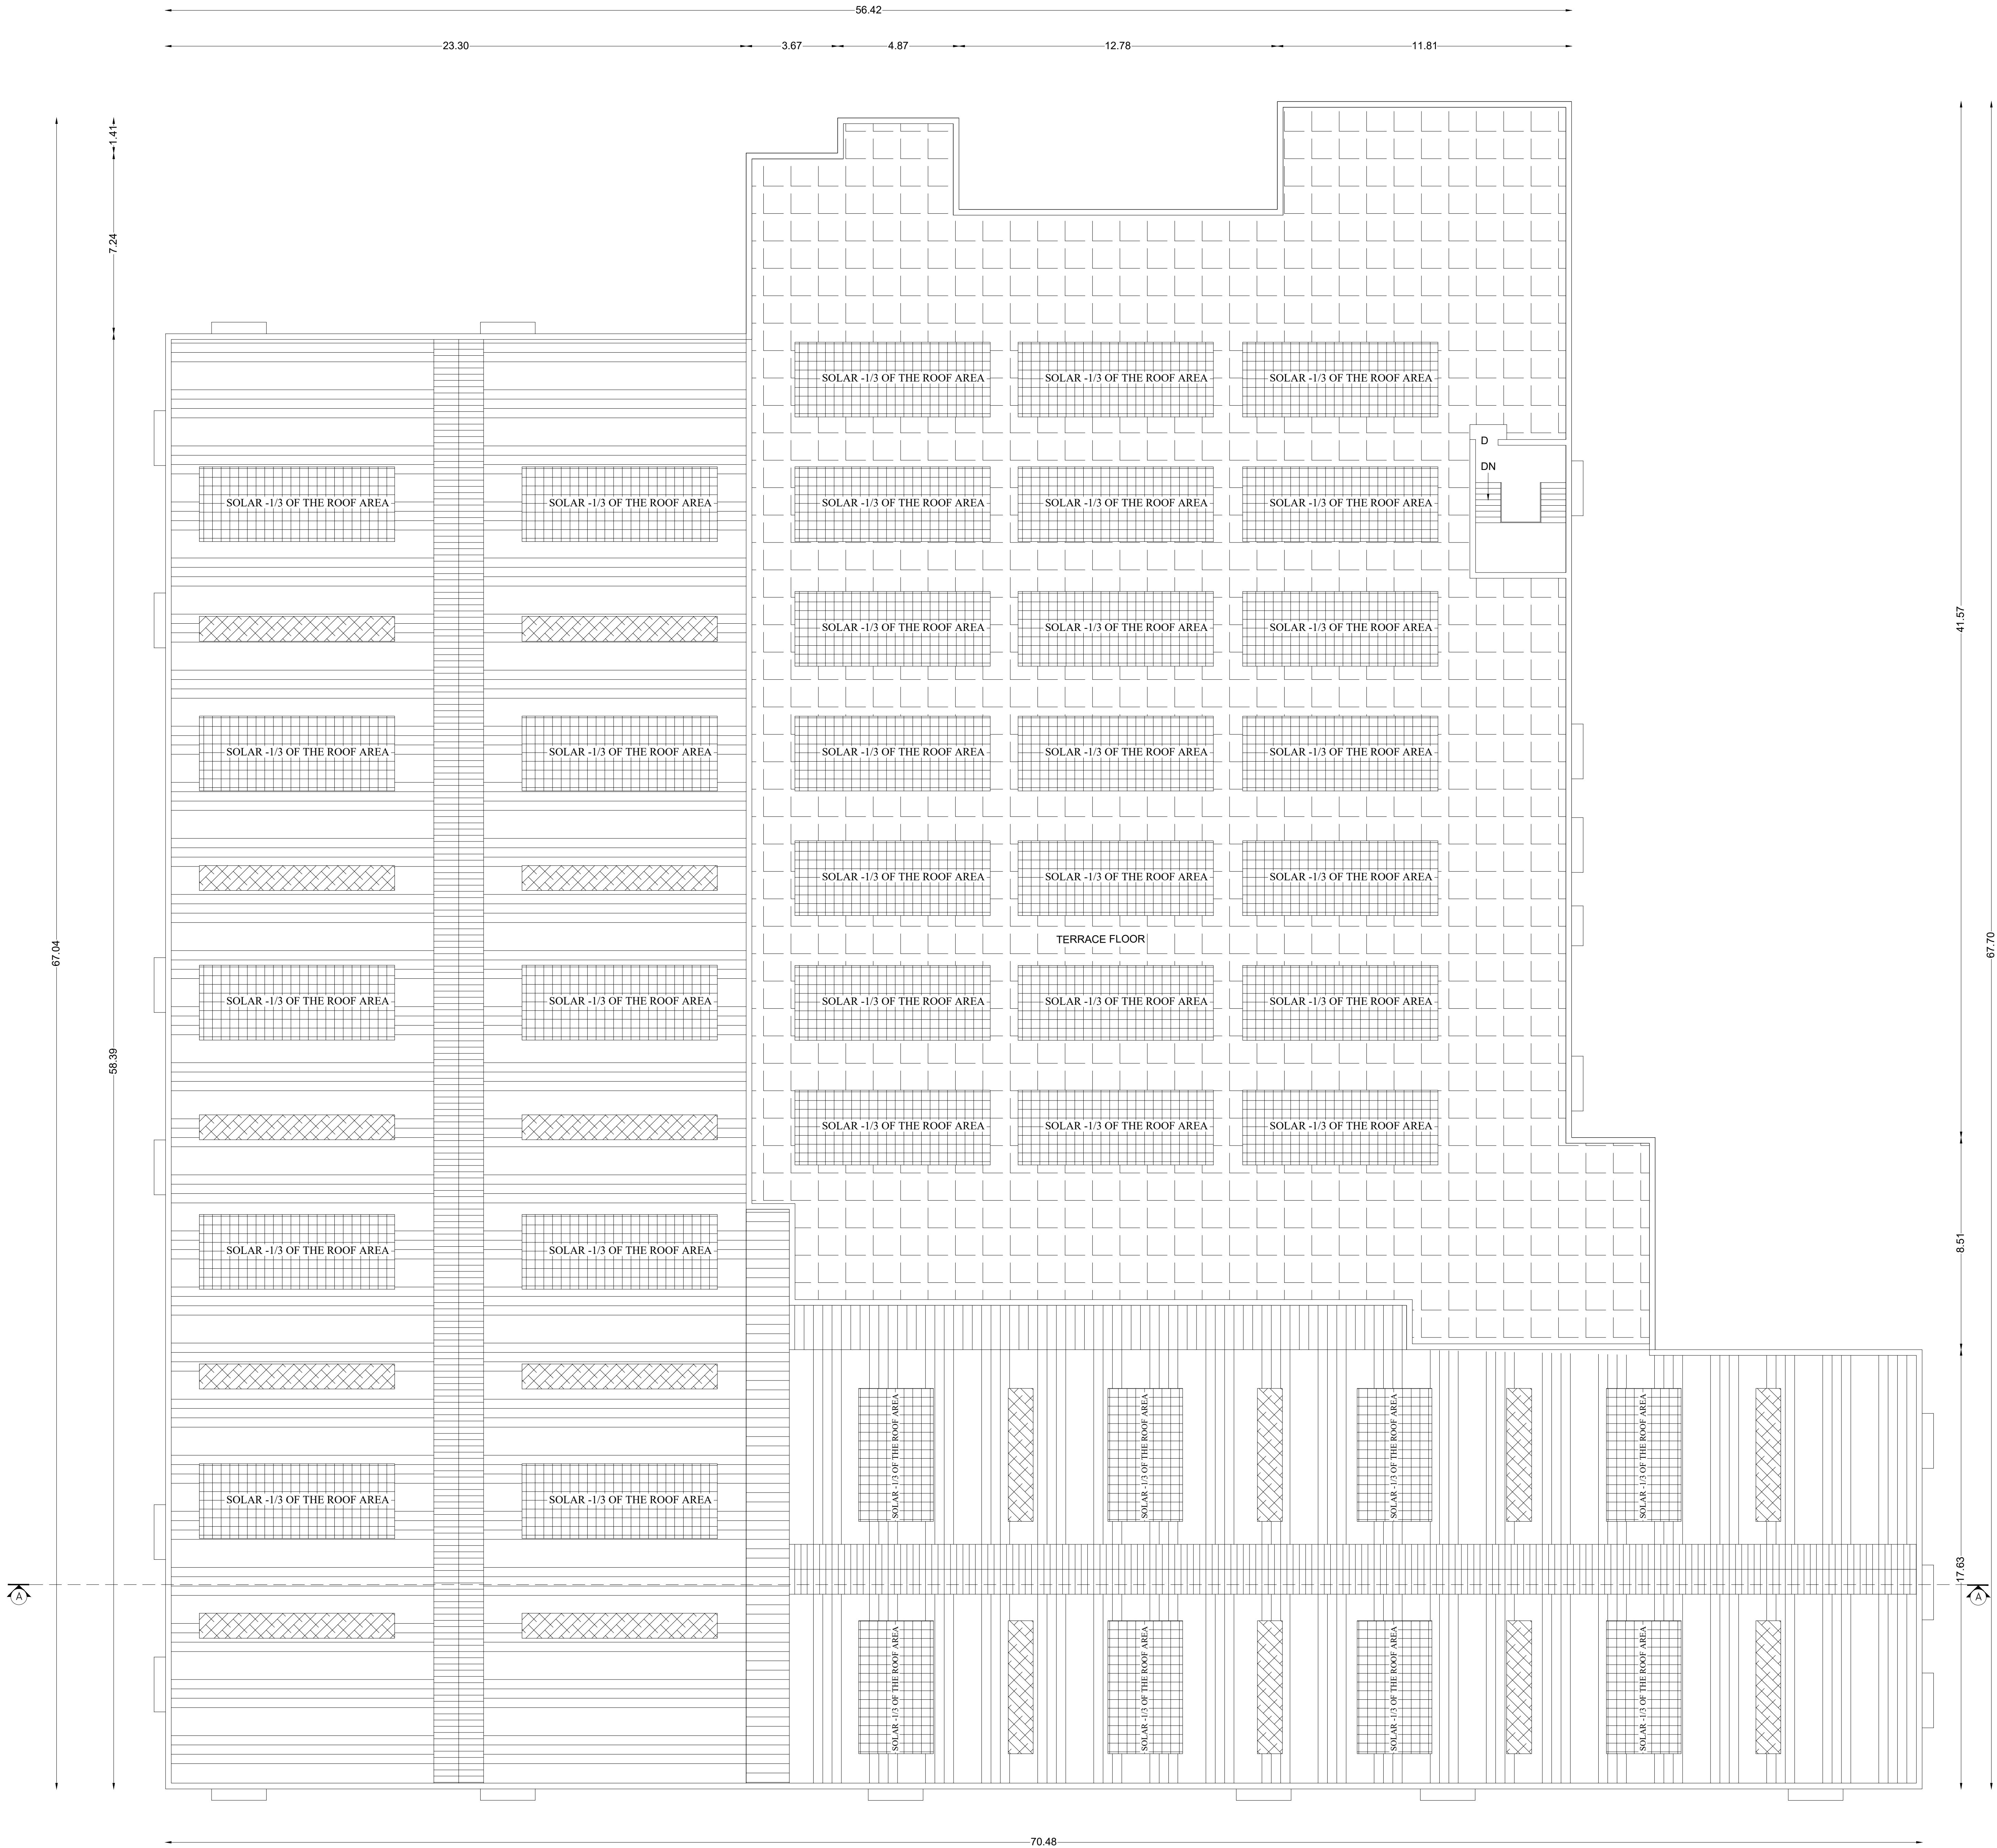


ROOF PLAN
EXISTING STORAGE BLOCK
& FACTORY EXPANSION

SHEET NO :02/04

PLAN SHOWING THE PROPOSED INDUSTRIAL BUILDING CONSTRUCTION OF MANUFACTURING UNIT M/s SRIVARI ENTERPRISES AT PLOT NO:B-59(S), SURVEY NO.9/1Part, 9/2Part, 11/A24B, 2 & 5Part SIPCOT INDUSTRIAL PARK AT GUMMUDIPOONDI, KARUMBUKUPPAM VILLAGE, GUMMUDIPOONDI TALUK, THIRUVALLUR DISTRICT.

TITLE:

EXISTING OFFICE CUM STORAGE ANFD
FACTORY EXPANSION GROUND FLOOR
PLAN & ROOF PLAN

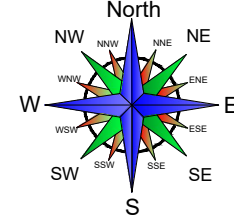

SIPCOT PLOT APPROVAL NO : 68/2013 DATE:06.01.2014

TNPCCB - ORANGE CATEGORY/ CONSENT ORDER NO. 2301150680169
PROCEEDINGS NO.F.1271GMP/OS/DEE/TNPCCB/GMP/A/2023
DATED- 02/03/2023
PROCEEDINGS NO.F.1271GMP/OS/DEE/TNPCCB/GMP/W/2023 DATED:
02/03/2023

SCALE: SITE PLAN- 1:200, FLOOR PLAN 1: 100

JOINERY DETAILS

TYPES	DESCRIPTION	LENGTH	HEIGHT
RS	ROLLING SHUTTER -1	4.00	3.05
RS1	ROLLING SHUTTER -1	1.94	3.05
RS2	ROLLING SHUTTER -2	1.80	3.05
D	DOOR	1.00	2.13
D1	DOOR	0.91	2.13
W	WINDOW	1.80	1.20
W2	WINDOW	1.20	1.20
J	JOLLY	1.20	0.61

COLOUR REFERENCE

- EXISTING ROAD
- PROPOSED BUILDING
- SITE BOUNDARY
- DRIVEWAY

For Srivari Enterprises

[Signature]
Partner

OWNER / OCCUPIER

[Signature]
Signature of Structural Engineer


D. SHANMUGASUNDARAM
B.E (CIVIL), M. TECH (STRUCT), M. I. E., C. ENG. (I)
Registered Structural Engineer, OR-I,
CGLRGN/SE-01/2018/10045, Dt 17-10-18,
Jeevi Towers, Block - C2D, Test Street, Narayanaiah
Nagar Extension, Sembakulam, Chennai - 600 073.
dsh4216@gmail.com, +91 975055821

STRUCTURAL ENGINEER Gr-I

[Signature]
R. SATYANARAYANAN, B.Tech (Civil), B.E.,
Licensed Surveyor & Registered Engineer Grade-I (RE)
Reg.No. CGLD151/RE/01/2021/07/004
62.2, Govind Nagar, Adambakkam Post,
Madhuranthakam Taluk, Chengalpattu Dist - 603 201
Call : 9444 91 7210 email : satishkumar.re@yahoo.com


REGISTERED ENGINEER Gr-I

The building plan Numbered as SWP/B.P(Industry)/M.S.(GLPA) No.09/2023.

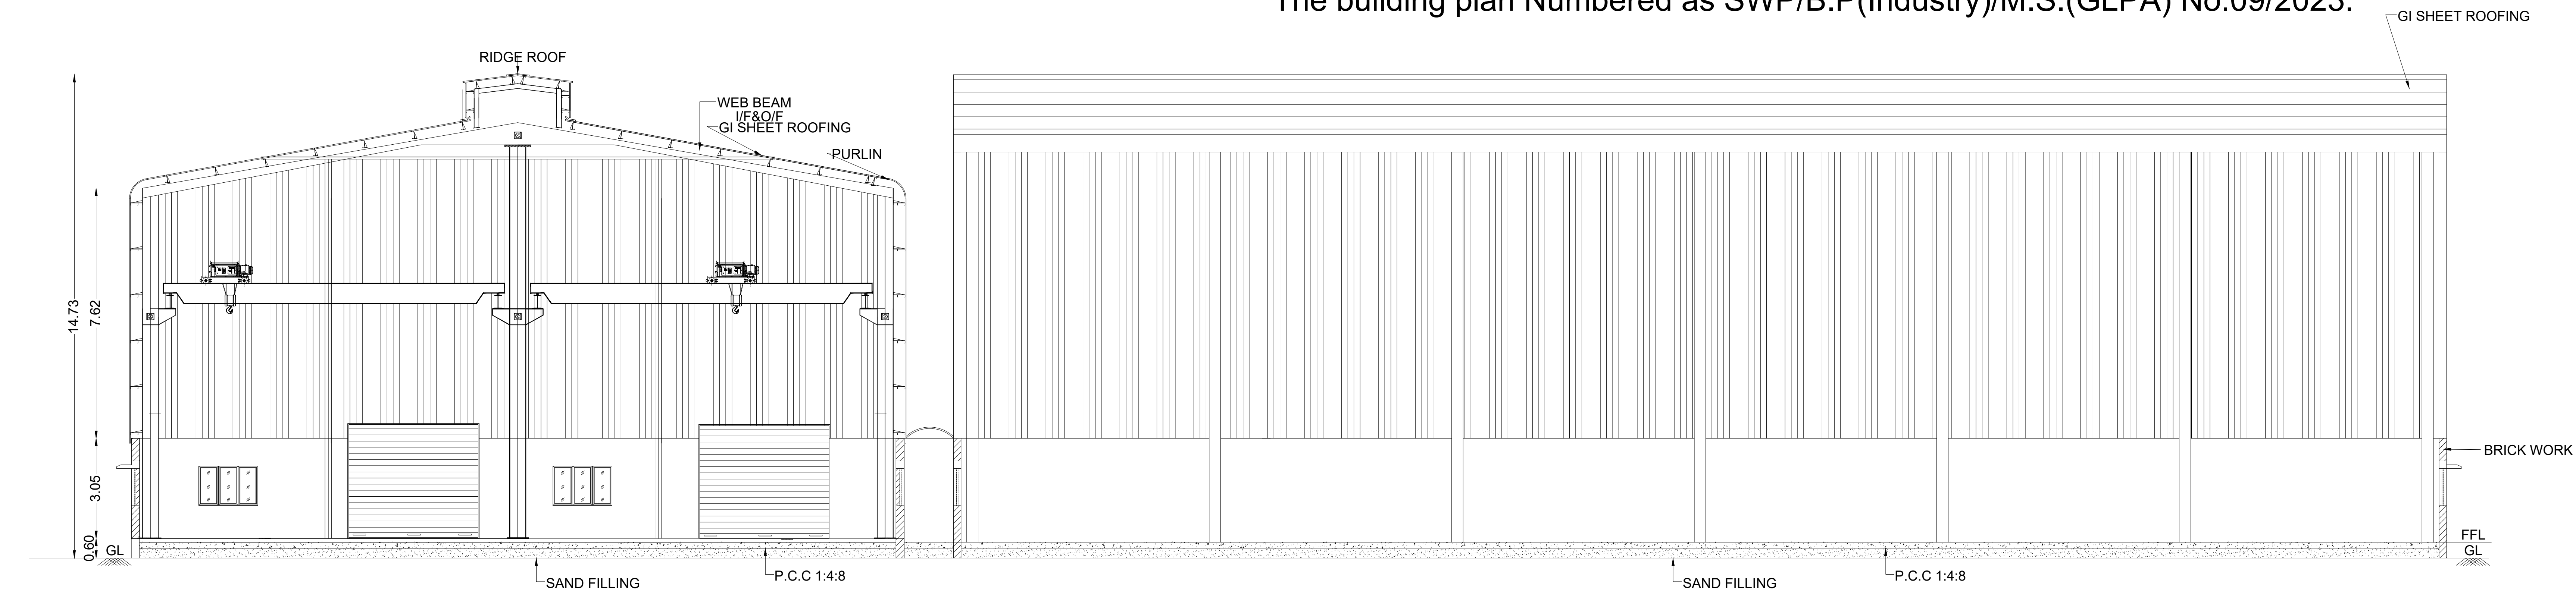


SECTION ON - A' A'

EXISTING STORAGE BLOCK
& FACTORY EXPANSION

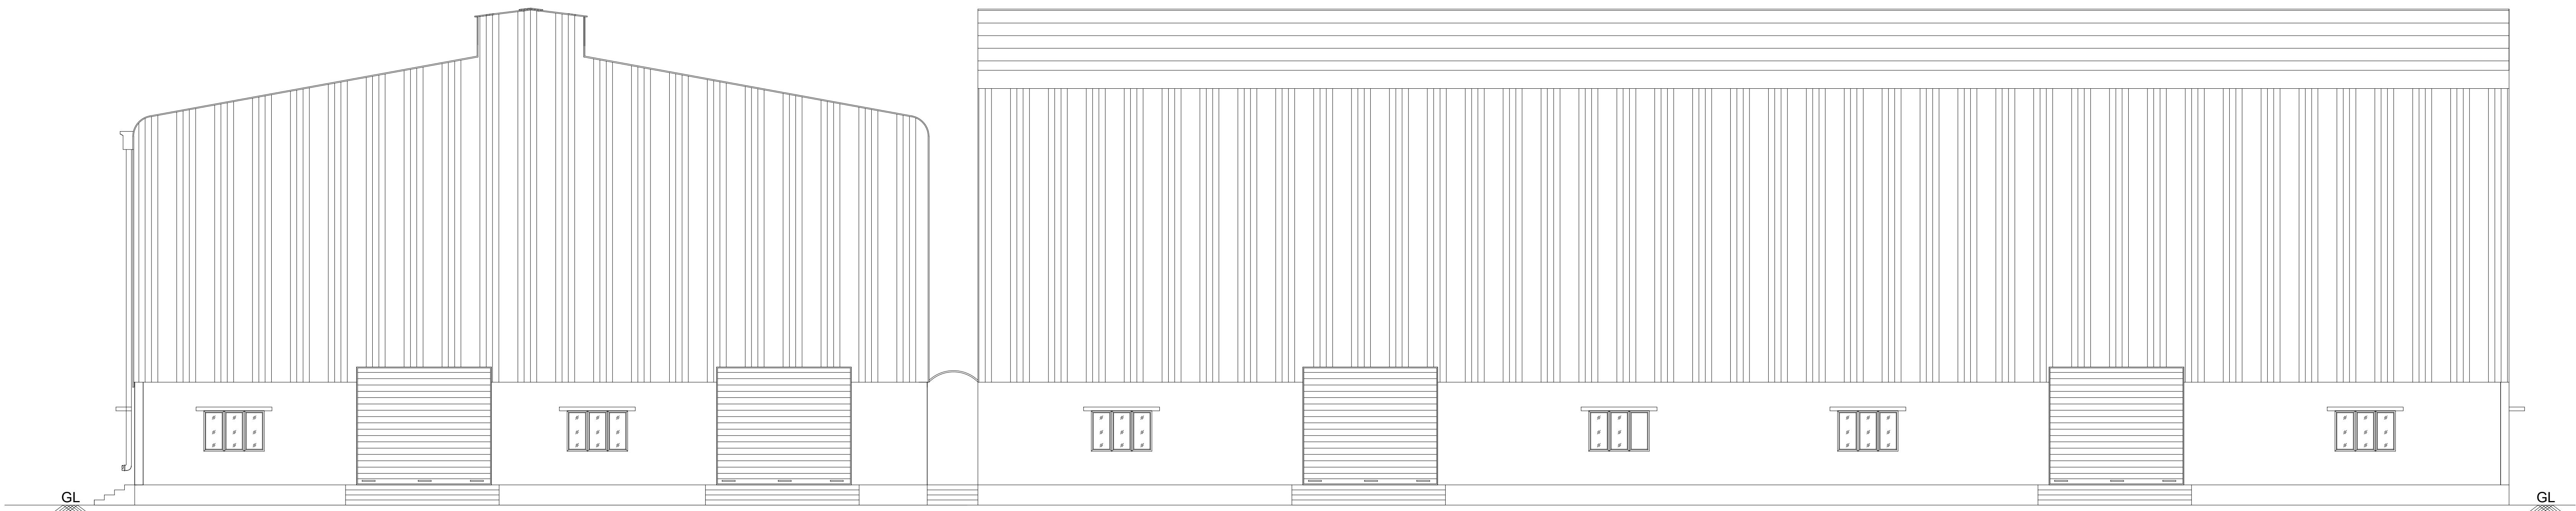


ELEVATION


EXISTING STORAGE BLOCK
& FACTORY EXPANSION

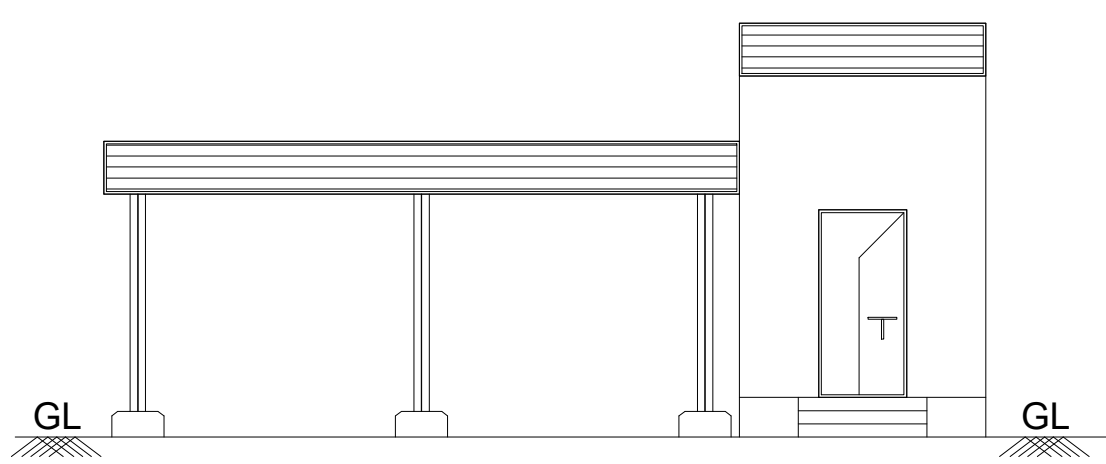


ELEVATION

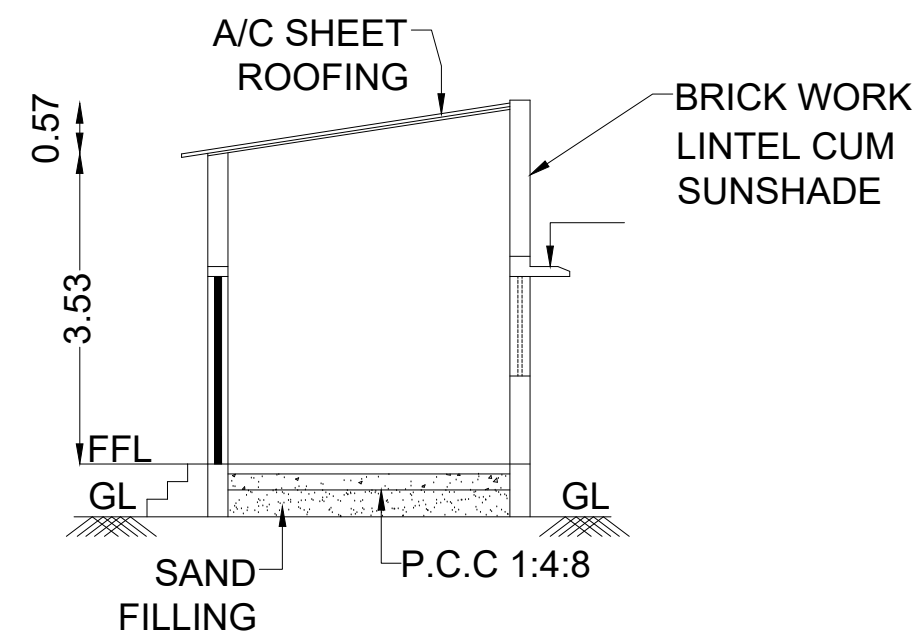


SECTION ON - B' B'

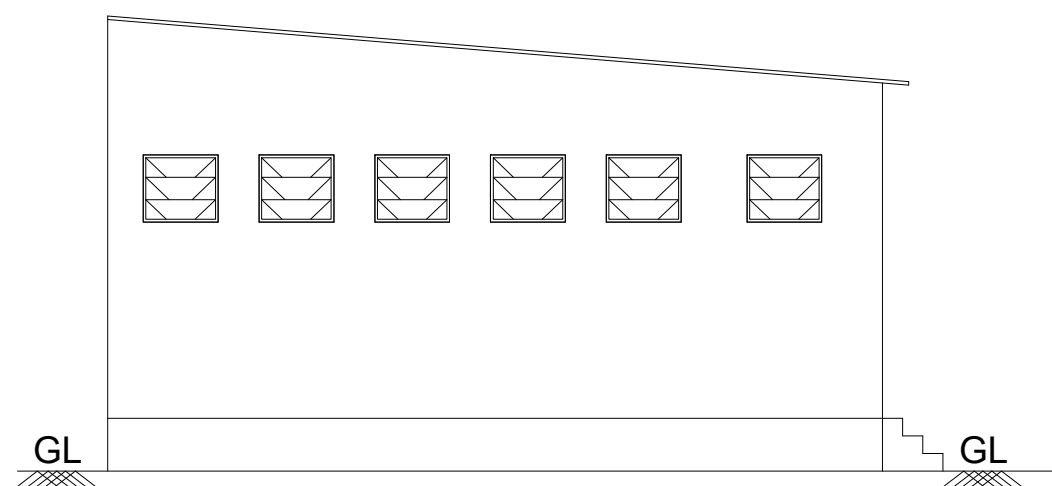


ELEVATION

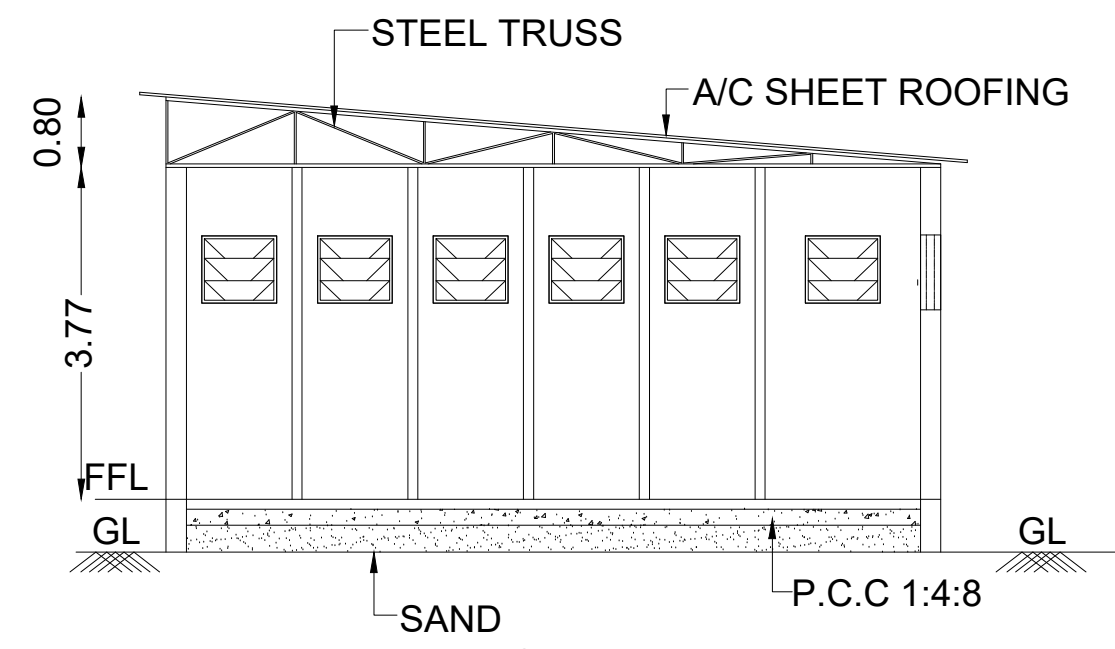


SECTION ON - C' C'

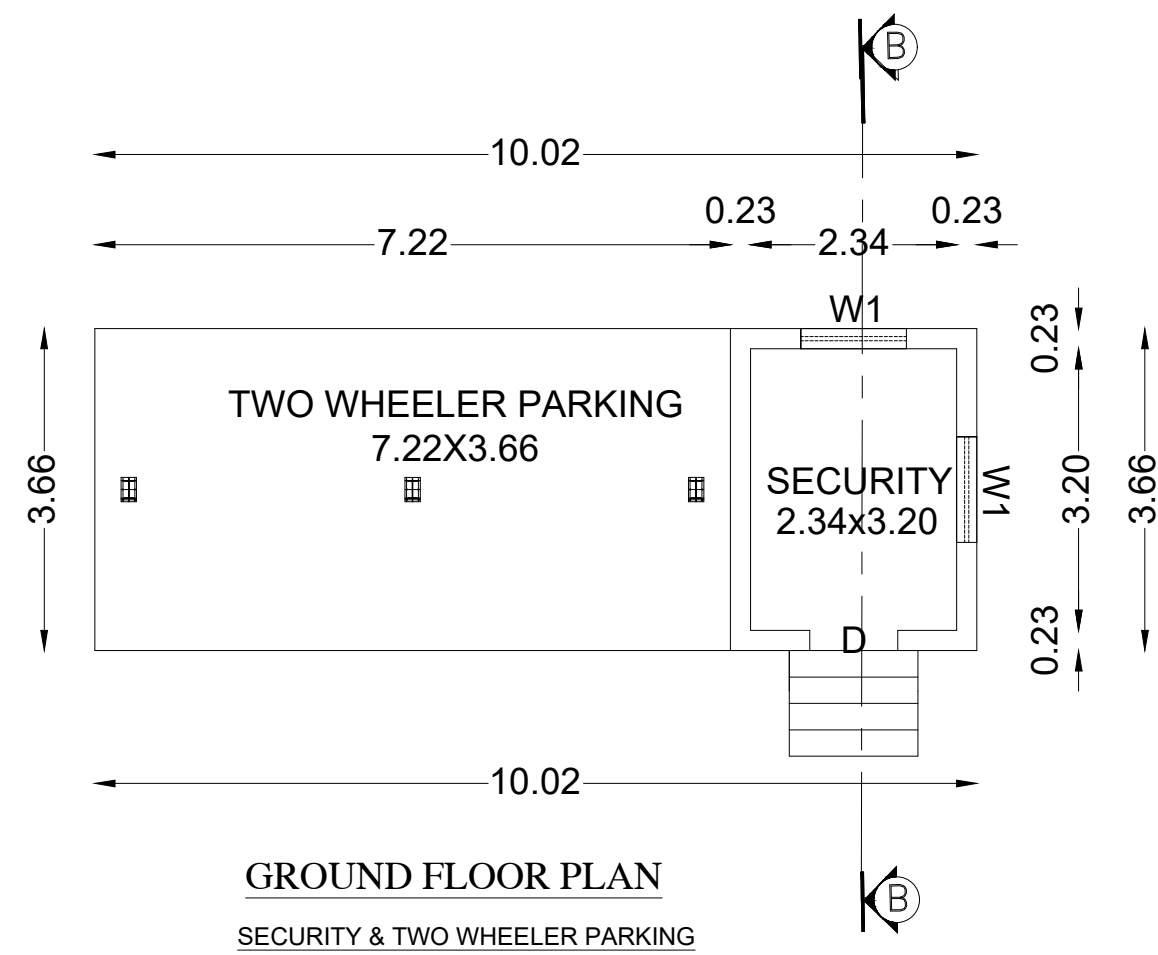


GROUND FLOOR PLAN
SECURITY & TWO WHEELER PARKING

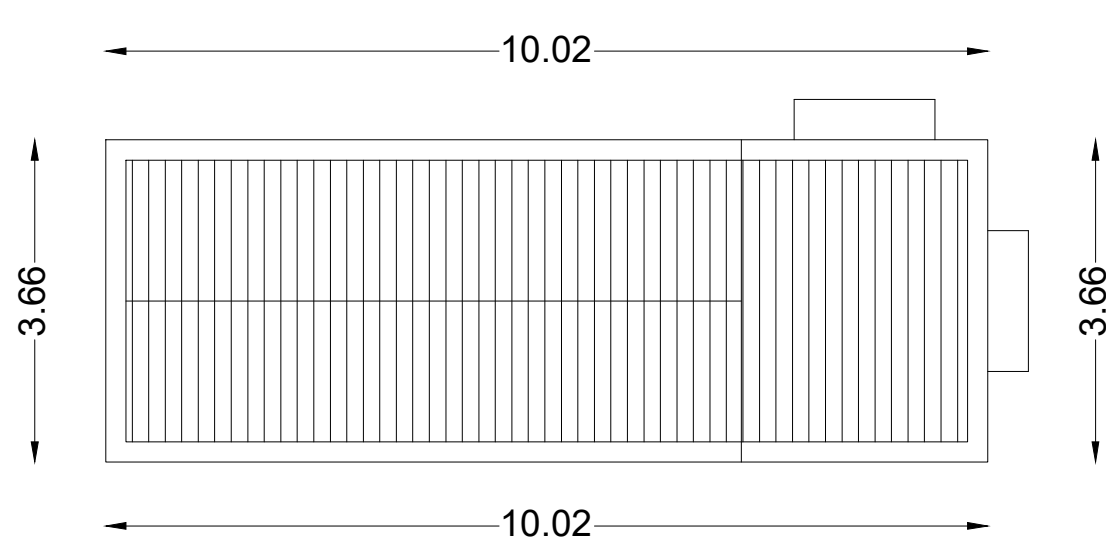

ROOF PLAN

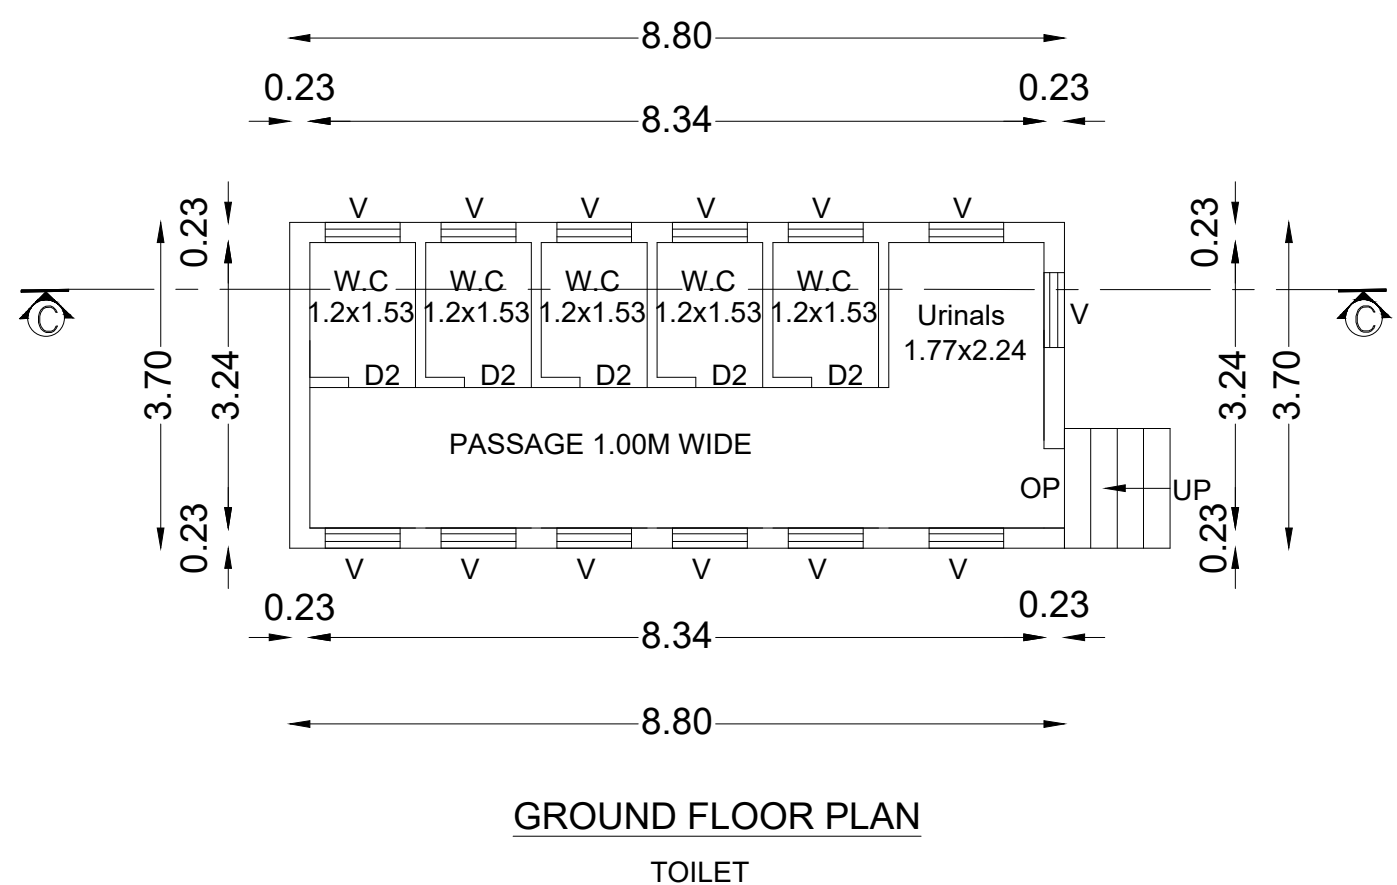

GROUND FLOOR PLAN
TOILET

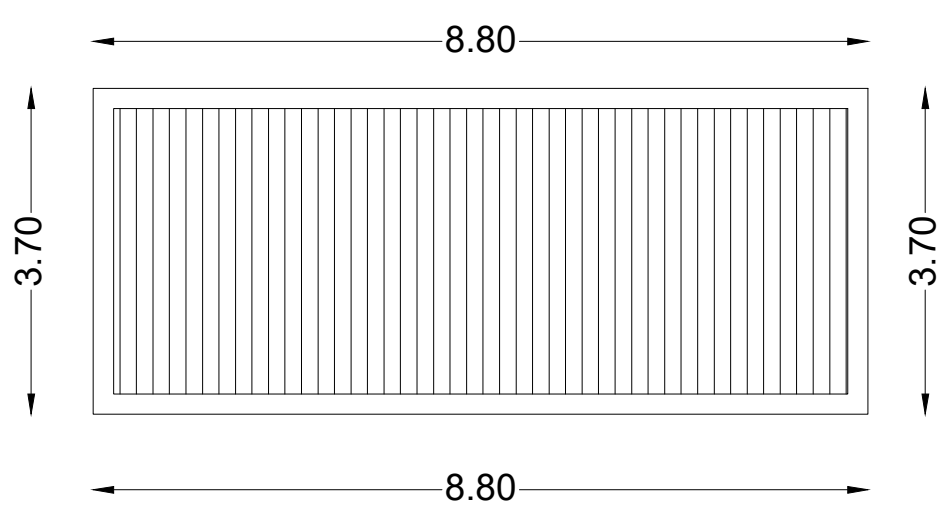


ROOF PLAN

SHEET NO : 03/04

PLAN SHOWING THE PROPOSED INDUSTRIAL BUILDING CONSTRUCTION OF MANUFACTURING UNIT M/s.SRIVARI ENTERPRISES AT PLOT NO:B-59(S), SURVEY NO.9/1Part, 9/2Part, 11/4A24B, 2 & 5Part SIPCOT INDUSTRIAL PARK AT GUMMUDIPOONDI, KARUMBUKUPPAM VILLAGE, GUMMUDIPOONDI TALUK, THIRUVALLUR DISTRICT.

TITLE:
EXISTING OFFICE CUM STORAGE ANFD
FACTORY EXPANSION SECTION & ELEVATION
TOILET BLOCK
SECURITY & TWO WHEELER PARKING

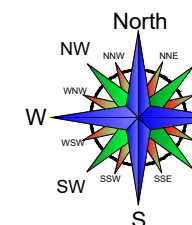

SIPCOT PLOT APPROVAL NO : 68/2013 DATE:06.01.2014

TNPCB - ORANGE CATEGORY/ **CONSENT ORDER NO. 2301150680169**
PROCEEDINGS NO.F.1271GMP/OS/DEE/TNPCB/GMP/A/2023 DATED: 02/03/2023
PROCEEDINGS NO.F.1271GMP/OS/DEE/TNPCB/GMP/W/2023 DATED: 02/03/2023

SCALE: SITE PLAN- 1:200, FLOOR PLAN 1: 100

JOINERY DETAILS

TYPES	DESCRIPTION	LENGTH	HEIGHT
RS	ROLLING SHUTTER -1	4.00	3.05
RS1	ROLLING SHUTTER -1	1.94	3.05
RS2	ROLLING SHUTTER -2	1.80	3.05
D	DOOR	1.00	2.13
D2	DOOR	0.76	2.13
W	WINDOW	1.80	1.20
W2	WINDOW	1.20	1.20
W1	WINDOW	1.20	1.20
V	VENTILATOR	0.85	0.60

COLOUR REFERENCE

	EXISTING ROAD		PROPOSED BUILDING
	SITE BOUNDARY		DRIVEWAY

For Srivari Enterprises

[Signature]

Partner

OWNER / OCCUPIER

Signature of Structural Engineer

D. SHANMUGASUNDARAM
B.E (CIVIL), M. TECH (STRUCT), M.I.E., C. ENG. (I)
Registered Structural Engineer, CR-I,
CBLRG/SE/Gr-II/2019/101645, Dt 17-10-19,
Jeeel Towers, Block - C2D, 1st Street, Navanagar
Nagar Extension, Sambakkam, Chennai - 600 073.
uss4218@gmail.com, + 919791056521

STRUCTURAL ENGINEER Gr-I

[Signature]
R.SATHISHKUMAR, B.Tech.(Civil), M.Cad.,
Licensed Surveyor & Registered Engineer Grade-I (RE)
Reg.No.CBLRST/RS/Gr-I/20211071004
No.2, Keshhuri Nagar, Achappakkam Post,
Maduravandhanam Taluk, Chengalpattu Dist - 603 301
Cell : 9444 91 2210 email : sathishkumar.net@yahoo.com

REGISTERED ENGINEER Gr-I

PLAN SHOWING THE PROPOSED INDUSTRIAL BUILDING CONSTRUCTION OF MANUFACTURING UNIT M/s.SRIVARI ENTERPRISES AT PLOT NO:B-59(S), SURVEY NO.9/1Part, 9/2Part, 11/4A24B, 2 & 5Part SIPCOT INDUSTRIAL PARK AT GUMMUDIPOONDI, KARUMBUKUPPAM VILLAGE, GUMMUDIPOONDI TALUK, THIRUVALLUR DISTRICT.

TITLE:

SITE PLAN

NORTH

SIPCOT PLOT APPROVAL NO : 68/2013
DATE:06.01.2014

TNPCCB - ORANGE CATEGORY/ CONSENT ORDER NO. 2301150680169
PROCEEDINGS NO.F.1271GMP/OS/DEE/TNPCCB/GMP/A/2023
DATED: 02/03/2023
PROCEEDINGS NO.F.1271GMP/OS/DEE/TNPCCB/GMP/W/2023
DATED: 02/03/2023

AREA STATEMENT (Sq.m)

TOTAL PLOT AREA : 2.00 Acre (8100.00Sq.m)

SL.NO	BLOCK NAME	FLOOR NAME	FSI AREA (Sq.m)	NON FSI AREA (Sq.m)	TOTAL BUILDUP AREA (Sq.m)	BUILDING HEIGHT (m)
1	BLOCK-FACTORY BUILDING	GROUND FLOOR	3,809.50	----	3,809.50	14.73M
2	TOILET BLOCK	GROUND FLOOR	32.60	----	32.60	5.17M
3	SECURITY AND TWO WHEELER PARKING	GROUND FLOOR	36.70	----	36.70	4.70M
4	SECURITY ROOM	GROUND FLOOR	----	6.25	6.25	3.50M

TOTAL AREA in Sq.m 3,878.80 6.25 3,885.05

F.S.I : 3,878.80 / 8100.00 = 0.478

PARKING	REQUIRED	PROVIDED
LORRY PARKING	08 Nos	08 Nos
CAR PARKING	1 Nos	4 Nos
TWO WHEELER PARKING	76 Nos	98 Nos
CYCLE PARKING	76 Nos	76 Nos

TOTAL H.P: 655.55 H.P
NO OF WORKERS : 30 Nos (25M + 5F)

COLOUR REFERENCE

	EXISTING ROAD		PROPOSED BUILDING
	SITE BOUNDARY		DRIVEWAY

SCALE: SITE PLAN- 1:200, FLOOR PLAN 1: 100

For Srivari Enterprises

Partner


OWNER / OCCUPIER

N.SATHISHKUMAR, B.Tech./Civil, B.E.,
Licensed Surveyor & Registered Engineer Grade-I (SE)
Reg.No. CILSRI/18664/12971/07/004
6/2, Kuppalu Nagar, Kumbukuppam Post,
Gumudi Poondi Taluk, Chengalpattu Dist-602301
Call: 9444 91 2710 Email: sathishkumar.ce@vsnl.com

REGISTERED ENGINEER Gr-I

D. SHANMUGASUNDARAM
B.E./CIVIL, M.TECH (STRUCT), M.E., C.ENG. (SI)
Registered Structural Engineer, CSE-I,
GOLDENRAYS (G-1) 227/19/19/15,
Joshi Towers, Block - C/20, T-10 Street, Narayana
Nagar Extension, Sankarapuram, Chennai - 600 073.
9847100700@gmail.com, + 91 9101059591

STRUCTURAL ENGINEER Gr-I

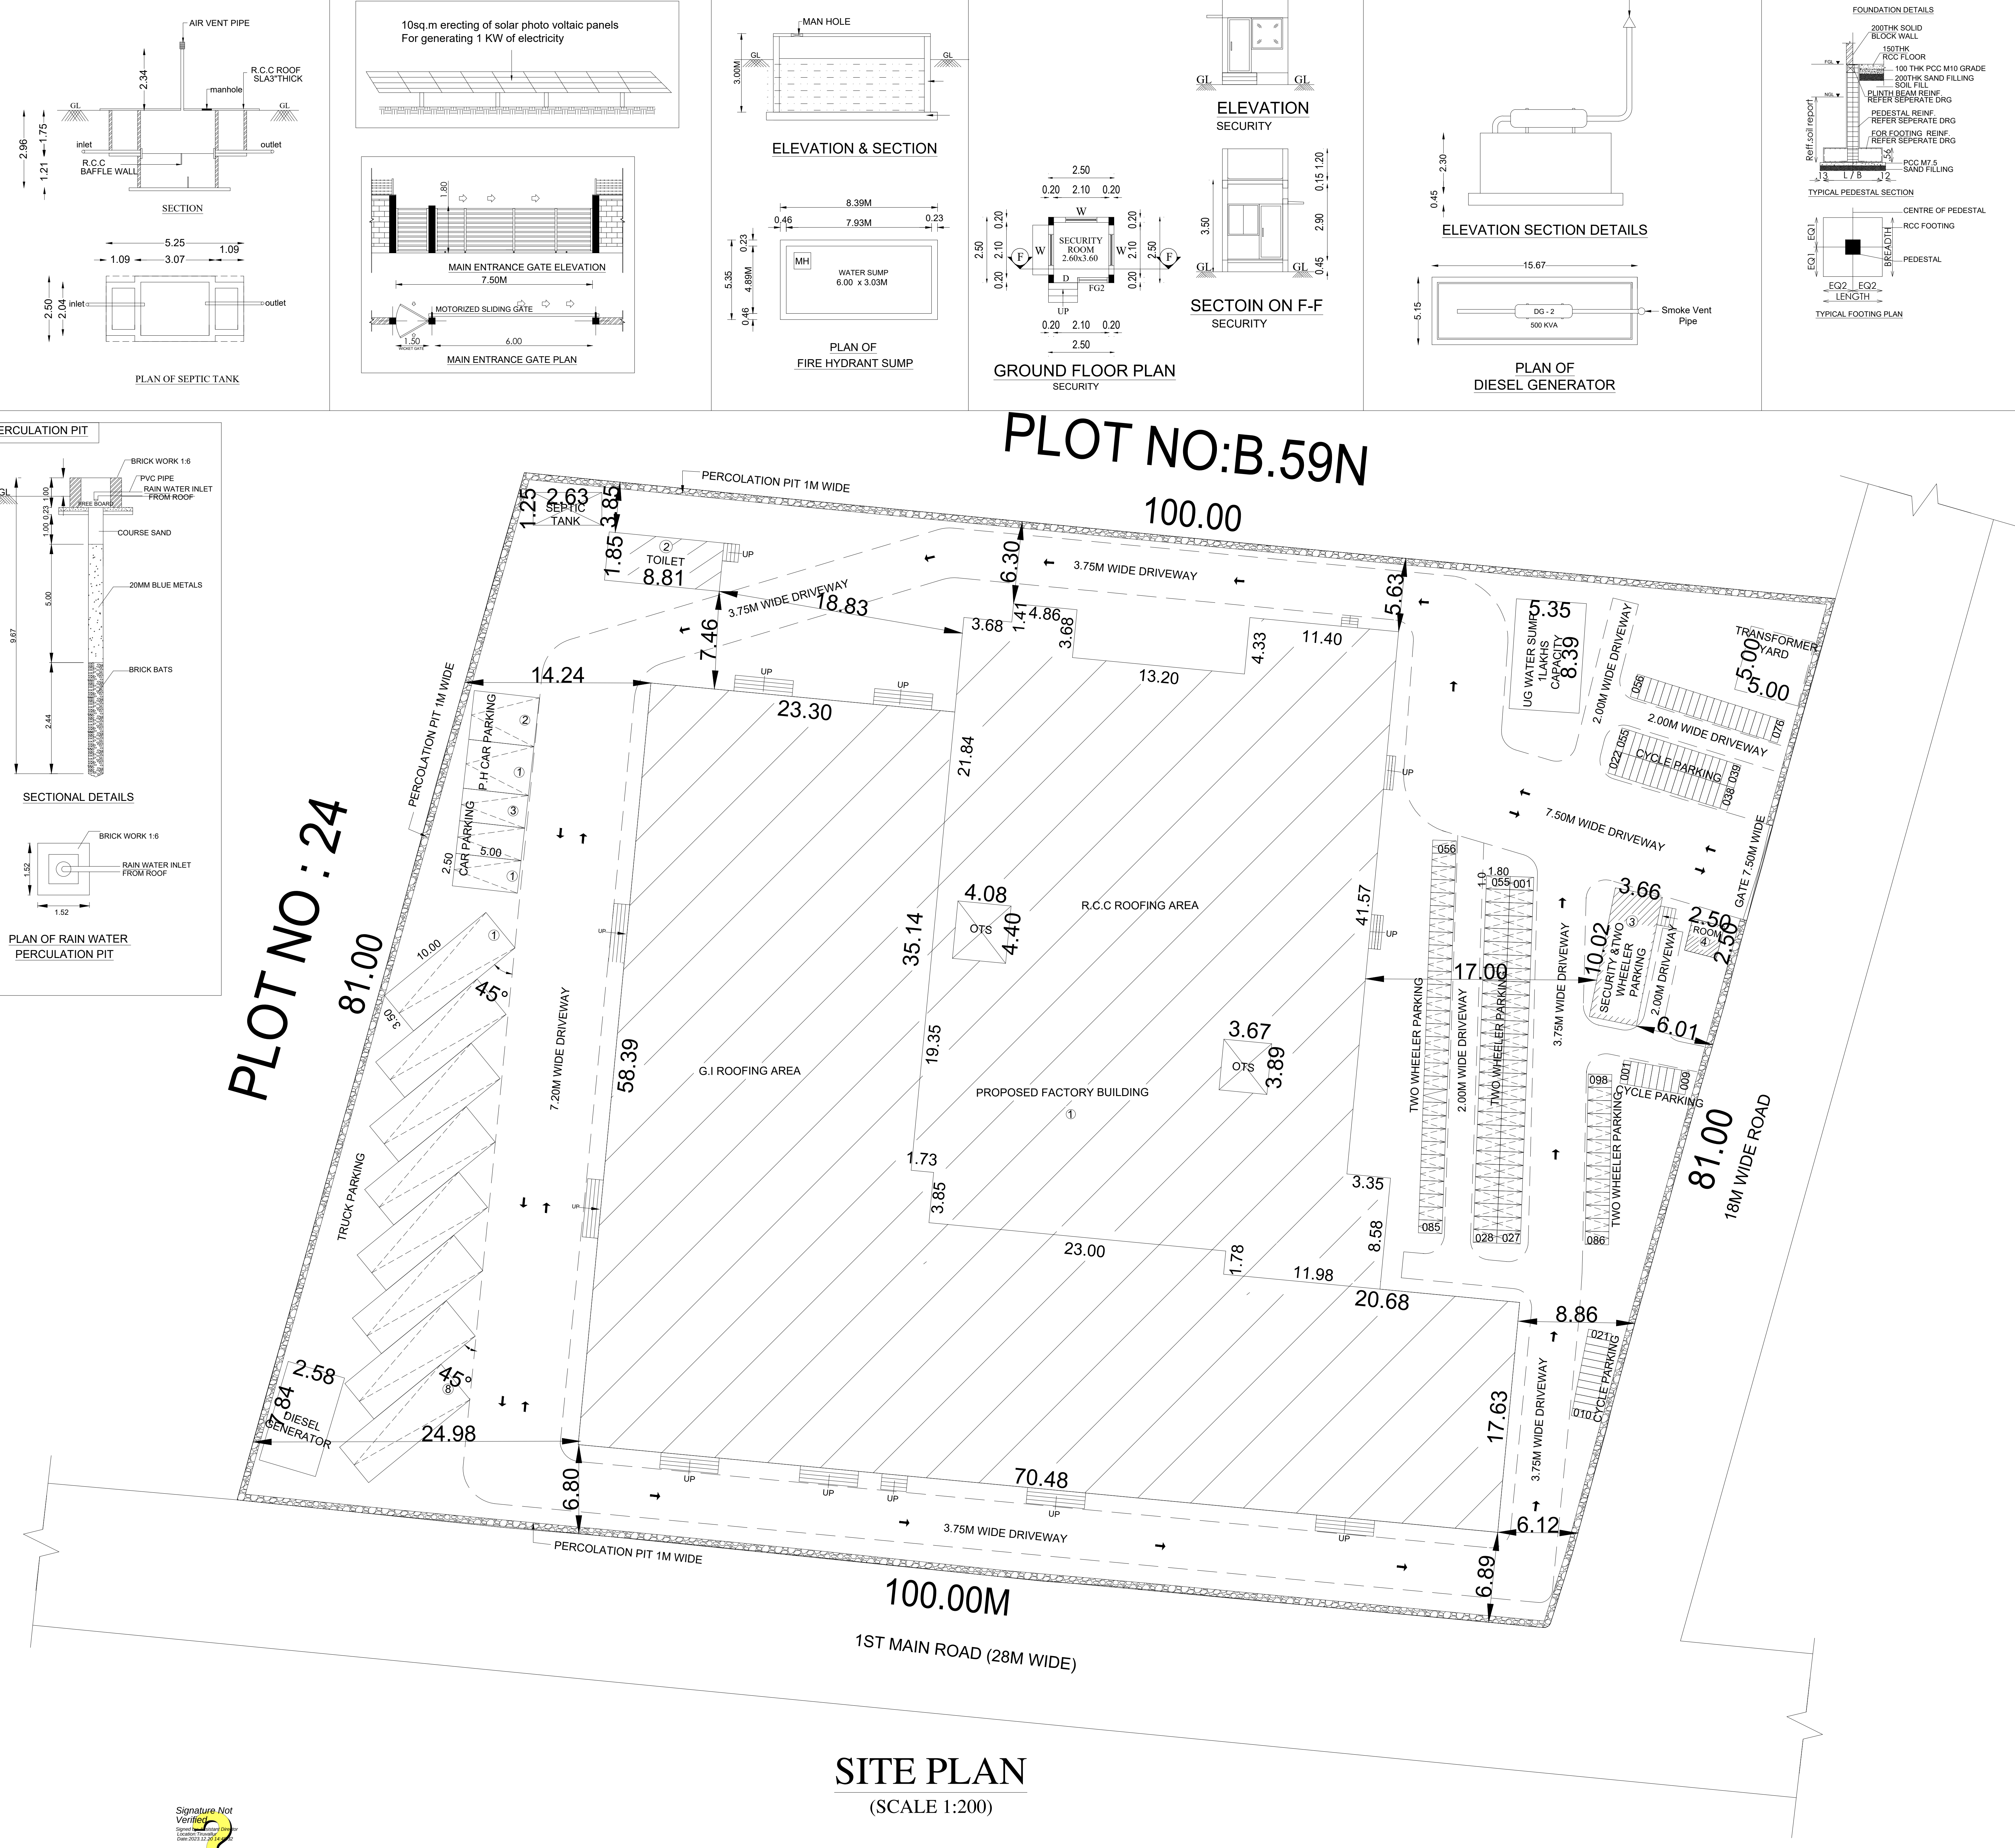

SITE PLAN
(SCALE 1:200)