

PP

APPROVAL RECORD

Planning Permission

Tiruvallur

Tiruvallur district, Tamil Nadu

APPROVAL TYPE

Building Plan

ISSUING AUTHORITY

DTCP

The approval as the planning authority issued it, reproduced in full behind this page.

An approval speaks to what was sanctioned, not to what was built. Completion is a separate record.

PLAN CONSTRUCTION OF FACTORY BUILDING FOR MANUFACTURING ALUMINIUM DIE CASTING ORANGE INDUSTRY CATEGORY AT PLOT NO: B-37, SIPCOT INDUSTRIAL COMPLEX AT BALAKRISHNAPURAM HIGH ROAD (SIPCOT) , COMPRISED IN S.NO: 1/1, 9/1B, 2 & 2B, NEW GUMMIDIPOONDI VILLAGE , GUMMIDIPOONDI TALUK , THIRUVALLUR DISTRICT

REF: LAY OUT NO: AD5/GMP/113/84
DATE : 14.04.93 and 11.03.94

MACHINERY DETAILS

- 1 . DIE CASTING WITH OIL FIRED FURNACE
2 NOS EACH 300KGS CAPACITY
- 2 . 2 DIE CASTING MACHINE WITH ELECTRICAL FURNACE
6 NOS 300KGS CAPACITY
- 3 . DG SET 320 KVA

STAFF DETAILS

- 1. MALE WORKERS 10 NOS
- 2. FEMALE WOF

LORRY PARKIN
CAR PARKING
TWO WHEELER
CYCLE PARKIN



SPEC
SAND F
PCC 1:
BRICK WORK IN CM 1:5
RCC WORK IN 1:2:4
PLASTERING IN CM 1:4

SCHEDULE OF JOINERIES

RS ROLLING SHUTTER :	3.66X2.13 (12'0"X7'0")
D1 DOOR :	0.91X2.13 (3'0"X7'0")
D2 DOOR :	0.75X2.13 (2'6"X7'0")
W WINDOW :	1.22X1.22 (4'0"X4'0")
W1 WINDOW :	0.91X1.22 (3'0"X4'0")
V VENTILATOR :	0.61X0.61 (2'0"X2'0")

LEGEND

PROPOSED	
BOUNDARY	
ROAD	

M/S The Southern Pressure Castings,
Plot No: B-37, Sipcot Industrial Complex,
Gummidipoondi , Thiruvallur District.

For THE SOUTHERN PRESSURE CASTINGS
Partner

SIGNATURE OF THE OWNER / GPA







R RAMATHILAGAM,
D.Arch.,
RA/Gr-III/19/06/013

NO.161, SCB Colony,
R.K.Nagar,
Chennai-600028.
mithra.consult@gmail.com

R. RAMATHILAGAM, D.Arch.,
RA/Gr-III/19/06/013
Registered Architect & Consulting Architect
No. 161, SCB Colony, R.K. Nagar,
Chennai-28, Mobile: 988490887, 9884748288
mithra.consult@gmail.com



REGISTERED ENGINEER

SHEET NO:2/3

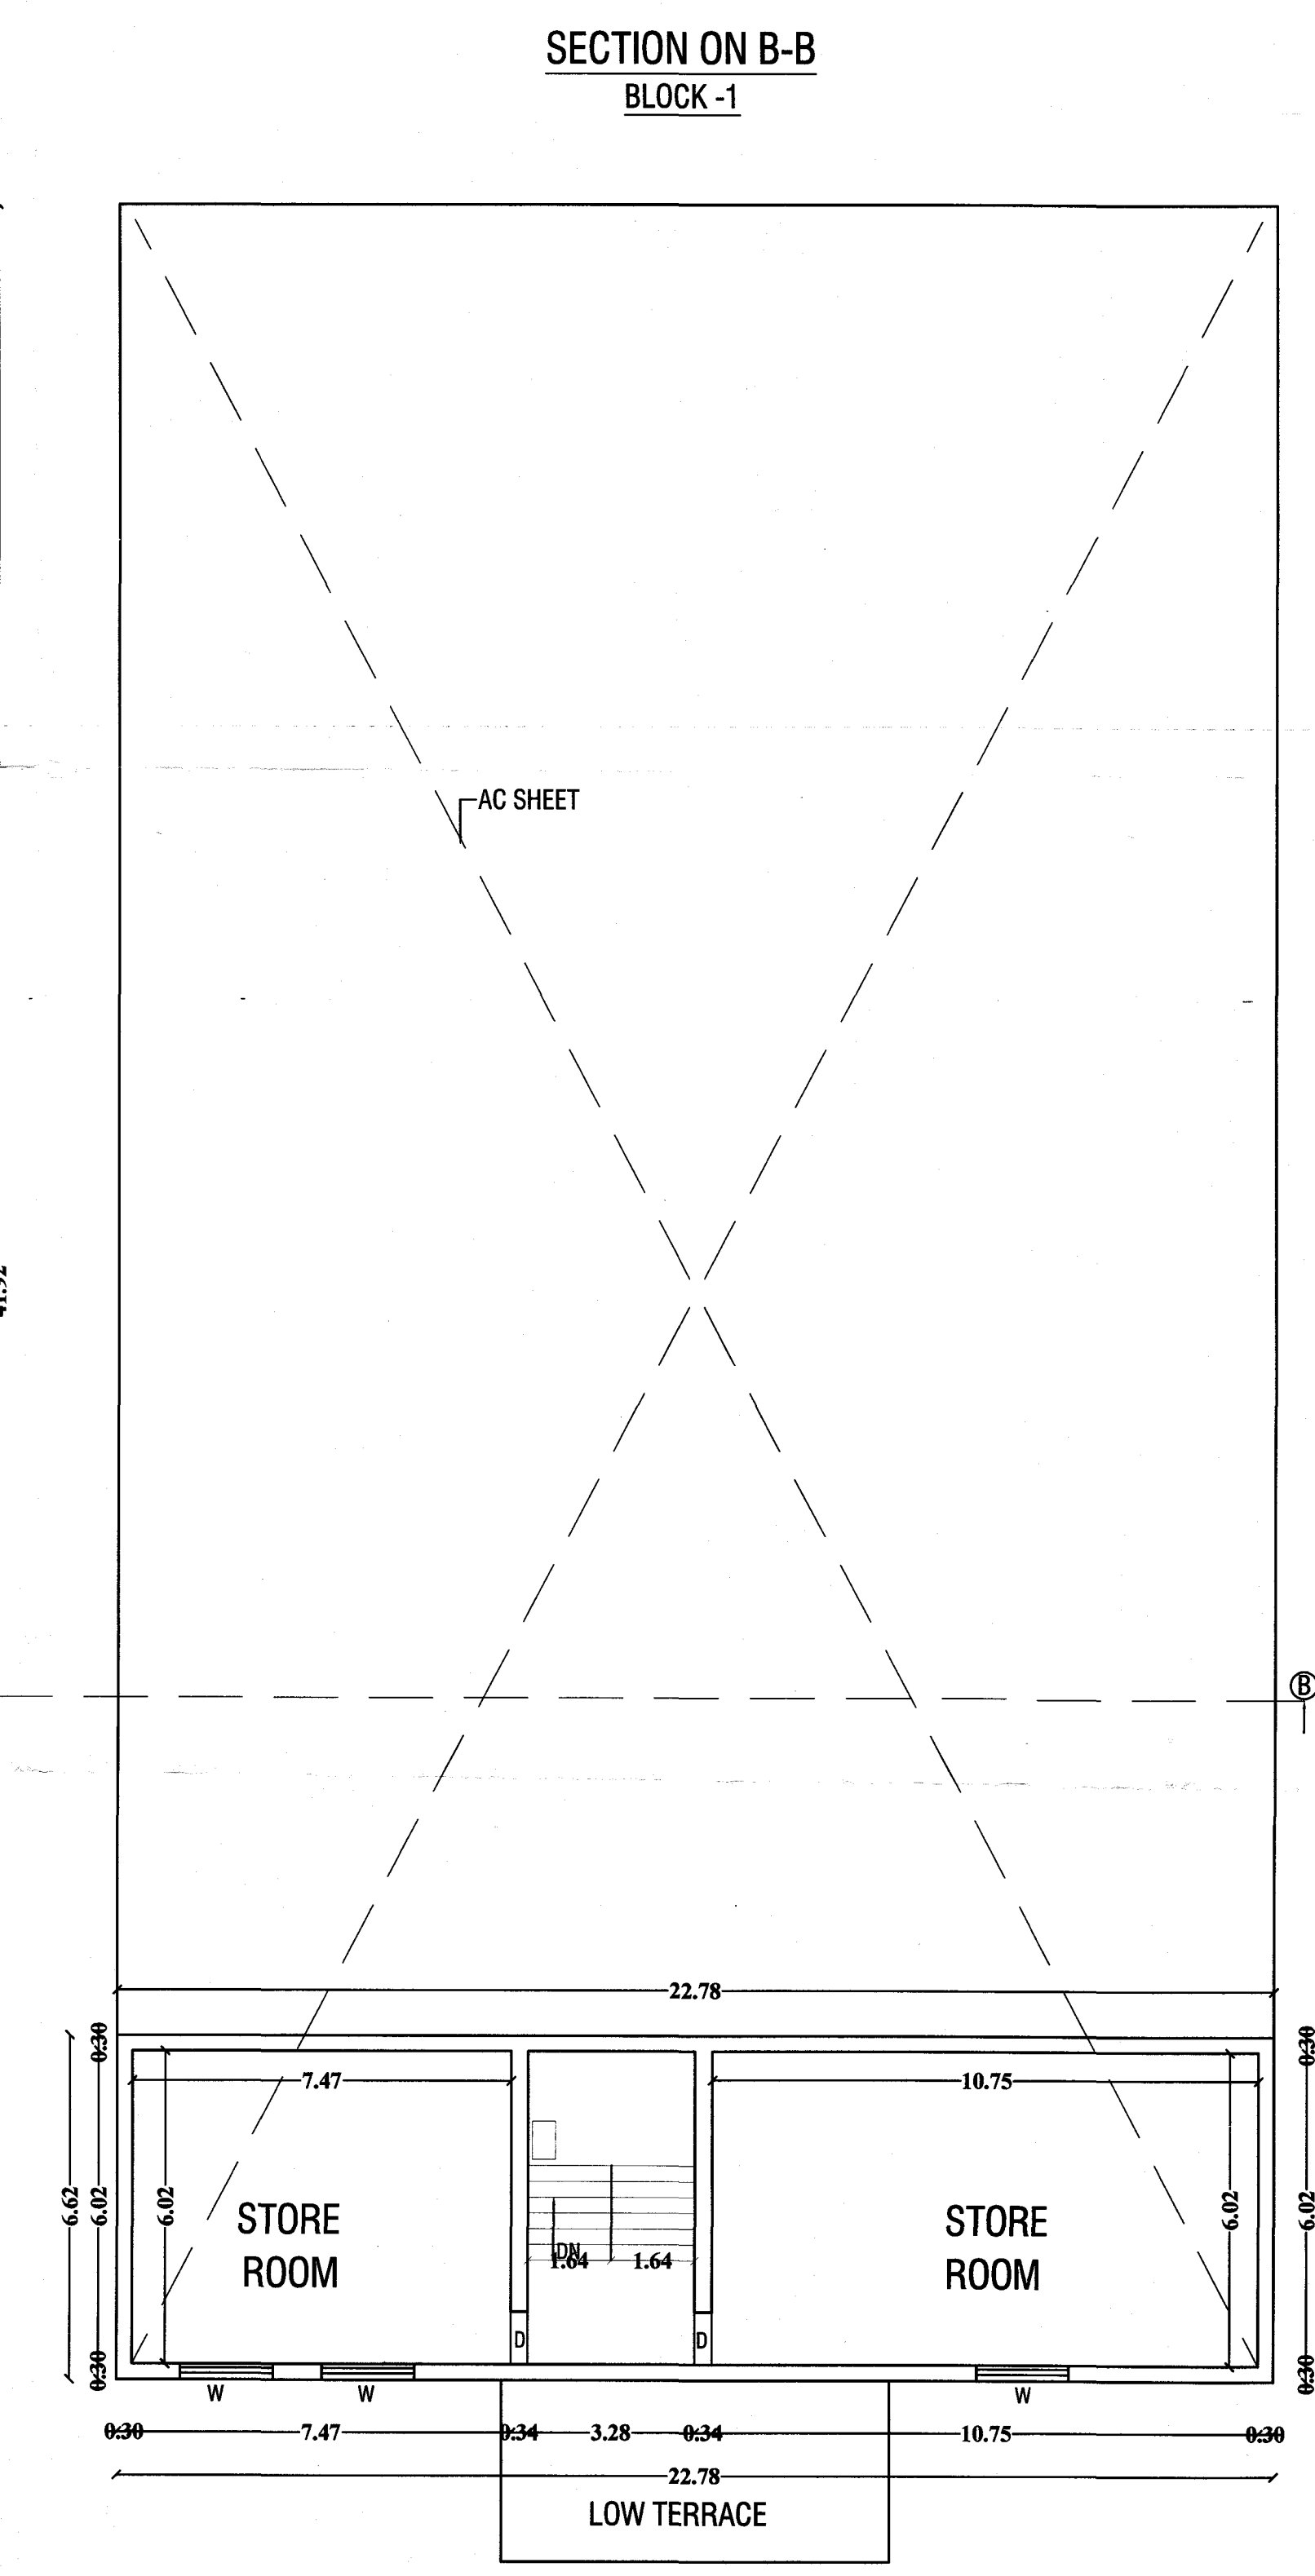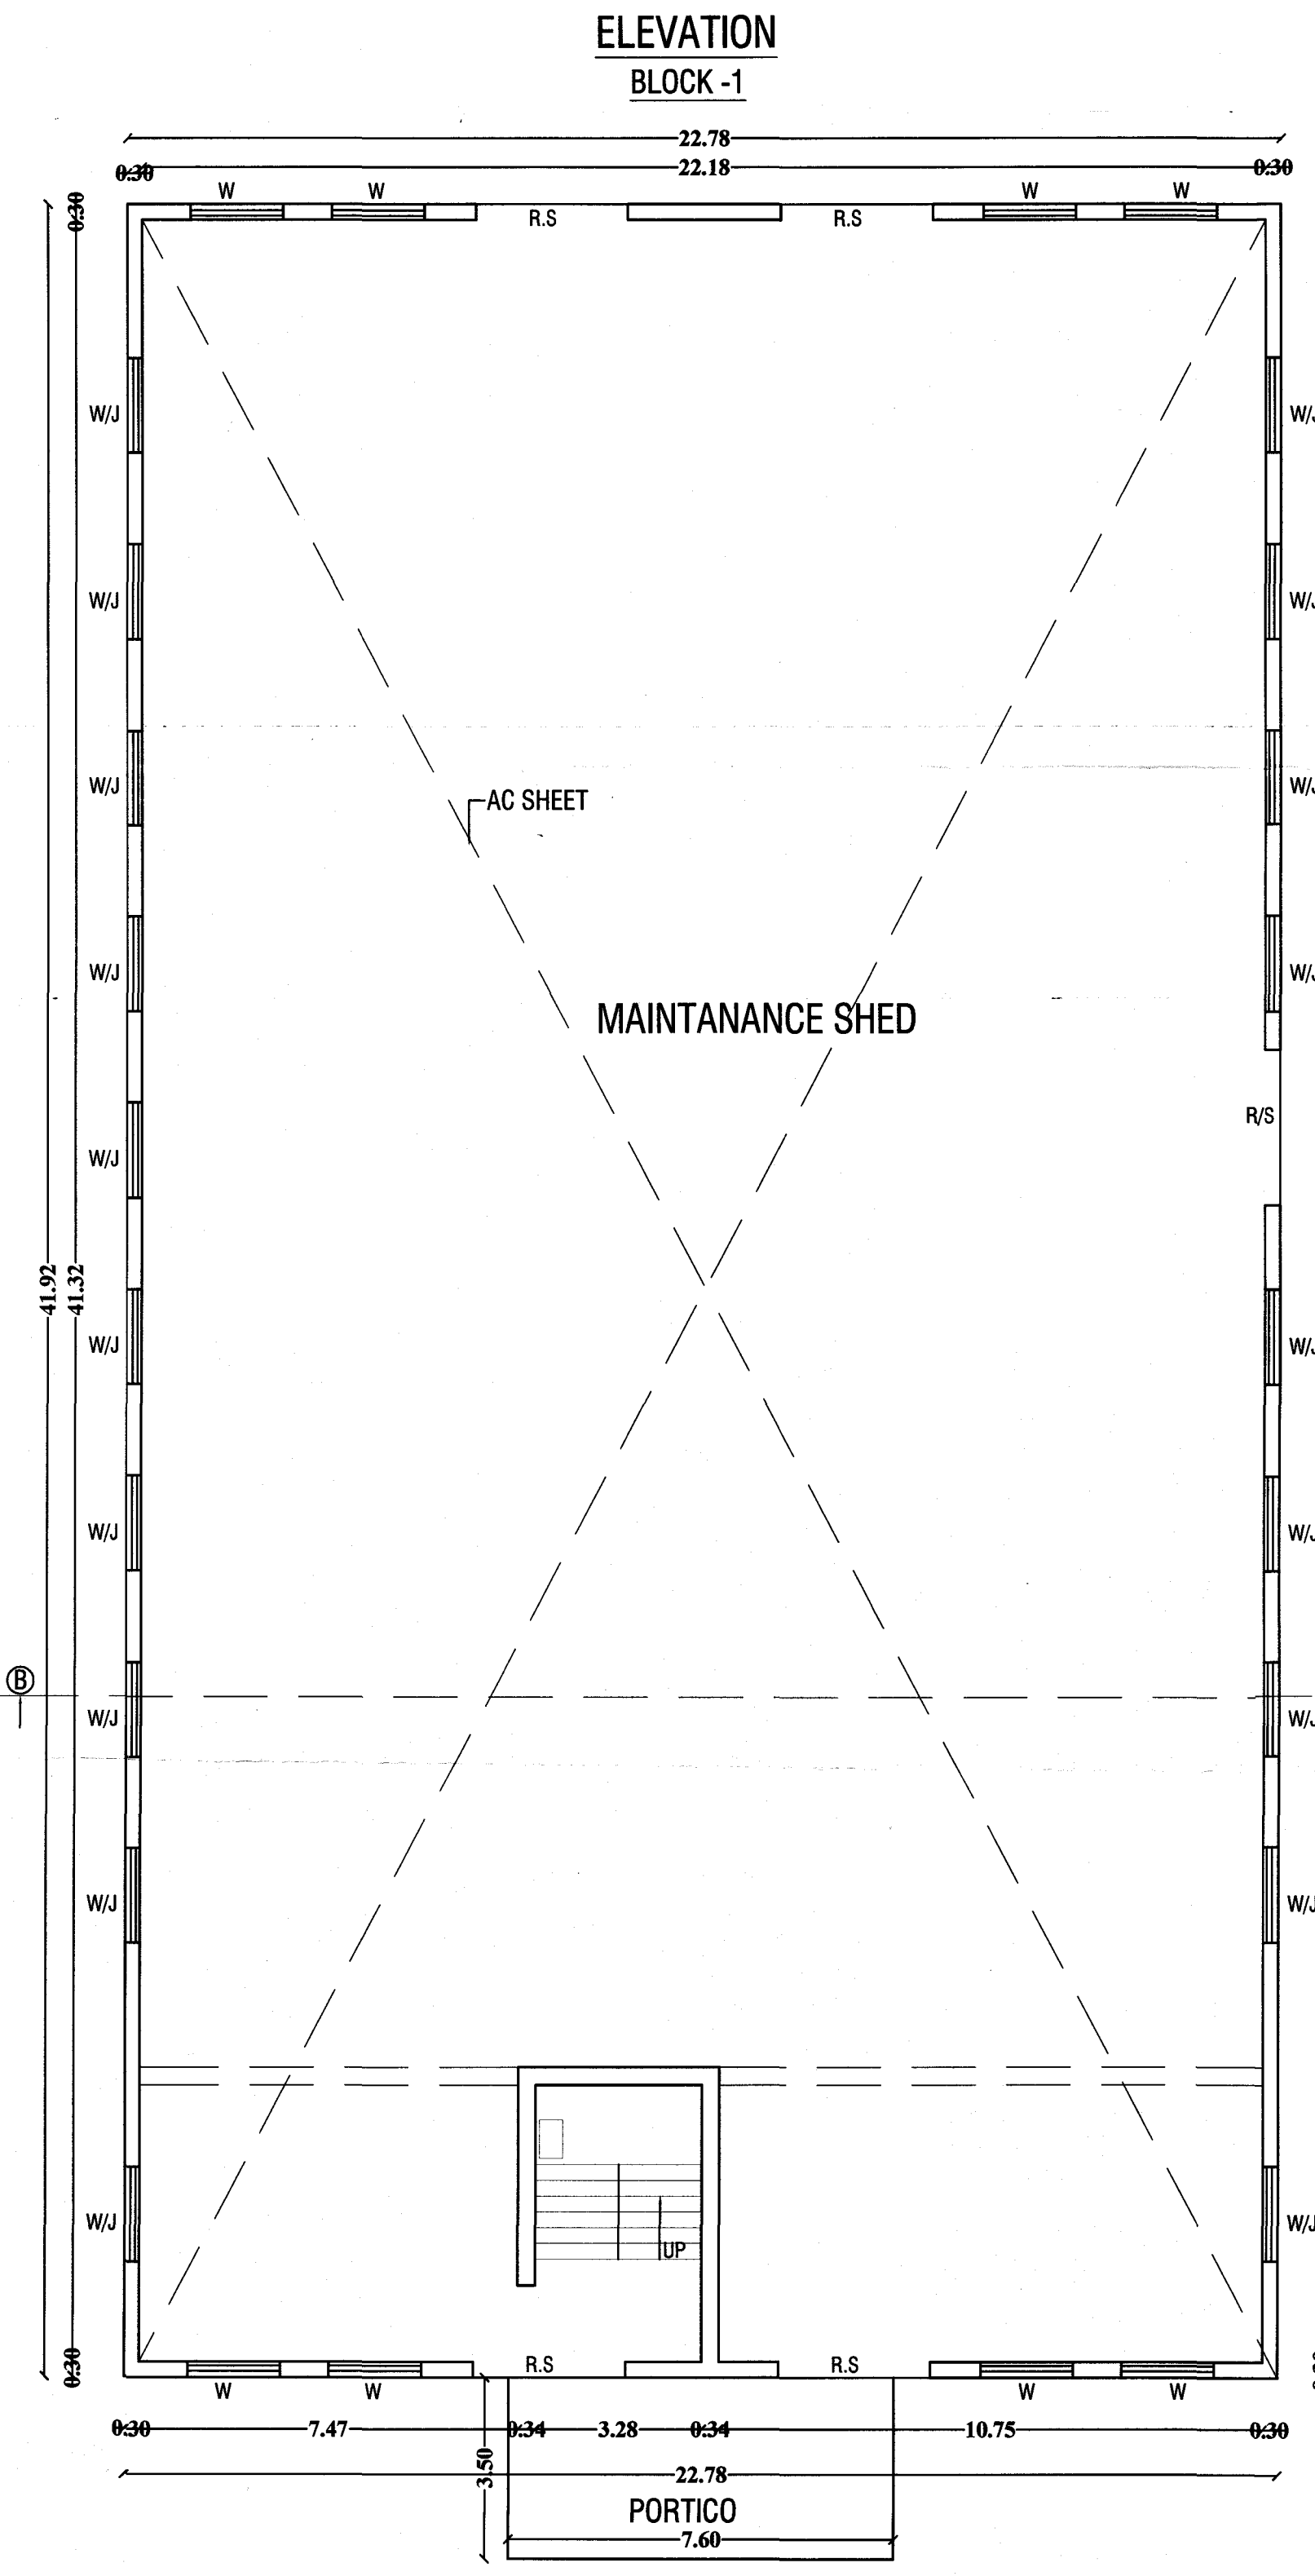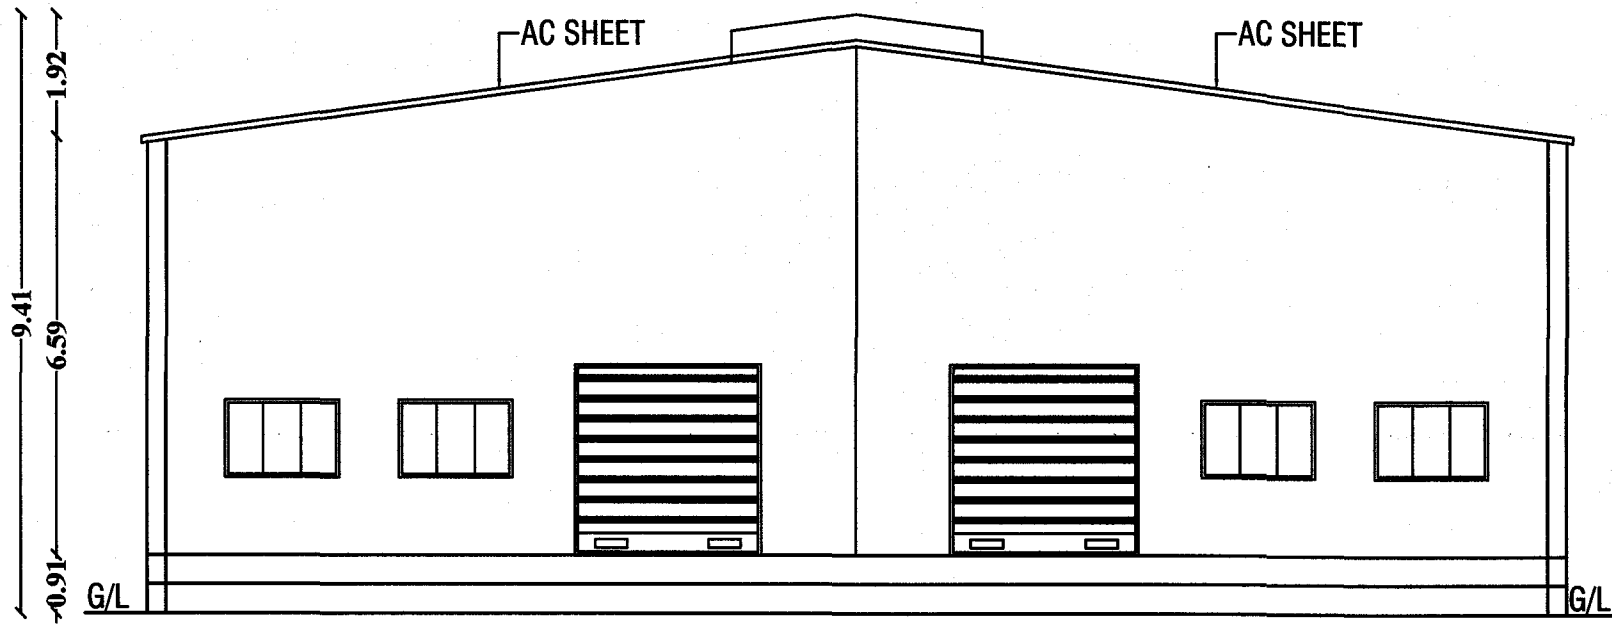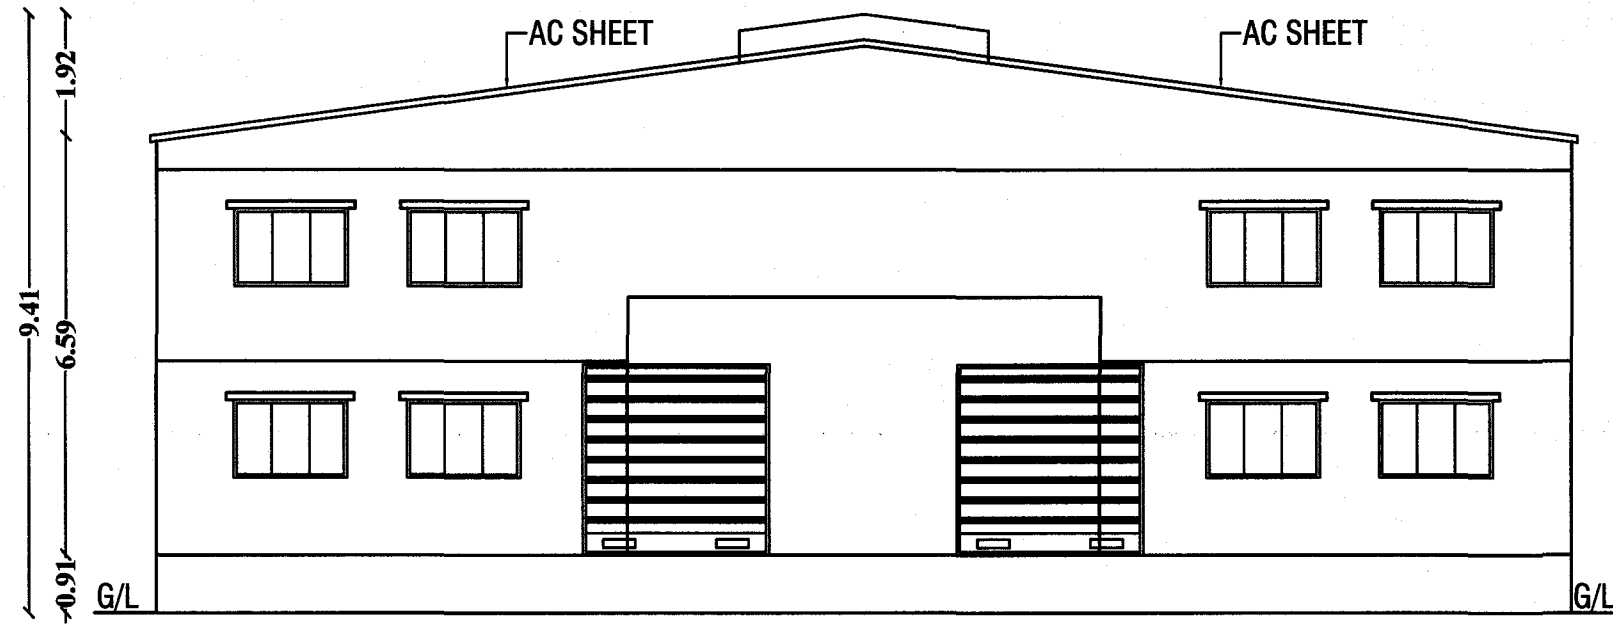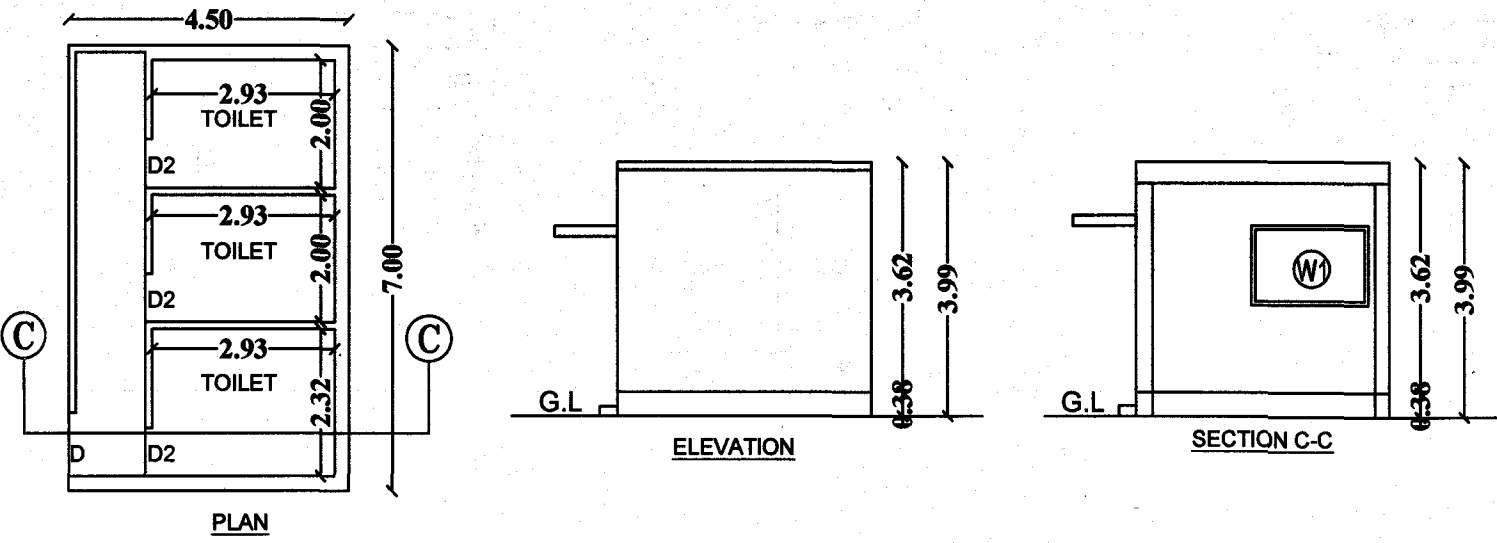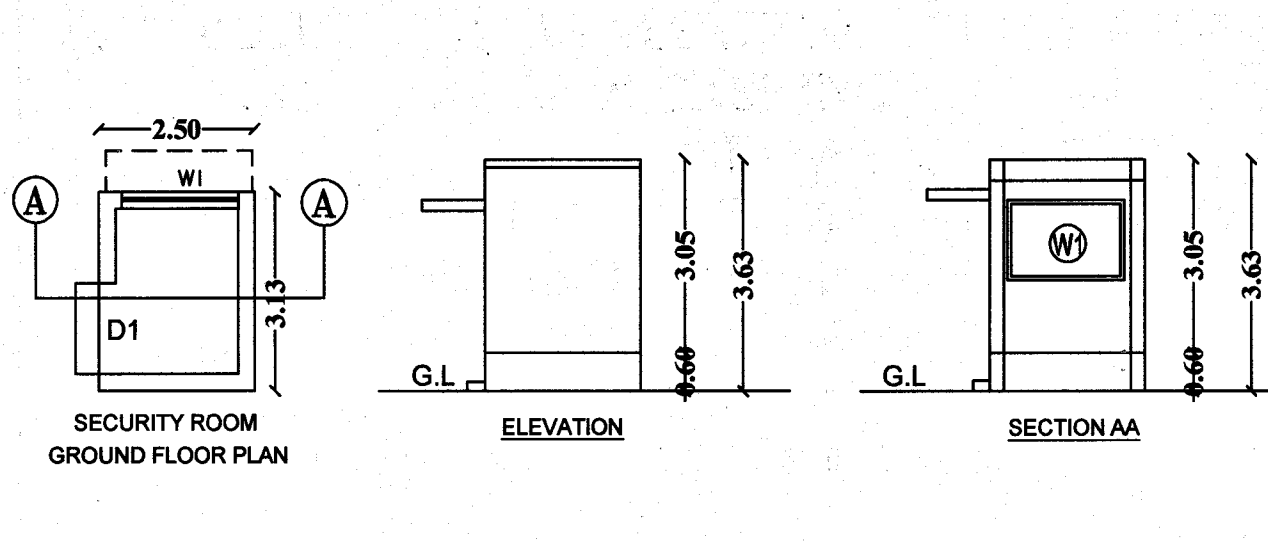

GROUND FLOOR PLAN
BLOCK -1

FIRST FLOOR PLAN
BLOCK -1

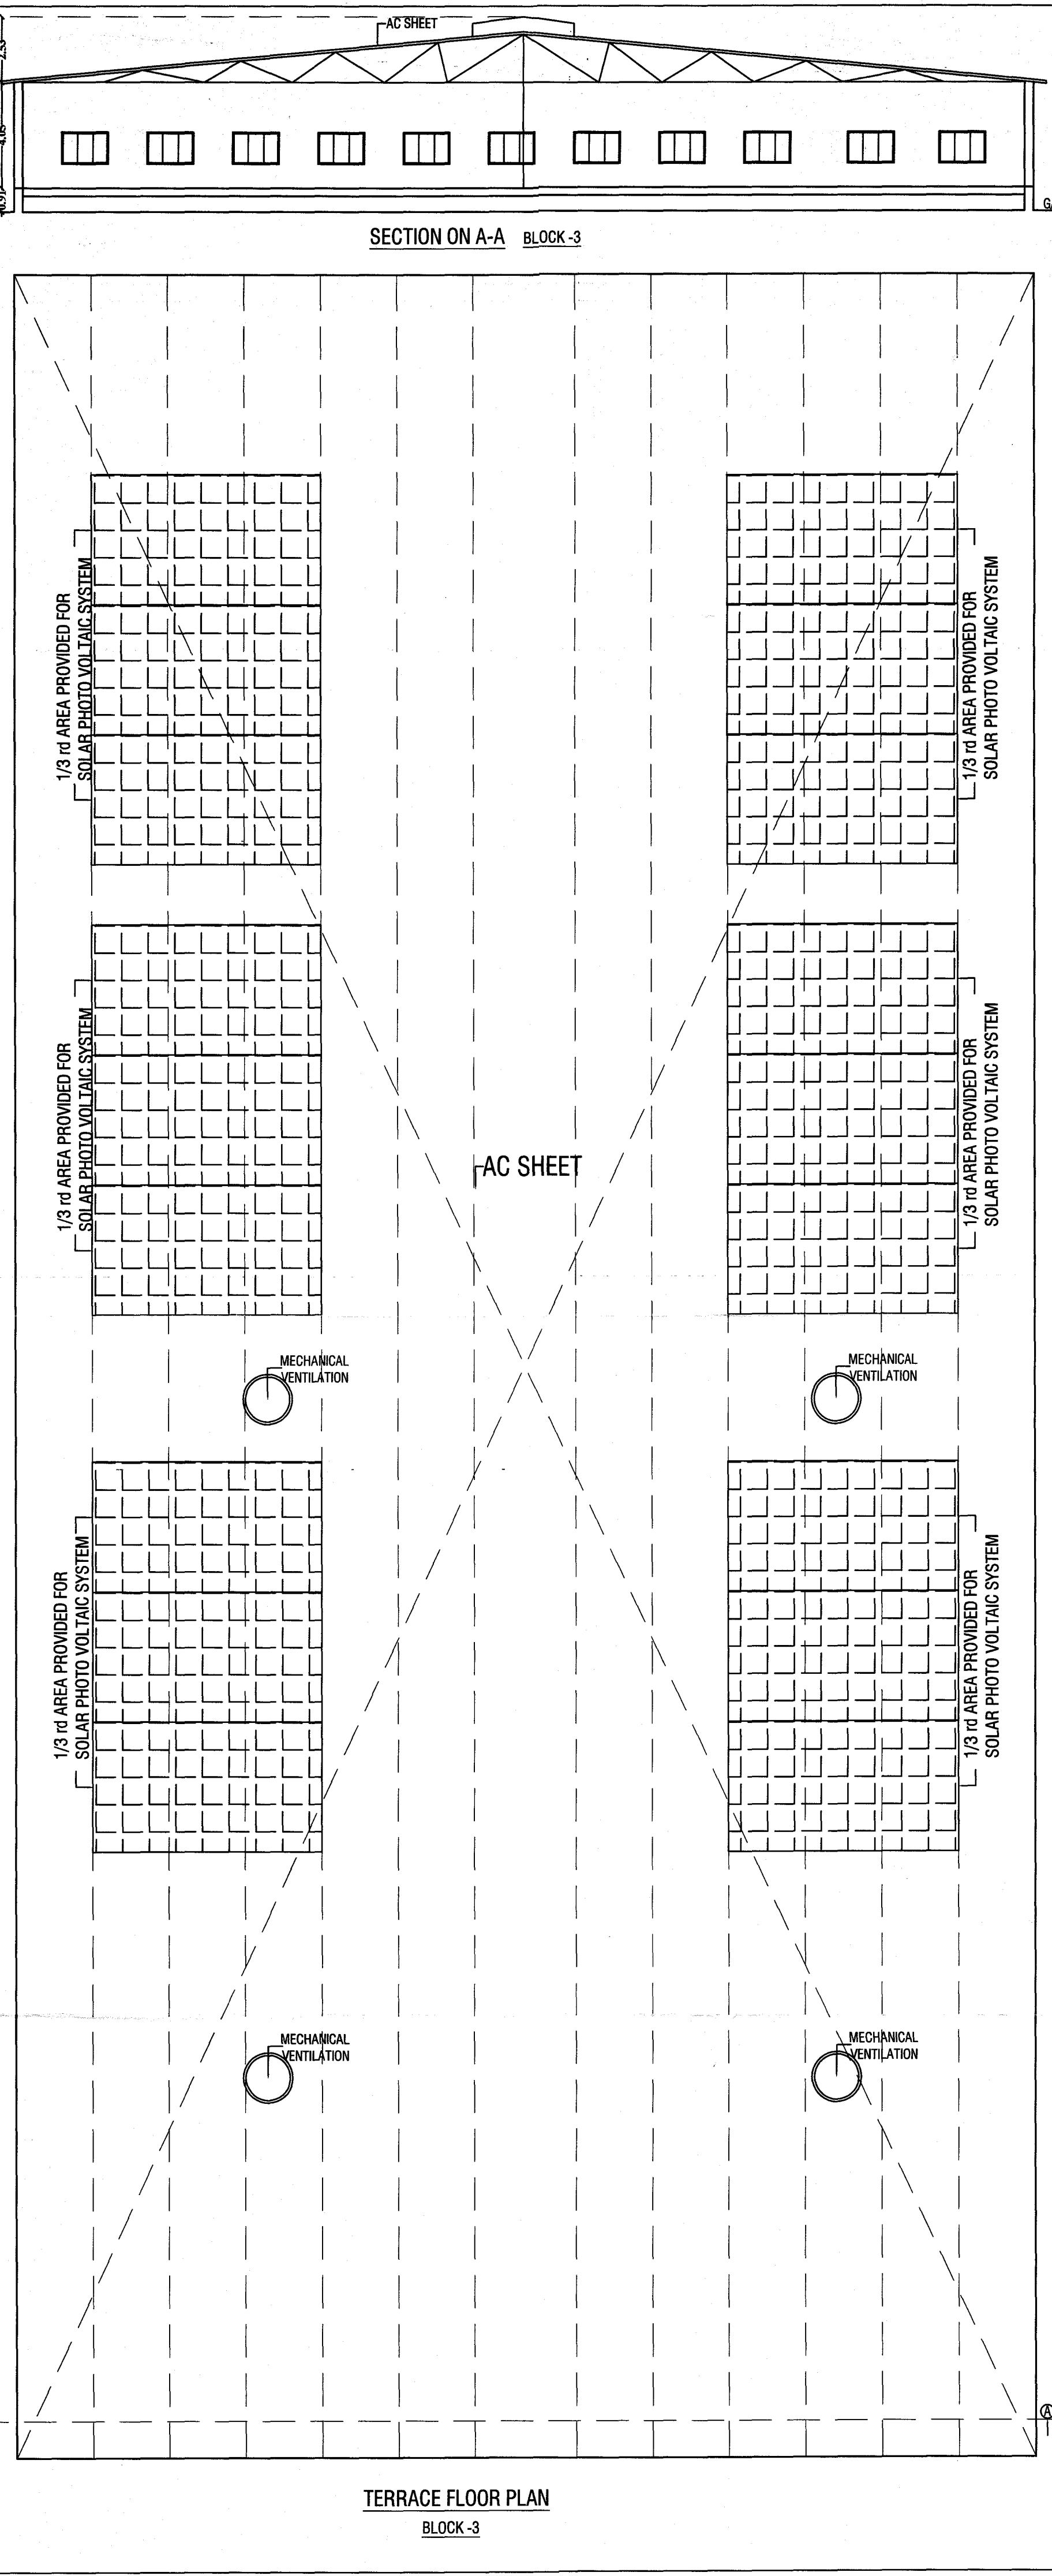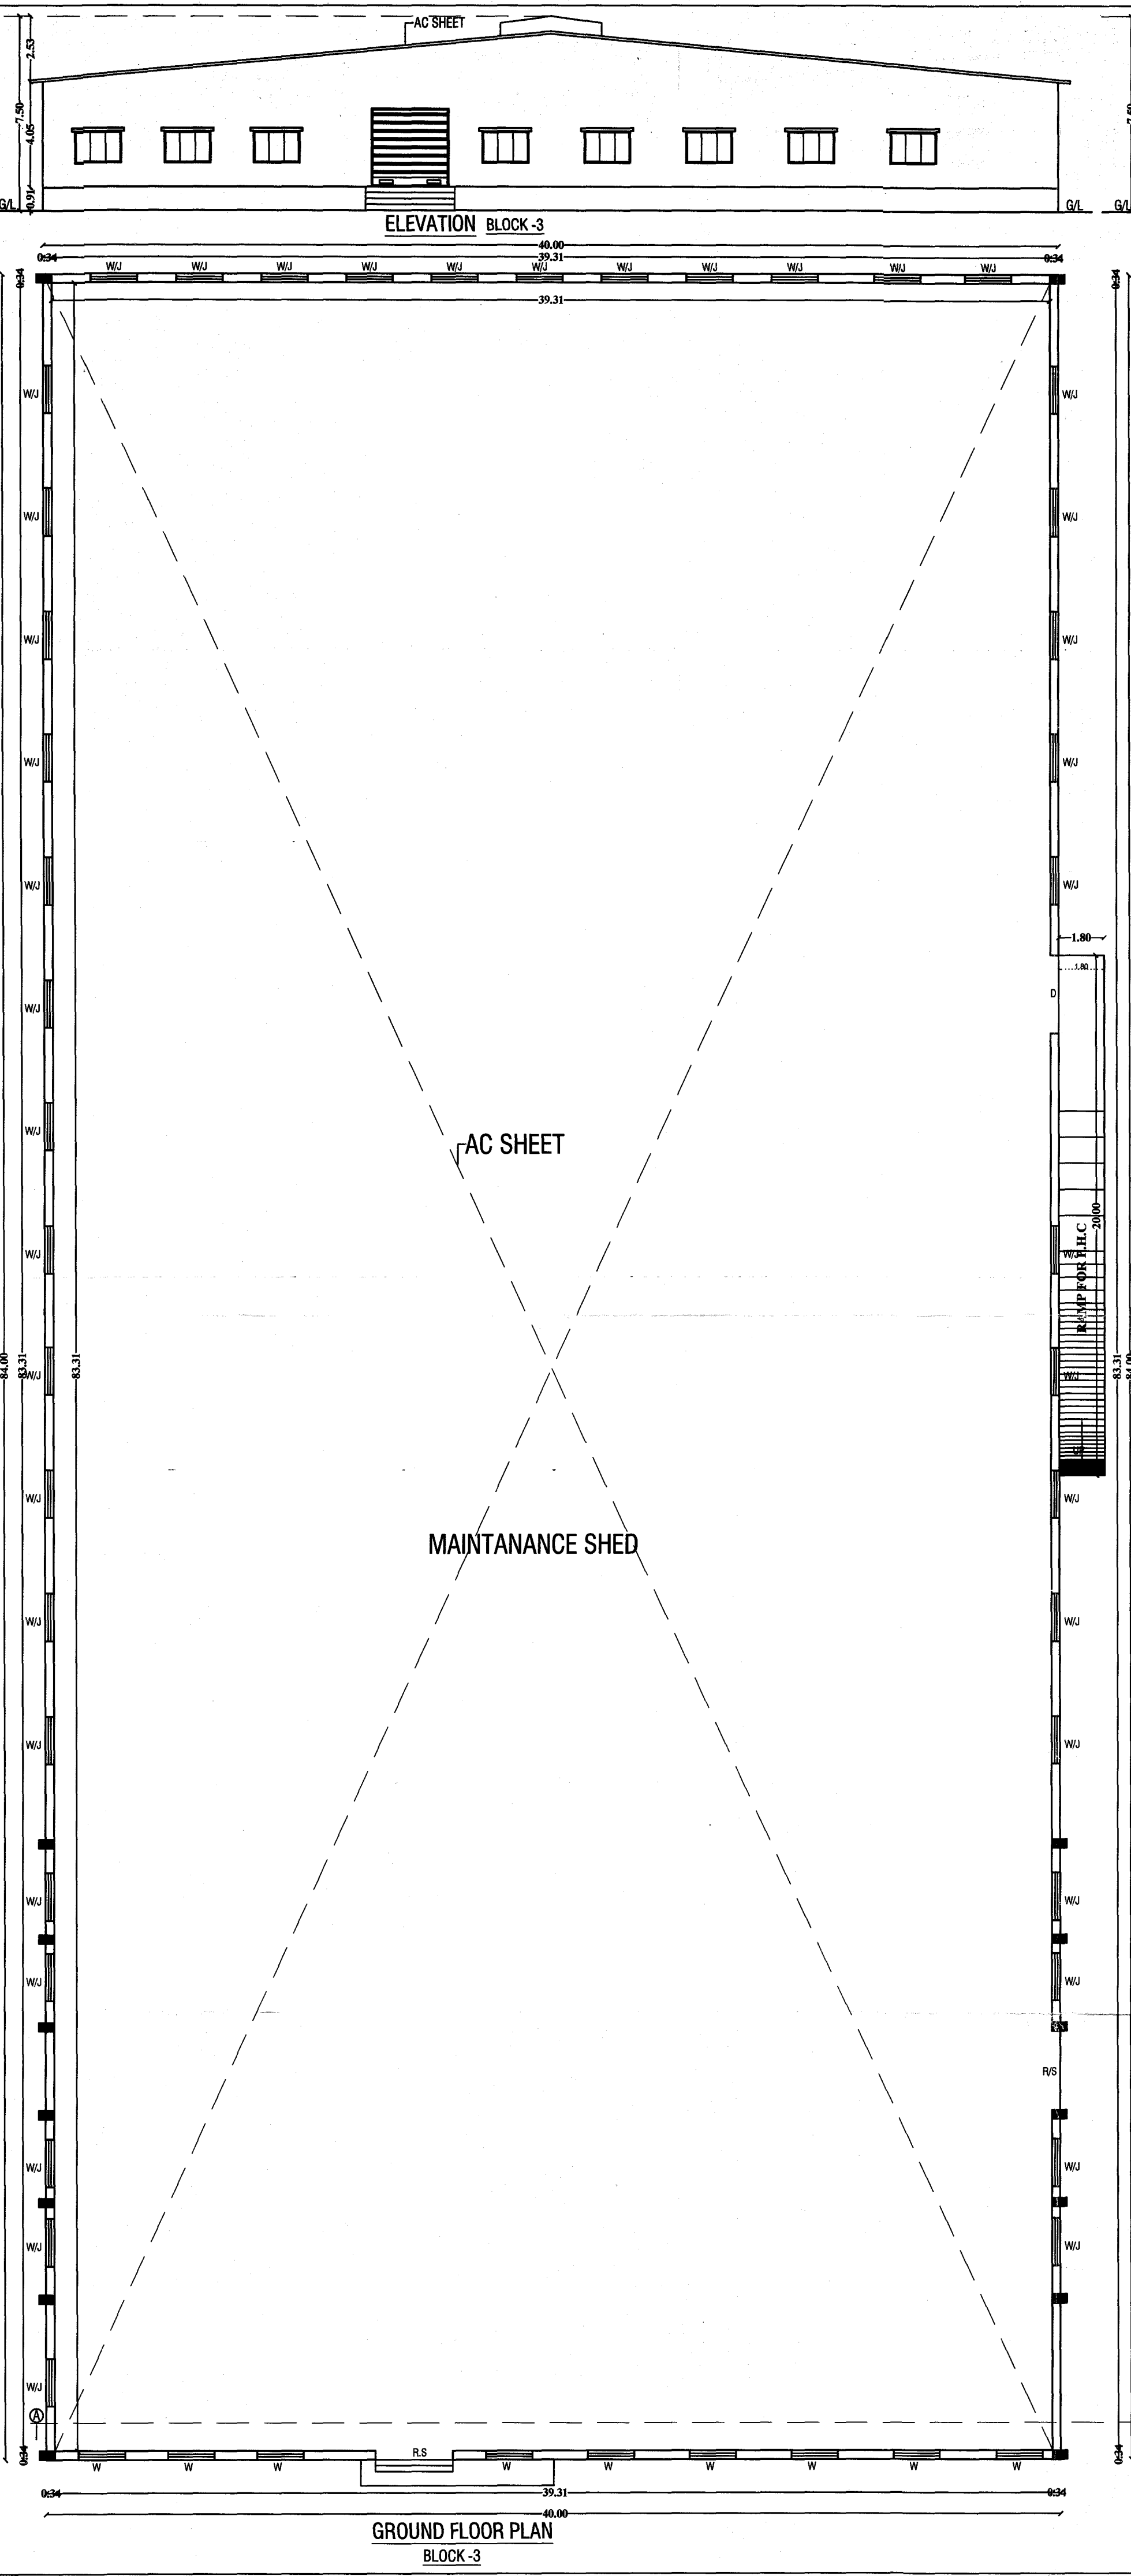

PLAN CONSTRUCTION OF FACTORY BUILDING FOR MANUFACTURING ALUMINIUM DIE CASTING ORANGE INDUSTRY CATEGORY AT PLOT NO: B-37, SIPCOT INDUSTRIAL COMPLEX AT BALAKRISHNAPURAM HIGH ROAD (SIPCOT), COMPRISED IN S.NO: 1/1, 9/1B, 2 & 2B, NEW GUMMIDIPOONDI VILLAGE, GUMMIDIPOONDI TALUK, THIRUVALLUR DISTRICT

REF: LAY OUT NO: AD5/GMP/113/84
DATE : 14.04.93 and 11.03.94

MACHINERY DETAILS

1. DIE CASTING WITH OIL FIRED FURNACE
2 NOS EACH 300KGS CAPACITY
2. DIE CASTING MACHINE WITH ELECTRICAL FURNACE
6 NOS 300KGS CAPACITY
3. DG SET 320 KVA

STAFF DETAILS

1. MALE WORKERS 10 NOS
2. FEMALE WORKERS 3 NOS

LORRY PARKING - 8 NOS
CAR PARKING - 2 NOS
TWO WHEELER PARKING - 40 NOS
CYCLE PARKING - 72 SQ.M

SPECIFICATION:
SAND FILLING IN FOUNDATION
PCC 1:4:8 IN FOUNDATION
BRICK WORK IN CM 1:5
RCC WORK IN 1:2:4
PLASTERING IN CM 1:4

SCHEDULE OF JOINERIES

RS ROLLING SHUTTER	: 3.66X2.13 (12'0"X7'0")
D1 DOOR	: 0.91X2.13 (3'0"X7'0")
D2 DOOR	: 0.75X2.13 (2'6"X7'0")
W WINDOW	: 1.22X1.22 (4'0"X4'0")
W1 WINDOW	: 0.91X1.22 (3'0"X4'0")
V VENTILATOR	: 0.61X0.61 (2'0"X2'0")

LEGEND

PROPOSED	
BOUNDARY	
ROAD	

M/S The Southern Pressure Castings, Plot No: B-37, Sipcot Industrial Complex, Gummidipoondi , Thiruvallur District.

For THE SOUTHERN PRESSURE CASTINGS

Partner



SIGNATURE OF THE OWNER / GPA

R RAMATHILAGAM, D.Arch., RA/Gr-III/19/06/013
NO.161, SCB Colony, R.K.Nagar, Chennai-600028.
mjthra.consult@gmail.com

R. RAMATHILAGAM, D.Arch., RA/Gr-III/19/06/013-CMDA
RA/Gr-III/19/06/013-DTCP
Reg. No. RA/2006/720-SCC
Registered Architect & Consulting Architect
Colony, R.K. Nagar, Gummidipoondi, Thiruvallur District.
Mobile: 984498997, 996242506
mjthra.consult@gmail.com

REGISTERED ENGINEER

SHEET NO:3/3

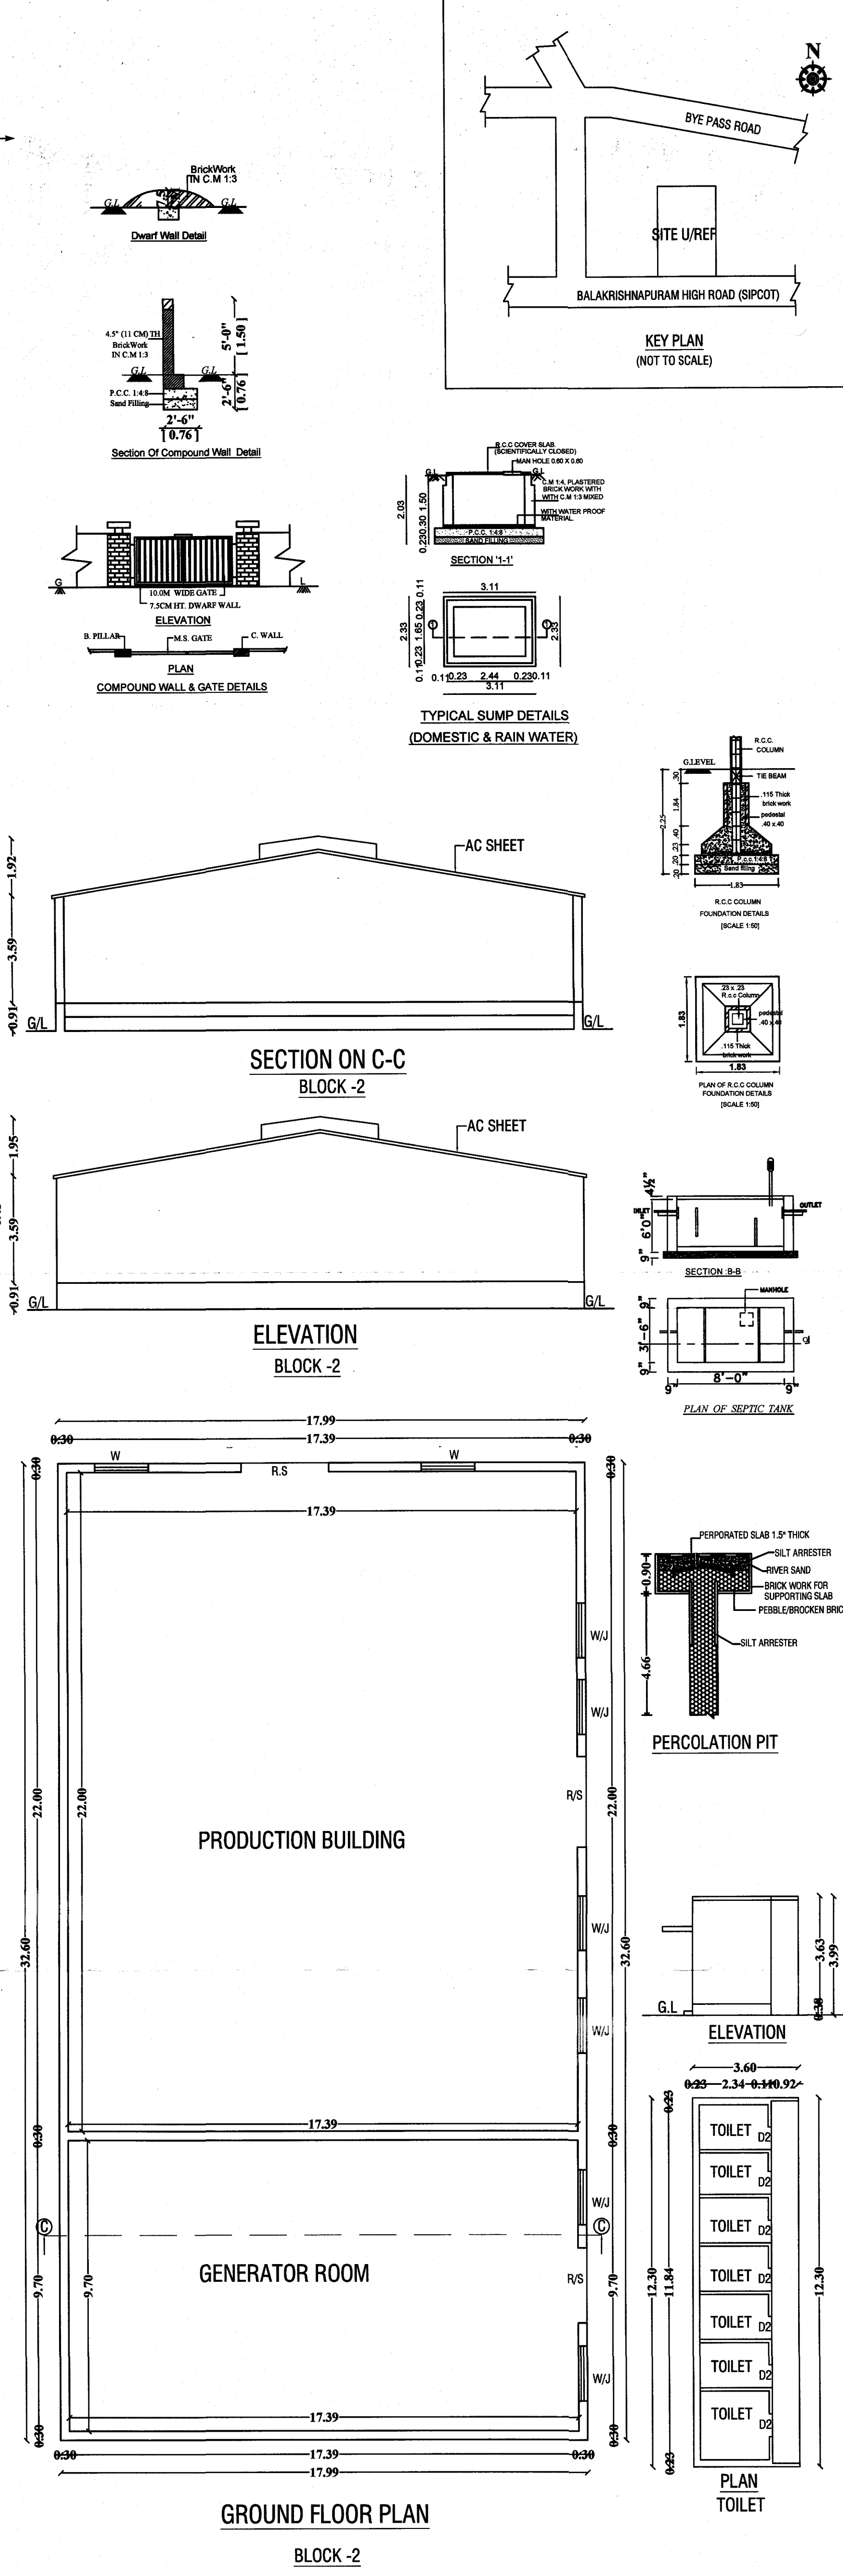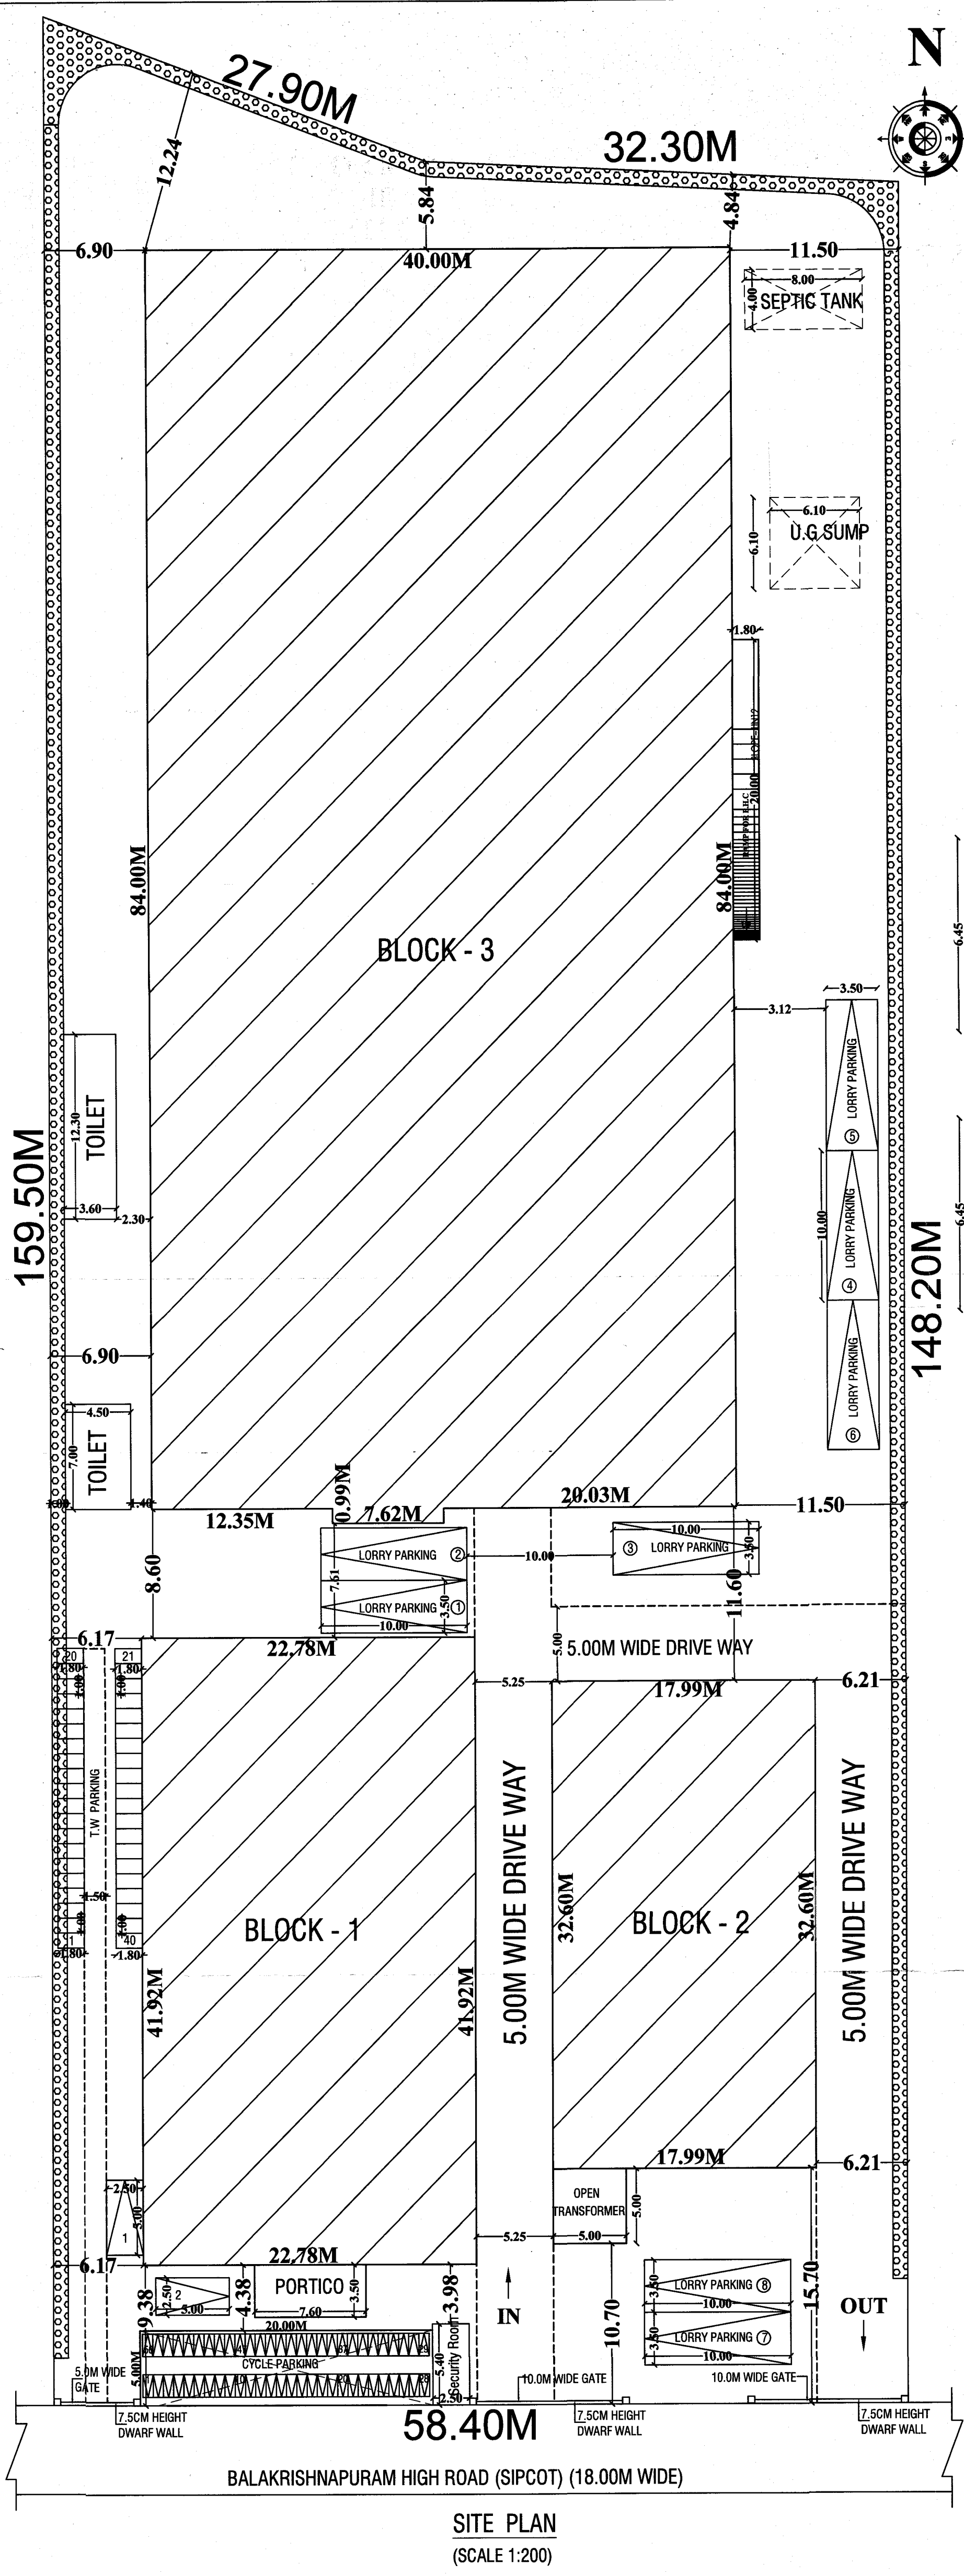

PLAN CONSTRUCTION OF FACTORY BUILDING FOR MANUFACTURING ALUMINIUM DIE CASTING ORANGE INDUSTRY CATEGORY AT PLOT NO: B-37, SIPCOT INDUSTRIAL COMPLEX AT BALAKRISHNAPURAM HIGH ROAD (SIPCOT) , COMPRISED IN S.NO: 1/1, 9/1B, 2 & 2B, NEW GUMMIDIPOONDI VILLAGE , GUMMIDIPOONDI TALUK , THIRUVALLUR DISTRICT	
REF: LAY OUT NO: AD5/GMP/113/84 DATE : 14.04.93 and 11.03.94	
MACHINERY DETAILS	
1. DIE CASTING WITH OIL FIRED FURNACE 2 NOS EACH 300KGS CAPACITY 2. 2 DIE CASTING MACHINE WITH ELECTRICAL FURNACE 6 NOS 300KGS CAPACITY 3. DG SET 320 KVA	
STAFF DETAILS	
1. MALE WORKERS 10 NOS 2. FEMALE WORKERS 3 NOS	
LORRY PARKING - 8 NOS CAR PARKING - 2 NOS TWO WHEELER PARKING - 40 NOS CYCLE PARKING - 72 SQ.M	
SPECIFICATION: SAND FILLING IN FOUNDATION PCC 1:4:8 IN FOUNDATION BRICK WORK IN CM 1:5 RCC WORK IN 1:2:4 PLASTERING IN CM 1:4	
SCHEDULE OF JOINERIES	
RS ROLLING SHUTTER	: 3.66X2.13 (12'0"x7'0")
D1 DOOR	: 0.91X2.13 (3'0"x7'0")
D2 DOOR	: 0.75X2.13 (2'6"x7'0")
W WINDOW	: 1.22X1.22 (4'0"x4'0")
W1 WINDOW	: 0.91X1.22 (3'0"x4'0")
V VENTILATOR	: 0.61X0.61 (2'0"x2'0")
AREA STATEMENT	
PLOT EXTENT:-	
AS PER PATTI	: 8847.47 SQ.M
AS PER DOCUMENT	: 8847.47 SQ.M
BLOCK -1	
GROUND FLOOR	: 810.97 SQ.M.
BLOCK -2	
GROUND FLOOR	: 586.47 SQ.M.
BLOCK -3	
GROUND FLOOR	: 3360.00 SQ.M.
TOILETS	: 75.77 SQ.M.
SECURITY ROOM	: 13.50 SQ.M.
TOTAL	: 4846.71 SQ.M.
COVERAGE	: 37.97 %
F.S.I	: 0.547
LEGEND	
PROPOSED	
BOUNDARY	
ROAD	
M/S The Southern Pressure Castings, Plot No: B-37, Sipcot Industrial Complex, Gummidipoondi , Thiruvallur District.	
For THE SOUTHERN PRESSURE CASTINGS 	
SIGNATURE OF THE OWNER / GPA	
R RAMATHILAGAM, D.Arch., RA/Gr-III/19/06/013 NO.161, SCB Colony, R.K.Nagar, Chennai-600028. mithra.consult@gmail.com	
REGISTERED ENGINEER	
SHEET NO:1/3	

Eight ways to know a piece of land before you pay for it.

This report covers one part of the picture. These cover the rest, drawn from the same government records, for any property in Tamil Nadu.

LandLens One

Ask anything about a property and get an answer grounded in live government records, with the sources shown.

[/landlens/one](#)



Verify My Land

Every record check run on one property and returned as a single report.

[/landlens/verify-my-land](#)



Legal Opinion

An advocate's written opinion on the title, built on the records we pull for it.

[/landlens](#)



One Map

Every layer on one map: the parcel, its boundary, zoning, water bodies and what sits around it.

[/landlens/one/map](#)



PriceMap

What land actually changed hands for around this plot, taken from the registered deeds.

[/landlens/pricemap](#)



Build Scope

What you are allowed to build here: floor space, height, coverage and setbacks.

[/landlens/build-scope](#)



Property Tracker

Watch a property and hear about it when something new is registered against it.

[/landlens/property-tracker](#)



Deal Room

Run the transaction in one place: documents, stamping, signatures and the parties.

[/landlens/deal-room](#)



Twenty-four checks you can run yourself, at no cost.

Records and verification

The registers themselves, read for you.

Encumbrance Certificate

Patta and Chitta

Field Measurement Sketch

EC Analyzer

Bank charge check

Court case search

Seller background check

Approval check by survey

Value and duty

What it is worth and what it costs to register.

Guideline value by street

Guideline value by survey

Stamp duty and registration fees

Capital gains

Floor space index

Area unit converter

Zoning and land use

What the plan says can happen on this land.

Land use zone finder

CMDA land use check

Coastal regulation zone

Master plan check

Water bodies finder

Airport height clearance

Registers and directories

Who holds it, and which office keeps the record.

Find your registering office

Temple property check

Waqf property check

RERA register



Every free tool
/tools



Services we run
for you
/services



The LandLens
suite
/landlens/one



Every claim in this document traces back to a government record.

Legal opinions, due diligence and title verification

Building plan, layout and sub-division approvals

Completion and occupancy certificates, regularisation

Escrow, negotiation and NRI property management

Land survey, soil testing, architecture and construction

Verified RealEstate
3/350/2 Mettukuppam,
OMR Thoraipakkam,
Chennai 600 097, India
hello@verified.realestate
+91 9996 12 9996

Prepared from the registers named on the page each finding sits on. Where a register could not be read, this document says so in its place rather than leaving the gap to be read as a clean result.

