

PP

APPROVAL RECORD

Planning Permission

Tiruvallur

Tiruvallur district, Tamil Nadu

APPROVAL TYPE

Building Plan

ISSUING AUTHORITY

DTCP

The approval as the planning authority issued it, reproduced in full behind this page.

An approval speaks to what was sanctioned, not to what was built. Completion is a separate record.

PLAN SHOWING THE PROPOSED SAI RAM AGRO INDUSTRIES BUILDING AT S.NO248/1A2A, 1A3A, NEDUMBARAM VILLAGE, TIRUTTANI TALUK AND TIRUVALLUR DISTRICT.

SHEET NO : 1 OF 2
SPECIFICATION

FOUNDATION
FOUNDATION AND BASEMENT IN RCC COLUMN AND PLINTH BEAM OVER A BED OF RCC 1:4:8, 6"THICK AS PER STRUCTURAL DETAILS.

SUPER STRUCTURE:-
SUPER STRUCTURE IN23 TH. ,11.5TH. COUNTRY BURNT BRICK WALLS WITH CEMENT MORTOR 1:5

RCC MEMBERS
FOOTING , COLUMNS, PLINTH BEAMS ,LINTEL, SUNSHADE, FLOOR, ROOF BEAMS, SLABS & STAIR WITH RCC 1:1.5:3 USING 20MM NOMINAL SIZE BROCKEN STONES.


PLASTERING
WALLS INSIDE & OUTSIDE IN CM 1:5, 12mm TH. CEILING IN CM 1:3 9mm TH.

PAINTING
FINISHING THE WALL , CEILING WITH CEMENT PAINT OVER & PRIMING COAT


FLOORING
FINISHING THE FLOOR WITH 20 TH GRANO FLOORING OVER A BED OF PCC 1:4:8 6"TH. AND RIVER SAND

DOORS &WINDOWS
DOORS WITH COUNTRY WOODEN FRAMES , 32 TH. FLUSH DOOR SHUTTERS , SS FASTENINGS , PAINT FINISH
WINDOWS WITH MEDIUM ANODISED ALUMINIUM OPENABLE SHUTTERS WITH 4 mm GLASS & STANDARD FASTENINGS










TOTAL HP POWER = 50 HP
TOTAL NO OF WORKERS
MALE WORKERS = 15 NO'S
FEMALE WORKERS = 10 NO'S

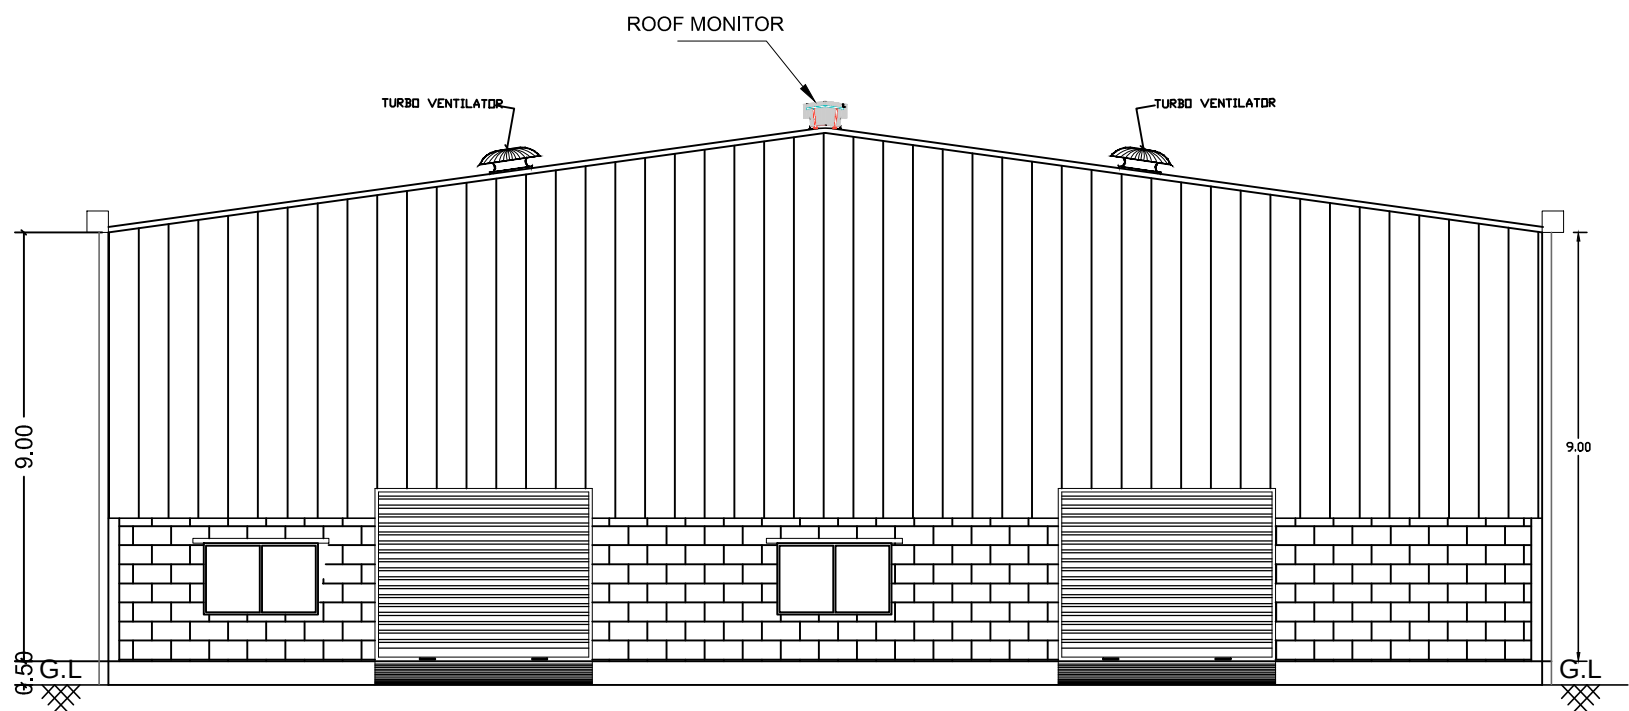


ELEVATION

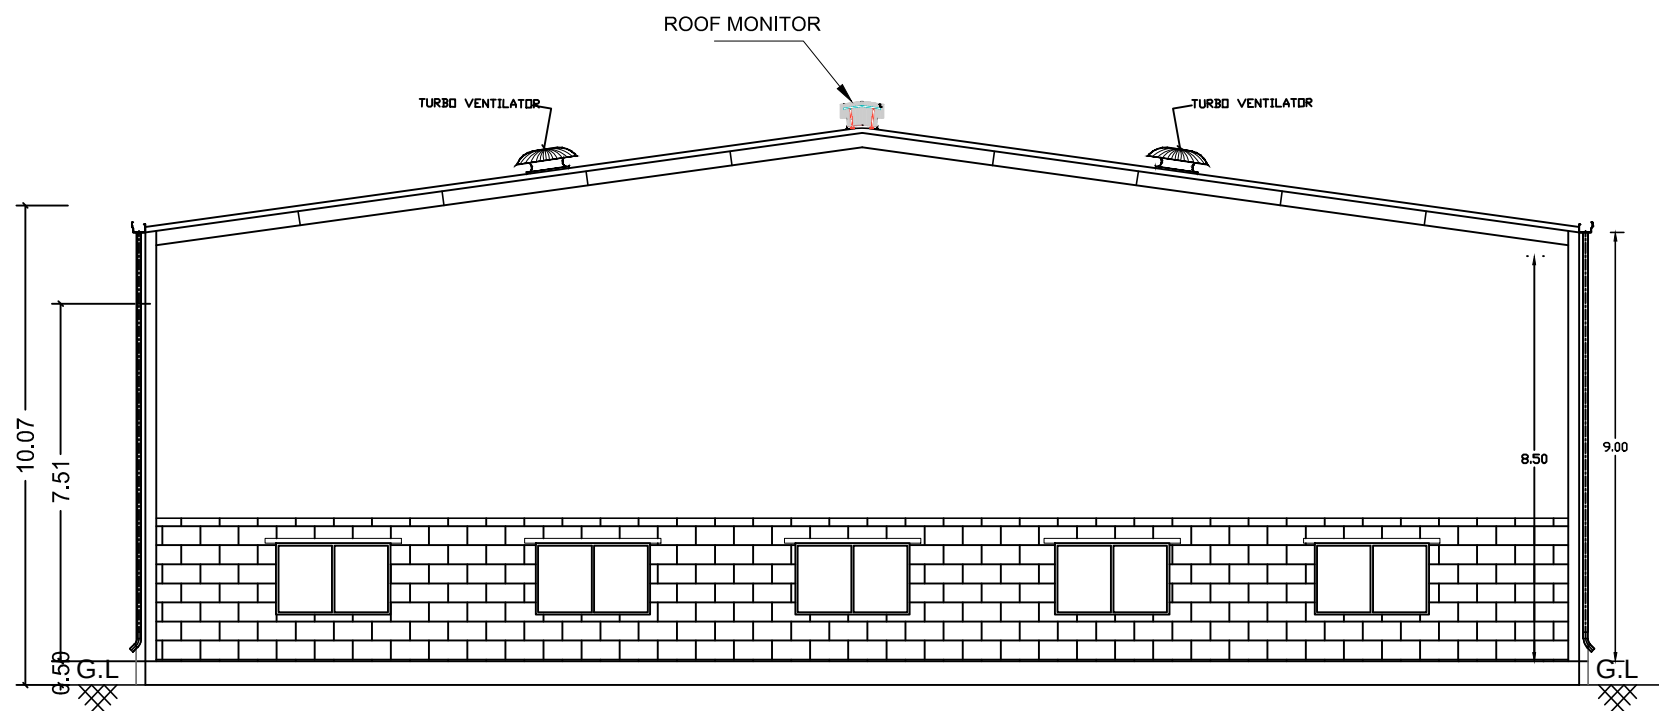

SECTION ON "AA"

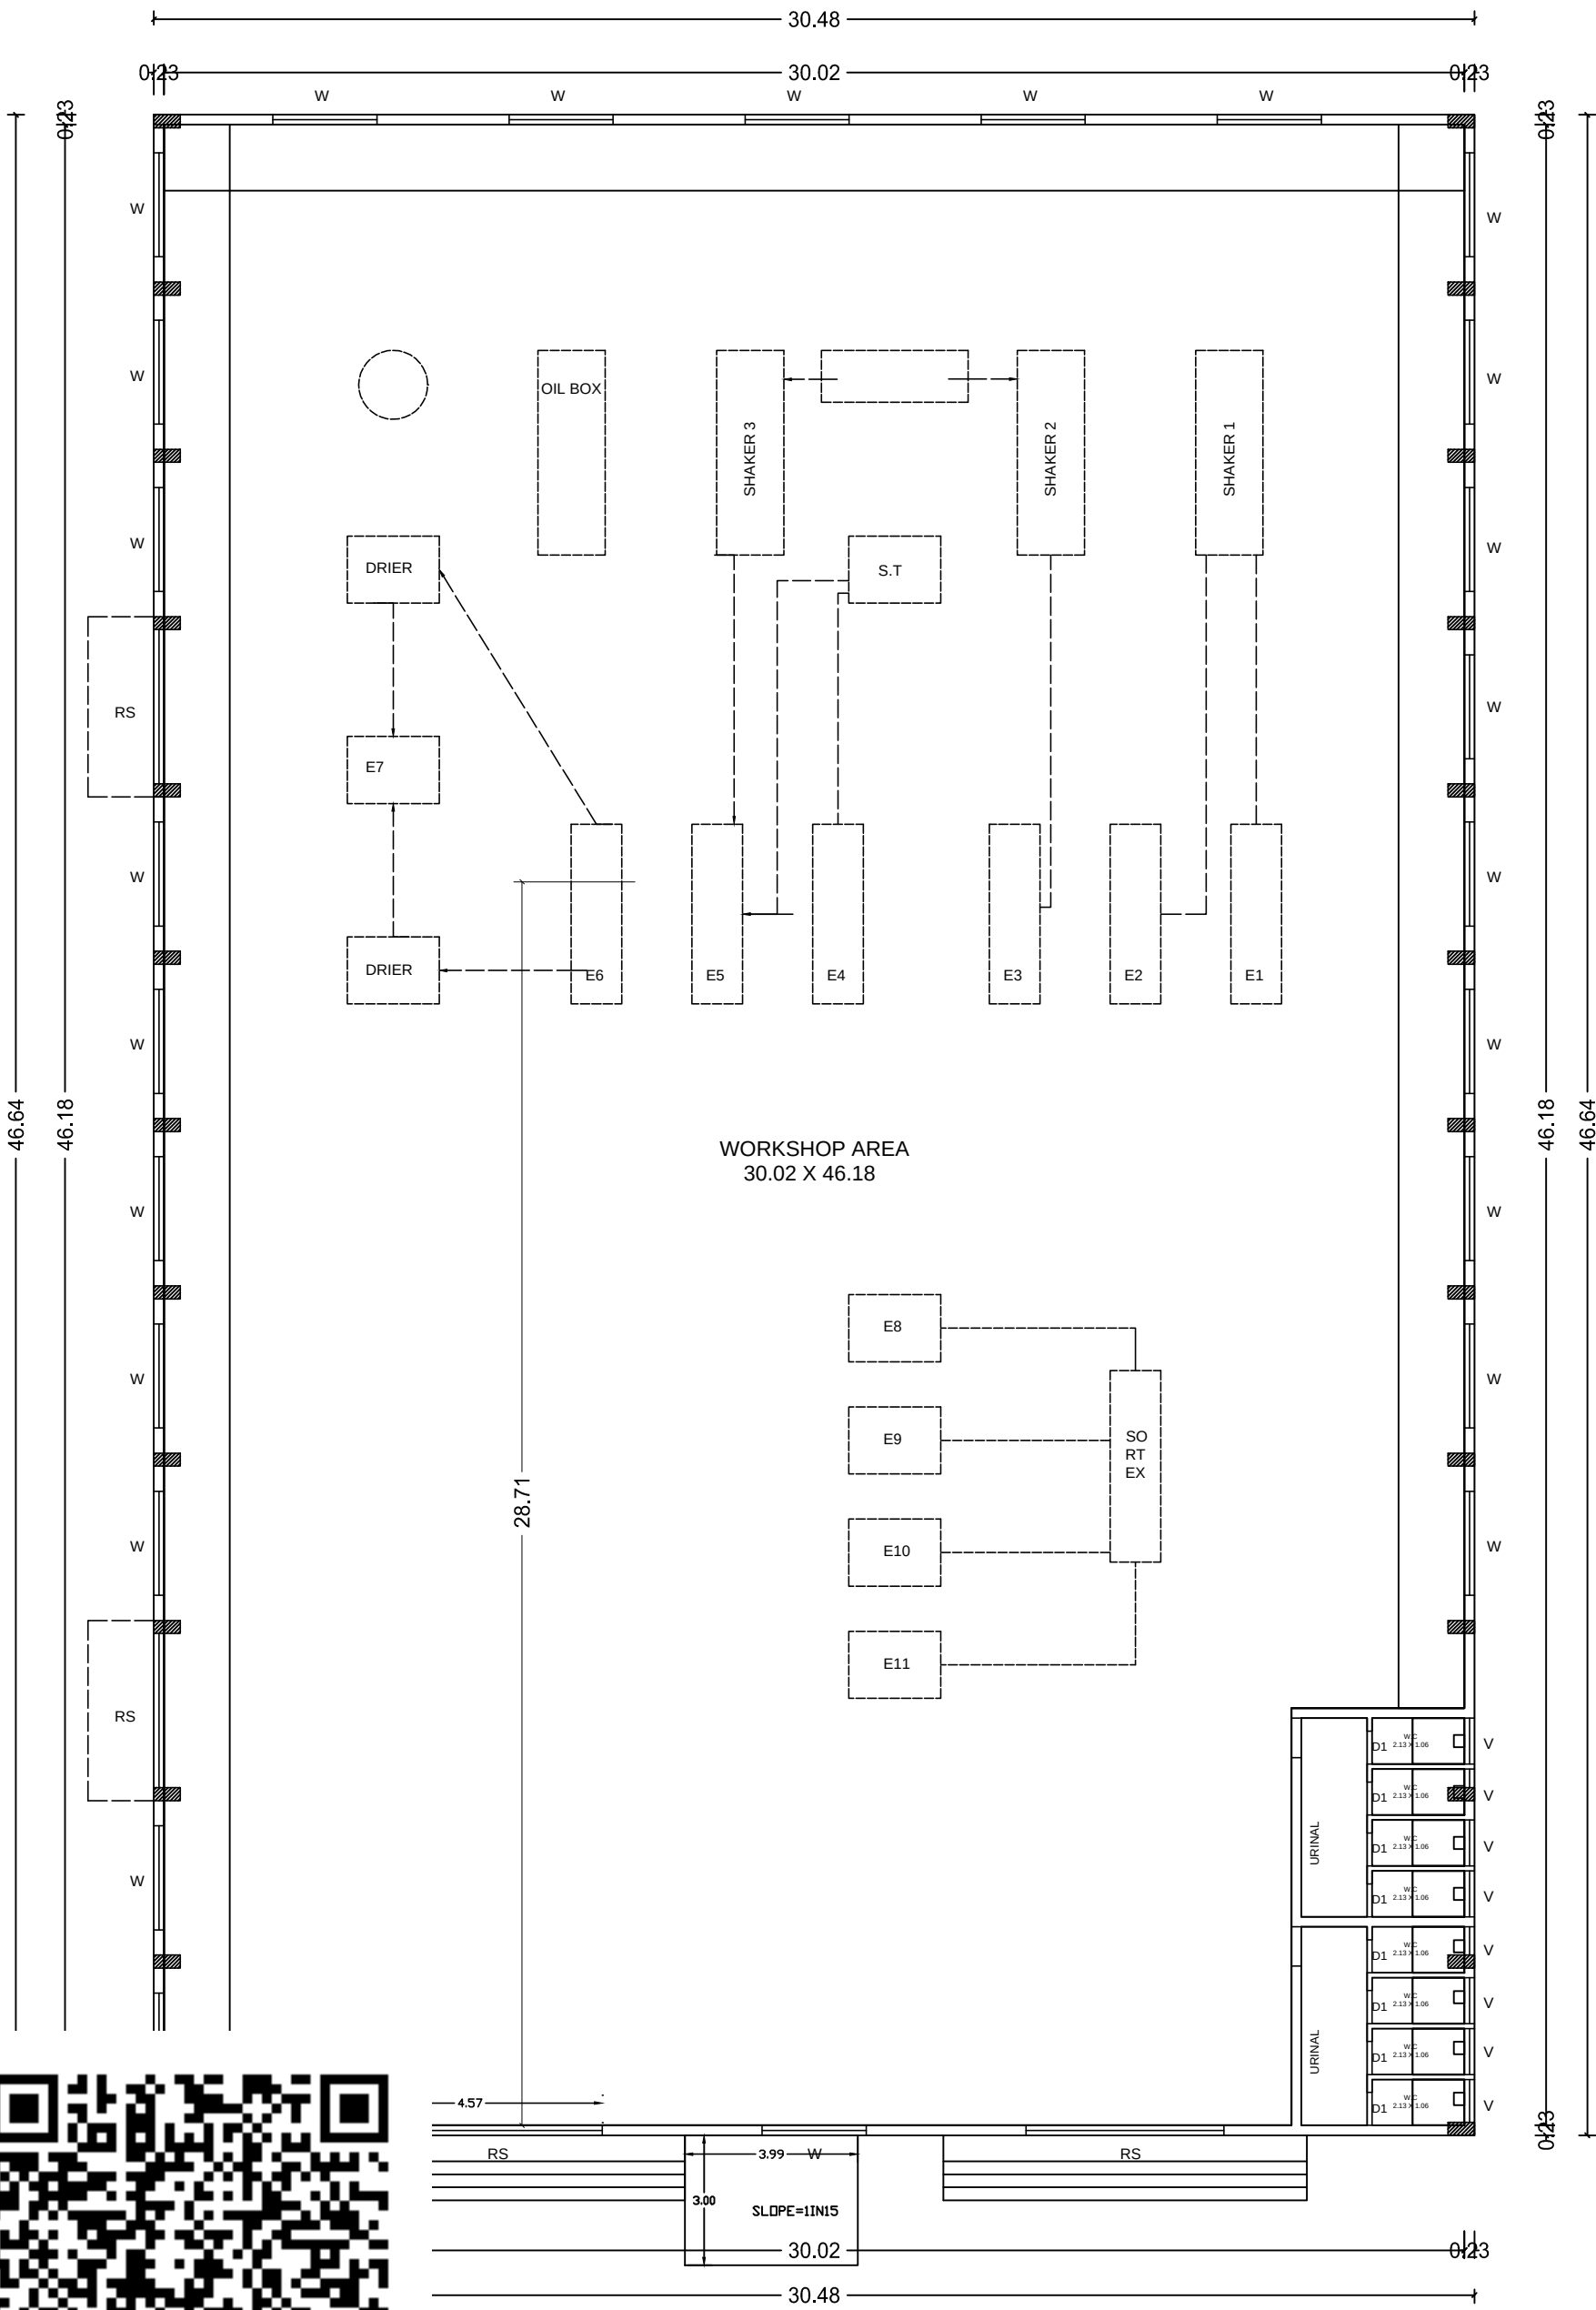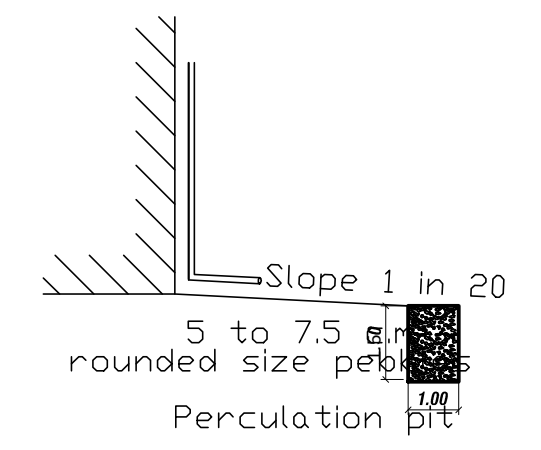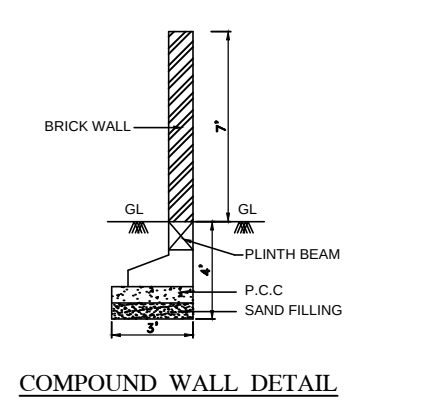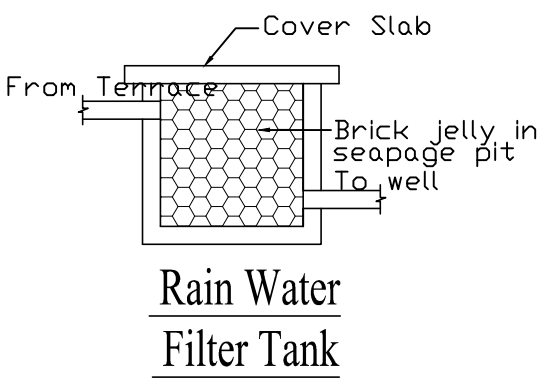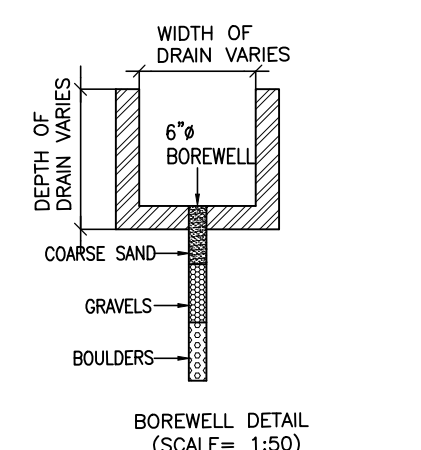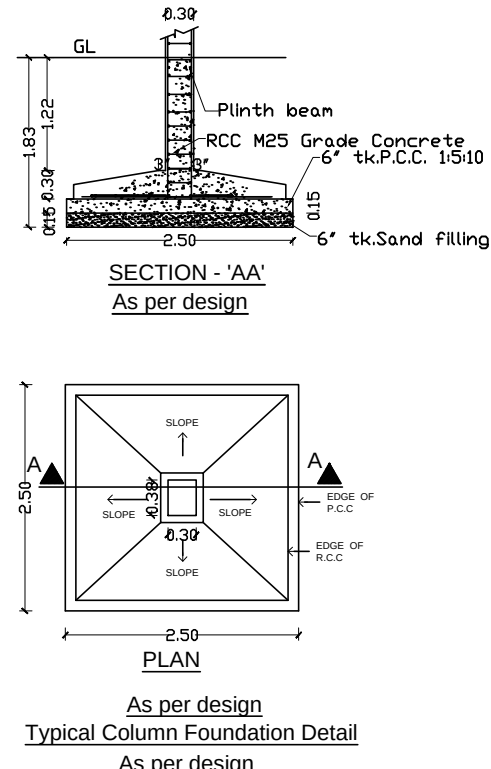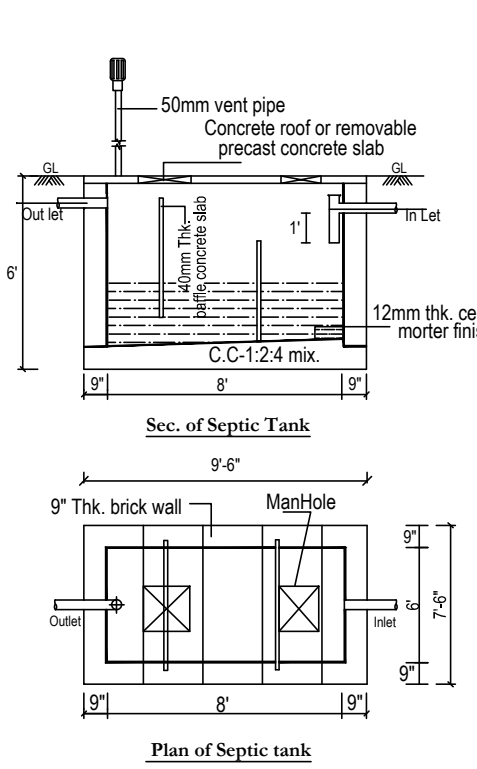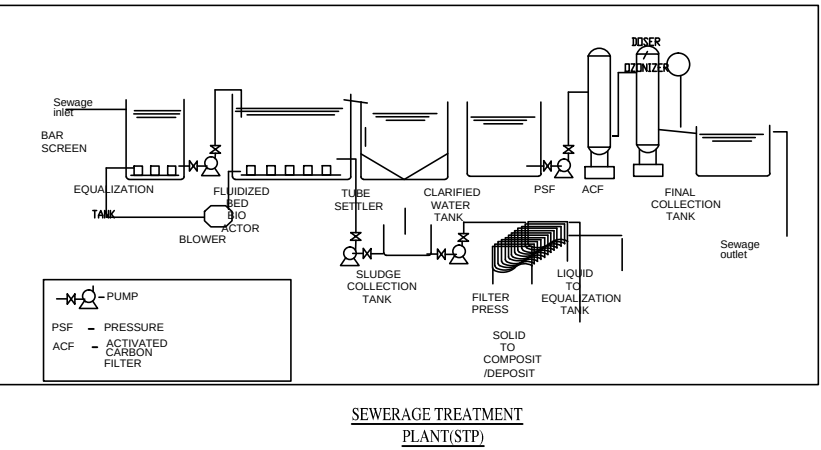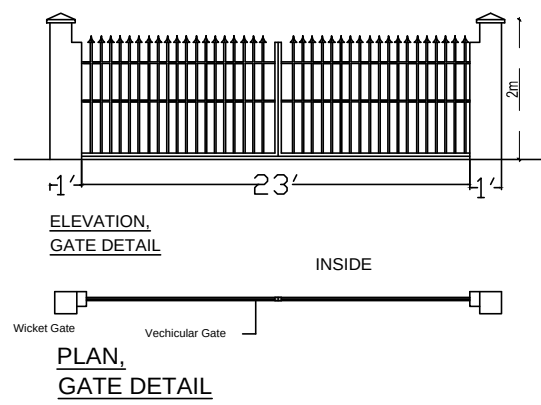

GROUND FLOOR PLAN

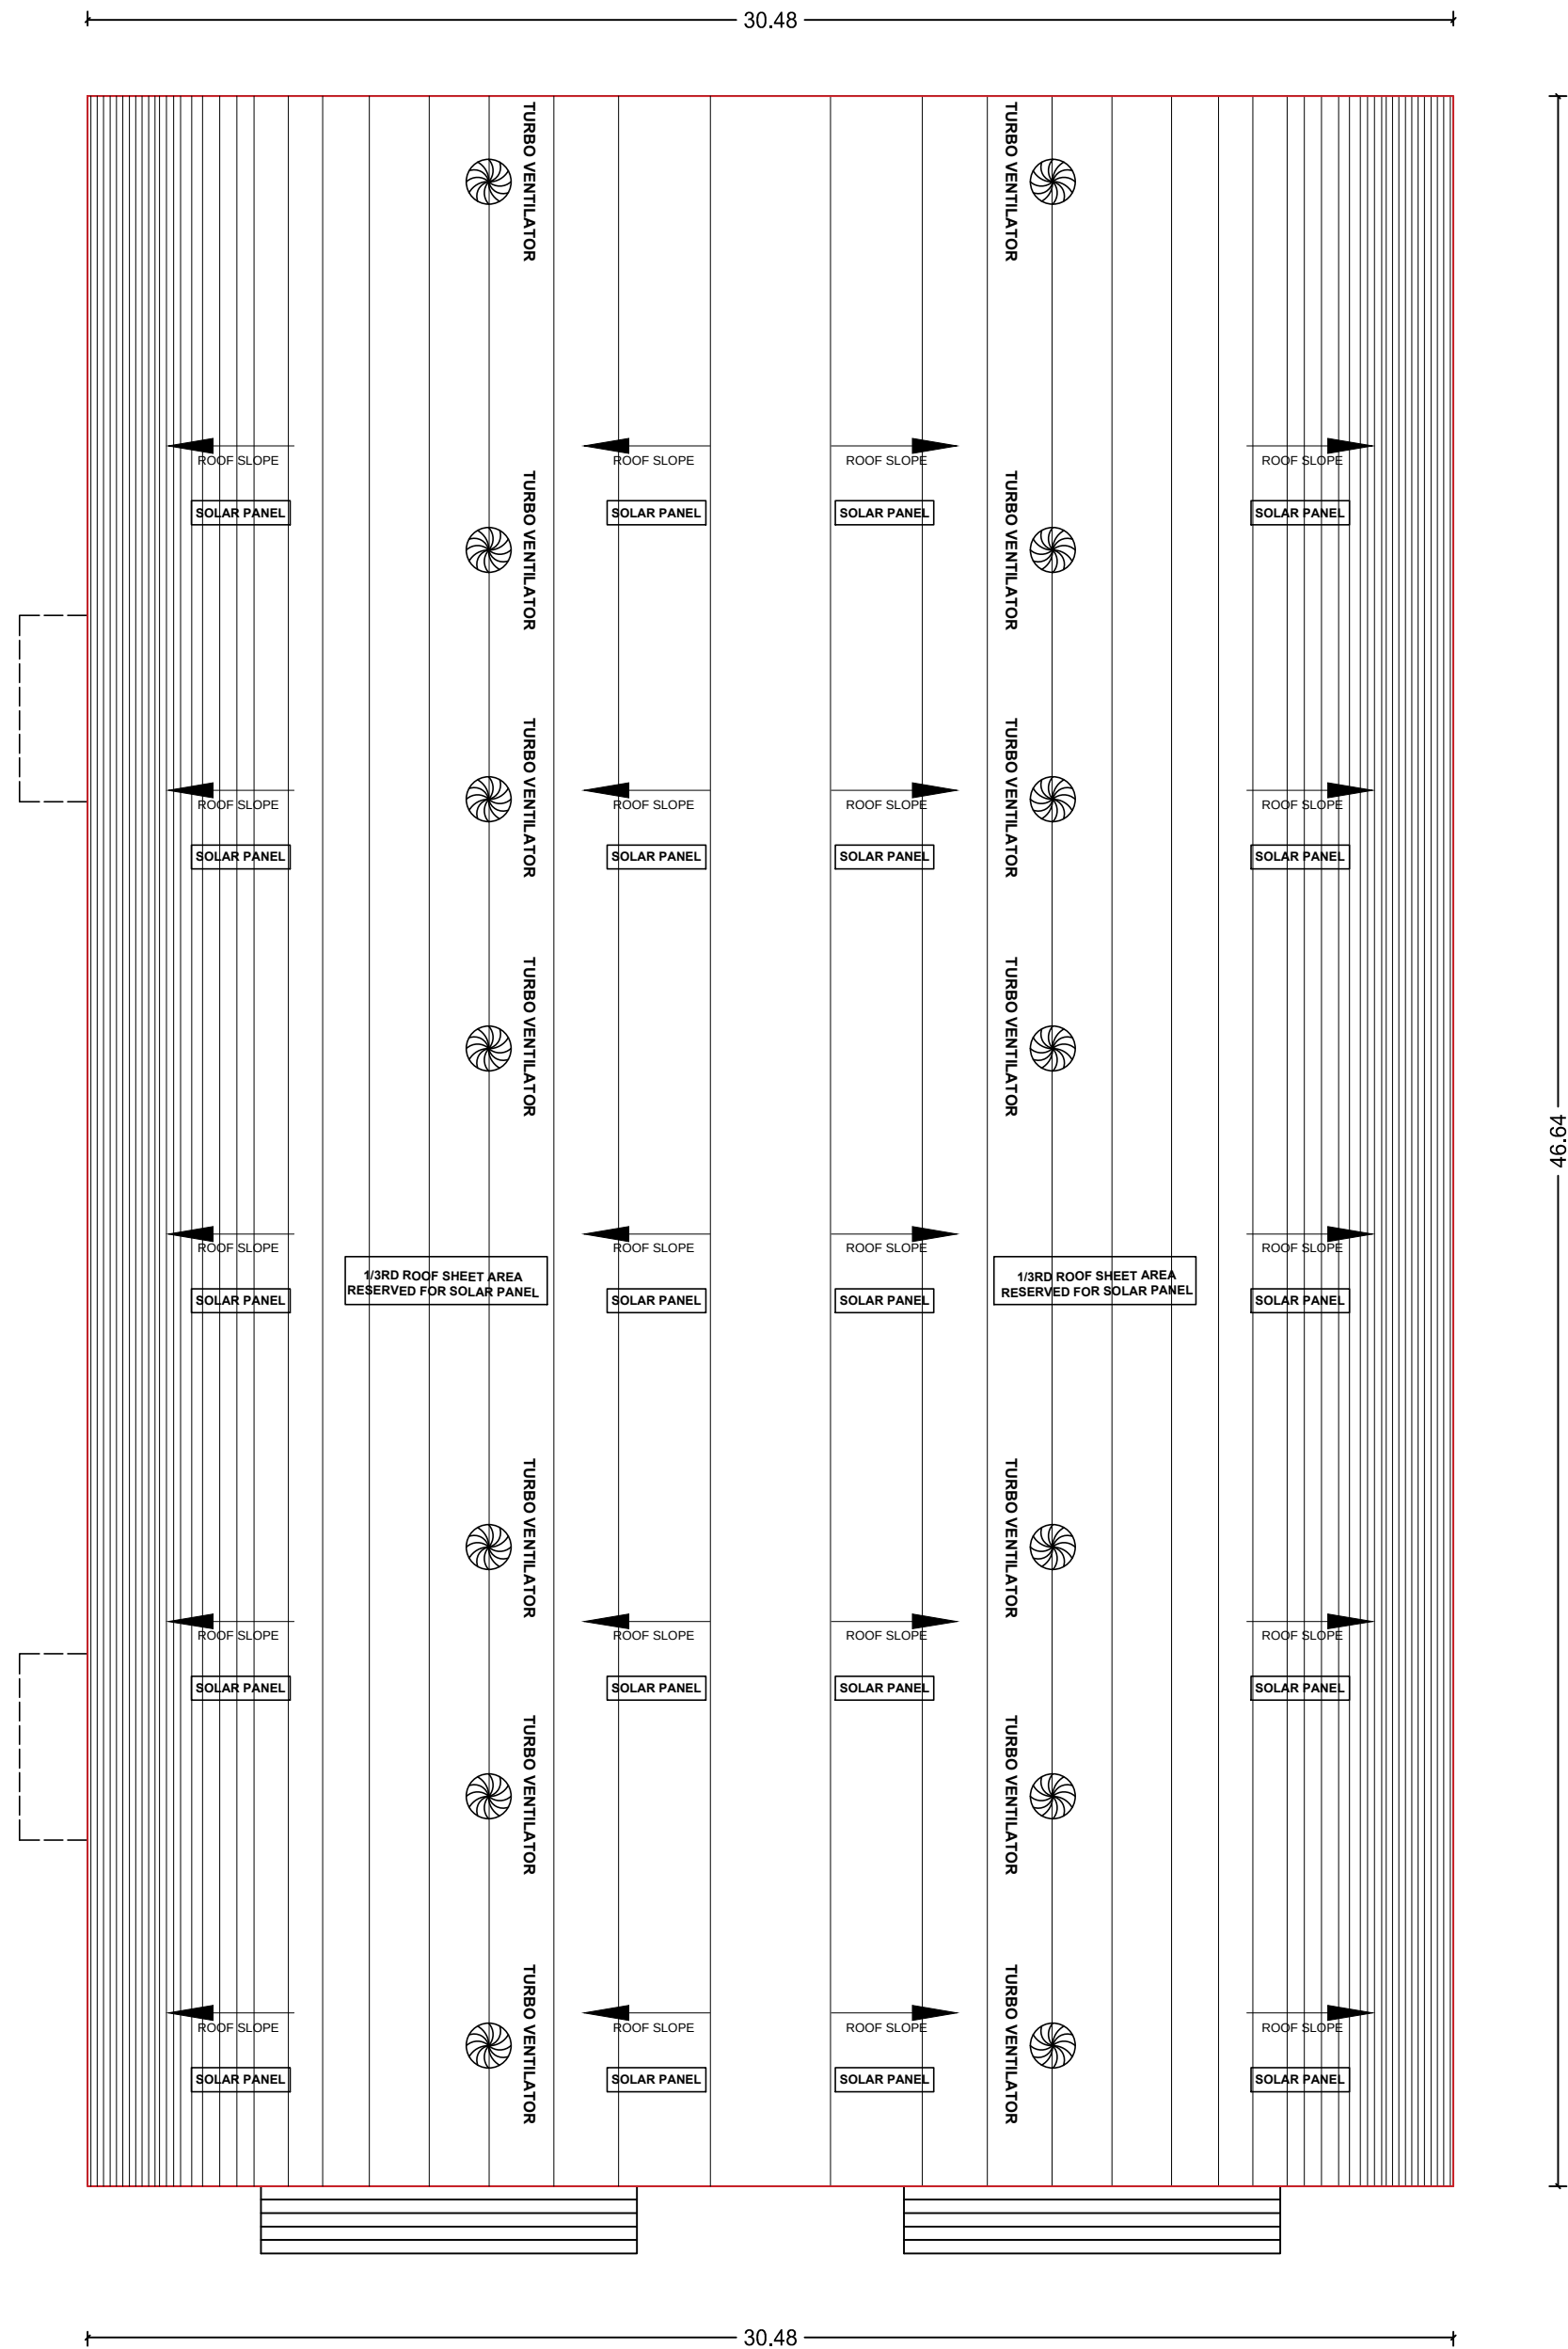

ROOF PLAN

DESCRIPTION	CALCULATION	REQUIRED	PROPOSED
PLOT COVERAGE	$\frac{1421.58}{15013.71} \times 100$	65%	9.46 %
FLOOR SPACE INDEX	$\frac{1421.57}{15013.71}$	1.5	0.09
PARKING AREA	$\frac{1421.71}{300}$	5 LORRY	5 LORRY

REFERENCE			
DESCRIPTION	CALCULATION	REQUIRED	PROPOSED
PLOT COVERAGE	$\frac{1421.58}{15013.71} \times 100$	65%	9.46 %
FLOOR SPACE INDEX	$\frac{1421.57}{15013.71}$	1.5	0.09
PARKING AREA	$\frac{1421.71}{300}$	5 LORRY	5 LORRY

COLOUR INDEX	
BOUNDARY	
PROPOSED	
EXISTING ROAD	
ROAD	
SCALE 1: 100 ALL DIMENSIONS ARE IN METRES	

JOINERY DETAILS	
ROLLING SHUTTER	5.50 x 3.05
ROLLING SHUTTER	5.50 x 3.05
ROLLING SHUTTER	3.60 x 3.05
DOOR	1.80 x 2.44
DOOR	1.83 x 2.14
DOOR	0.75 x 2.14
WINDOW	1.82 x 1.52
WINDOW	3.00 x 1.52
VENTILATOR	0.90x0.61


- Application Ref No.SWP/BPA/0225697/2024 and Scrutiny Reference : DX9Y9KJ6
- The Proposed Site Boundarised as 'A' to 'H' Numbered as SWP/L.P/A/D/D.T.C.P(TVLR) No. 188/2024 and Site Approval is being given.
- The Building plan Numbered as SWP/B.P (Industry) A.D.D.T.C.P (TVLR) No. 68/2024

OWNER / APPLICANT

STRUCTURAL ENGINEER

REGISTERED ENGINEER

PLAN SHOWING THE PROPOSED SAI RAM AGRO INDUSTRIES BUILDING AT S.NO:248/1A2A, 1A3A, NEDUMBARAM VILLAGE, TIRUTTANI TALUK, TIRUVALLUR DISTRICT.

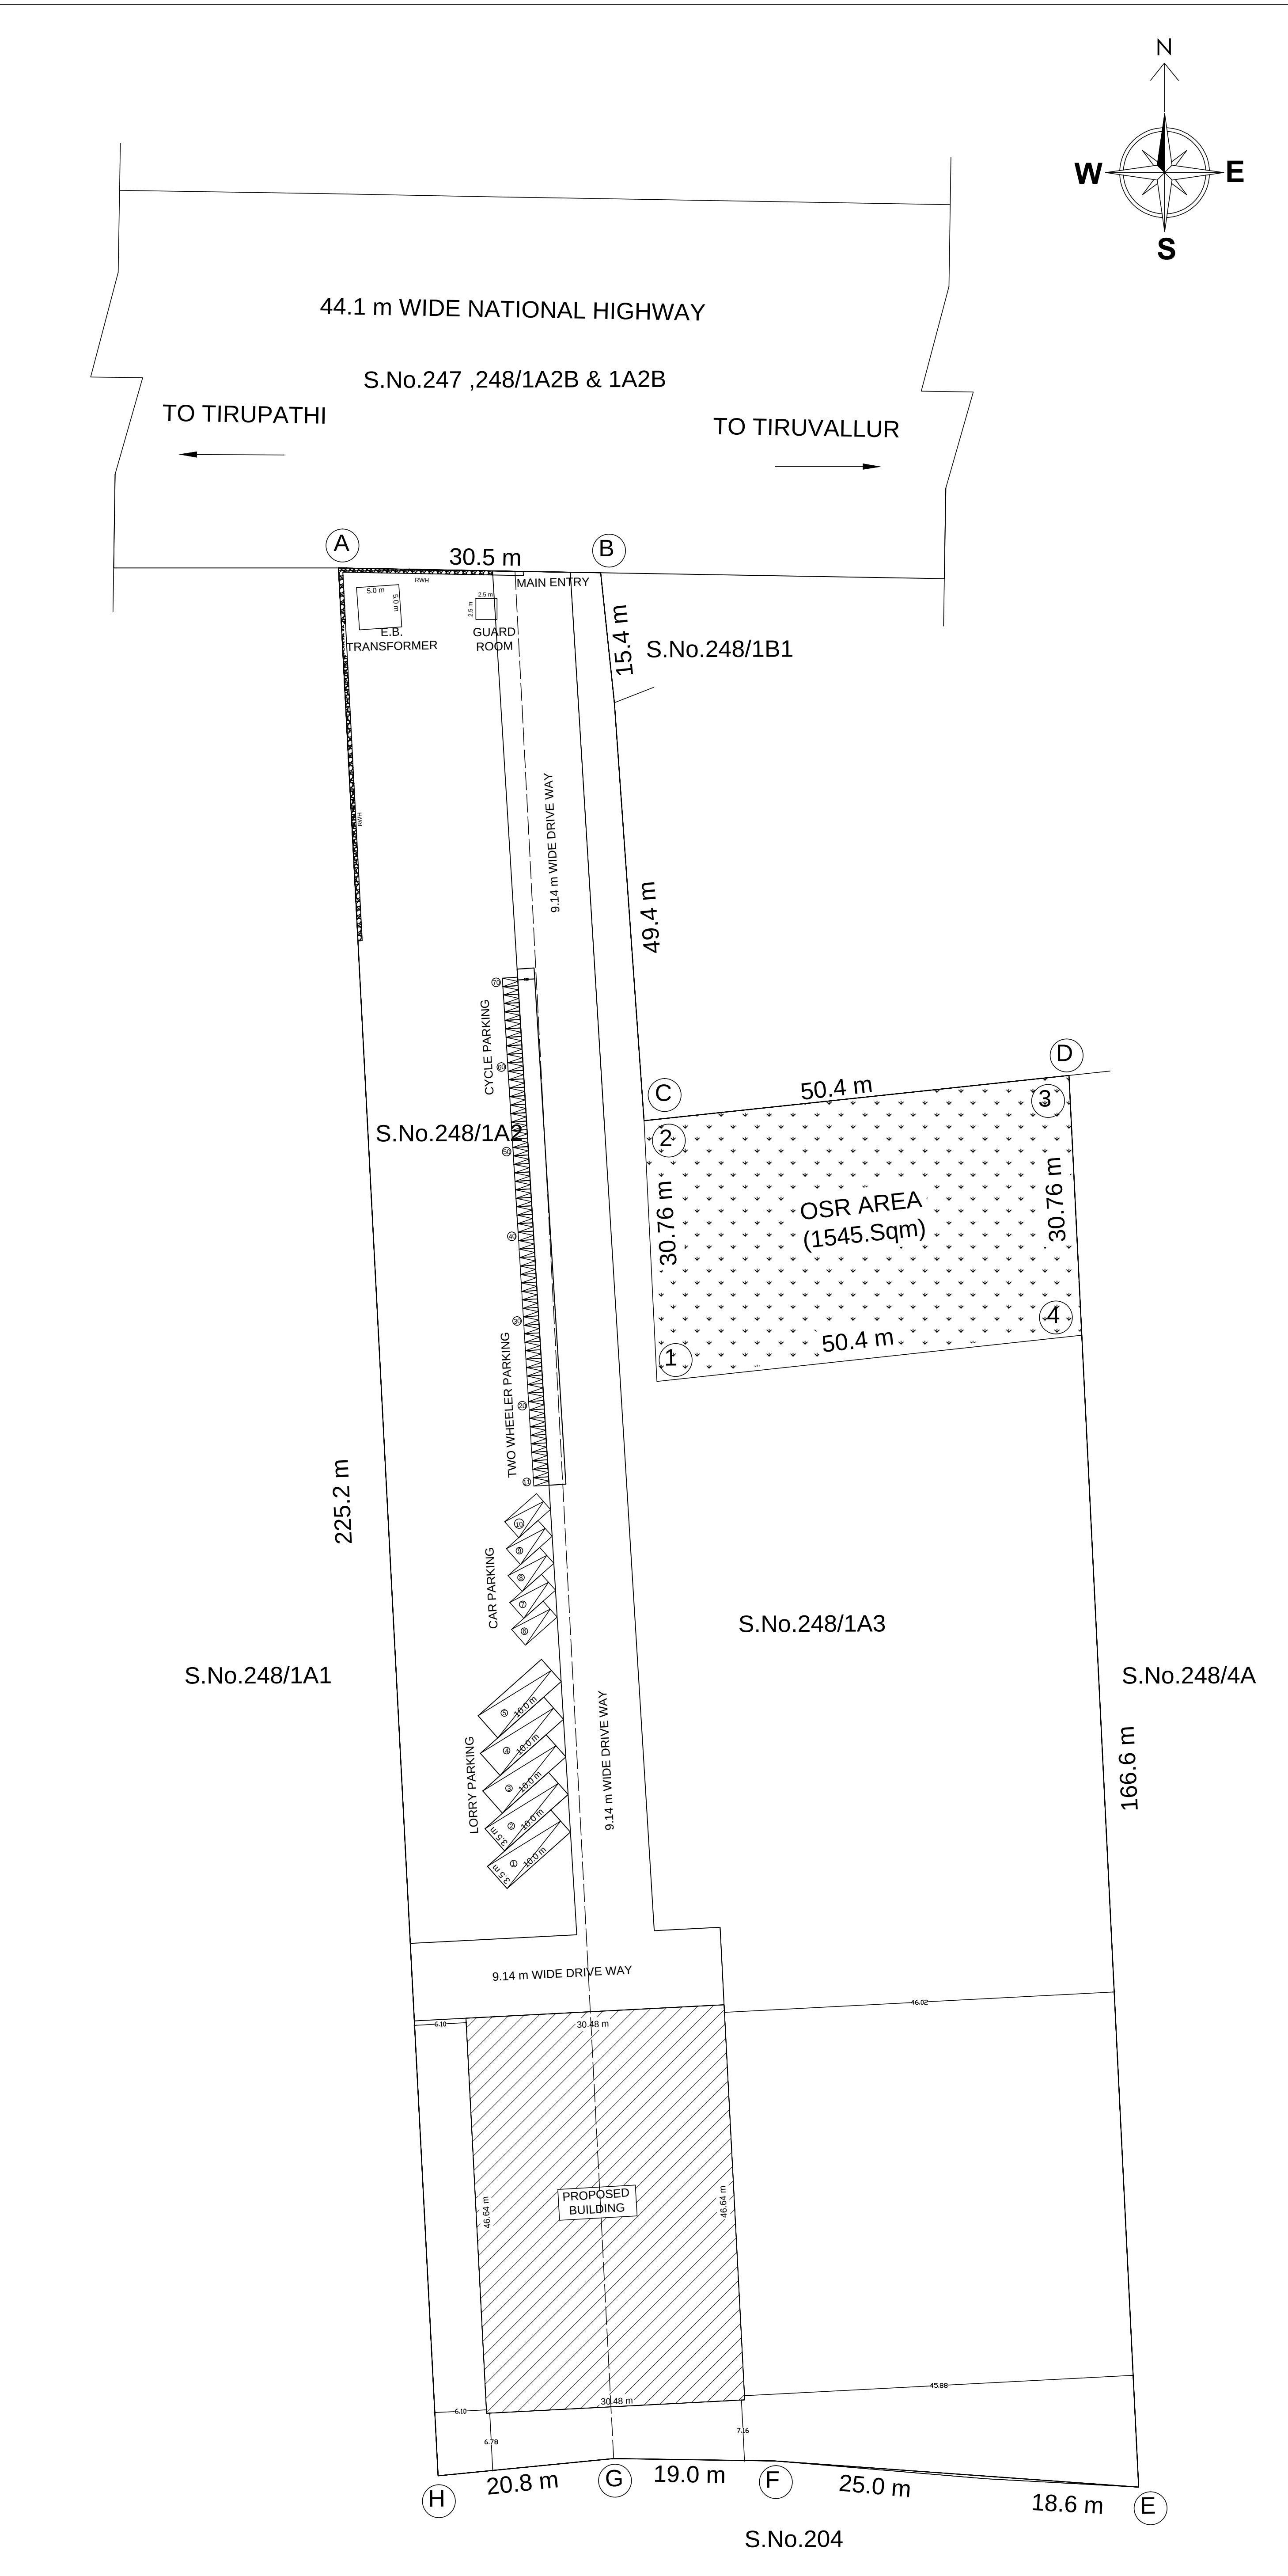

SHEET NO : 2 OF 2
SPECIFICATION

- FOUNDATION
- FOUNDATION AND BASEMENT IN RCC COLUMN AND PLINTH BEAM OVER A BED OF RCC 1:4:8, 6"THICK AS PER STRUCTURAL DETAILS.
- SUPER STRUCTURE:-
- SUPER STRUCTURE IN23 TH. ,11.5TH. COUNTRY BURNT BRICK WALLS WITH CEMENT MORTOR 1:5
- RCC MEMBERS
- FOOTING , COLUMNS, PLINTH BEAMS ,LINTEL, SUNSHADE, FLOOR, ROOF BEAMS, SLABS & STAIR WITH RCC 1:1.5:3 USING 20MM NOMINAL SIZE BROCKEN STONES.
- PLASTERING
- WALLS INSIDE & OUTSIDE IN CM 1:5, 12mm TH. CEILING IN CM 1:3 9mm TH.
- PAINTING
- FINISHING THE WALL , CEILING WITH CEMENT PAINT OVER & PRIMING COAT
- FLOORING
- FINISHING THE FLOOR WITH 20 TH GRANO FLOORING OVER A BED OF PCC 1:4:8 6"TH. AND RIVER SAND
- DOORS &WINDOWS
- DOORS WITH COUNTRY WOODEN FRAMES , 32 TH. FLUSH DOOR SHUTTERS , SS FASTENINGS , PAINT FINISH
- WINDOWS WITH MEDIUM ANODISED ALUMINIUM OPENABLE SHUTTERS WITH 4 mm GLASS & STANDARD FASTENINGS

AREA DETAIL:			
PROPOSED BUILDING AREA DETAILS	SQ.MT. F.S.I AREA	SQ.MT. NON F.S.I AREA	TOTAL BUILT UP AREA
TOTAL PLOT AREA AS PER DOCUMENT	15369.18	—	—
SUPERIMPOSED AREA	15013.71	—	—
GROUND FLOOR AREA	1421.58	—	1421.58
GUARD ROOM	—	6.25	6.25
TOTAL PROPOSED BUILDING AREA	1421.58	6.25	1427.83

REFERENCE			
DESCRIPTION	CALCULATION	REQUIRED	PROPOSED
PLOT COVERAGE	$\frac{1421.58}{15013.71} \times 100$	65%	9.46 %
FLOOR SPACE INDEX	$\frac{1421.58}{15013.71}$	2.0	0.09
PARKING AREA	$\frac{1421.58}{300}$	5 LORRY	5 LORRY
OSR AREA	$\frac{15369.18}{10}$	1536.91	1545.00

	COLOUR INDEX	
	BOUNDARY	
	PROPOSED	
	EXISTING ROAD	
ROAD		
SCALE 1: 100		ALL DIMENISIONS ARE IN METRES

JOINERY DETAILS		
RS	ROLLING SHUTTER	5.50 × 3.05
RS1	ROLLING SHUTTER	5.50 × 3.05
RS3	ROLLING SHUTTER	3.60 × 3.05
DD	DOOR	1.80 × 2.44
D	DOOR	1.83 × 2.14
D1	DOOR	0.75 × 2.14
W	WINDOW	1.82 × 1.52
W1	WINDOW	3.00 × 1.52
V	VENTILATOR	0.90×0.61

- Application Ref No.SWP/BPA/0225697/2024 and Scrutiny Reference : DX9Y9KJ6
- The Proposed Site Boundarised as 'A' to 'H' Numbered as SWP/L.P/A/D/D.T.C.P(TVLR) No. 188/2024 and Site Approval is being given.
- The Building plan Numbered as SWP/B.P (Industry) A.D.D.T.C.P (TVLR) No. 68/2024

TOTAL HP POWER = 50 HP

OWNER / APPLICANT

STRUCTURAL ENGINEER

REGISTERED ENGINEER

Eight ways to know a piece of land before you pay for it.

This report covers one part of the picture. These cover the rest, drawn from the same government records, for any property in Tamil Nadu.

LandLens One

Ask anything about a property and get an answer grounded in live government records, with the sources shown.

[/landlens/one](#)



Verify My Land

Every record check run on one property and returned as a single report.

[/landlens/verify-my-land](#)



Legal Opinion

An advocate's written opinion on the title, built on the records we pull for it.

[/landlens](#)



One Map

Every layer on one map: the parcel, its boundary, zoning, water bodies and what sits around it.

[/landlens/one/map](#)



PriceMap

What land actually changed hands for around this plot, taken from the registered deeds.

[/landlens/pricemap](#)



Build Scope

What you are allowed to build here: floor space, height, coverage and setbacks.

[/landlens/build-scope](#)



Property Tracker

Watch a property and hear about it when something new is registered against it.

[/landlens/property-tracker](#)



Deal Room

Run the transaction in one place: documents, stamping, signatures and the parties.

[/landlens/deal-room](#)



Twenty-four checks you can run yourself, at no cost.

Records and verification

The registers themselves, read for you.

Encumbrance Certificate

Patta and Chitta

Field Measurement Sketch

EC Analyzer

Bank charge check

Court case search

Seller background check

Approval check by survey

Value and duty

What it is worth and what it costs to register.

Guideline value by street

Guideline value by survey

Stamp duty and registration fees

Capital gains

Floor space index

Area unit converter

Zoning and land use

What the plan says can happen on this land.

Land use zone finder

CMDA land use check

Coastal regulation zone

Master plan check

Water bodies finder

Airport height clearance

Registers and directories

Who holds it, and which office keeps the record.

Find your registering office

Temple property check

Waqf property check

RERA register



Every free tool
/tools



Services we run
for you
/services



The LandLens
suite
/landlens/one



Every claim in this document traces back to a government record.

Legal opinions, due diligence and title verification

Building plan, layout and sub-division approvals

Completion and occupancy certificates, regularisation

Escrow, negotiation and NRI property management

Land survey, soil testing, architecture and construction

Verified RealEstate
3/350/2 Mettukuppam,
OMR Thoraipakkam,
Chennai 600 097, India
hello@verified.realestate
+91 9996 12 9996

Prepared from the registers named on the page each finding sits on. Where a register could not be read, this document says so in its place rather than leaving the gap to be read as a clean result.

