

PP

APPROVAL RECORD

Planning Permission

Tiruvallur

Tiruvallur district, Tamil Nadu

APPROVAL TYPE

Building Plan

ISSUING AUTHORITY





DTCP

The approval as the planning authority issued it, reproduced in full behind this page.


An approval speaks to what was sanctioned, not to what was built. Completion is a separate record.

PLAN SHOWING THE PROPOSED CONTRUCTION OF GROUND FLOOR , FIRST FLOOR , SECOND FLOOR & THIRD FLOOR OF HOSPITAL BUILDING AT SURVEY NO : 141/1B , DALVAIPATTADAI VILLAGE , PALLIPET TALUK / TOWN PANCHAYAT & TIRUVALLUR DISTRICT.,


SHEET NO : 2/2

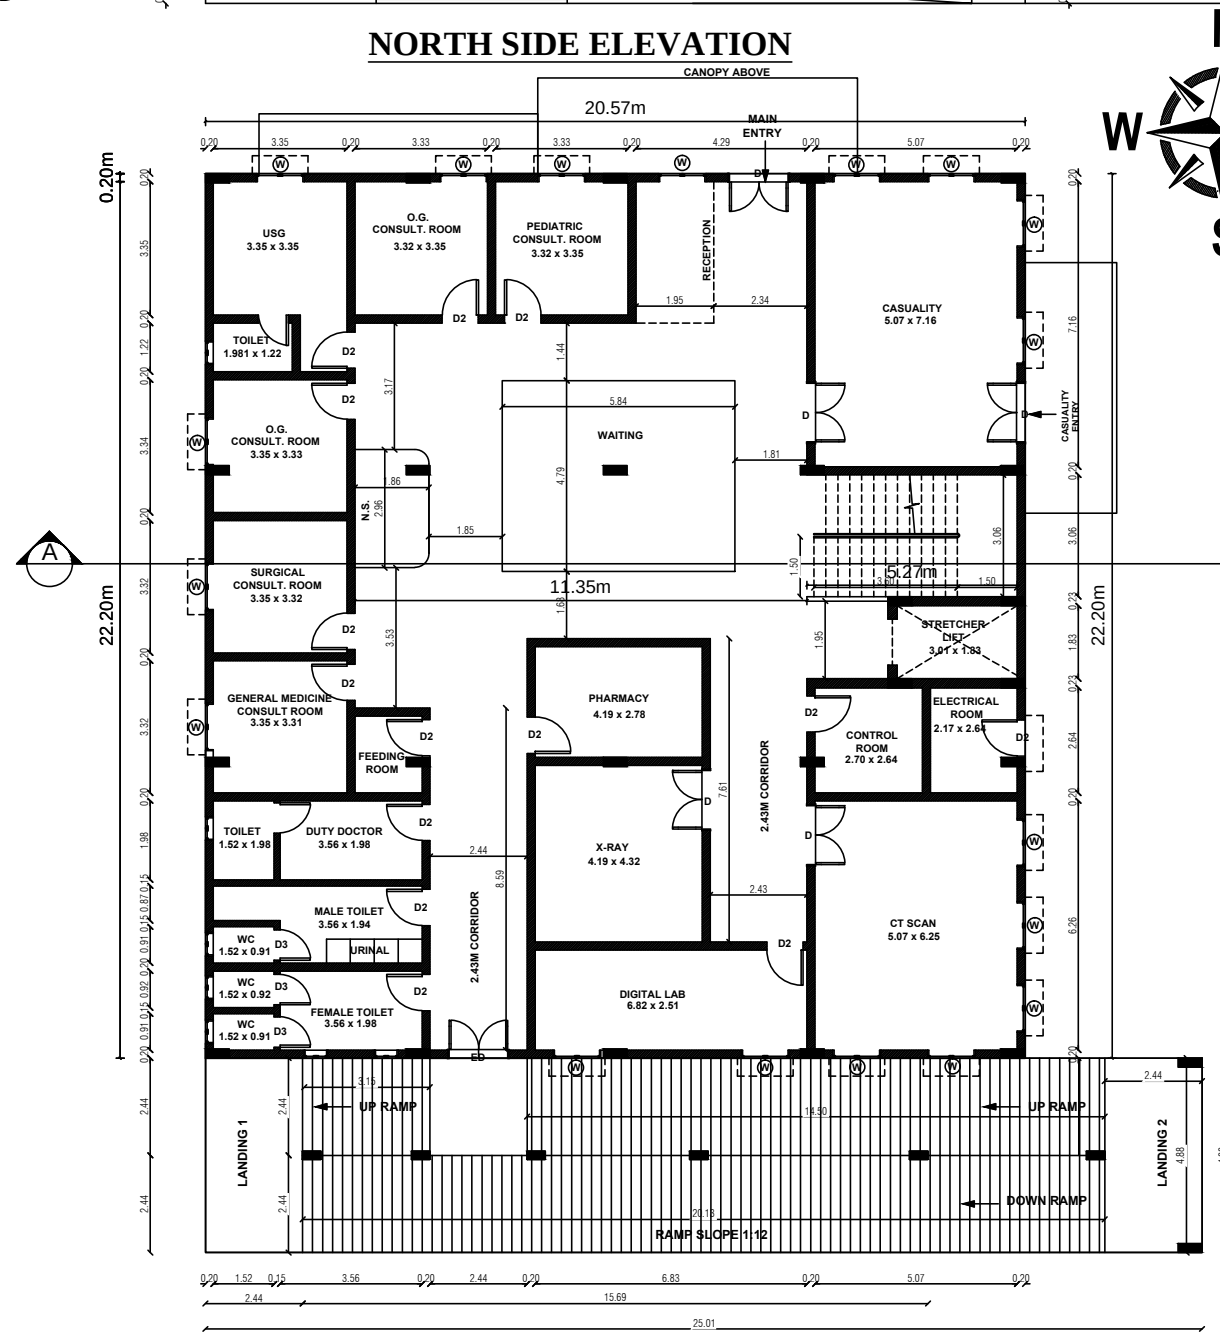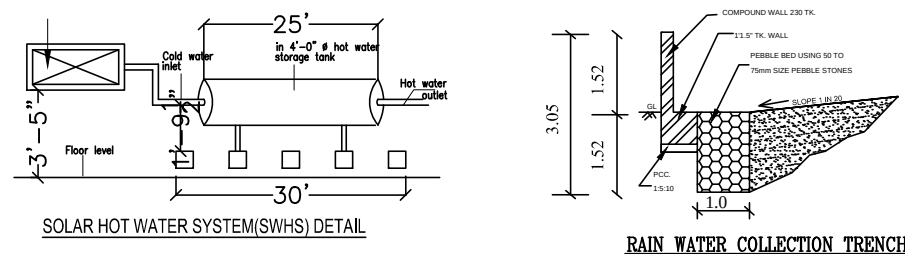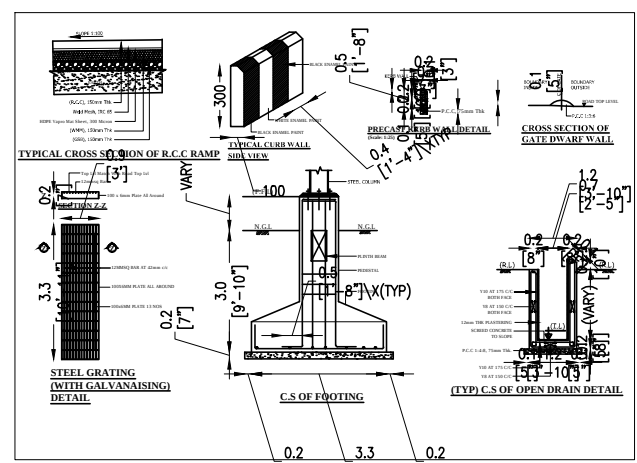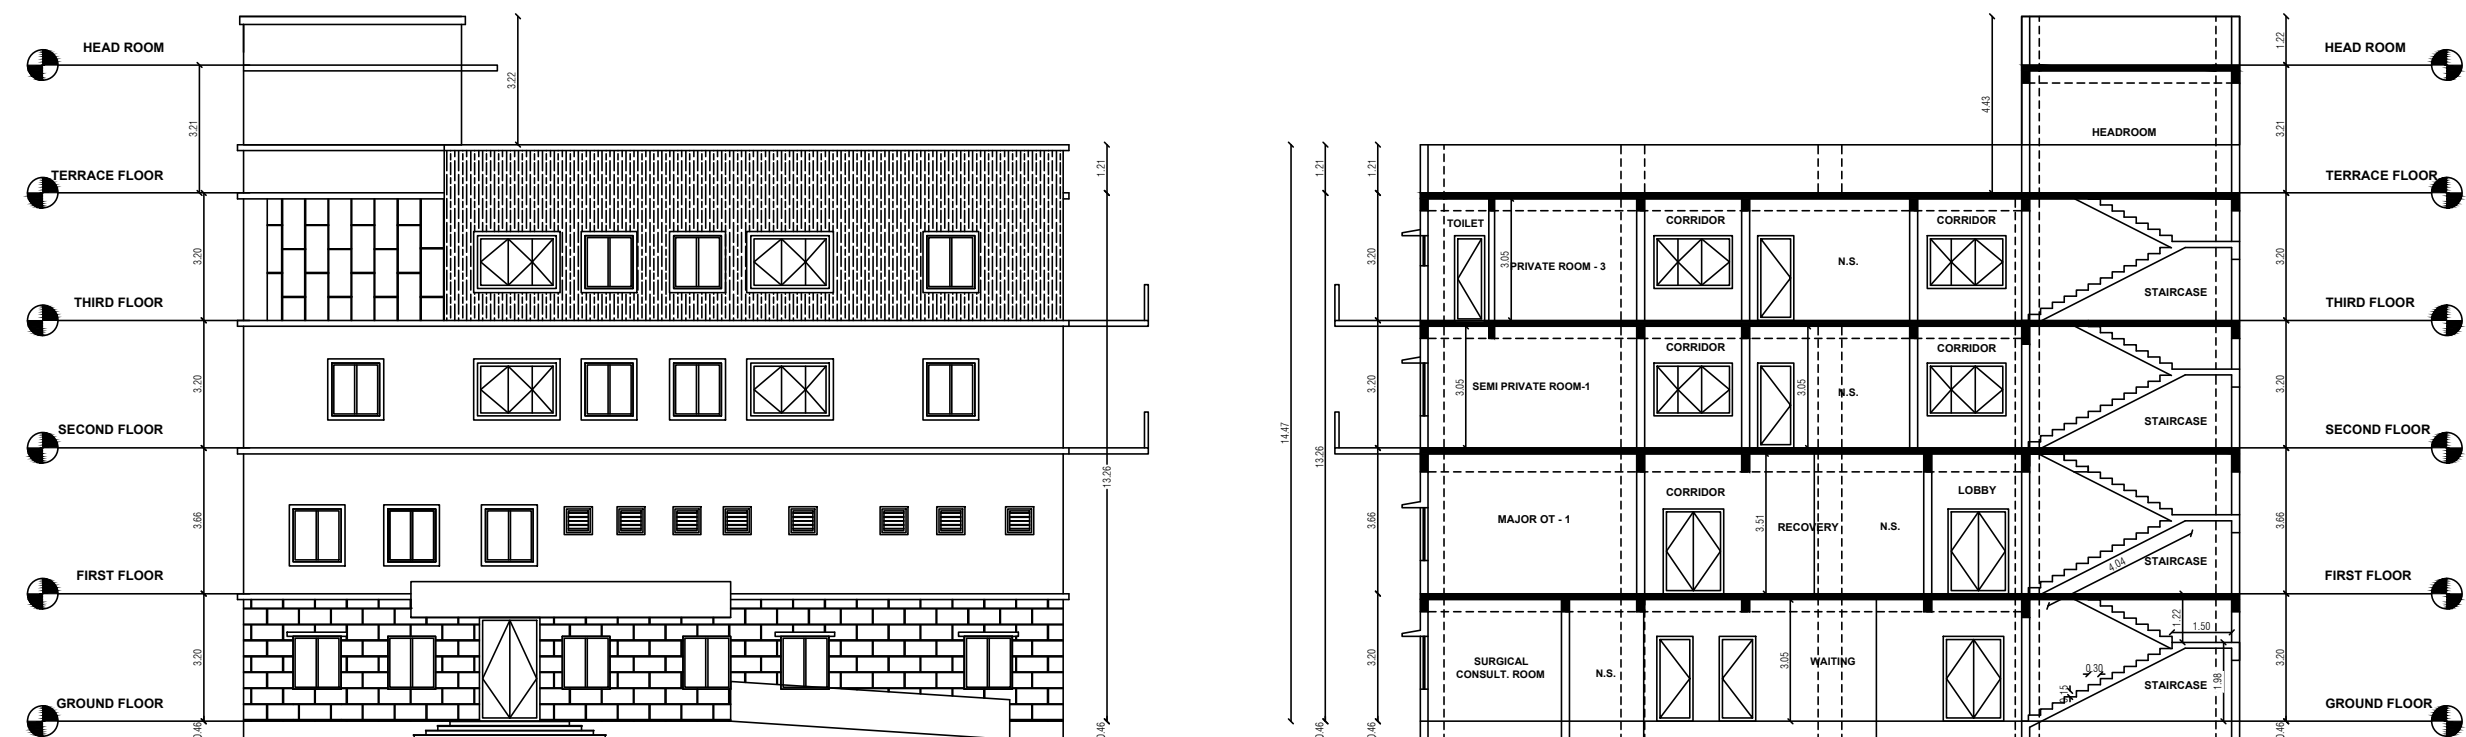


PROP GROUND FLOOR PLAN

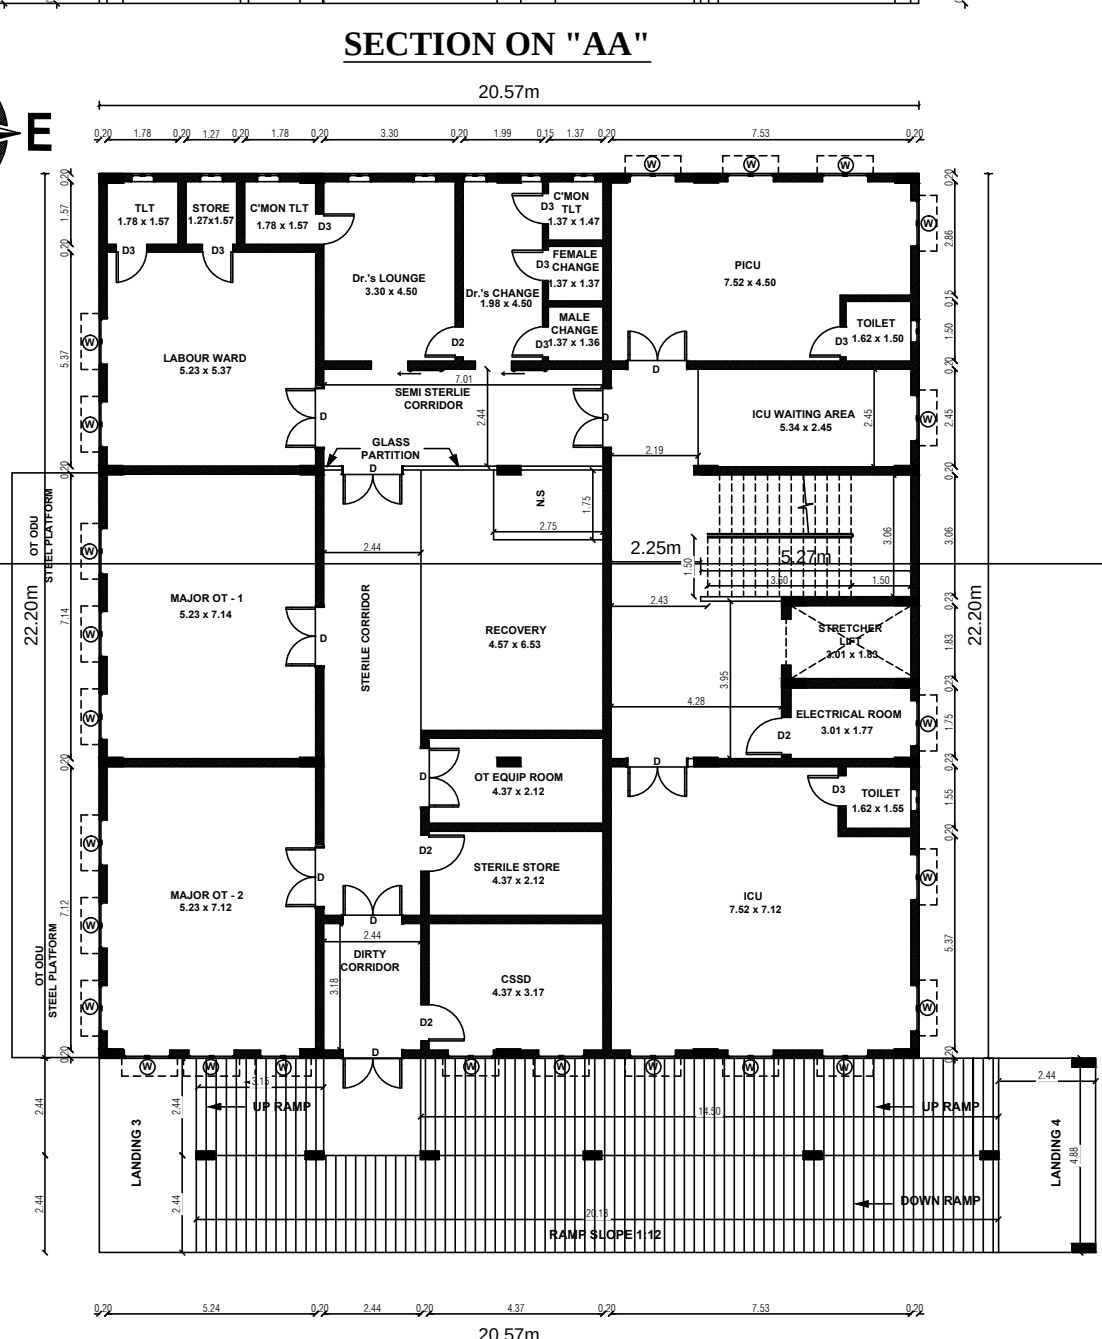


PROP FIRST FLOOR PLAN

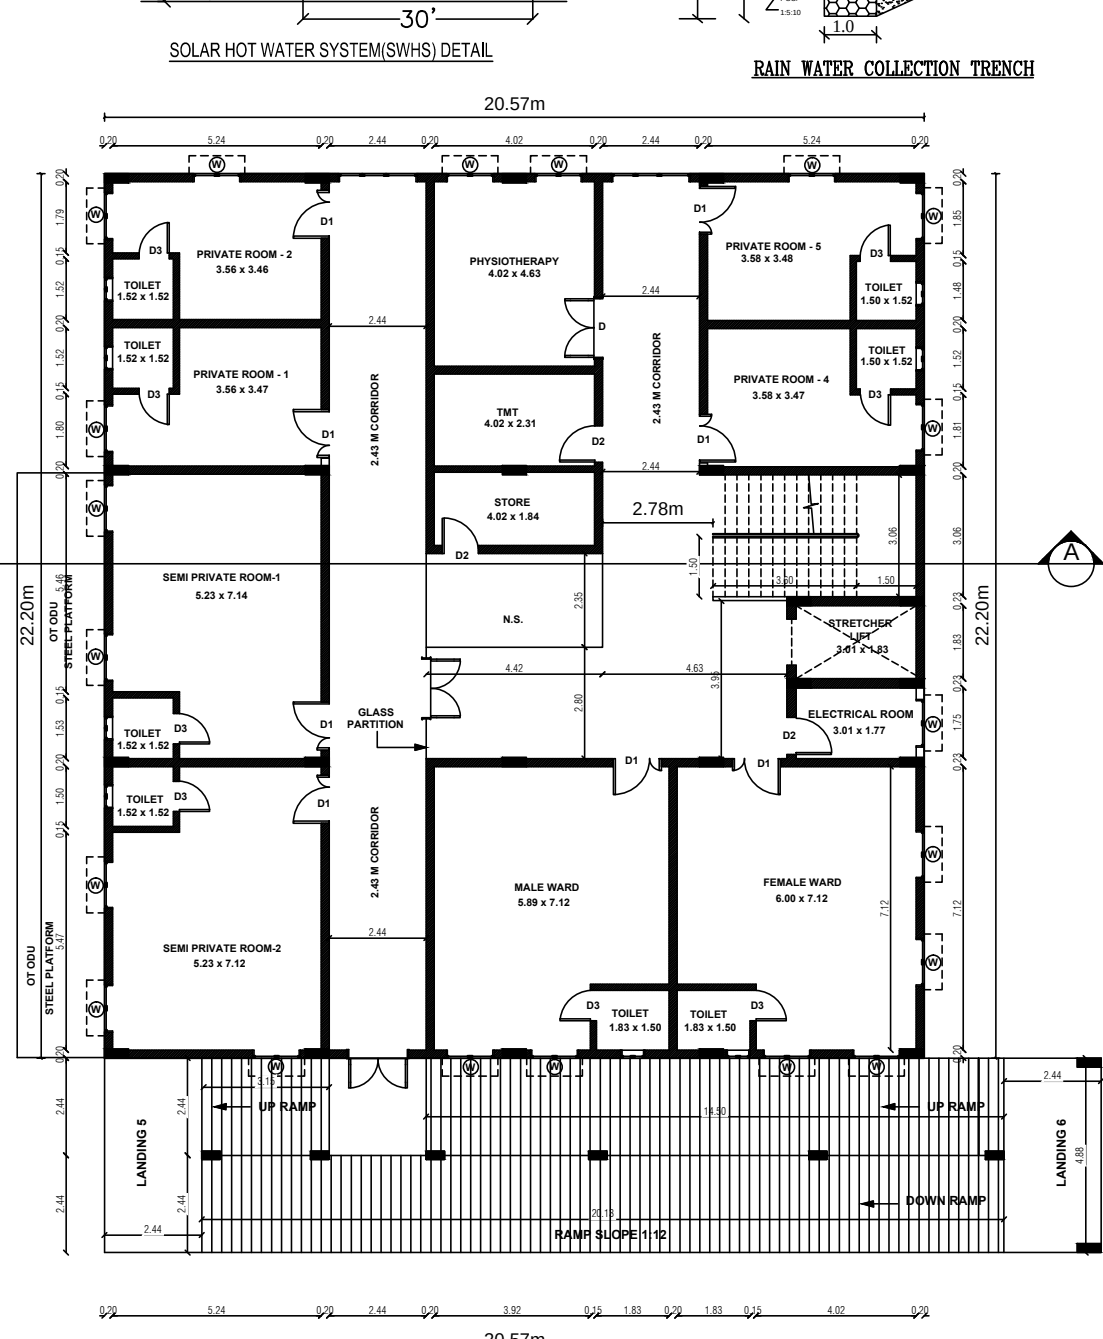


PROP SECOND FLOOR PLAN

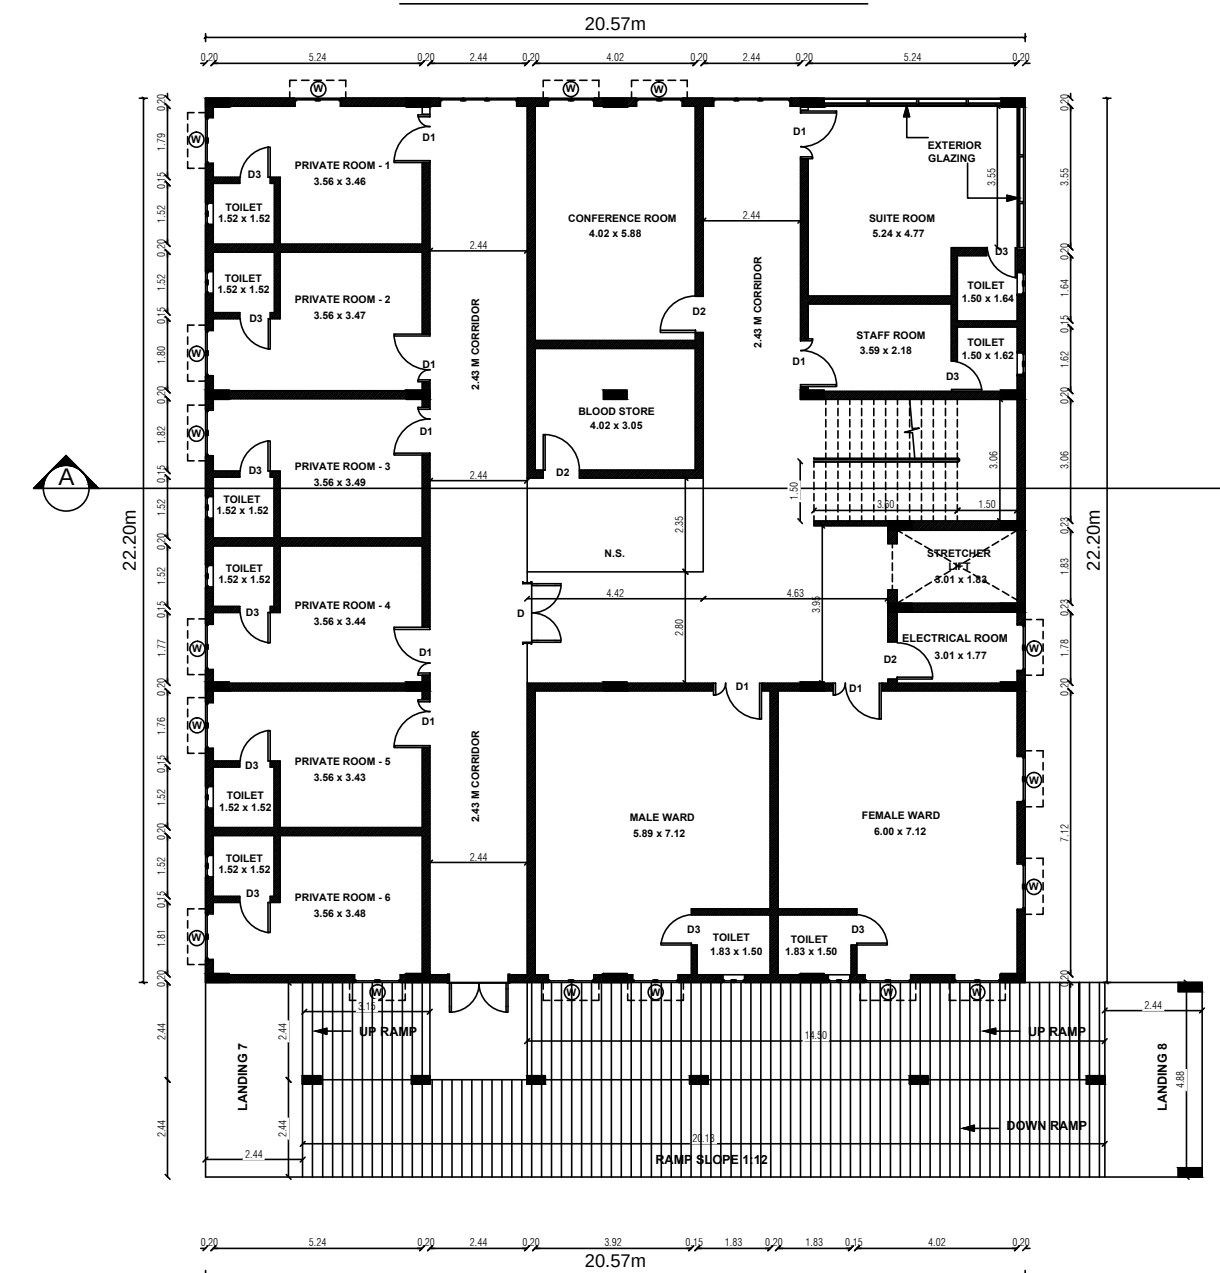


PROP THIRD FLOOR PLAN

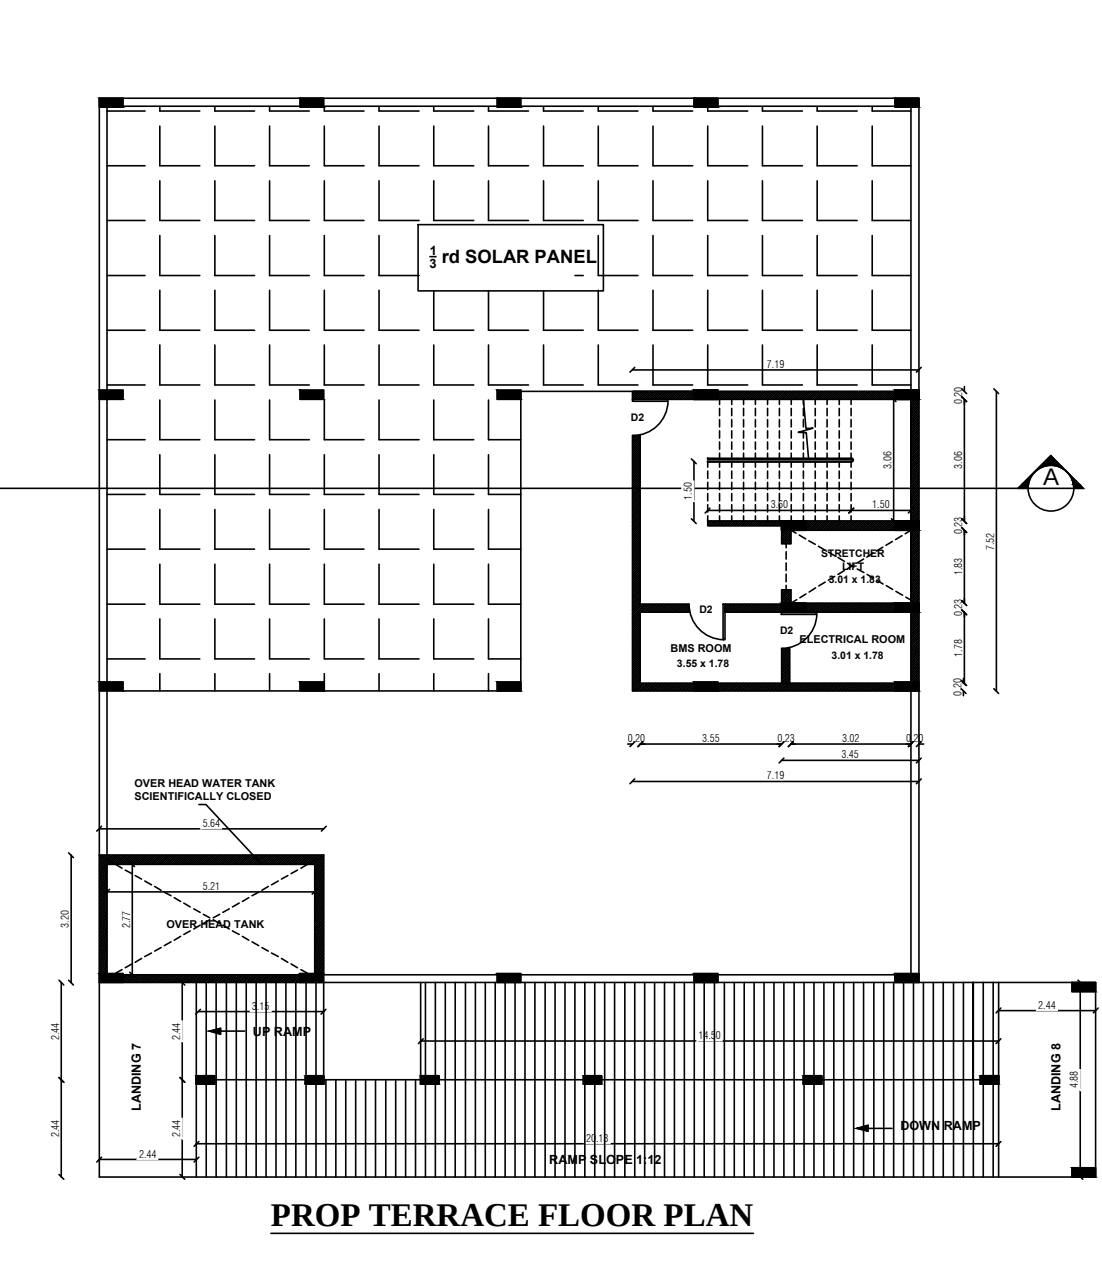

PROP TERRACE FLOOR PLAN

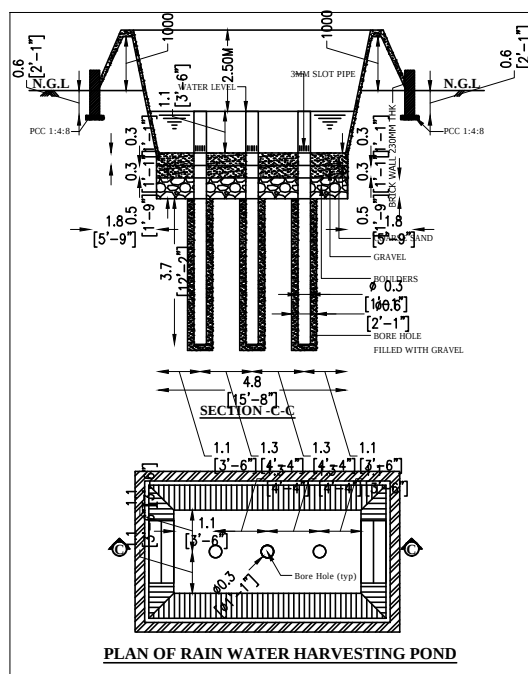


PLAN OF RAIN WATER HARVESTING POND

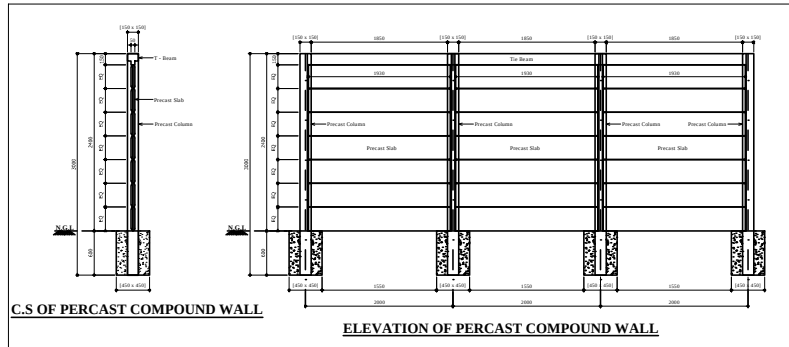

C.S. OF PRECAST COMPOUND WALL

ELEVATION OF PRECAST COMPOUND WALL

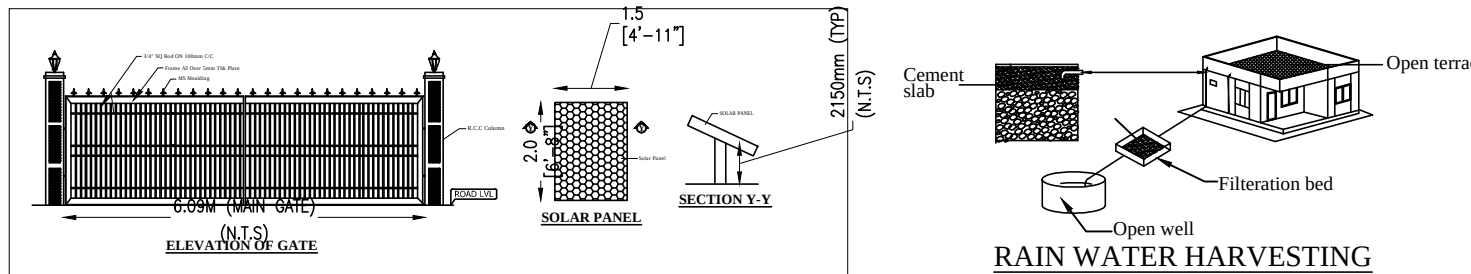

RAIN WATER HARVESTING

SPECIFICATIONS

1. SAND FILLING IN FOUNDATION 150 MM THICK
- 2.P.C.C 1:4:8 USING 40MM HBG METAL FOR FOUNDATION& BASEMENT
- 3.R.C.C 1:2:4 USING 20MM HBG METAL FOR FOLLOWING WORKS
 - A)COLUMNS
 - B)BEAMS
 - C)LINTELS,LOFT,SUNSHADE
 - D)ROOF SLAB
4. PLASTERING IN C.M 1:4 12MM THICK
5. BRICK WORK IN C.M 1:5 USING ICLASS CHAMBER BURNT BRICKS
6. WEATHERING COURSE WITH B.J.C TOP FINISHED

SCHEDULE OF JOINERY

TYPE	DESCRIPTION	SIZE
D	MAIN DOOR	1.52 X 2.13
D1	DOOR 1	1.22 X 2.13
D2	DOOR 2	0.91 X 2.13
D3	DOOR 3	0.76 X 2.13
RS	ROLLING SHUTTER	4.50 X 6.00
W	WINDOW	1.20 X 1.50
V1	VENTILATOR	0.60 X 0.60

COLOUR INDEX

PROPOSED BUILDING	☐
ROAD	☐
PLOT BOUNDARY	☐

AREA DETAILS

DESCRIPTION	F.S.I AREA (SQ.M)	NON F.S.I AREA (SQ.M)	TOTAL (SQ.M)
SITE AREA (FMB & PATT)	3500.20	-	3500.20
SITE AREA (AS PER DOC)	3500.20	-	3500.20

DESCRIPTION	F.S.I AREA (SQ.M)	NON F.S.I AREA (SQ.M)	TOTAL (SQ.M)
PROP.GROUND FLOOR AREA	578.69	-	578.69
PROP.FIRST FLOOR AREA	578.69	-	578.69
PROP.SECOND FLOOR AREA	578.69	-	578.69
PROP.THIRD FLOOR AREA	578.69	-	578.69
PROP.HEAD ROOM FLOOR AREA	-	72.66	72.66
TOILET & SECURITY ROOM	-	-	-
PROP. TOTAL FLOOR AREA	2314.76	-	2387.42

DESCRIPTION	CALCULATION	PROPOSED
PLOT COVERAGE	$\frac{578.69}{3500.20} \times 100$	16.53%
FLOOR AREA RATIO	$\frac{2314.76}{3500.20}$	0.661

DESCRIPTION	PROPOSED
PARKING DETAILS	NO.OF CAR PARKING : 20 NOS NO.OF TWO WHEELER PARKING : 20 NOS NO.OF AMBULANCE PARKING : 08 NOS

1. Application Ref No.SWP/BPA/0280655/2024 and Scrutiny Reference : 1821FMGG
2. The Proposed Site Boundarised as 'A' to 'H' Numbered as SWP/L.P/A/D/D.T.C.P(TVLR) No. 211/2024 and Site Approval is being given.
3. The Building plan Numbered as SWP/B.P (Industry) A.D.D.T.C.P (TVLR) No. 36/2024


STRUCTURAL ENGINEER :

REGISTER ENGINEER :

OWNER SIGNATURE :



PLAN SHOWING THE PROPOSED CONTRUCTION OF GROUND FLOOR , FIRST FLOOR , SECOND FLOOR & THIRD FLOOR OF HOSPITAL BUILDING AT SURVEY NO : 141/1B , DALVAIPATTADAI VILLAGE , PALLIPET TALUK / TOWN PANCHAYAT & TIRUVALLUR DISTRICT.,

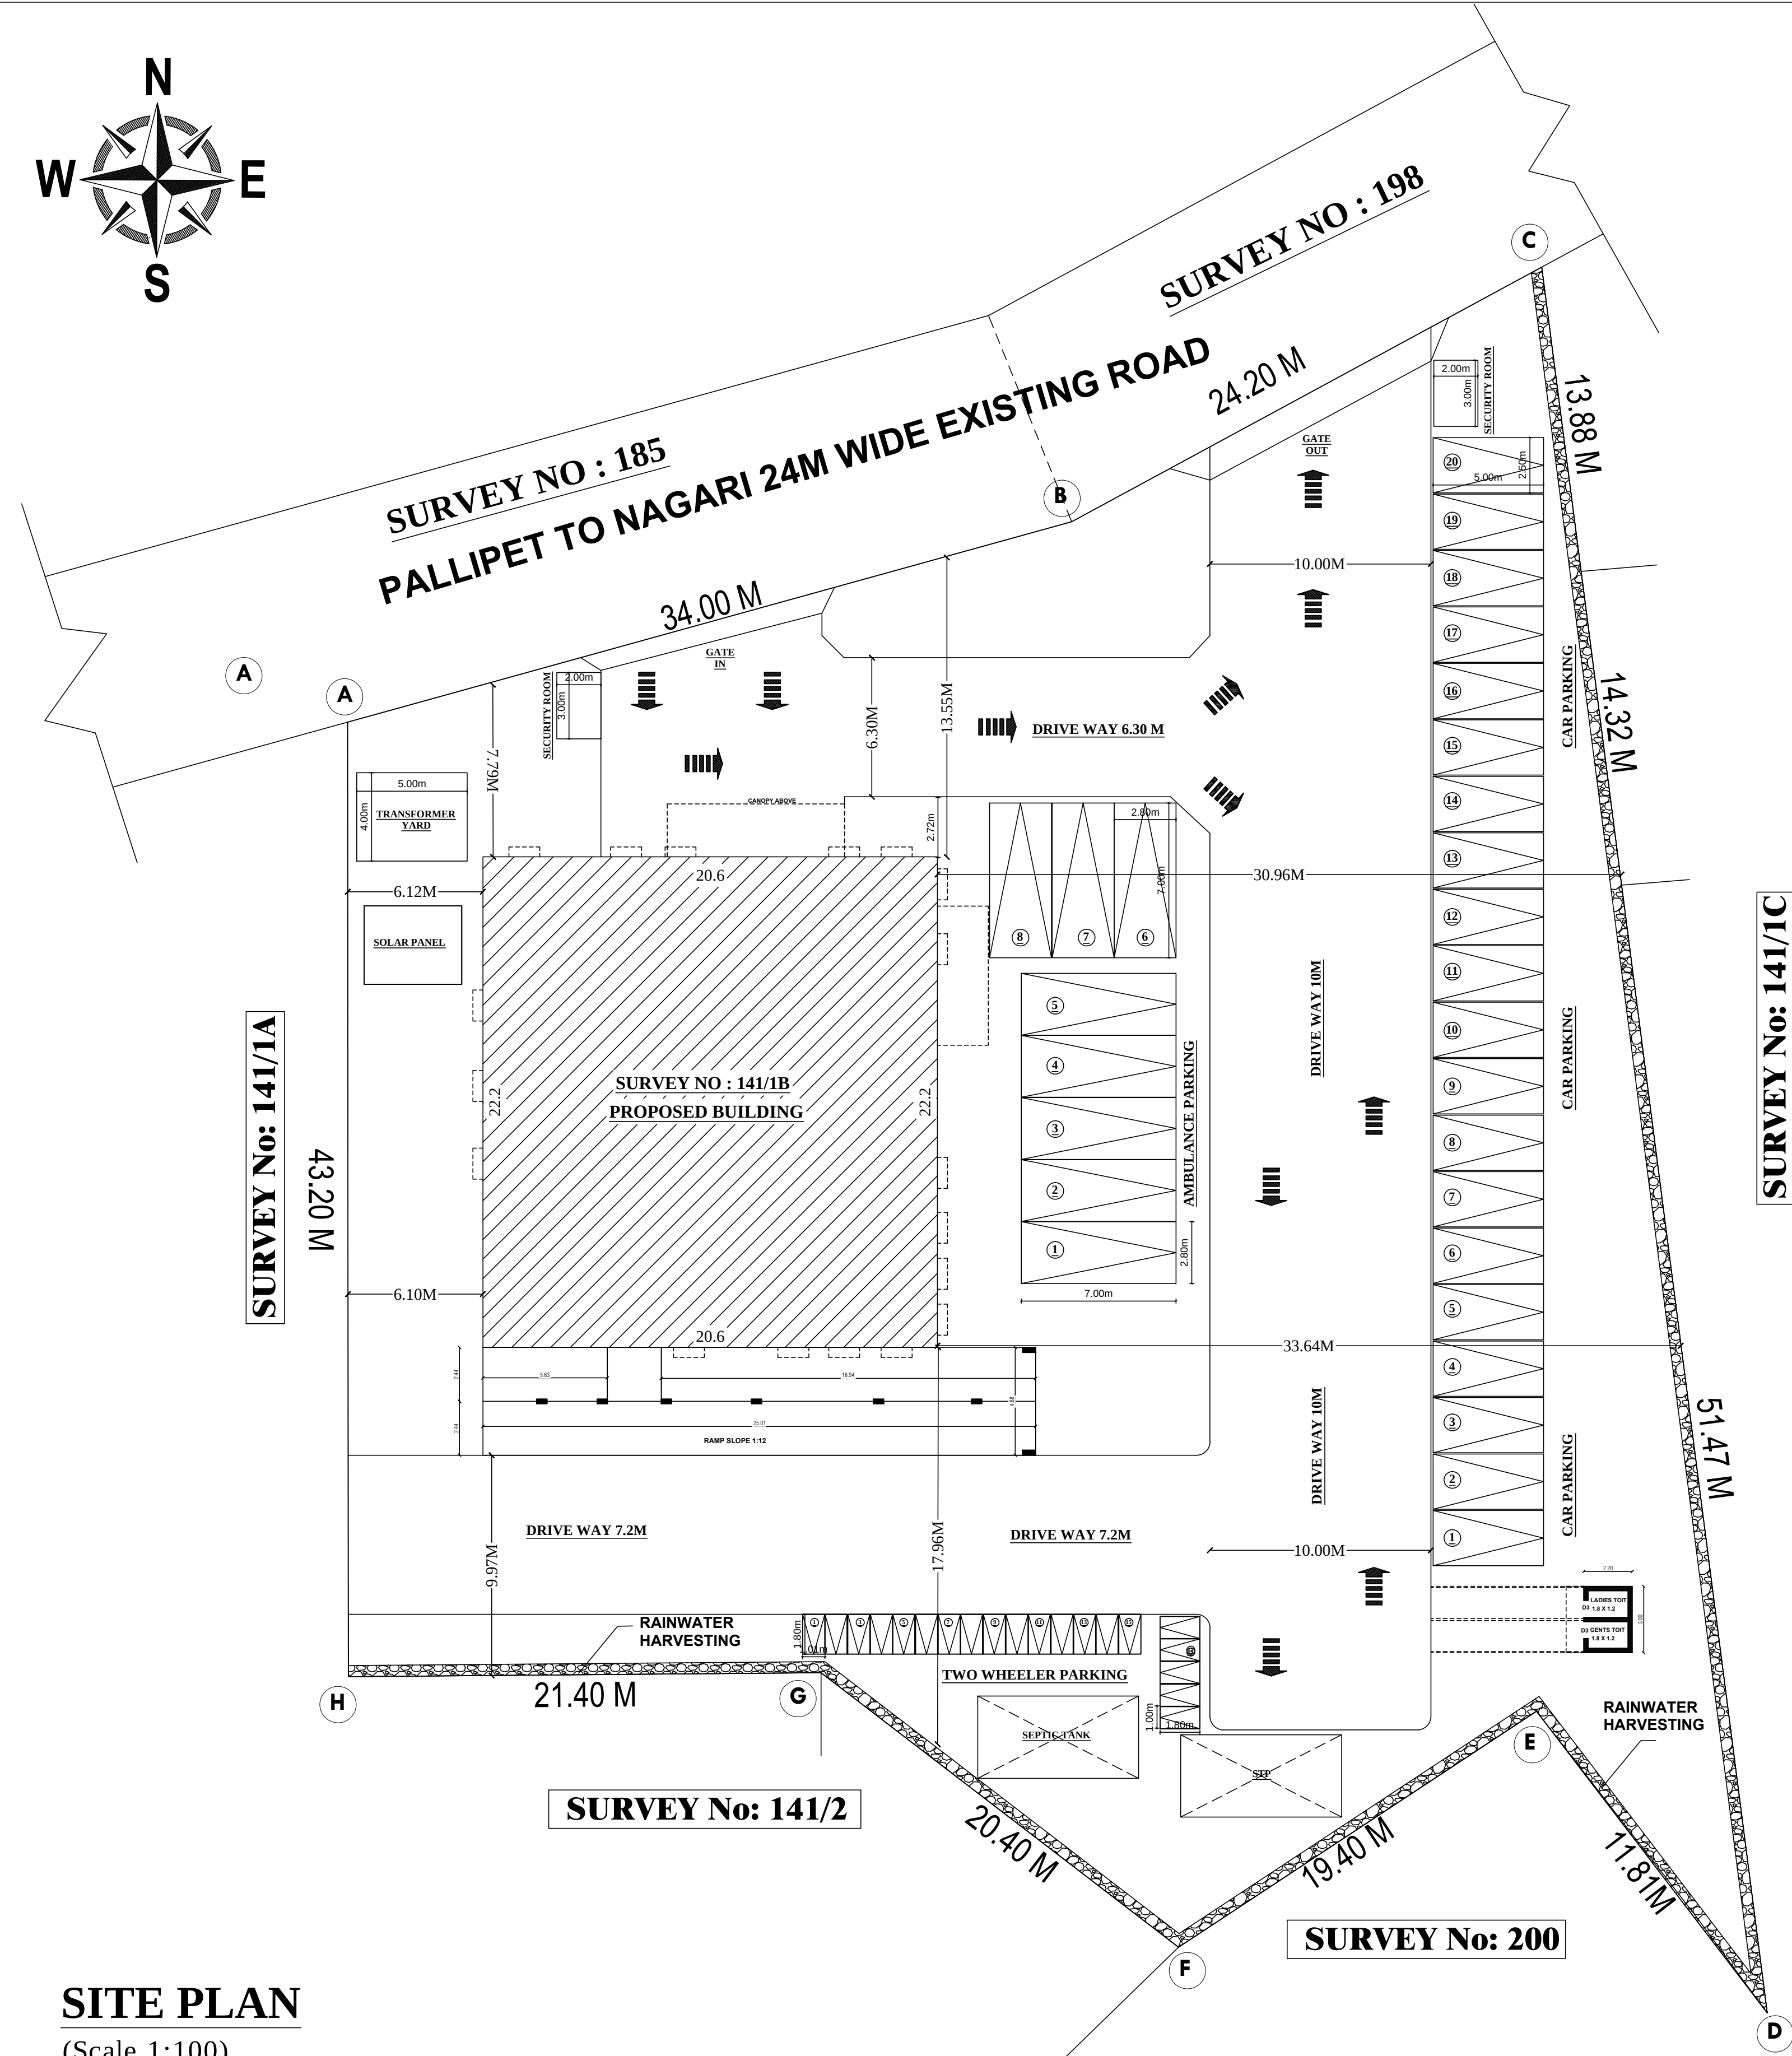

SURVEY No: 141/1C







SURVEY No: 141/1A

SURVEY No: 141/2

SURVEY No: 200

SITE PLAN
(Scale 1:100)

SHEET NO : 1/2

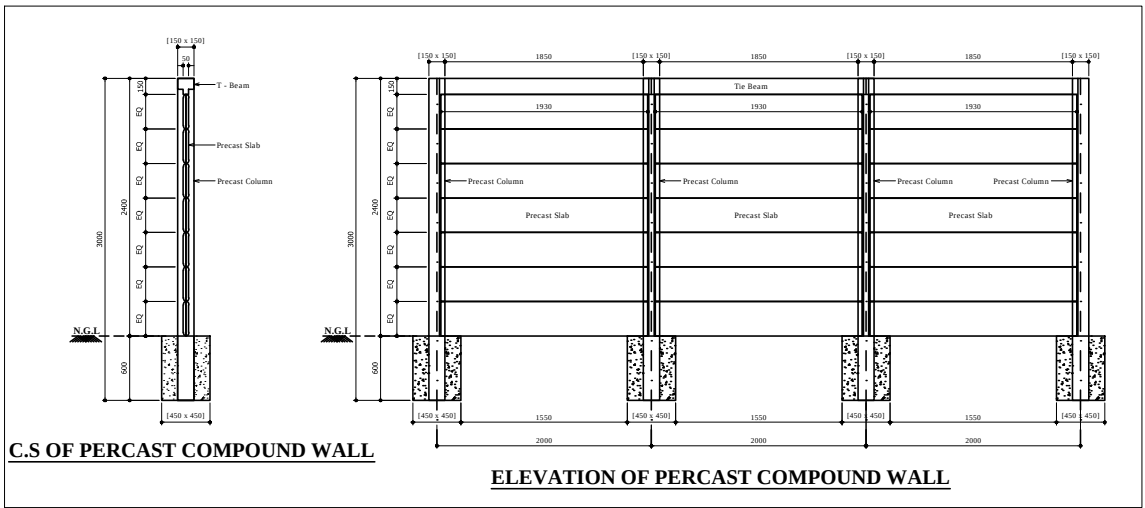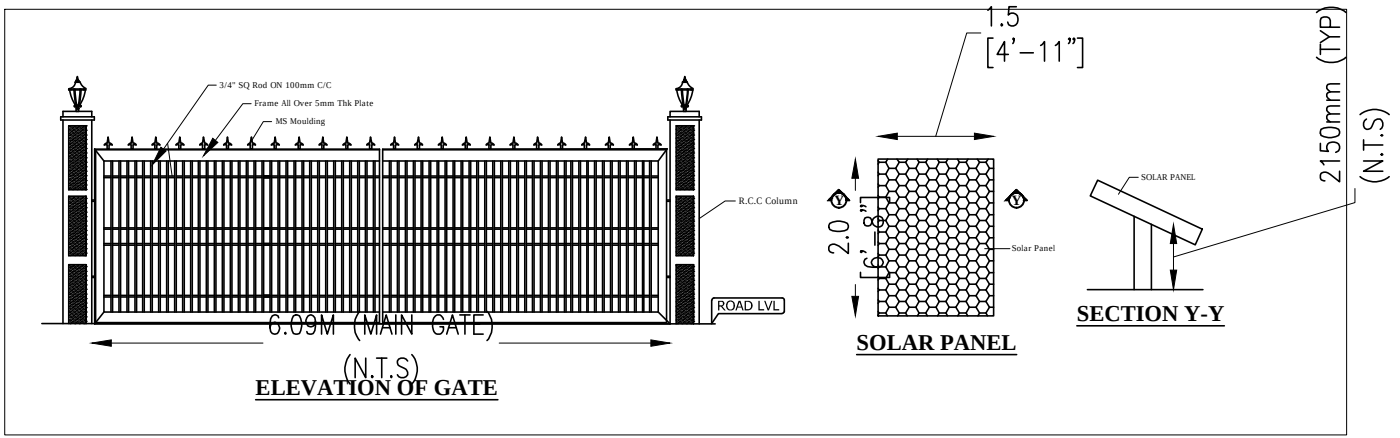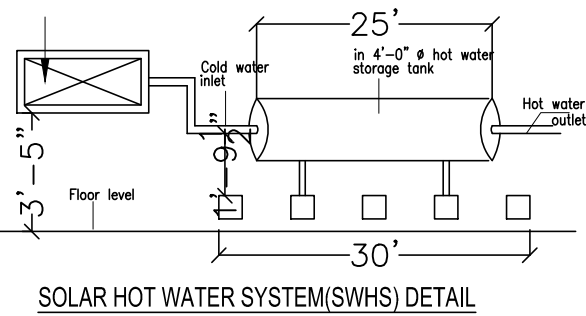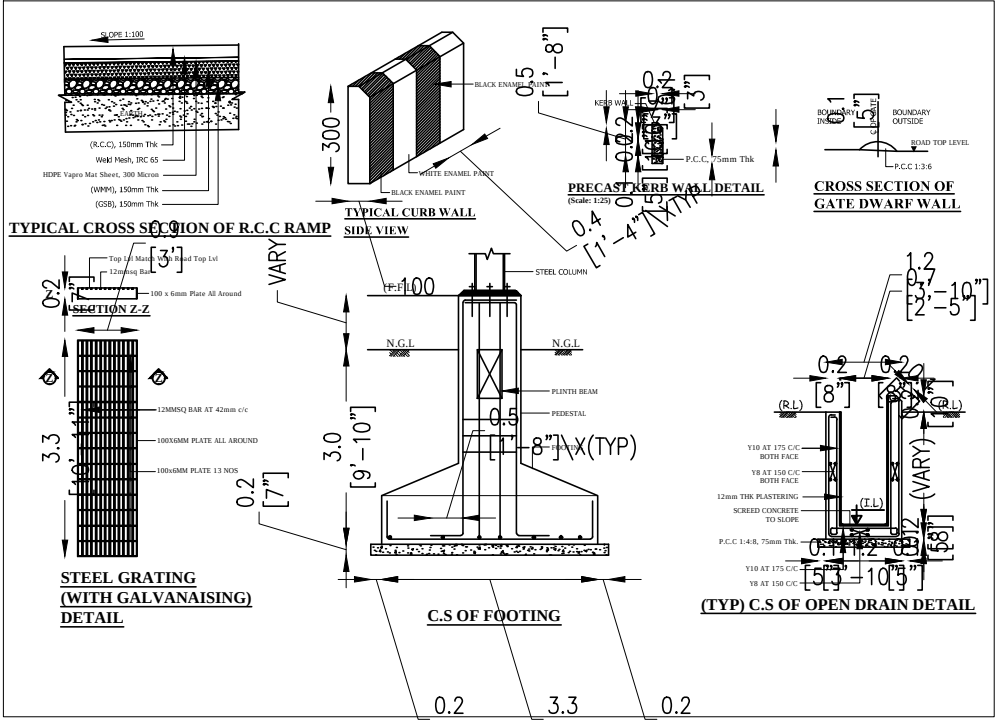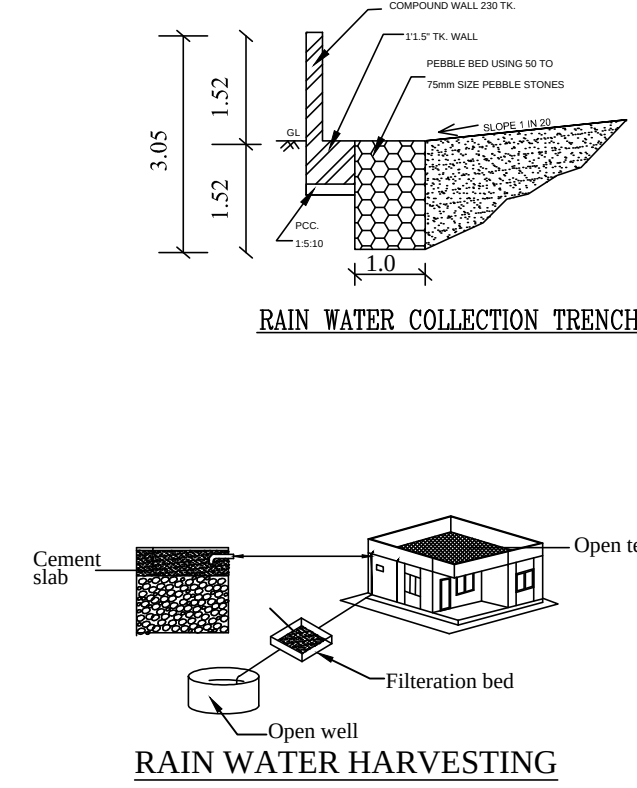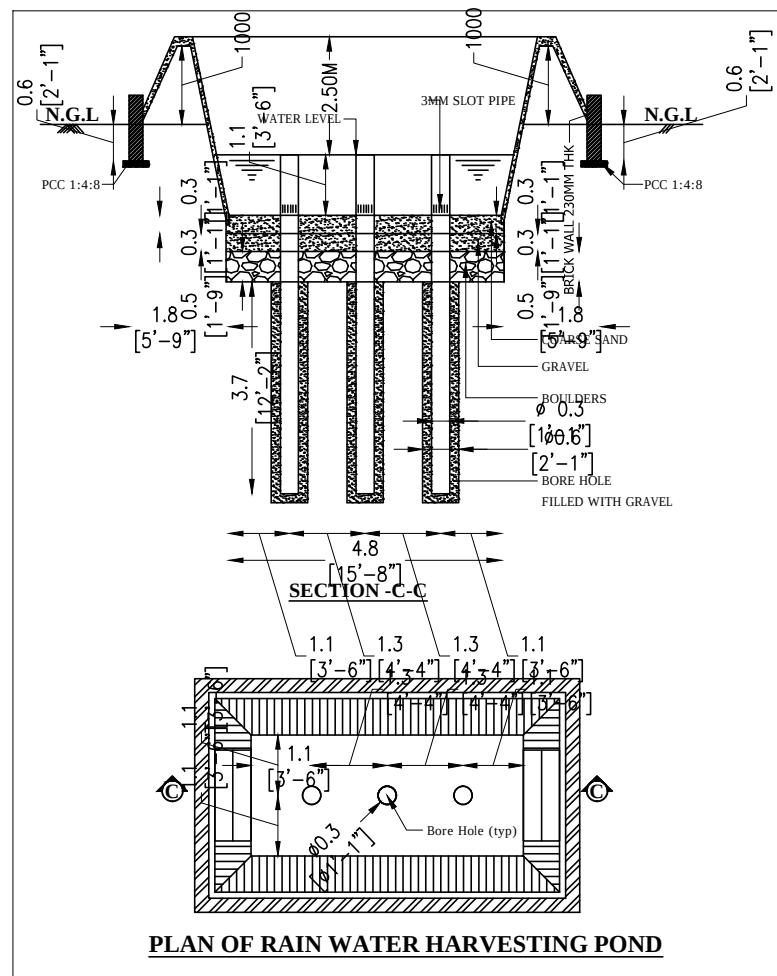

- SPECIFICATIONS**
1. SAND FILLING IN FOUNDATION 150 MM THICK
 - 2.P.C.C 1:4:8 USING 40MM HBG METAL FOR FOUNDATION& BASEMENT
 - 3.R.C.C 1:2:4 USING 20MM HBG METAL FOR FOLLOWING WORKS
 - A)COLUMNS
 - B)BEAMS
 - C)INTELS,LOFT,SUNSHADE
 - D)ROOF SLAB
 4. PLASTERING IN C.M 1:4 12MM THICK
 5. BRICK WORK IN C.M 1:5 USING ICLASS CHAMBER BURNT BRICKS
 6. WEATHERING COURSE WITH B.J.C TOP FINISHED

SCHEDULE OF JOINERY		
TYPE	DESCRIPTION	SIZE
D	MAIN DOOR	1.52 X 2.13
D1	DOOR 1	1.22 X 2.13
D2	DOOR 2	0.91 X 2.13
D3	DOOR 3	0.76 X 2.13
RS	ROLLING SHUTTER	4.50 X 6.00
W	WINDOW	1.20 X 1.50
V1	VENTILATOR	0.60 X 0.60

COLOUR INDEX		
PROPOSED BUILDING	☐	
ROAD	☐	PLOT BOUNDARY ☐

AREA DETAILS			
DESCRIPTION	F.S.I AREA (SQ.M)	NON F.S.I AREA (SQ.M)	TOTAL (SQ.M)
SITE AREA (FMB & PATTa)	3500.20	—	3500.20
SITE AREA (AS PER DOC)	3500.20	—	3500.20
DESCRIPTION	F.S.I AREA (SQ.M)	NON F.S.I AREA (SQ.M)	TOTAL (SQ.M)
PROP.GROUND FLOOR AREA	578.69	—	578.69
PROP.FIRST FLOOR AREA	578.69	—	578.69
PROP.SECOND FLOOR AREA	578.69	—	578.69
PROP.THIRD FLOOR AREA	578.69	—	578.69
PROP.HEAD ROOM FLOOR AREA TOILET & SECURITY ROOM	—	72.66	72.66
PROP. TOTAL FLOOR AREA	2314.76	—	2387.42

DESCRIPTION	CALCULATION	PROPOSED
PLOT COVERAGE	$\frac{578.69}{3500.20} \times 100$	16.53%
FLOOR AREA RATIO	$\frac{2314.76}{3500.20}$	0.661

DESCRIPTION	PROPOSED	
PARKING DETAILS	NO.OF CAR PARKING	: 20 NOS
	NO.OF TWO WHEELER PARKING	: 20 NOS
	NO.OF AMBULANCE PARKING	: 08 NOS

1. Application Ref No.SWP/BPA/028065/2024 and Scrutiny Reference : 1821FMGG
2. The Proposed Site Boundarised as 'A' to 'H' Numbered as SWP/L.P/A/D/D.T.C.P(TVLR) No. 211/2024 and Site Approval is being given.
3. The Building plan Numbered as SWP/B.P (Industry) A.D.D.T.C.P (TVLR) No. 36/2024

R. MANIKANDAN, M. Tech. (Structures)
Registered Structural Engineer Grade - II (REG. STP)
CGI/REG/SE/Gr. II/2015/050735
ADRA ENGINEERING CONSULTANTS
13/07, 67th Street, N.V. Nagar,
Ashok Nagar, Chennai-600 053
Ph: 044-48597100. Cell: 9199791378

R. THIRUGANAM, M.E.(Struct.),
Registered Engineer Grade - II
Reg. No. TVLR / RE / Gr. II / 2022/01/002
170 - 1, KAIVANDUR,
TIRUVALLUR - 631 203.
CELL : 95857 45511

D. Sakunthala.

OWNER SIGNATURE :

Eight ways to know a piece of land before you pay for it.

This report covers one part of the picture. These cover the rest, drawn from the same government records, for any property in Tamil Nadu.

LandLens One

Ask anything about a property and get an answer grounded in live government records, with the sources shown.

[/landlens/one](#)



Verify My Land

Every record check run on one property and returned as a single report.

[/landlens/verify-my-land](#)



Legal Opinion

An advocate's written opinion on the title, built on the records we pull for it.

[/landlens](#)



One Map

Every layer on one map: the parcel, its boundary, zoning, water bodies and what sits around it.

[/landlens/one/map](#)



PriceMap

What land actually changed hands for around this plot, taken from the registered deeds.

[/landlens/pricemap](#)



Build Scope

What you are allowed to build here: floor space, height, coverage and setbacks.

[/landlens/build-scope](#)



Property Tracker

Watch a property and hear about it when something new is registered against it.

[/landlens/property-tracker](#)



Deal Room

Run the transaction in one place: documents, stamping, signatures and the parties.

[/landlens/deal-room](#)



Twenty-four checks you can run yourself, at no cost.

Records and verification

The registers themselves, read for you.

Encumbrance Certificate

Patta and Chitta

Field Measurement Sketch

EC Analyzer

Bank charge check

Court case search

Seller background check

Approval check by survey

Zoning and land use

What the plan says can happen on this land.

Land use zone finder

CMDA land use check

Coastal regulation zone

Master plan check

Water bodies finder

Airport height clearance

Value and duty

What it is worth and what it costs to register.

Guideline value by street

Guideline value by survey

Stamp duty and registration fees

Capital gains

Floor space index

Area unit converter

Registers and directories

Who holds it, and which office keeps the record.

Find your registering office

Temple property check

Waqf property check

RERA register



Every free tool
/tools



Services we run
for you
/services



The LandLens
suite
/landlens/one



Every claim in this document traces back to a government record.

Legal opinions, due diligence and title verification

Building plan, layout and sub-division approvals

Completion and occupancy certificates, regularisation

Escrow, negotiation and NRI property management

Land survey, soil testing, architecture and construction

Verified RealEstate
3/350/2 Mettukuppam,
OMR Thoraipakkam,
Chennai 600 097, India
hello@verified.realestate
+91 9996 12 9996

Prepared from the registers named on the page each finding sits on. Where a register could not be read, this document says so in its place rather than leaving the gap to be read as a clean result.

