

PP

APPROVAL RECORD

Planning Permission

Tiruvallur

Tiruvallur district, Tamil Nadu

APPROVAL TYPE

Building Plan

ISSUING AUTHORITY

DTCP

The approval as the planning authority issued it, reproduced in full behind this page.

An approval speaks to what was sanctioned, not to what was built. Completion is a separate record.

PLAN SHOWING THE PROPOSED
CONSTRUCTION OF FACTORY BUILDING
S.No:213 & 216/1B,
KIZHANOOR VILLAGE,
TIRUVALLUR TALUK & DISTRICT.
TIRUVALLUR PANCHAYAT UNION.

CATEGORY- GREEN
MFG Of Cardboard box and paper products

SPECIFICATION

FOUNDATION
FOUNDATION AND BASEMENT IN RCC COLUMN AND
PLINTH BEAM OVER A BED OF RCC 1:4:8, 6"THICK
AS PER STRUCTURAL DETAILS.

SUPER STRUCTURE:-
SUPER STRUCTURE IN 23 TH., 11.5TH. COUNTRY BURNT
BRICK WALLS WITH CEMENT MORTAR 1:3

RCC MEMBERS
FOOTING , COLUMNS, PLINTH BEAMS ,LINTEL,
SUNSHADE, FLOOR, ROOF BEAMS, SLABS & STAIR WITH
RCC 1:1.5:3 USING 20MM NOMINAL SIZE
BROCKEN STONES.

PLASTERING
WALLS INSIDE & OUTSIDE IN CM 1:5, 12mm TH.
CEILING IN CM 1:3 9mm TH.

PAINTING
FINISHING THE WALL , CEILING WITH CEMENT PAINT
OVER & PRIMING COAT

FLOORING
FINISHING THE FLOOR WITH 20 TH GRANO FLOORING
OVER A BED OF PCC 1:4:8 6"TH. AND RIVER SAND

DOORS &WINDOWS
DOORS WITH COUNTRY WOODEN FRAMES ,
32 TH. FLUSH DOOR SHUTTERS , SS FASTENINGS ,
PAINT FINISH

WINDOWS WITH MEDIUM ANODISED ALUMINIUM
OPENABLE SHUTTERS WITH 4 mm GLASS &
STANDARD FASTENINGS

JOINERY DETAILS		
RS	ROLLING SHUTTER	5.00 X 5.00
D	DOOR	1.00 X 2.14
D1	DOOR	0.90 X 2.14
W	WINDOW	2.00 X 1.52
V	VENTILATOR	0.90 X 0.90

H.P CONSUMED - 100

SCALE 1: 100	COLOUR INDEX	
	PROPOSED	
ALL DIMENISIONS ARE IN METRES		

WORKERS DETAILS	
MALE	18 Nos
FEMALE	05 Nos
NUMBER OF WORKERS	23 Nos

T.N.M



OWNERS SIGNATURE

Er. K.RATHIN S. M.Y. M.E. M.L.E. FIV,
Structural Engineer Gr-I
DTCP Reg.No : CGLRGN/SE/GR-I/2019/06/011
Registered Engineer Gr-I
DTCP Reg. No : CGLRGN/RE/Gr-I/2019/06/005
Res : No.W-391/A1 New No.14, Anna Nagar West,
Chennai-600101. Mob : 9444100510

STRUCTURAL ENGINEER

V.P. KRISHNAPRIYAN B.Arch.,
CA/2014/65850
Register Architect Gr-I
DTCP Reg. No.CGLRGN/RA/GR-I/2019/06/006
CMDA RA/Gr-I/19/04/140
222, Arihant Majestic Towers, Jawaharlal Nehru Road,
Koyambedu, Chennai - 107. Mobile : 9566233942

ARCHITECT/ENGINEER

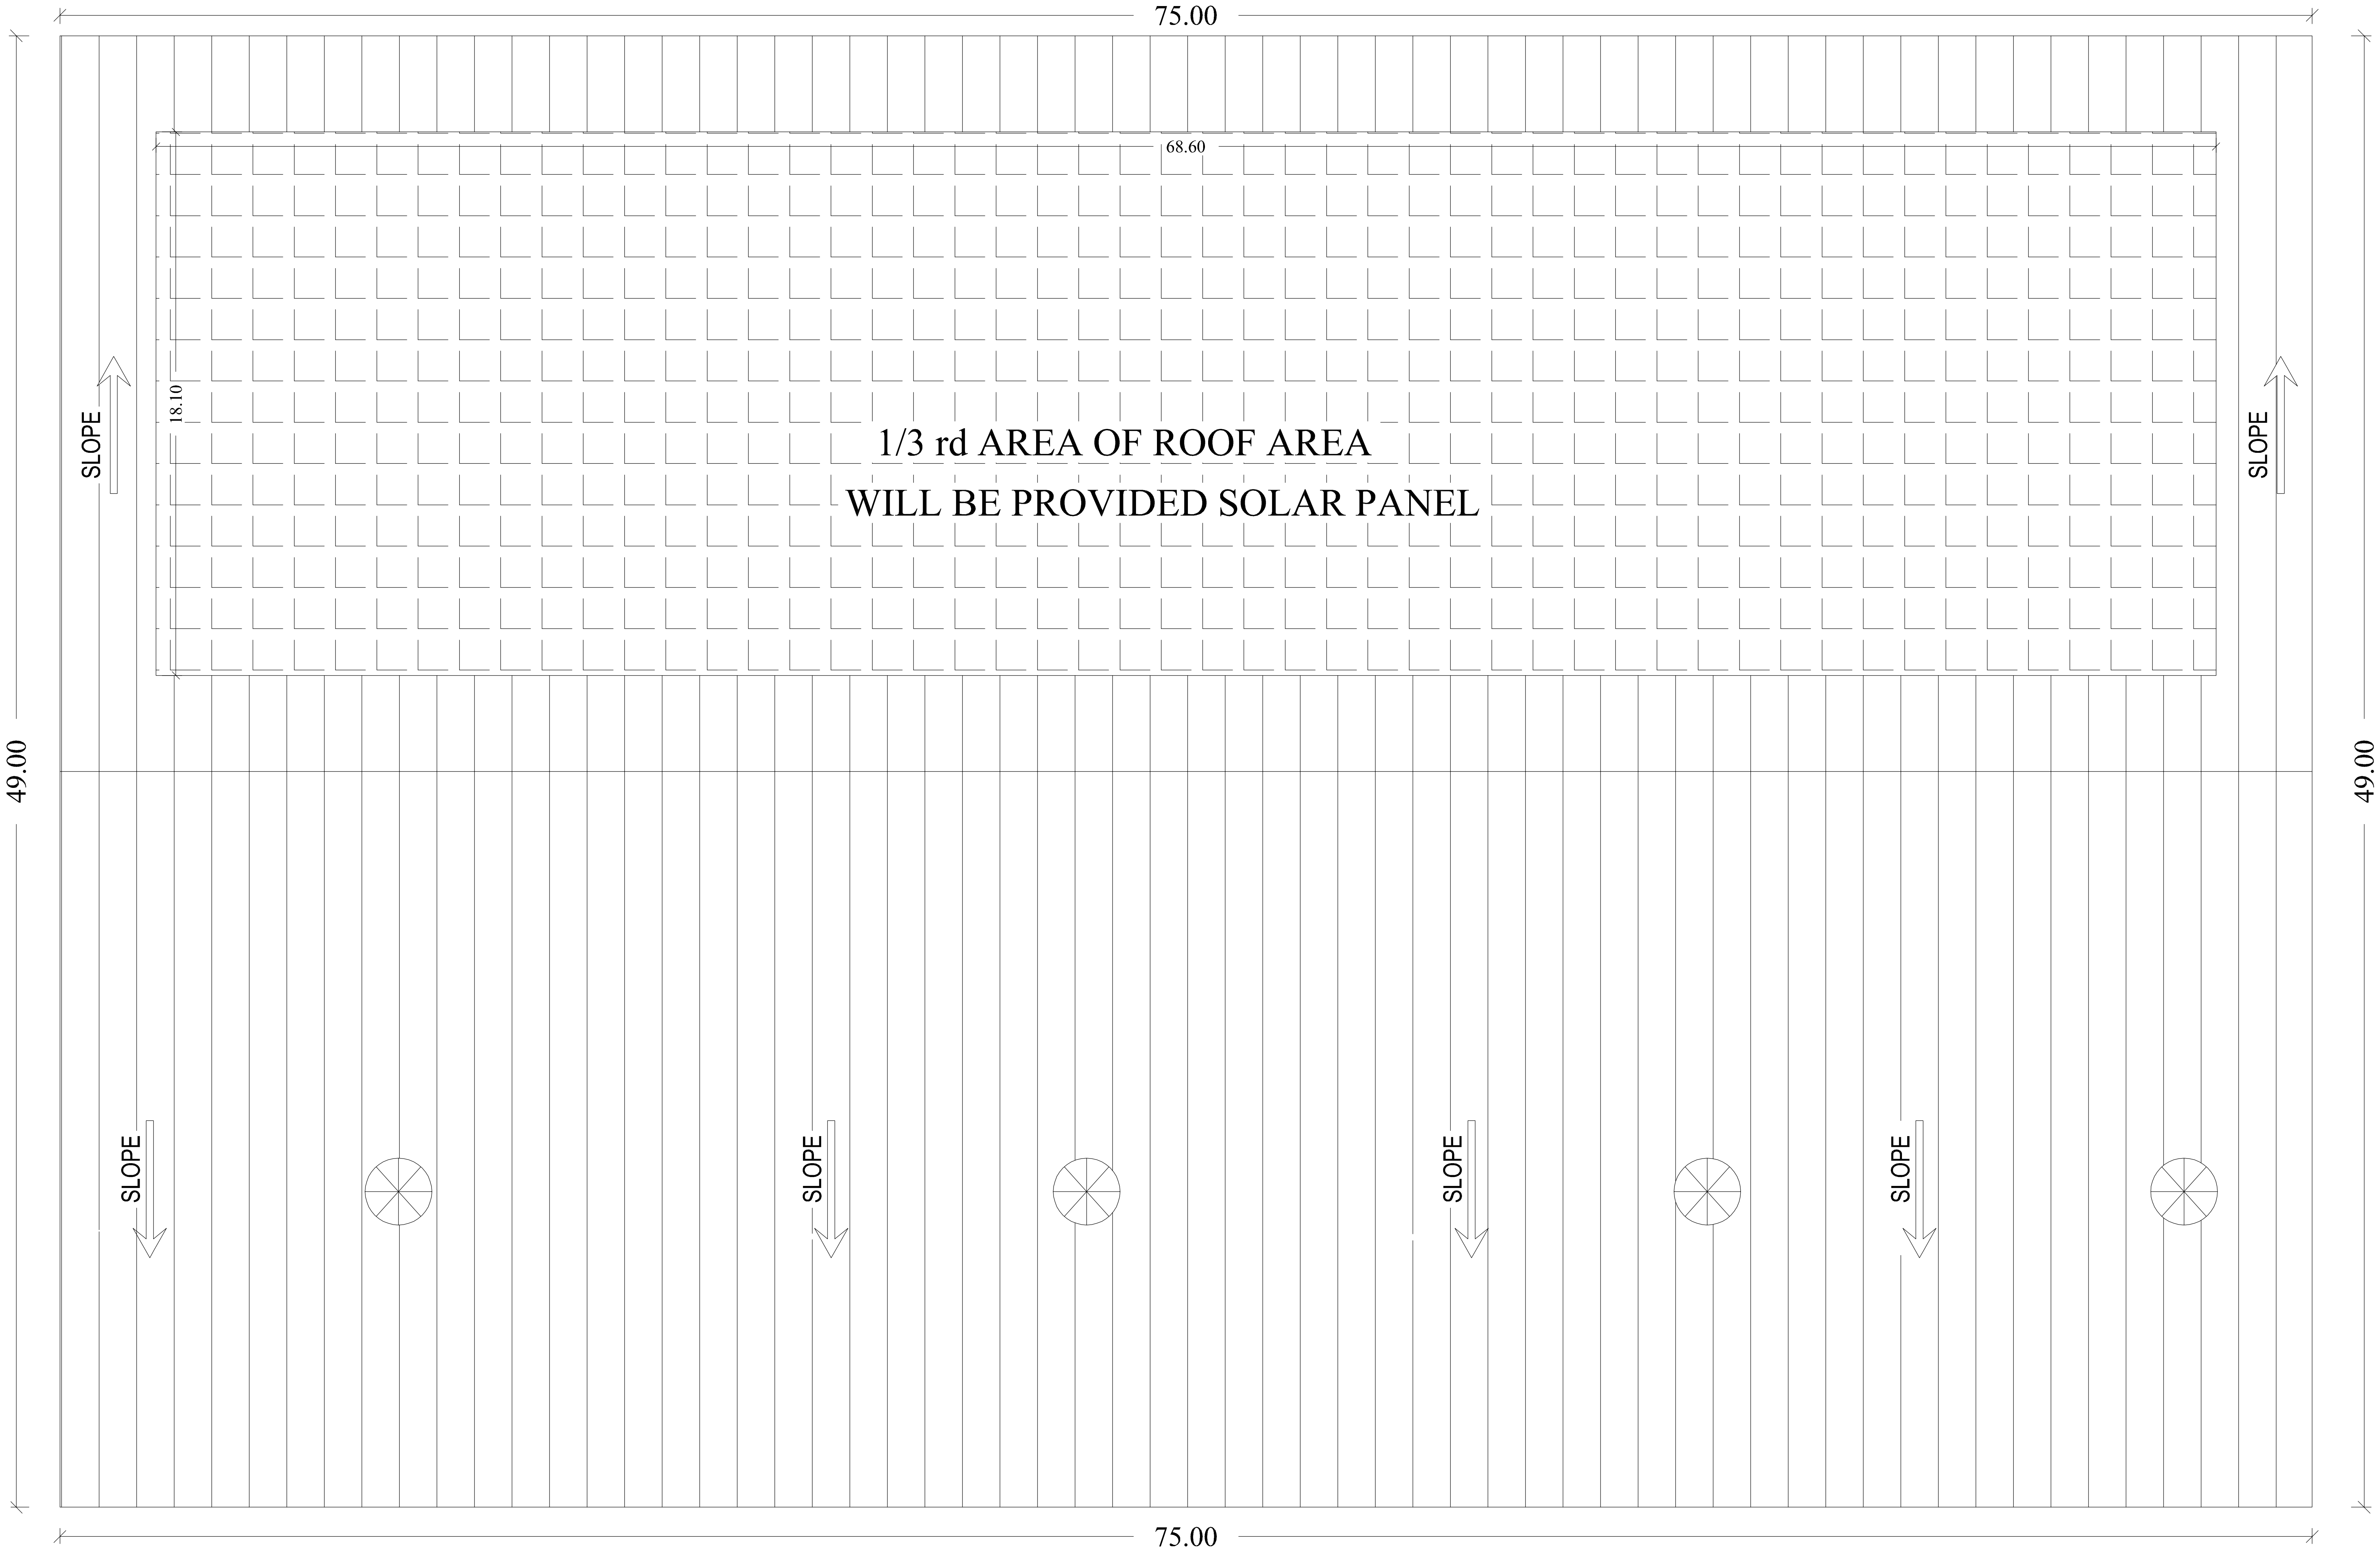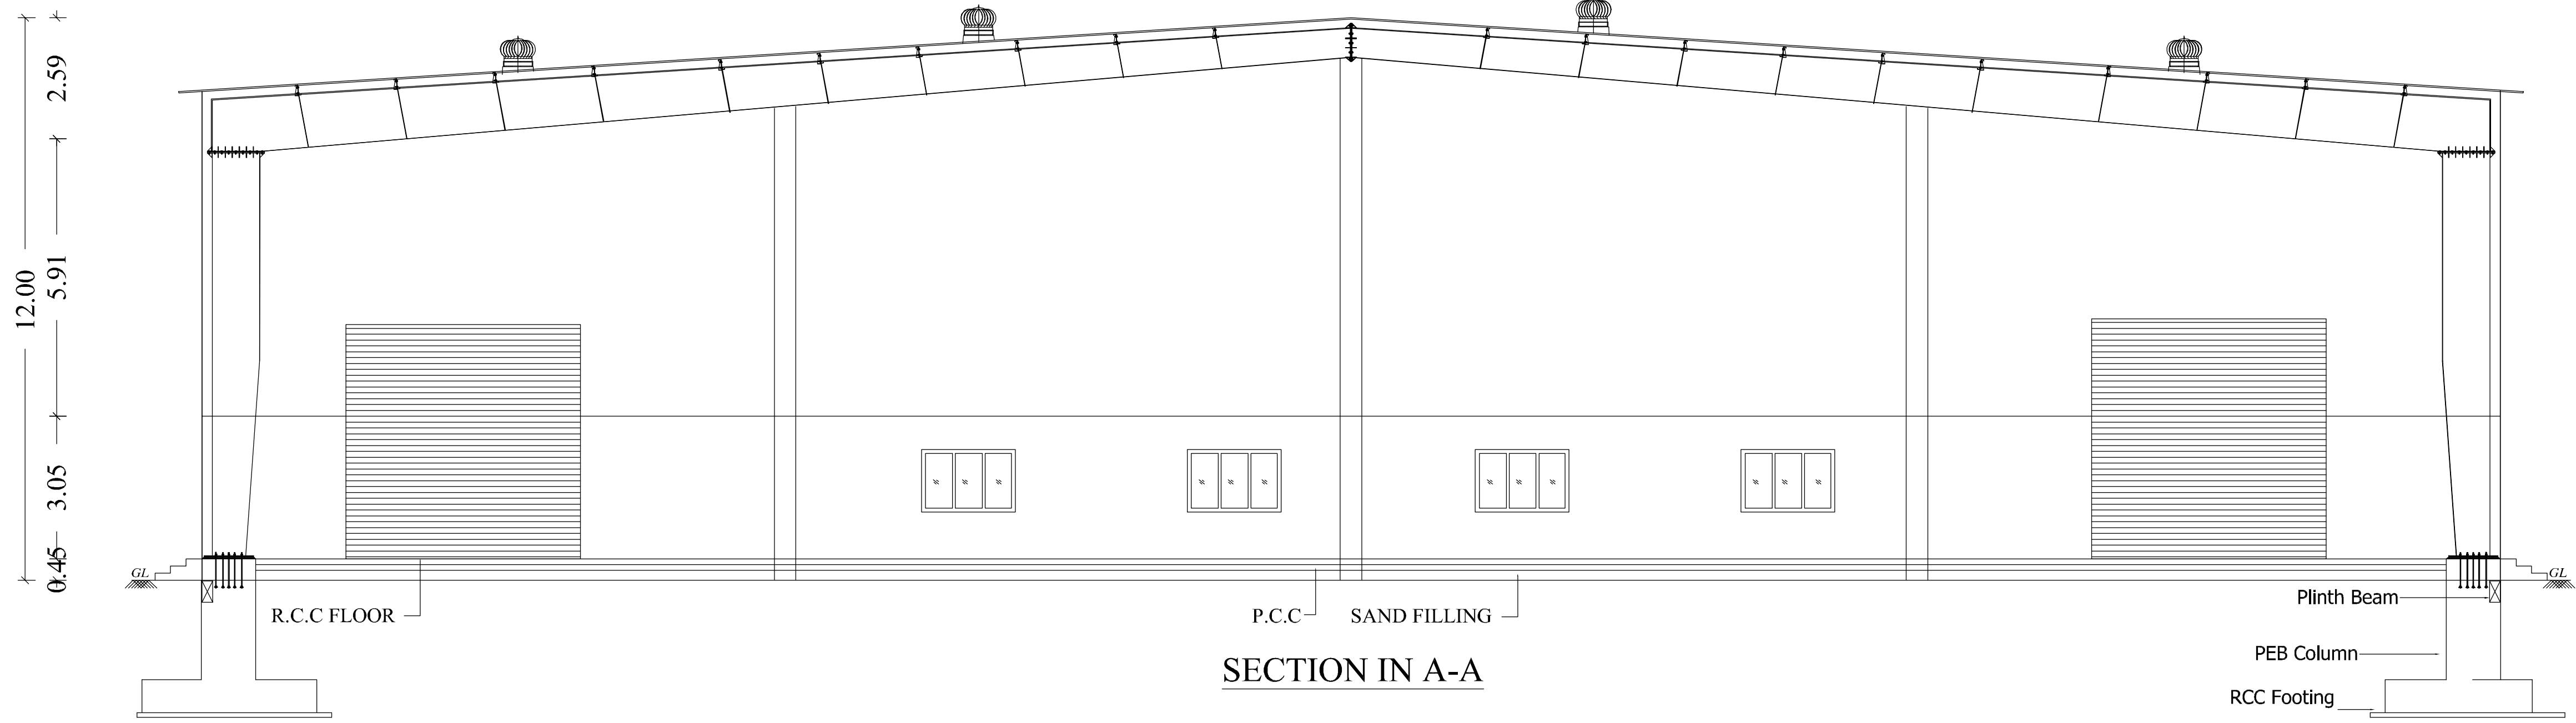

TERRACE FLOOR PLAN

PLAN SHOWING THE PROPOSED
CONSTRUCTION OF FACTORY BUILDING
S.No:213 & 216/1B,
KIZHANOOR VILLAGE,
TIRUVALLUR TALUK & DISTRICT.
TIRUVALLUR PANCHAYAT UNION.

CATEGORY- GREEN
MFG Of Cardboard box and paper products

SPECIFICATION

FOUNDATION
FOUNDATION AND BASEMENT IN RCC COLUMN AND
PLINTH BEAM OVER A BED OF RCC 1:4:8, 6"THICK
AS PER STRUCTURAL DETAILS.

SUPER STRUCTURE:-
SUPER STRUCTURE IN 23 TH., 11.5TH. COUNTRY BURNT
BRICK WALLS WITH CEMENT MORTAR 1:3

RCC MEMBERS
FOOTING , COLUMNS, PLINTH BEAMS ,LINTEL,
SUNSHADE, FLOOR, ROOF BEAMS, SLABS & STAIR WITH
RCC 1:1.5:3 USING 20MM NOMINAL SIZE
BROCKEN STONES.

PLASTERING
WALLS INSIDE & OUTSIDE IN CM 1:5, 12mm TH.
CEILING IN CM 1:3 9mm TH.

PAINTING
FINISHING THE WALL , CEILING WITH CEMENT PAINT
OVER & PRIMING COAT

FLOORING
FINISHING THE FLOOR WITH 20 TH GRANO FLOORING
OVER A BED OF PCC 1:4:8 6"TH. AND RIVER SAND

DOORS & WINDOWS
DOORS WITH COUNTRY WOODEN FRAMES ,
32 TH. FLUSH DOOR SHUTTERS , SS FASTENINGS ,
PAINT FINISH

WINDOWS WITH MEDIUM ANODISED ALUMINIUM
OPERABLE SHUTTERS WITH 4 mm GLASS &
STANDARD FASTENINGS

JOINERY DETAILS

RS	ROLLING SHUTTER	5.00 X 5.00
D	DOOR	1.00 X 2.14
D1	DOOR	0.90 X 2.14
W	WINDOW	2.00 X 1.52
V	VENTILATOR	0.90 X 0.90

H.P CONSUMED - 100

	COLOUR INDEX	
	PROPOSED	
SCALE 1: 100	ALL DIMENISIONS ARE IN METRES	

WORKERS DETAILS

MALE	18 Nos
FEMALE	05 Nos
NUMBER OF WORKERS	23 Nos

T.N.M


OWNERS SIGNATURE

Dr. K.RATHIN KANNAN, M.E, M.I.E, FIV,
Structural Engineer Gr-I,
DTCP Reg.No : CGLRGN/SE/GR-1/2019/06/011
Registered Engineer Gr-I
DTCP Reg. No : CGLRGN/RD/GR-1/2019/06/005
Res : No.W-391/A1 New No.14, Anna Nagar West,
Chennai-600101, Mob : 9444100510

STRUCTURAL ENGINEER

V.P. KRISHNAPRIYAN B.Arch.,
CA/2014/65850
Register Architect Gr-I
DTCP Reg. No CGLRGN/RA/GR-1/2019/06/006
CMDA RA/Gr-I/19/04/140
222, Arihant Majestic Towers, Jawaharlal Nehru Road,
Koyambedu, Chennai - 107. Mobile : 9566233942

ARCHITECT/ENGINEER

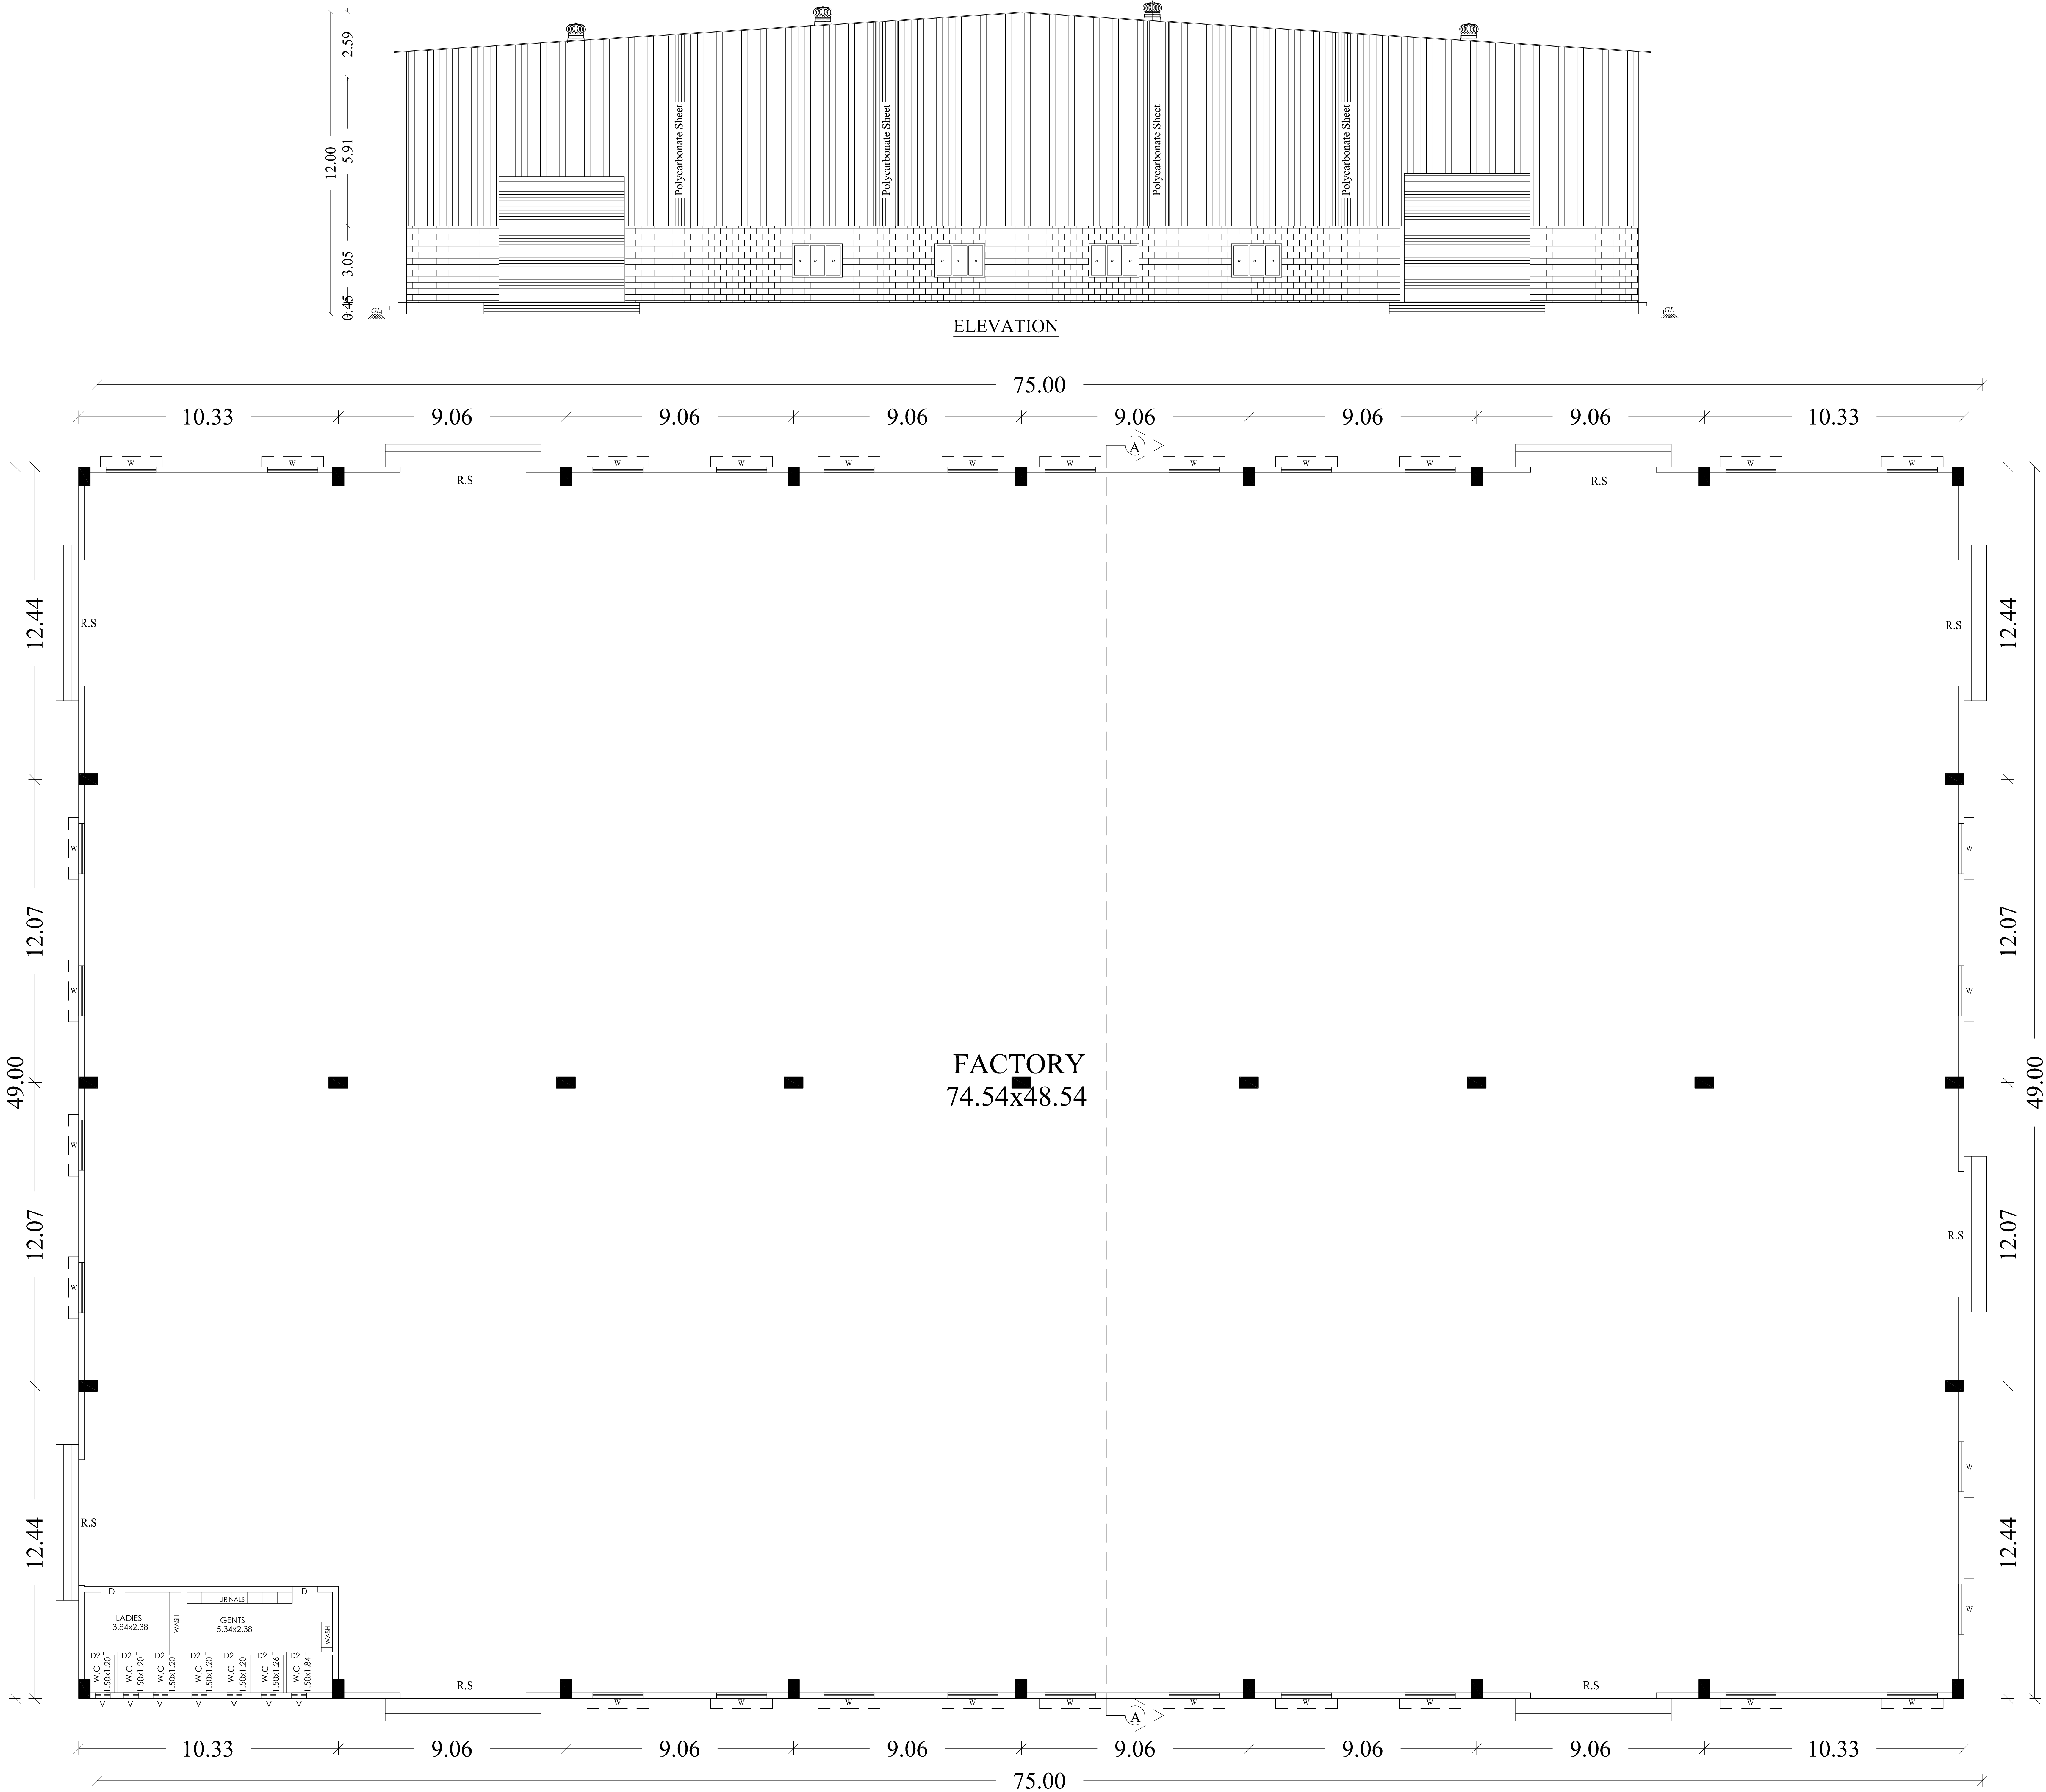

GROUND FLOOR PLAN

PLAN SHOWING THE PROPOSED
CONSTRUCTION OF FACTORY BUILDING
S.No:213 & 216/1B,
KIZHANOOR VILLAGE,
TIRUVALLUR TALUK & DISTRICT.
TIRUVALLUR PANCHAYAT UNION.

CATEGORY- GREEN
MFG Of Cardboard box and paper products

SPECIFICATION
FOUNDATION FOUNDATION AND BASEMENT IN RCC COLUMN AND PLINTH BEAM OVER A BED OF RCC 1:4:8, 6"THICK AS PER STRUCTURAL DETAILS.
SUPER STRUCTURE:- SUPER STRUCTURE IN 23 TH., 11.5TH. COUNTRY BURNT BRICK WALLS WITH CEMENT MORTAR 1:3
RCC MEMBERS FOOTING , COLUMNS, PLINTH BEAMS ,INTEL, SUNSHADE, FLOOR, ROOF BEAMS, SLABS & STAIR WITH RCC 1:1.5:3 USING 20MM NOMINAL SIZE BROCKEN STONES.
PLASTERING WALLS INSIDE & OUTSIDE IN CM 1:5, 12mm TH. CEILING IN CM 1:3 9mm TH.
PAINTING FINISHING THE WALL , CEILING WITH CEMENT PAINT OVER & PRIMING COAT
FLOORING FINISHING THE FLOOR WITH 20 TH GRANO FLOORING OVER A BED OF PCC 1:4:8 6"TH. AND RIVER SAND
DOORS &WINDOWS DOORS WITH COUNTRY WOODEN FRAMES , 32 TH. FLUSH DOOR SHUTTERS , SS FASTENINGS , PAINT FINISH
WINDOWS WITH MEDIUM ANODISED ALUMINIUM OPENABLE SHUTTERS WITH 4 mm GLASS & STANDARD FASTENINGS


AREA DETAIL:	Sq m
TOTAL PLOT AREA AS PER PATTA	9207.00
SUPERIMPOSED AREA	9389.26

BUILDING AREA STATEMENT				
SL.NO	BUILDING NAME	NON FSI IN Sq m	FSI IN Sq m	TOTAL AREA IN Sq m
1.	BLOCK-1			
	GROUND FLOOR	-	3675.00	3675.00
	TOTAL	-	3675.00	3675.00

AREA CALCULATION			
DESCRIPTION	CALCULATION	REQUIRED	PROPOSE
PLOT COVERAGE	$\frac{3675.00}{9207.00} \times 100$	75%	39.91%
FLOOR SPACE INDEX	$\frac{3675.00}{9207.00}$	1.5	0.39

PARKING CALCULATION		
SLOT	REQUIRED	PROVIDED
LORRY	10	10
CAR	-	02
TWO WHEELER	74	75
CYCLE	74	75


H.P CONSUMED - 100	
<u>WORKERS DETAILS</u>	
MALE	18 Nos
FEMALE	05 Nos
NUMBER OF WORKERS	23 Nos

 	COLOUR INDEX	
	BOUNDARY	
	PROPOSED	
	EXISTING ROAD	
	DRIVE WAY	
	EXISTING BUILDING	
SCALE 1: 200	ALL DIMENSIONS ARE IN METRES	

OWNERS SIGNATURE

STRUCTURAL ENGINEER

ARCHITECT/ENGINEER

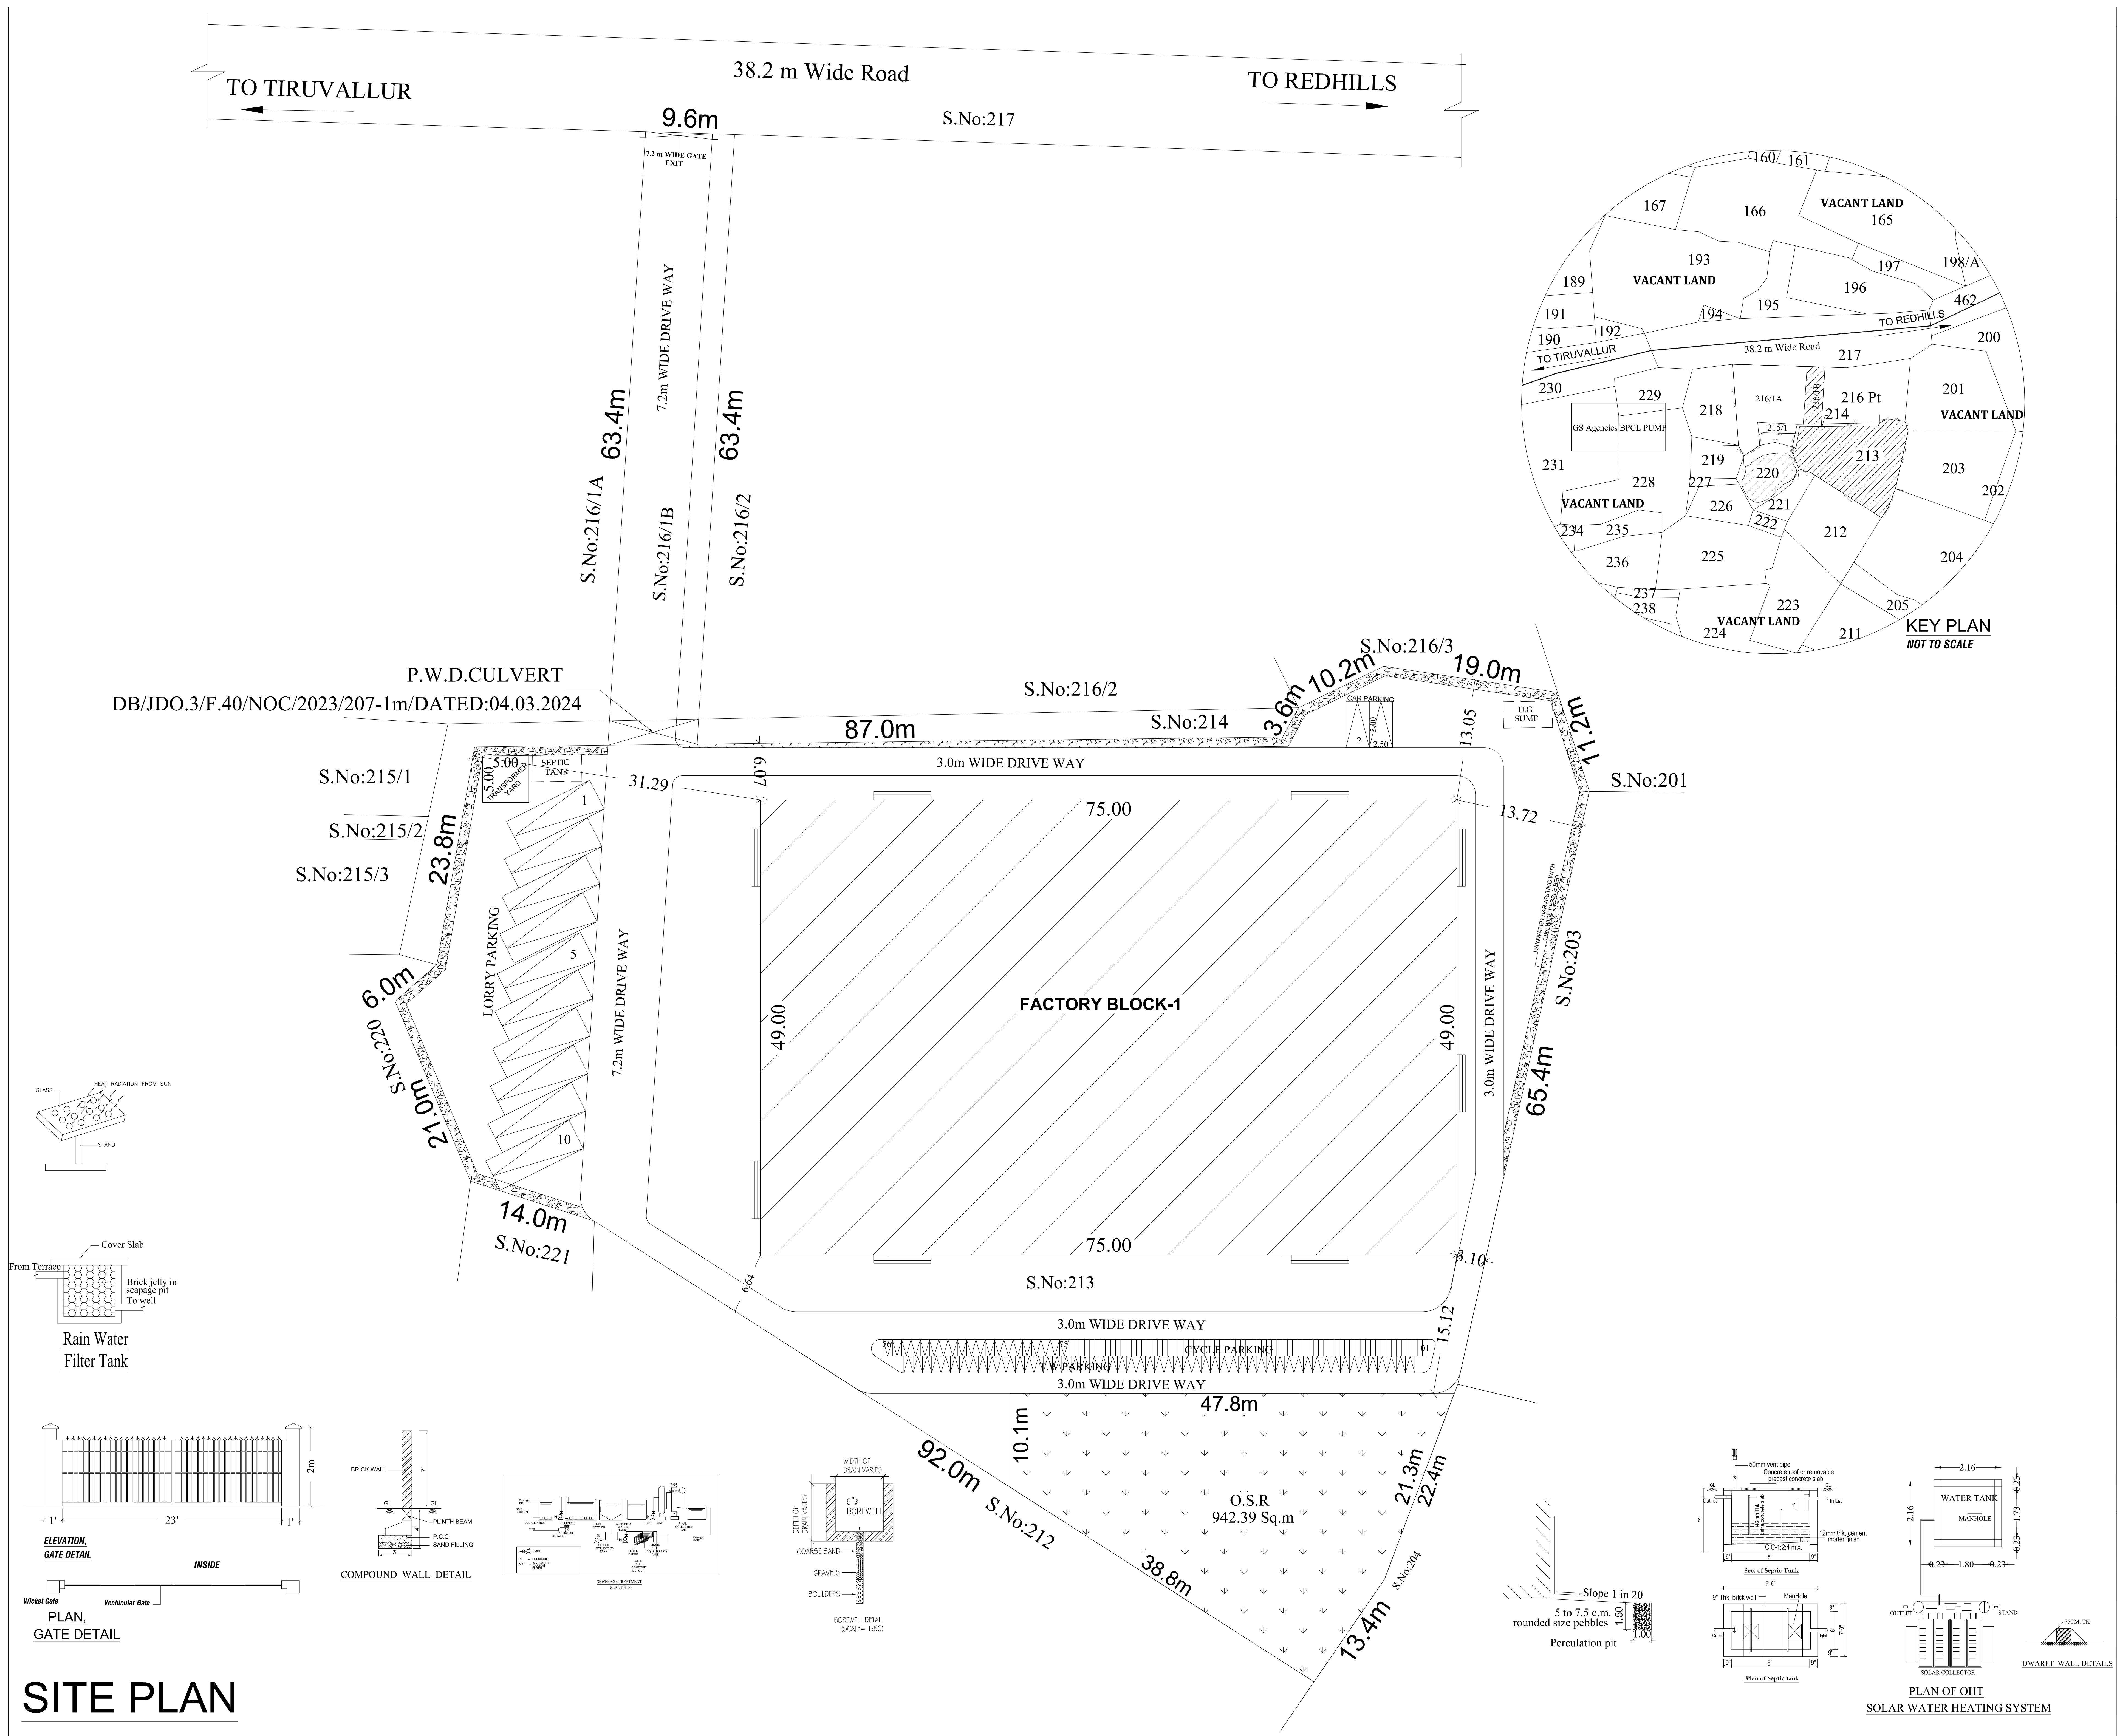

SITE PLAN

Eight ways to know a piece of land before you pay for it.

This report covers one part of the picture. These cover the rest, drawn from the same government records, for any property in Tamil Nadu.

LandLens One

Ask anything about a property and get an answer grounded in live government records, with the sources shown.

[/landlens/one](#)



Verify My Land

Every record check run on one property and returned as a single report.

[/landlens/verify-my-land](#)



Legal Opinion

An advocate's written opinion on the title, built on the records we pull for it.

[/landlens](#)



One Map

Every layer on one map: the parcel, its boundary, zoning, water bodies and what sits around it.

[/landlens/one/map](#)



PriceMap

What land actually changed hands for around this plot, taken from the registered deeds.

[/landlens/pricemap](#)



Build Scope

What you are allowed to build here: floor space, height, coverage and setbacks.

[/landlens/build-scope](#)



Property Tracker

Watch a property and hear about it when something new is registered against it.

[/landlens/property-tracker](#)



Deal Room

Run the transaction in one place: documents, stamping, signatures and the parties.

[/landlens/deal-room](#)



Twenty-four checks you can run yourself, at no cost.

Records and verification

The registers themselves, read for you.

Encumbrance Certificate

Patta and Chitta

Field Measurement Sketch

EC Analyzer

Bank charge check

Court case search

Seller background check

Approval check by survey

Value and duty

What it is worth and what it costs to register.

Guideline value by street

Guideline value by survey

Stamp duty and registration fees

Capital gains

Floor space index

Area unit converter

Zoning and land use

What the plan says can happen on this land.

Land use zone finder

CMDA land use check

Coastal regulation zone

Master plan check

Water bodies finder

Airport height clearance

Registers and directories

Who holds it, and which office keeps the record.

Find your registering office

Temple property check

Waqf property check

RERA register



Every free tool
/tools



Services we run
for you
/services



The LandLens
suite
/landlens/one



Every claim in this document traces back to a government record.

Legal opinions, due diligence and title verification

Building plan, layout and sub-division approvals

Completion and occupancy certificates, regularisation

Escrow, negotiation and NRI property management

Land survey, soil testing, architecture and construction

Verified RealEstate
3/350/2 Mettukuppam,
OMR Thoraipakkam,
Chennai 600 097, India
hello@verified.realestate
+91 9996 12 9996

Prepared from the registers named on the page each finding sits on. Where a register could not be read, this document says so in its place rather than leaving the gap to be read as a clean result.

