

PP

APPROVAL RECORD

Planning Permission

Tiruvallur district, Tamil Nadu

APPROVAL TYPE

Building Plan

ISSUING AUTHORITY

Rural Panchayat

The approval as the planning authority issued it, reproduced in full behind this page.

An approval speaks to what was sanctioned, not to what was built. Completion is a separate record.

The elevation drawing shows a building with a gabled roof. The total height is 6.00. The roof height is 1.20. The wall height is 4.20. A section of the wall is offset by 0.60. The wall is made of brickwork. The roof is made of galvanized sheet. The section with the offset has a corrugated metal door and windows.

Architectural cross-section diagram of a latrine building. The diagram shows a structure with a gabled roof made of galvanized sheet supported by a truss system. The interior contains a toilet area with four stalls, a central window with six panes, and a storage area with a brick wall and a ramp. Dimensions are provided: total height 6.0m, eave height 1.20m, toilet stall height 2.50m, and floor height 4.20m. Labels include GALVANISED SHEET, TRUSS, TOILET, BRICK WORK, LINTEL, FLOORING, P.C.C SAND FILLING, and RAMP.

Architectural drawing of a building footprint, labeled "24' x 15'20\"". The drawing shows a rectangular layout with overall dimensions of 24.00 units wide and 15.20 units high. The layout is divided into four quadrants, each containing a rectangular area labeled "1/3 AREA FOR SOLAR PANELS". Each solar panel area is 9.00 units wide and 5.00 units high. In the center of the layout, there are two circular features labeled "2' TURBO VENTILATOR". The drawing includes a north arrow pointing towards the top-left corner, labeled "A". The drawing is a technical architectural plan showing the layout of a building footprint. The overall dimensions are 24.00 units wide and 15.20 units high. The layout is divided into four quadrants, each containing a rectangular area labeled "1/3 AREA FOR SOLAR PANELS". Each solar panel area is 9.00 units wide and 5.00 units high. In the center of the layout, there are two circular features labeled "2' TURBO VENTILATOR". The drawing includes a north arrow pointing towards the top-left corner, labeled "A".

Architectural floor plan of a Factory Water Treatment Plant (19.54x14.74). The plan shows a rectangular building with various rooms and features. On the left side, there is a 'MALE TOILET 2.0x1.5' (D2) and a 'PCP TOILET 2.0x1.5' (SD). Two '2' TURBO VENTILATOR' units are located on the left wall. The top wall has two 'W1' windows and a 'RS' (Ramp Slope) area. The right wall has a 'RAMP SLOPE 1 IN 12' and a '1.0m HT HANDRAIL'. The bottom wall has three 'W1' windows. The overall dimensions are 20.00 by 15.20. A section line 'A-A' is indicated at the bottom.

The diagram illustrates the cross-section of a toilet building. Key features and dimensions include:


- Dimensions:**
 - Overall height: 6.0
 - Height from ground to the top of the wall: 4.20
 - Height from ground to the top of the roof: 1.20
 - Internal width of the main room: 2.50
 - Ground level offset on the left: 0.5
- Structural Components:**
 - Roof:** GALVANISED SHEET supported by a TRUSS.
 - Walls:** BRICK WORK with an LINTEL.
 - Flooring:** Indicated in the main room.
 - Foundation:** P.C.C. SAND FILLING.
 - Access:** A RAMP is shown on the right side.
- Interior Features:**
 - A TOILET area on the left with four stalls.
 - A central room with four stalls.
 - A storage area or utility space on the right.

Architectural floor plan of a building with a central corridor and four solar panel areas. The plan shows a rectangular layout with a central corridor. On the left and right sides, there are two rectangular areas each, labeled "1/3 AREA FOR SOLAR PANELS". Each of these areas is divided into a 3x3 grid of squares. The dimensions of these areas are 7.00 by 5.00. The central corridor is 2.00 wide. The overall dimensions of the building are 20.00 by 15.20. There are two "2' TURBO VENTILATOR" units located in the central corridor. Section lines A-A are indicated on the left and right sides.



P. MARIAPPAN, B.E., MIE.,
Consulting Civil & Structural Engineer,
Registered Engineer
Grade-I TVLR / RE / 66-1 / 2019 / 07 / 003
OTCP
Cell : 9841355750
ARCHITECT / ENGINEER




WORKER'S SHED

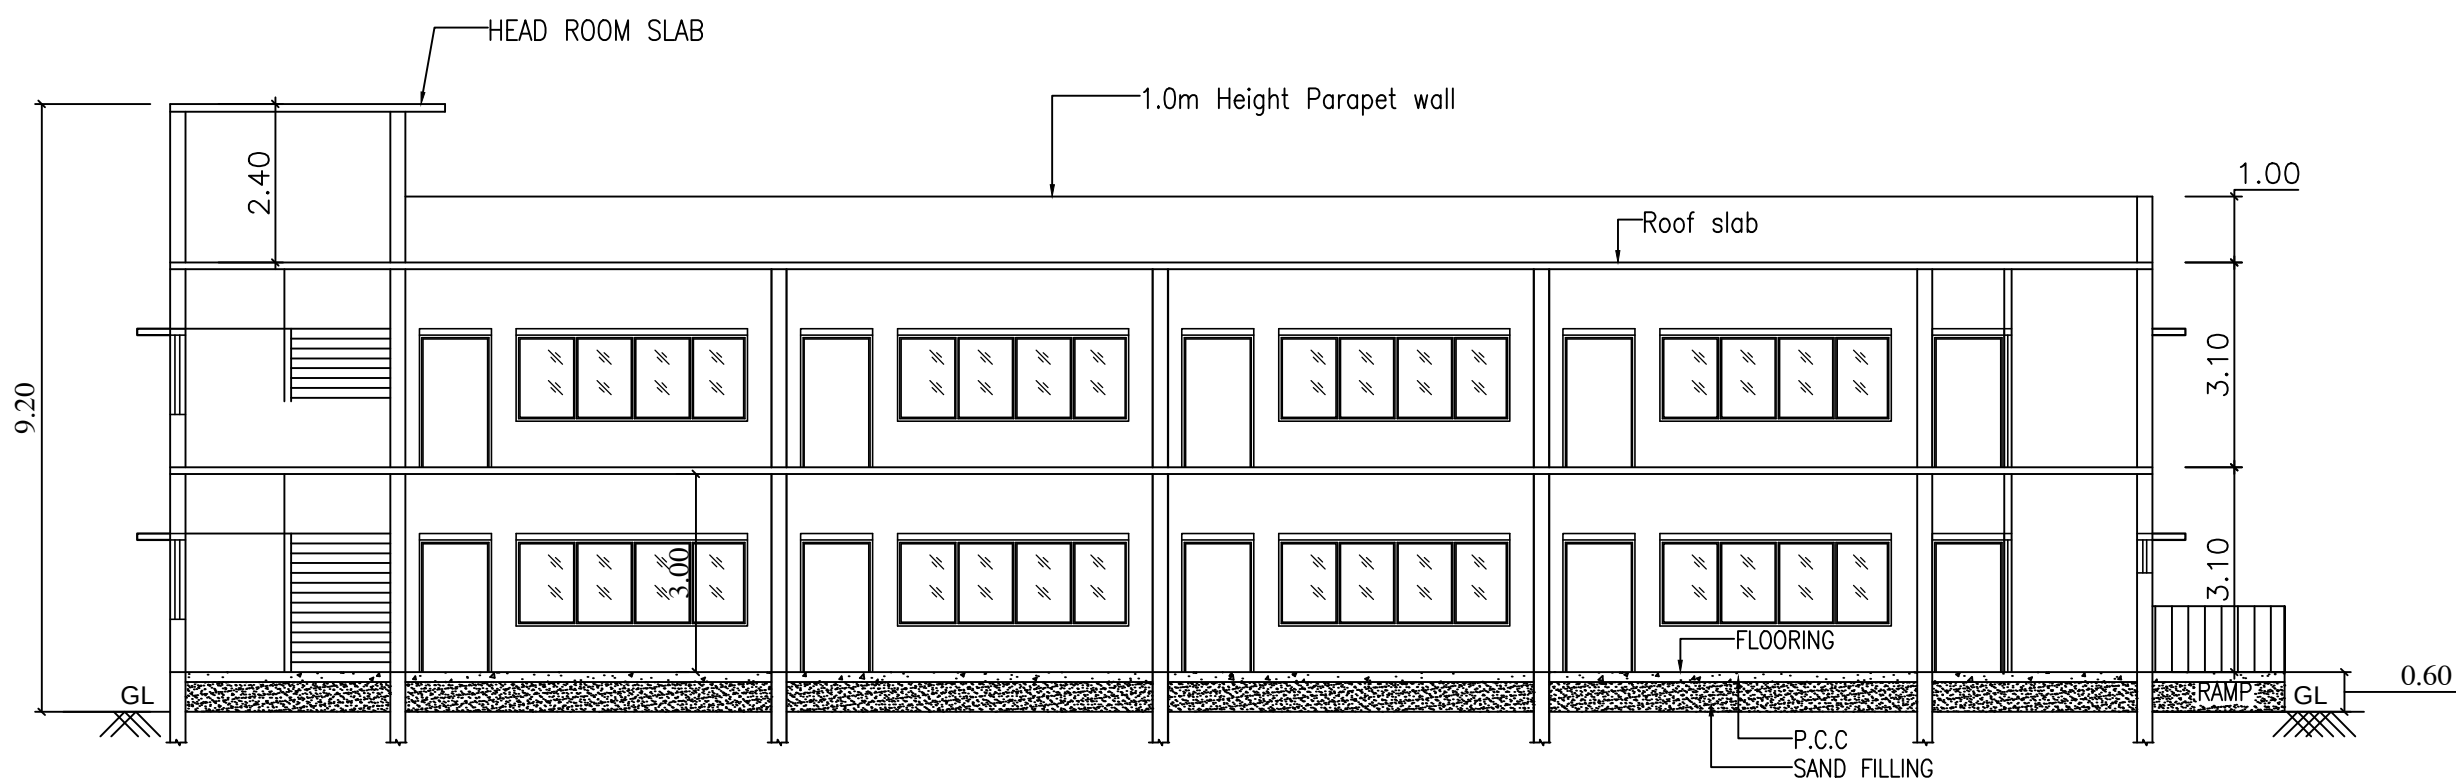


SECTION ON AA

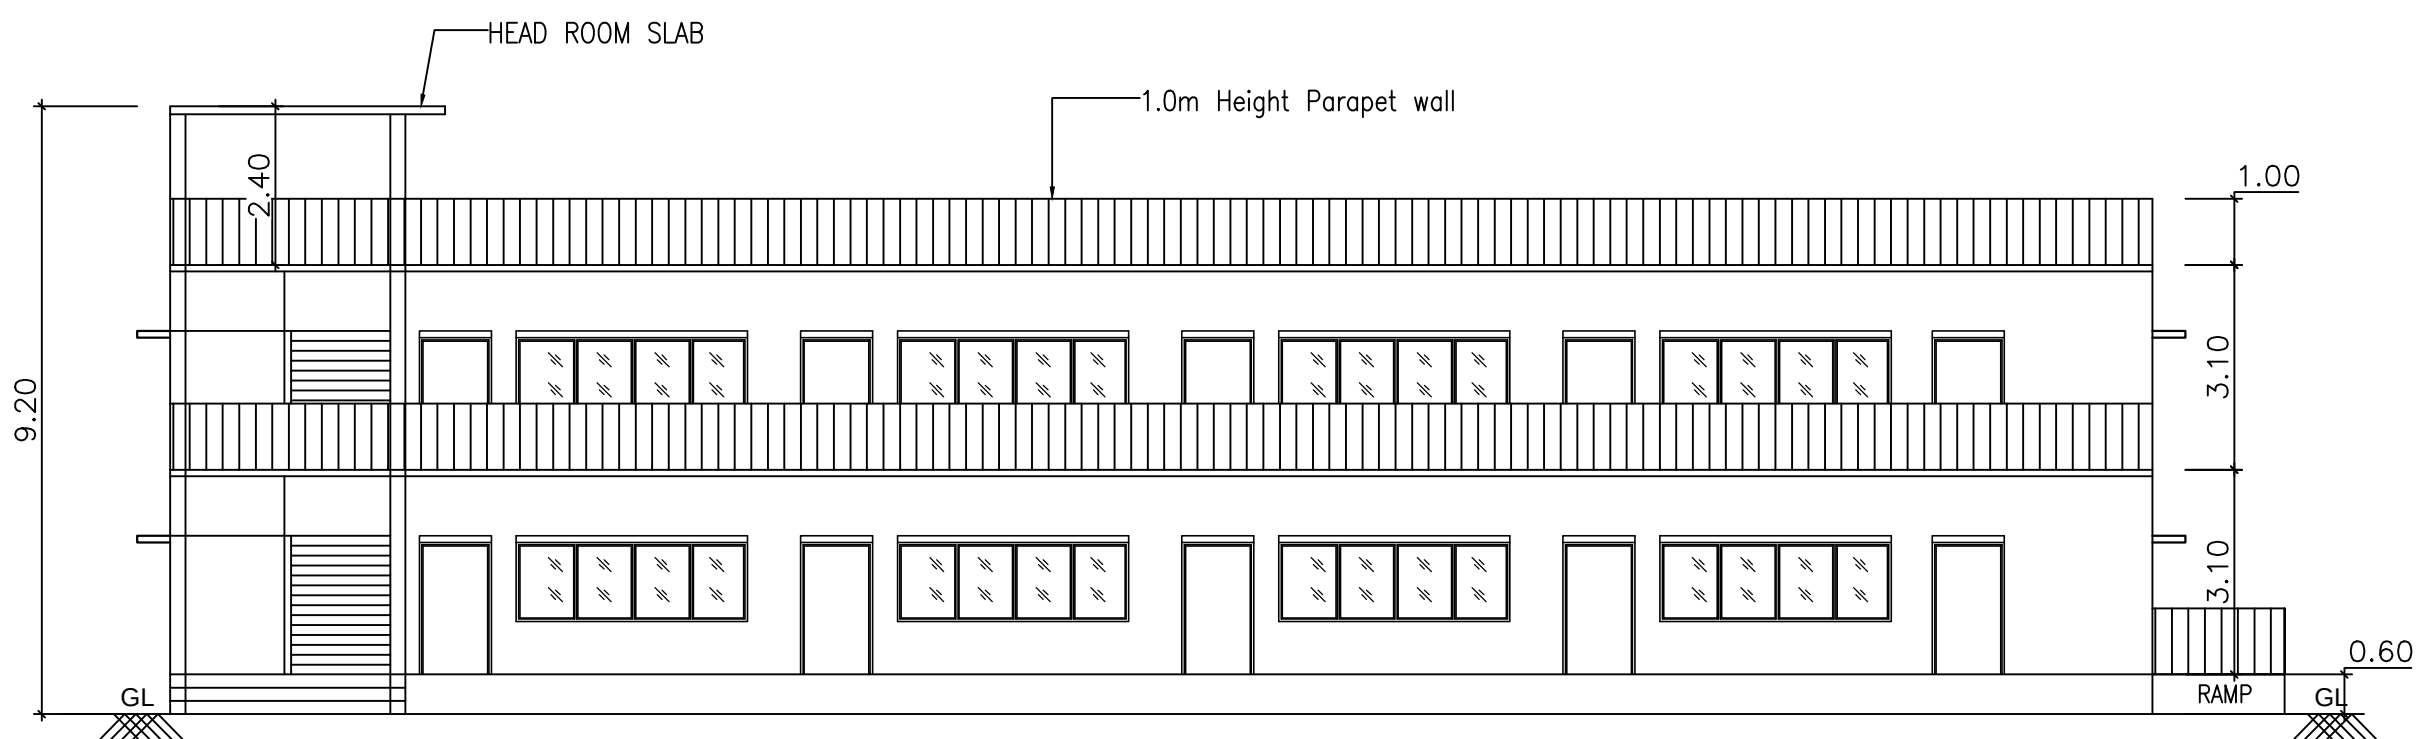


FRONT ELEVATION (NORTH FACING)

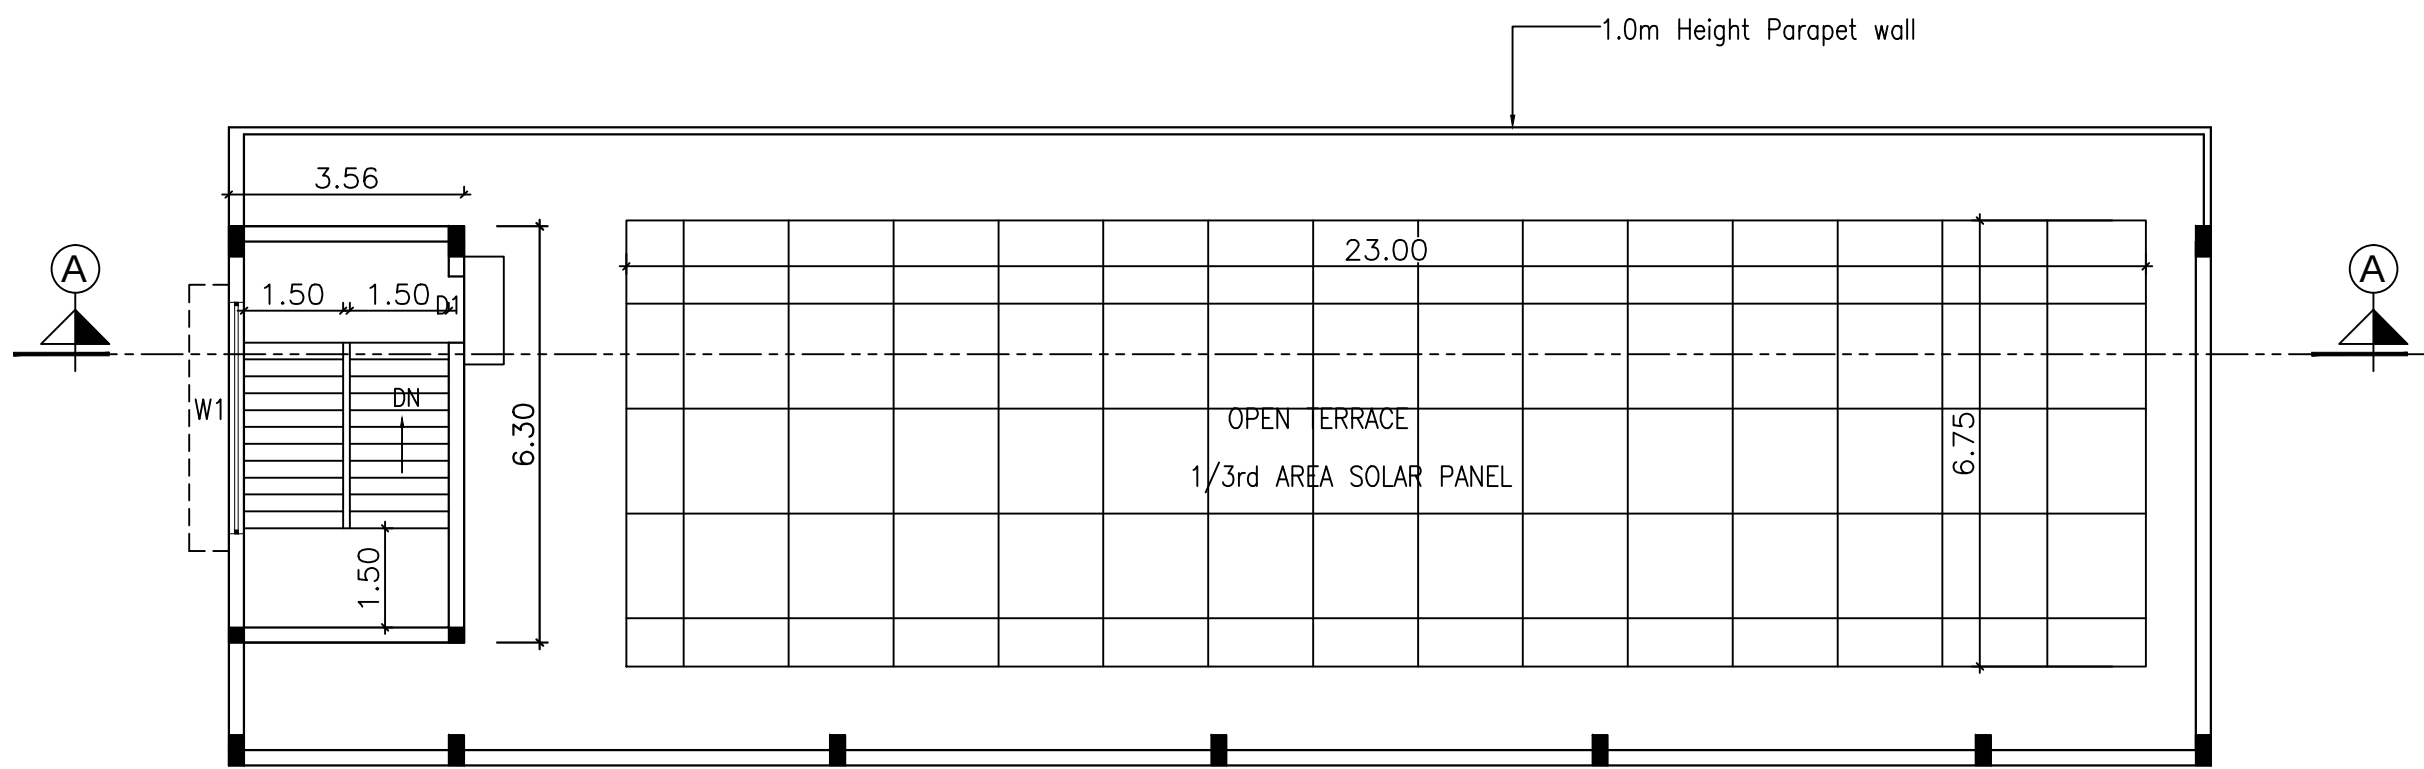

TERRACE FLOOR PLAN

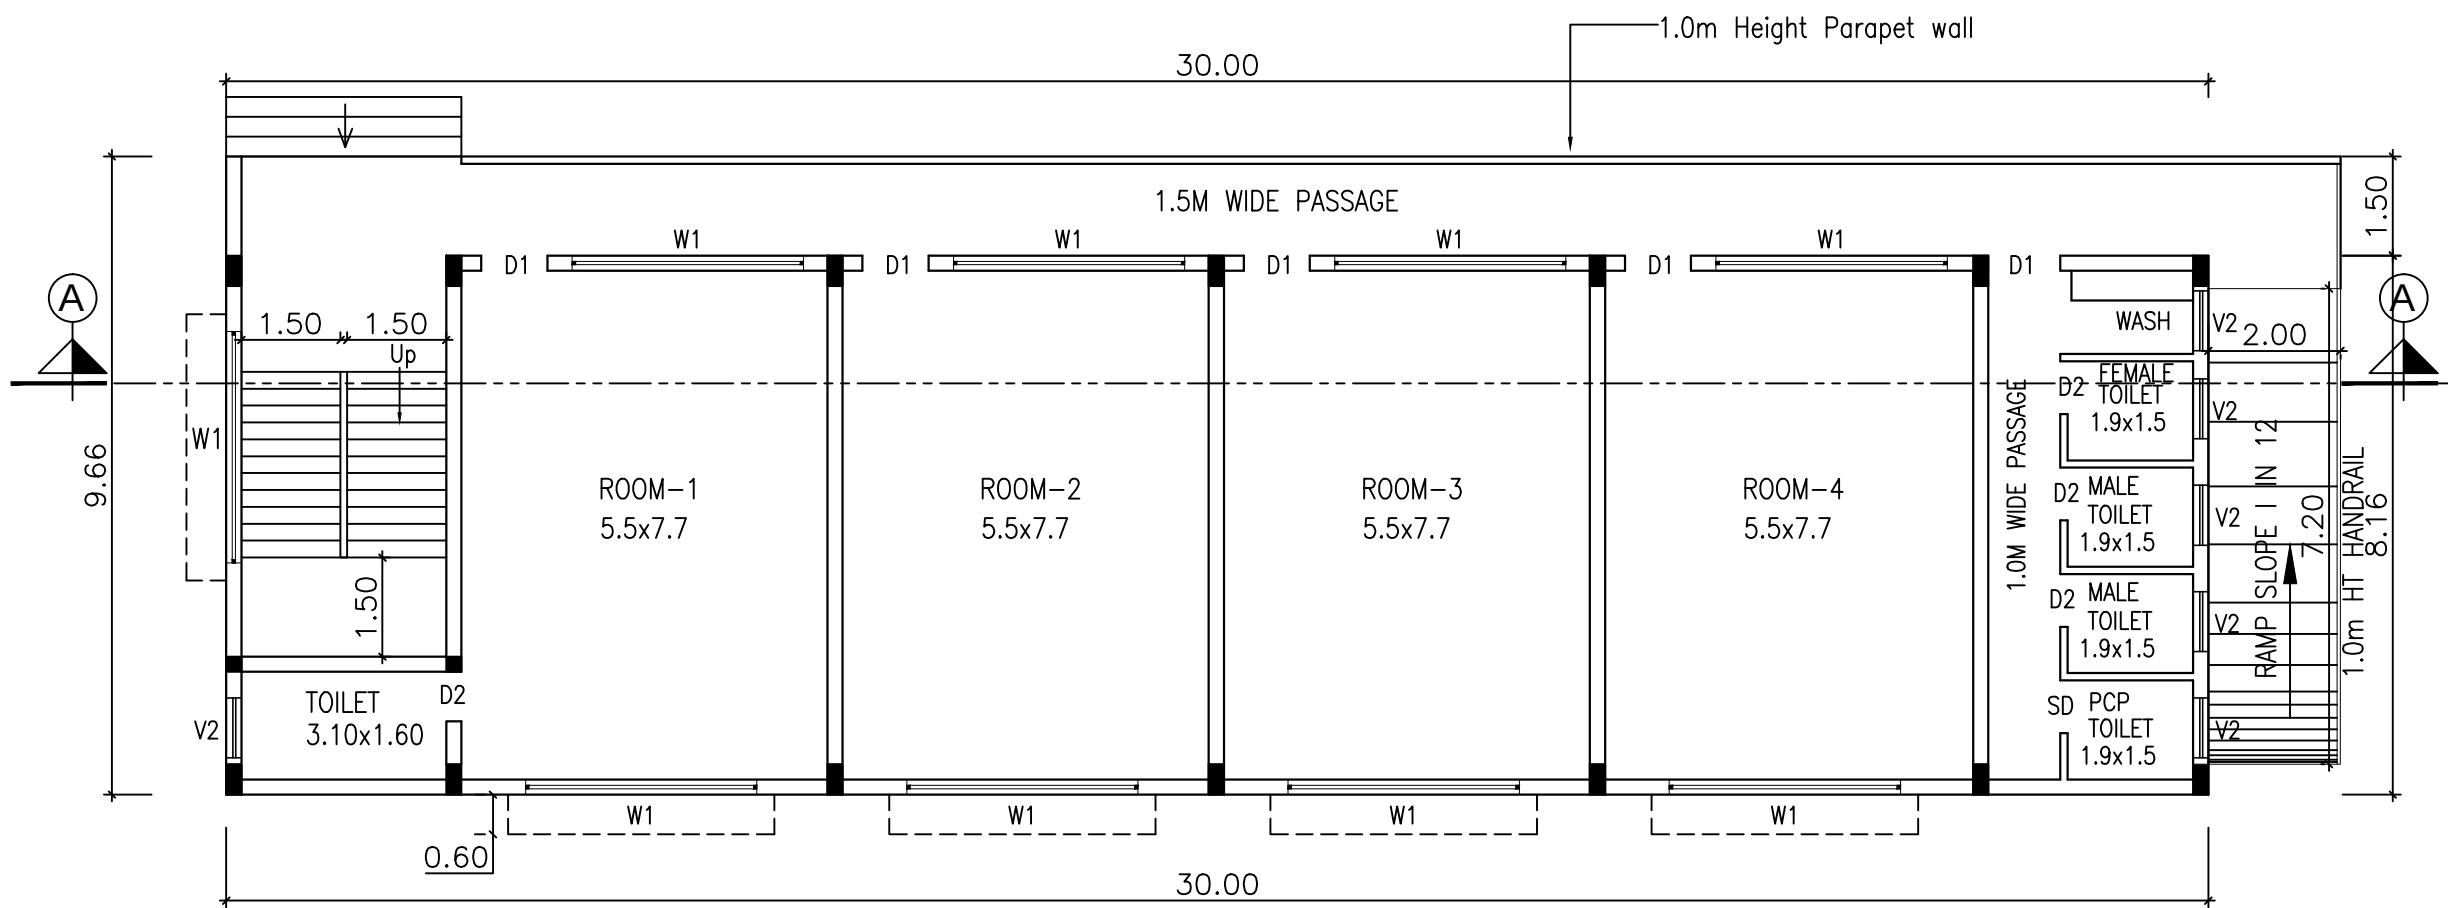

GROUND FLOOR PLAN

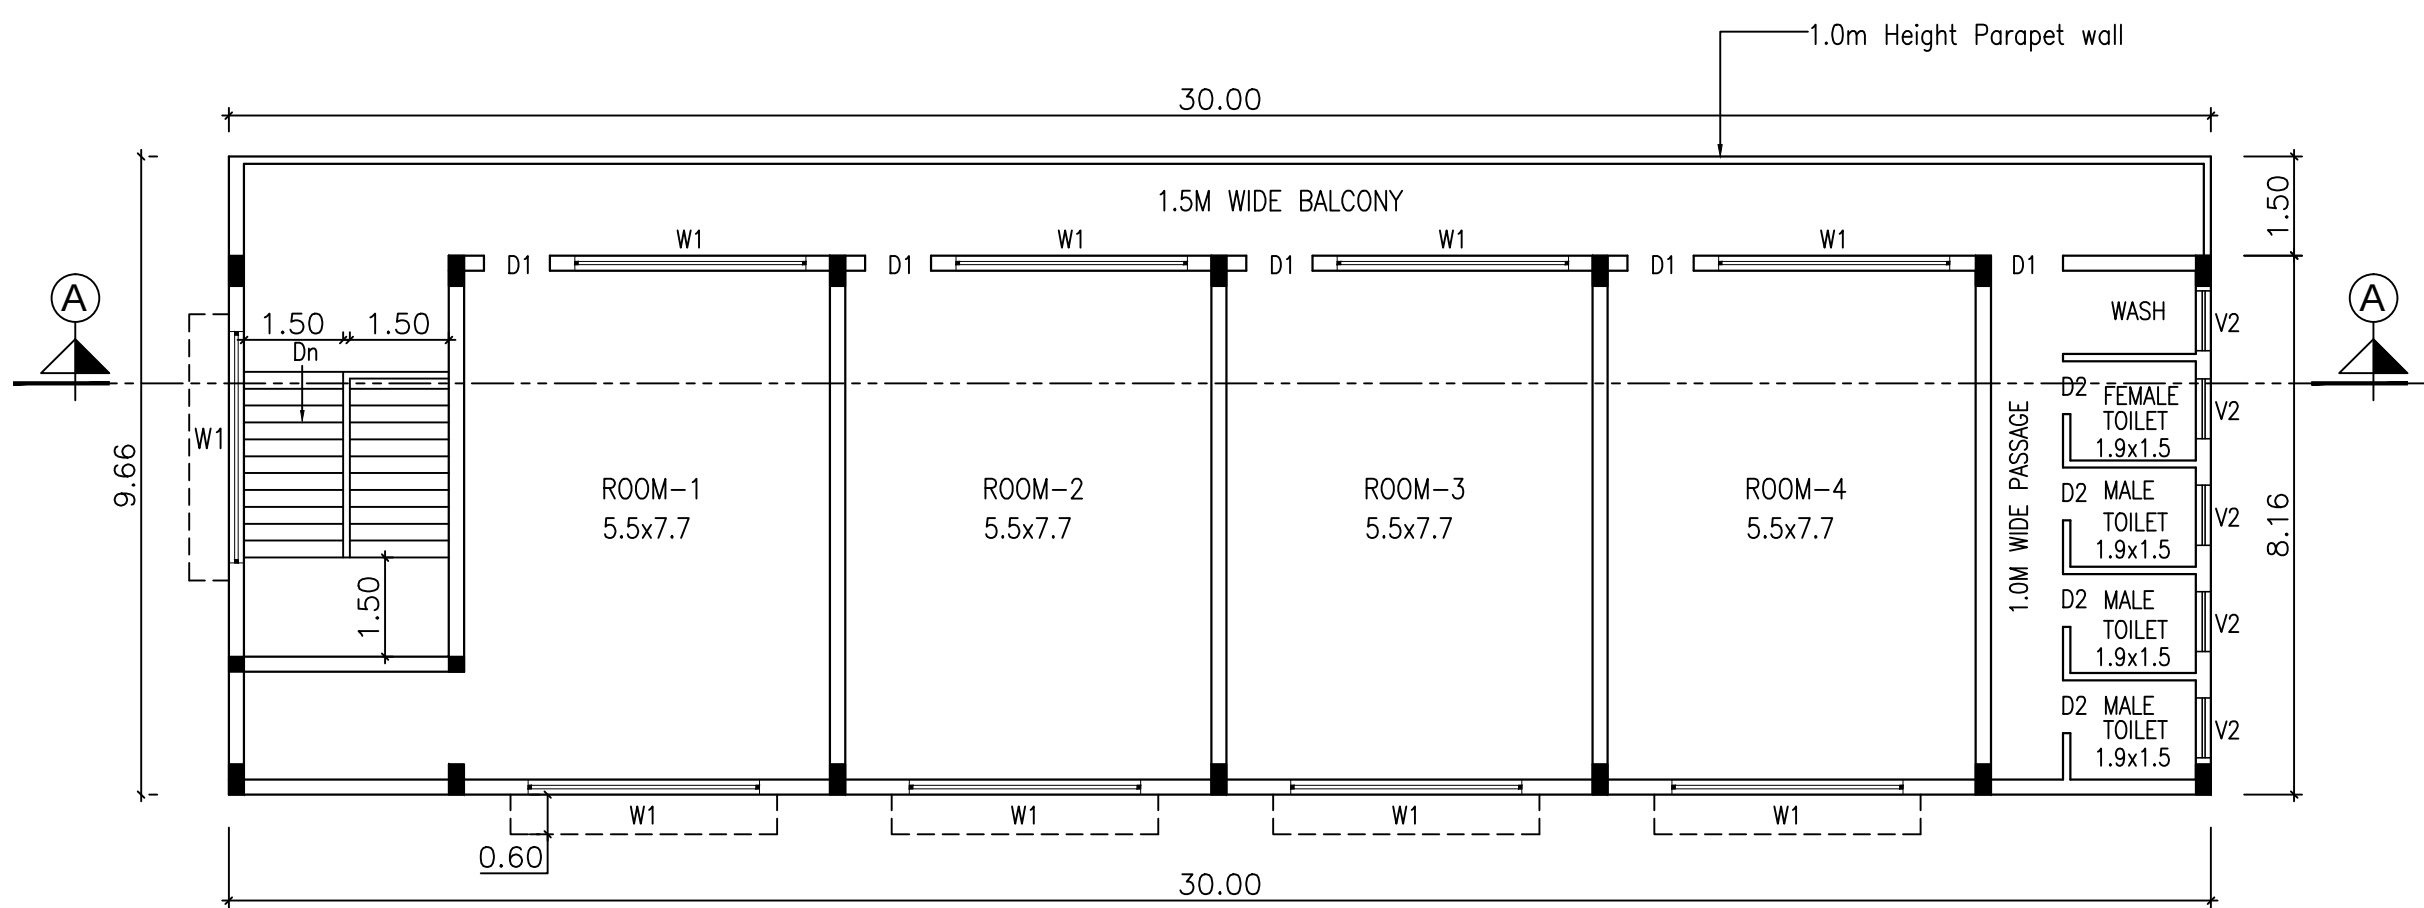

FIRST FLOOR PLAN

SHEET NO : 4/5

PLAN SHOWING THE PROPOSED CONSTRUCTION OF FACTORY BUILDING FOR M/s. SAPTHAGIRI CIRCULAR PVT LTD , S.Nos: 218/3A,3B2 ; 219 / 3A ; 220 / 1B,1C,1D,2,3A1,3A2,3A3,3A4,4 ; 223 / 7B,9 ; OF JAGANATHAPURAM -II VILLAGE & AZHINJIVAKKAM PANCHAYAT, SHOLAVARAM PANCHAYAT UNION, PONNERI TALUK,TIRUVALLUR DISTRICT.

TNPB CONSENT ORDER No: 2501264343418, Dated :31.01.2025
CATAGORY OF INDUSTRY : ORANGE
MANUFACTURING TYPE : REPROCESSED PLASTIC GRANULES

SCHEDULE OF JOINERY

D1	DOOR	1.00 X 2.40
D2	DOOR	0.76 X 2.13
SD	SLIDING DOOR	0.90 X 2.13
W1	WINDOW	3.50 X 1.30
V2	VENTILATOR	0.90 X 0.60


DESCRIPTION	F.S.I AREA (SQM)	NON F.S.I AREA (SQM)	TOTAL (SQM)
WORKER'S SHED			
GROUND FLOOR AREA	289.80	---	289.80
FIRST FLOOR AREA	289.80	---	289.80
HEAD ROOM AREA	---	22.43	22.43
TOTAL BUILTUP AREA	579.60	22.43	602.03

TURBO VENTILATOR SIZE : 2' DIA.
TURBO VENTILATOR WORKED BY ELECTRICAL .

SPECIFICATION:

SUPER STRUCTURE : 9"TK B.W IN C.M 1:5
FOUNDATION : RCC COLUMN FOUNDATION
SLAB : RCC 1:2:4 4.5"TK
BEAM LINTEL SUNSHADE : RCC 1:2:4
WEATHERING COURSE WITH PRESSED TILES
ELECTRIFICATION WORK CONCEALED WIRING

SCALE : 1"=8'
[1:100]

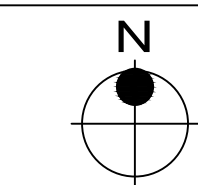

COLOR INDEX

SITE BOUNDARY	
EXISTING ROAD	
PROPOSED BUILDING	


[Signature]
Dr. P.S.MURALITHARAN, B.E. M.FE(Struct) Ph.D
Registered Structural Engineer Grade-I (SE)
CMAA Reg. No. 55504101/22053
DTCP Reg. No. CQJ/SN/SE / G/H/5060/02004
District Panel Engineer Class-1 A
Structural Engineer Consultant
No.7A/25, Mubashary Street,Perungottur,Chennai-63.
Ph : 9445358870, 9445358870, 9445358870
STRUCTURAL ENGINEER

[Signature]
SAPTHAGIRI CIRCULAR (P) LTD.
S.S. MADHA KUMAR
Director


SIGNATURE OF THE APPLICANT.

[Signature]
P. MARIAPPAN, B.E., MIE.,
Consulting Civil & Structural Engineer,
Registered Engineer
Grade-I TVLR / RE / 6R-1 / 2019 / 07 / 003
DTCP
Cell : 9541235750
ARCHITECT / ENGINEER


EXPORT MEATERIAL SHED

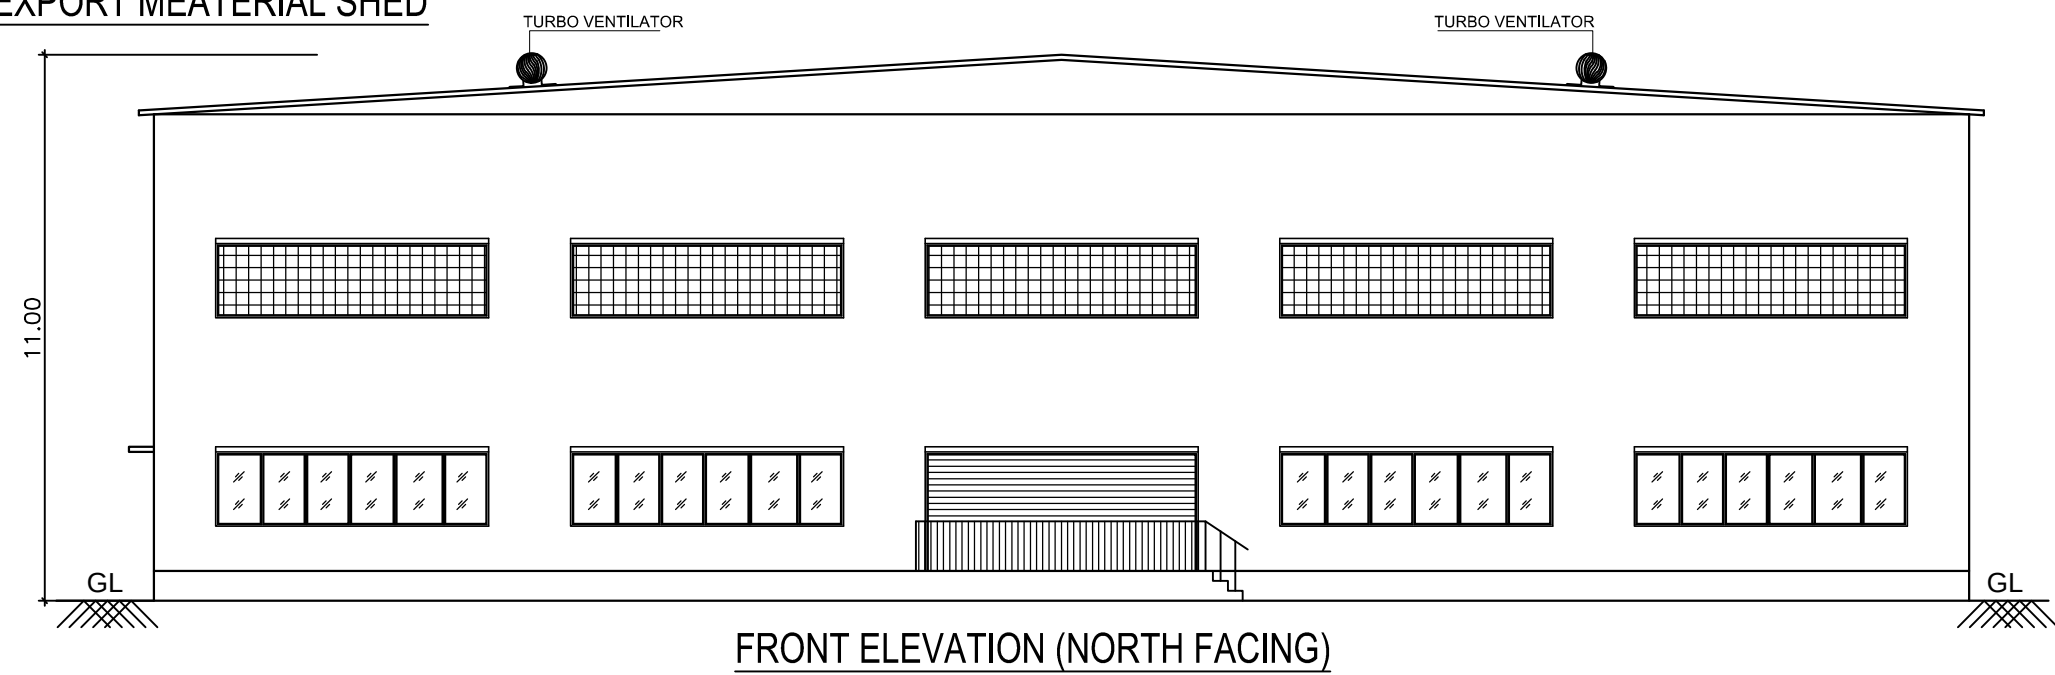


FRONT ELEVATION (NORTH FACING)

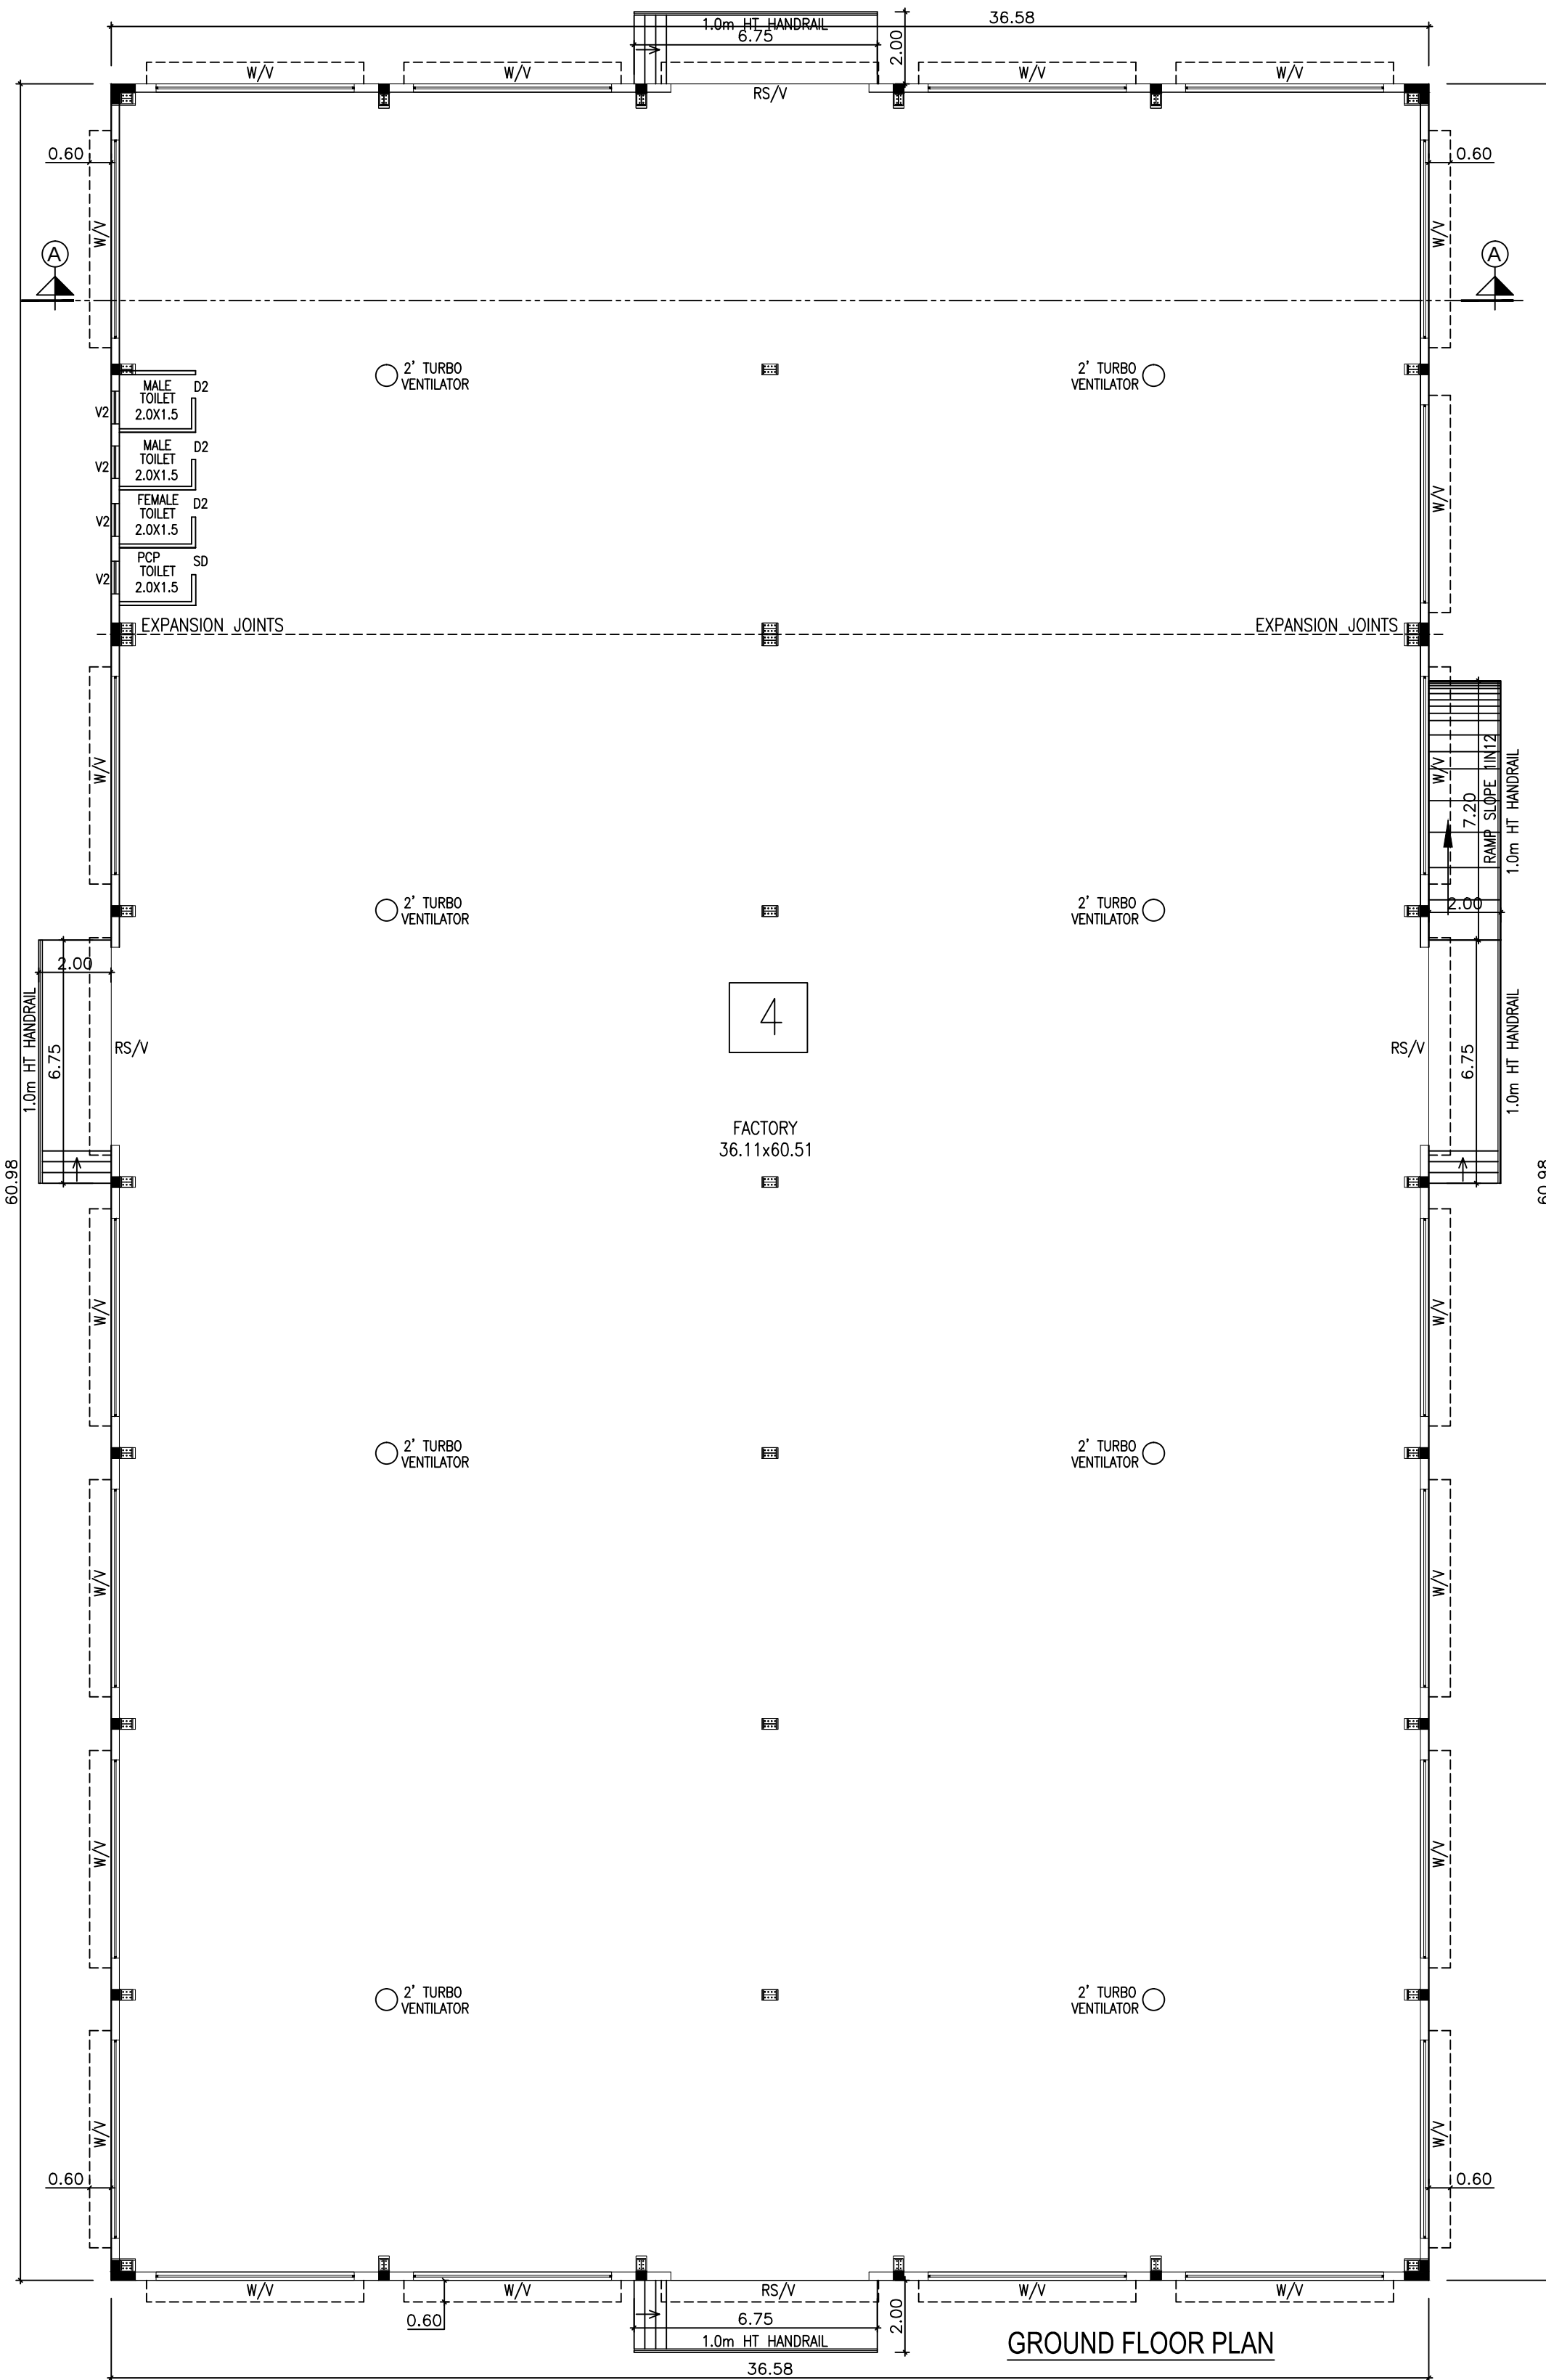

GROUND FLOOR PLAN

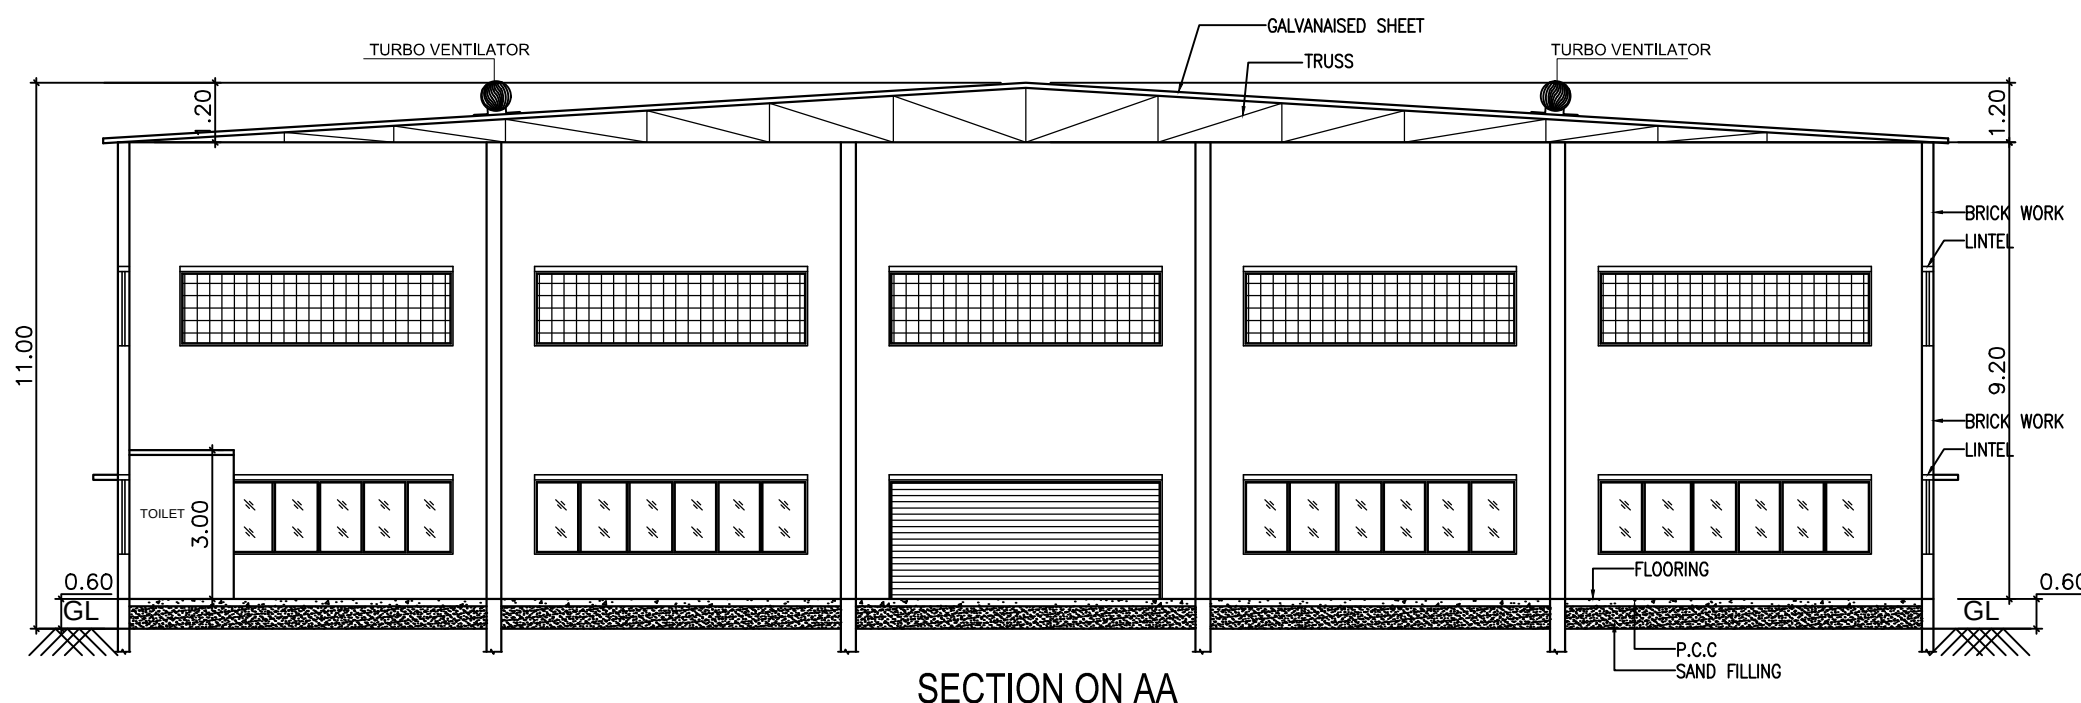

SECTION ON AA

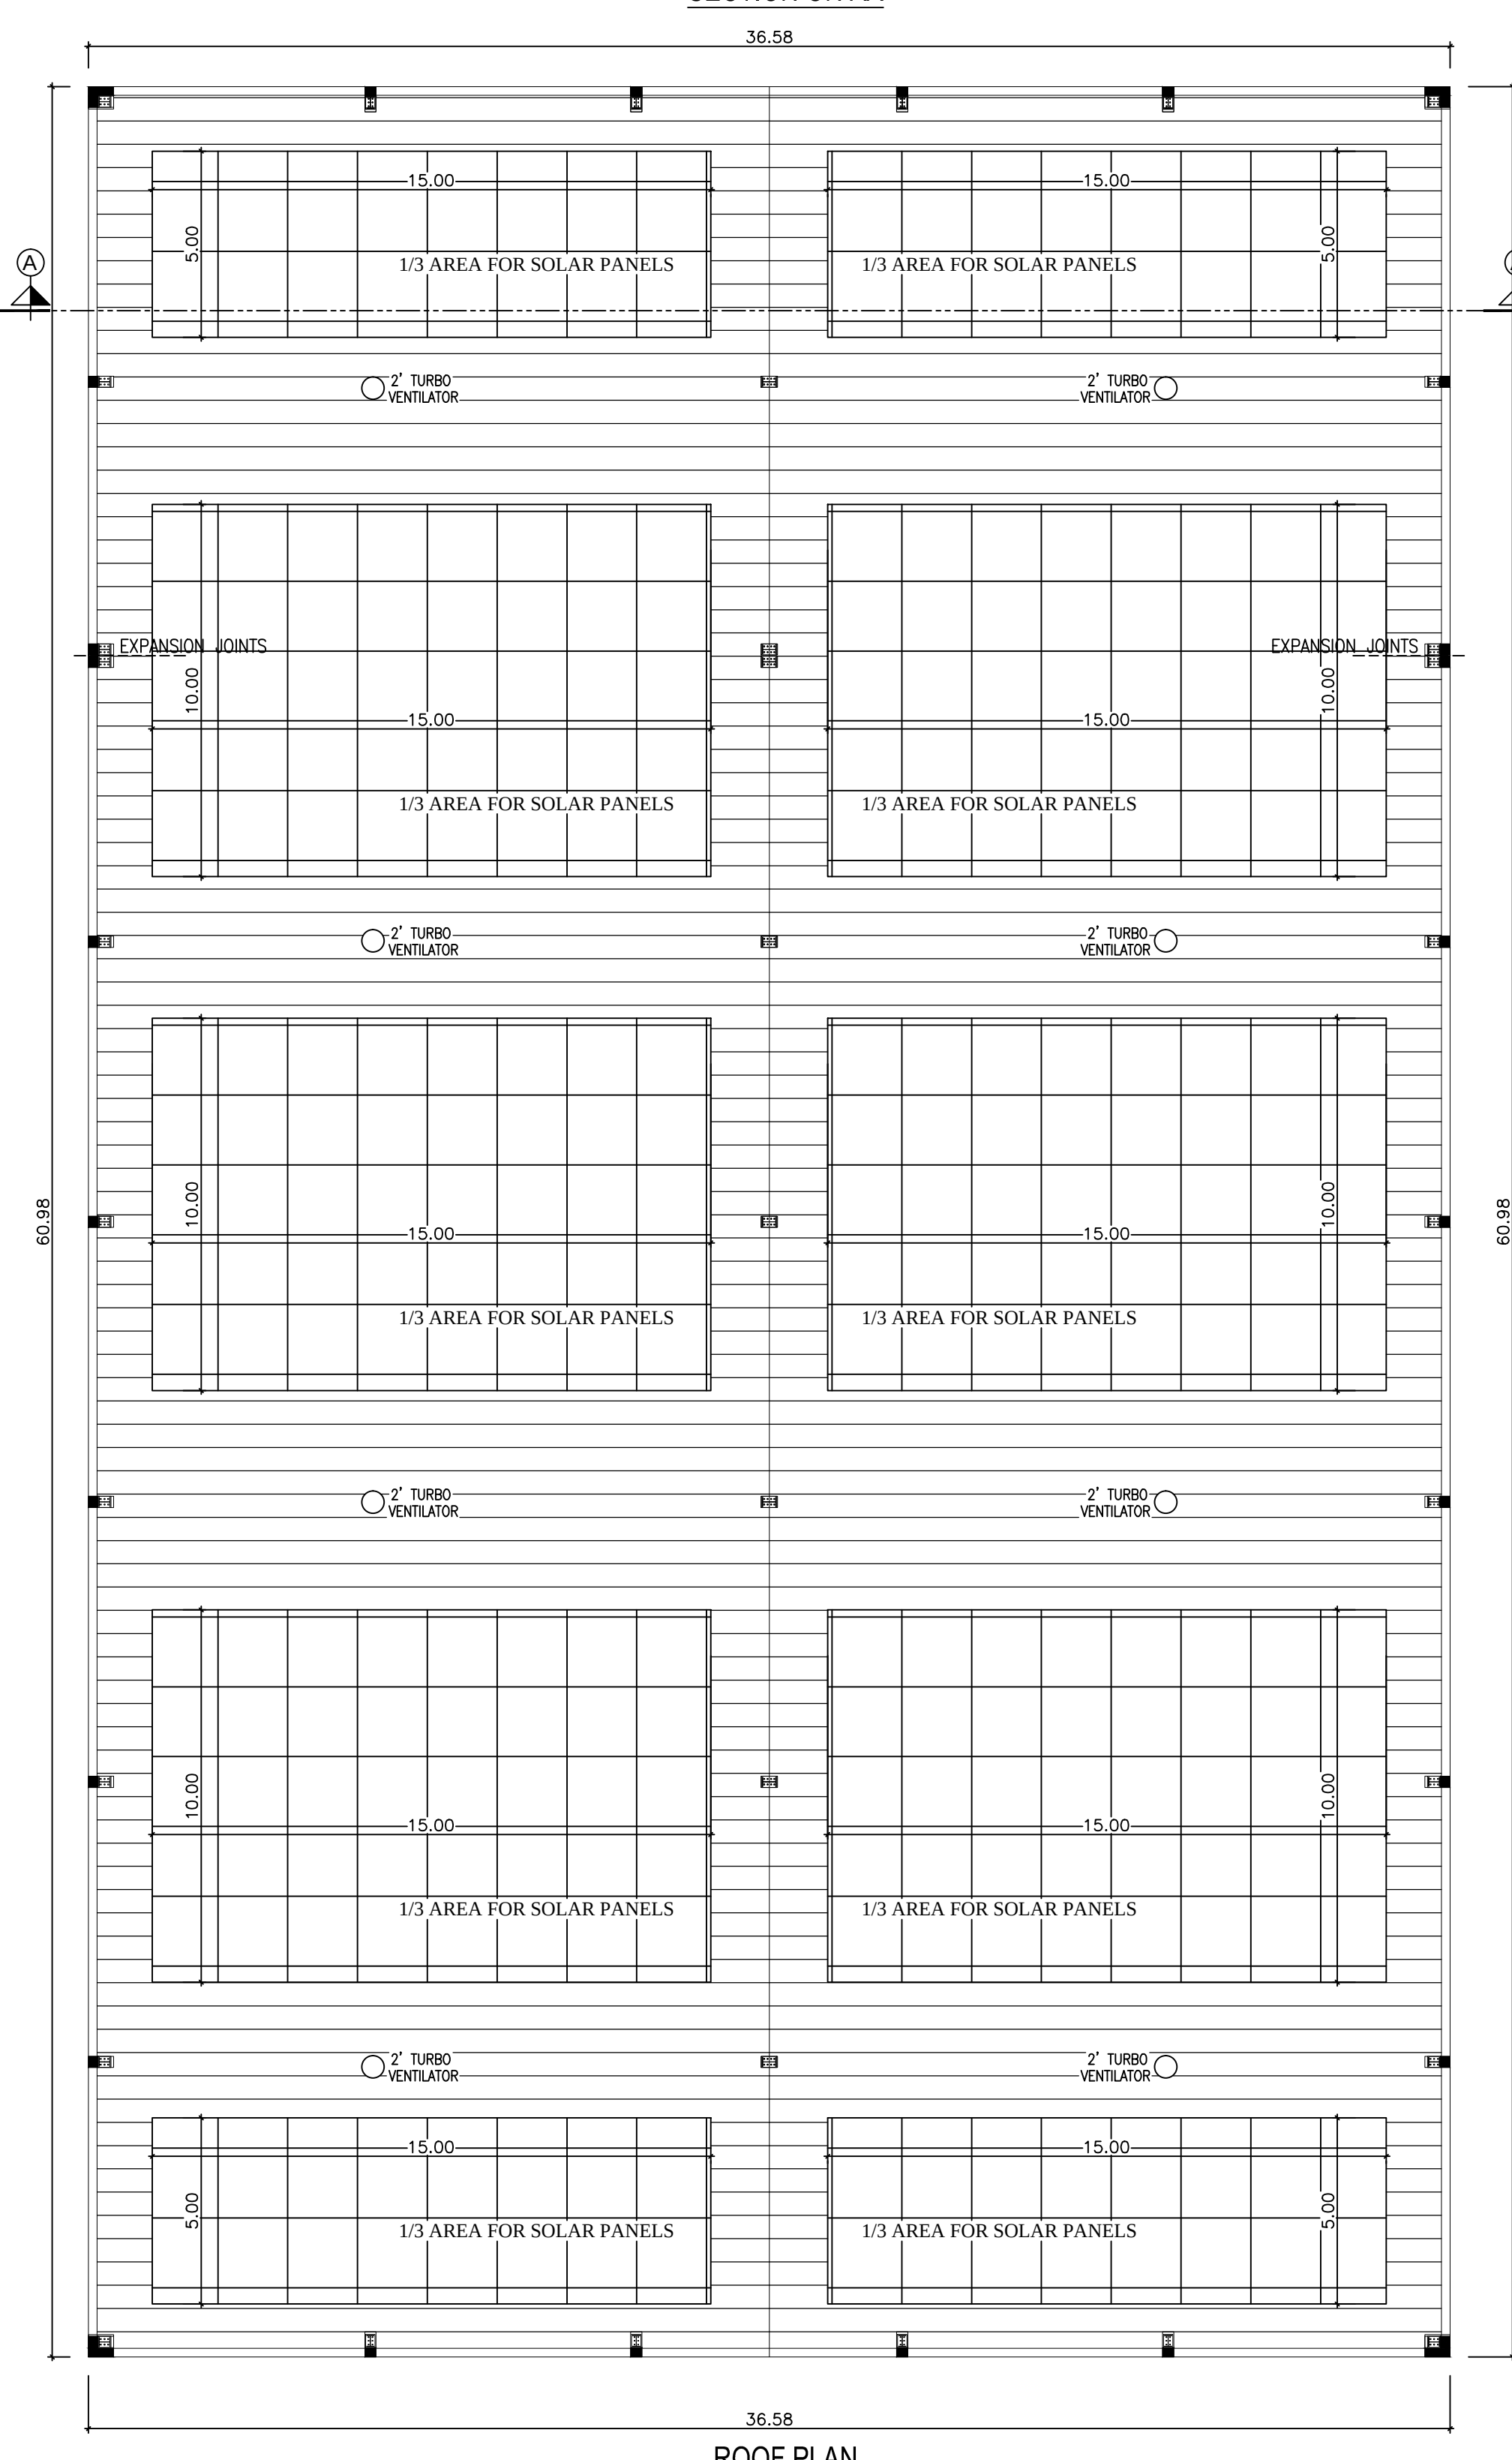

ROOF PLAN

SHEET NO : 3/5

PLAN SHOWING THE PROPOSED CONSTRUCTION OF FACTORY BUILDING FOR M/s. SATHAGIRI CIRCULAR PVT LTD. S.Nos: 218/3A,3B2 ; 219 / 3A ; 220 / 1B,1C,1D,2,3A1,3A2,3A3,3A4,4 ; 223 / 7B,9 ; OF JAGANATHAPURAM-II VILLAGE & AZHINJIVAKKAM PANCHAYAT, SHOLAVARAM PANCHAYAT UNION, PONNERI TALUK,TIRUVALLUR DISTRICT.

TNPCC CONSENT ORDER No: 2501264343418, Dated: 31.01.2025
CATEGORY OF INDUSTRY : ORANGE
MANUFACTURING TYPE : REPROCESSED PLASTIC GRANULES

SCHEDULE OF JOINERY

RS	ROLLING SHUTTER	3.50 X 3.50
D	DOOR	1.50 X 2.40
D1	DOOR	1.00 X 2.40
D2	DOOR	0.75 X 2.13
SD	SWING DOOR	1.00 X 2.13
W	WINDOW	5.50 X 1.82
W1	WINDOW	3.50 X 1.82
W2	WINDOW	1.20 X 1.20
V	VENTILATOR	5.50 X 1.82
V1	VENTILATOR	3.50 X 1.82
V2	VENTILATOR	0.90 X 0.60

DESCRIPTION	F.S.I AREA (SQM)	NON F.S.I AREA (SQM)	TOTAL (SQM)
EXPORT MEATERIAL SHED BUILDING			
GROUND FLOOR AREA	2230.65	---	2230.65
TOTAL BUILTUP AREA	2230.65	---	2230.65


S.NO	DESCRIPTION	Load HP
4	MATERIAL WASHING M/C	200.0

TURBO VENTILATOR SIZE : 2' DIA.
TURBO VENTILATOR WORKED BY ELECTRICAL.

SPECIFICATION:

SUPER STRUCTURE : 9"X B.W IN CM 1:5
FOUNDATION : RCC COLUMN FOUNDATION
SLAB : RCC 124 4.5"TK
BEAM/UNTEL SUNSHADE : RCC 124
WEATHERING COURSE WITH PRESSED TILES
ELECTRIFICATION WORK CONCEALED WIRING

SCALE : 1"=8'
[1:100]

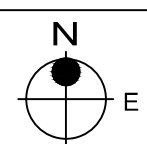

COLOR INDEX

SITE BOUNDARY	
EXISTING ROAD	
PROPOSED BUILDING	

Dr. P. S. ANANDHARAJU, B.E., REGISTERED P.E.
Registered Structural Engineer (SR)
S.No. 100, 101, 102, 1000.


STRUCTURAL ENGINEER

P. SATHAGIRI CIRCULAR PVT. LTD.


SIGNATURE OF THE APPLICANT.

P. MARIAPPAN, B.E., MEE.,
Consulting Civil & Structural Engineer,
Registered Engineer
Grade-I T.Y.A.P. / P.E.C. No. 1, 2015 / 87 / 005
Call: 9843333258
ARCHITECT / ENGINEER


MACHINE SHED AND OFFICE

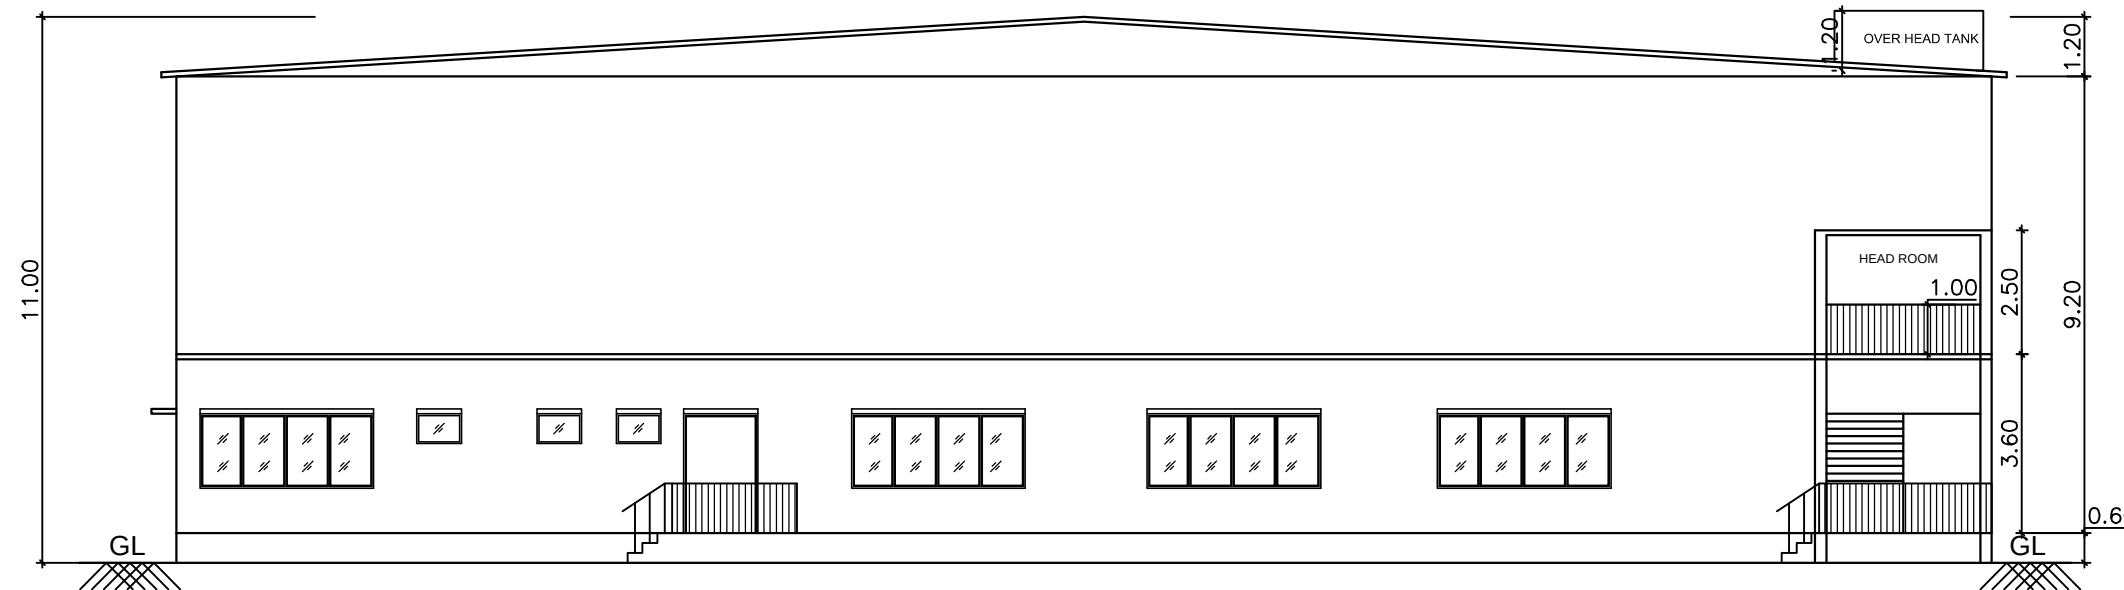


FRONT ELEVATION (NORTH FACING)

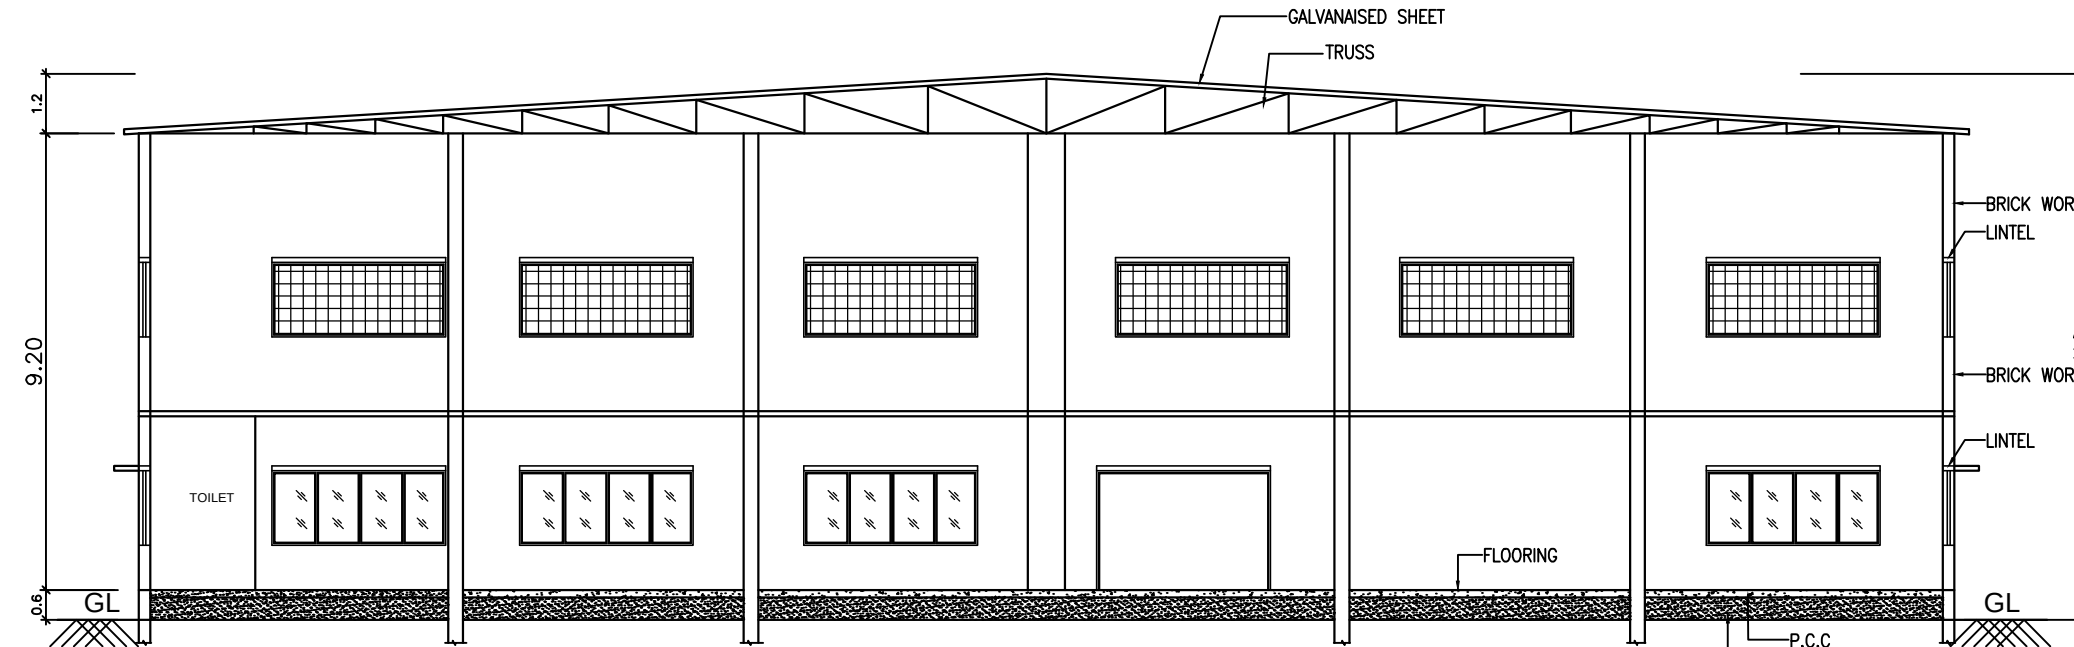

SECTION ON AA

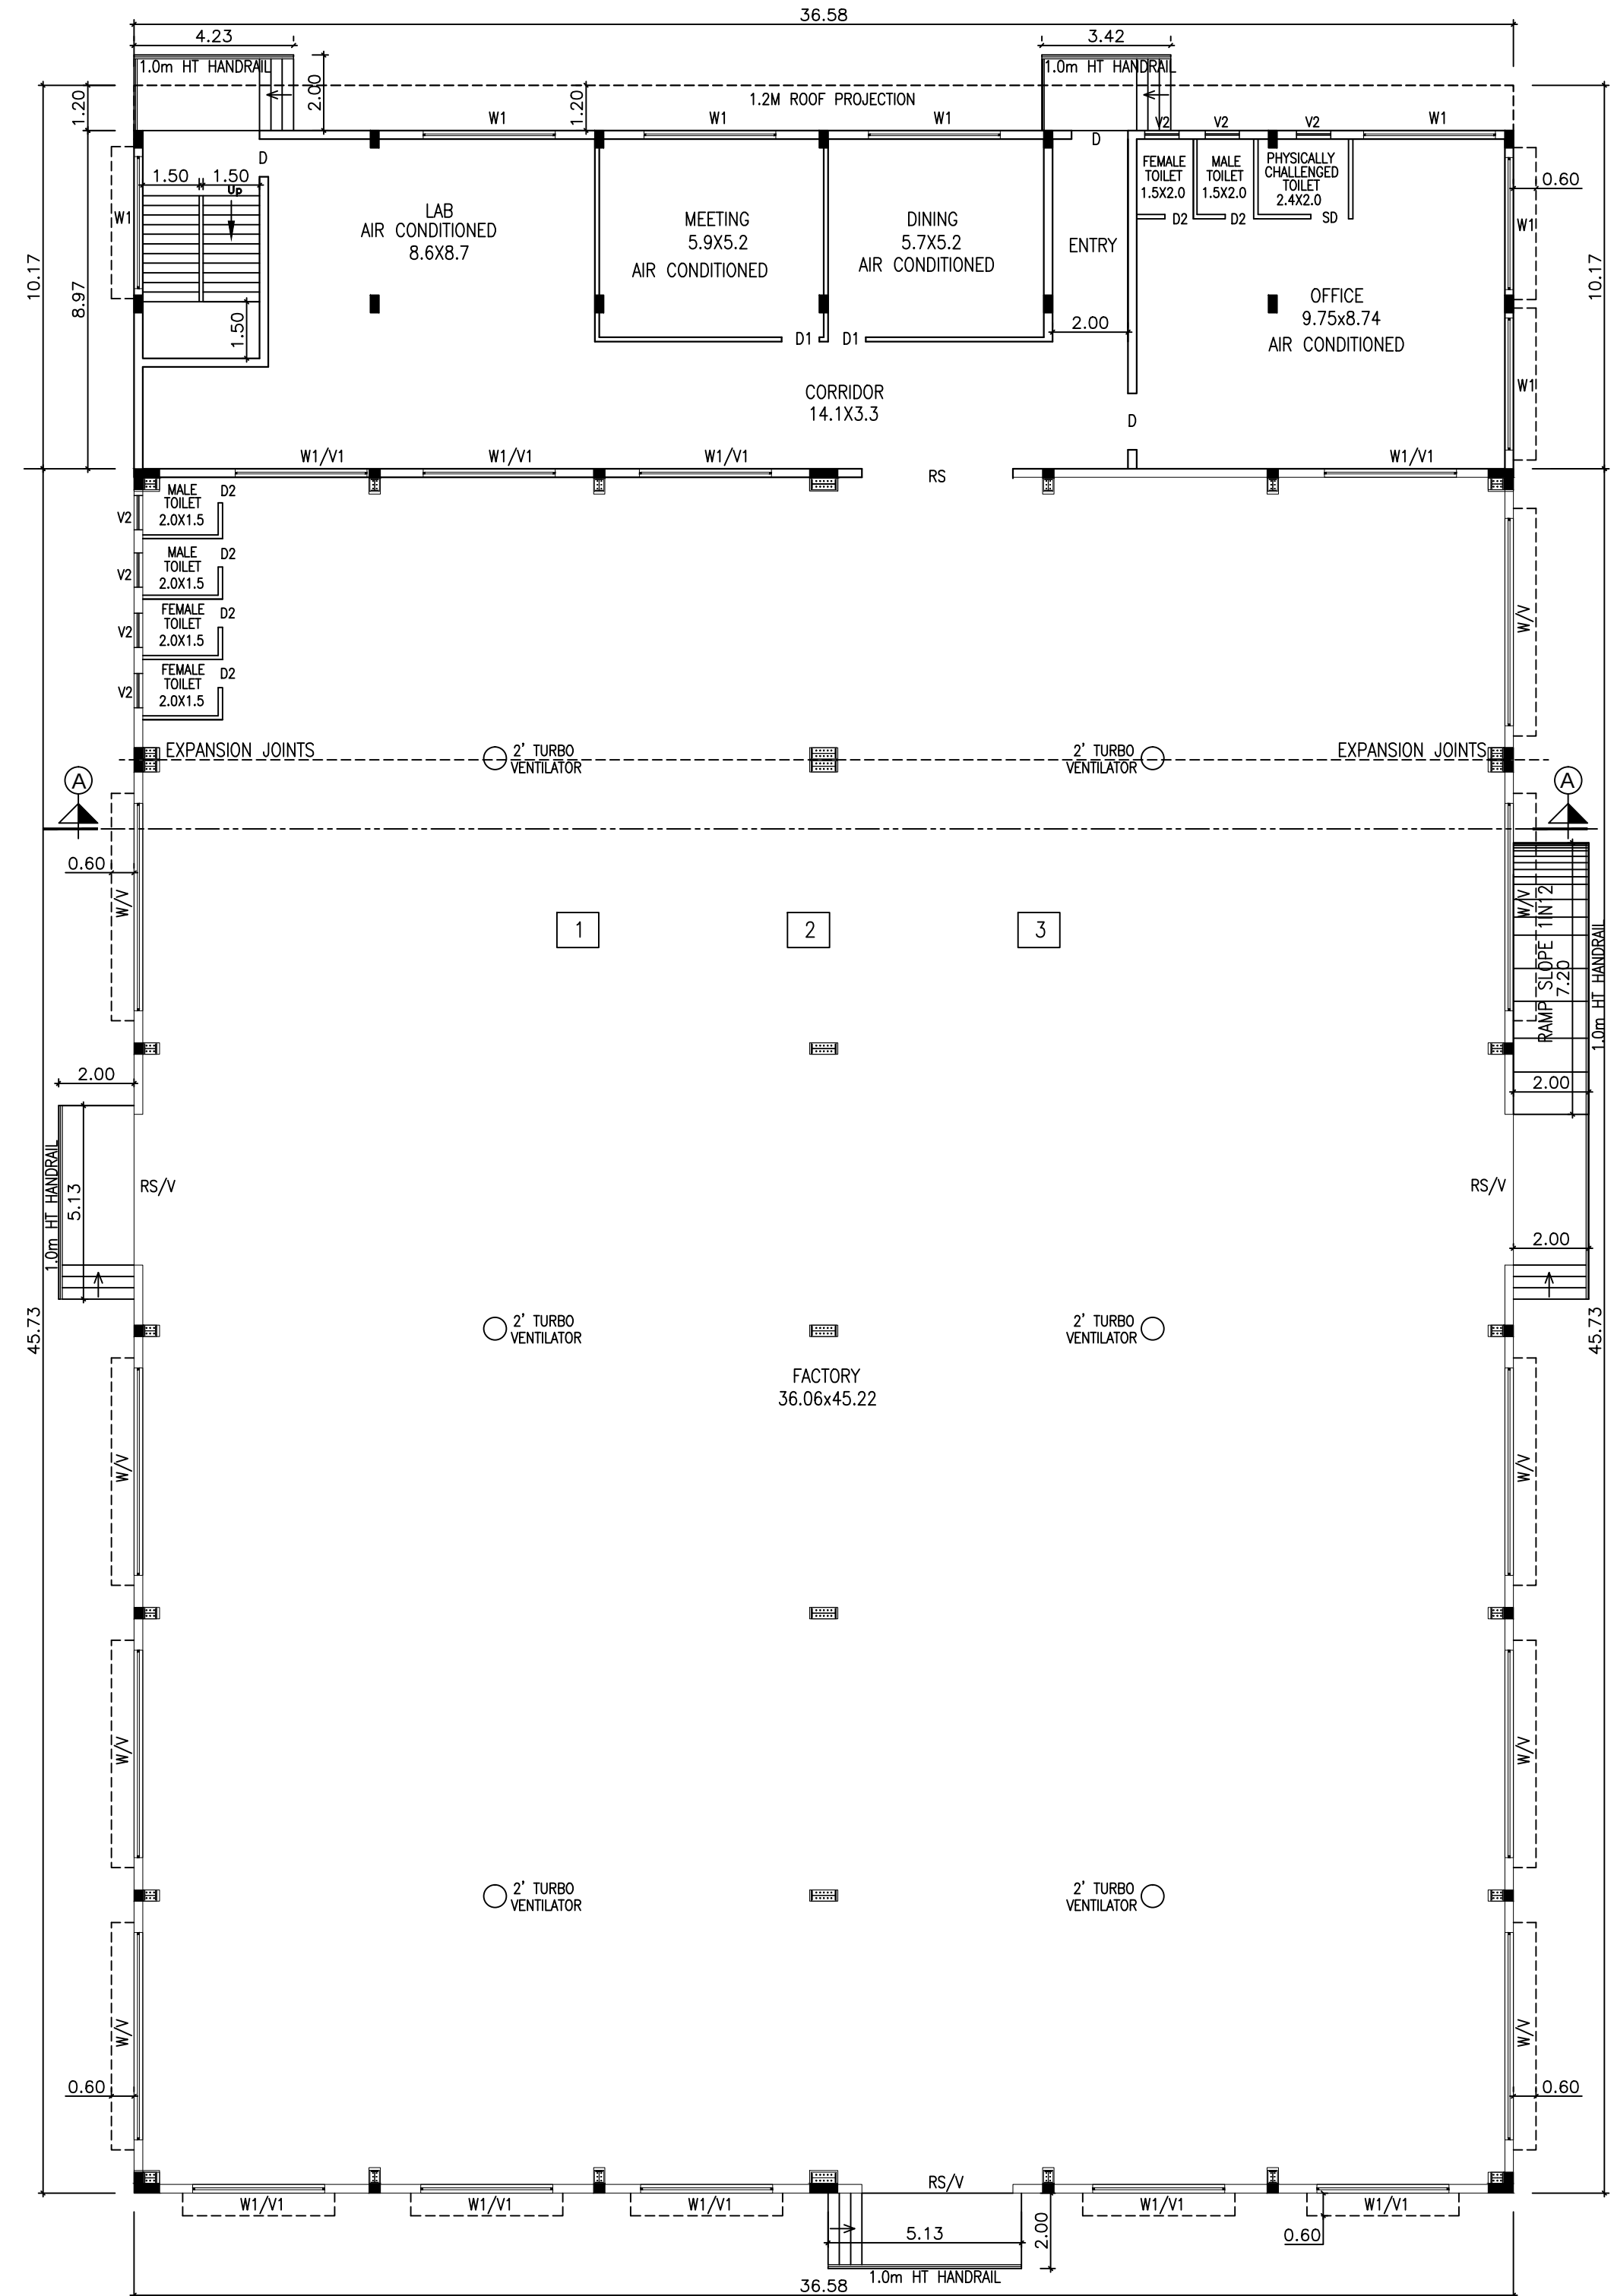

GROUND FLOOR PLAN

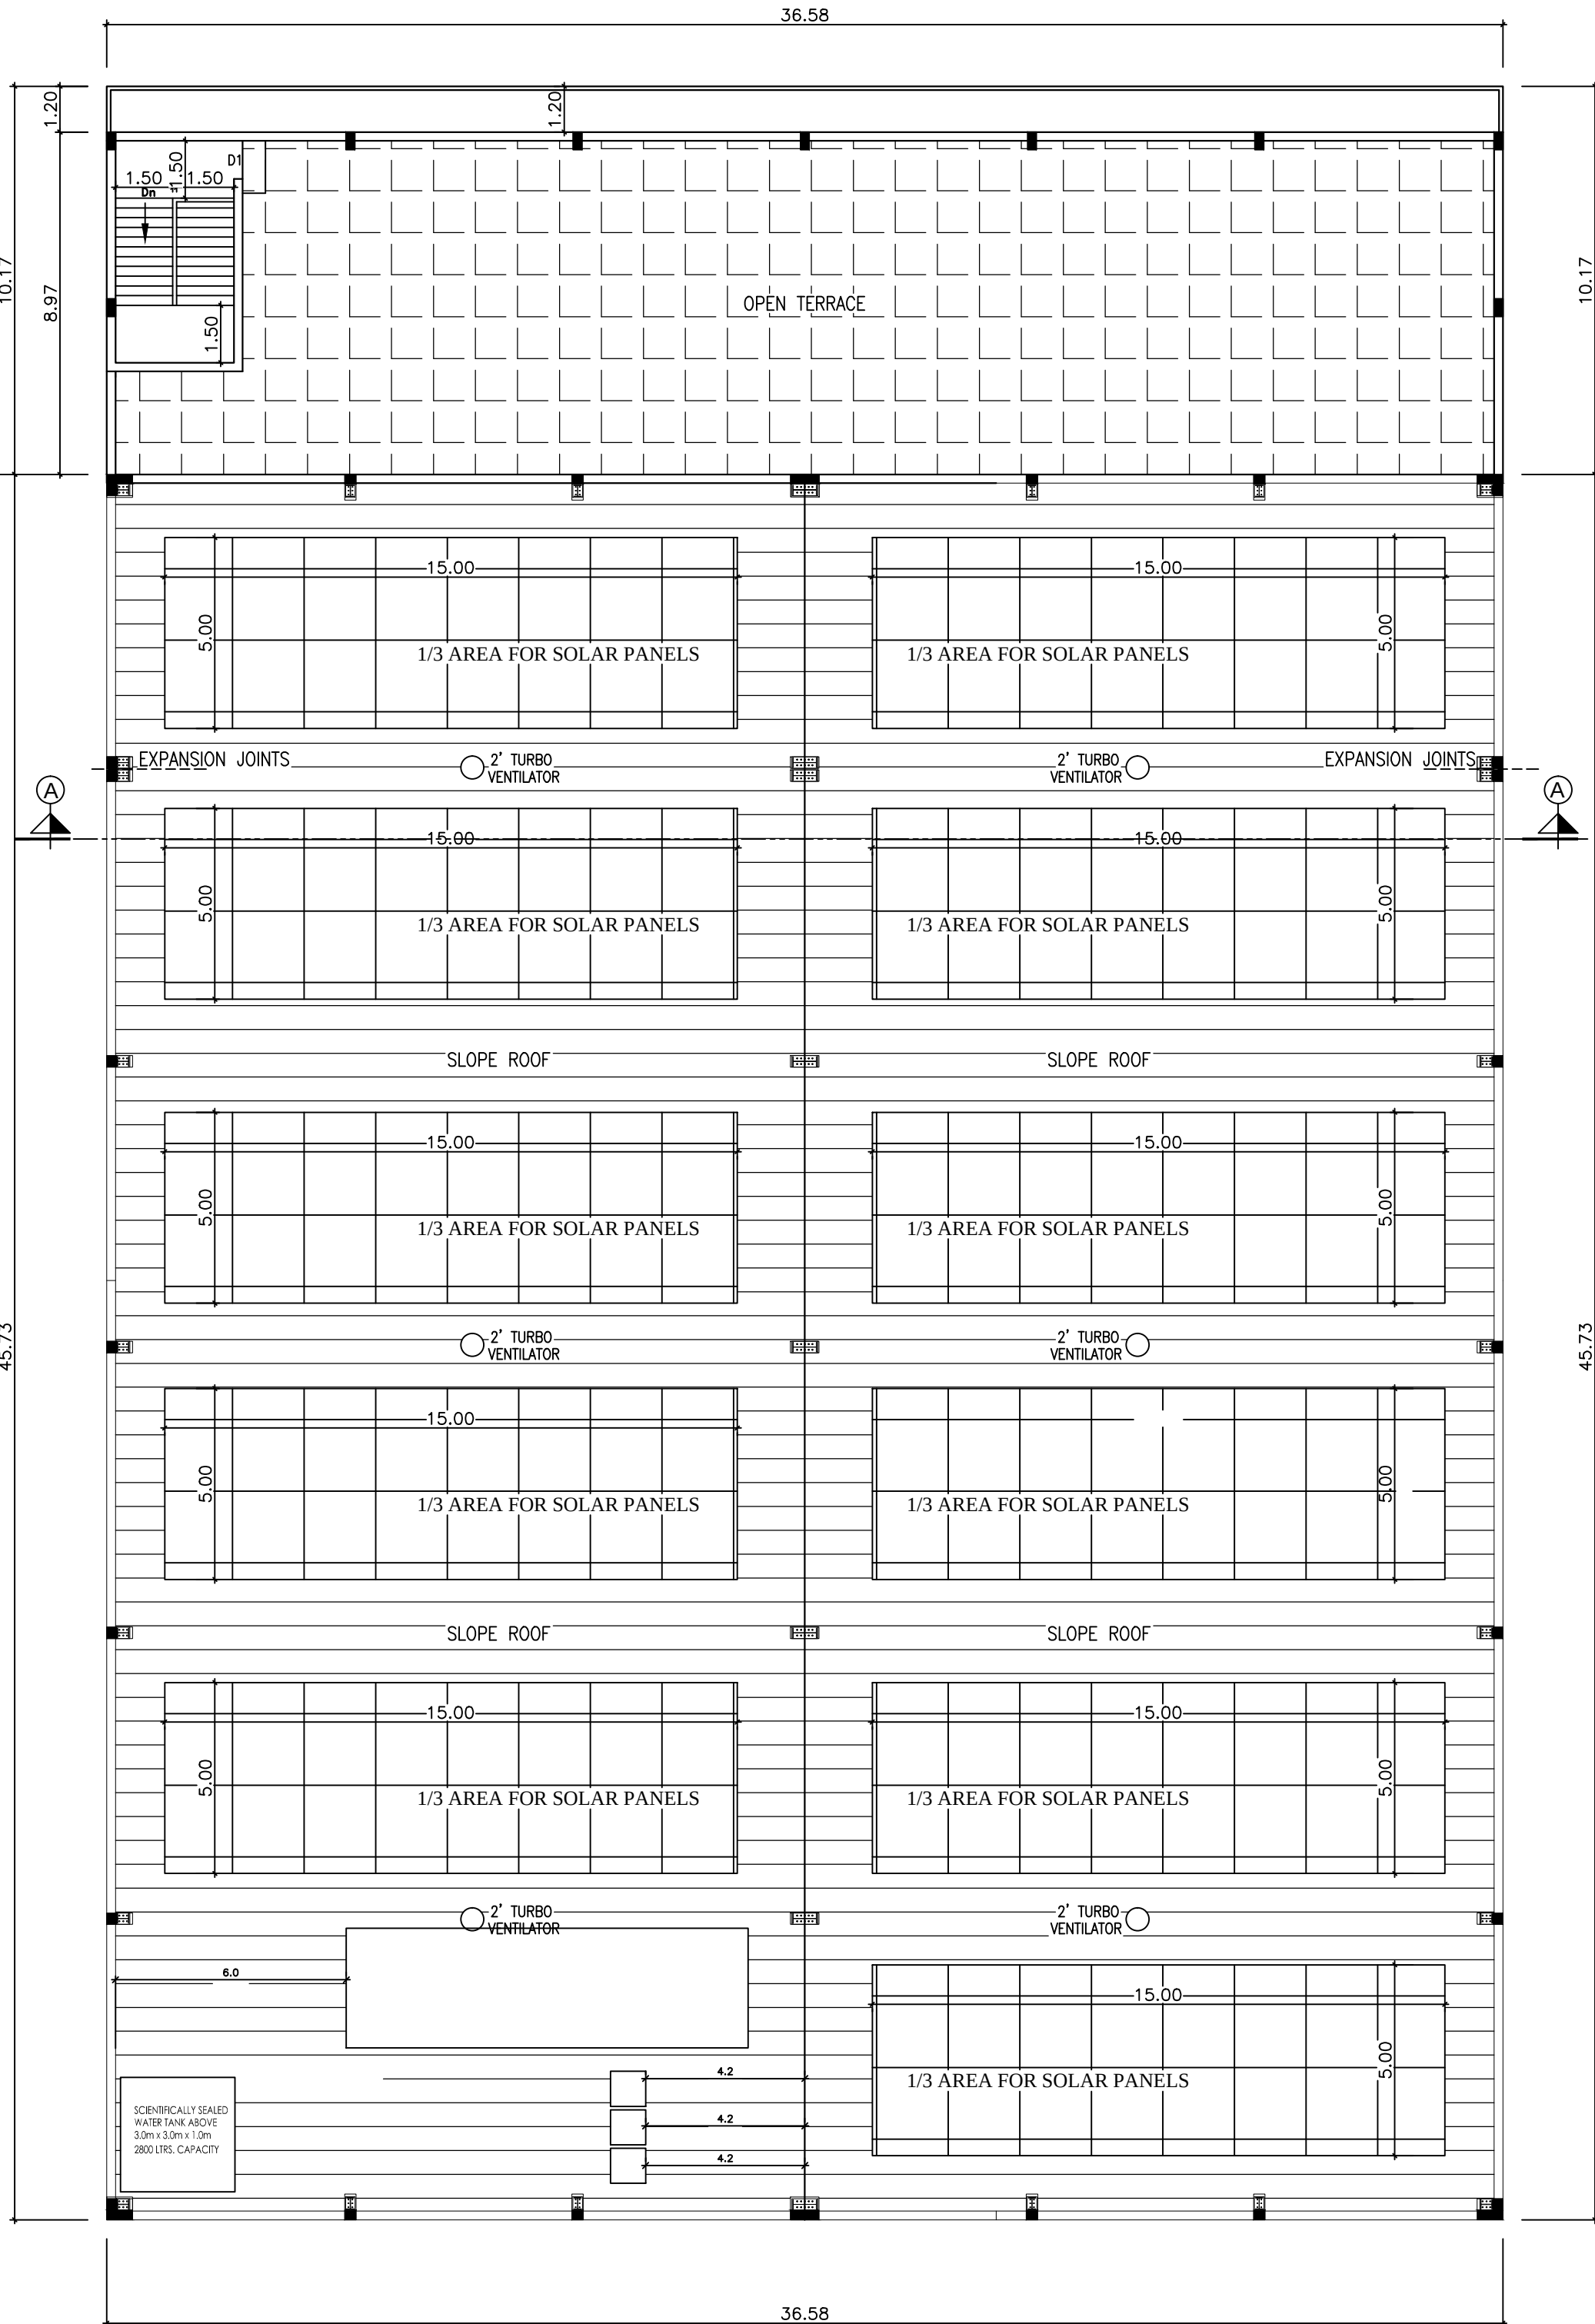

ROOF PLAN

SHEET NO : 2/5

PLAN SHOWING THE PROPOSED CONSTRUCTION OF FACTORY BUILDING FOR M/s. SATHAGIRI CIRCULAR PVT LTD , S.Nos: 218/3A,3B2; 219 / 3A ; 220 / 1B,1C,1D,2,3A1,3A2,3A3,4A,4 ; 223 / 7B,9 ; OF JAGANATHAPURAM-II VILLAGE & AZHINJIVAKKAM PANCHAYAT, SHOLAVARAM PANCHAYAT UNION, PONNERI TALUK,TIRUVALLUR DISTRICT.

TNPCCB CONSENT ORDER No: 2501264343418, Dated: 31.01.2025

CATEGORY OF INDUSTRY : ORANGE
MANUFACTURING TYPE : REPROCESSED PLASTIC GRANULES

SCHEDULE OF JOINERY

RS	ROLLING SHUTTER	3.50 X 3.50
D	DOOR	1.50 X 2.40
D1	DOOR	1.00 X 2.40
D2	DOOR	0.76 X 2.13
SD	SWING DOOR	1.00 X 2.13
W	WINDOW	5.50 X 1.82
W1	WINDOW	3.50 X 1.82
W2	WINDOW	1.20 X 1.20
V	VENTILATOR	5.50 X 1.82
V1	VENTILATOR	3.50 X 1.82
V2	VENTILATOR	0.90 X 0.60

DESCRIPTION	F.S.I AREA (SQM)	NON F.S.I AREA (SQM)	TOTAL (SQM)
-------------	------------------	----------------------	-------------

MACHINE SHED AND OFFICE

GROUND FLOOR AREA 2044.82 --- 2044.82

TOTAL BUILTUP AREA 2044.82 --- 2044.82

S.NO	DESCRIPTION	Load HP
MACHINE SHED BUILDING		
1	MACHINERY-I	250.0
2	MACHINERY-II	250.0
3	MACHINERY-III	250.0

TURBO VENTILATOR SIZE : 2' DIA.
TURBO VENTILATOR WORKED BY ELECTRICAL.

SPECIFICATION:

SUPER STRUCTURE : 9"X16" B.W IN CM 1:5

FOUNDATION : RCC COLUMN FOUNDATION

SUB : RCC 12"X 4.5"X16"

BEAM/UNTEL SUNSHADE : RCC 12"X 4.5"X16"

WEATHERING COURSE WITH PRESSED TILES

ELECTRIFICATION WORK CONCEALED WIRING


SCALE : 1"=8'
[1:100]

COLOR INDEX

SITE BOUNDARY

EXISTING ROAD

PROPOSED BUILDING

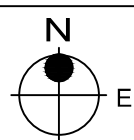

Dr. P. S. SATHAGIRI, B.E., REGISTERED P.E.
Registered Structural Engineer (SR)
S.No. 100, 101, 102, 1000.

STRUCTURAL ENGINEER

S. SATHAGIRI CIRCULAR PVT. LTD.

SIGNATURE OF THE APPLICANT

P. MARIAPPAN, B.E., MEE.,
Consulting Civil & Structural Engineer,
Registered Engineer,
Grade-I T.Y.A.P. / P.E.C. Act 1919 / 87 / 005
Call: 9553333258
ARCHITECT / ENGINEER


P. MARIAPPAN, B.E., MIE.,
Consulting Civil & Structural Engineer,
Registered Engineer
Grade-I TVLR / RE / GR-I / 2019 / 07 / 003
BTCB
Cell : 9541235750
ARCHITECT / ENGINEER

Eight ways to know a piece of land before you pay for it.

This report covers one part of the picture. These cover the rest, drawn from the same government records, for any property in Tamil Nadu.

LandLens One

Ask anything about a property and get an answer grounded in live government records, with the sources shown.

[/landlens/one](#)



Verify My Land

Every record check run on one property and returned as a single report.

[/landlens/verify-my-land](#)



Legal Opinion

An advocate's written opinion on the title, built on the records we pull for it.

[/landlens](#)



One Map

Every layer on one map: the parcel, its boundary, zoning, water bodies and what sits around it.

[/landlens/one/map](#)



PriceMap

What land actually changed hands for around this plot, taken from the registered deeds.

[/landlens/pricemap](#)



Build Scope

What you are allowed to build here: floor space, height, coverage and setbacks.

[/landlens/build-scope](#)



Property Tracker

Watch a property and hear about it when something new is registered against it.

[/landlens/property-tracker](#)



Deal Room

Run the transaction in one place: documents, stamping, signatures and the parties.

[/landlens/deal-room](#)



Twenty-four checks you can run yourself, at no cost.

Records and verification

The registers themselves, read for you.

Encumbrance Certificate

Patta and Chitta

Field Measurement Sketch

EC Analyzer

Bank charge check

Court case search

Seller background check

Approval check by survey

Value and duty

What it is worth and what it costs to register.

Guideline value by street

Guideline value by survey

Stamp duty and registration fees

Capital gains

Floor space index

Area unit converter

Zoning and land use

What the plan says can happen on this land.

Land use zone finder

CMDA land use check

Coastal regulation zone

Master plan check

Water bodies finder

Airport height clearance

Registers and directories

Who holds it, and which office keeps the record.

Find your registering office

Temple property check

Waqf property check

RERA register



Every free tool
/tools



Services we run
for you
/services



The LandLens
suite
/landlens/one



Every claim in this document traces back to a government record.

Legal opinions, due diligence and title verification

Building plan, layout and sub-division approvals

Completion and occupancy certificates, regularisation

Escrow, negotiation and NRI property management

Land survey, soil testing, architecture and construction

Verified RealEstate
3/350/2 Mettukuppam,
OMR Thoraipakkam,
Chennai 600 097, India
hello@verified.realestate
+91 9996 12 9996

Prepared from the registers named on the page each finding sits on. Where a register could not be read, this document says so in its place rather than leaving the gap to be read as a clean result.

