

PP

APPROVAL RECORD

Planning Permission

Tiruvallur

Tiruvallur district, Tamil Nadu

APPROVAL TYPE

Building Plan

ISSUING AUTHORITY

DTCP

The approval as the planning authority issued it, reproduced in full behind this page.

An approval speaks to what was sanctioned, not to what was built. Completion is a separate record.

PLAN SHOWING THE PROPOSED CONSTRUCTION OF INDUSTRIAL (RICE MILL) BUILDING IN S.Nos:198/1A,198/1B,199/2, 199/3,200/1B,200/2B,201/2B2,201/2D1, MEDUR VILLAGE,PONNERI TALUK, TIRUVALLUR DISTRICT. MINJUR PANCHAYAT UNION, MEDUR VILLAGE PANCHAYAT.

(ANNEXURE-VI)GREEN CATEGORY Mfg. OF RICE MILL

SPECIFICATION

JOINERY DETAILS

RS-1	ROLLING SHUTTER	4.50 X 4.00
RS-2	ROLLING SHUTTER	2.50 X 4.00
MD	DOOR	1.80 X 2.14
D2	DOOR	0.90 X 2.14
SLD	SLIDING DOOR	0.90 X 2.14
W	WINDOW	2.00 X 1.52
W1	WINDOW	1.50 X 1.52
V	VENTILATOR	0.90 X 0.90

COLOUR INDEX

PROPOSED

SCALE 1: 100

ALL DIMENSIONS ARE IN METRES

WORKERS DETAILS

MALE	10 Nos
FEMALE	10 Nos
NUMBER OF WORKERS	20 Nos

MACHINERY DETAILS-RICE MILL UNIT BLOCK-1

SI No	Name of the Machinery	Each H.P	Qty	Total HP
1	Elevator	1.5	20	30.00
2	Length Grader	15	01	15.00
3	Sifter 2	10	01	10.00
4	Silky 2	50	01	50.00
5	Silky 1	50	01	50.00
6	Whitener 3	40	01	40.00
7	Whitener 2	40	01	40.00
8	Whitener 1	40	01	40.00
9	Seprerter	15	01	15.00
10	Rubberseller	20	01	20.00
11	DE-Stoner	15	01	15.00
12	Silky Cyclone	15	01	15.00
13	Whitener Cyclone	15	01	15.00
14	Paddy Cyclone	15	01	15.00

MACHINERY DETAILS-DRYER UNIT BLOCK-2

SI No	Name of the Machinery	Each H.P	Qty	Total HP
1	Paddy de -r toner	15	01	15.00
2	Paddy Blower	15	01	15.00
3	Paddy Dryer	40	02	80.00
4	Paddy Bed Dryer	50	01	50.00
5	Par Boiling Unit	30	01	30.00
6	Boiler	50	01	50.00
TOTAL				610.00


P. Pachaiyappa

OWNERS SIGNATURE


Er. K.RATHINASAMY, M.E, M.I.E, FIV,
Structural Engineer Gr-I
DTCP Reg.No : CGLRGN/SE/GR-I/2019/06/011
Registered Engineer Gr-I
DTCP Reg. No : CGLRGN/RE/Gr-I/2019/06/005
Res : No.W-391/A1 New No.14, Anna Nagar West,
Chennai-600101. Mob : 9444100510

STRUCTURAL ENGINEER


ARCHITECT/ENGINEER

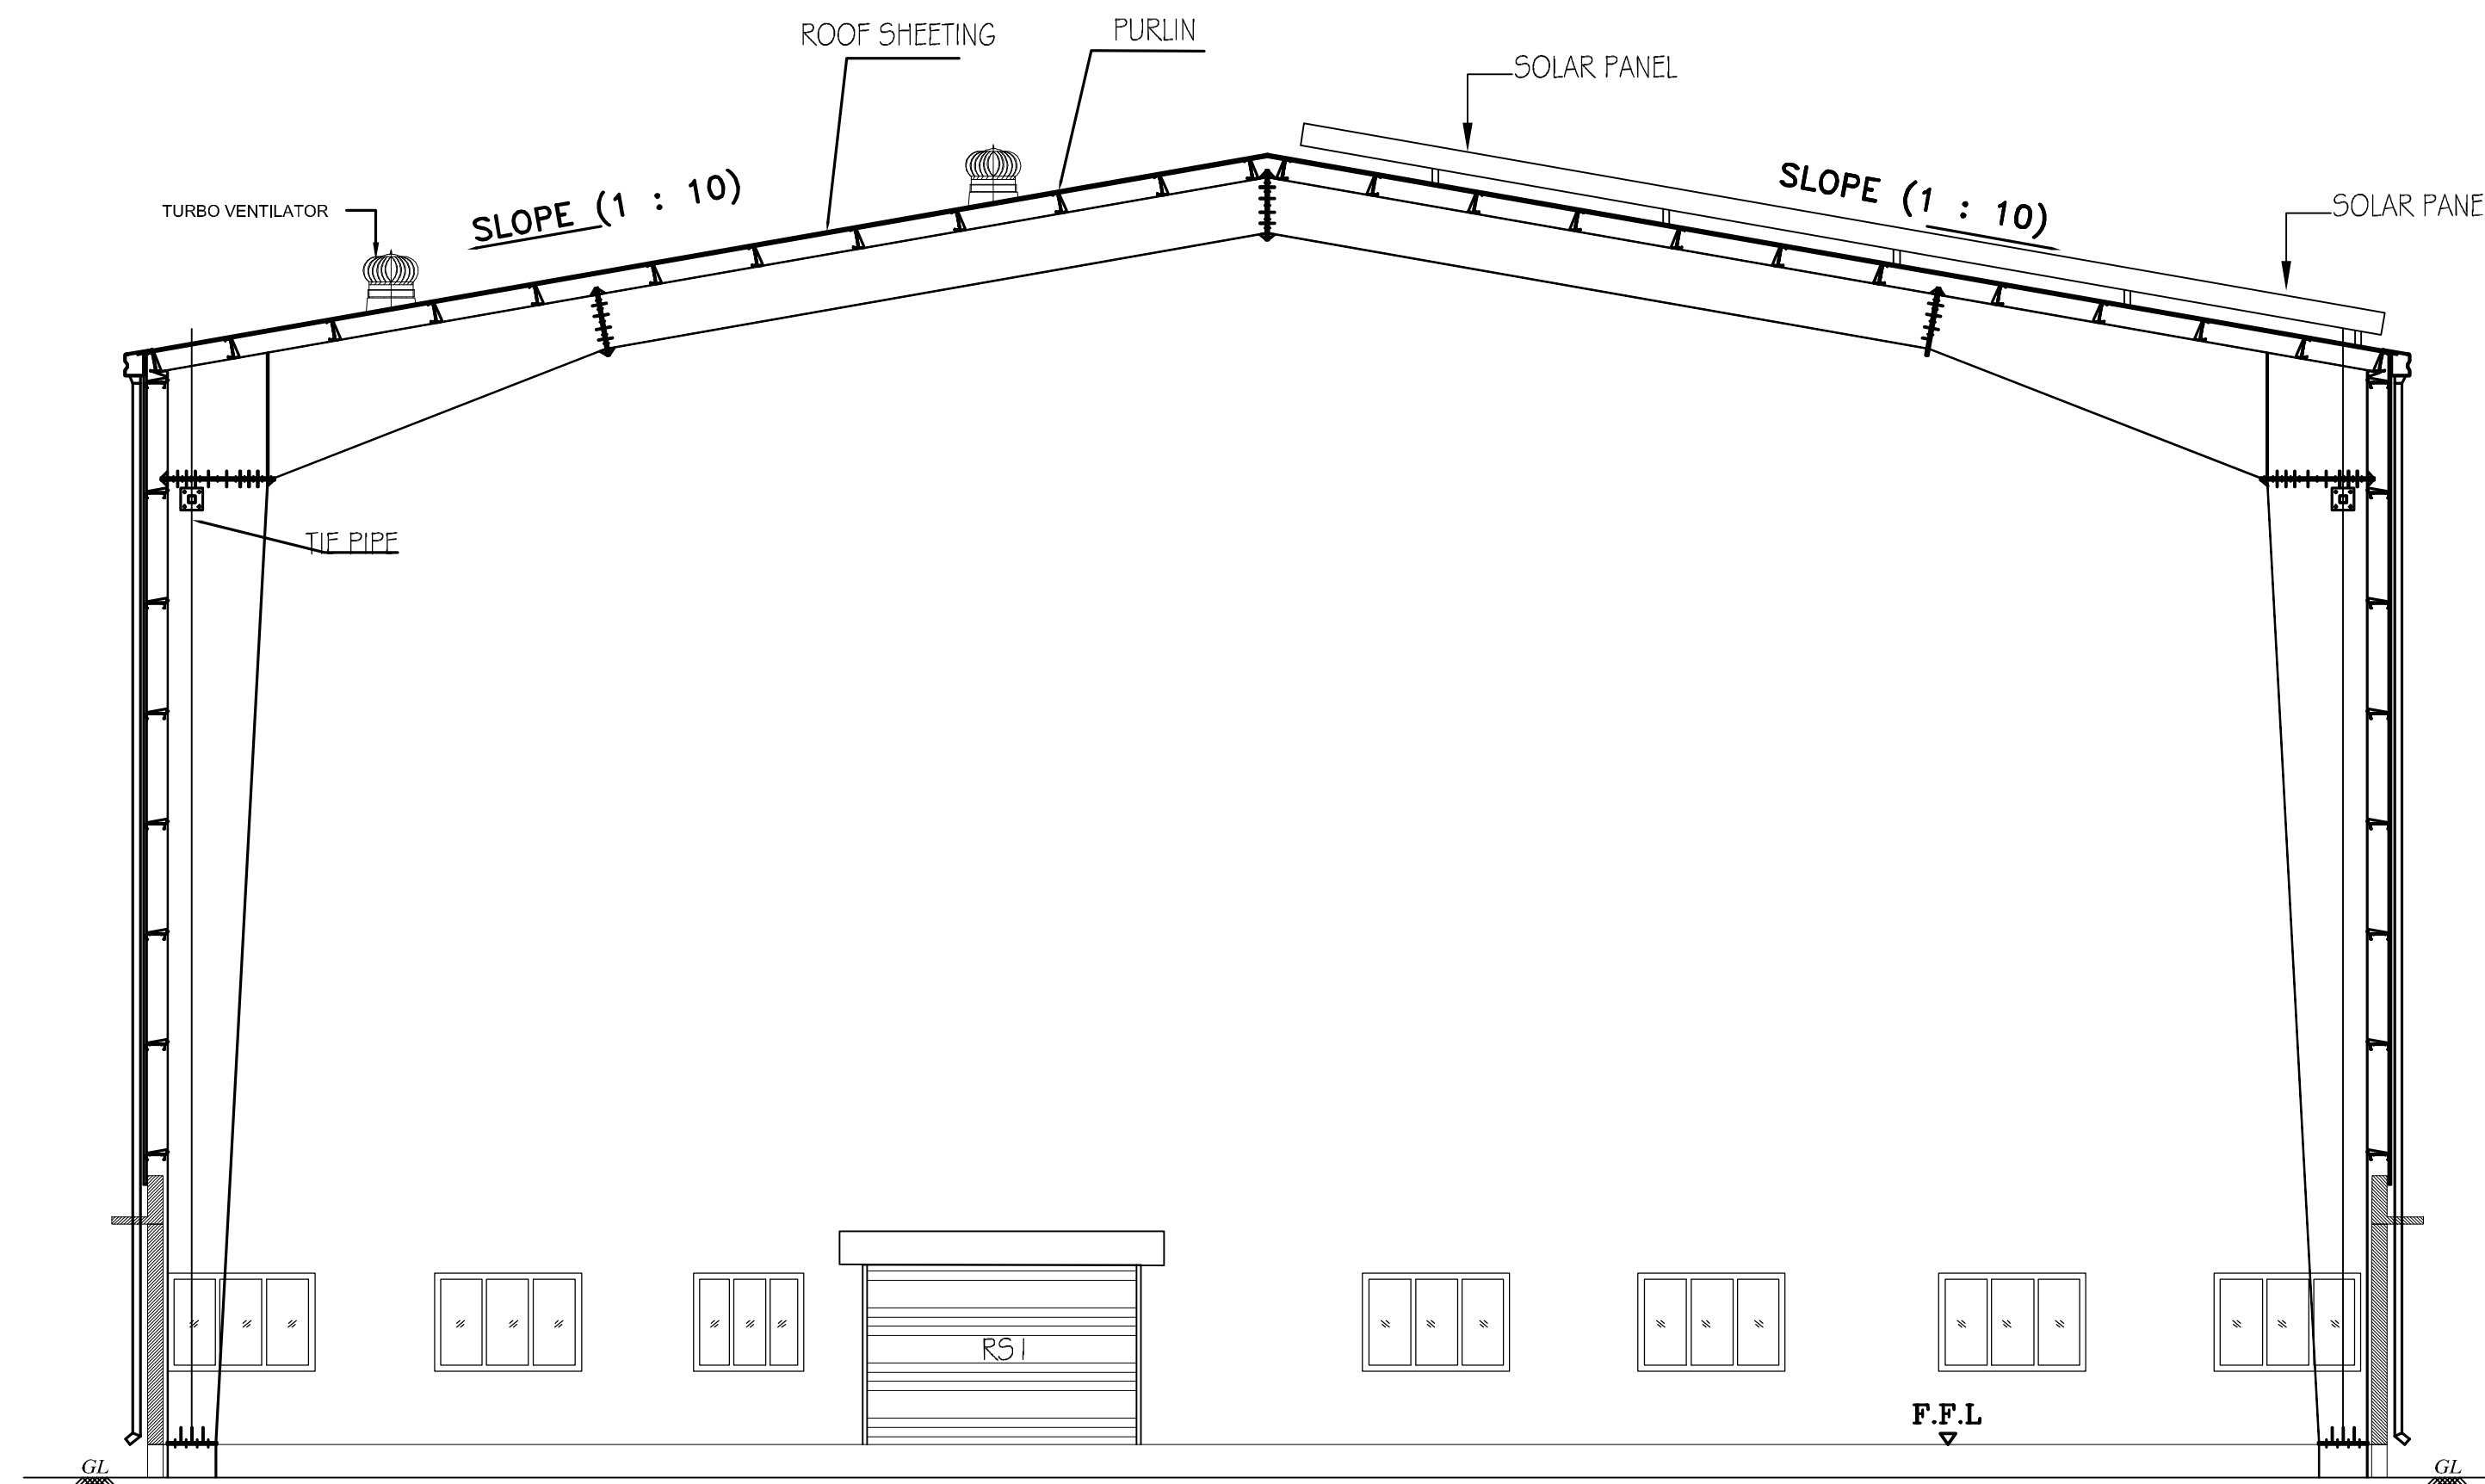


SECTION IN B-B
(DRYER UNIT BLOCK-2)

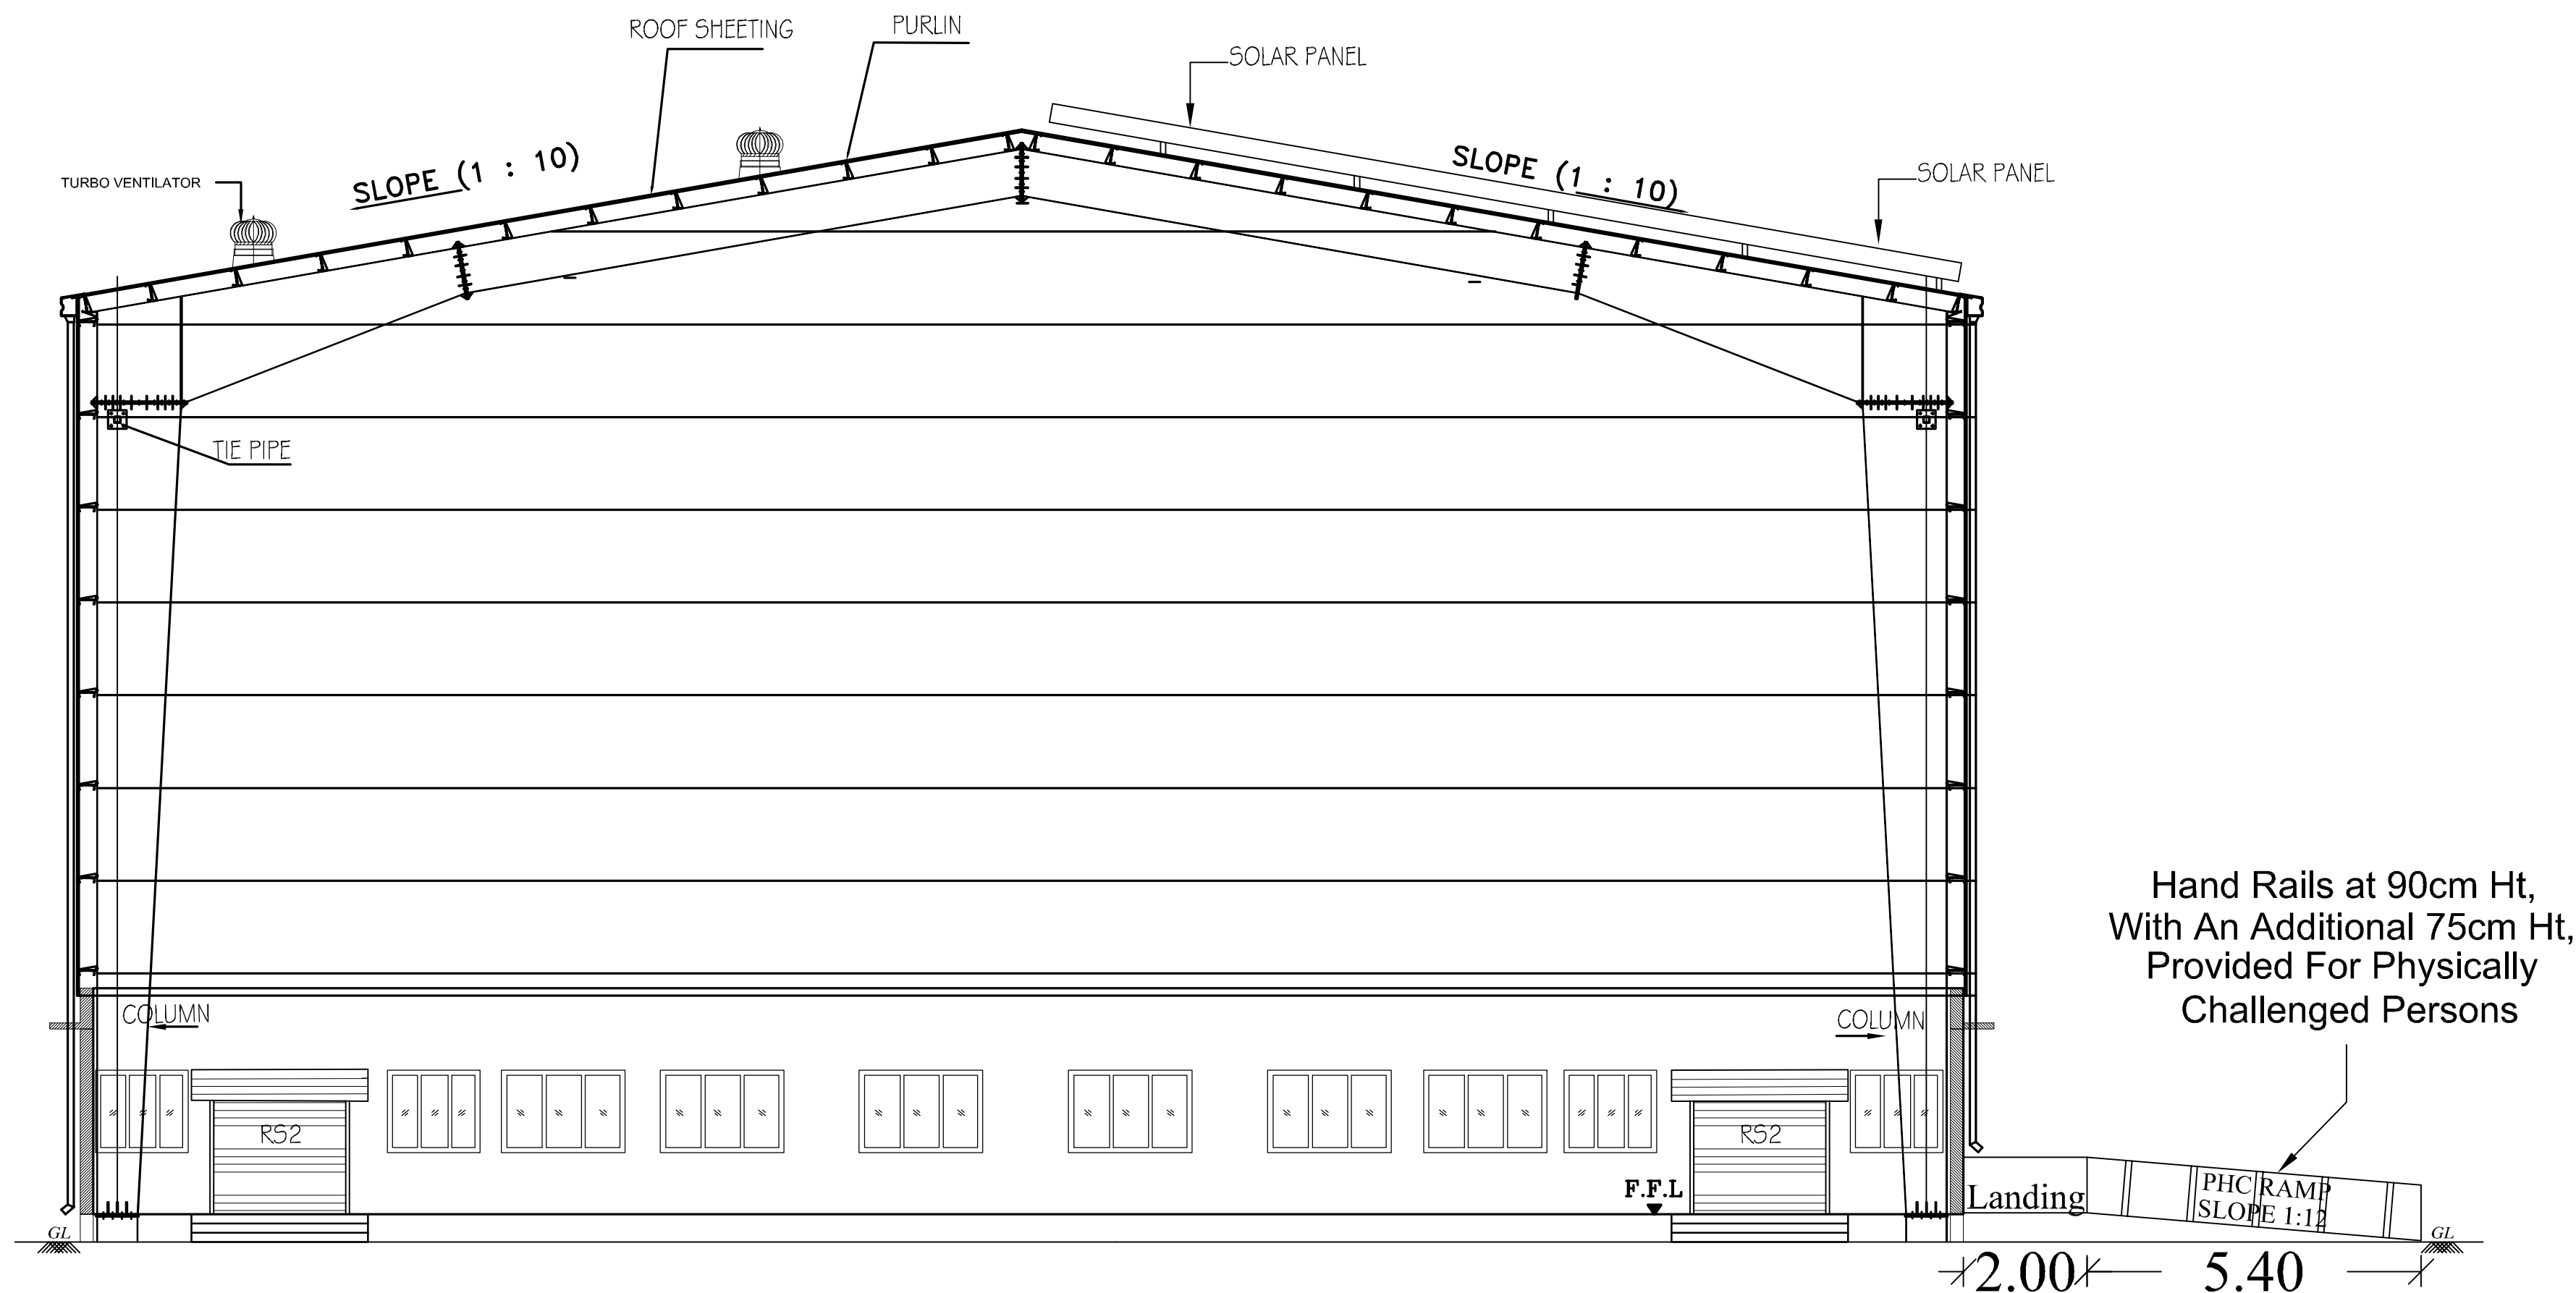

EAST SIDE ELEVATION
(DRYER UNIT BLOCK-2)

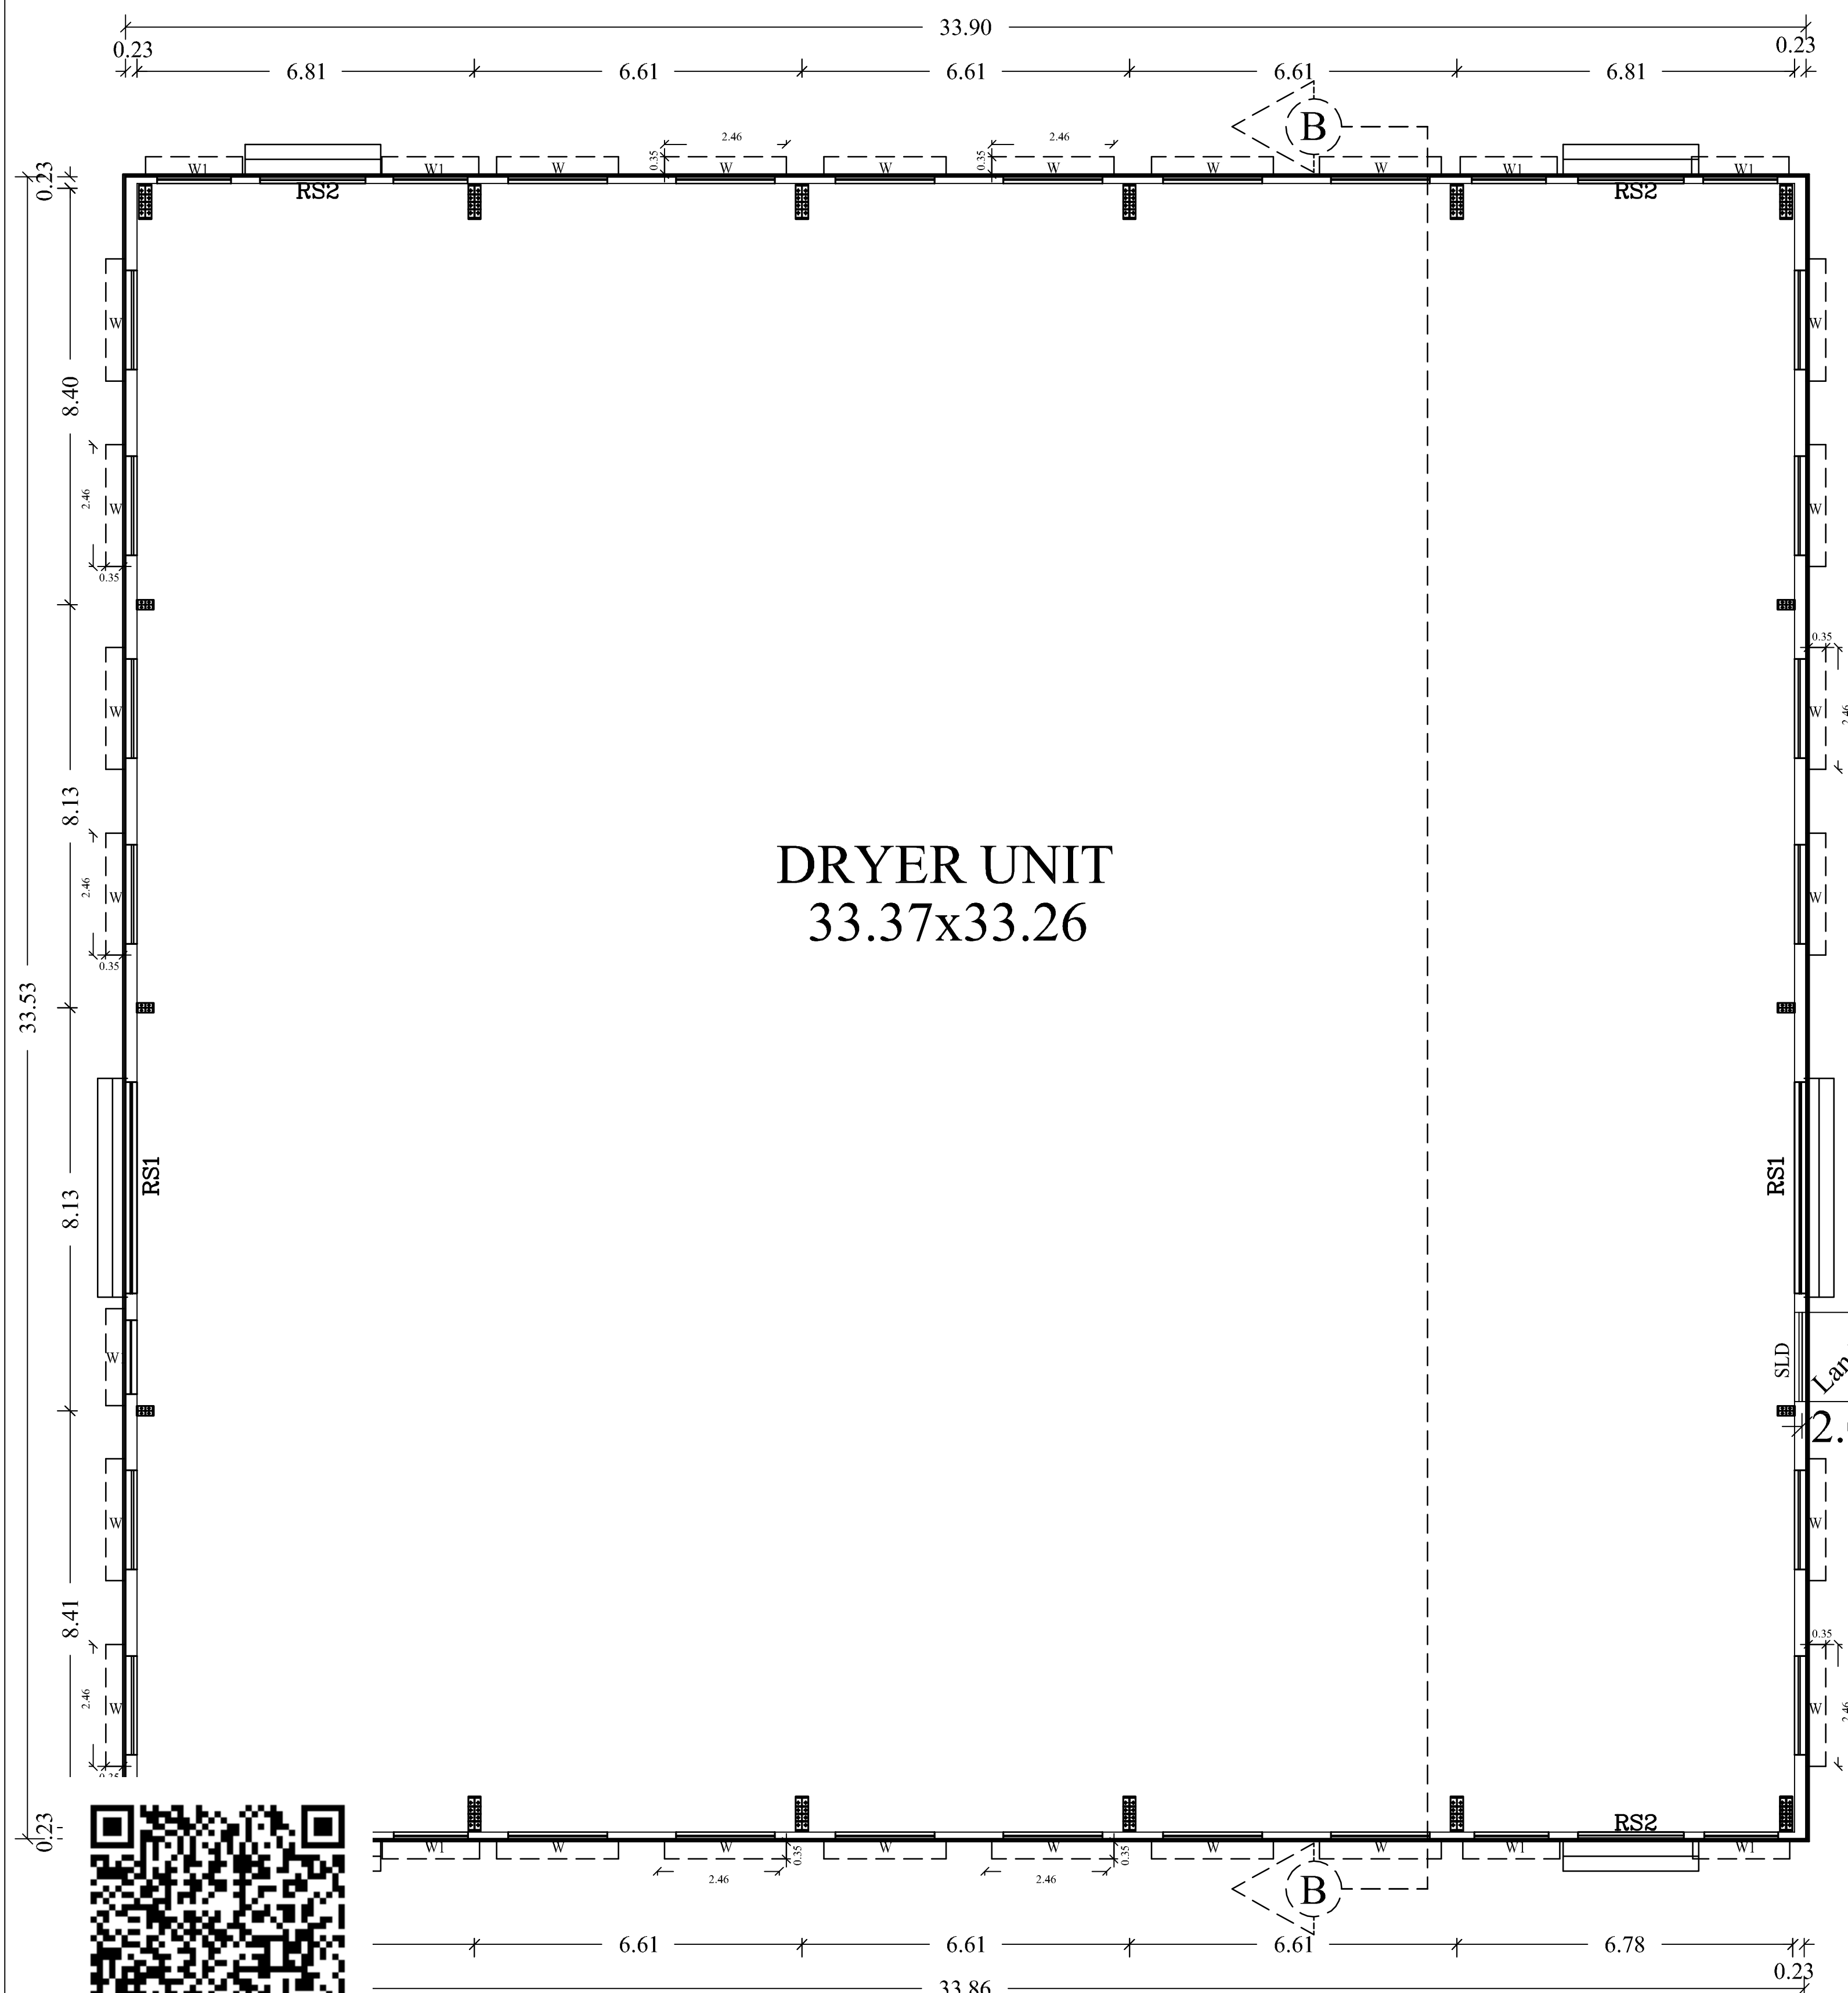

GROUND FLOOR PLAN
(DRYER UNIT BLOCK-2)

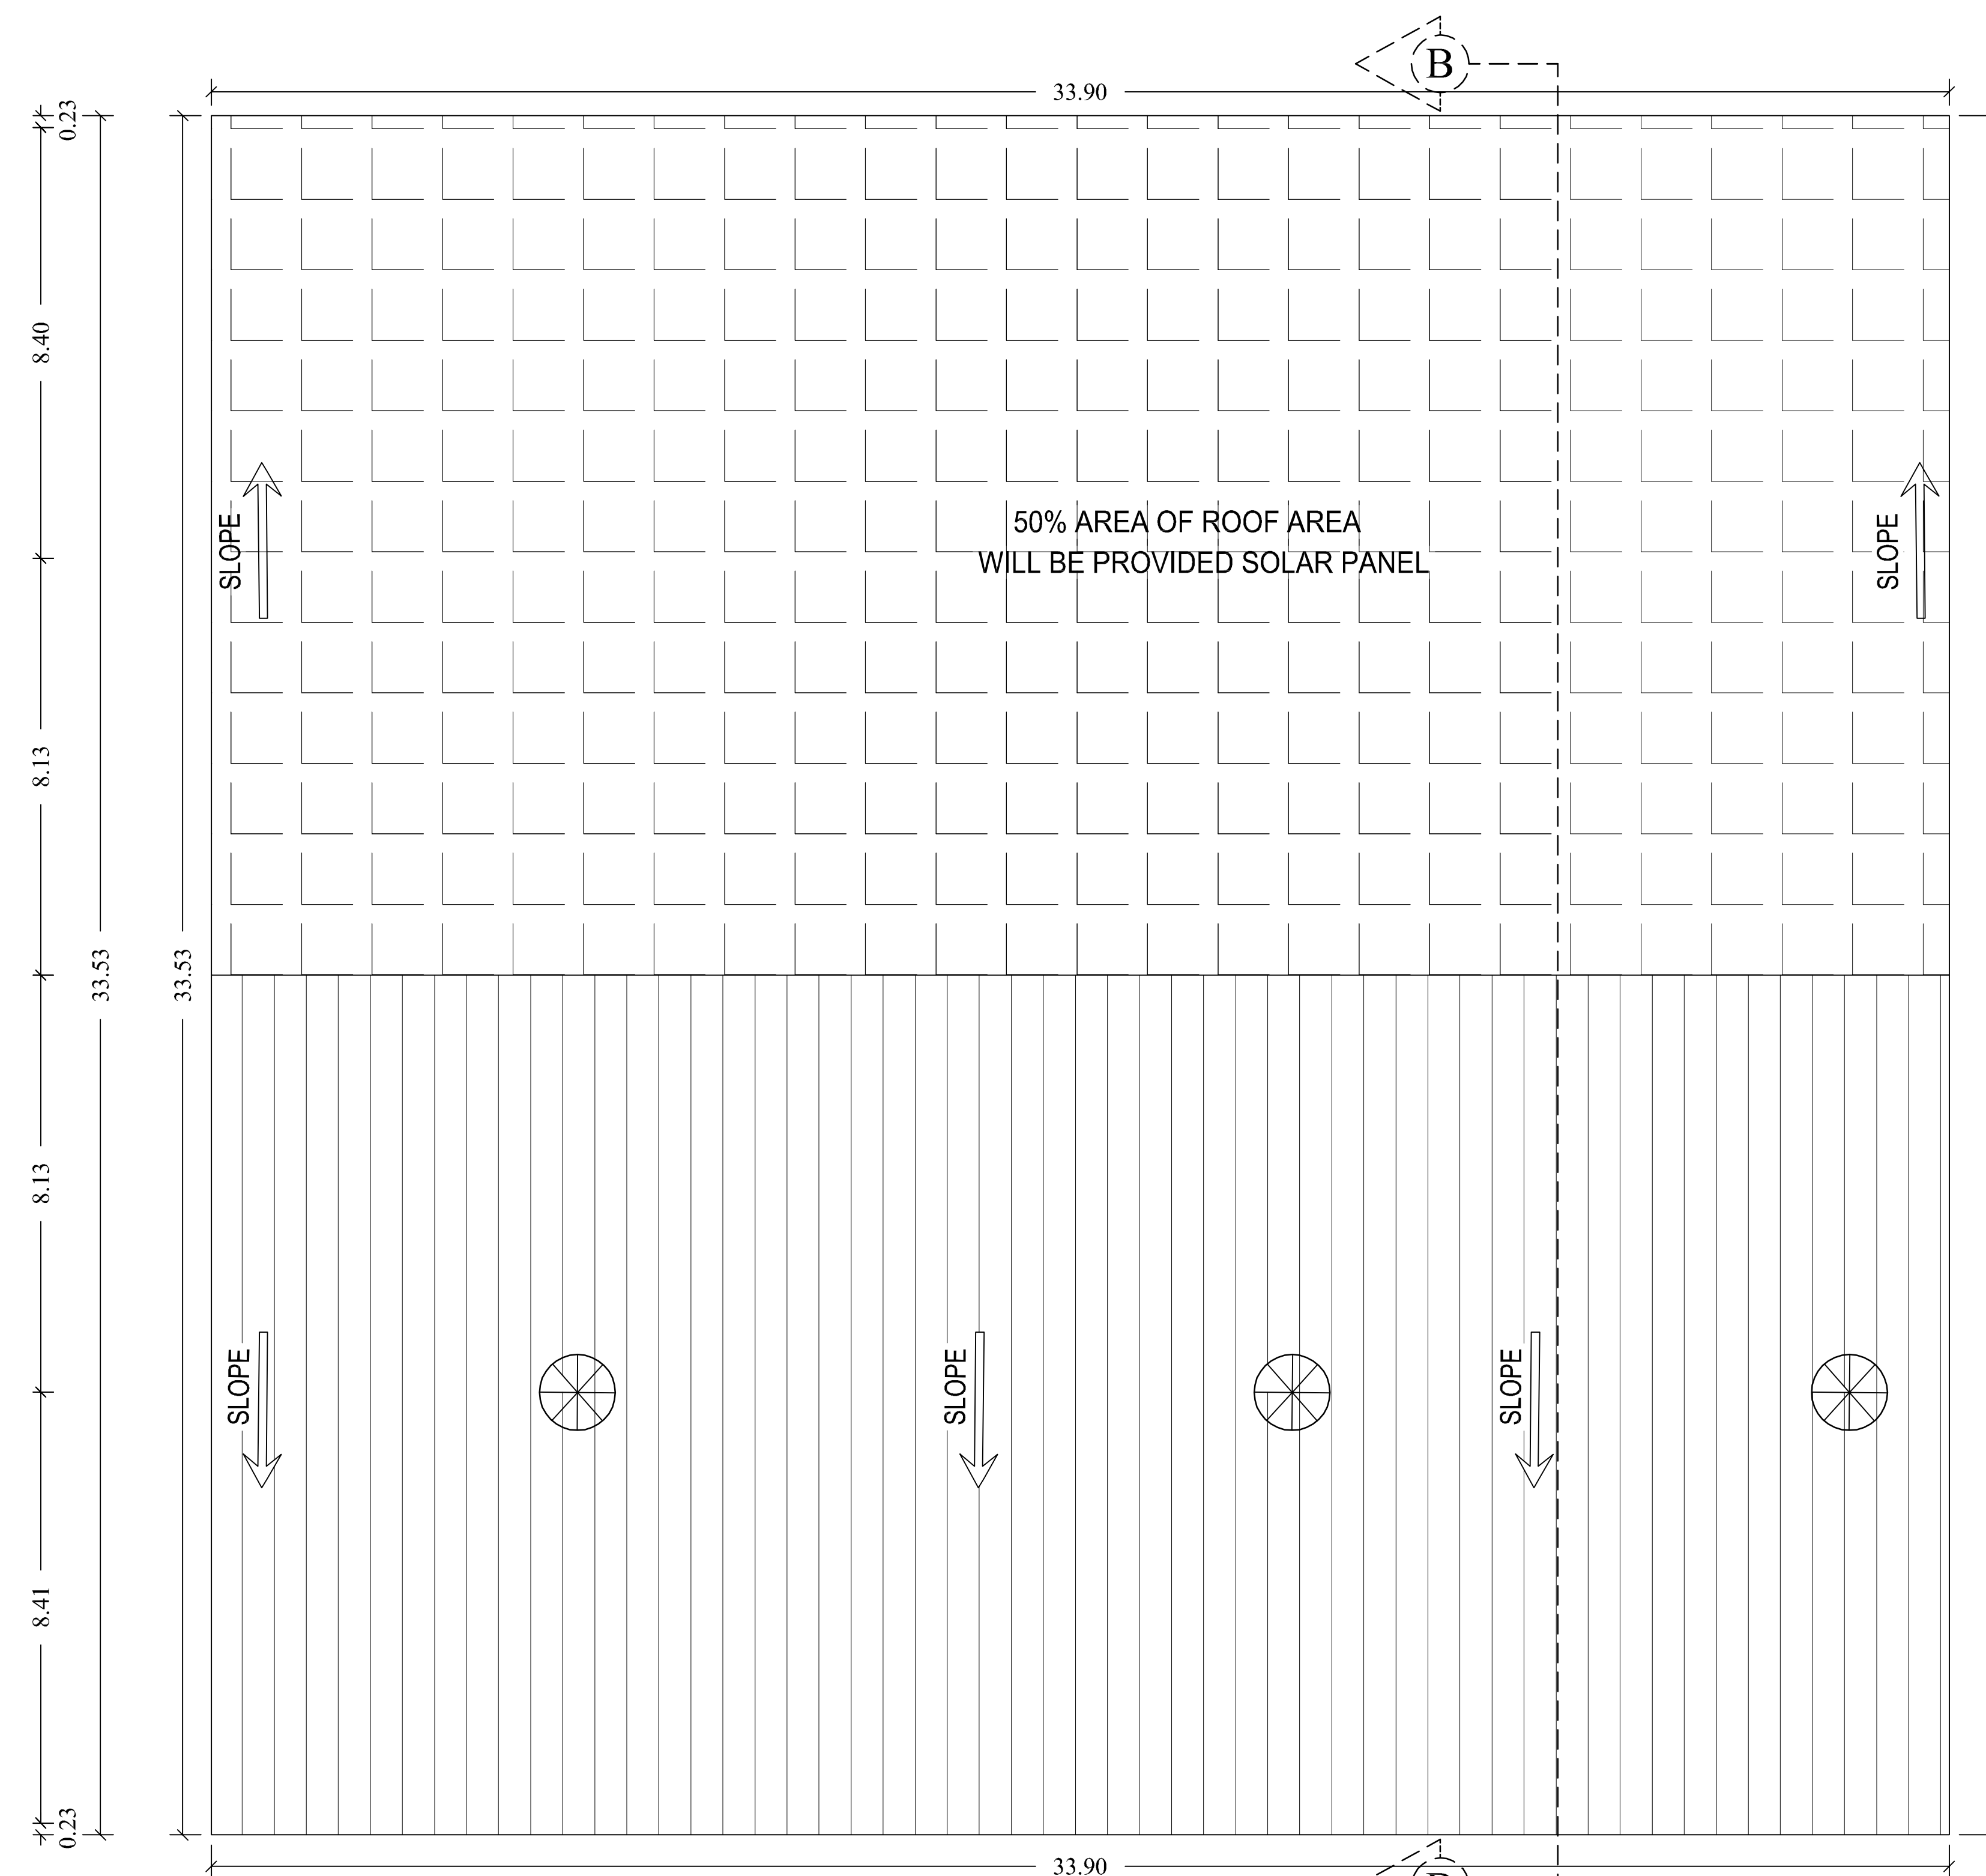

TERRACE FLOOR PLAN
(DRYER UNIT BLOCK-2)

PLAN SHOWING THE PROPOSED
CONSTRUCTION OF INDUSTRIAL (RICE MILL)
BUILDING IN S.Nos:198/1A,198/1B,199/2,
199/3,200/1B,200/2B,201/2B2,201/2D1,
MEDUR VILLAGE,PONNERI TALUK,
TIRUVALLUR DISTRICT.
MINJUR PANCHAYAT UNION,
MEDUR VILLAGE PANCHAYAT.

(ANNEXURE-VI)GREEN CATEGORY
Mfg. Of RICE MILL

JOINERY DETAILS

RS-1	ROLLING SHUTTER	4.50 X 4.00
RS-2	ROLLING SHUTTER	2.50 X 4.00
MD	DOOR	1.80 X 2.14
D2	DOOR	0.90 X 2.14
SLD	SLIDING DOOR	1.80 X 2.14
W	WINDOW	2.00 X 1.52
W1	WINDOW	1.50 X 1.52
V	VENTILATOR	0.90 X 0.90

COLOUR INDEX

PROPOSED

SCALE 1: 100

ALL DIMENSIONS ARE IN METRES

WORKERS DETAILS

MALE	10 Nos
FEMALE	10 Nos
NUMBER OF WORKERS	20 Nos

MACHINERY DETAILS-RICE MILL UNIT BLOCK-1

Sl No	Name of the Machinery	Each H.P	Qty	Total HP
1	Elevator	1.5	20	30.00
2	Length Grader	15	01	15.00
3	Sifter 2	10	01	10.00
4	Silky 2	50	01	50.00
5	Silky 1	50	01	50.00
6	Whitener 3	40	01	40.00
7	Whitener 2	40	01	40.00
8	Whitener 1	40	01	40.00
9	Sepreter	15	01	15.00
10	Rubberseller	20	01	20.00
11	DE-Stoner	15	01	15.00
12	Silky Cyclone	15	01	15.00
13	Whitener Cyclone	15	01	15.00
14	Paddy Cyclone	15	01	15.00

MACHINERY DETAILS-DRYER UNIT BLOCK-2

Sl No	Name of the Machinery	Each H.P	Qty	Total HP
1	Paddy de -r toner	15	01	15.00
2	Paddy Blower	15	01	15.00
3	Paddy Dryer	40	02	80.00
4	Paddy Bed Dryer	50	01	50.00
5	Par Boiling Unit	30	01	30.00
6	Boiler	50	01	50.00
	TOTAL			610.00






OWNERS SIGNATURE _____

Er. K.RATHINASAMY, M.E, M.I.E, FIV,
Structural Engineer Gr-I
CP Reg.No : CGLRGN/SE/GR-1/2019/06/011
Registered Engineer Gr-I
CP Reg. No : CGLRGN/RE/Gr-I/2019/06/005
No.W-391/A1 New No.14, Anna Nagar West,
Chennai-600101. Mob : 9444100510

STRUCTURAL ENGINEER

V.P. KRISHNAPRIYAN B.Arch.,
CA/2014/65850
Register Architect Gr-I
TCP Reg. No:CSLRGN/RA/GR-I/2019/06/006
CMDA RA/Gr-I/19/04/140
Arihant Majestic Towers, Jawaharlal Nehru Road
Chambdu, Chennai - 107. Mobile: 9566233942

ARCHITECT/ENGINEER

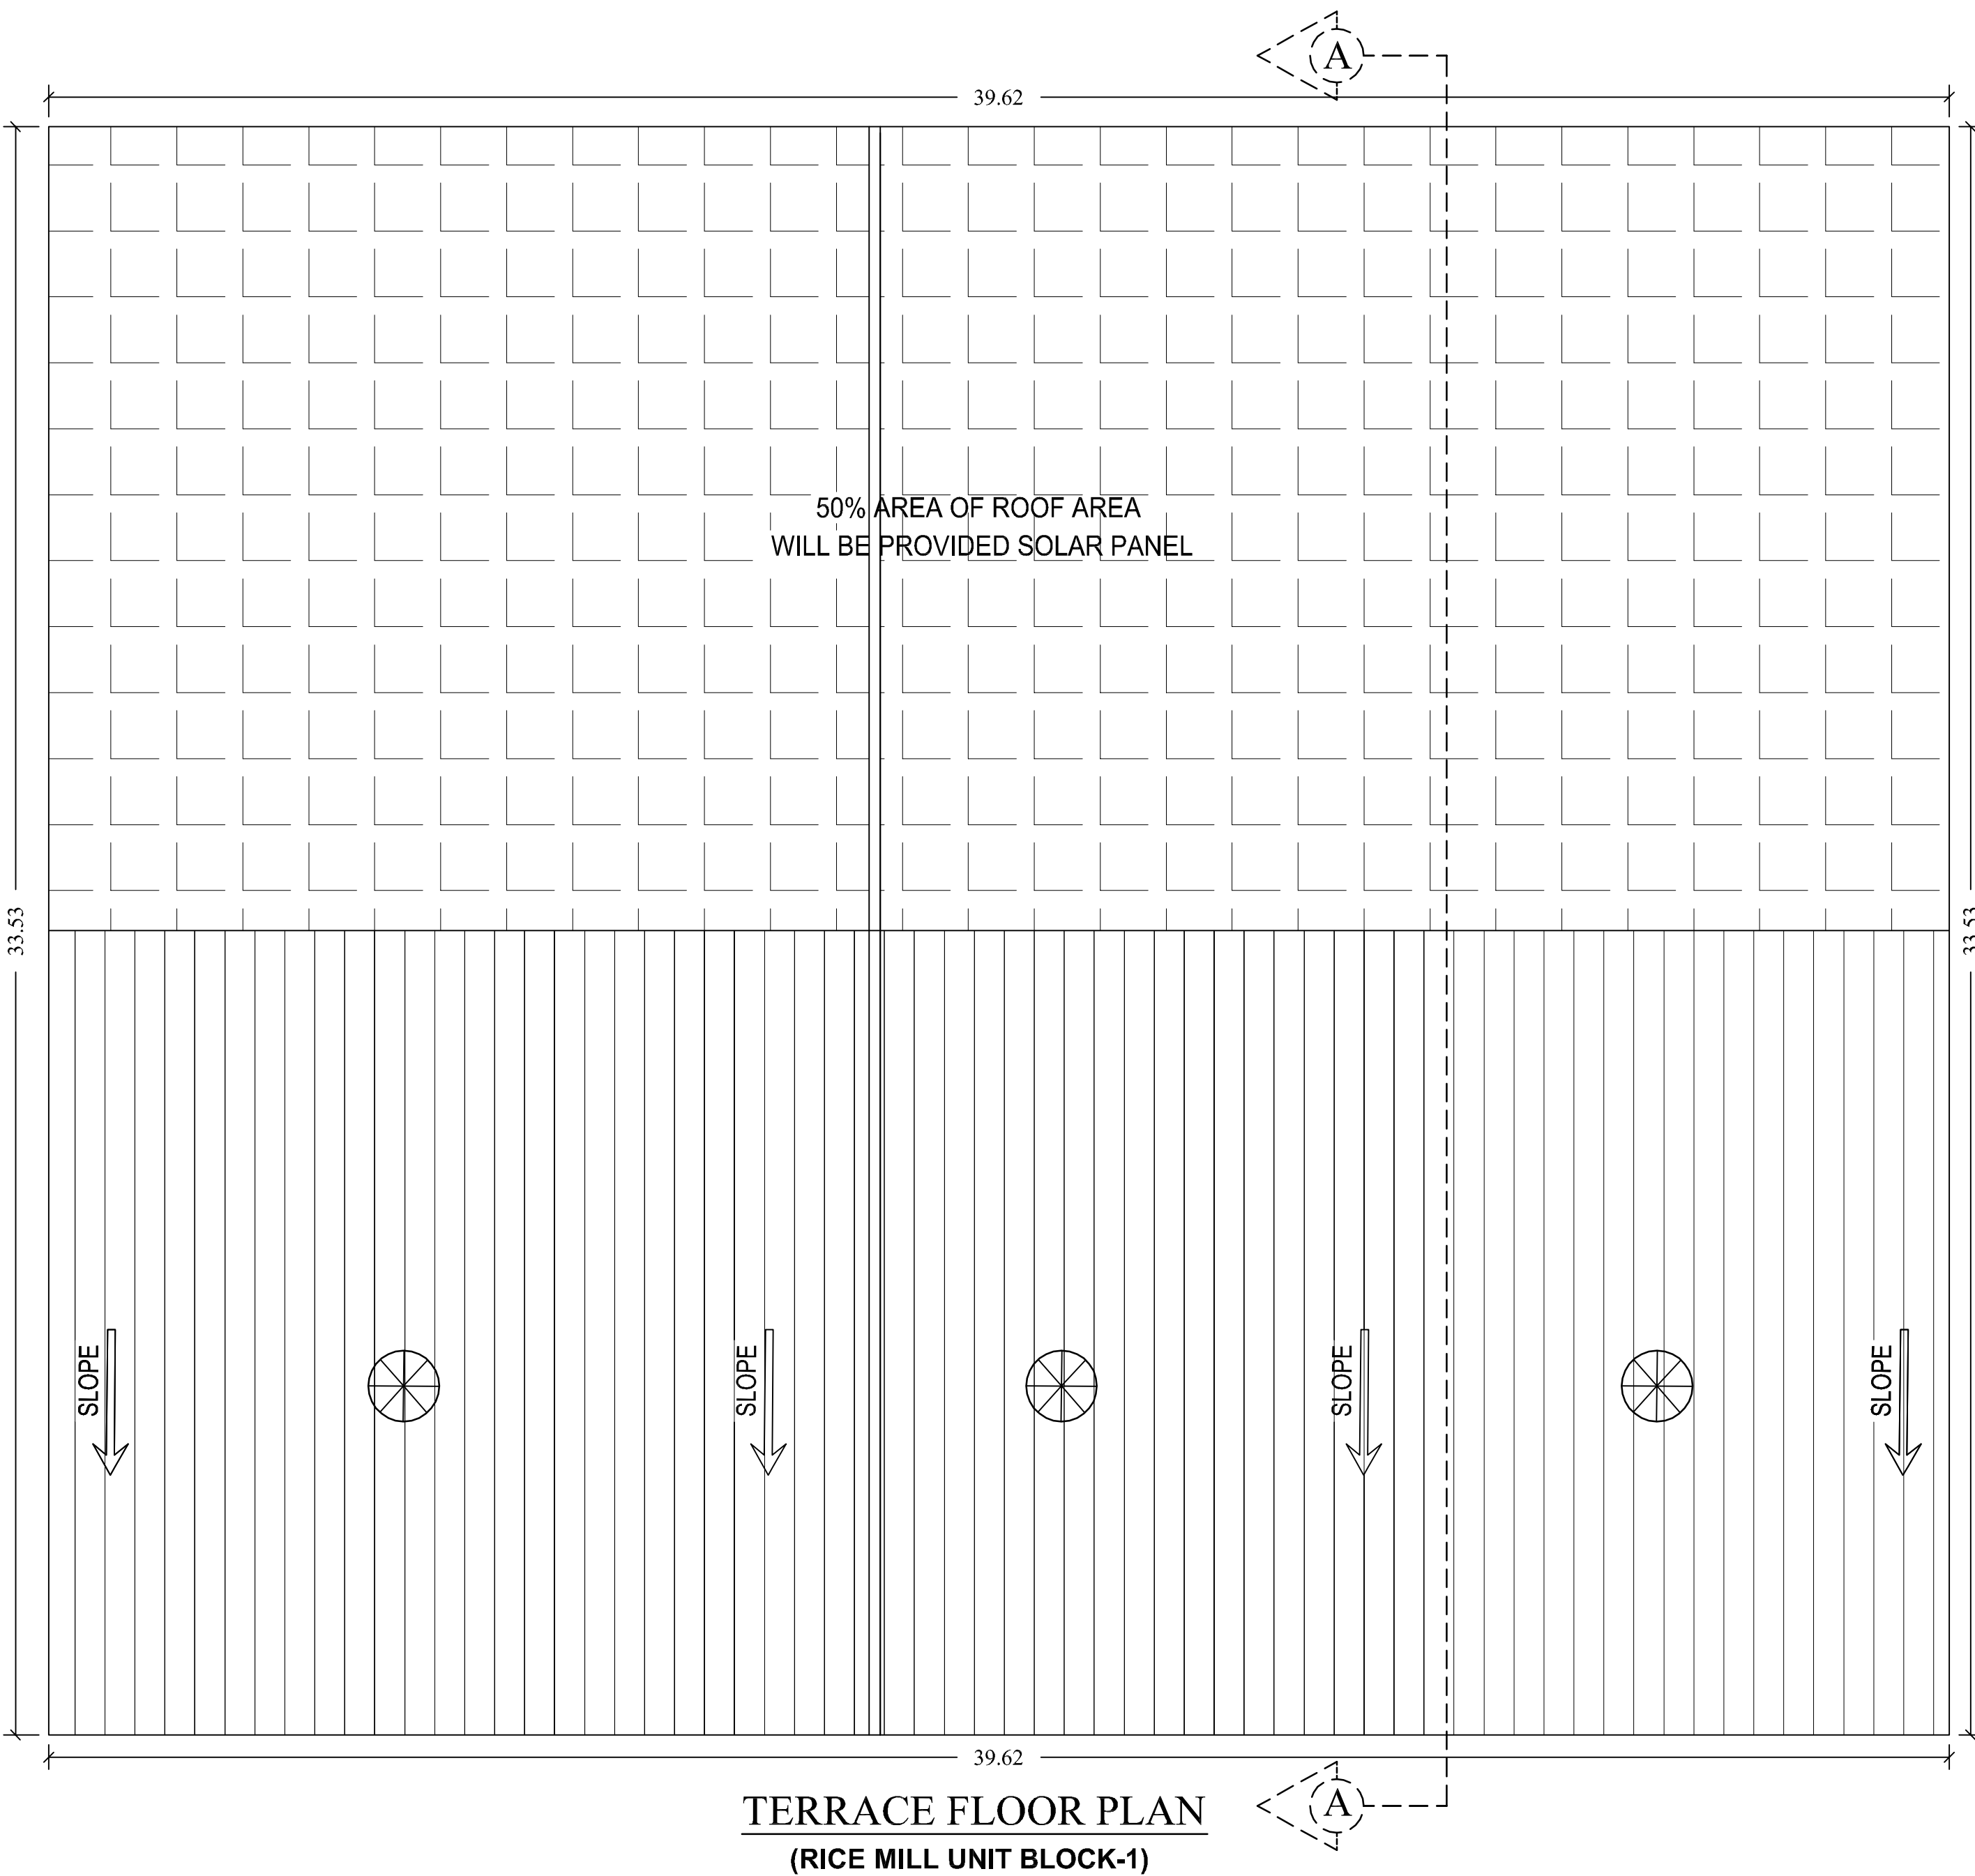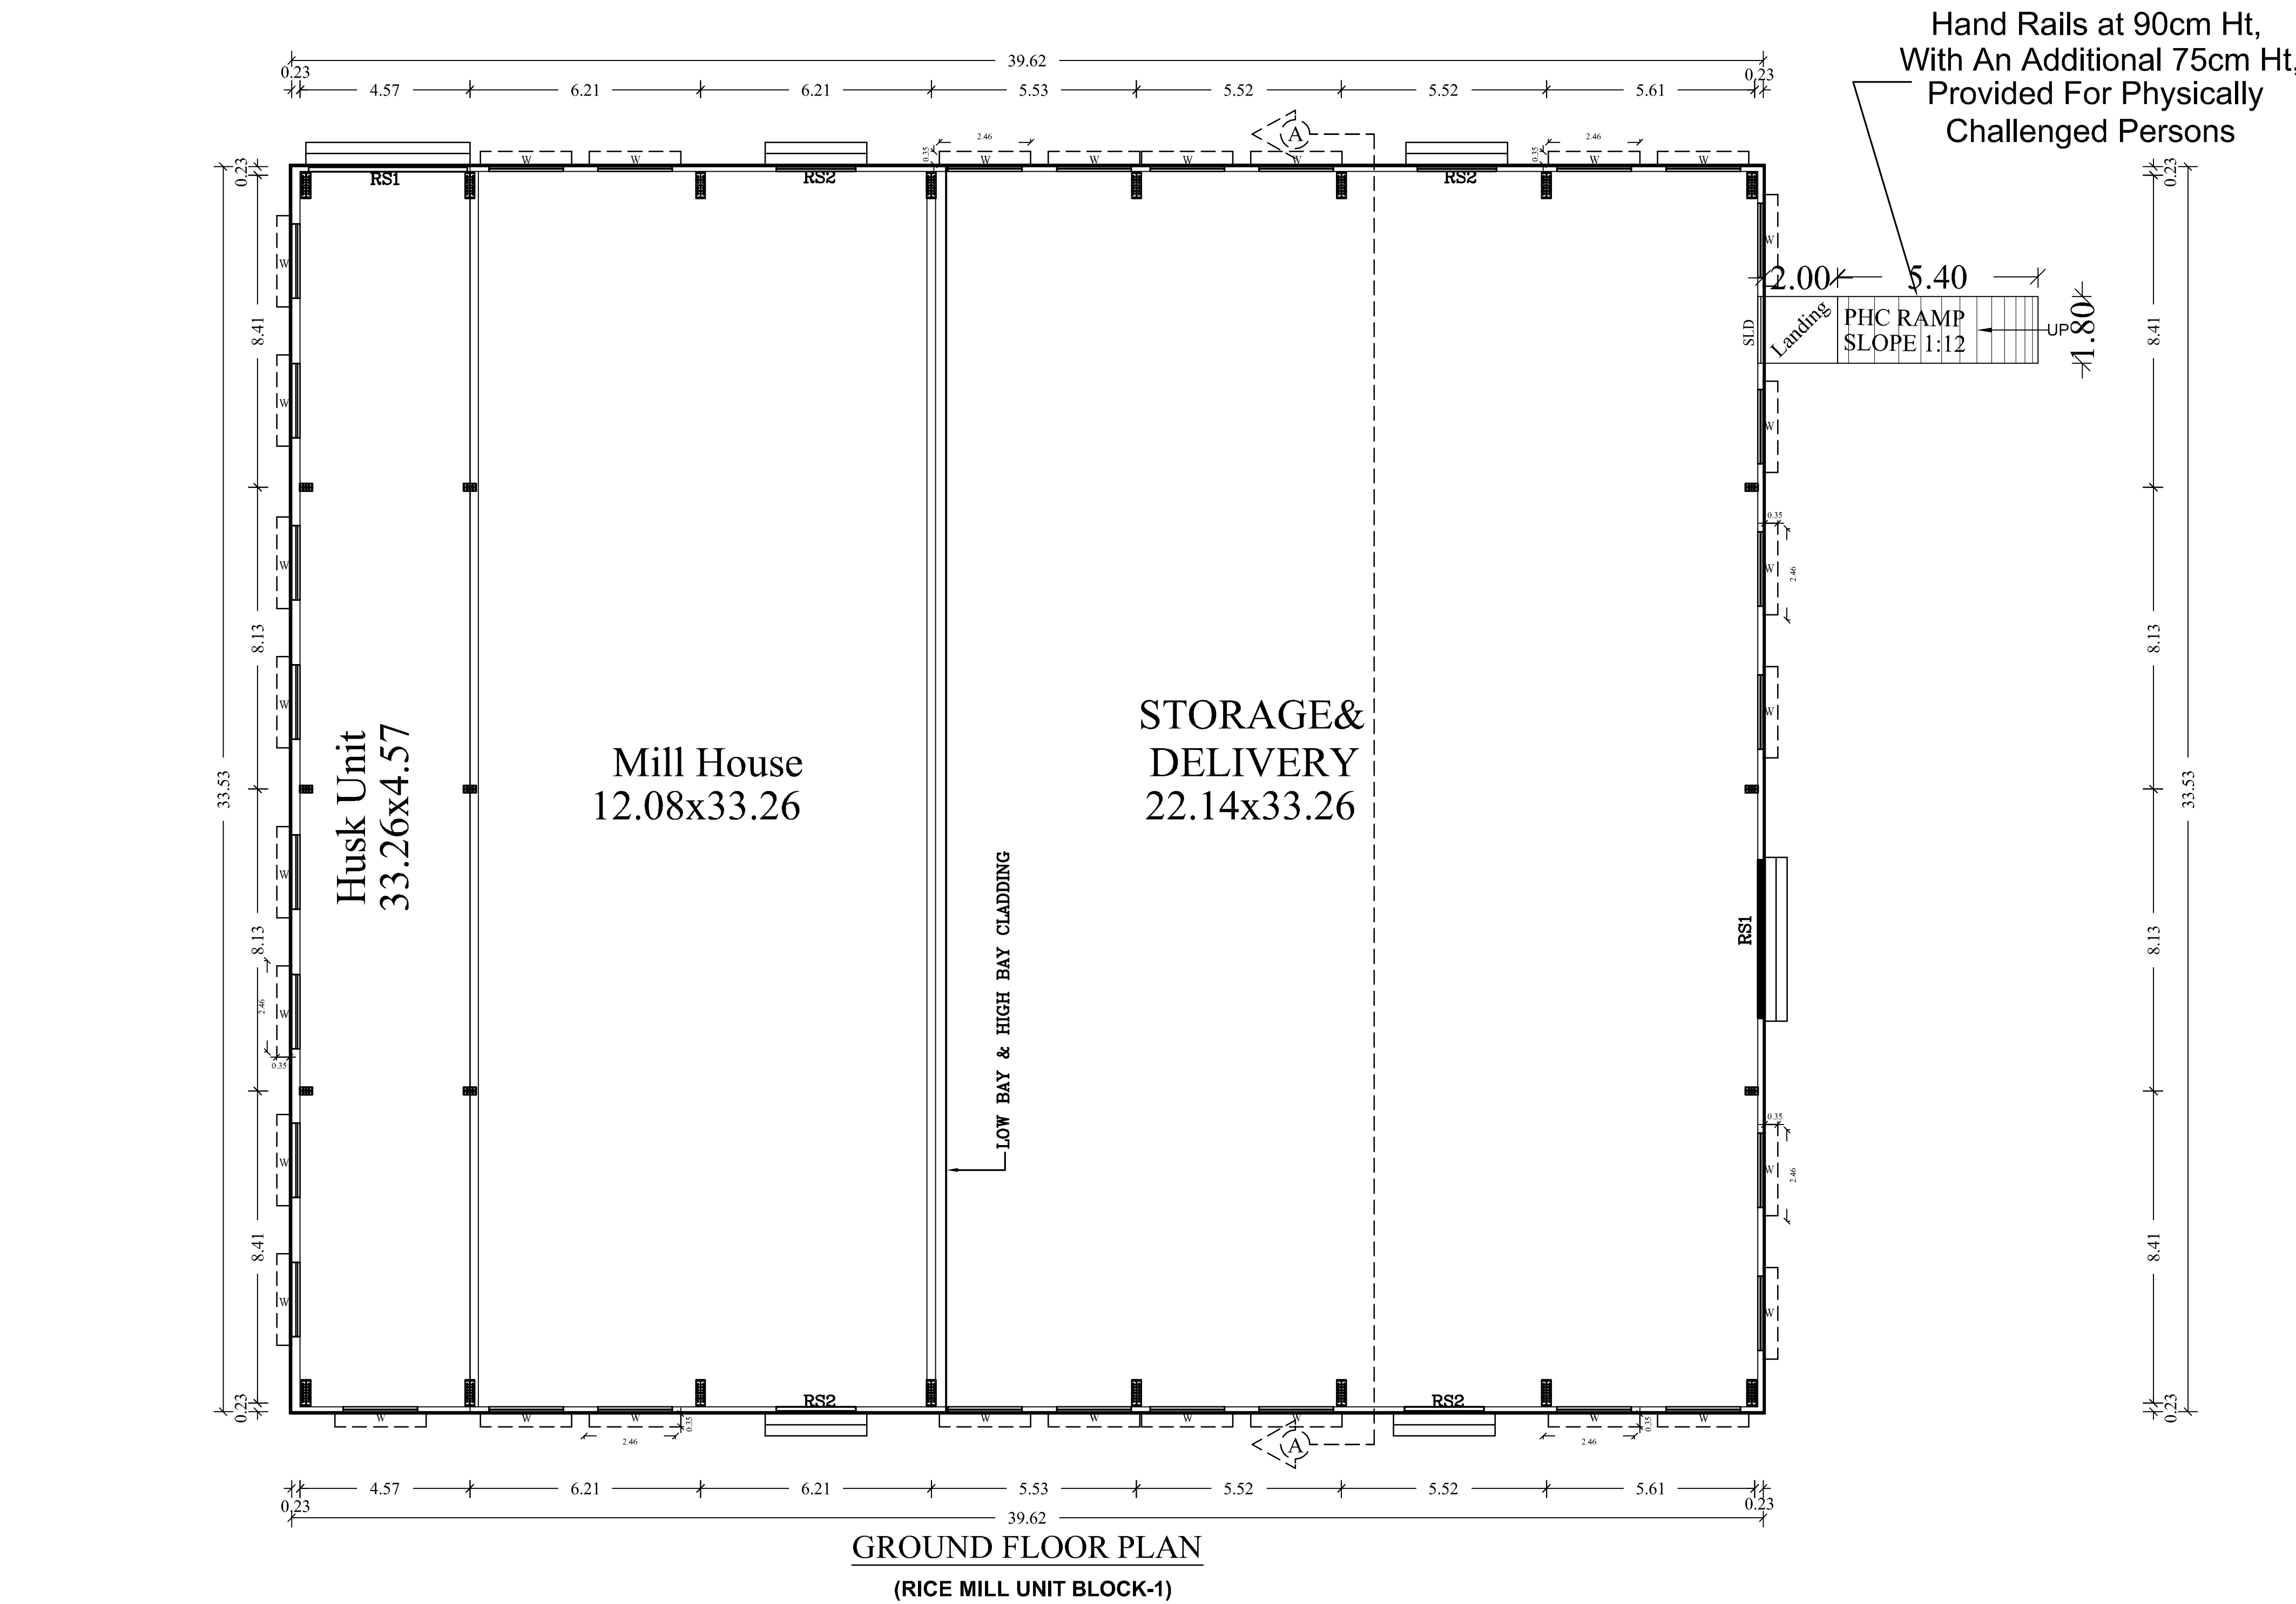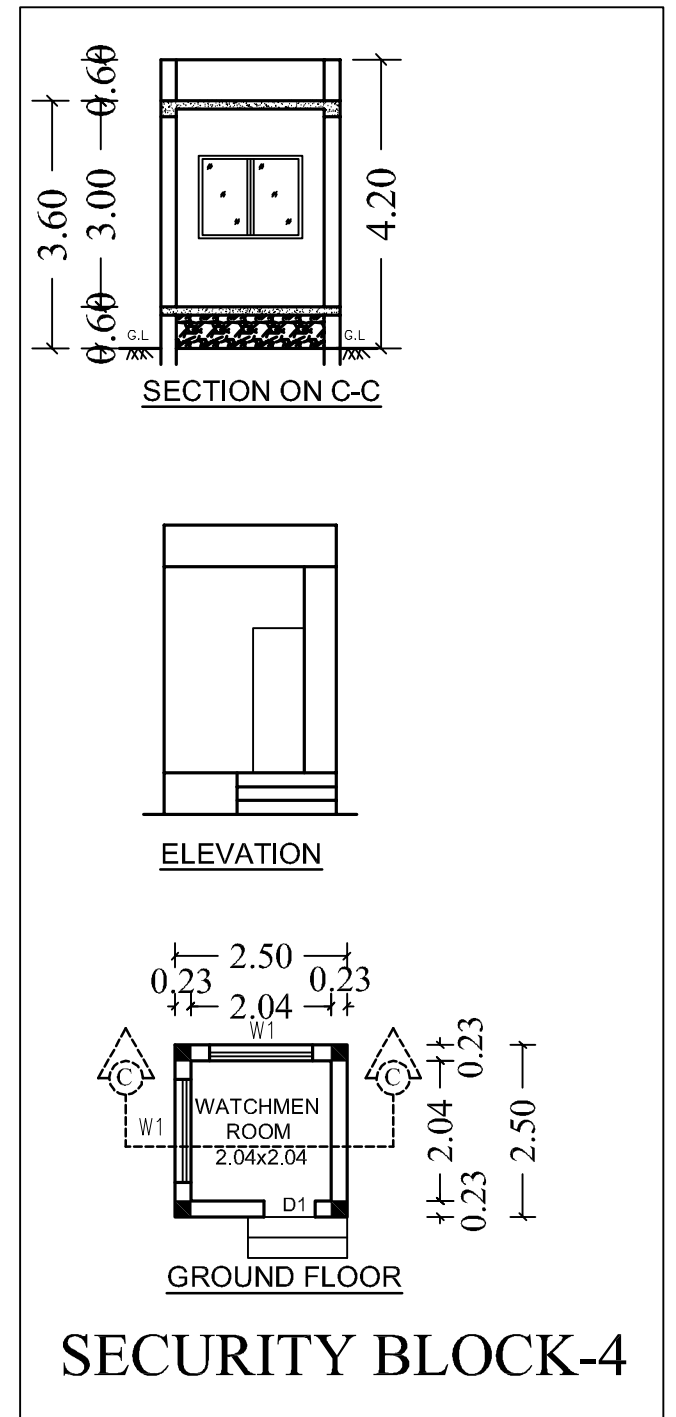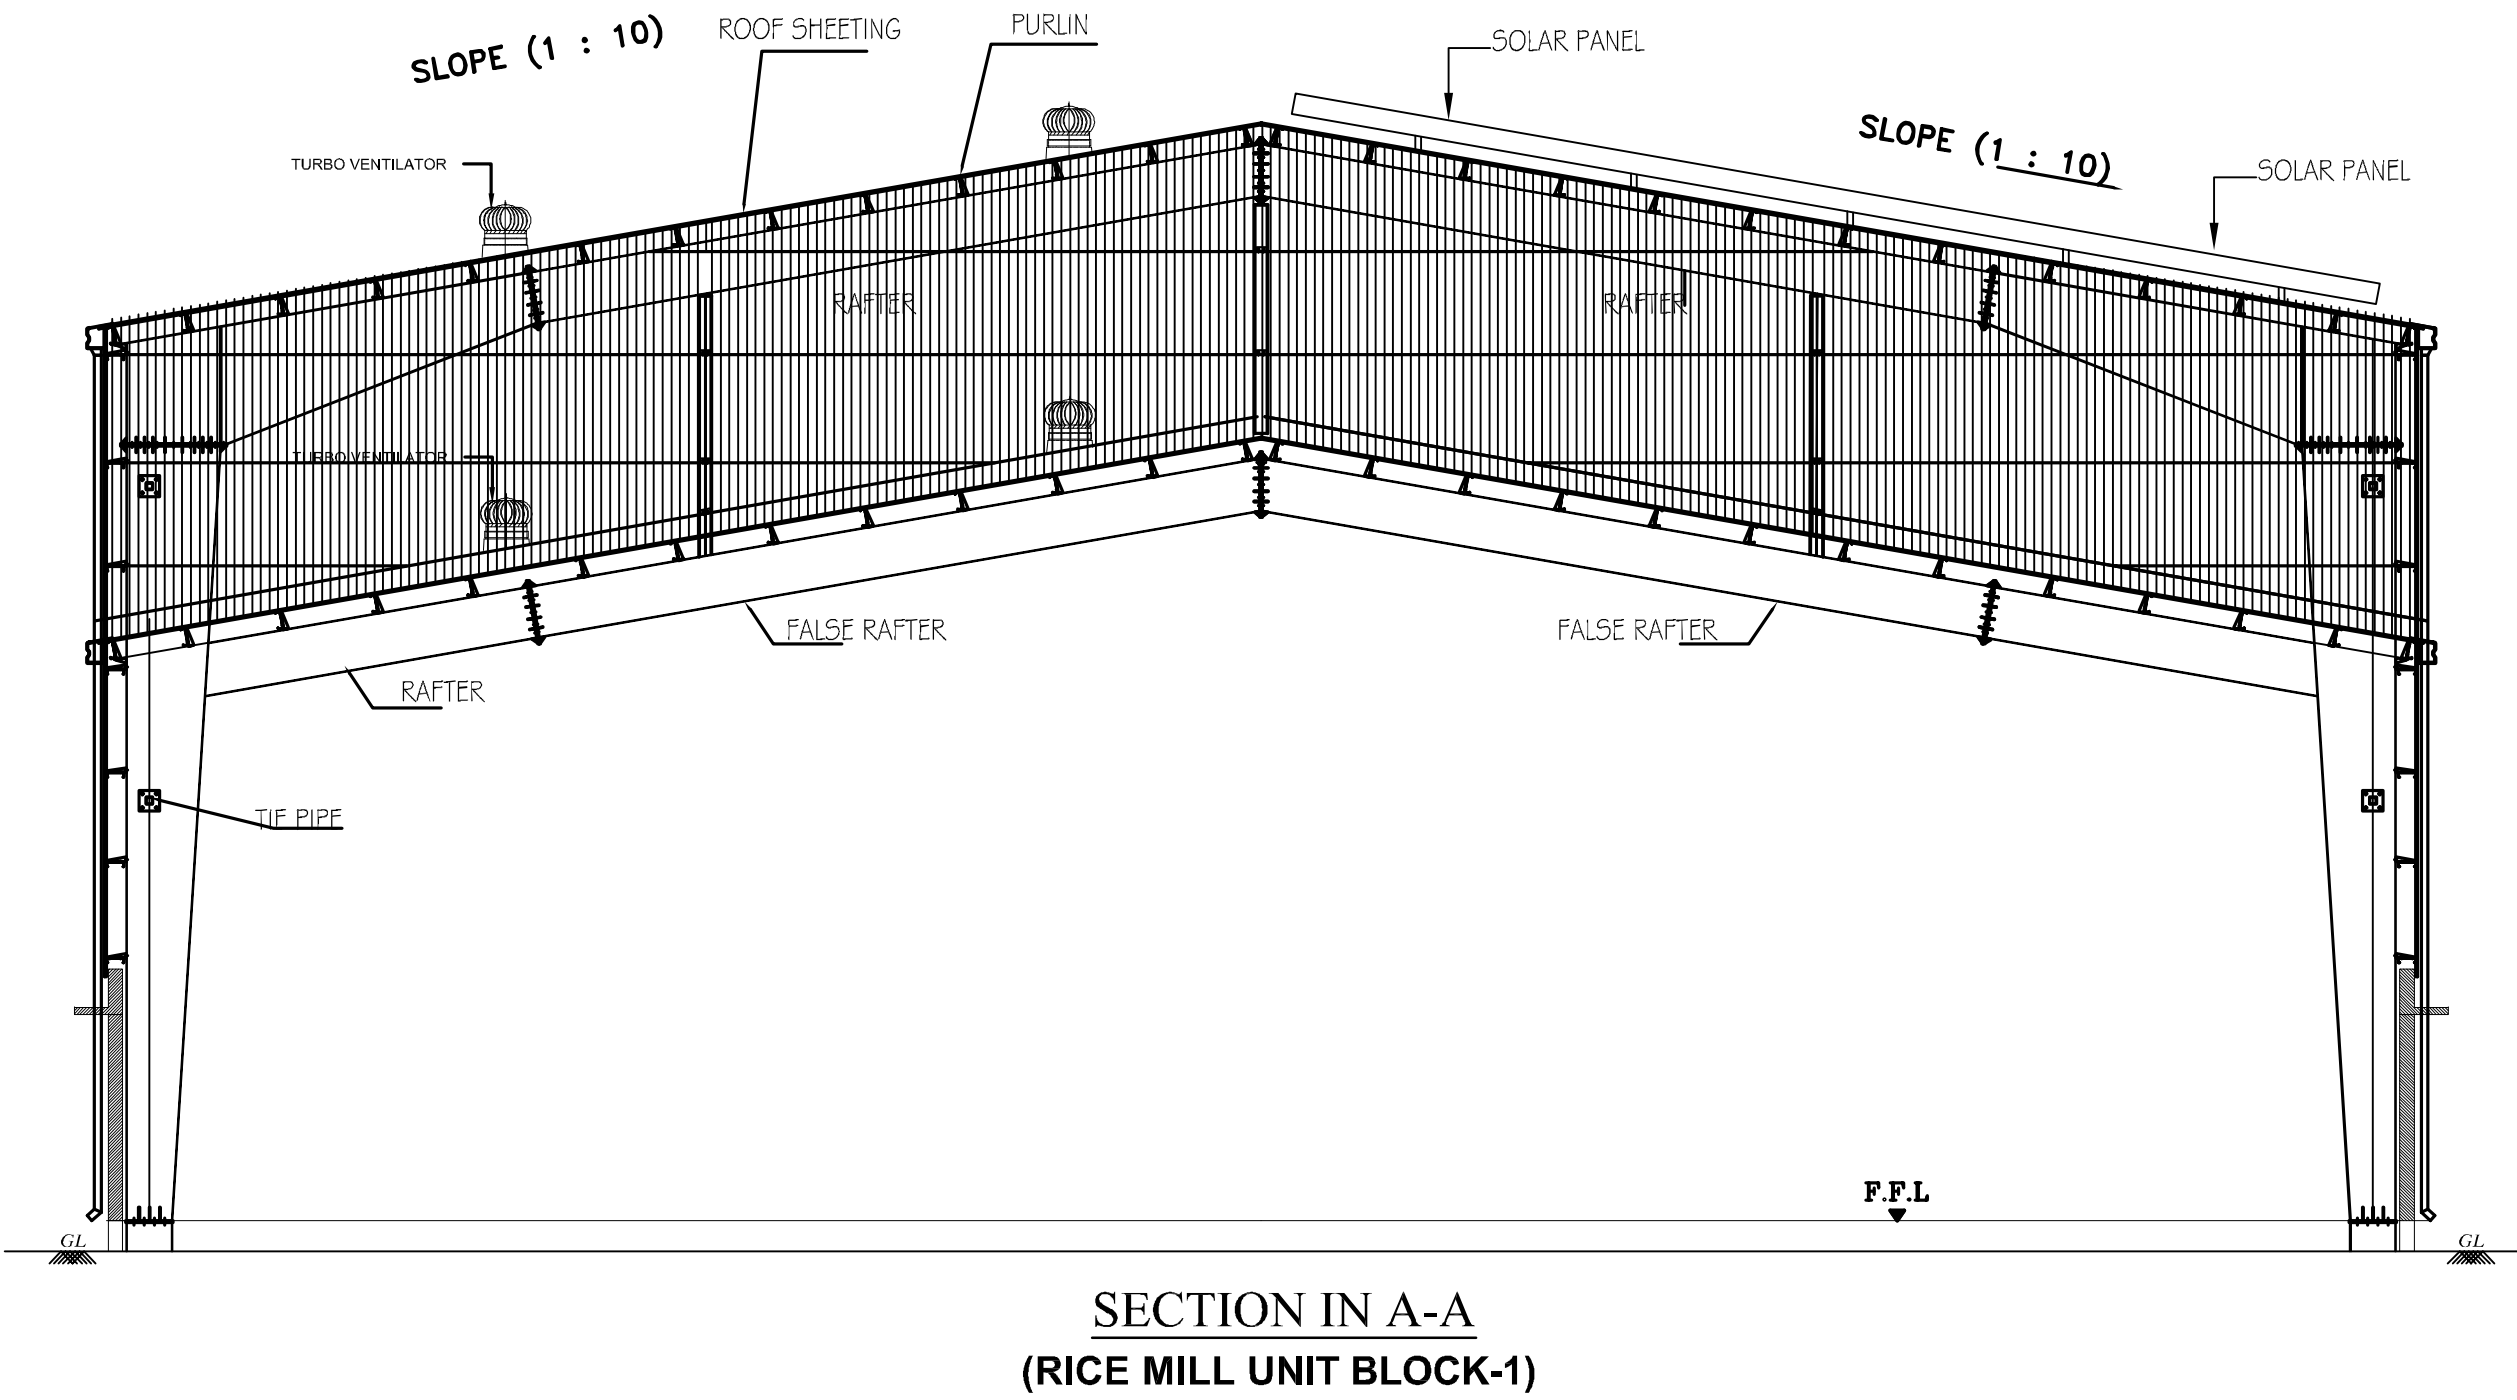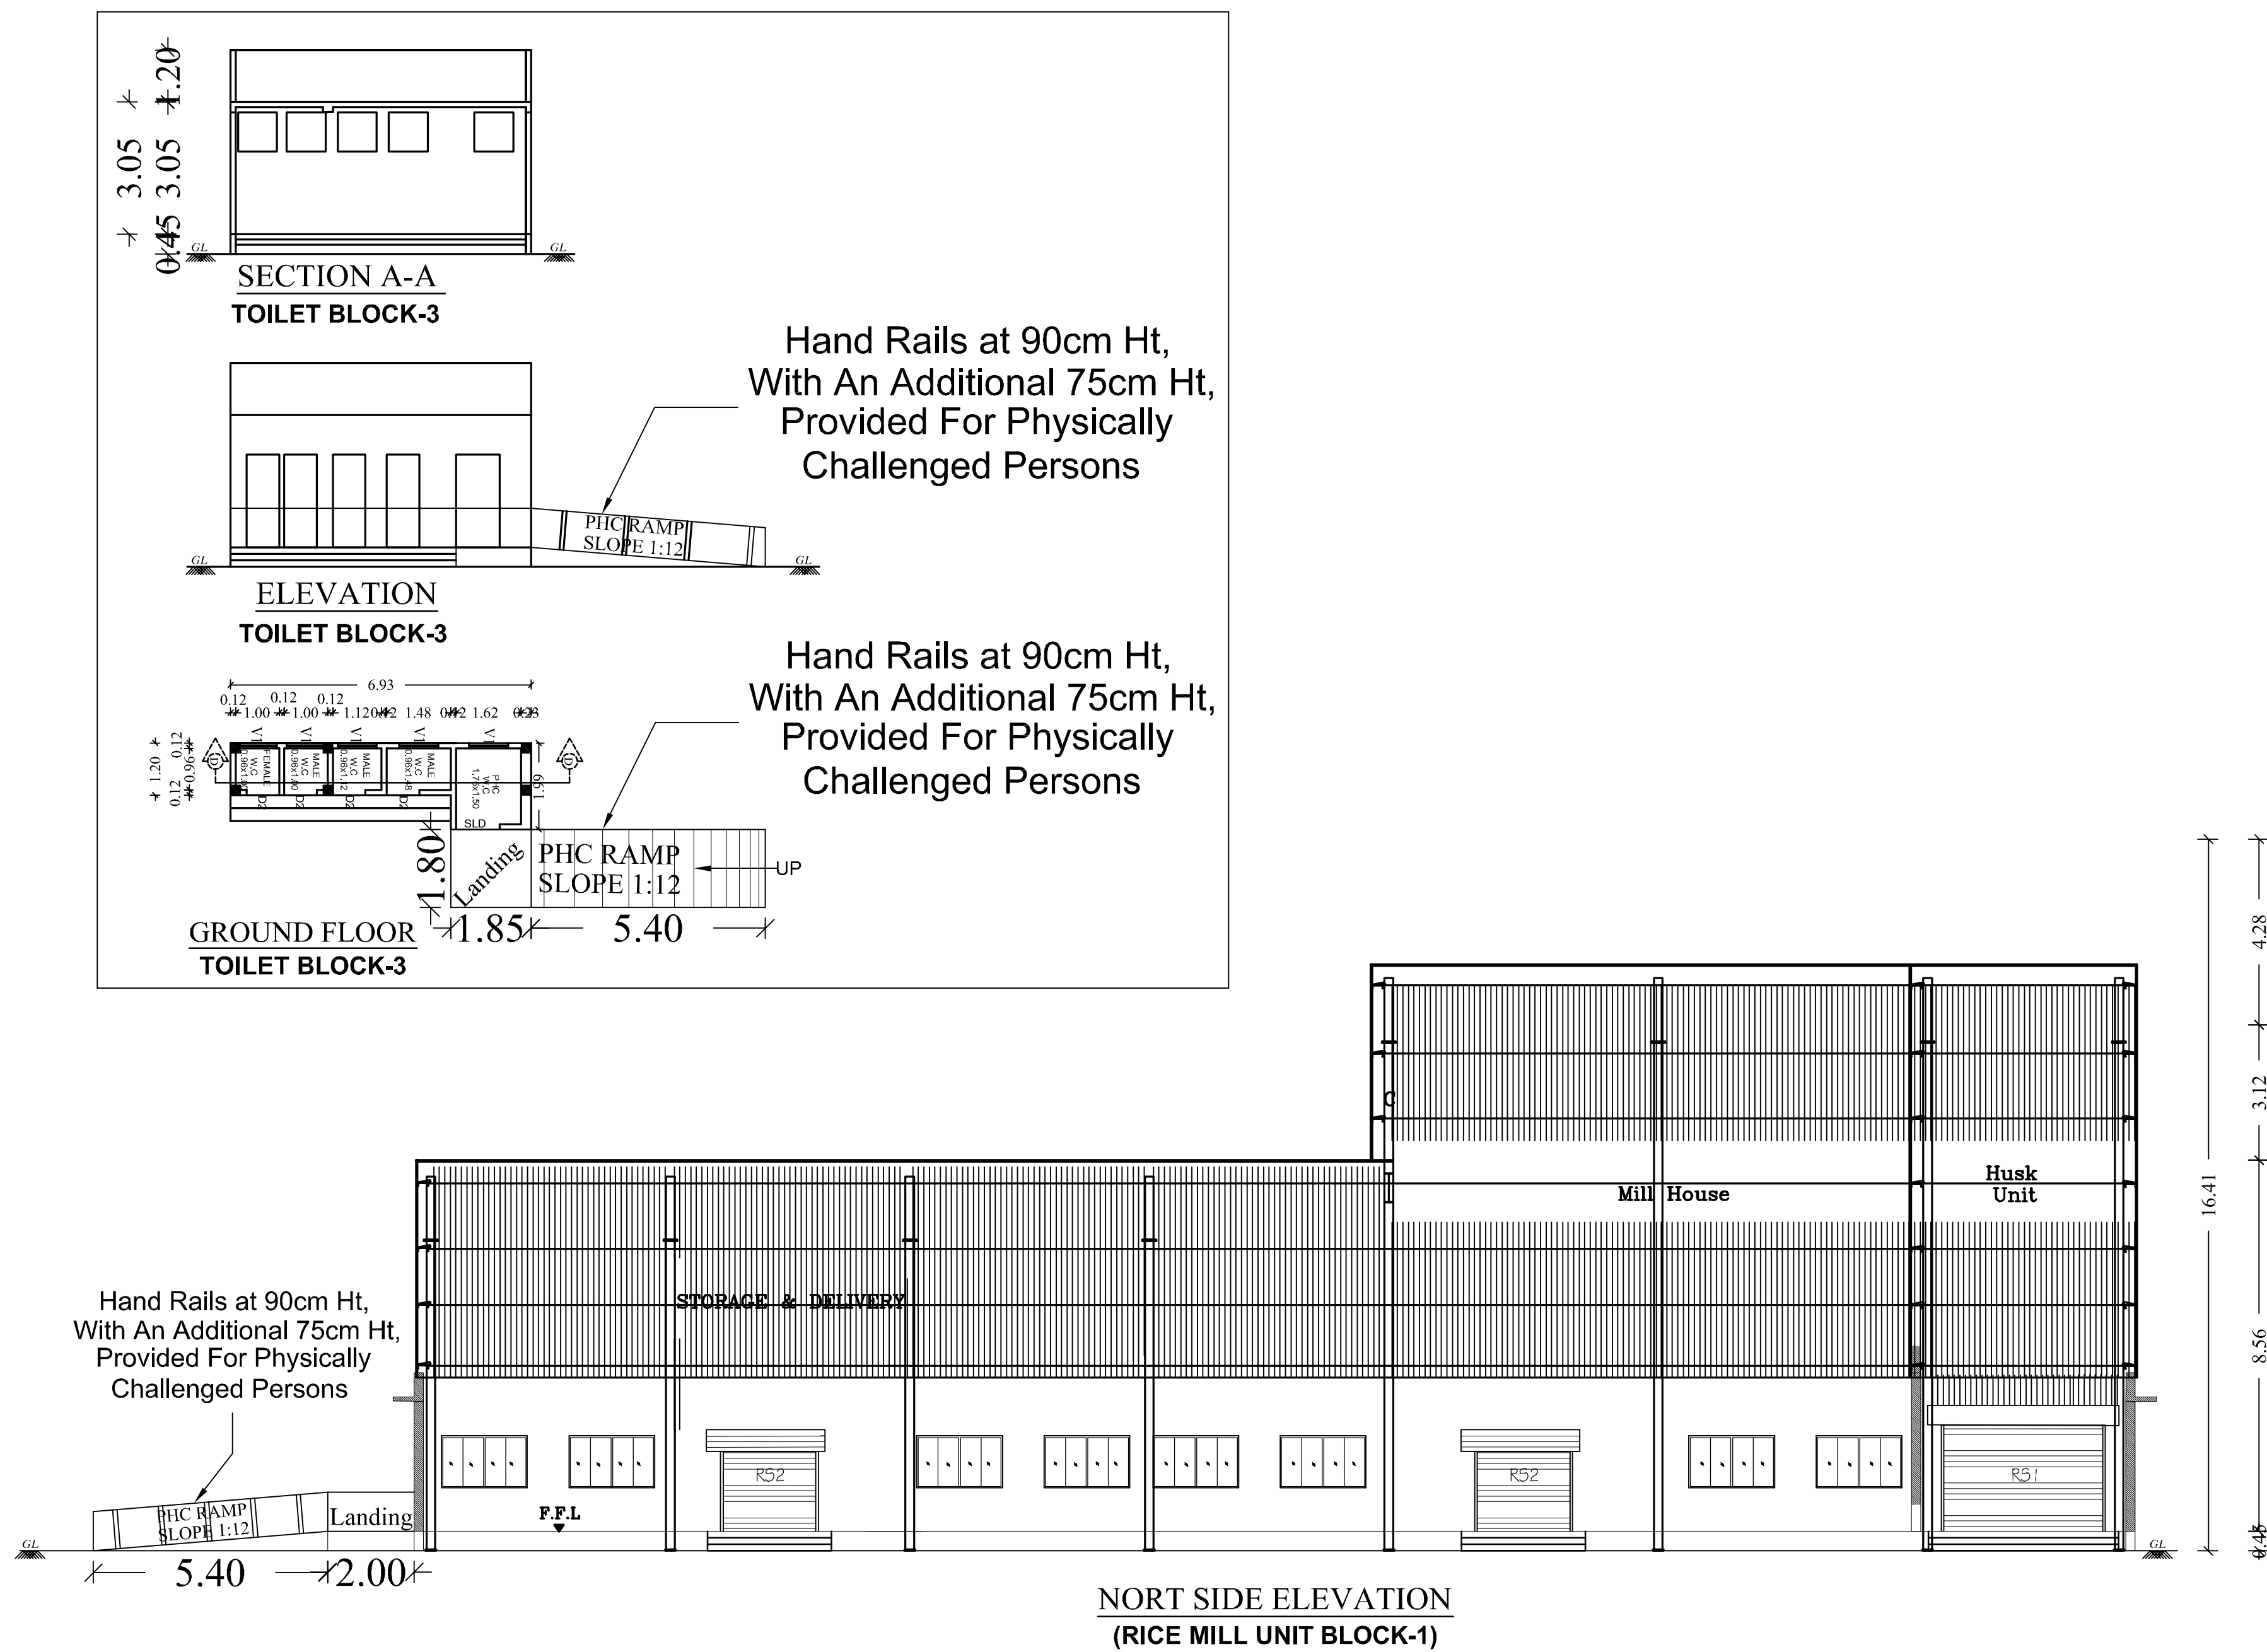

PLAN SHOWING THE PROPOSED CONSTRUCTION OF INDUSTRIAL (RICE MILL) BUILDING IN S.Nos:198/1A,198/1B,199/2, 199/3,200/1B,200/2B,201/2B2,201/2D1, MEDUR VILLAGE,PONNERI TALUK, TIRUVALLUR DISTRICT. MINJUR PANCHAYAT UNION, MEDUR VILLAGE PANCHAYAT.

(ANNEXURE-VI)GREEN CATEGORY Mfg. Of RICE MILL

SPECIFICATION

FOUNDATION
FOUNDATION AND BASEMENT IN RCC COLUMN AND PLINTH BEAM OVER A BED OF RCC 1:4:8, 6"THICK AS PER STRUCTURAL DETAILS.

SUPER STRUCTURE:-
SUPER STRUCTURE IN23 TH. ,11.5TH. COUNTRY BURNT BRICK WALLS WITH CEMENT MORTOR 1:5

RCC MEMBERS
FOOTING , COLUMNS, PLINTH BEAMS ,LINTEL, SUNSHADE, FLOOR, ROOF BEAMS, SLABS & STAIR WITH RCC 1:1.5:3 USING 20MM NOMINAL SIZE BROCKEN STONES.

PLASTERING
WALLS INSIDE & OUTSIDE IN CM 1:5, 12mm TH. CEILING IN CM 1:3 9mm TH.

PAINTING
FINISHING THE WALL , CEILING WITH CEMENT PAINT OVER & PRIMING COAT

FLOORING
FINISHING THE FLOOR WITH 20 TH GRANO FLOORING OVER A BED OF PCC 1:4:8 6"TH. AND RIVER SAND

DOORS &WINDOWS
DOORS WITH COUNTRY WOODEN FRAMES , 32 TH. FLUSH DOOR SHUTTERS , SS FASTENINGS , PAINT FINISH

WINDOWS WITH MEDIUM ANODISED ALUMINIUM OPENABLE SHUTTERS WITH 4 mm GLASS & STANDARD FASTENINGS

AREA DETAIL:

				Sq.m
TOTAL PLOT AREA AS PER PATTa				8426.00
SUPERIMPOSED AREA				8507.37
SL. NO	BUILDING NAME	FSI IN Sq m	NON FSI IN Sq m	TOTAL AREA IN Sq m
1.	RICE MILL UNIT BLOCK-1			
	GROUND FLOOR	1328.51	-	1328.51
2.	DRYER UNIT BLOCK-2			
	GROUND FLOOR	1136.67	-	1136.67
3.	TOILET BLOCK-3			
	GROUND FLOOR	9.78	-	9.78
4.	SECURITY BLOCK-4			
	GROUND FLOOR	-	6.25	6.25
	TOTAL	2474.96	6.25	2481.21

REFERENCE

DESCRIPTION	CALCULATION	REQUIRED	PROPOSED
PLOT COVERAGE	$\frac{2474.96}{8426.00} \times 100$	75%	29.37%
FLOOR SPACE INDEX	$\frac{2474.96}{8426.00}$	1.5	0.29

PARKING CALCULATION

DESCRIPTION	REQUIRED	PROVIDED
Lorry Parking-Workshop area/750 = 2465.18/750=4.0	04 Nos	06 Nos
Car Parking-Office area/150 = 0.00/150=0.0	00 Nos	03 Nos
T.W Parking-Workshop area/75 = 2465.18/75=33.0	33 Nos	50 Nos
Cycle Parking-Workshop area/75 = 2465.18/75=33.0	33 Nos	50 Nos


	COLOUR INDEX
	BOUNDARY
	PROPOSED
	EXISTING ROAD
	DRIVEWAY
SCALE 1: 200	ALL DIMENISIONS ARE IN METRES



OWNERS SIGNATURE

STRUCTURAL ENGINEER

ARCHITECT/ENGINEER

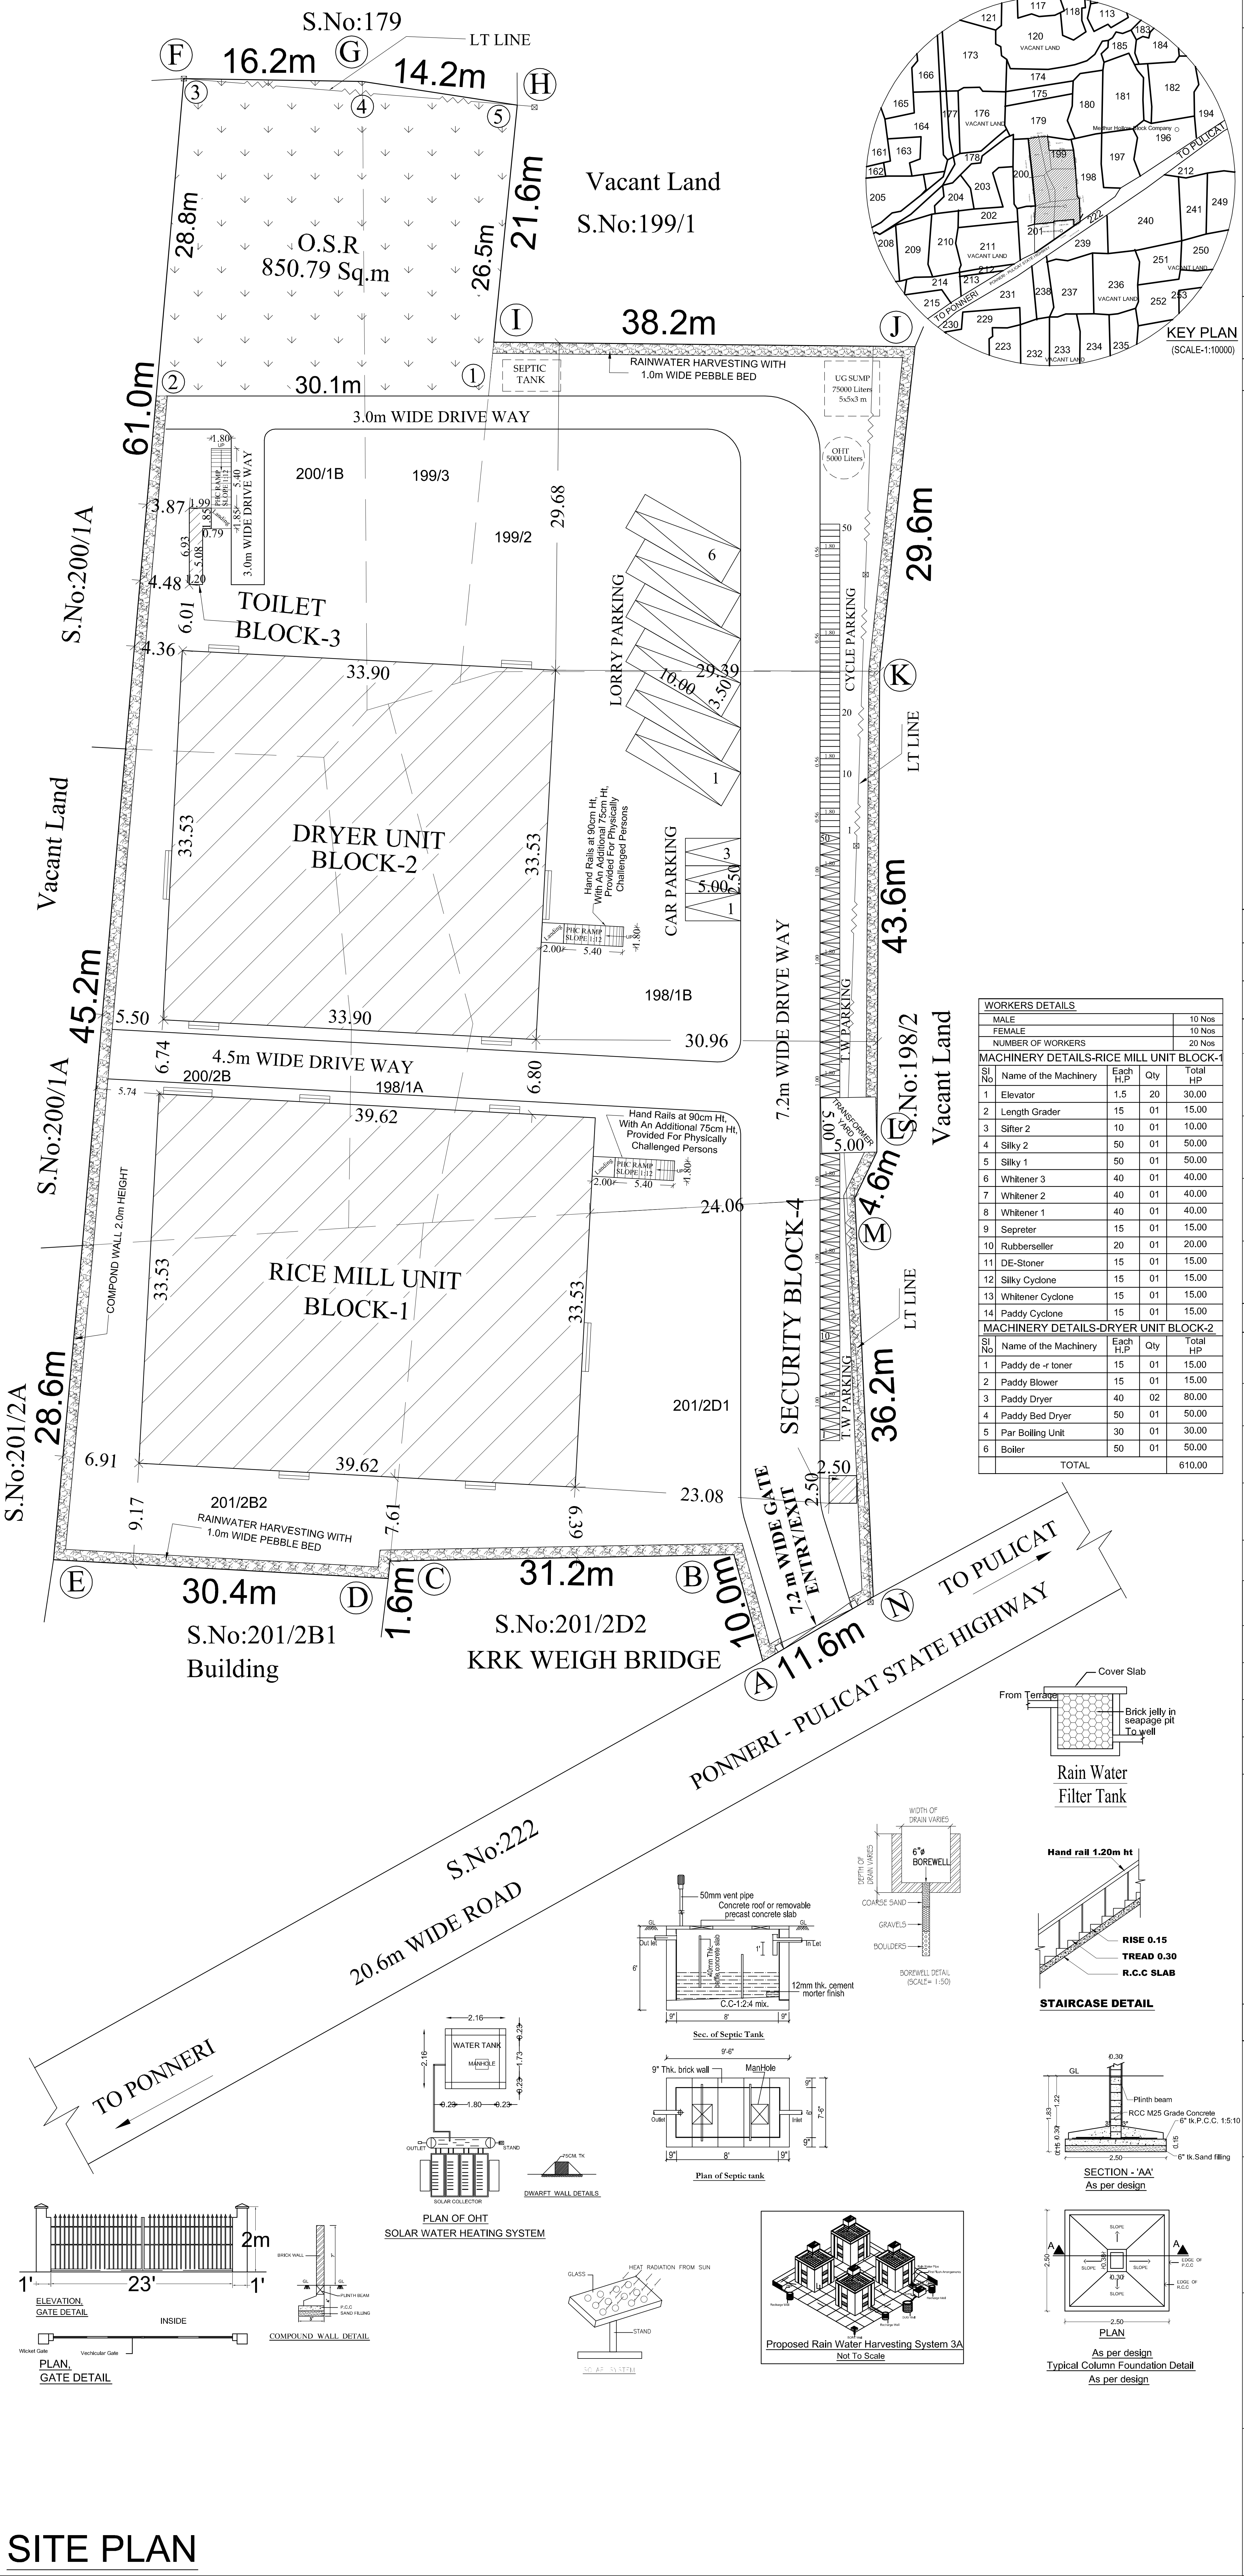

SITE PLAN

Eight ways to know a piece of land before you pay for it.

This report covers one part of the picture. These cover the rest, drawn from the same government records, for any property in Tamil Nadu.

LandLens One

Ask anything about a property and get an answer grounded in live government records, with the sources shown.

[/landlens/one](#)



Verify My Land

Every record check run on one property and returned as a single report.

[/landlens/verify-my-land](#)



Legal Opinion

An advocate's written opinion on the title, built on the records we pull for it.

[/landlens](#)



One Map

Every layer on one map: the parcel, its boundary, zoning, water bodies and what sits around it.

[/landlens/one/map](#)



PriceMap

What land actually changed hands for around this plot, taken from the registered deeds.

[/landlens/pricemap](#)



Build Scope

What you are allowed to build here: floor space, height, coverage and setbacks.

[/landlens/build-scope](#)



Property Tracker

Watch a property and hear about it when something new is registered against it.

[/landlens/property-tracker](#)



Deal Room

Run the transaction in one place: documents, stamping, signatures and the parties.

[/landlens/deal-room](#)



Twenty-four checks you can run yourself, at no cost.

Records and verification

The registers themselves, read for you.

Encumbrance Certificate

Patta and Chitta

Field Measurement Sketch

EC Analyzer

Bank charge check

Court case search

Seller background check

Approval check by survey

Value and duty

What it is worth and what it costs to register.

Guideline value by street

Guideline value by survey

Stamp duty and registration fees

Capital gains

Floor space index

Area unit converter

Zoning and land use

What the plan says can happen on this land.

Land use zone finder

CMDA land use check

Coastal regulation zone

Master plan check

Water bodies finder

Airport height clearance

Registers and directories

Who holds it, and which office keeps the record.

Find your registering office

Temple property check

Waqf property check

RERA register



Every free tool
/tools



Services we run
for you
/services



The LandLens
suite
/landlens/one



Every claim in this document traces back to a government record.

Legal opinions, due diligence and title verification

Building plan, layout and sub-division approvals

Completion and occupancy certificates, regularisation

Escrow, negotiation and NRI property management

Land survey, soil testing, architecture and construction

Verified RealEstate
3/350/2 Mettukuppam,
OMR Thoraipakkam,
Chennai 600 097, India
hello@verified.realestate
+91 9996 12 9996

Prepared from the registers named on the page each finding sits on. Where a register could not be read, this document says so in its place rather than leaving the gap to be read as a clean result.

