

PP

APPROVAL RECORD

# Planning Permission

Tiruvallur district, Tamil Nadu

APPROVAL TYPE


**Building Plan**

ISSUING AUTHORITY

**Rural Panchayat**



The approval as the planning authority issued it, reproduced in full behind this page.

An approval speaks to what was sanctioned, not to what was built. Completion is a separate record.

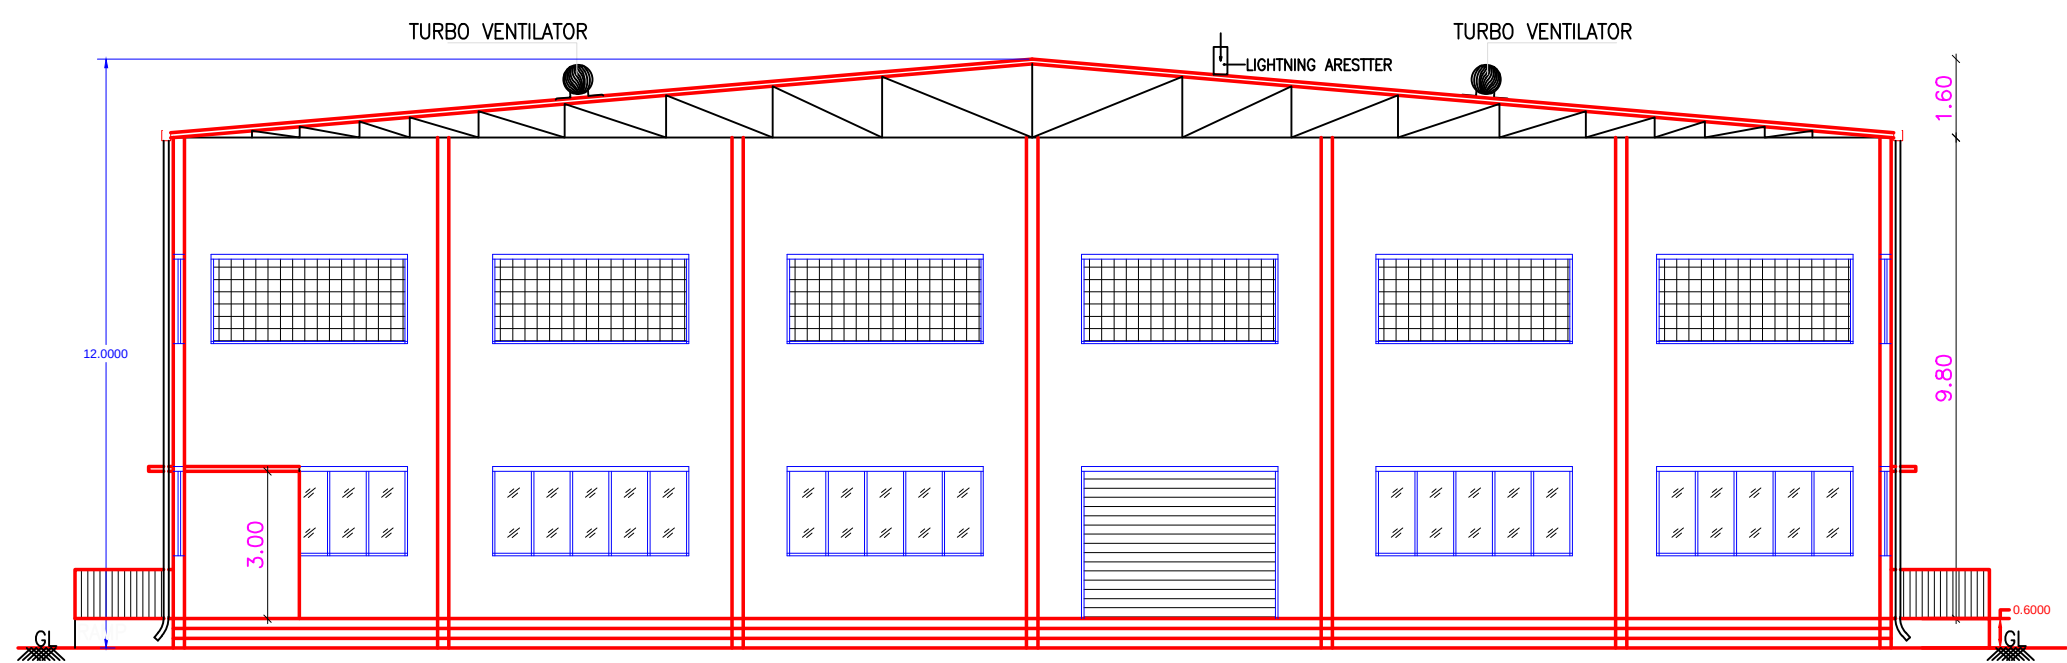

SECTION ON AA

**SPECIFICATION:**  
SUPER STRUCTURE : 9"TK B.W IN C.M 1:5  
FOUNDATION : RCC COLUMN FOUNDATION  
SLAB : RCC 1:2:4 4.5"TK  
BEAM LINTEL SUNSHADE : RCC 1:2:4  
WEATHERING COURSE/VE WITH PRESSED TILES  
ELECTRIFICATION WORK CONCEALED WIRING

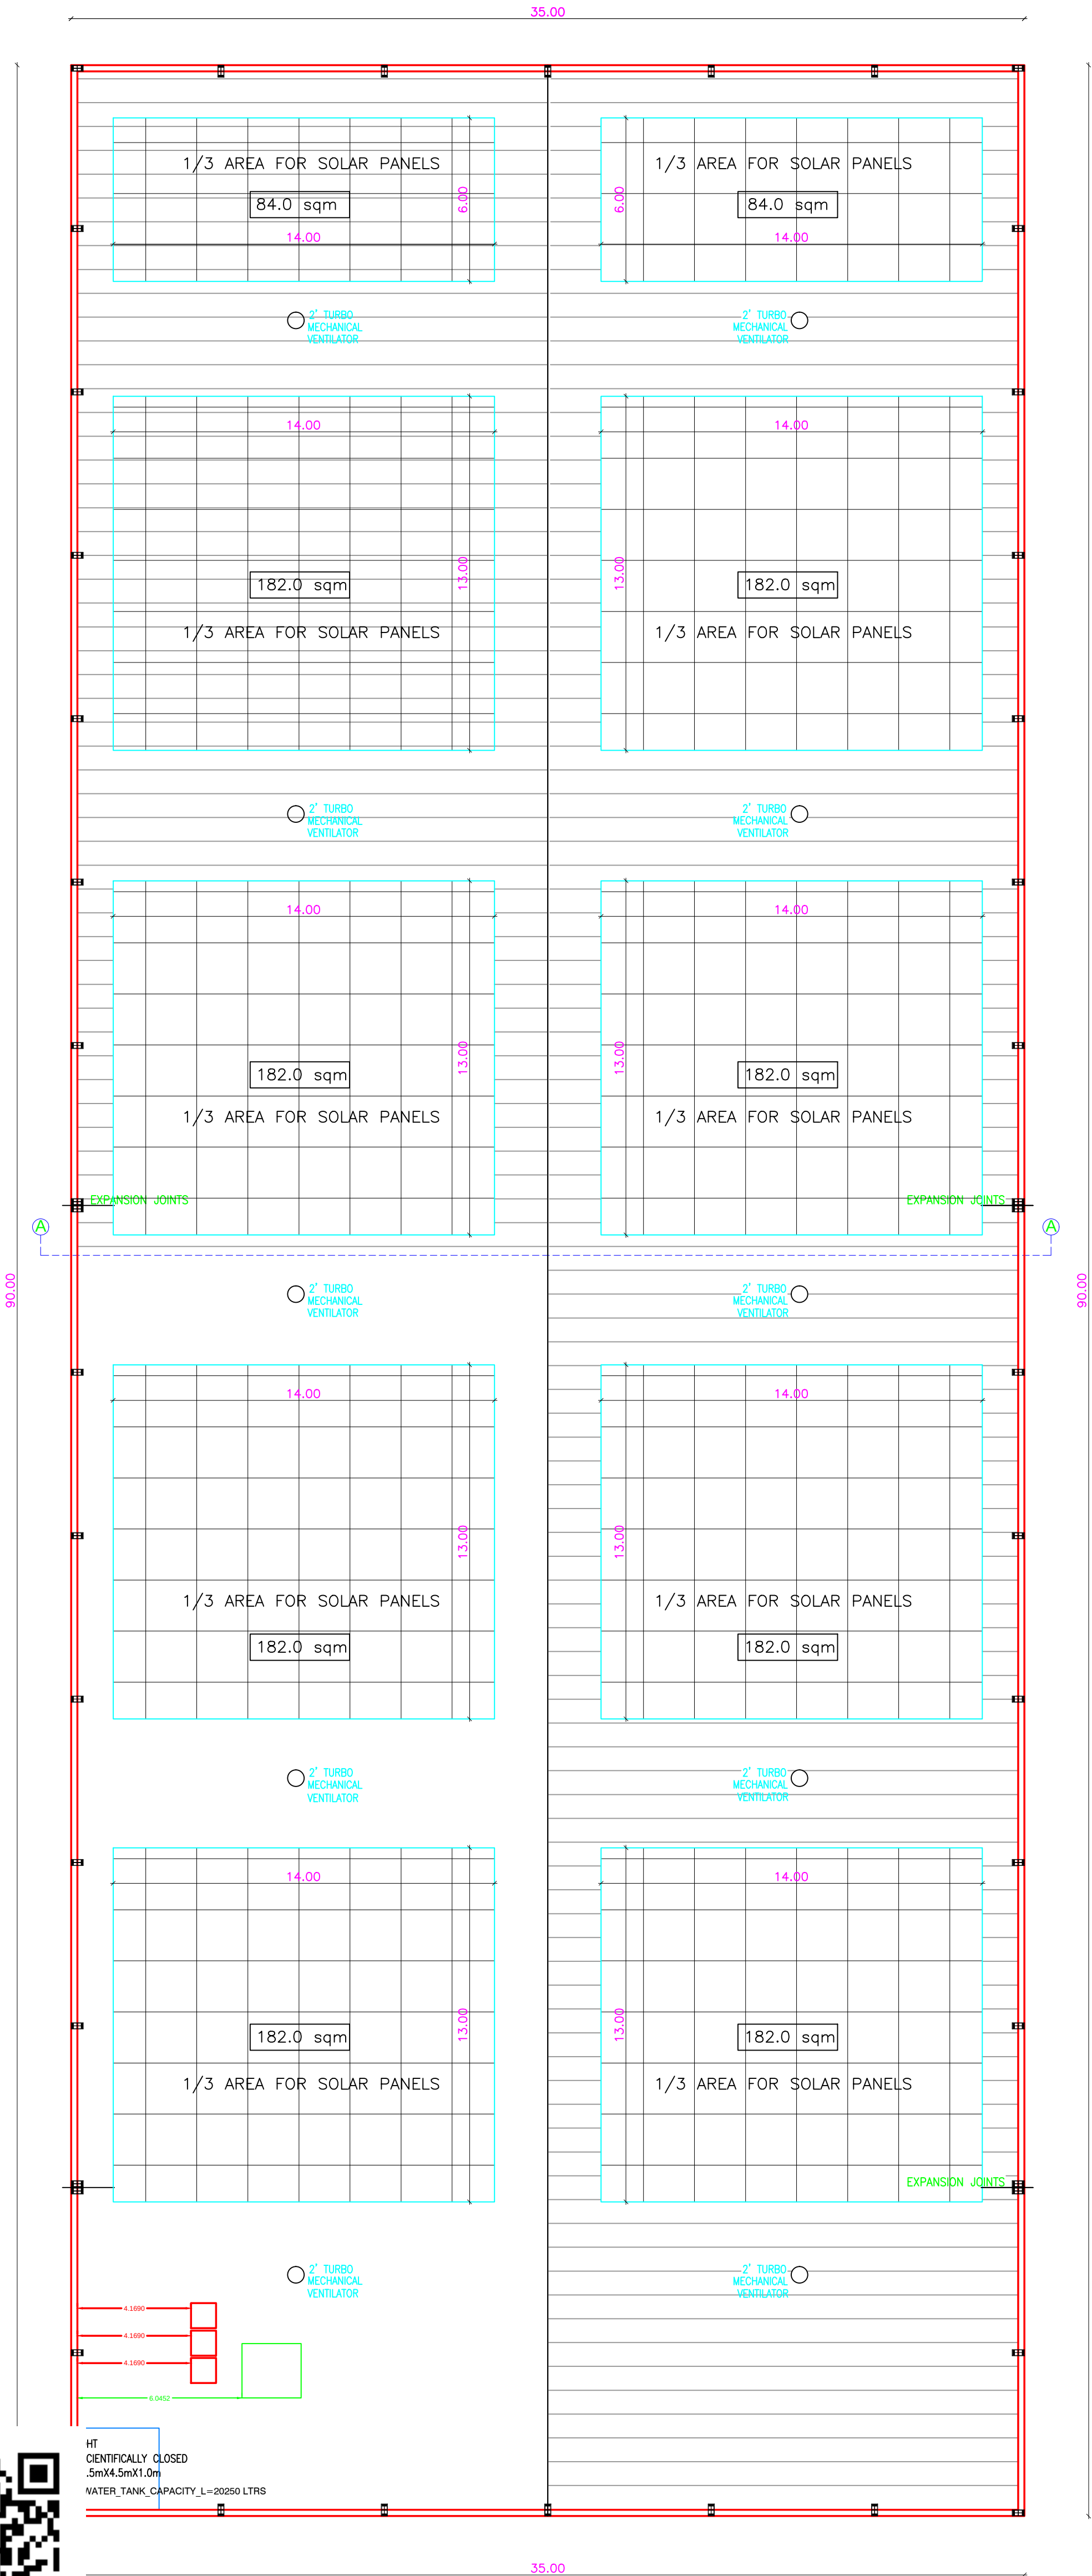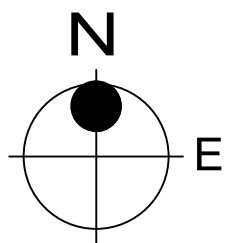

ROOF PLAN

SHEET NO: 3/3

PLAN SHOWING THE PROPOSED CONSTRUCTION OF FACTORY BUILDING IN S.NOS.164/2B2, 164/2C, 164/2D1, 164/4, 164/5 AND 164/6 OF NEDUMBARAM VILLAGE AND PANCHAYAT, THIRUVALANGADU PANCHAYAT UNION, TIRUTTANI TALUK, TIRUVALLUR DISTRICT.

CATEGORY OF INDUSTRY - GREEN  
MANUFACTURING TYPE - FOOD PRODUCTS

| SCHEDULE OF JOINERY |                 |             |  |
|---------------------|-----------------|-------------|--|
| RS                  | ROLLING SHUTTER | 4.00 X 3.00 |  |
| D1                  | DOOR            | 1.00 X 2.40 |  |
| D2                  | DOOR            | 0.76 X 2.13 |  |
| W                   | WINDOW          | 4.00 X 1.82 |  |
| W1                  | WINDOW          | 1.20 X 1.20 |  |
| V                   | VENTILATOR      | 4.00 X 1.82 |  |
| V1                  | VENTILATOR      | 0.90 X 0.60 |  |

| DESCRIPTION       | F.S.I AREA (SQM) | NON F.S.I AREA (SQM) | TOTAL (SQM) |
|-------------------|------------------|----------------------|-------------|
| FACTORY BUILDING  |                  |                      |             |
| GROUND FLOOR AREA | 3150.00          | —                    | 3150.00     |

SOLAR PANEL AREA = 1624.0 SQM

WORK SHOP AREA = 3035.85 SQM

| S.NO     | MACHINERY           | HP   |
|----------|---------------------|------|
| 1        | POTATO CHIPS LINE   | 35.0 |
| 2        | NAMKEEN LINE        | 9.0  |
| 3        | KADALAI MITTAI LINE | 7.0  |
| 4        | MURUKKU LINE        | 7.0  |
| 5        | EXTRUDED SNACKS     | 25.0 |
| 6        | PACKING MACHINE     | 7.0  |
| 7        | INTERNAL LIGHT LOAD | 5.0  |
| TOTAL HP |                     | 95.0 |


**WORKER'S DETAILS**  
NO OF WORKERS - MALE : 20 Nos  
NO OF WORKERS - FEMALE : 10 Nos

**SOLAR HOT WATER SYSTEM DETAIL**  
NO OF WORKERS - MALE : 20 Nos  
NO OF WORKERS - FEMALE : 10 Nos  
TOTAL NO OF WORKERS (70+50 = 120) : 30 Nos  
WATER CONSUMPTION @ 80 Lit /Person/day  
TOTAL CONSUMPTION (30 X 80) : 2400 Ltrs  
NO OF SWHS ( 2000 lit capacity) : 2 Nos

| DESCRIPTION             | REQUIRED |        | PROVIDED |        |
|-------------------------|----------|--------|----------|--------|
|                         | MALE     | FEMALE | MALE     | FEMALE |
| WC                      | 2        | 2      | 2        | 2      |
| URINAL                  | 2        | —      | 2        | —      |
| WASH BASIN              | 2        | 2      | 2        | 2      |
| DRINKER WATER FOUNTAINS | 1        | 1      | 1        | 1      |
| EMERGENCY FOUNTAINS     | 1        | 1      | 1        | 1      |

TURBO VENTILATOR SIZE : 2' DIA.  
TURBO VENTILATOR WORKED BY ELECTRICAL .

SCALE : 1"=8' OR [1:100]

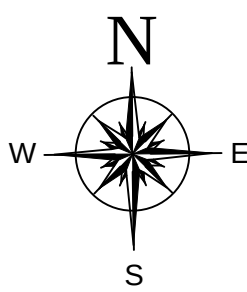

COLOR INDEX


|                   |  |
|-------------------|--|
| SITE BOUNDARY     |  |
| EXISTING ROAD     |  |
| PROPOSED BUILDING |  |

*[Signature]*

SIGNATURE OF THE APPLICANT



*[Signature]*  
**P. MARIAPPAN, B.E., M.I.E.,**  
Consulting Civil & Structural Engineer,  
Registered Structural  
Engineer Grade-II-CGL RGN / SE / GR-11 / 2019 / 07 / 01.  
Ph : 26745455, Cdp : 9841296750  
**STRUCTURAL ENGINEER**

*[Signature]*  
Dhinesh Architect  
Reg No: CA / 2009 / 43967  
10/1, 2nd Street, Kusthuriban Nagar,  
Aval, Chennai-600 054.  
dhinesh.architect@gmail.com  
**ARCHITECT / ENGINEER**

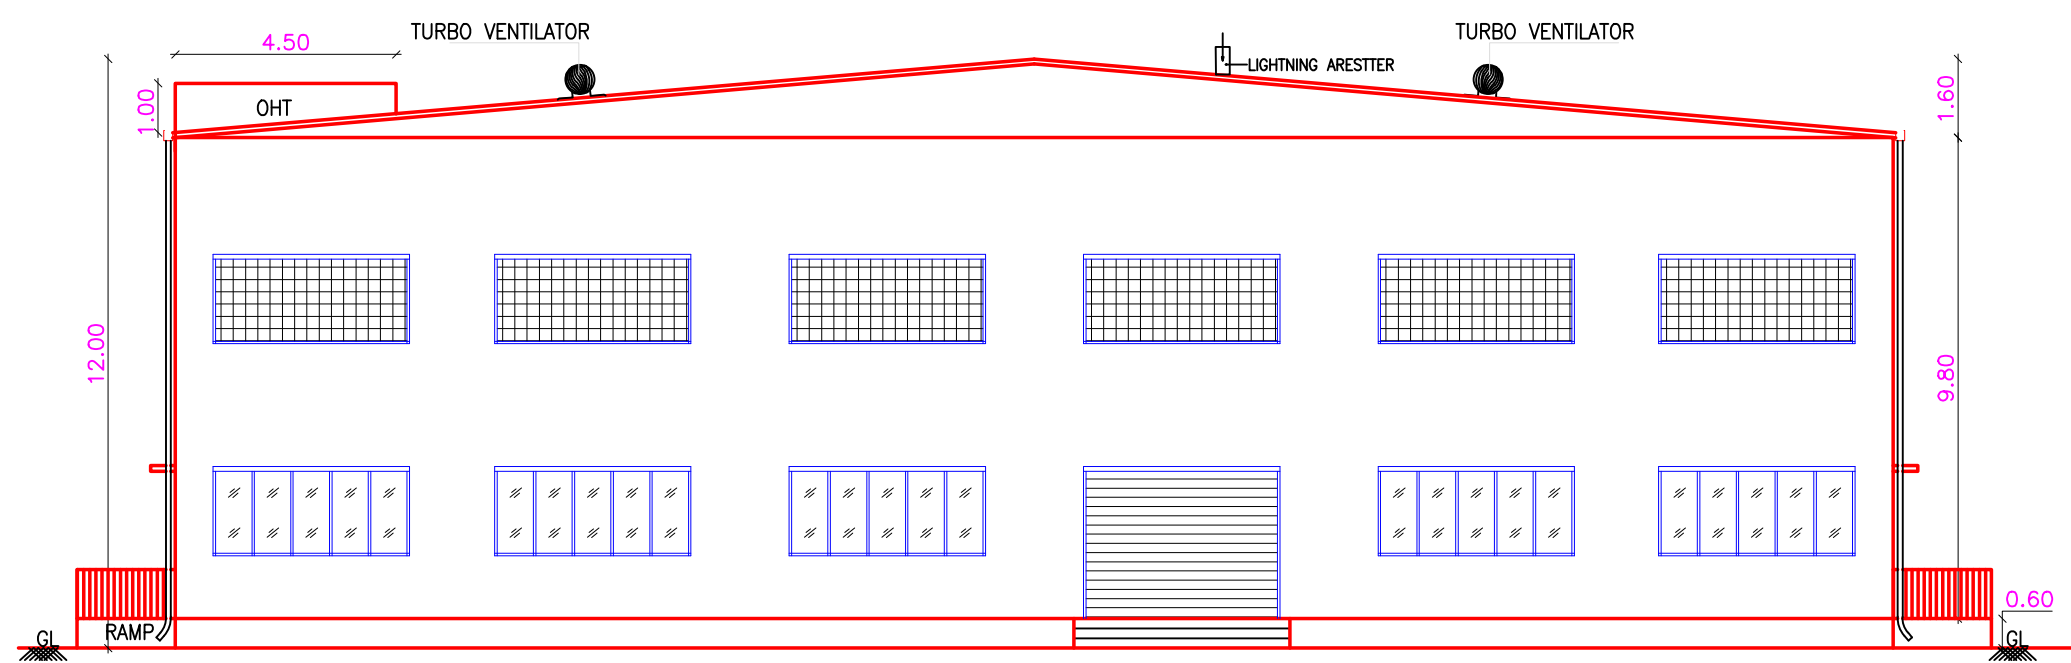

FRONT ELEVATION (NORTH FACING)

**SPECIFICATION:**  
SUPER STRUCTURE : 9"TK B.W IN C.M 1:5  
FOUNDATION : RCC COLUMN FOUNDATION  
SLAB : RCC 1:2:4 4.5"TK  
BEAM LINTEL SUNSHADE : RCC 1:2:4  
WEATHERING COURSE/VE WITH PRESSED TILES  
ELECTRIFICATION WORK CONCEALED WIRING

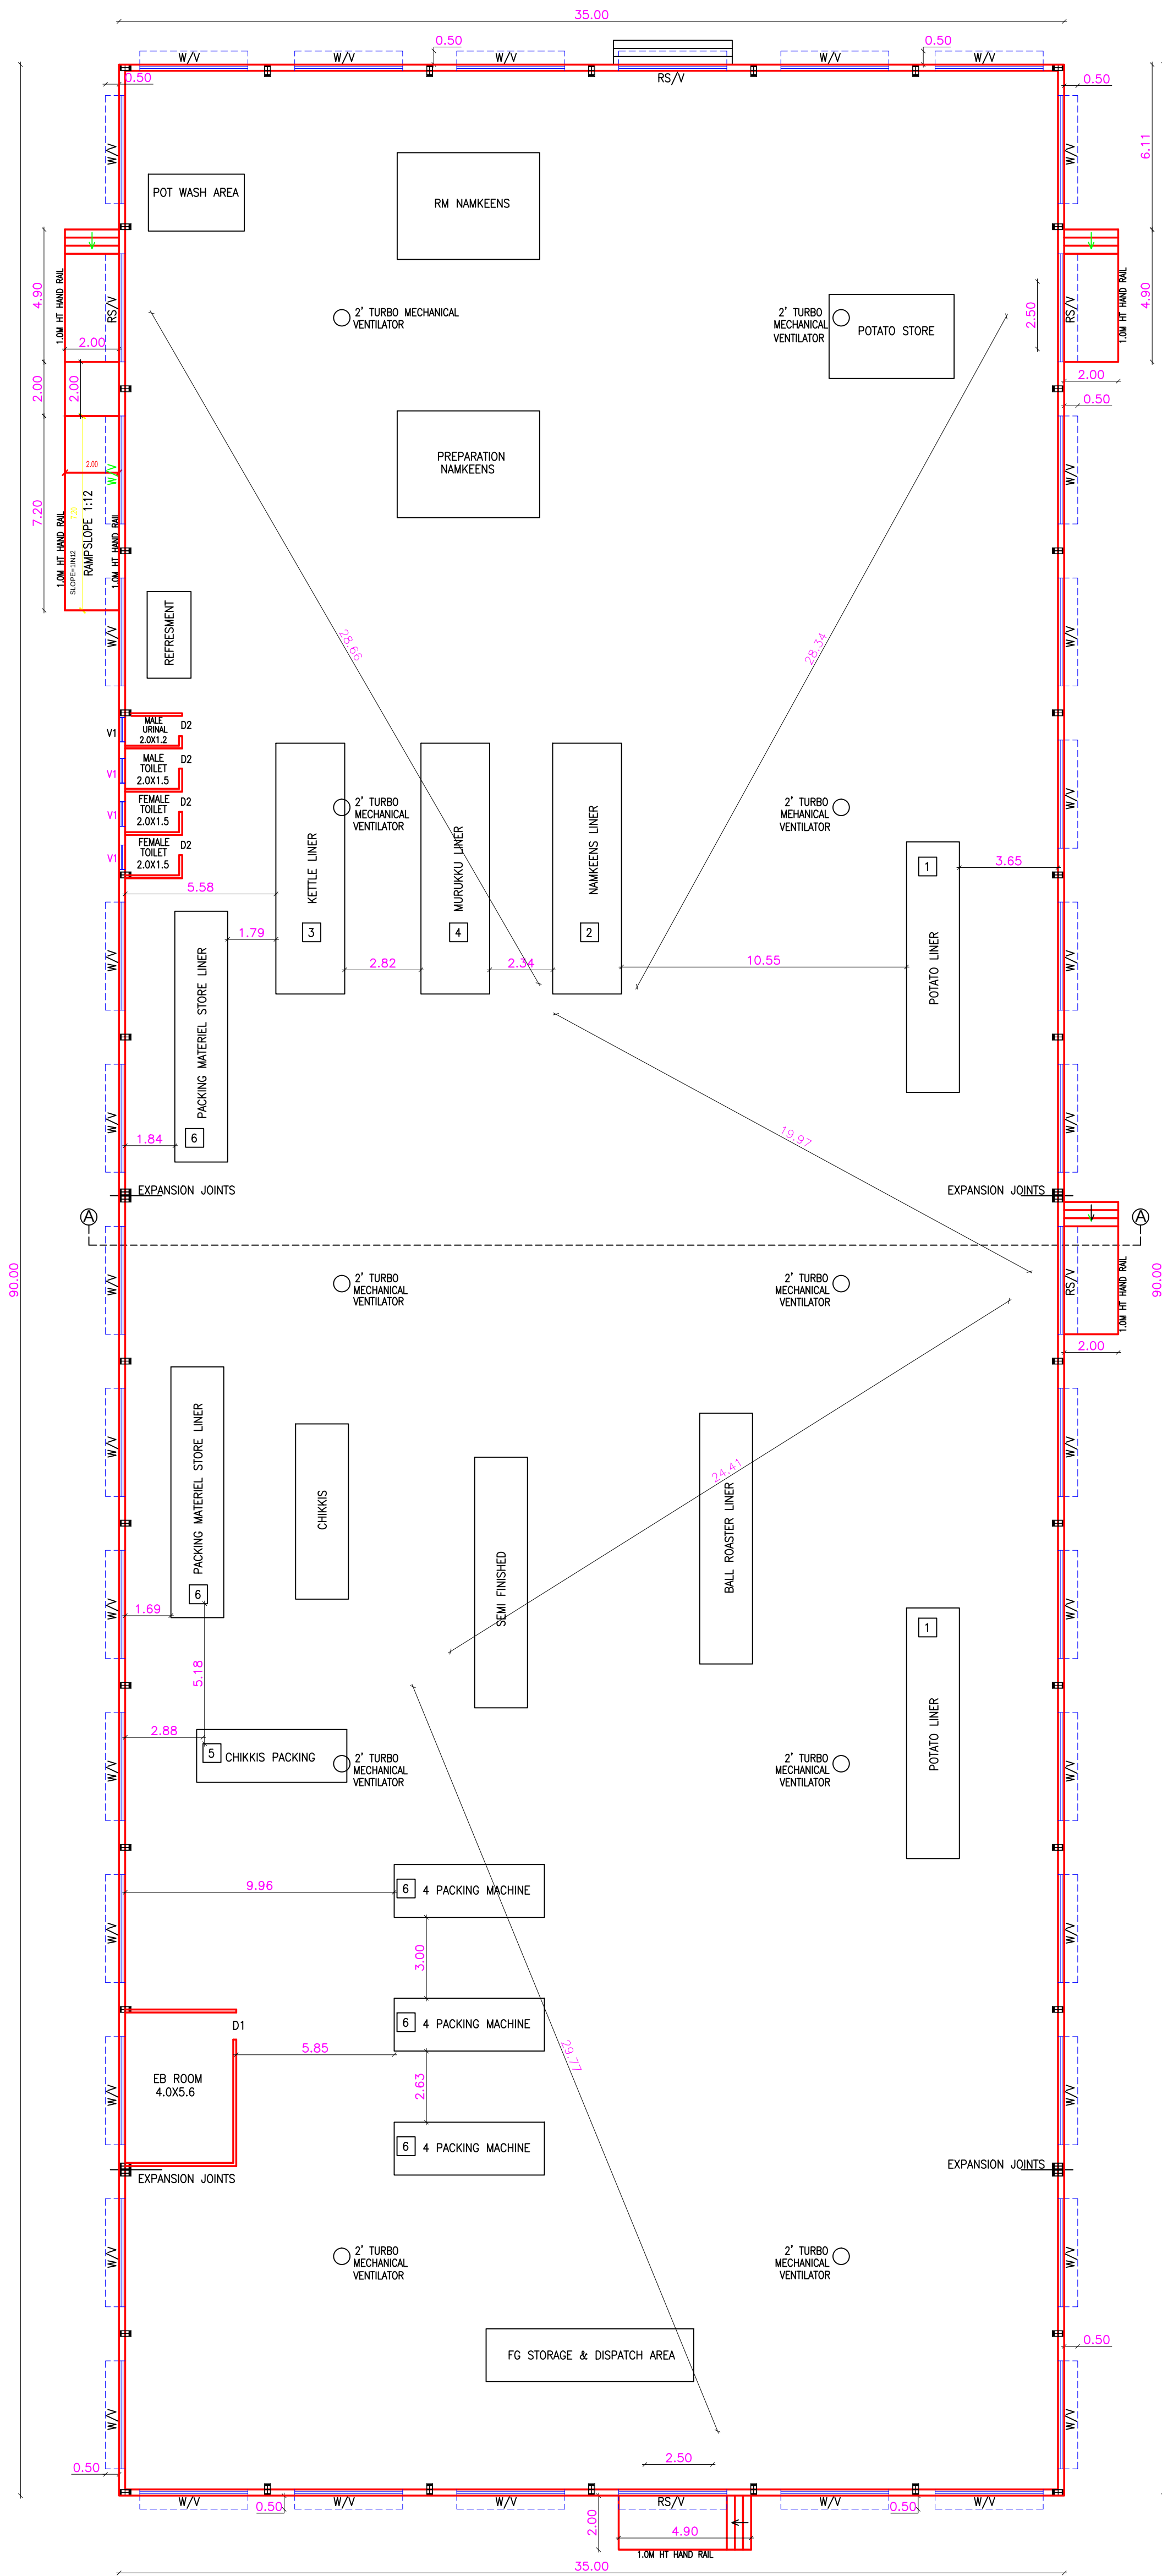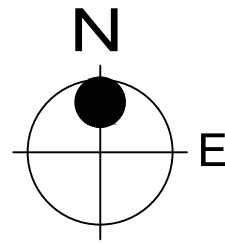

GROUND FLOOR PLAN

SHEET NO: 2/3

PLAN SHOWING THE PROPOSED CONSTRUCTION OF FACTORY BUILDING IN S.NOS.164/2B2, 164/2C, 164/2D1, 164/4, 164/5 AND 164/6 OF NEDUMBARAM VILLAGE AND PANCHAYAT, THIRUVALANGADU PANCHAYAT UNION, TIRUTTANI TALUK, TIRUVALLUR DISTRICT.

CATEGORY OF INDUSTRY - GREEN  
MANUFACTURING TYPE - FOOD PRODUCTS

| SCHEDULE OF JOINERY |                 |             |  |
|---------------------|-----------------|-------------|--|
| RS                  | ROLLING SHUTTER | 4.00 X 3.00 |  |
| D1                  | DOOR            | 1.00 X 2.40 |  |
| D2                  | DOOR            | 0.76 X 2.13 |  |
| W                   | WINDOW          | 4.00 X 1.82 |  |
| W1                  | WINDOW          | 1.20 X 1.20 |  |
| V                   | VENTILATOR      | 4.00 X 1.82 |  |
| V1                  | VENTILATOR      | 0.90 X 0.60 |  |

| DESCRIPTION       | F.S.I AREA (SQM) | NON F.S.I AREA (SQM) | TOTAL (SQM) |
|-------------------|------------------|----------------------|-------------|
| FACTORY BUILDING  |                  |                      |             |
| GROUND FLOOR AREA | 3150.00          | ---                  | 3150.00     |

SOLAR PANEL AREA = 1624.0 SQM

WORK SHOP AREA = 3035.85 SQM

| S.NO     | MACHINERY           | HP   |
|----------|---------------------|------|
| 1        | POTATO CHIPS LINE   | 35.0 |
| 2        | NAMKEEN LINE        | 9.0  |
| 3        | KADALAI MITTAI LINE | 7.0  |
| 4        | MURUKKU LINE        | 7.0  |
| 5        | EXTRUDED SNACKS     | 25.0 |
| 6        | PACKING MACHINE     | 7.0  |
| 7        | INTERNAL LIGHT LOAD | 5.0  |
| TOTAL HP |                     | 95.0 |

**WORKER'S DETAILS**  
NO OF WORKERS - MALE : 20 Nos  
NO OF WORKERS - FEMALE : 10 Nos

**SOLAR HOT WATER SYSTEM DETAIL**  
NO OF WORKERS - MALE : 20 Nos  
NO OF WORKERS - FEMALE : 10 Nos  
TOTAL NO OF WORKERS (70+50 = 120) : 30 Nos  
WATER CONSUMPTION @ 80 Lit /Person/day  
TOTAL CONSUMPTION (30 X 80) : 2400 Lits  
NO OF SWHS ( 2000 lit capacity) : 2 Nos

| DESCRIPTION             | REQUIRED |        | PROVIDED |        |
|-------------------------|----------|--------|----------|--------|
|                         | MALE     | FEMALE | MALE     | FEMALE |
| WC                      | 2        | 2      | 2        | 2      |
| URINAL                  | 2        | --     | 2        | --     |
| WASH BASIN              | 2        | 2      | 2        | 2      |
| DRINKER WATER FOUNTAINS | 1        | 1      | 1        | 1      |
| EMERGENCY FOUNTAINS     | 1        | 1      | 1        | 1      |

TURBO VENTILATOR SIZE : 2' DIA.  
TURBO VENTILATOR WORKED BY ELECTRICAL .

SCALE : 1"=8' OR [1:100]

|  | COLOR INDEX       |  |
|--|-------------------|--|
|  | SITE BOUNDARY     |  |
|  | EXISTING ROAD     |  |
|  | PROPOSED BUILDING |  |

SIGNATURE OF THE APPLICANT

**P. MARIAPPAN, B.E., M.I.E.,**  
Consulting Civil & Structural Engineer,  
Registered Structural  
Engineer Grade-II-CGL RGN / SE / GR-11 / 2019 / 07 / 01.  
Ph : 26745455, Cdp : 9841286750  
**STRUCTURAL ENGINEER**

Shreshth Architect  
Reg No: CA / 2009 / 43967  
10/1, 2nd Street, Kusthuriban Nagar,  
Aval, Chennai-600 054.  
shreshtharchitect@gmail.com  
**ARCHITECT / ENGINEER**

**Dhinesh Architect**  
Reg No: CA/2009/42967  
10/1, 2nd Street, Kasthuribai Nagar,  
Avadi, Chennai-600 054.  
dhinesh.architect@gmail.com

**ARCHITECT / ENGINEER**

# Eight ways to know a piece of land before you pay for it.

This report covers one part of the picture. These cover the rest, drawn from the same government records, for any property in Tamil Nadu.

## LandLens One

Ask anything about a property and get an answer grounded in live government records, with the sources shown.

[/landlens/one](#)



## Verify My Land

Every record check run on one property and returned as a single report.

[/landlens/verify-my-land](#)



## Legal Opinion

An advocate's written opinion on the title, built on the records we pull for it.

[/landlens](#)



## One Map

Every layer on one map: the parcel, its boundary, zoning, water bodies and what sits around it.

[/landlens/one/map](#)



## PriceMap

What land actually changed hands for around this plot, taken from the registered deeds.

[/landlens/pricemap](#)



## Build Scope

What you are allowed to build here: floor space, height, coverage and setbacks.

[/landlens/build-scope](#)



## Property Tracker

Watch a property and hear about it when something new is registered against it.

[/landlens/property-tracker](#)



## Deal Room

Run the transaction in one place: documents, stamping, signatures and the parties.

[/landlens/deal-room](#)



# Twenty-four checks you can run yourself, at no cost.

## Records and verification

The registers themselves, read for you.

Encumbrance Certificate

Patta and Chitta

Field Measurement Sketch

EC Analyzer

Bank charge check

Court case search

Seller background check

Approval check by survey

## Value and duty

What it is worth and what it costs to register.

Guideline value by street

Guideline value by survey

Stamp duty and registration fees

Capital gains

Floor space index

Area unit converter

## Zoning and land use

What the plan says can happen on this land.

Land use zone finder

CMDA land use check

Coastal regulation zone

Master plan check

Water bodies finder

Airport height clearance

## Registers and directories

Who holds it, and which office keeps the record.

Find your registering office

Temple property check

Waqf property check

RERA register



Every free tool  
/tools



Services we run  
for you  
/services



The LandLens  
suite  
/landlens/one



# Every claim in this document traces back to a government record.

---

Legal opinions, due diligence and title verification

---

Building plan, layout and sub-division approvals

---

Completion and occupancy certificates, regularisation

---

Escrow, negotiation and NRI property management

---

Land survey, soil testing, architecture and construction

---

**Verified RealEstate**  
3/350/2 Mettukuppam,  
OMR Thoraipakkam,  
Chennai 600 097, India  
[hello@verified.realestate](mailto:hello@verified.realestate)  
+91 9996 12 9996

Prepared from the registers named on the page each finding sits on. Where a register could not be read, this document says so in its place rather than leaving the gap to be read as a clean result.

