

PP

APPROVAL RECORD

Planning Permission

Tiruvallur district, Tamil Nadu

APPROVAL TYPE


Building Plan

ISSUING AUTHORITY

Rural Panchayat


The approval as the planning authority issued it, reproduced in full behind this page.

An approval speaks to what was sanctioned, not to what was built. Completion is a separate record.

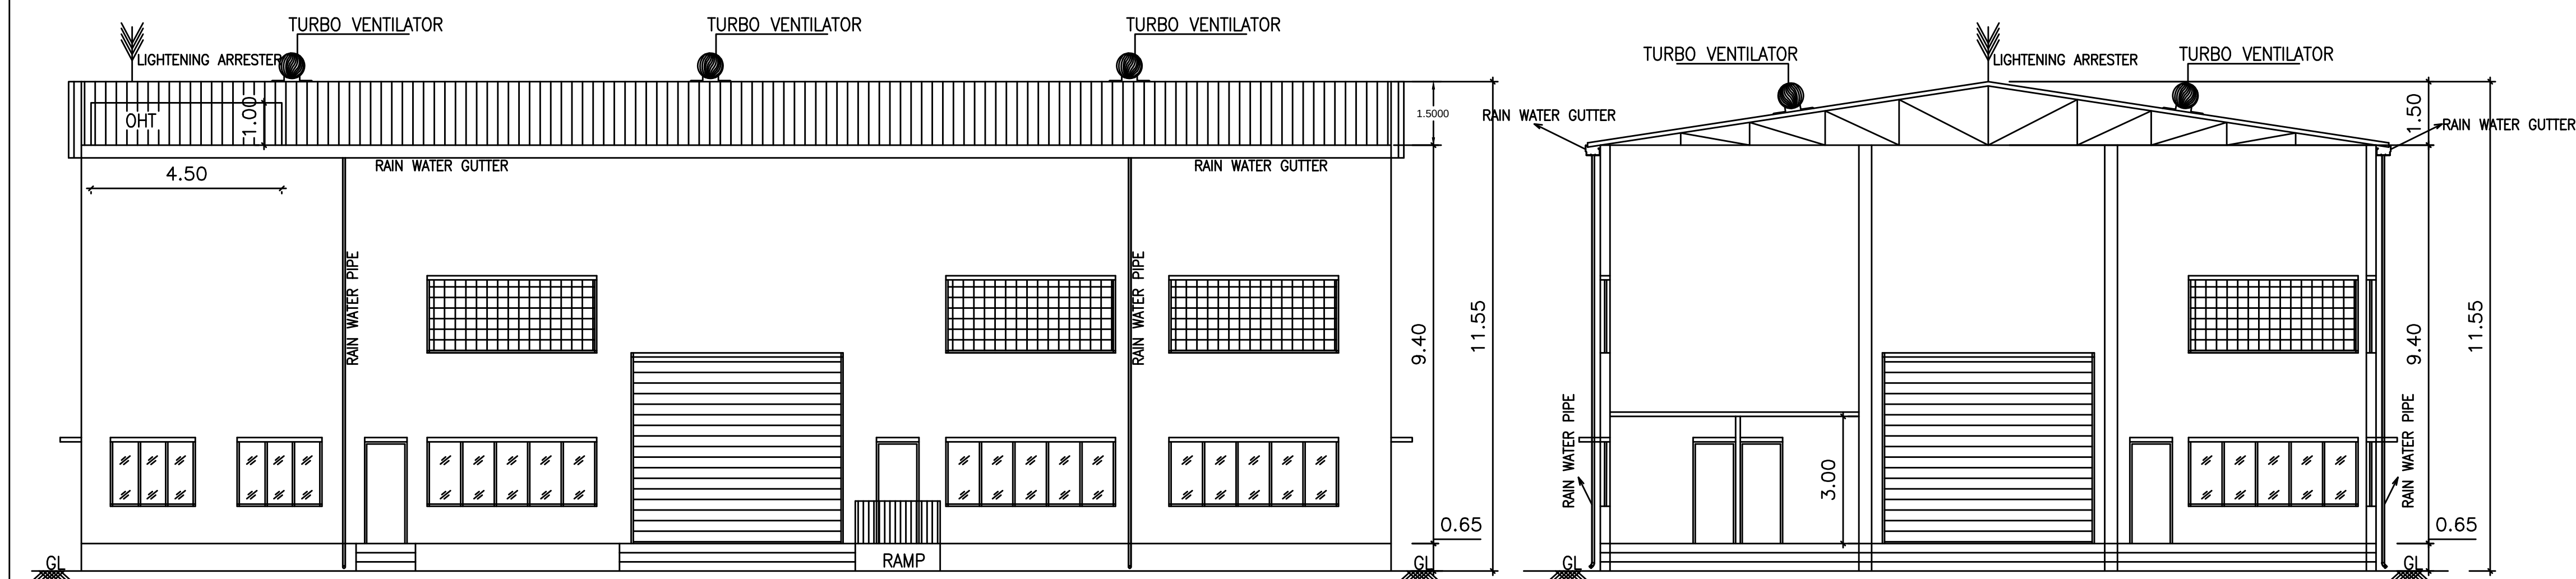


FRONT ELEVATION (EAST FACING)

SECTION ON AA

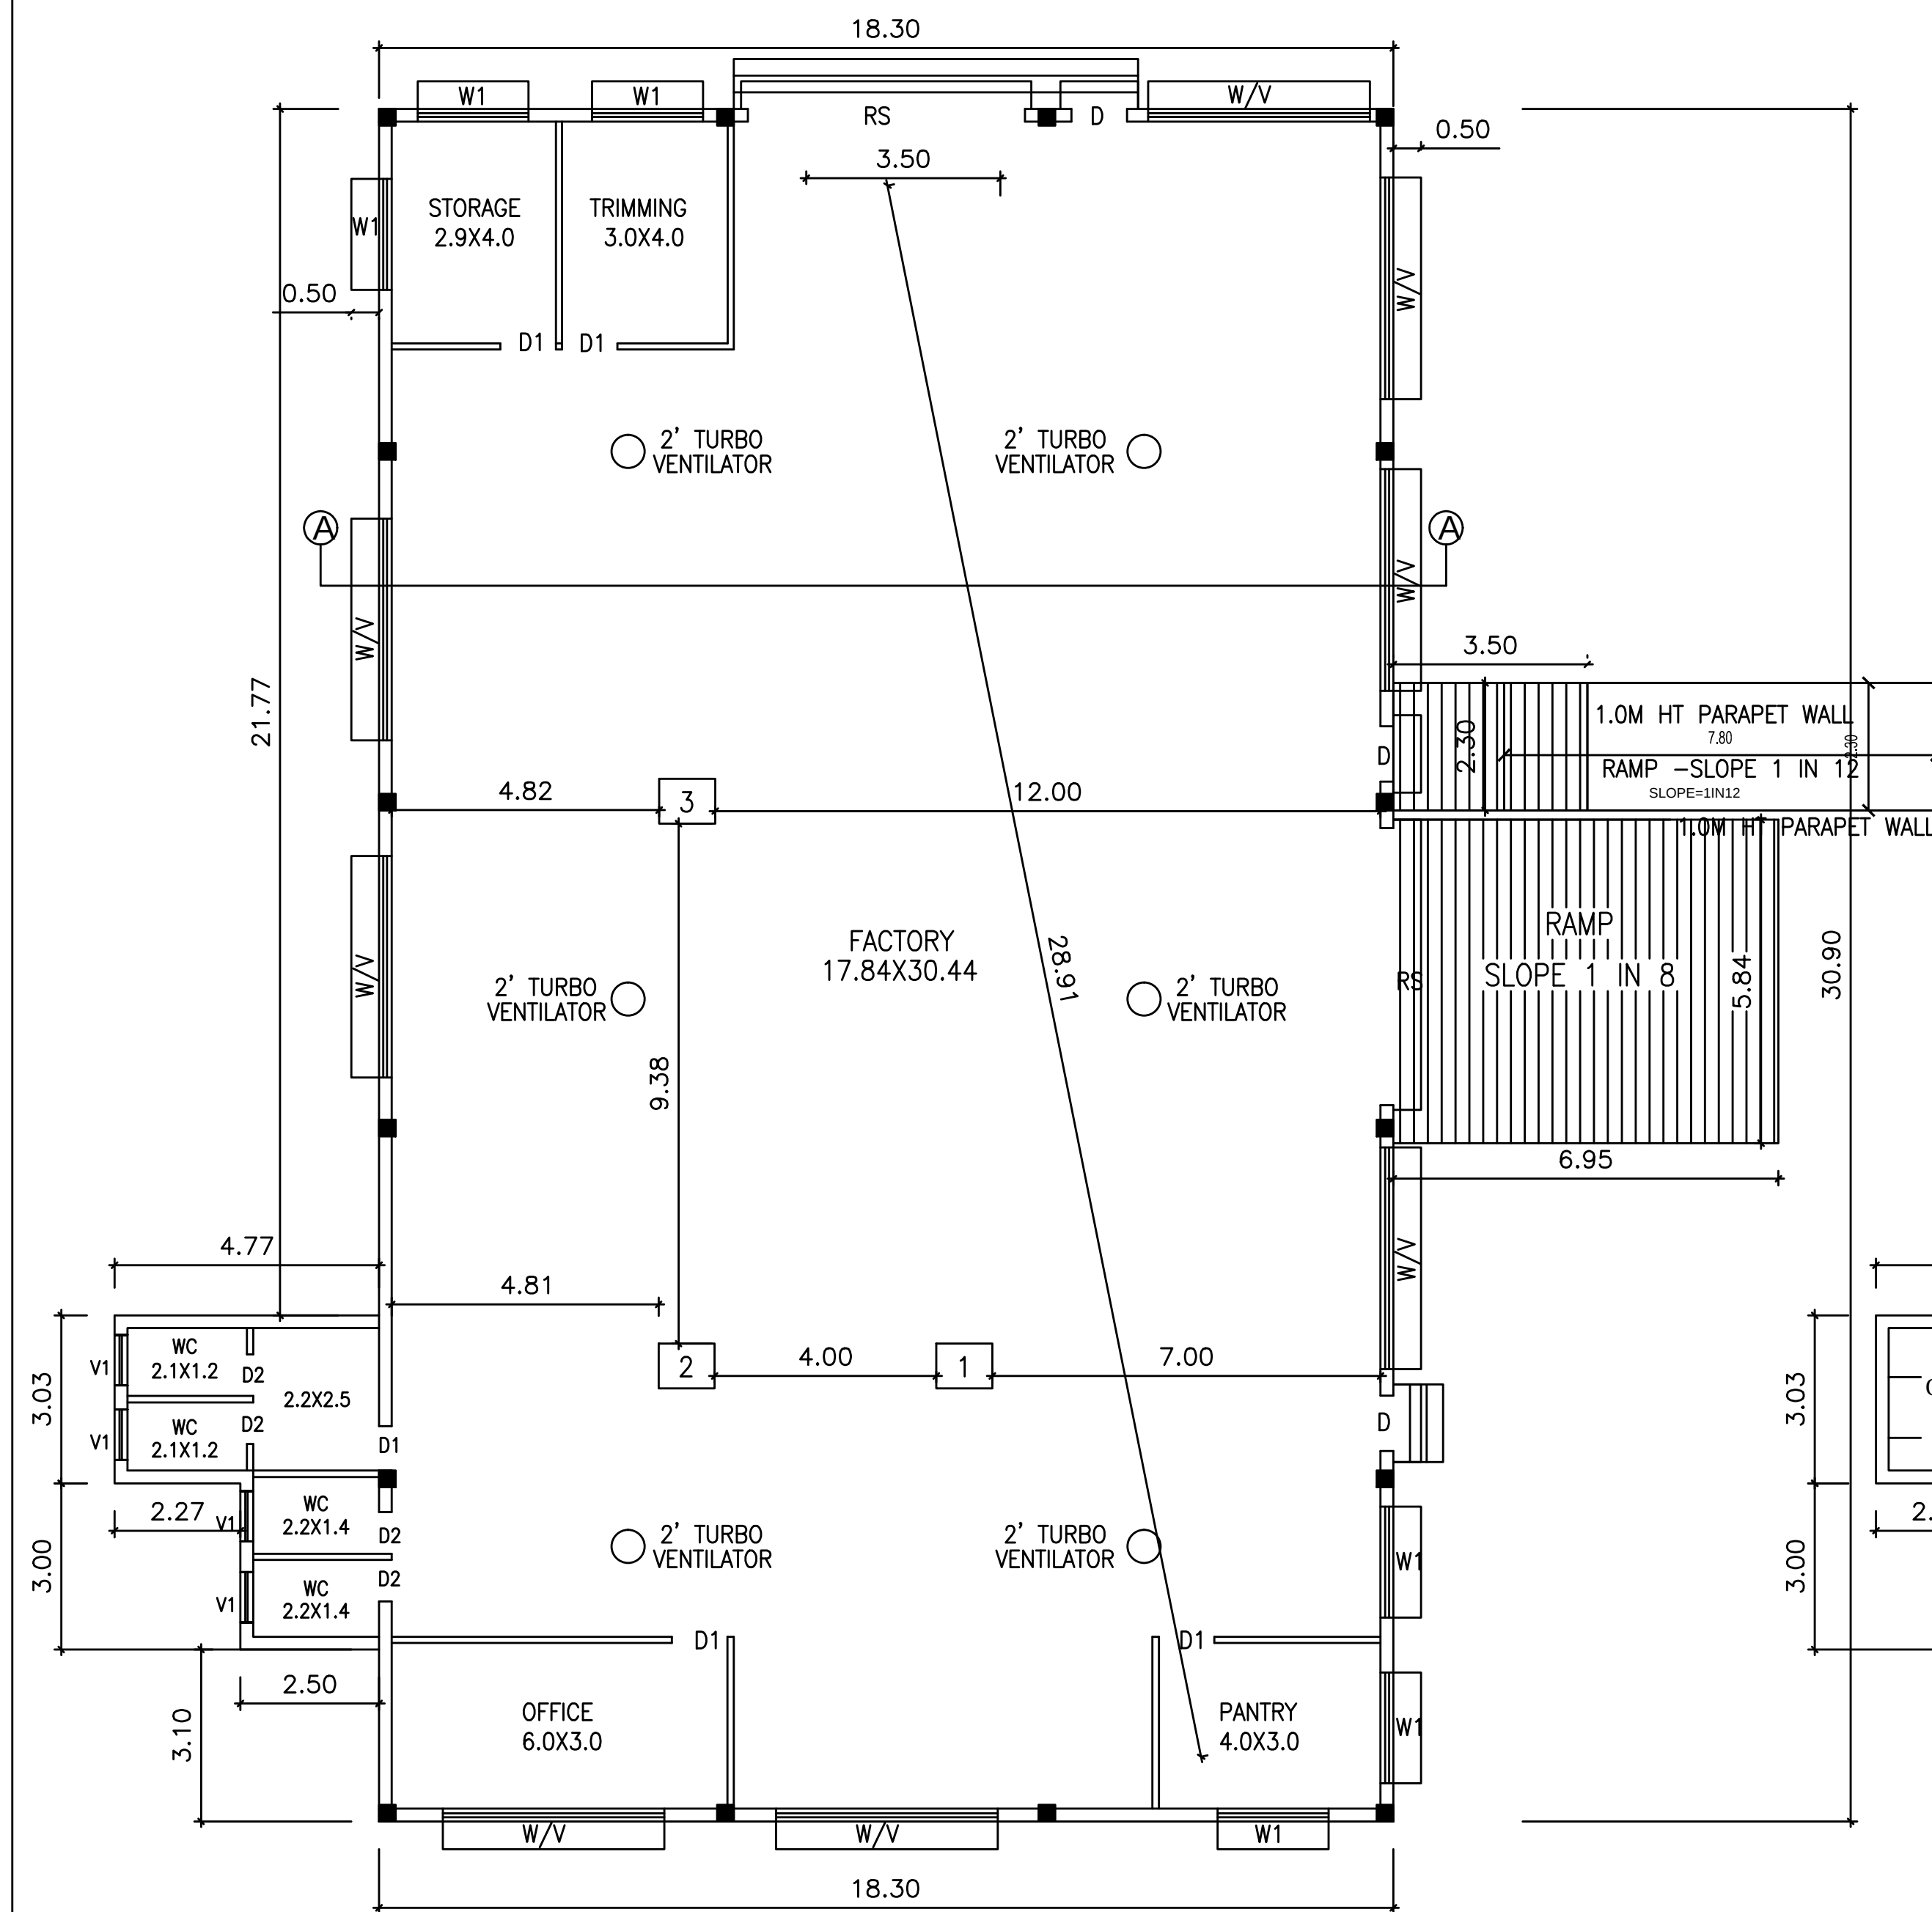

GROUND FLOOR PLAN

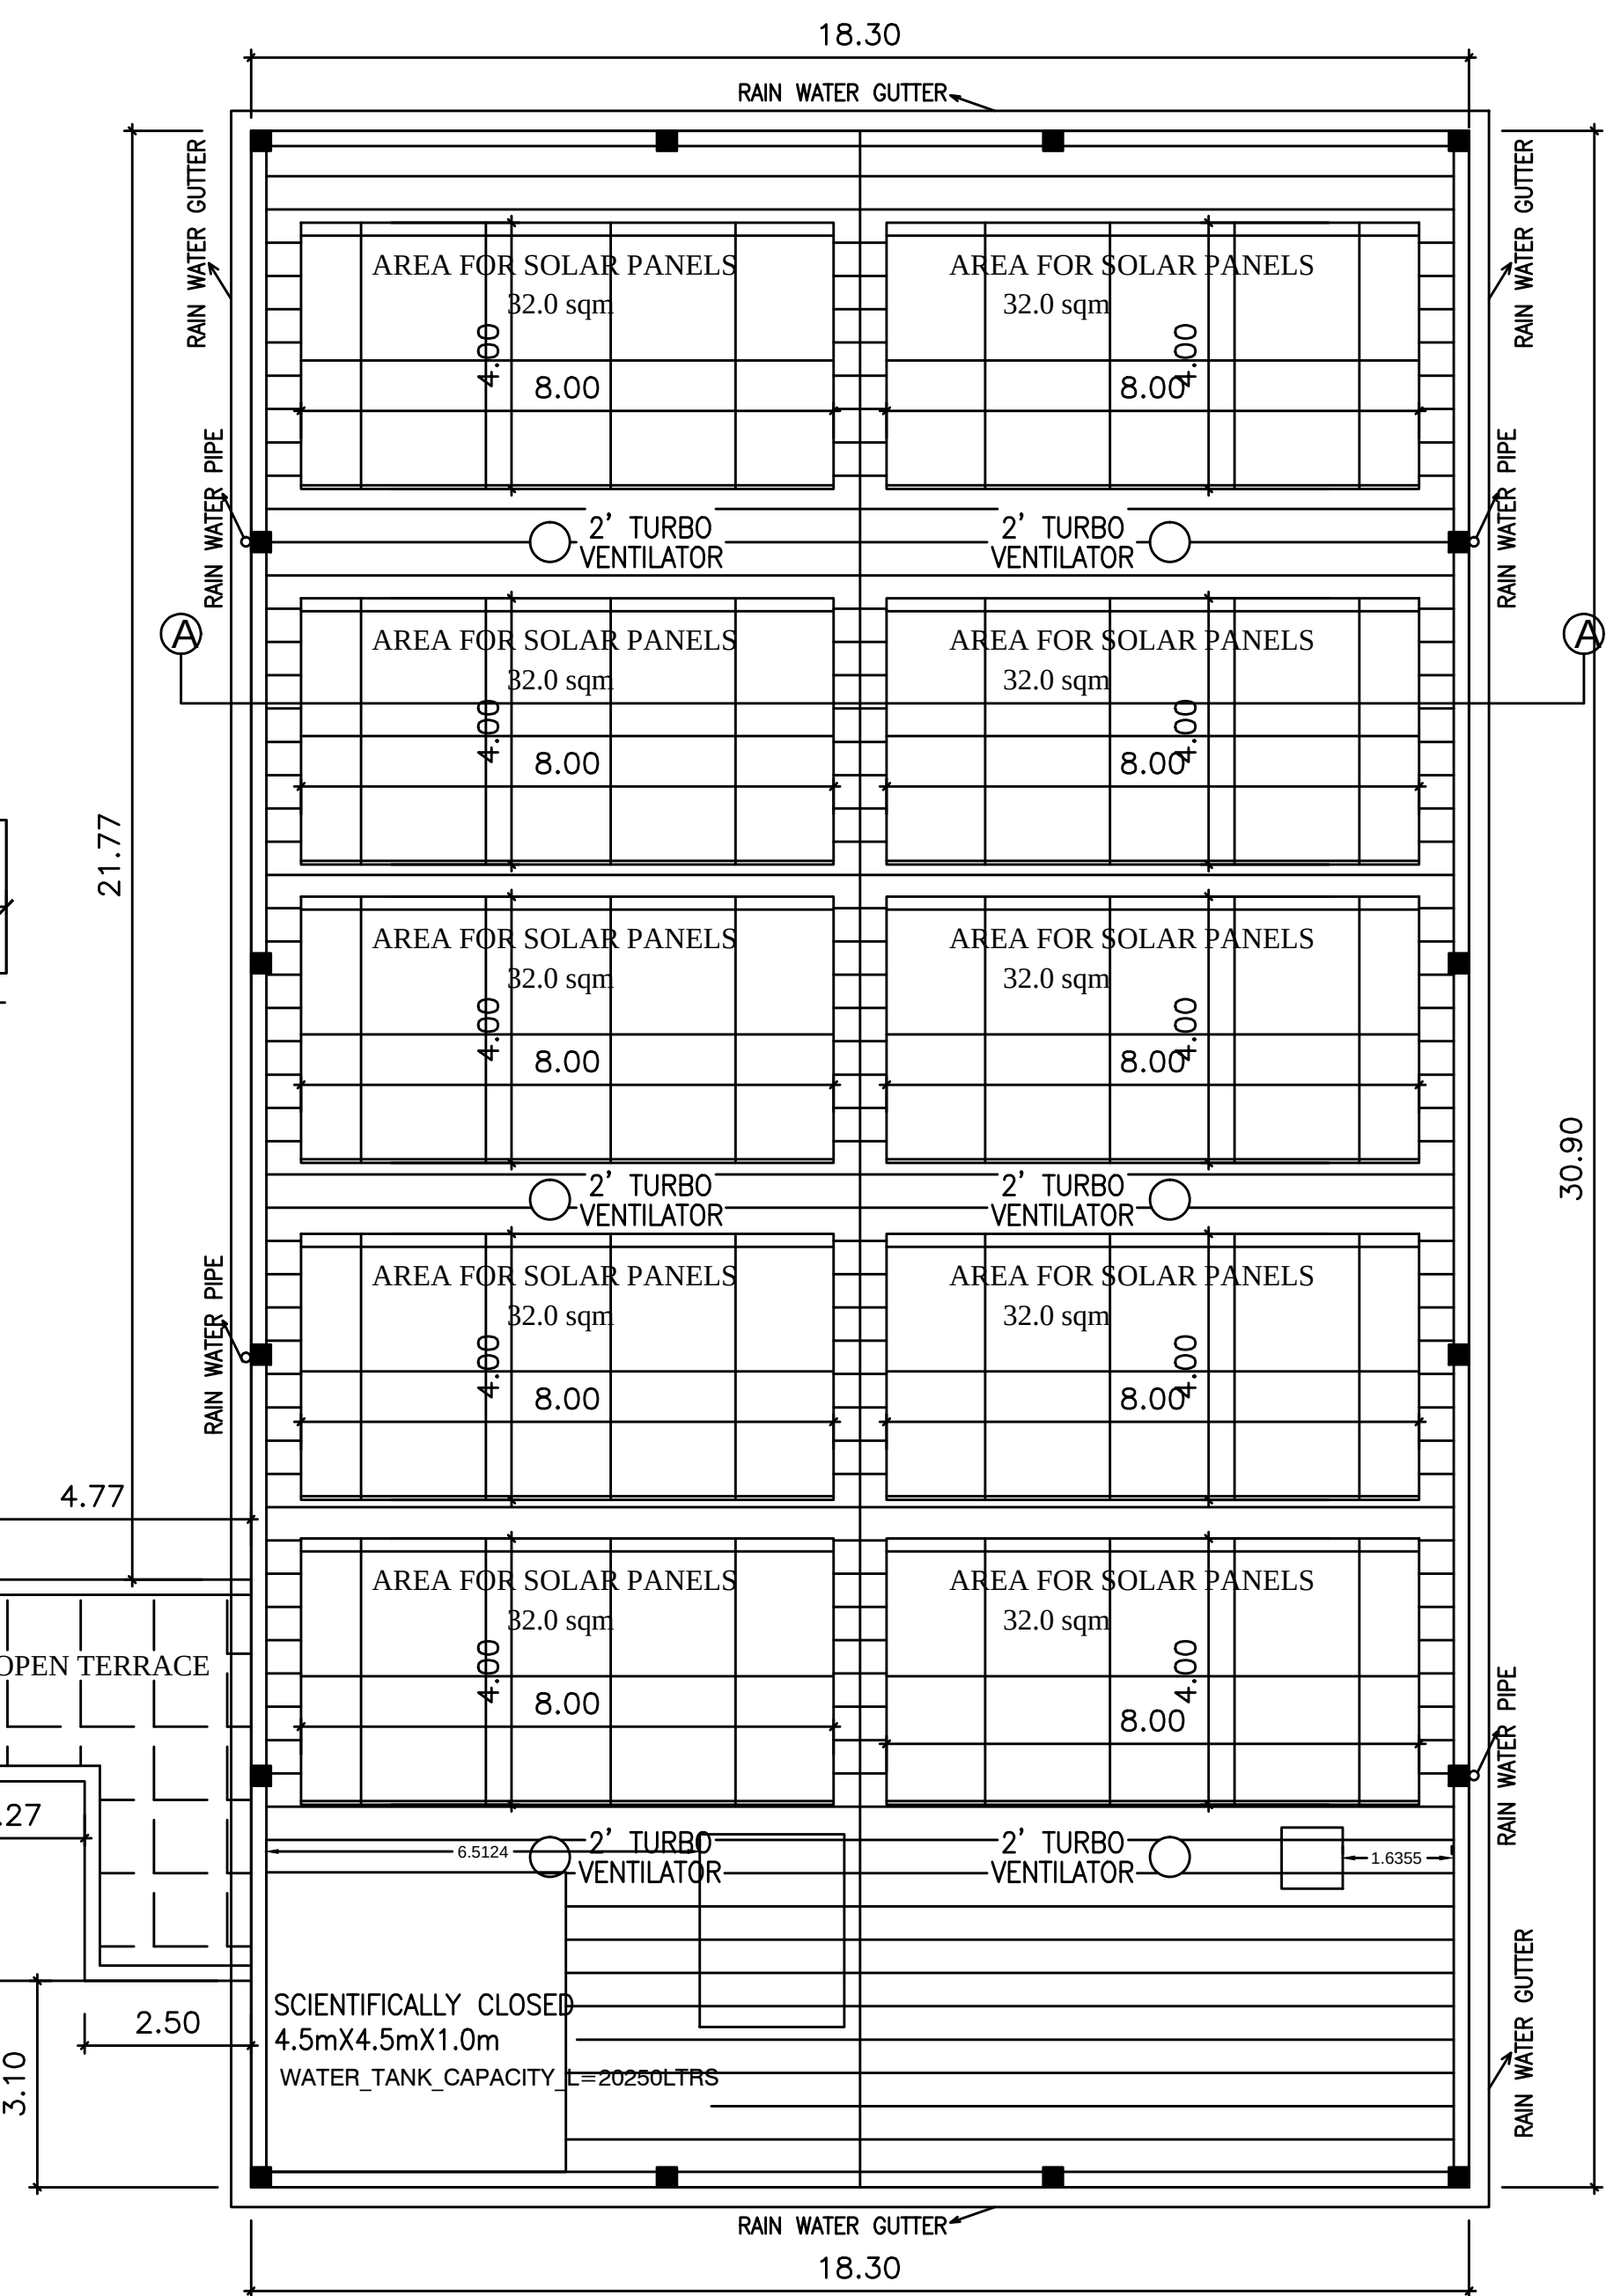

ROOF PLAN

WORKER'S DETAILS	
NO OF WORKERS - MALE	: 5 Nos
NO OF WORKERS - FEMALE	: 5 Nos
SOLAR HOT WATER SYSTEM DETAIL	
NO OF WORKERS - MALE	: 5 Nos
NO OF WORKERS - FEMALE	: 5 Nos
TOTAL NO OF WORKERS (5+5 = 10)	: 10 Nos
WATER CONSUMPTION @ 80 Lit / Person/day	
TOTAL CONSUMPTION (10 X 80)	: 800 Lits
NO OF SWHS (2000 lit capacity)	: 1 No

SANITATION REQUIREMENTS				
DESCRIPTION	REQUIRED		PROVIDED	
	MALE	FEMALE	MALE	FEMALE
WC	1	1	1	1
URINAL	1	—	1	—
WASH BASIN	1	1	1	1
DRINKER WATER FOUNTAINS	1	1	1	1
EMERGENCY FOUNTAINS	1	1	1	1

FACTORY HP DETAILS			
REF.	NAME OF MACHINERY	QTY	H.P.
1.	DUST EXTRACTION SYSTEM	1	7.5
2.	HEATING BLANKET	1	2.0
3.	DRILLING AND SANDING M/C	1	2.0
4.	LIGHTING LOAD	1	5.0
		TOTAL H.P.	16.5

SHEET NO: 2/2

PLAN SHOWING THE PROPOSED CONSTRUCTION OF FACTORY BUILDING - 16.50 HP IN S.NOS: 882/1B,2,3B,4B,5,6,7,8,9B, 890/3A & 3B2 OF GURUVARAJA KANDIGAI (SIRUPUZHALPETTAI) VILLAGE & PANCHAYAT, GUMMIDIPOONDI PANCHAYAT UNION , GUMMIDIPOONDI TALUK , TIRUVALLUR DISTRICT.

CONSENT ORDER NO: 2501265113152, DATE: 14/03/2025.

CATEGORY OF INDUSTRY : ORANGE

MANUFACTURING TYPE : SUB COMPONENTS FOR THE WIND TURBINE INDUSTRY

SCHEDULE OF JOINERY

RS	ROLLING SHUTTER	5.00 X 4.50
D1	DOOR	1.00 X 2.40
D2	DOOR	0.76 X 2.13
W	WINDOW	4.00 X 1.52
W1	WINDOW	2.00 X 1.52
W2	WINDOW	1.20 X 1.20
V	VENTILATOR	4.00 X 1.82
V1	VENTILATOR	0.90 X 0.60

DESCRIPTION	F.S.I AREA (SQM)	NON F.S.I AREA (SQM)	TOTAL (SQM)
FACTORY BUILDING			
GROUND FLOOR AREA	587.42	----	587.42
SECURITY ROOM AREA	12.59	----	12.59
TOTAL BUILTUP AREA	600.01	----	600.01

SOLAR PANEL AREA = 320.0 SQM

WORK SHOP AREA = 531.33 SQM

SPECIFICATION:

SUPER STRUCTURE : 9"TK B.W IN C.M 1:5
FOUNDATION : RCC COLUMN FOUNDATION
SLAB : RCC 1:2:4 4.5"TK
BEAM LINTEL SUNSHADE : RCC 1:2:4
WEATHERING COURSE/VE WITH PRESSED TILES
ELECTRIFICATION WORK CONCEALED WIRING

TURBO VENTILATOR SIZE : 2' DIA.
TURBO VENTILATOR WORKED BY ELECTRICAL.

SCALE : 1"=8' OR [1:100]









N W E S	COLOR INDEX	
	SITE BOUNDARY	
	EXISTING ROAD	
	PROPOSED BUILDING	

SIGNATURE OF THE APPLICANT

Dr. R. S. MURALITHARAN, B.E., MIE.,
Registered Structural Engineer (Grade-I/RE)
CMAA Reg. No. 2501265113152
SPECIALIST ENGINEER - CIVIL
Rtd. TAMIL NADU Highway Survey
Panchayath, Chennai - 600005
@muralitharan1315265113152
STRUCTURAL ENGINEER

P. MARIAPPAN, B.E., MIE.,
Consulting Civil & Structural Engineer,
Registered Engineer
Grade-I TVLR / RE / GR-1 / 2019 / 07 / 003
APTEL
Cell : 9541352759
ARCHITECT / ENGINEER



        

FACTORY HP DETAILS

TOTAL H.P.	16.5
------------	------

NO OF WORKERS - MALE : 5 Nos

NO OF WORKERS - FEMALE : 5 Nos

NO. OF WORKERS - MALE : 5 Nos

NO OF WORKERS - FEMALE : 5 Nos

TOTAL NO OF WORKERS (5+5 = 10) : 10 No

TOTAL NO OF WORKERS (5+5 = 10) : 10 NO

WATER CONSUMPTION @ 80 Lit /Person/day

TOTAL CONSUMPTION (10 X 80) : 800 Lit

NO OF SWHS (2000 lit capacity) : 1 No

DESCRIPTION	REQ
-------------	-----

PLAN SHOWING THE PROPOSED CONSTRUCTION
OF FACTORY BUILDING - 16.50 HP IN
S.NOS: 882/1B,2,3B,4B,5,6,7,8,9B, 890/3A & 3B2
OF GURUVARAJA KANDIGAI (SIRUPUZHALPETTAI)
VILLAGE & PANCHAYAT, GUMMIDIPOONDI
PANCHAYAT UNION, GUMMIDIPOONDI TALUK ,
TIRUVALLUR DISTRICT.


CONSENT ORDER NO: 2501265113152, DATE: 14/03/2025
CATEGORY OF INDUSTRY : ORANGE
MANUFACTURING TYPE : SUB COMPONENTS FOR
THE WIND TURBINE INDUSTRY

AREA STATEMENTDESCRIPTION

SOLAR PANEL AREA = 320.0 SQM

SPECIFICATION:

SCALE : 1"=32'
[1:400]

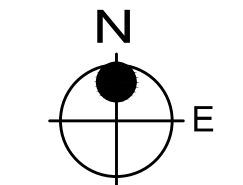

STRUCTURAL ENGINEER

SIGNATURE OF THE APPLICANT

P. MARIAPPAN, B.E., MIE,
Consulting Civil & Structural Engineer,
Registered Engineer
Grade-I TVLR / RE / GR-I / 2019 / 07 / 003
BTCP
Cell : 9841296750
ARCHITECT / ENGINEER

ARCHITECT / ENGINEER

Eight ways to know a piece of land before you pay for it.

This report covers one part of the picture. These cover the rest, drawn from the same government records, for any property in Tamil Nadu.

LandLens One

Ask anything about a property and get an answer grounded in live government records, with the sources shown.

[/landlens/one](#)



Verify My Land

Every record check run on one property and returned as a single report.

[/landlens/verify-my-land](#)



Legal Opinion

An advocate's written opinion on the title, built on the records we pull for it.

[/landlens](#)



One Map

Every layer on one map: the parcel, its boundary, zoning, water bodies and what sits around it.

[/landlens/one/map](#)



PriceMap

What land actually changed hands for around this plot, taken from the registered deeds.

[/landlens/pricemap](#)



Build Scope

What you are allowed to build here: floor space, height, coverage and setbacks.

[/landlens/build-scope](#)



Property Tracker

Watch a property and hear about it when something new is registered against it.

[/landlens/property-tracker](#)



Deal Room

Run the transaction in one place: documents, stamping, signatures and the parties.

[/landlens/deal-room](#)



Twenty-four checks you can run yourself, at no cost.

Records and verification

The registers themselves, read for you.

Encumbrance Certificate

Patta and Chitta

Field Measurement Sketch

EC Analyzer

Bank charge check

Court case search

Seller background check

Approval check by survey

Zoning and land use

What the plan says can happen on this land.

Land use zone finder

CMDA land use check

Coastal regulation zone

Master plan check

Water bodies finder

Airport height clearance

Value and duty

What it is worth and what it costs to register.

Guideline value by street

Guideline value by survey

Stamp duty and registration fees

Capital gains

Floor space index

Area unit converter

Registers and directories

Who holds it, and which office keeps the record.

Find your registering office

Temple property check

Waqf property check

RERA register



Every free tool
/tools



Services we run
for you
/services



The LandLens
suite
/landlens/one



Every claim in this document traces back to a government record.

Legal opinions, due diligence and title verification

Building plan, layout and sub-division approvals

Completion and occupancy certificates, regularisation

Escrow, negotiation and NRI property management

Land survey, soil testing, architecture and construction

Verified RealEstate
3/350/2 Mettukuppam,
OMR Thoraipakkam,
Chennai 600 097, India
hello@verified.realestate
+91 9996 12 9996

Prepared from the registers named on the page each finding sits on. Where a register could not be read, this document says so in its place rather than leaving the gap to be read as a clean result.

