

PP

APPROVAL RECORD

Planning Permission

Tiruvallur district, Tamil Nadu

APPROVAL TYPE


Building Plan

ISSUING AUTHORITY


Rural Panchayat

The approval as the planning authority issued it, reproduced in full behind this page.

An approval speaks to what was sanctioned, not to what was built. Completion is a separate record.

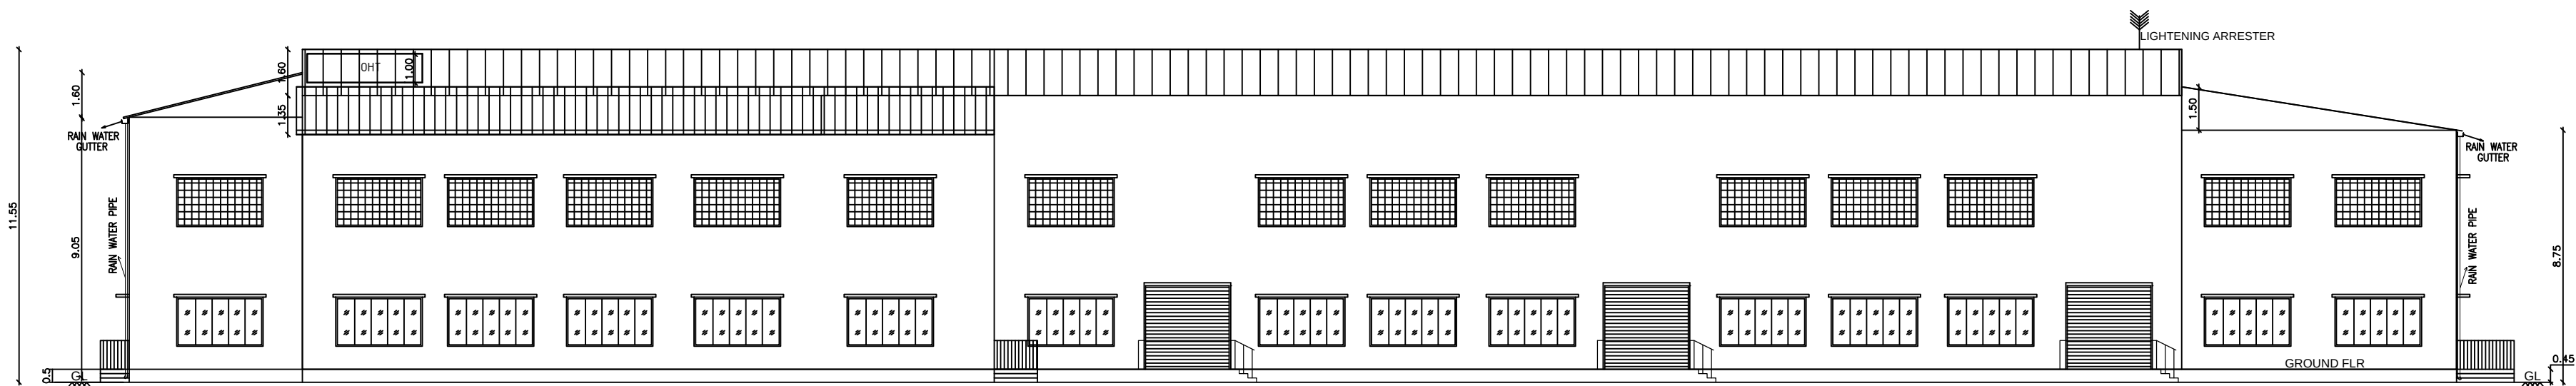

FRONT ELEVATION (NORTH FACING)

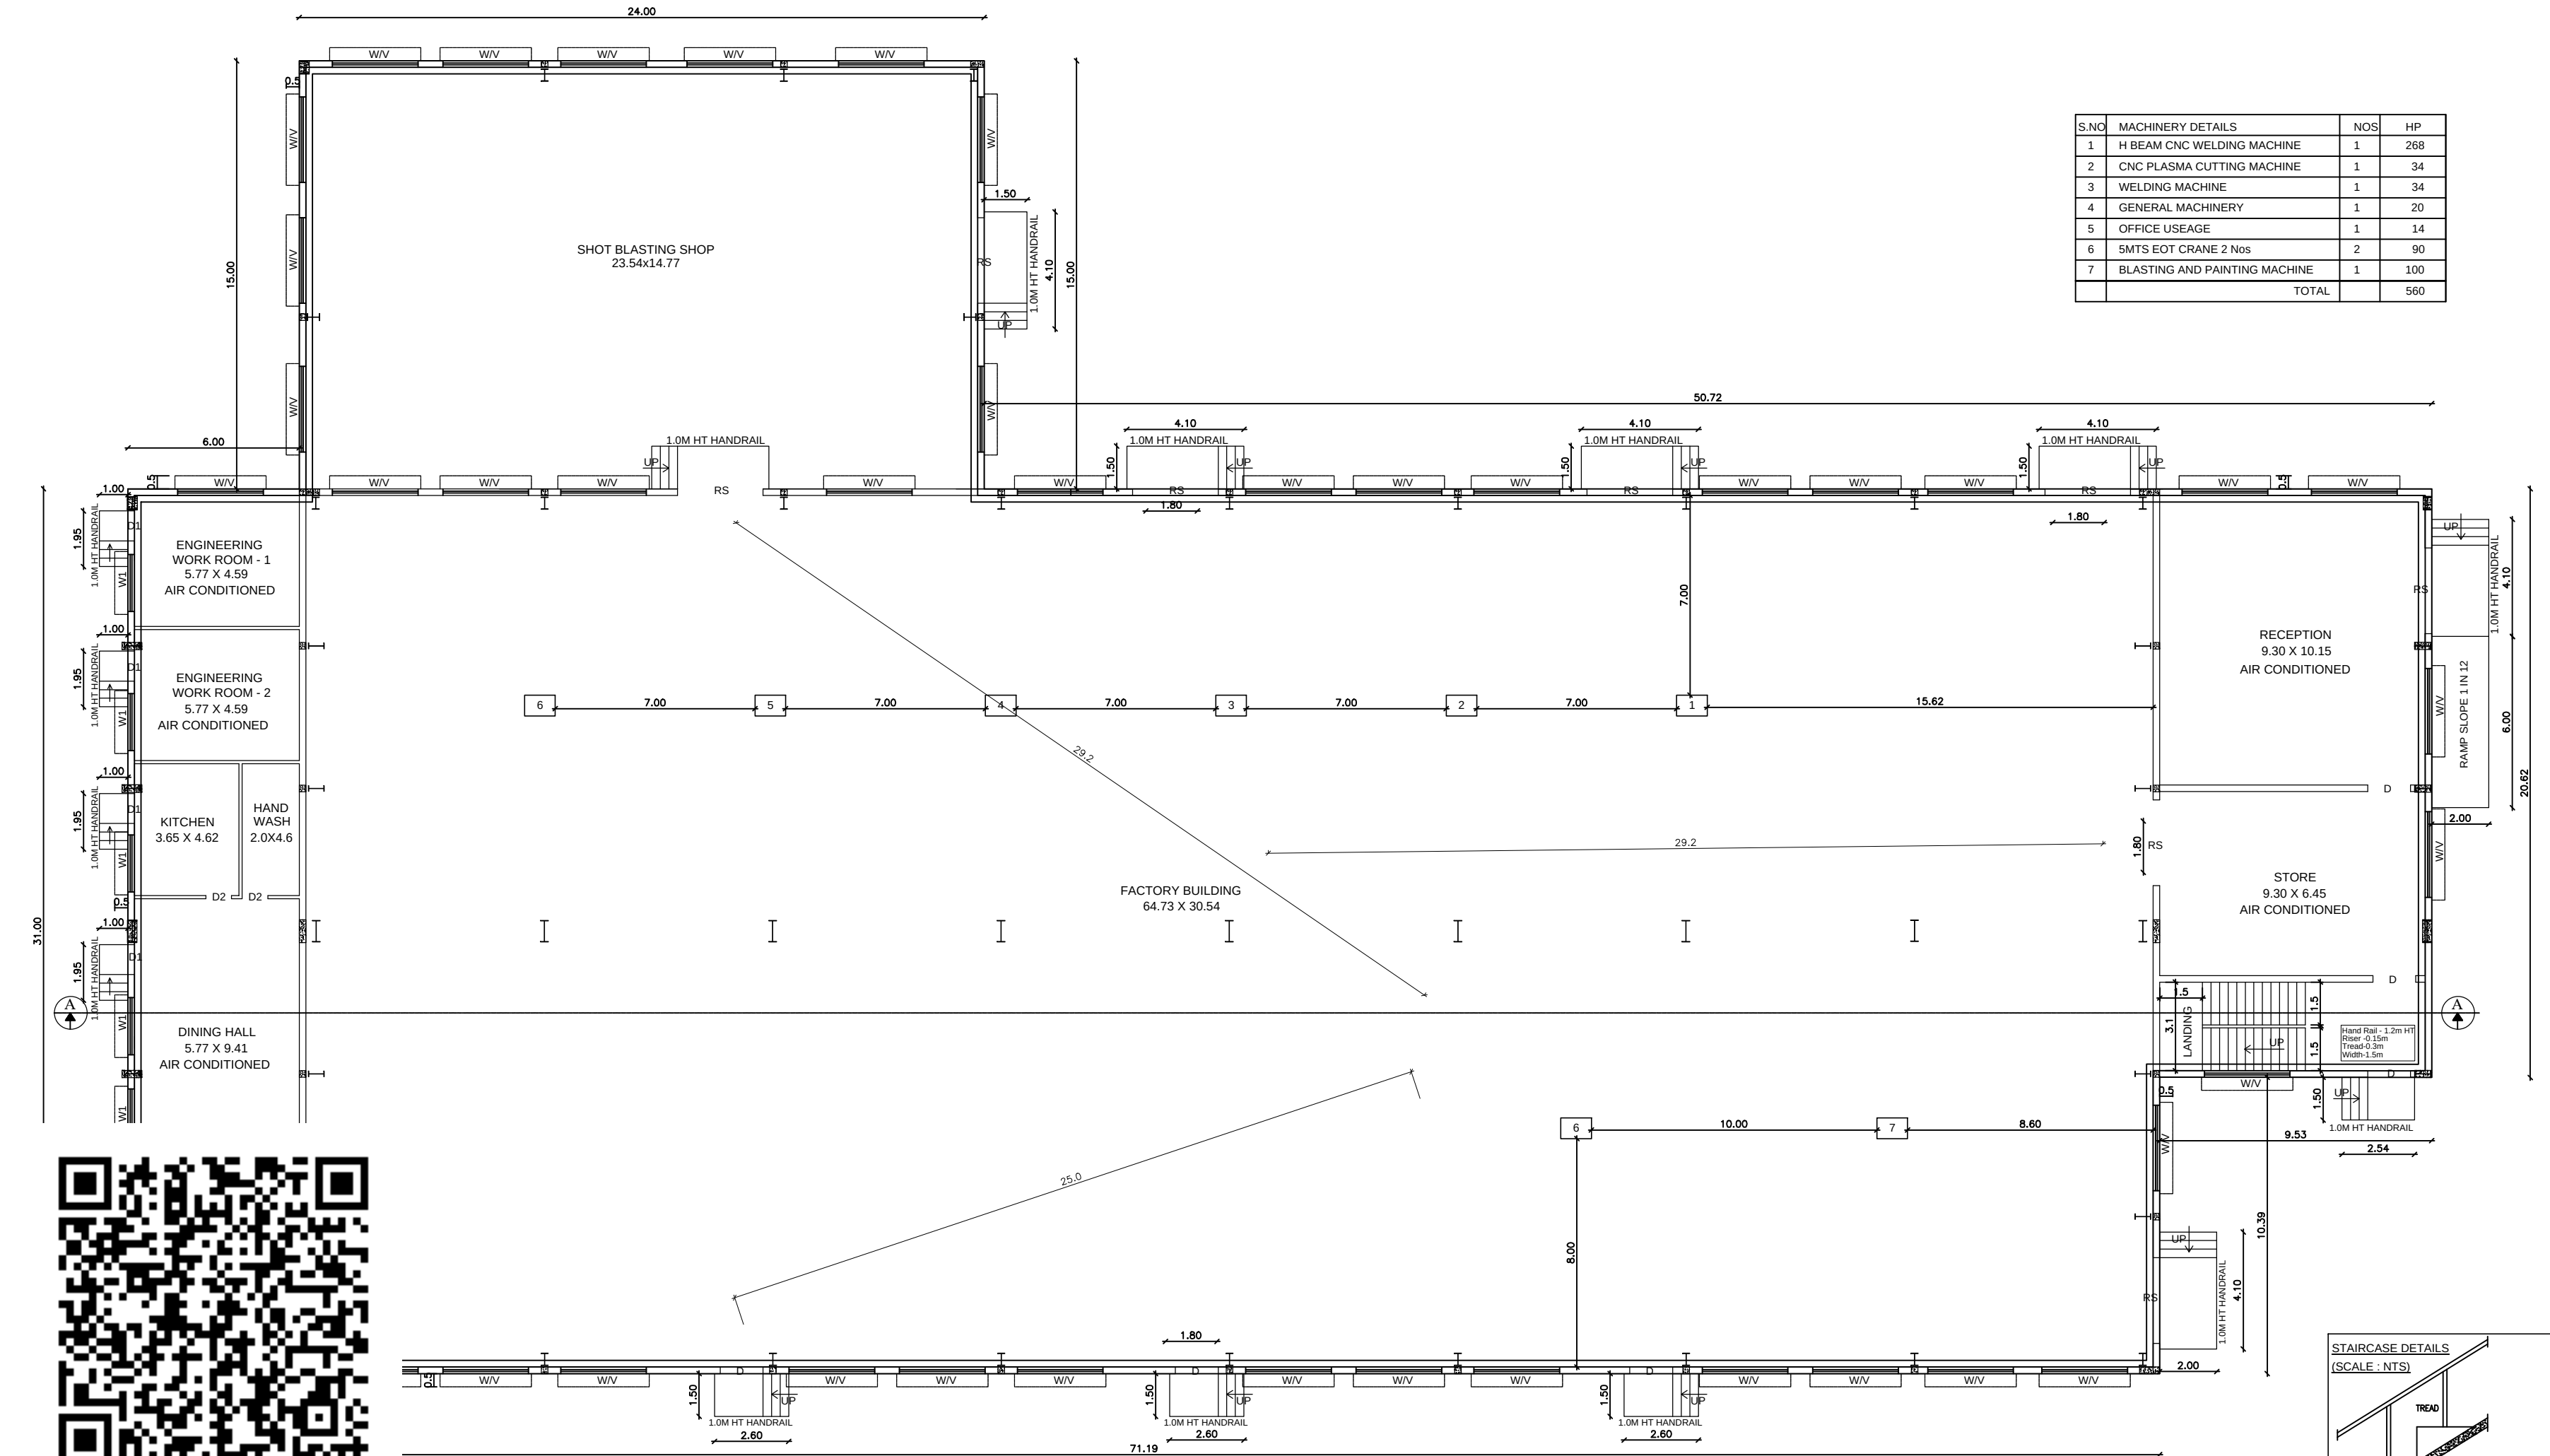

GROUND FLOOR PLAN

S.NO	MACHINERY DETAILS	NOS	HP
1	H BEAM CNC WELDING MACHINE	1	268
2	CNC PLASMA CUTTING MACHINE	1	34
3	WELDING MACHINE	1	34
4	GENERAL MACHINERY	1	20
5	OFFICE USAGE	1	14
6	5MTS EOT CRANE 2 Nos	2	90
7	BLASTING AND PAINTING MACHINE	1	100
TOTAL			560

SHEET NO : 2/4
PLAN SHOWING THE PROPOSED CONSTRUCTION OF
FACTORY BUILDING FOR M/s. ELSHADDAI ENGINEERING
(INDIA) PVT. LTD - 560 HP IN S.NO: 1/1B11B, 2E OF
PANCHALAI VILLAGE AND PERIYA PULIYURPANCHAYAT,
GUMMIDIPOONDI UNION & TALUK, TIRUVALLUR DISTRICT.

CATAGORY OF INDUSTRY : GREEN
MANUFACTURING TYPE : STRUCTURAL FABRICATION

SCHEDULE OF JOINERY			
RS	ROLLING SHUTTER	3.00 X 3.00	
RS1	ROLLING SHUTTER	2.00 X 3.00	
D	DOOR	1.50 X 2.40	
D1	DOOR	1.00 X 2.40	
D2	DOOR	0.90 X 2.40	
D3	DOOR	0.75 X 2.13	
SD	SWING DOOR	1.00 X 1.82	
W	WINDOW	3.00 X 1.82	
W1	WINDOW	2.00 X 1.82	
V	VENTILATOR	3.00 X 1.82	
V1	VENTILATOR	0.90 X 0.60	

DESCRIPTION	F.S.I (SQ.M)	NON F.S.I (SQ.M)	TOTAL AREA (SQ.M)
FACTORY BUILDING			
GROUND FLOOR AREA	2763.35	-----	2763.35
MEZZANINE FLOOR AREA	764.92	-----	764.92
SECURITY ROOM (NON FSI)	-----	6.00	6.00
TOTAL BUILTUP AREA	3528.27	6.00	3534.27

WORK SHOP AREA
GF = 2647.61 sqm
MEZ F = 352.00 sqm
TOTAL AREA = 2999.61 sqm
SOLAR PANEL AREA = 1560 SQM

WORKER'S DETAILS
NO OF WORKERS - MALE : 20 Nos
NO OF WORKERS - FEMALE : 10 Nos

DESCRIPTION		REQUIRED		PROVIDED	
MALE	FEMALE	MALE	FEMALE	MALE	FEMALE
WC	2	2	2	2	2
URINAL	2	-	2	-	-
WASH BASIN	2	2	2	2	2
DRINKER WATER FOUNTAINS	1	1	1	1	1
EMERGENCY FOUNTAINS	1	1	1	1	1

SOLAR HOT WATER SYSTEM DETAIL
NO OF WORKERS - MALE : 20 Nos
NO OF WORKERS - FEMALE : 10 Nos
TOTAL NO OF WORKERS (20+10 = 30) : 30 Nos
WATER CONSUMPTION @ 80 Lit /Person/day
TOTAL CONSUMPTION (30 X 80) : 2400 Lits
NO OF SWHS (2500 lit capacity) : 1 No


NOTES :-
1. ALL TOILETS MECHANICALLY VENTILATED.
SPECIFICATION
SUPER STRUCTURE : 9"TK B/W IN C.M 1:5
FOUNDATION : RCC COLUMN FOUNDATION
SLAB : RCC 12:4 4.5"TK
BEAM LINTEL SUNSHADE : RCC 1:2:4
WEATHERING COURSE WITH PRESSED TILES
ELECTRIFICATION WORK CONCEALED WIRING

SCALE : 1"=8'	COLOR INDEX
[1:100]	SITE BOUNDARY
	EXISTING ROAD
	PROPOSED BUILDING


STRUCTURAL ENGINEER

SIGNATURE OF THE APPLICANT

ARCHITECT / ENGINEER

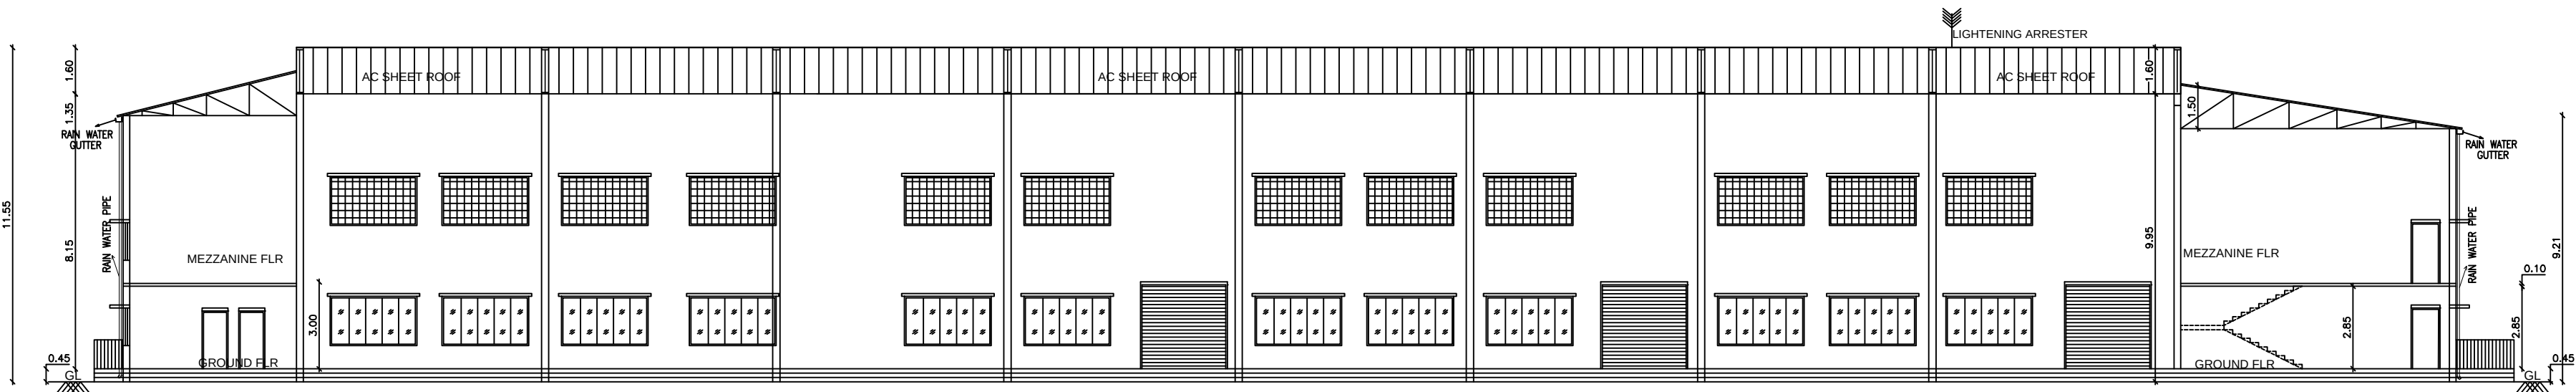

SECTION ON AA

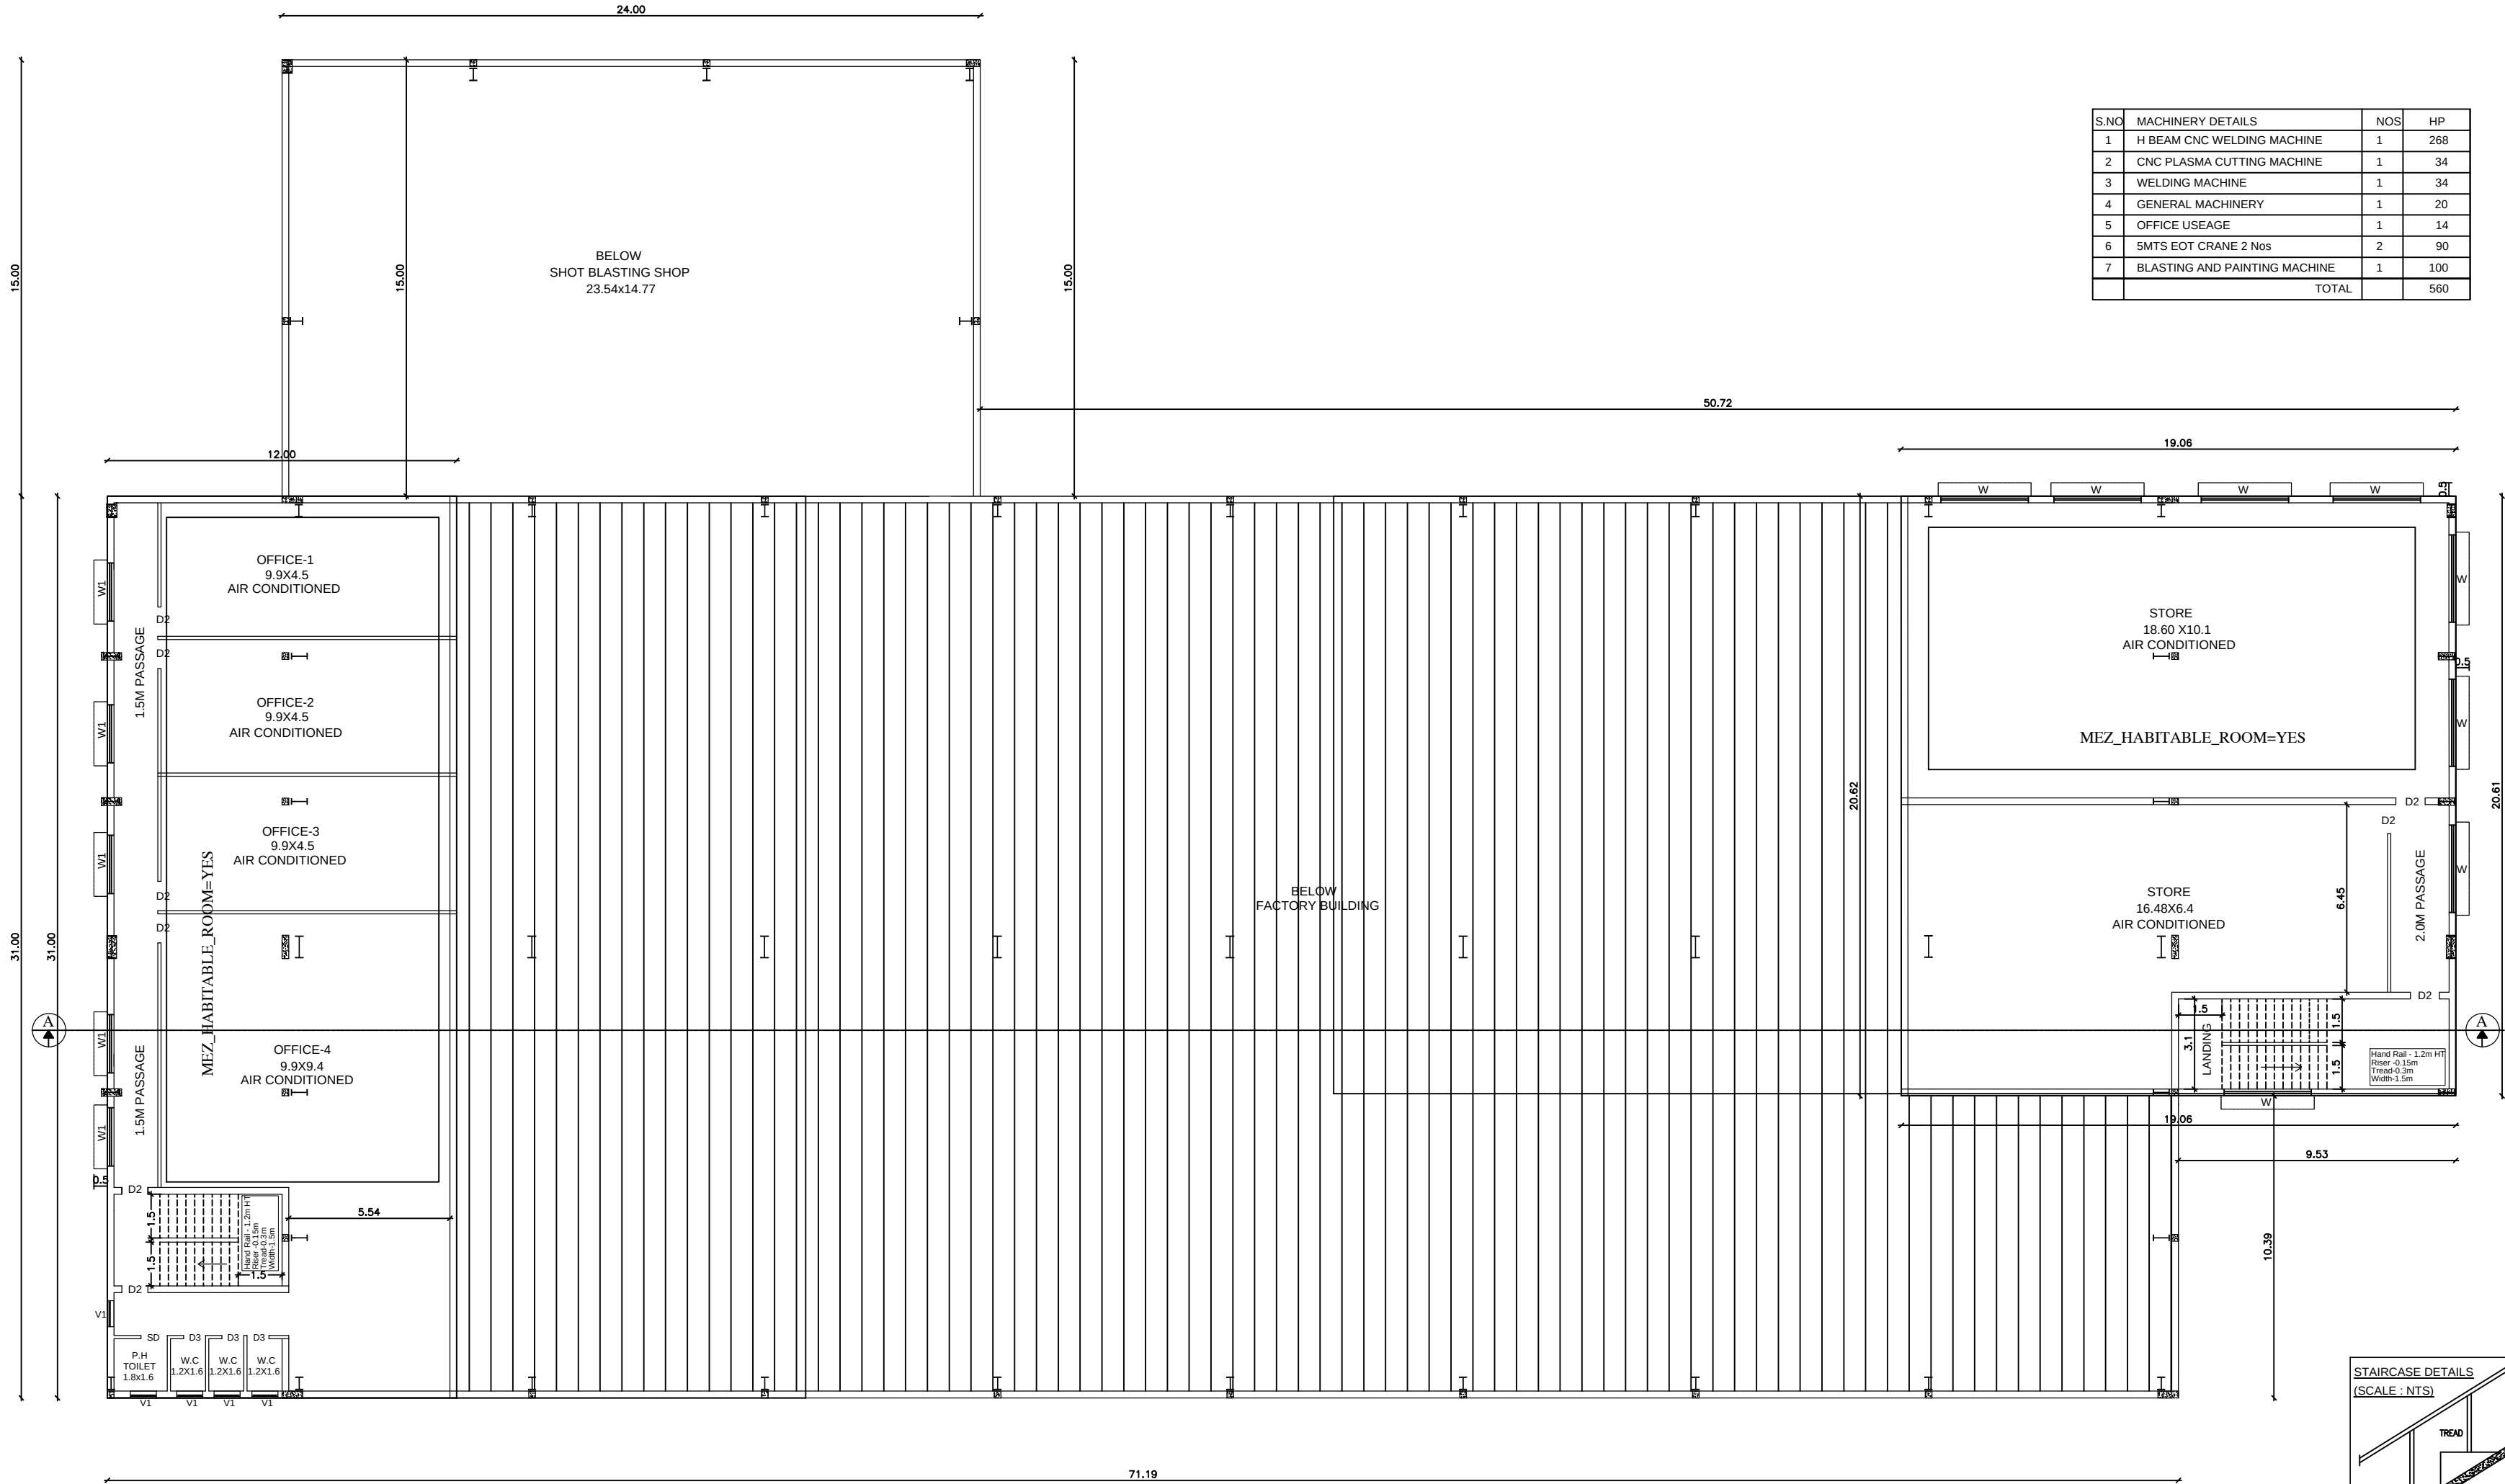

MEZZANINE FLOOR PLAN

S.NO	MACHINERY DETAILS	NOS	HP
1	H BEAM CNC WELDING MACHINE	1	268
2	CNC PLASMA CUTTING MACHINE	1	34
3	WELDING MACHINE	1	34
4	GENERAL MACHINERY	1	20
5	OFFICE USAGE	1	14
6	5MTS EOT CRANE 2 Nos	2	90
7	BLASTING AND PAINTING MACHINE	1	100
TOTAL			560

SHEET NO : 3/4
PLAN SHOWING THE PROPOSED CONSTRUCTION OF
FACTORY BUILDING FOR M/s. ELSHADDAI ENGINEERING
(INDIA) PVT. LTD - 560 HP IN S.NO: 1/1B11B, 2E OF
PANCHALAI VILLAGE AND PERIYA PULIYUR PANCHAYAT,
GUMMIDIPOONDI UNION & TALUK, TIRUVALLUR DISTRICT.

CATAGORY OF INDUSTRY : GREEN
MANUFACTURING TYPE : STRUCTURAL FABRICATION

SCHEDULE OF JOINERY			
RS	ROLLING SHUTTER	3.00 X 3.00	
RS1	ROLLING SHUTTER	2.00 X 3.00	
D	DOOR	1.50 X 2.40	
D1	DOOR	1.00 X 2.40	
D2	DOOR	0.90 X 2.13	
D3	DOOR	0.75 X 2.13	
SD	SWING DOOR	1.00 X 2.13	
W	WINDOW	3.00 X 1.82	
W1	WINDOW	2.00 X 1.82	
V	VENTILATOR	3.00 X 1.82	
V1	VENTILATOR	0.90 X 0.60	

DESCRIPTION	F.S.I (SQ.M)	NON F.S.I (SQ.M)	TOTAL AREA (SQ.M)
FACTORY BUILDING			
GROUND FLOOR AREA	2763.35	-----	2763.35
MEZZANINE FLOOR AREA	764.92	-----	764.92
SECURITY ROOM (NON FSI)	-----	6.00	6.00
TOTAL BUILTUP AREA	3528.27	6.00	3534.27

WORK SHOP AREA
GF = 2647.61 sqm
MEZ. F = 352.00 sqm
TOTAL AREA = 2999.61 sqm
SOLAR PANEL AREA = 1560 SQM

WORKER'S DETAILS
NO OF WORKERS - MALE : 20 Nos
NO OF WORKERS - FEMALE : 10 Nos

DESCRIPTION	REQUIRED		PROVIDED	
	MALE	FEMALE	MALE	FEMALE
WC	2	2	2	2
URINAL	2	--	2	--
WASH BASIN	2	2	2	2
DRINKER WATER FOUNTAINS	1	1	1	1
EMERGENCY FOUNTAINS	1	1	1	1

SOLAR HOT WATER SYSTEM DETAIL
NO OF WORKERS - MALE : 20 Nos
NO OF WORKERS - FEMALE : 10 Nos
TOTAL NO OF WORKERS (20+10 = 30) : 30 Nos
WATER CONSUMPTION @ 80 Lit /Person/day
TOTAL CONSUMPTION (30 X 80) : 2400 Lits
NO OF SWHS (2500 lit capacity) : 1 No

NOTES :-
1. ALL TOILETS MECHANICALLY VENTILATED.
SPECIFICATION
SUPER STRUCTURE : 9"TK B.W IN C.M 1:5
FOUNDATION : RCC COLUMN FOUNDATION
SLAB : RCC 1:2:4 4.5"TK
BEAM LINTEL SUNSHADE : RCC 1:2:4
WEATHERING COURSE WITH PRESSED TILES
ELECTRIFICATION WORK CONCEALED WIRING

SCALE : 1"=8'
[1:100]
COLOR INDEX
SITE BOUNDARY
EXISTING ROAD
PROPOSED BUILDING

STRUCTURAL ENGINEER
SIGNATURE OF THE APPLICANT
ARCHITECT / ENGINEER

PLAN SHOWING THE PROPOSED CONSTRUCTION OF
FACTORY BUILDING FOR M/s. ELSHADDAI ENGINEERING
(INDIA) PVT. LTD - 560 HP IN S.NO: 1/1B11B, 2E OF
PANCHALAI VILLAGE AND PERIYA PULIYUR PANCHAYAT,
GUMMIDIPOONDI UNION & TALUK, TIRUVALLUR DISTRICT.

SCHEDULE OF JOINERY		
RS	ROLLING SHUTTER	3.00 x 3.00
RS1	ROLLING SHUTTER	2.00 x 3.00
D	DOOR	1.50 x 2.40
D1	DOOR	1.00 x 2.40
D2	DOOR	0.90 x 2.40
D3	DOOR	0.75 x 2.13
SD	SWING DOOR	1.00 x 2.13
W	WINDOW	3.00 x 1.82
W1	WINDOW	2.00 x 1.82
V	VENTILATOR	3.00 x 1.82
V1	VENTILATOR	0.90 x 0.60

WORK SHOP AREA
GF = 2647.61 sqm
MEZ F = 352.00 sqm
TOTAL AREA = 2999.61 sqm



SOLAR PANEL AREA = 1560 SQM

<u>WORKER'S DETAILS</u>	
NO OF WORKERS - MALE	: 20 Nos
NO OF WORKERS - FEMALE	: 10 Nos

<u>SOLAR HOT WATER SYSTEM DETAIL</u>	
NO OF WORKERS - MALE	: 20 Nos
NO OF WORKERS - FEMALE	: 10 Nos
TOTAL NO OF WORKERS (20+10 = 30)	: 30 Nos
WATER CONSUMPTION @ 80 Lit /Person/day	
TOTAL CONSUMPTION (30 X 80)	: 2400 Lits
NO OF SWHS (2500 lit capacity)	: 1 No

SPECIFICATION:
SUPER STRUCTURE : 9"TK B.W IN C.M 1:5
FOUNDATION : RCC COLUMN FOUNDATION
SLAB : RCC 1:2:4 4.5"TK
BEAM LINTEL SUNSHADE : RCC 1:2:4
WEATHERING COURSE/VE WITH PRESSED TILES
ELECTRIFICATION WORK CONCEALED WIRING


 SITE BOUNDARY
 EXISTING ROAD
 PROPOSED BUILDING

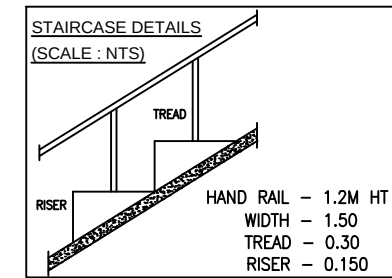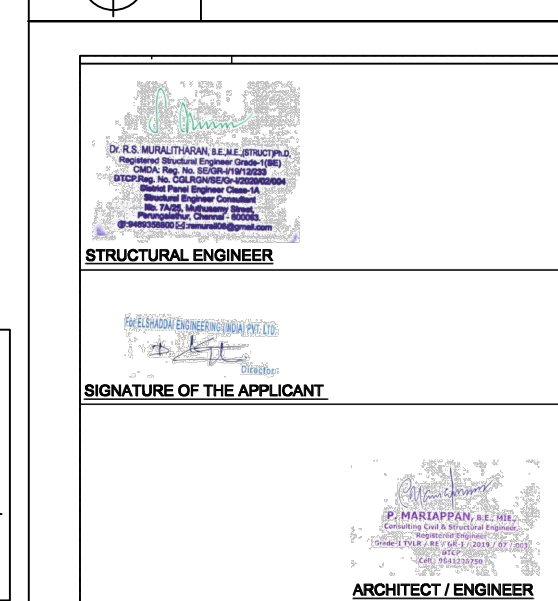

ROOF PLAN


P. MARIAPPAN, B.E., MIZ
Consulting Civil & Structural Engineer
Professional Engineer
Enrol. No. 11141 / BE / (A), 1-2019 / 07-03-2020
9660-
9541321230
ARCHITECT / ENGINEER

Eight ways to know a piece of land before you pay for it.

This report covers one part of the picture. These cover the rest, drawn from the same government records, for any property in Tamil Nadu.

LandLens One

Ask anything about a property and get an answer grounded in live government records, with the sources shown.

[/landlens/one](#)



Verify My Land

Every record check run on one property and returned as a single report.

[/landlens/verify-my-land](#)



Legal Opinion

An advocate's written opinion on the title, built on the records we pull for it.

[/landlens](#)



One Map

Every layer on one map: the parcel, its boundary, zoning, water bodies and what sits around it.

[/landlens/one/map](#)



PriceMap

What land actually changed hands for around this plot, taken from the registered deeds.

[/landlens/pricemap](#)



Build Scope

What you are allowed to build here: floor space, height, coverage and setbacks.

[/landlens/build-scope](#)



Property Tracker

Watch a property and hear about it when something new is registered against it.

[/landlens/property-tracker](#)



Deal Room

Run the transaction in one place: documents, stamping, signatures and the parties.

[/landlens/deal-room](#)



Twenty-four checks you can run yourself, at no cost.

Records and verification

The registers themselves, read for you.

Encumbrance Certificate

Patta and Chitta

Field Measurement Sketch

EC Analyzer

Bank charge check

Court case search

Seller background check

Approval check by survey

Value and duty

What it is worth and what it costs to register.

Guideline value by street

Guideline value by survey

Stamp duty and registration fees

Capital gains

Floor space index

Area unit converter

Zoning and land use

What the plan says can happen on this land.

Land use zone finder

CMDA land use check

Coastal regulation zone

Master plan check

Water bodies finder

Airport height clearance

Registers and directories

Who holds it, and which office keeps the record.

Find your registering office

Temple property check

Waqf property check

RERA register



Every free tool
/tools



Services we run
for you
/services



The LandLens
suite
/landlens/one



Every claim in this document traces back to a government record.

Legal opinions, due diligence and title verification

Building plan, layout and sub-division approvals

Completion and occupancy certificates, regularisation

Escrow, negotiation and NRI property management

Land survey, soil testing, architecture and construction

Verified RealEstate
3/350/2 Mettukuppam,
OMR Thoraipakkam,
Chennai 600 097, India
hello@verified.realestate
+91 9996 12 9996

Prepared from the registers named on the page each finding sits on. Where a register could not be read, this document says so in its place rather than leaving the gap to be read as a clean result.

