

PP

APPROVAL RECORD

Planning Permission

Tiruvallur district, Tamil Nadu

APPROVAL TYPE


Building Plan

ISSUING AUTHORITY


Rural Panchayat

The approval as the planning authority issued it, reproduced in full behind this page.

An approval speaks to what was sanctioned, not to what was built. Completion is a separate record.

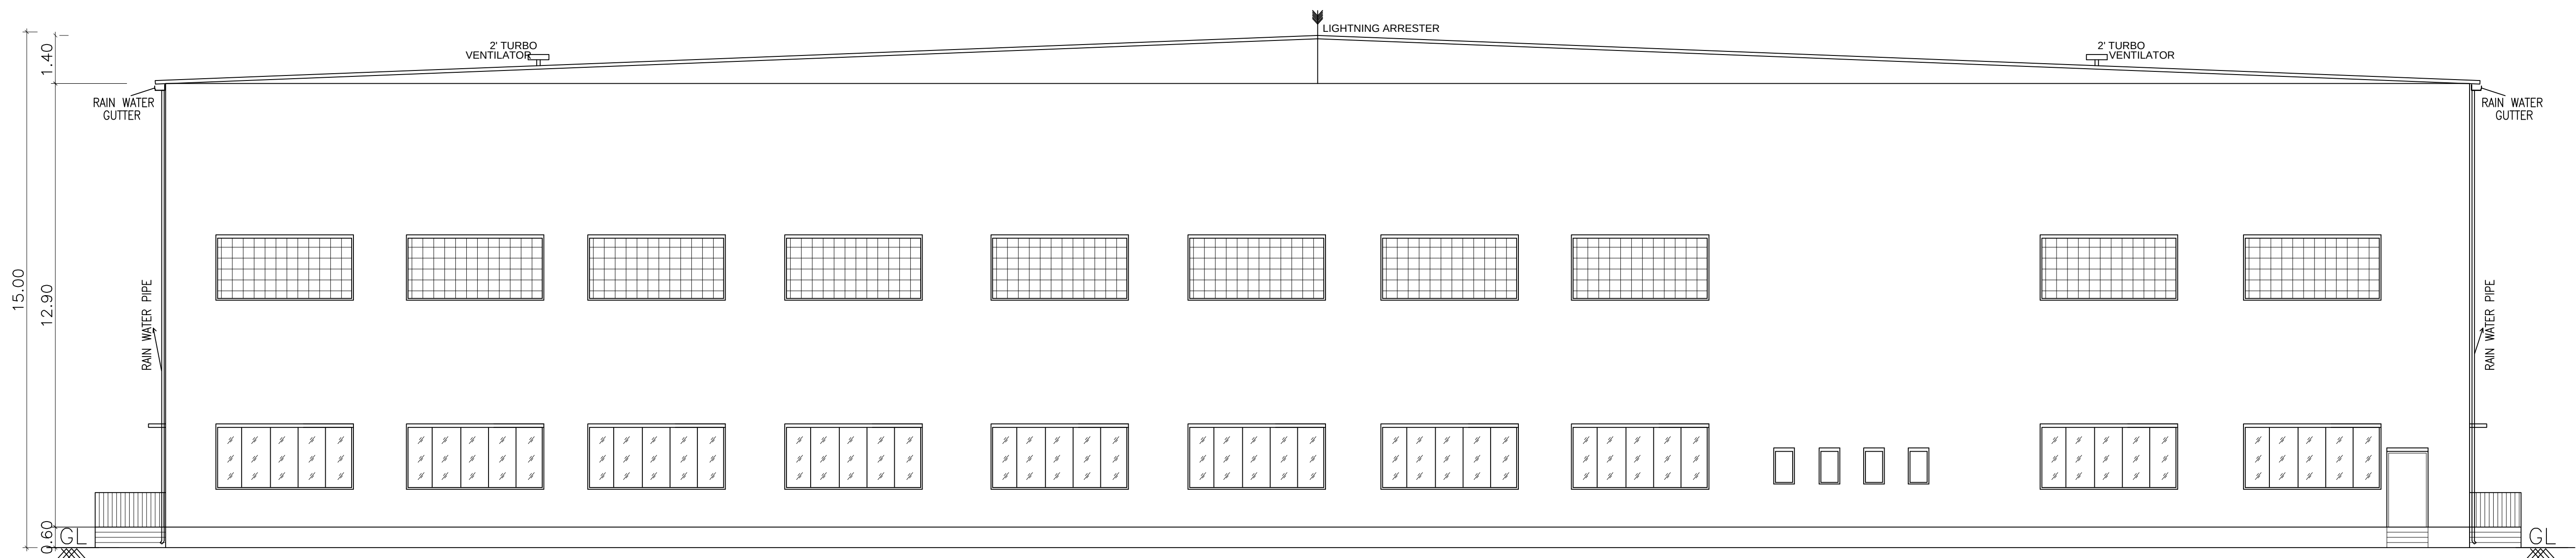

FRONT ELEVATION (WEST FACING)

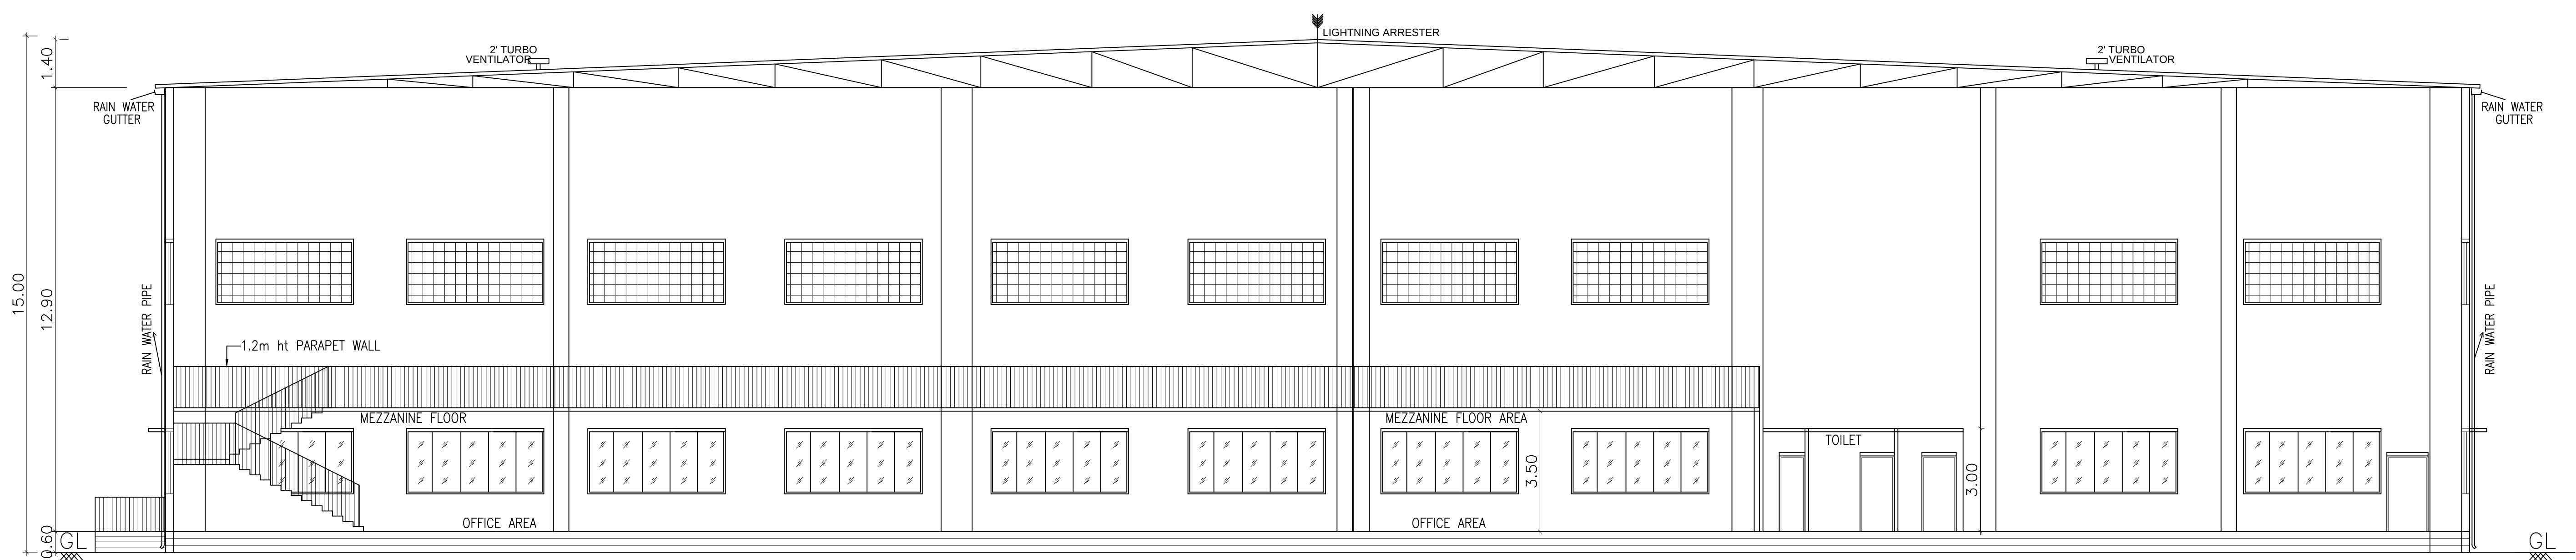

SECTION ON BB

SHEET NO : 4/4

PLAN SHOWING THE PROPOSED CONSTRUCTION OF CARD BOARD BOX FACTORY BUILDING FOR PRAGATHI WAREHOUSING - 45 HP, IN S.No:1219/1B,5B, 1220/1A2,2B, 1221/1A2,1B2,1C2,2B OF ERNAGKUPPAM VILLAGE, VADAMADURAI PANCHAYAT, ELLAPURAM UNION, UTHUKOTTAI TALUK, TIRUVALLUR DISTRICT.


As per G.O.(Ms),No.154, Dated:07.10.2025
Annexure -VII,(See rule 36) Industries Classified as "Green"
S.no:(9) Cardboard or corrugated box and paper products

ONLINE APPLICATION NO.SWP/BPA/637355/2025

SCHEDULE OF JOINERY

RS	ROLLING SHUTTER	4.00 X 3.00
D1	DOOR	1.20 X 2.13
D2	DOOR	0.76 X 2.13
SD	SWING DOOR	1.00 X 2.13
W	WINDOW	4.00 X 1.82
W1	WINDOW	1.22 X 1.22
V	VENTILATOR	4.00 X 1.82
V1	VENTILATOR	0.60 X 0.91


P. MARIAPPAN, S.E., MBE,
Registered Structural Engineer
No. 12, 13, 14, 

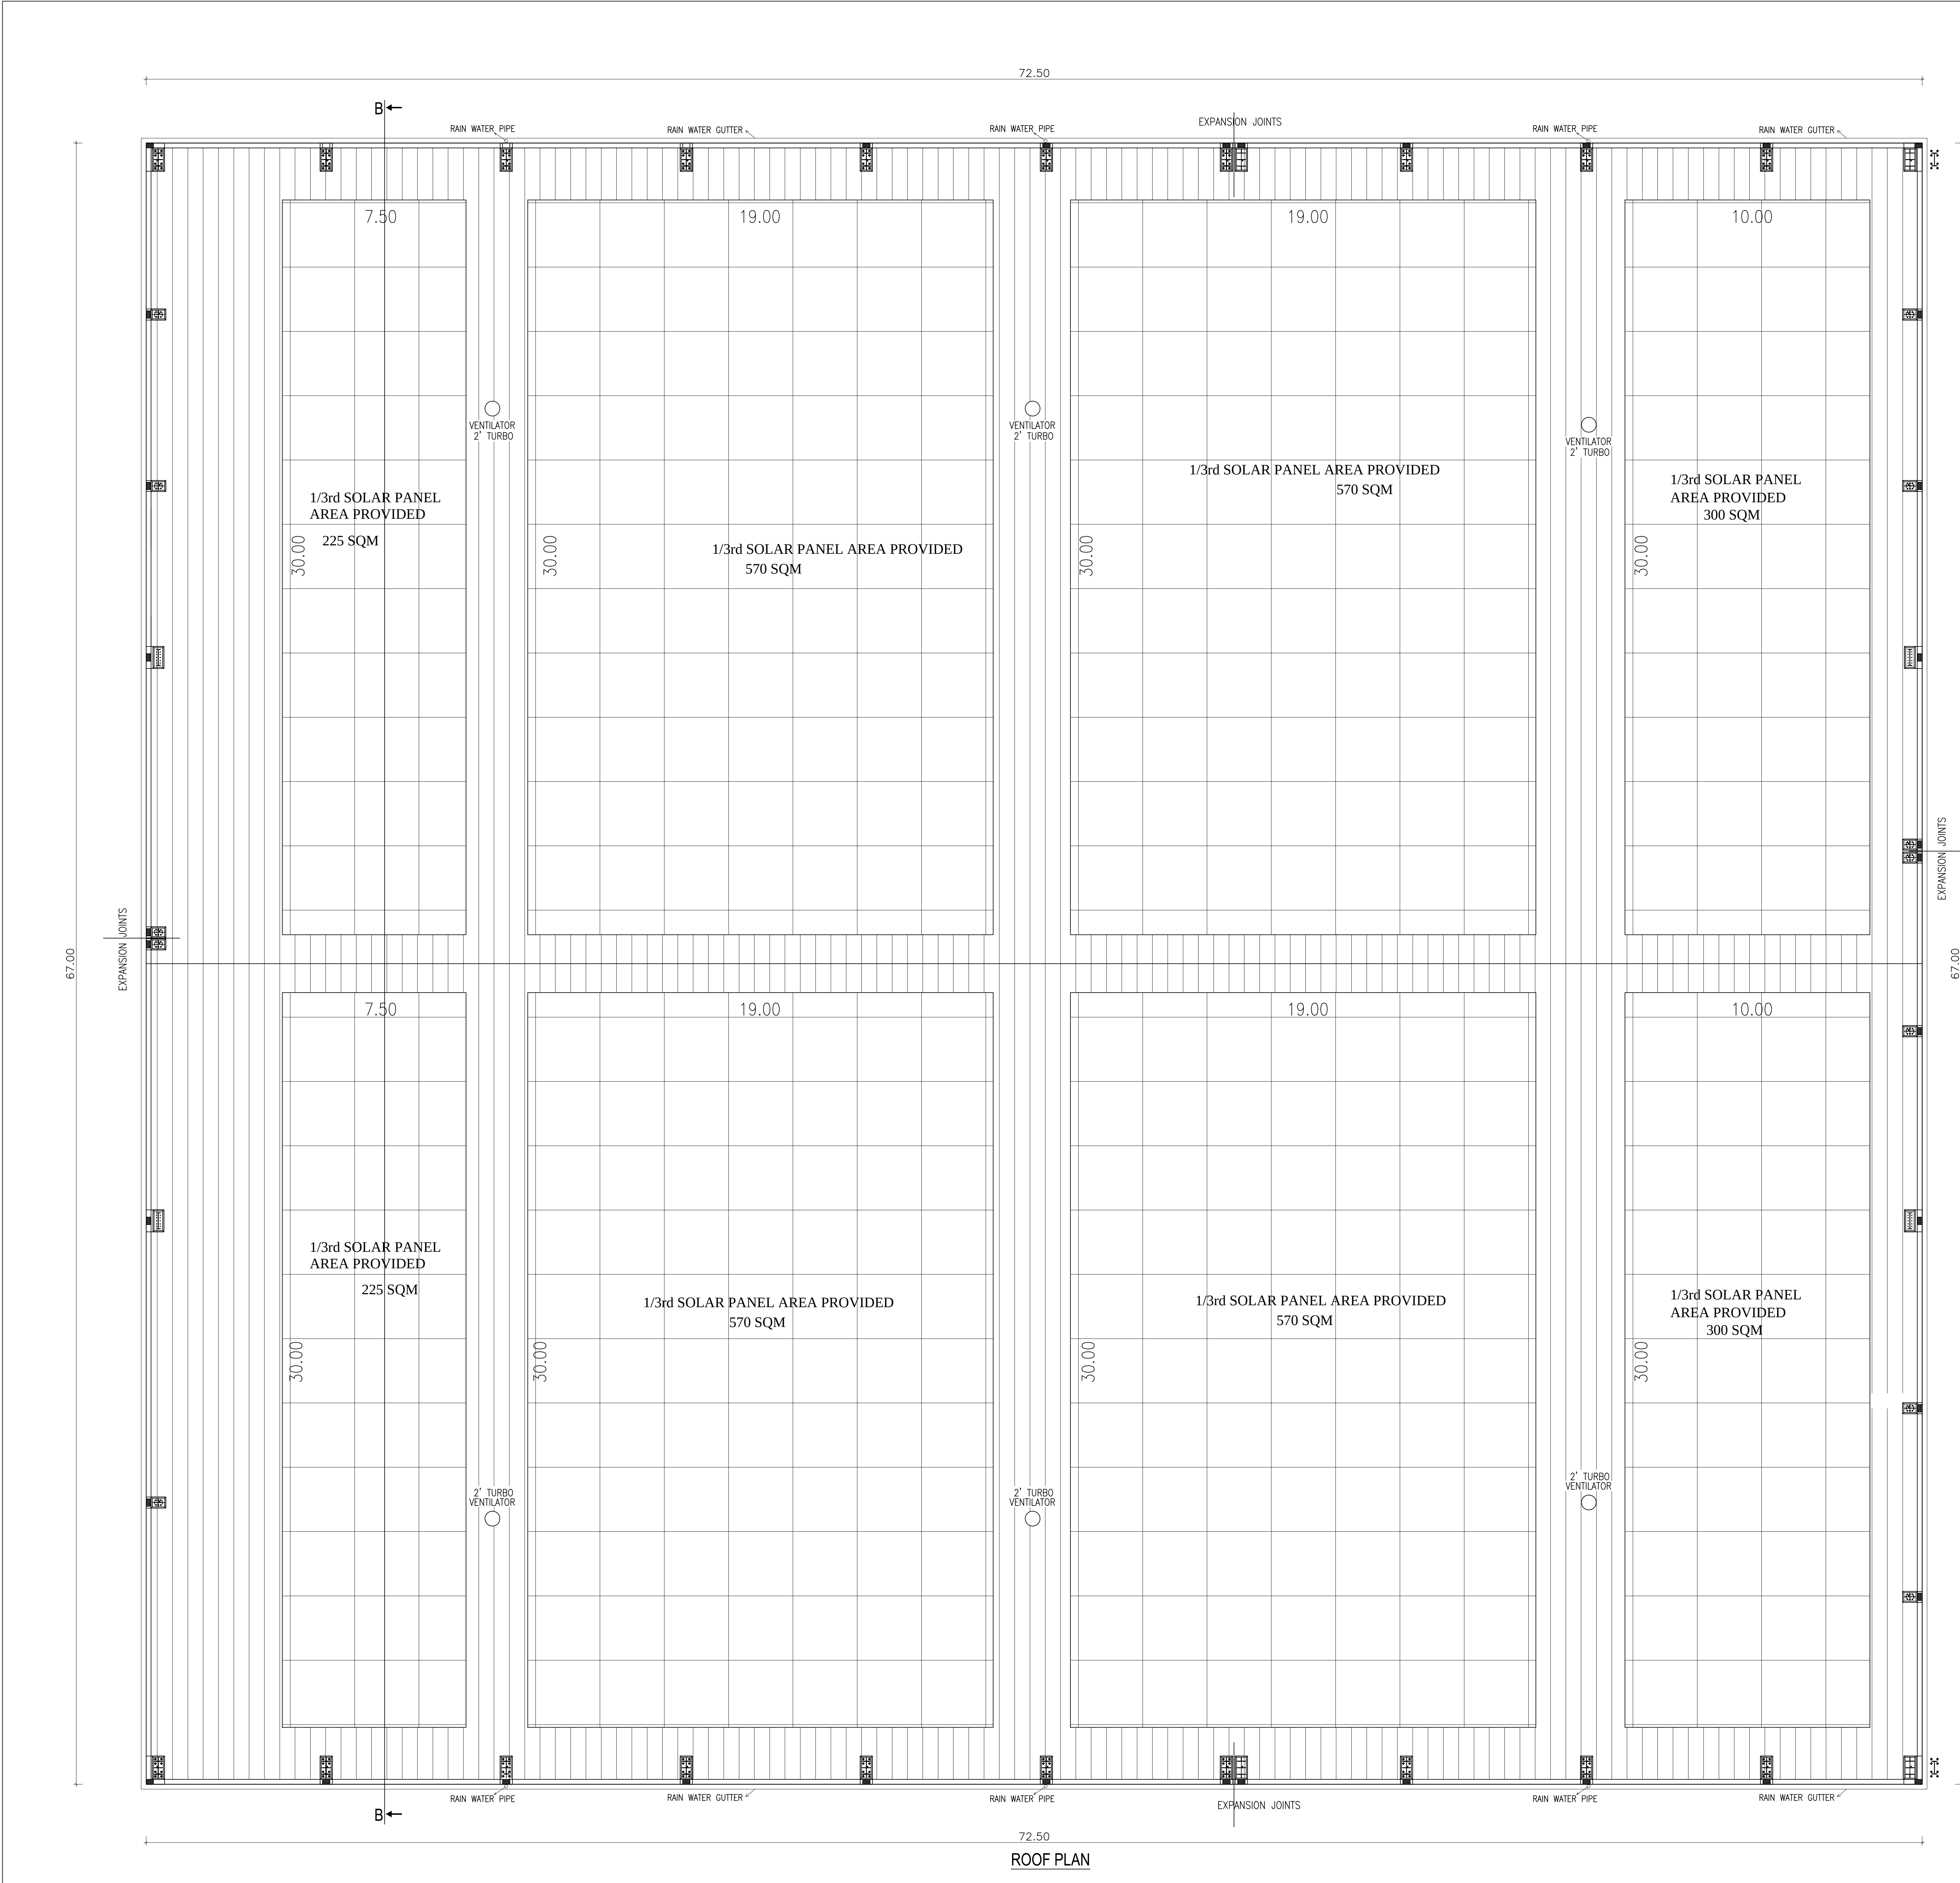

SHEET NO : 3/4


PLAN SHOWING THE PROPOSED CONSTRUCTION OF CARD BOARD BOX FACTORY BUILDING FOR PRAGATHI WAREHOUSING - 45 HP, IN S.No:1219/1B,5B, 1220/1A2,2B, 1221/1A2,1B2,1C2,2B OF ERNAGUPPAM VILLAGE, VADAMADURAI PANCHAYAT, ELLAPURAM UNION, UTHUKOTTAI TALUK, TIRUVALLUR DISTRICT.

As per G.O.(Ms),No.154, Dated:07.10.2025
Annexure -VII,[See rule 36] Industries Classified as "Green"
S.no:(9) Cardboard or corrugated box and paper products

SCHEDULE OF JOINERY			
RS	ROLLING SHUTTER	4.00 X 3.00	
D1	DOOR	1.20 X 2.13	
D2	DOOR	0.76 X 2.13	
SD	SWING DOOR	1.00 X 2.13	
W	WINDOW	4.00 X 1.82	
W1	WINDOW	1.22 X 1.22	
V	VENTILATOR	4.00 X 1.82	
V1	VENTILATOR	0.80 X 0.91	

DESCRIPTION	F.S.I AREA (SQ.M)	NON F.S.I AREA (SQ.M)	TOTAL (SQ.M)
FACTORY BUILDING			
SECURITY ROOM (NON FSI)	-----	6.00	6.00

SPECIFICATION:
SUPER STRUCTURE : 9"TK B/W IN C/M 1:5
FOUNDATION : RCC COLUMN FOUNDATION
SLAB : RCC 124 4.5"TK
BEAM LINTEL SUNSHADE : RCC 1:2:4
WEATHERING COURSE/VE WITH PRESSED TILES
ELECTRIFICATION WORK CONCEALED WIRING

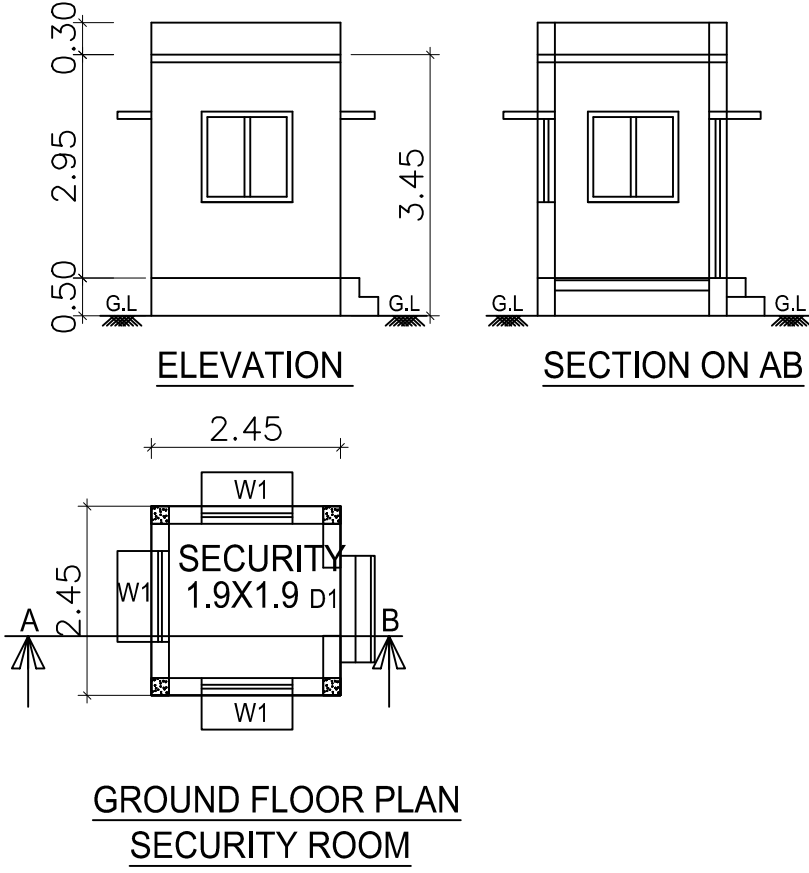

Dr. R. S. MARATHIYAN, B.E., M.E.,
Registered Structural Engineer, Chennai-600 084.
SPECIALITY: R.C.C. & STEEL STRUCTURES
RCC & STEEL DESIGN, ESTIMATION & VALUATION
PROJECTS: 1. 2. 



For PRAGATHI WARE HOUSING

Redone

Partners

SIGNATURE OF THE APPLICANT

P. MARJAPPAN, B.E., M.E.,
Consulting Civil & Structural Engineer,
Mobile: 97891 88222, 97891 88223, 97891 88224, 97891 88225,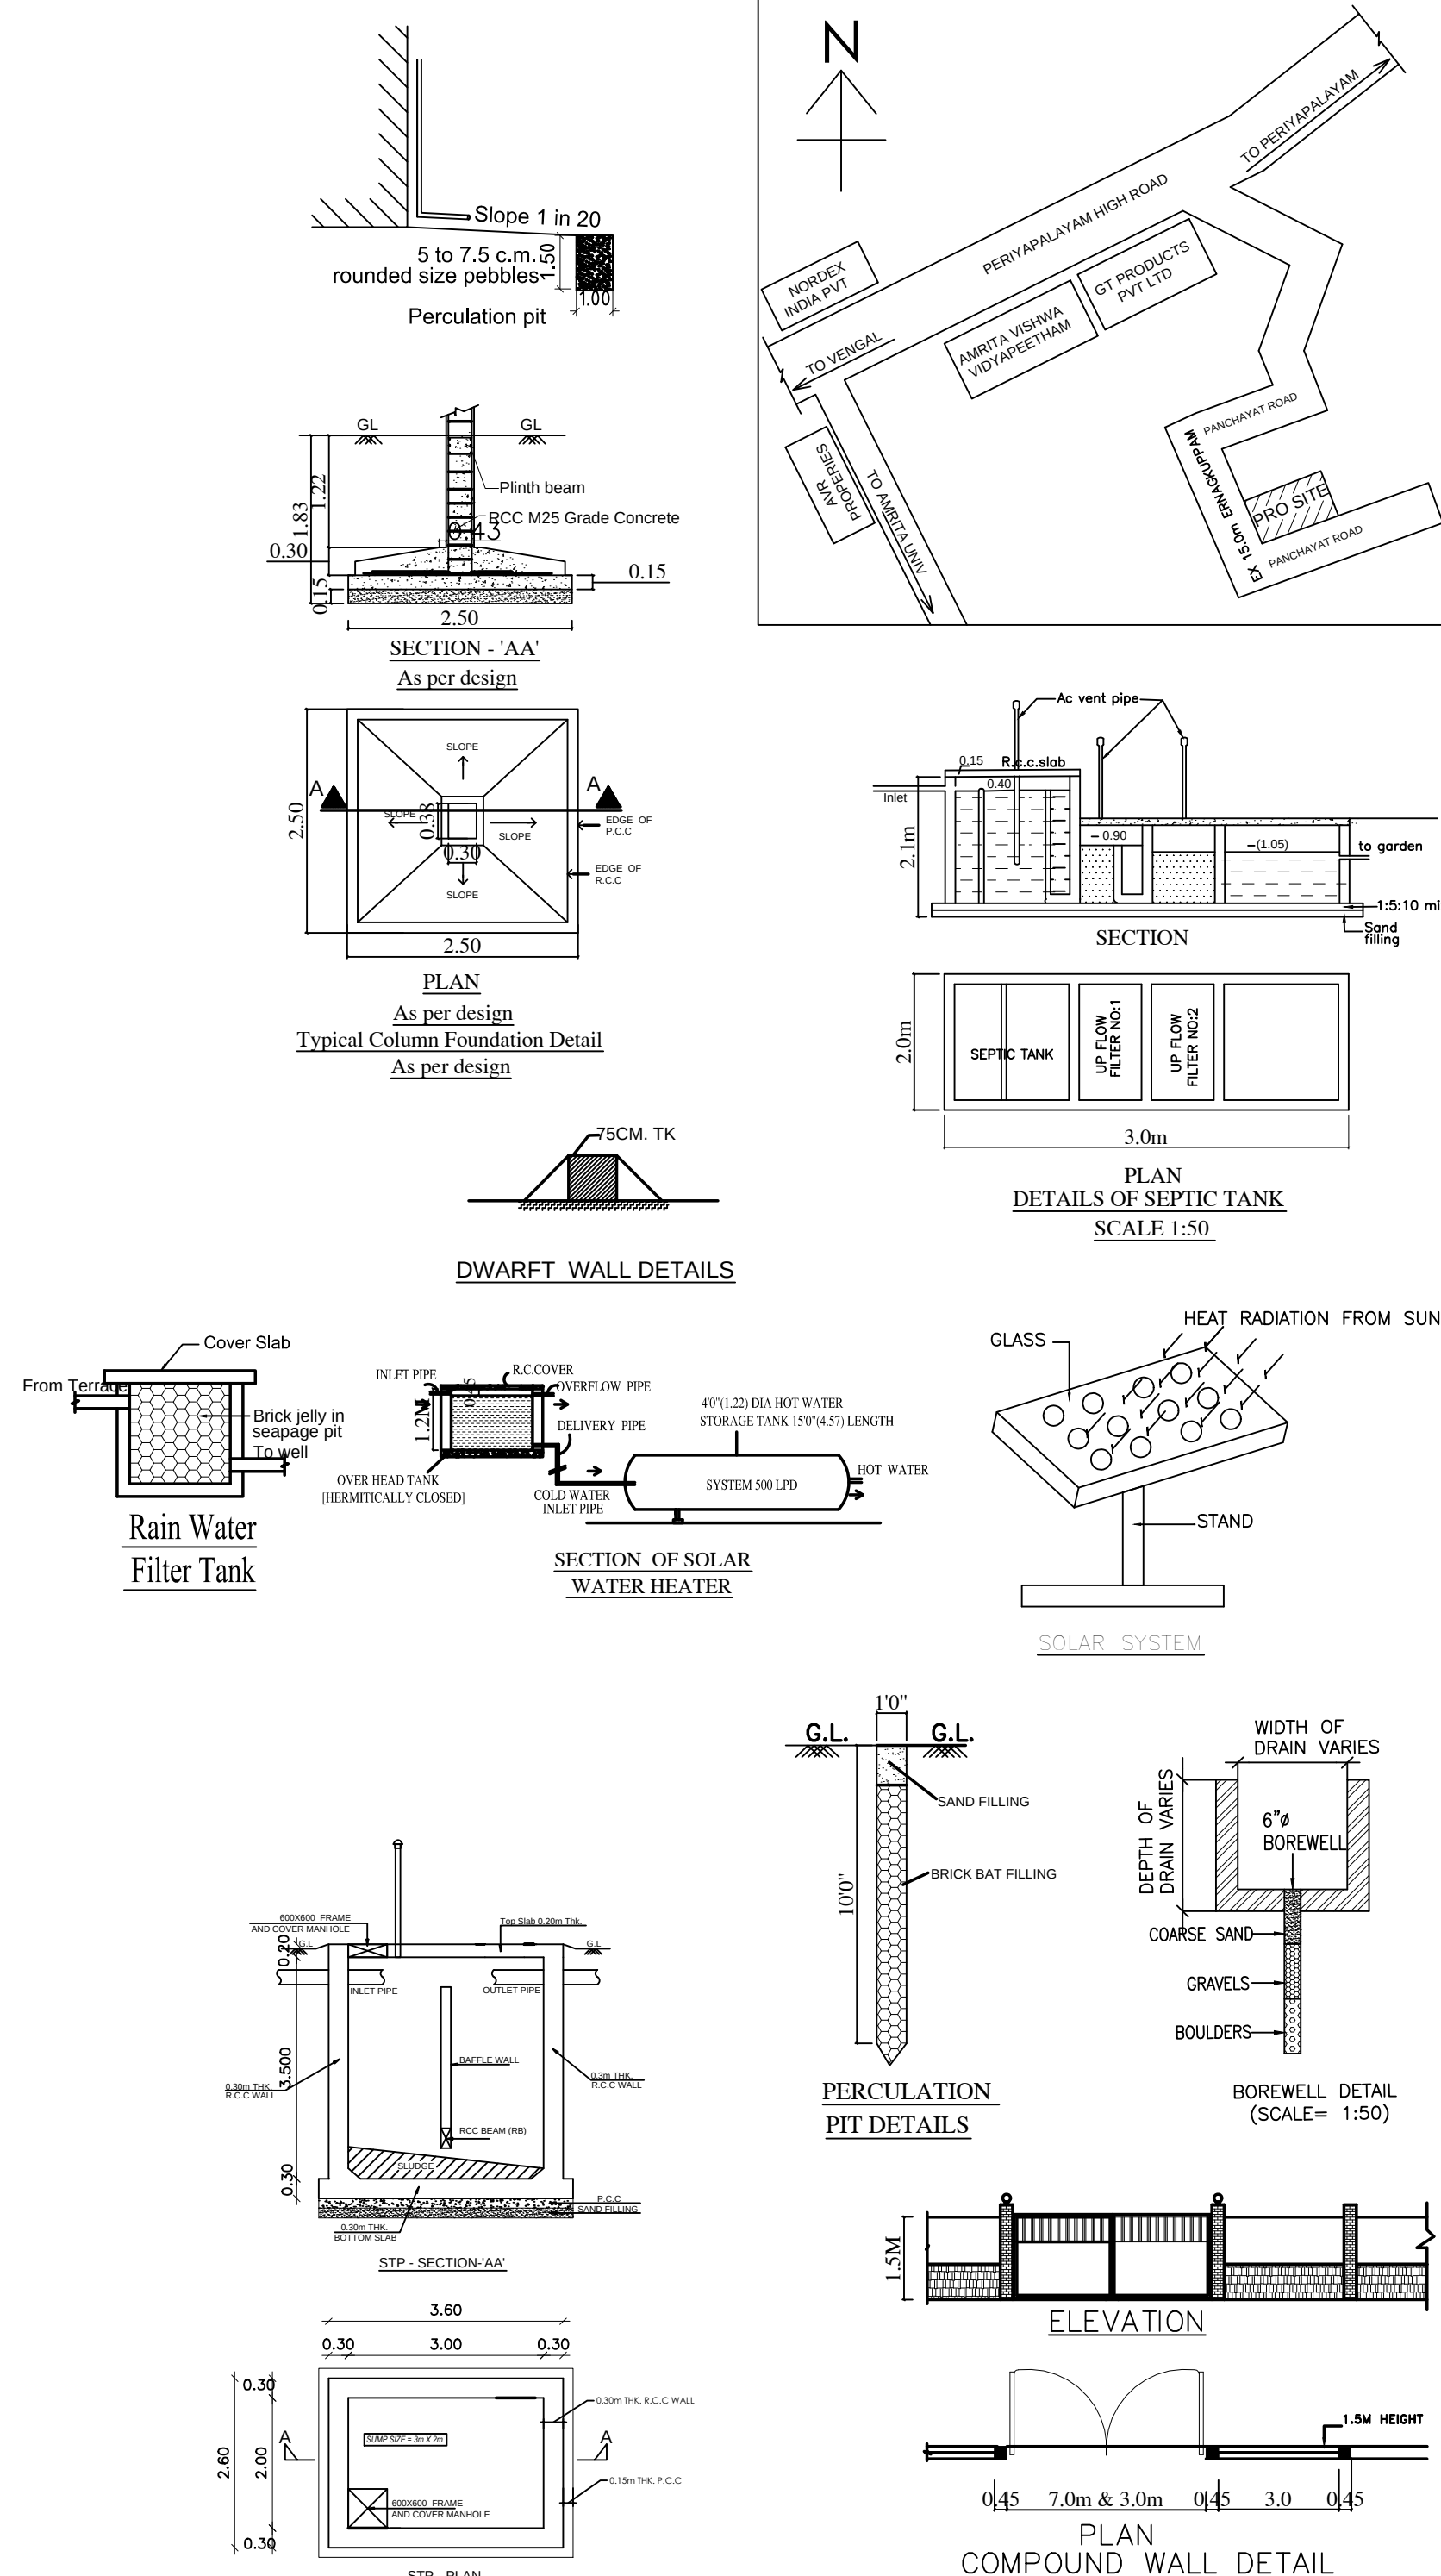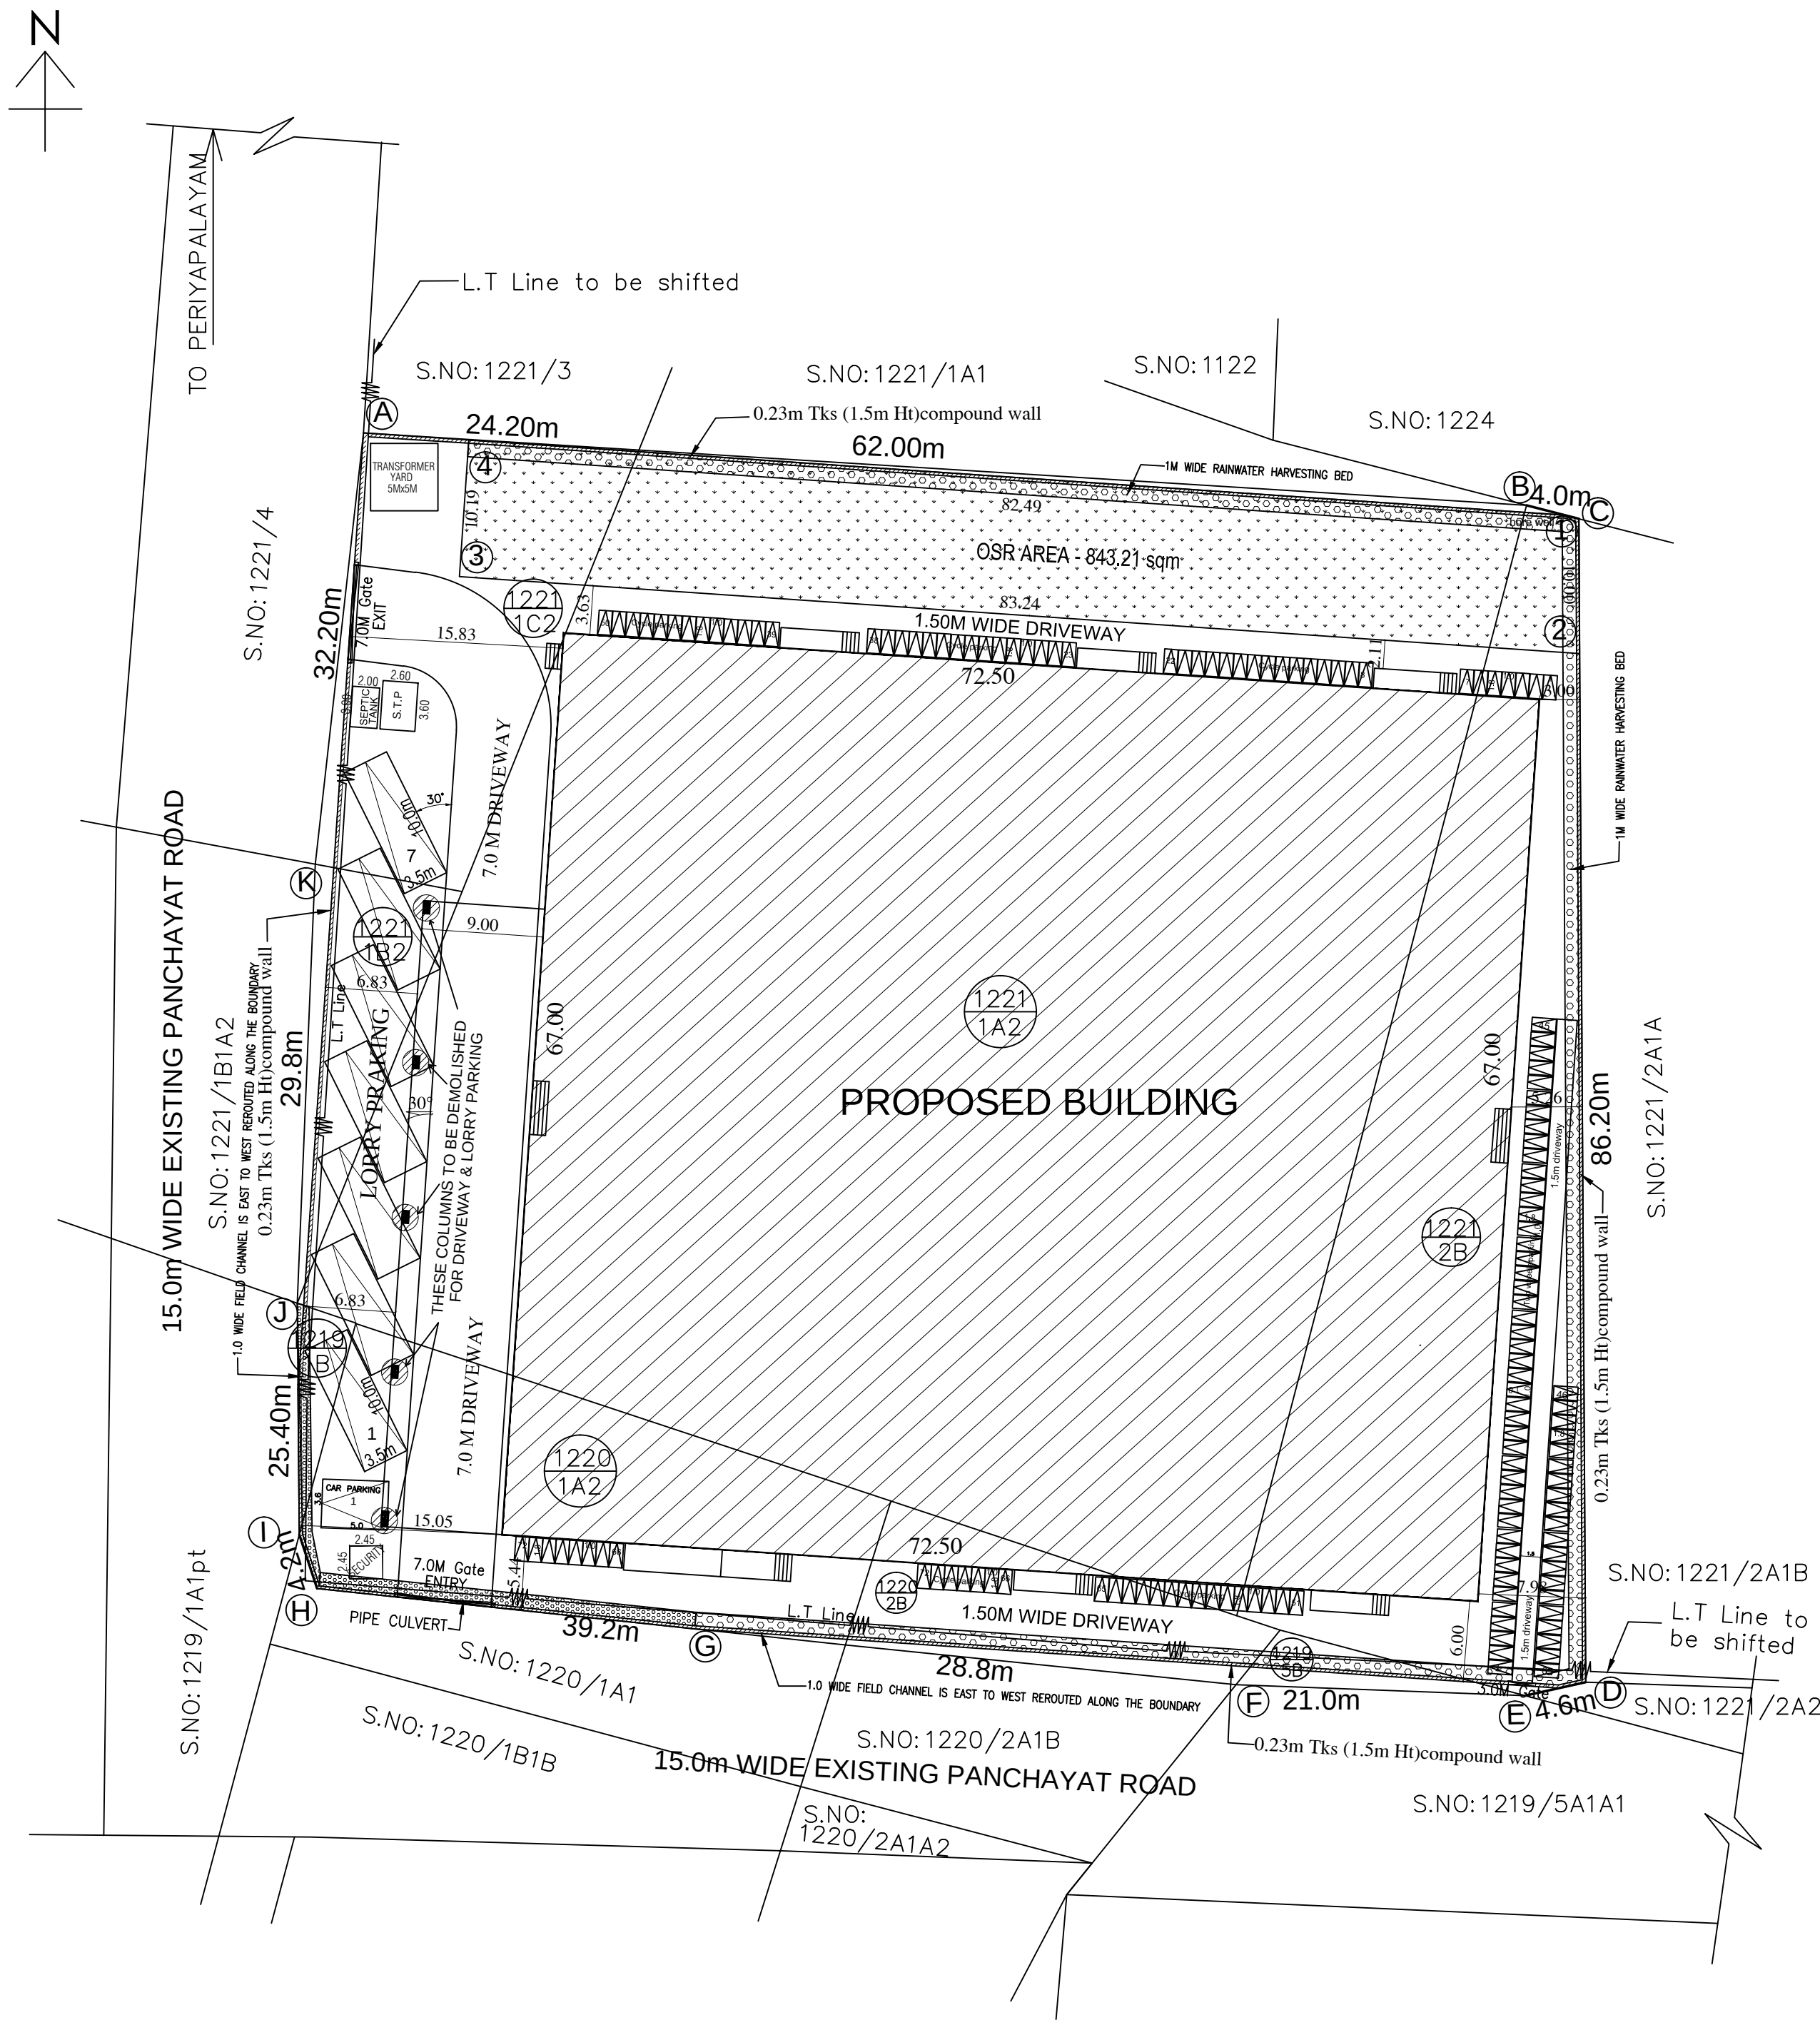

SHEET NO : 1/4				
PLAN SHOWING THE PROPOSED CONSTRUCTION OF CARD BOARD BOX FACTORY BUILDING FOR PRAGATHI WAREHOUSING - 45 HP, IN S.No:1219/1B.5B, 1220/1A2.2B, 1221/1A2.1B2,1C2.2B OF ERNAGUPPAM VILLAGE, VADAMADURAI PANCHAYAT, ELLAPURAM UNION, UTHUKOTTAI TALUK, TIRUVALLUR DISTRICT.				
As per G.O.(Ms) No.154, Dated:07.10.2025				
Annexure -V (See rule 36) Industries Classified as "Green"				
S.no:(8) Cardboard or corrugated box and paper products				
ONLINE APPLICATION NO.SWP/BPA/637355/2025				
DESCRIPTION			AREA (SQ.M)	
TOTAL SITE AREA (AS PER PATTA)			8417.00	
TOTAL SITE AREA (AS PER DOCUMENT)			8417.46	
DESCRIPTION		F.S.I AREA (SQ.M)	NON F.S.I AREA (SQ.M)	TOTAL (SQ.M)
FACTORY BUILDING		4857.50	---	4857.50
GROUND FLOOR AREA		---	---	---
MEZZANINE FLOOR AREA (OFFICE)		511.22	---	511.22
SECURITY ROOM (NON FSI)		---	6.00	6.00
TOTAL BUILTUP AREA		5368.72	6.00	5374.72
FLOOR AREA RATIO		5368.72	6.00	0.637
DESCRIPTION		REQUIRED	PROPOSED	
OSR		841.70 SQM (10.0%)	843.21 sqm (10.01%)	
PARKING AREA		5368.71/750 = 7 nos	7 nos	
CARRIAGES		30.00/150 = 1 nos	1 nos	
CAR		5368.71/75 = 72 nos	72 nos	
TWO WHEELER		5368.71/75 = 72 nos	72 nos	
CYCLE		5368.71/75 = 72 nos	72 nos	
MACHINERY DETAILS				
REF.	NAME OF MACHINERY		QTY	H.P.
1.	HEAVY DUTY CORRUGATING MC		1	7
2.	SHEET CUTTER GEAR MC		1	3
3.	SHEET PASTING MC		1	1
4.	4 BAR ROTARY CUTTING MC		1	1.5
5.	ECCENTRIC SLOTTING MC		1	7.5
6.	BOX STITCHING MC		1	8
7.	2 COLOUR FLAME PRINTER		1	8
8.	OTHERS (LIGHTS OFFICE A/C)		1	9
TOTAL H.P.			45	
WORKERS DETAILS				
NO OF WORKERS - MALE		: 20 Nos		
NO OF WORKERS - FEMALE		: 10 Nos		
SANITATION REQUIREMENTS				
DESCRIPTION	REQUIRED		PROVIDED	
WC	MALE	FEMALE	MALE	FEMALE
WC	2	1	2	2
URINAL	2	2	2	1
WASH BASIN	2	2	2	1
DRINKER WATER FOUNTAINS	1	1	1	1
EMERGENCY FOUNTAINS	1	1	1	1
SOLAR HOT WATER SYSTEM DETAIL				
NO OF WORKERS - MALE		: 20 Nos		
NO OF WORKERS - FEMALE		: 10 Nos		
TOTAL NO OF WORKERS (20+10 = 30)		: 30 Nos		
WATER CONSUMPTION @ 80 Ltr / Person/day		: 2400 Ltr		
TOTAL CONSUMPTION (30 X 80)		: 2400 Ltr		
NO OF SWHS (3000 Lt capacity)		: 1 No		
SPECIFICATION SCALE : 1:400				
SUPER STRUCTURE : P.T.C IN CM 15				
FOUNDATION : RCC COLUMN FOUNDATION				
SLAB : RCC 124 4.5%TK				
BEAM UNTEL SUNSHADE : RCC 124				
WEATHERING COURSE WITH PRESSED TILES				
ELECTRIFICATION WORK CONCEALED WIRING				
SIGNATURE OF THE APPLICANT				
SIGNATURE OF THE ARCHITECT				

Eight ways to know a piece of land before you pay for it.

This report covers one part of the picture. These cover the rest, drawn from the same government records, for any property in Tamil Nadu.

LandLens One

Ask anything about a property and get an answer grounded in live government records, with the sources shown.

[/landlens/one](#)



Verify My Land

Every record check run on one property and returned as a single report.

[/landlens/verify-my-land](#)



Legal Opinion

An advocate's written opinion on the title, built on the records we pull for it.

[/landlens](#)



One Map

Every layer on one map: the parcel, its boundary, zoning, water bodies and what sits around it.

[/landlens/one/map](#)



PriceMap

What land actually changed hands for around this plot, taken from the registered deeds.

[/landlens/pricemap](#)



Build Scope

What you are allowed to build here: floor space, height, coverage and setbacks.

[/landlens/build-scope](#)



Property Tracker

Watch a property and hear about it when something new is registered against it.

[/landlens/property-tracker](#)



Deal Room

Run the transaction in one place: documents, stamping, signatures and the parties.

[/landlens/deal-room](#)



Twenty-four checks you can run yourself, at no cost.

Records and verification

The registers themselves, read for you.

Encumbrance Certificate

Patta and Chitta

Field Measurement Sketch

EC Analyzer

Bank charge check

Court case search

Seller background check

Approval check by survey

Value and duty

What it is worth and what it costs to register.

Guideline value by street

Guideline value by survey

Stamp duty and registration fees

Capital gains

Floor space index

Area unit converter

Zoning and land use

What the plan says can happen on this land.

Land use zone finder

CMDA land use check

Coastal regulation zone

Master plan check

Water bodies finder

Airport height clearance

Registers and directories

Who holds it, and which office keeps the record.

Find your registering office

Temple property check

Waqf property check

RERA register



Every free tool
/tools



Services we run
for you
/services



The LandLens
suite
/landlens/one



Every claim in this document traces back to a government record.

Legal opinions, due diligence and title verification

Building plan, layout and sub-division approvals

Completion and occupancy certificates, regularisation

Escrow, negotiation and NRI property management

Land survey, soil testing, architecture and construction

Verified RealEstate
3/350/2 Mettukuppam,
OMR Thoraipakkam,
Chennai 600 097, India
hello@verified.realestate
+91 9996 12 9996

Prepared from the registers named on the page each finding sits on. Where a register could not be read, this document says so in its place rather than leaving the gap to be read as a clean result.

