

PP

APPROVAL RECORD

Planning Permission

Tiruvallur district, Tamil Nadu

APPROVAL TYPE

Building Plan

ISSUING AUTHORITY




Rural Panchayat

The approval as the planning authority issued it, reproduced in full behind this page.

An approval speaks to what was sanctioned, not to what was built. Completion is a separate record.

PLAN SHOWING THE PROPOSED CONSTRUCTION OF GROUND FLOOR COMMERCIAL BUILDING AT

OLD S.NO: 318, PATTA NO: 911, AS PER PATTA S.NO: 318/2B, PERAMBAKKAM VILLAGE, TIRUVALLUR TALUK & DISTRICT..,

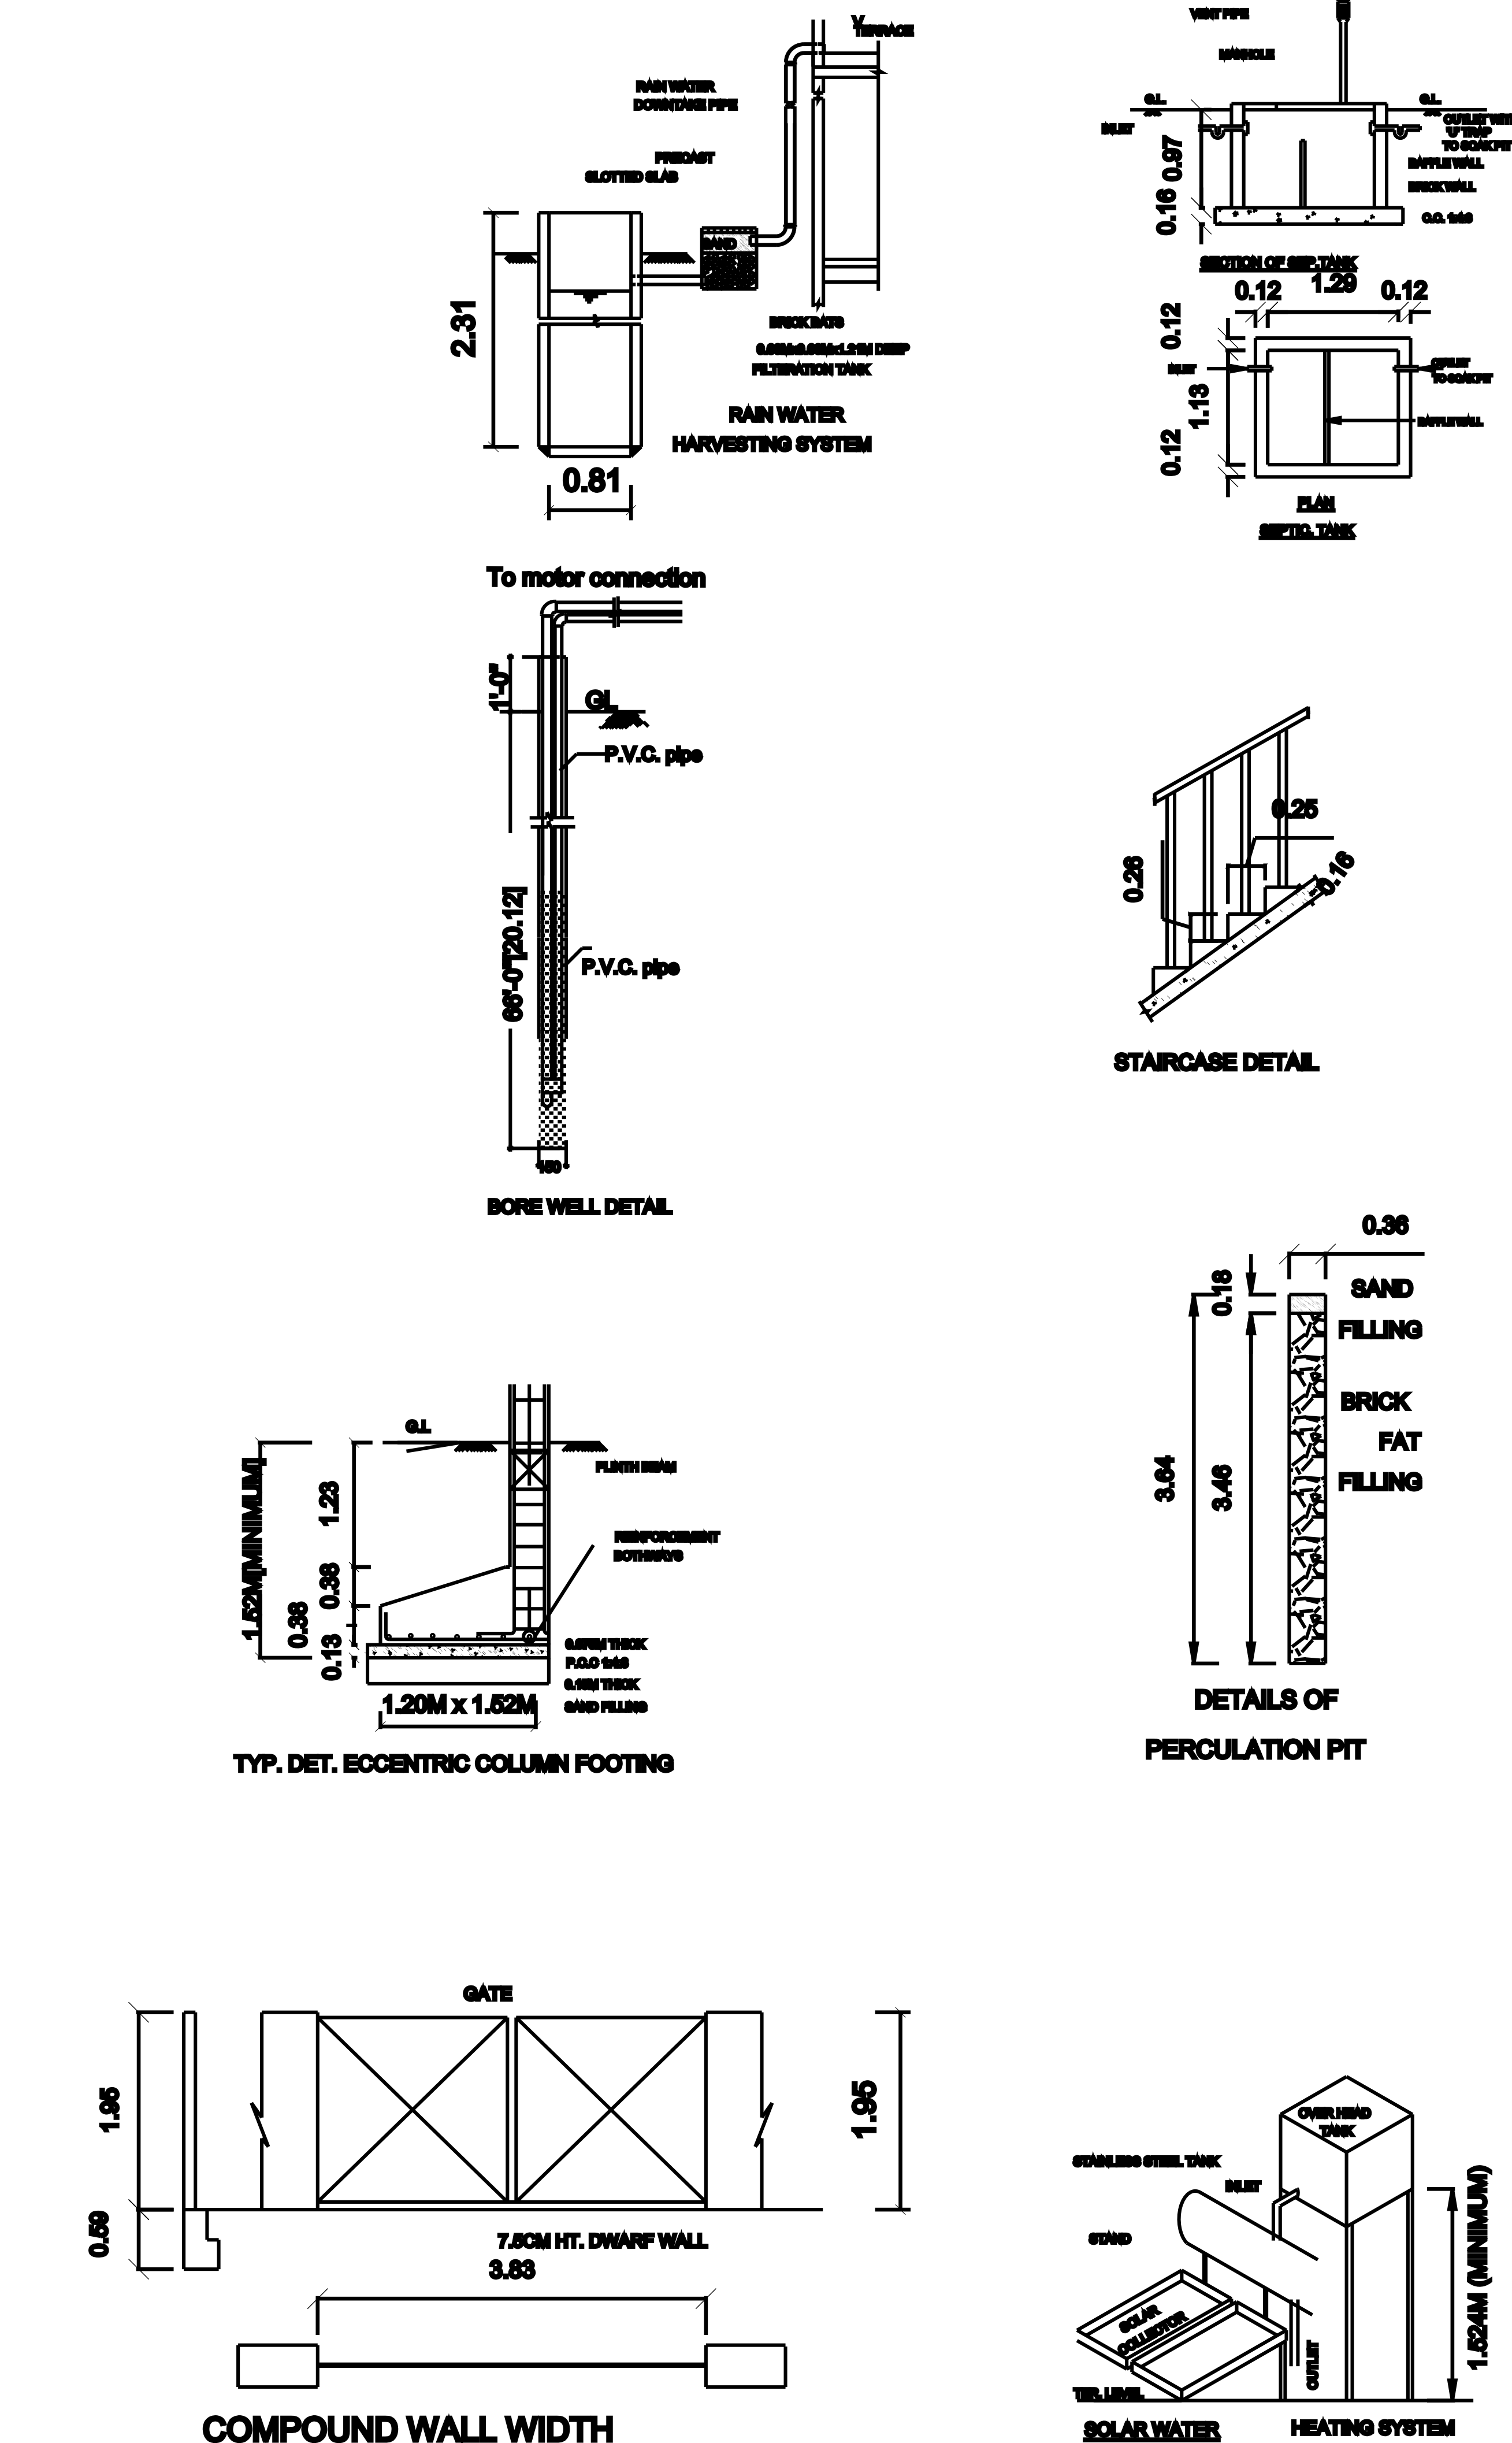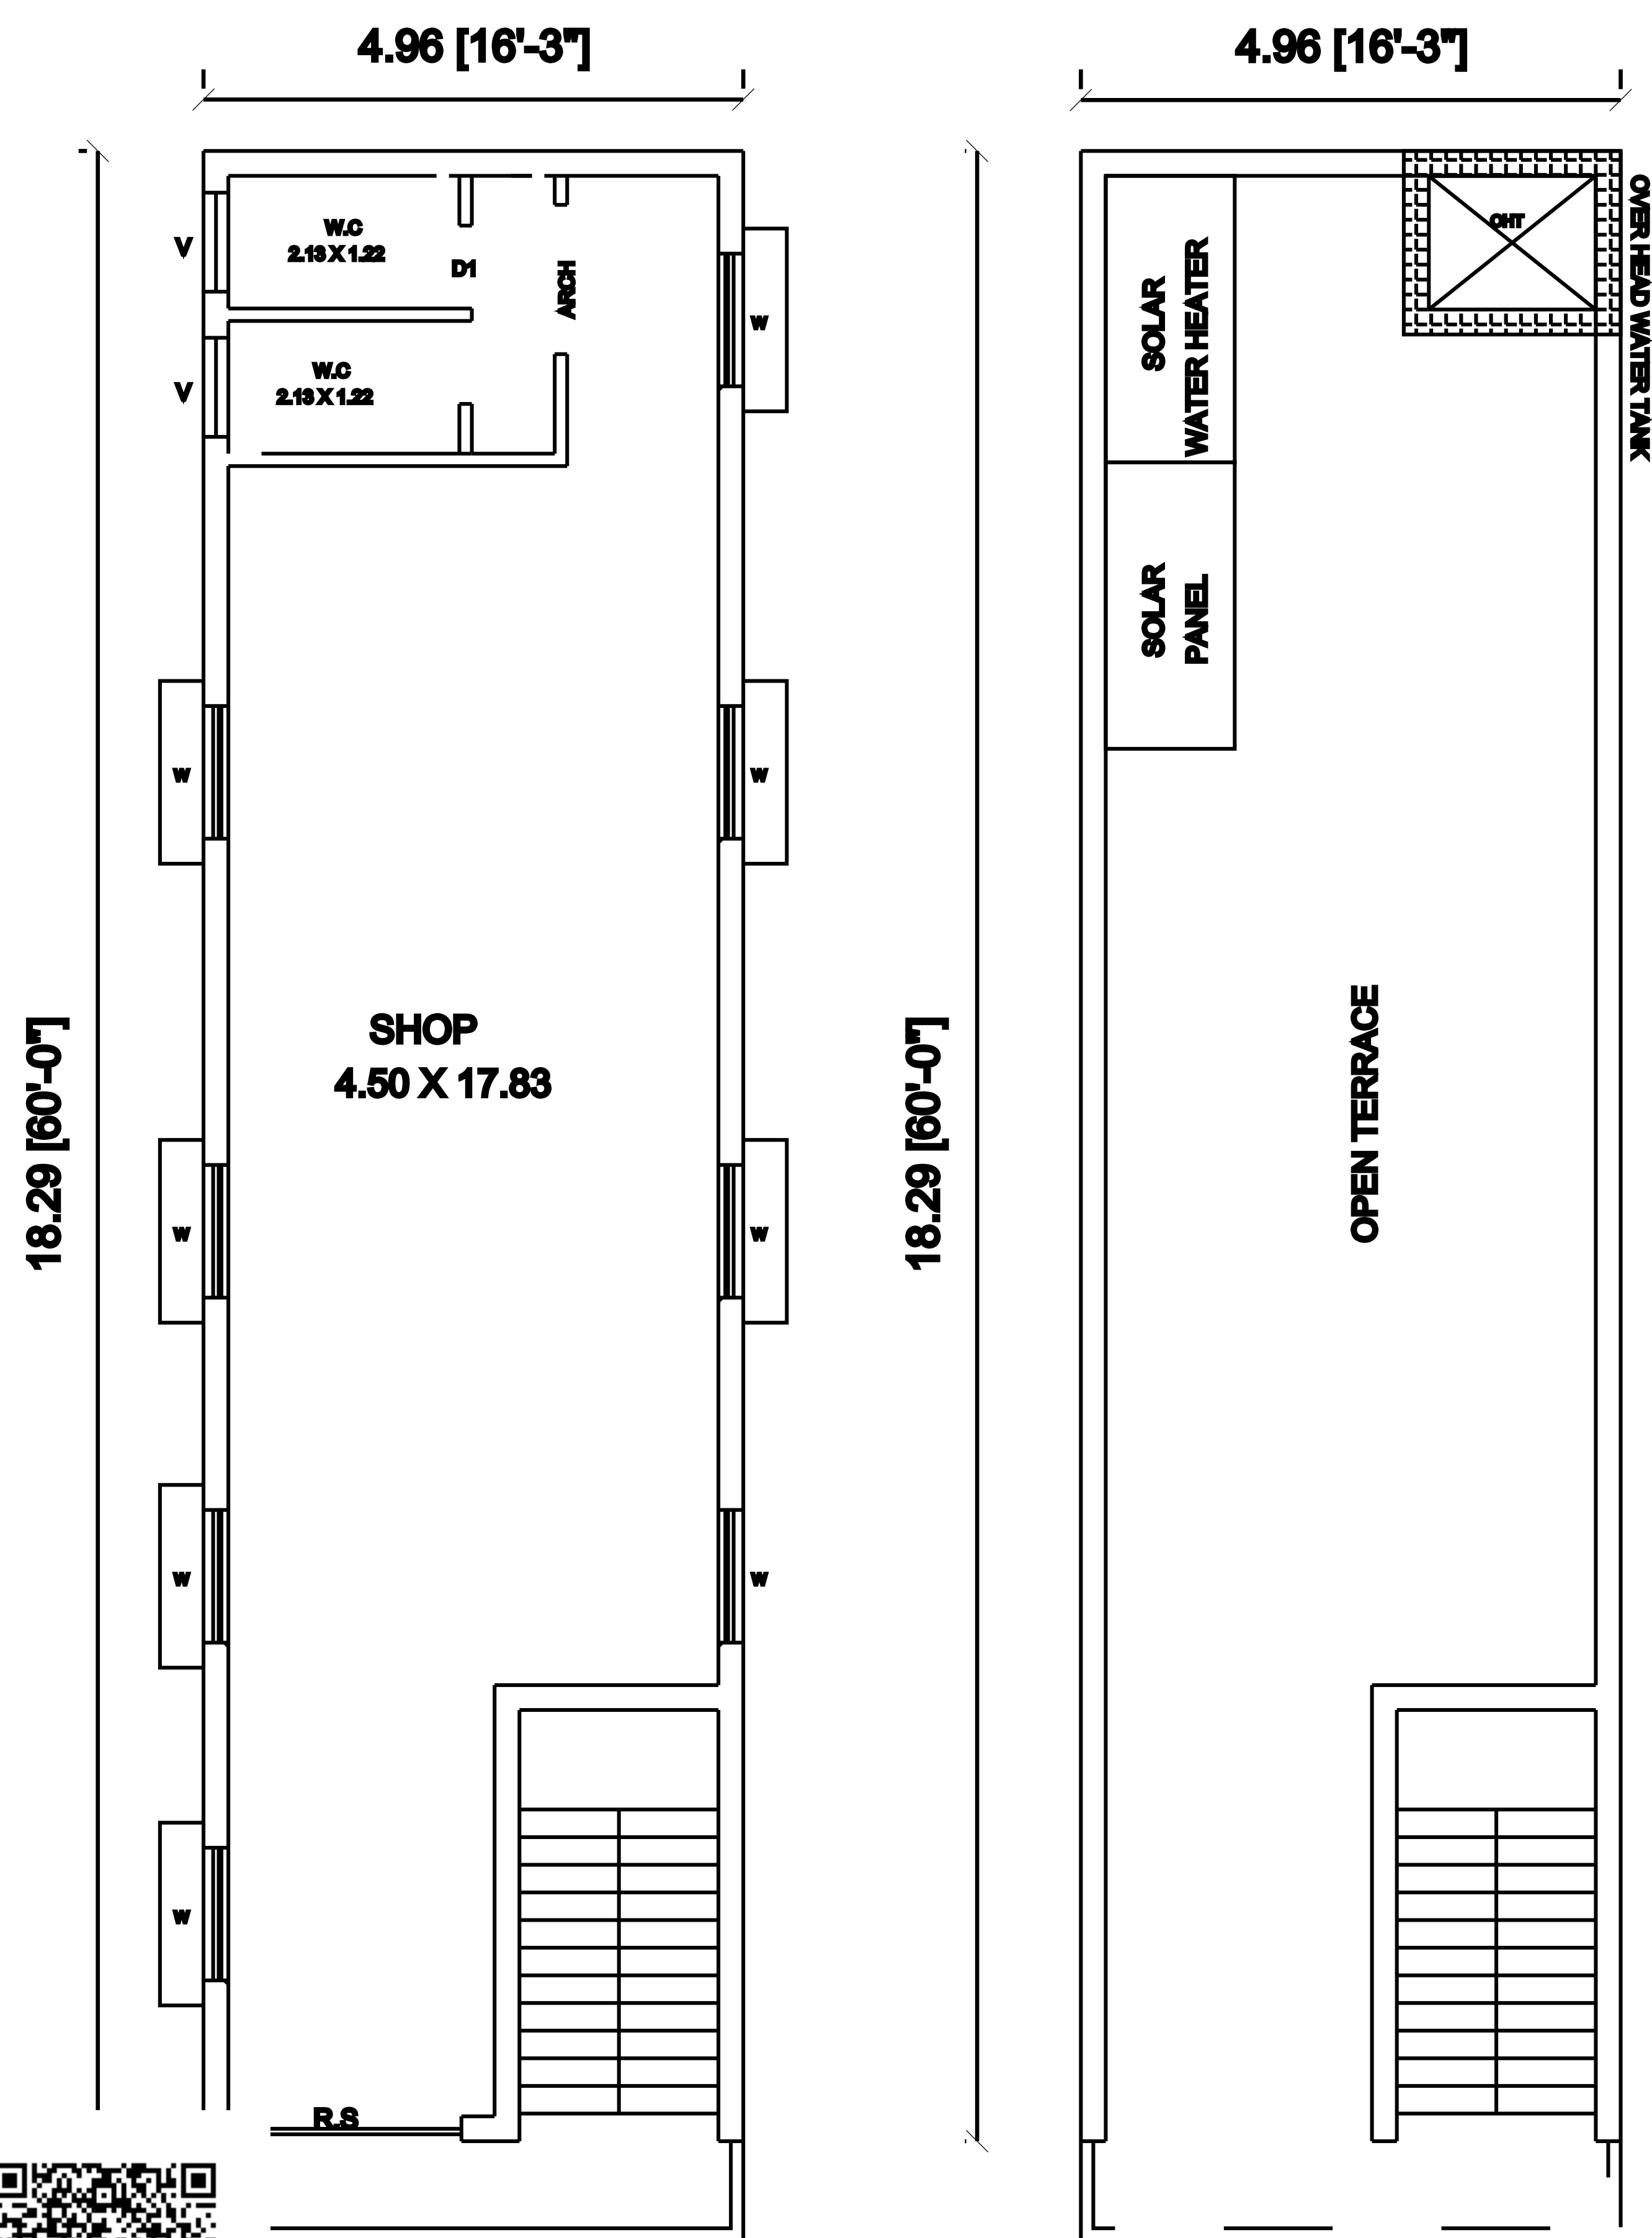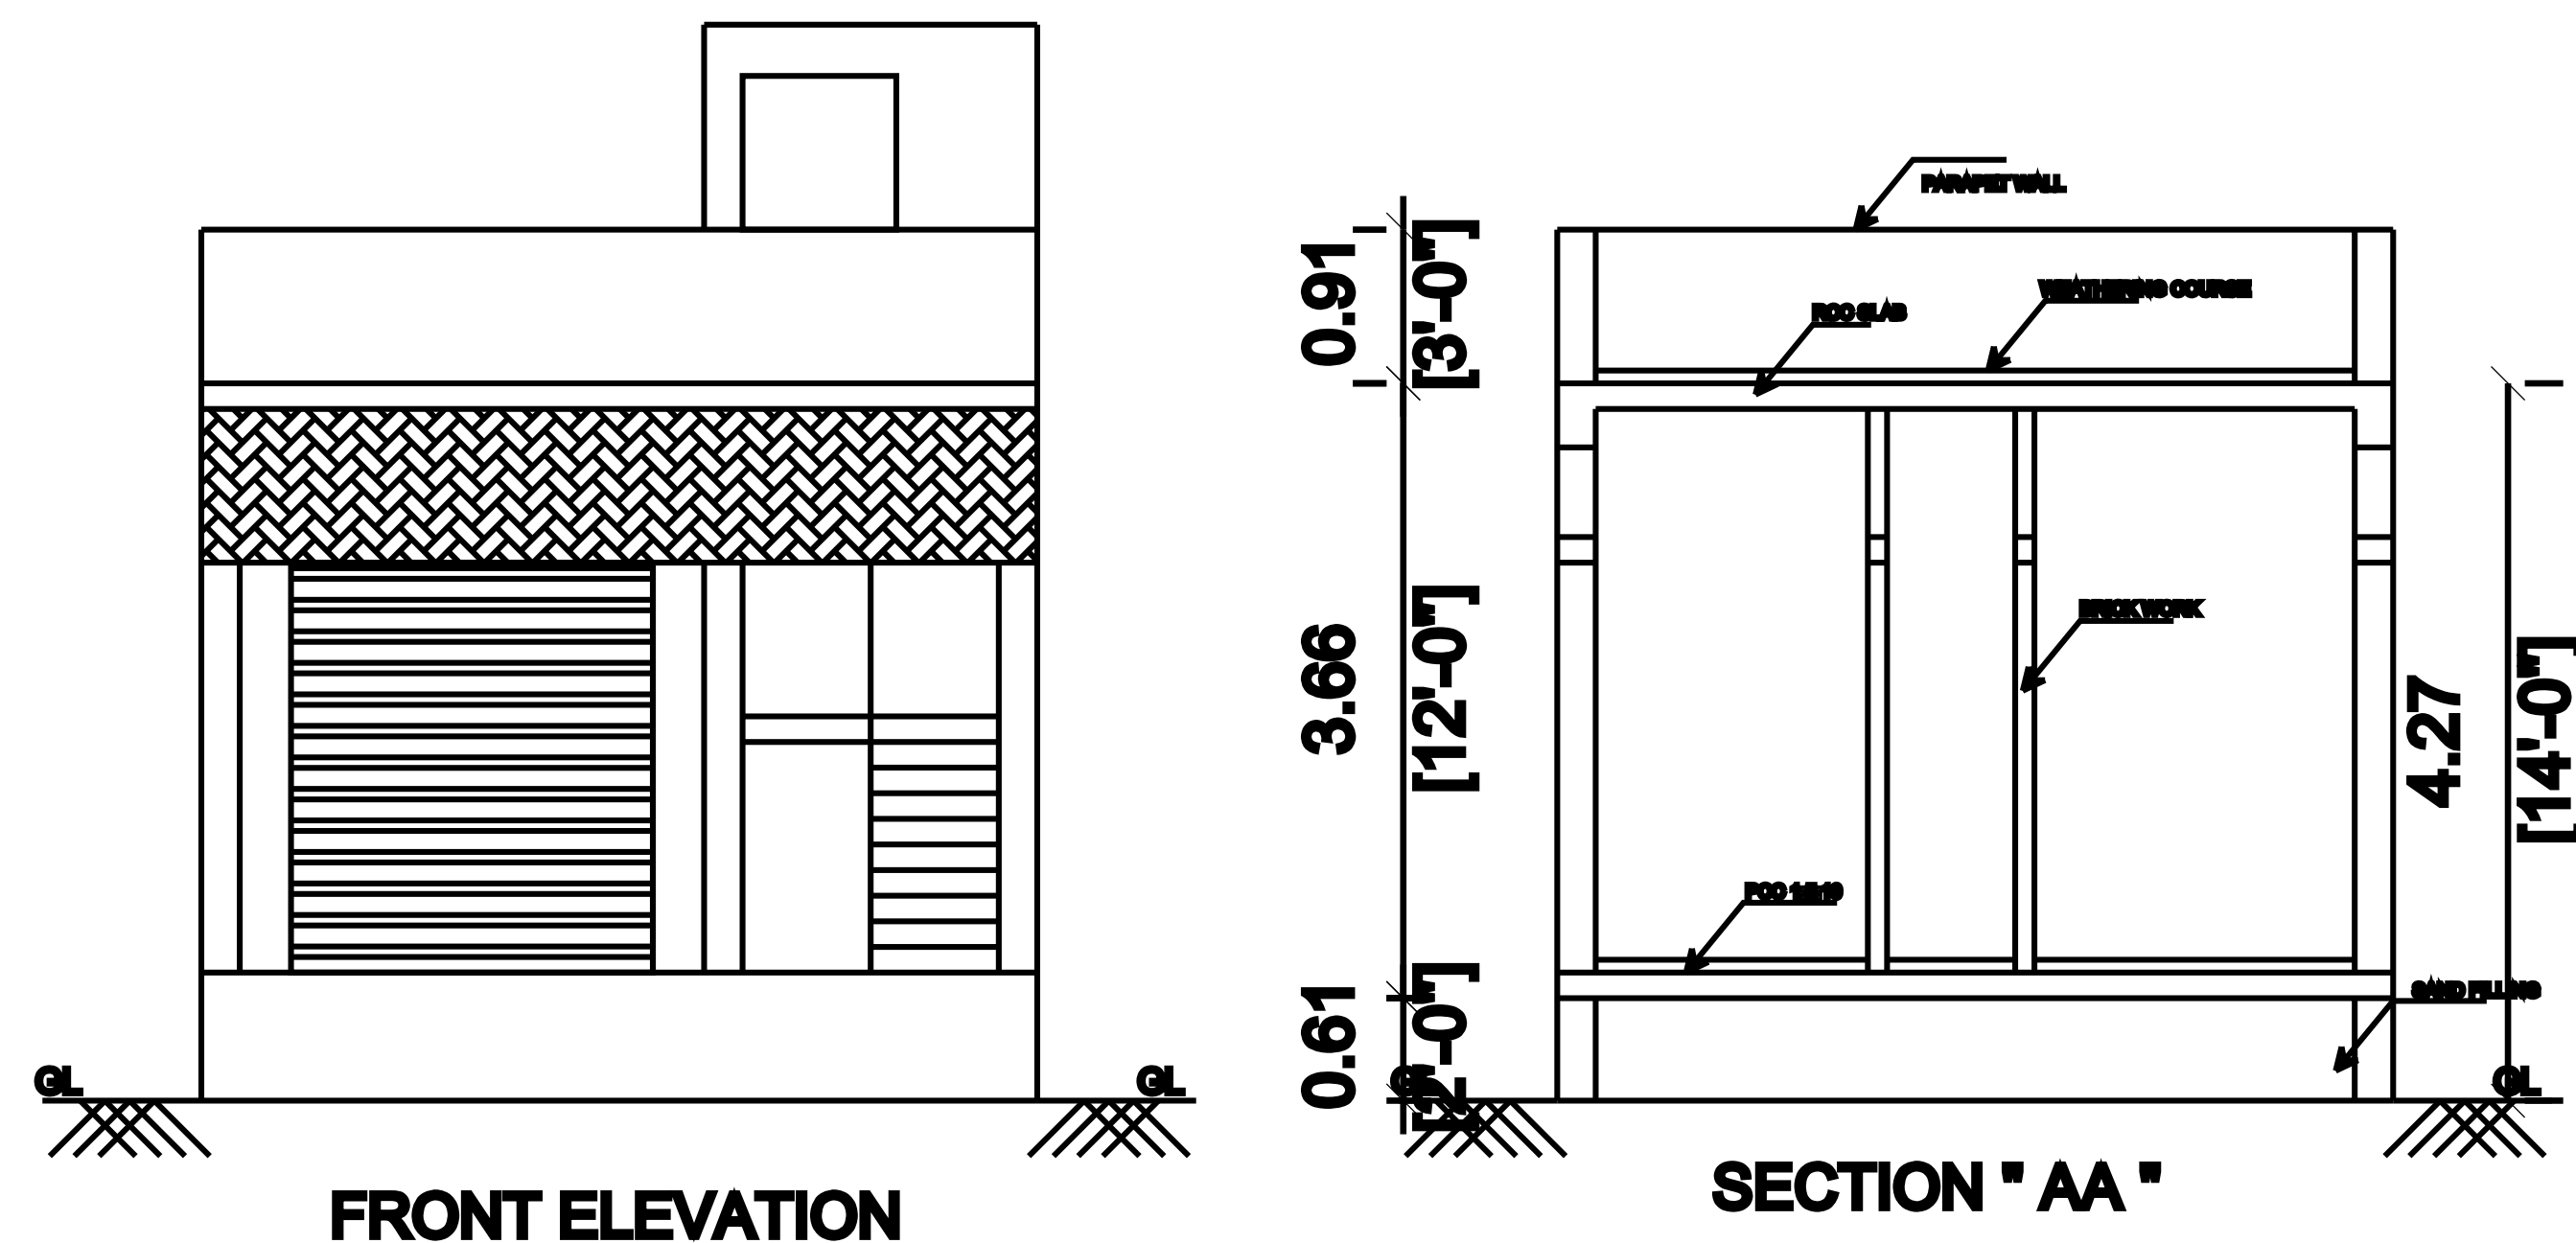

FOUNDATION :
FOUNDATION AND BASEMENT IN RCC COLUMN AND
PLINTH BEAM OVER A BED OF RCC 1:4:8, 6"THICK
AS PER STRUCTURAL DETAILS.

SUPER STRUCTURE:-
SUPER STRUCTURE IN 23 TH. 11.10TH. COUNTRY BURNT
BRICK WALLS WITH CEMENT MORTAR 1:5
RCC MEMBERS
FOOTING , COLUMNS, PLINTH BEAMS, LINTEL,
SUNSHADE, FLOOR, ROOF BEAMS, SLABS & STAIR WITH
RCC 1:1.25 USING 20MM NOMINAL SIZE
BROCKEN STONES.

PLASTERING
WALLS INSIDE & OUTSIDE IN CM 1:5, 12mm TH.
CEILING IN CM 1:5 9mm TH.

PAINTING
FINISHING THE WALL , CEILING WITH CEMENT PAINT
OVER & PRIME COAT

FLOORING
FINISHING THE FLOOR WITH 20 TH GRANO FLOORING
OVER A BED OF PCC 1:4:8 6"TH. AND RIVER SAND


DOORS & WINDOWS
DOORS WITH COUNTRY WOODEN FRAMES ,
32 TH. FLUSH DOOR SHUTTERS , 66 FASTENINGS ,
PAINT FINISH
WINDOWS WITH MEDIUM ANODISED ALUMINIUM
OPENABLE SHUTTERS WITH 4 mm GLASS &
STANDARD FASTENINGS

COLOUR INDEX		
SITE BOUNDARY		SCALE 1:100 ALL DIMENSIONS ARE IN METRES
PROPOSED		
ROAD		
SCHEDULE OF JOINERIES:		
NO.	DESCRIPTION	SIZE
R.S	ROLLING SHUTTER	2.43 x 2.43
D1	DOOR	0.82 x 2.10
W	WINDOW	1.36 x 2.10
	VENTILATOR	0.60x0.90

AREA DETAILS		SQ.FT	SQ.M
TOTAL LAND AREA (15.5 cent) (AS PER DOCUMENT)		6750.25	627.11
TOTAL LAND AREA (15.5 cent) (AS PER FMB)		6725.45	624.82
PROPOSED GROUND FLOOR AREA		975.00	90.57
TOTAL PROPOSED AREA		975.00	90.57
OPEN AREA		5750.45	534.22
PLOT COVERAGE		14.5%	F.S.I - 0.14
HEAD ROOM AREA		103.19	9.58

OWNER:
1) MR. K . MOHAMMED ALI JINNA

2) Mrs. SARAMA KUTHUBUDHEEN

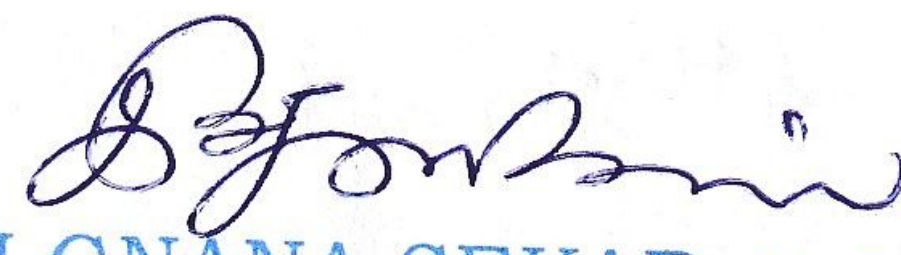


Er. I.GNANA SEKAR, D.C.E
REGISTERED ENGINEER IN DTCP
Reg No.TVLR/RE/GR-III/2019/05/006
PERAMBAKKAM.

LICENSED SURVEYOR

PLAN SHOWING THE PROPOSED CONSTRUCTION OF GROUND FLOOR COMMERCIAL BUILDING AT

OLD S.NO: 318, PATTA NO: 911, AS PER PATTA S.NO: 318/2B, PERAMBAKKAM VILLAGE,

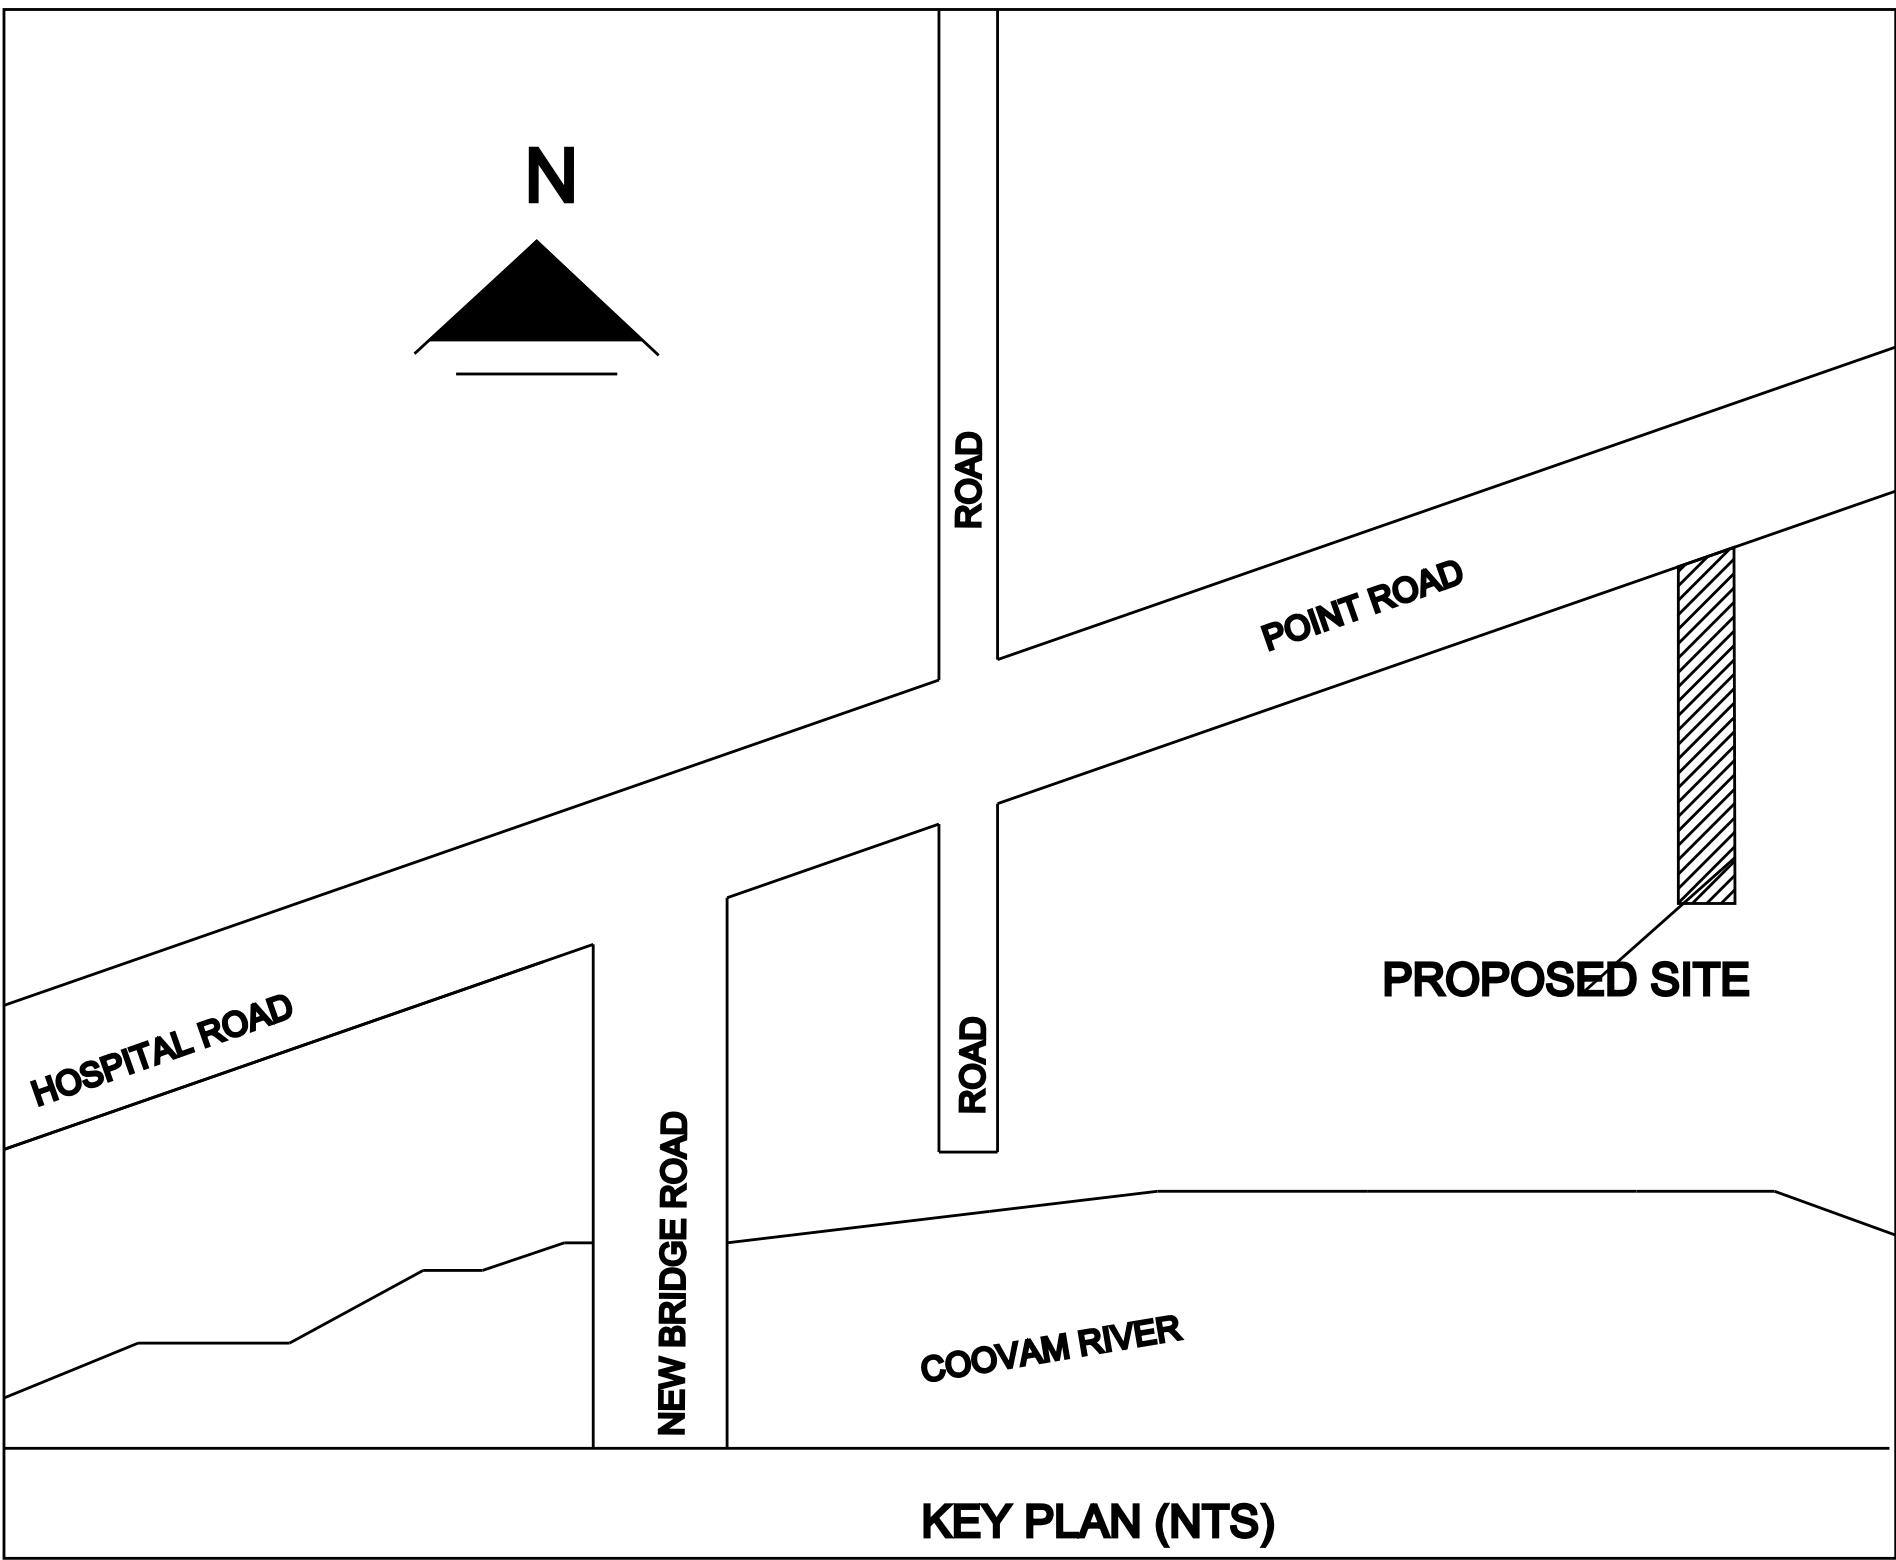TIRUVALLUR TALUK & DISTRICT...



COLOUR INDEX		
SITE BOUNDARY		SCALE 1:100 ALL DIMENSIONS ARE IN METRES
PROPOSED		
ROAD		
SCHEDULE OF JOINERIES:		
NO.	DESCRIPTION	SIZE
R.S	ROLLING SHUTTER	2.43 x 2.43
D1	DOOR	0.92 x 2.10
W	WINDOW	1.38 x 2.10
V	VENTILATOR	0.60x0.90

FOUNDATION :

FOUNDATION AND BASEMENT IN RCC COLUMN AND PLINTH BEAM OVER A BED OF RCC 1:4:8, 6"THICK AS PER STRUCTURAL DETAILS.

SUPER STRUCTURE:-

SUPER STRUCTURE IN 23 TH . 11.6TH. COUNTRY BURNT BRICK WALLS WITH CEMENT MORTOR 1:5

RCC MEMBERS

FOOTING , COLUMNS, PLINTH BEAMS ,LINTEL, SUNSHADE, FLOOR, ROOF BEAMS, SLABS & STAIR WITH RCC 1:1.5:3 USING 20MM NOMINAL SIZE BROCKEN STONES.

PLASTERING

WALLS INSIDE & OUTSIDE IN CM 1:5, 12mm TH. CEILING IN CM 1:3 9mm TH.

PAINTING

FINISHING THE WALL , CEILING WITH CEMENT PAINT OVER & PRIMING COAT

FLOORING

FINISHING THE FLOOR WITH 20 TH GRANO FLOORING OVER A BED OF PCC 1:4:8 6"TH. AND RIVER SAND

DOORS & WINDOWS

DOORS WITH COUNTRY WOODEN FRAMES , 32 TH. FLUSH DOOR SHUTTERS , SS FASTENINGS , PAINT FINISH


WINDOWS WITH MEDIUM ANODISED ALUMINIUM OPENABLE SHUTTERS WITH 4 mm GLASS & STANDARD FASTENINGS

AREA DETAILS	SQ.FT	SQ.M
TOTAL LAND AREA (15.5 cent) (AS PER DOCUMENT)	6750.25	627.11
TOTAL LAND AREA (15.5 cent) (AS PER FMB)	6725.45	624.81
PROPOSED GROUND FLOOR AREA	975.00	90.57
TOTAL PROPOSED AREA	975.00	90.57
OPEN AREA	5750.45	534.22
PLOT COVERAGE 14.5%	F.S.I - 0.14	
HEAD ROOM AREA	103.19	9.58

OWNER:

1) MR. K . MOHAMMED ALI JINNA

2) Mrs. SARAMA KUTHUBUDHEEN

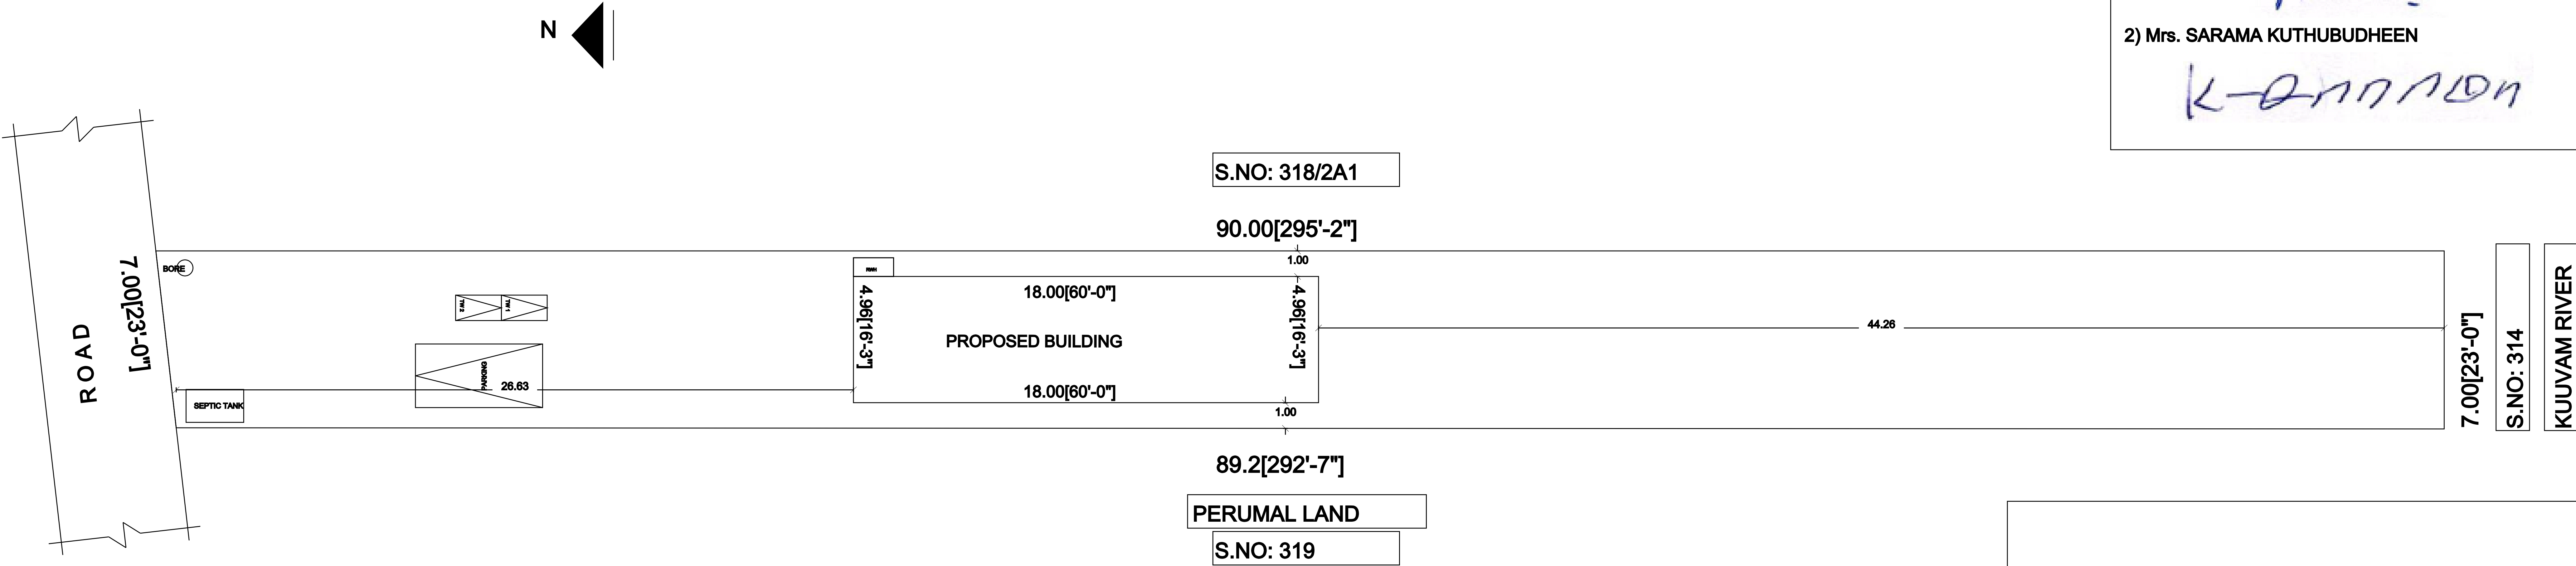

SITE PLAN:- 1:100
AS PER FMB

Er. I.GNANA SEKAR, D.C.E
REGISTERED ENGINEER IN DTCP
Reg No. TVLR/RE/GR-III/2019/05/006
PERAMBAKKAM.

LICENSED SURVEYOR

Eight ways to know a piece of land before you pay for it.

This report covers one part of the picture. These cover the rest, drawn from the same government records, for any property in Tamil Nadu.

LandLens One

Ask anything about a property and get an answer grounded in live government records, with the sources shown.

[/landlens/one](#)



Verify My Land

Every record check run on one property and returned as a single report.

[/landlens/verify-my-land](#)



Legal Opinion

An advocate's written opinion on the title, built on the records we pull for it.

[/landlens](#)



One Map

Every layer on one map: the parcel, its boundary, zoning, water bodies and what sits around it.

[/landlens/one/map](#)



PriceMap

What land actually changed hands for around this plot, taken from the registered deeds.

[/landlens/pricemap](#)



Build Scope

What you are allowed to build here: floor space, height, coverage and setbacks.

[/landlens/build-scope](#)



Property Tracker

Watch a property and hear about it when something new is registered against it.

[/landlens/property-tracker](#)



Deal Room

Run the transaction in one place: documents, stamping, signatures and the parties.

[/landlens/deal-room](#)



Twenty-four checks you can run yourself, at no cost.

Records and verification

The registers themselves, read for you.

Encumbrance Certificate

Patta and Chitta

Field Measurement Sketch

EC Analyzer

Bank charge check

Court case search

Seller background check

Approval check by survey

Value and duty

What it is worth and what it costs to register.

Guideline value by street

Guideline value by survey

Stamp duty and registration fees

Capital gains

Floor space index

Area unit converter

Zoning and land use

What the plan says can happen on this land.

Land use zone finder

CMDA land use check

Coastal regulation zone

Master plan check

Water bodies finder

Airport height clearance

Registers and directories

Who holds it, and which office keeps the record.

Find your registering office

Temple property check

Waqf property check

RERA register



Every free tool
/tools



Services we run
for you
/services



The LandLens
suite
/landlens/one



Every claim in this document traces back to a government record.

Legal opinions, due diligence and title verification

Building plan, layout and sub-division approvals

Completion and occupancy certificates, regularisation

Escrow, negotiation and NRI property management

Land survey, soil testing, architecture and construction

Verified RealEstate
3/350/2 Mettukuppam,
OMR Thoraipakkam,
Chennai 600 097, India
hello@verified.realestate
+91 9996 12 9996

Prepared from the registers named on the page each finding sits on. Where a register could not be read, this document says so in its place rather than leaving the gap to be read as a clean result.

