




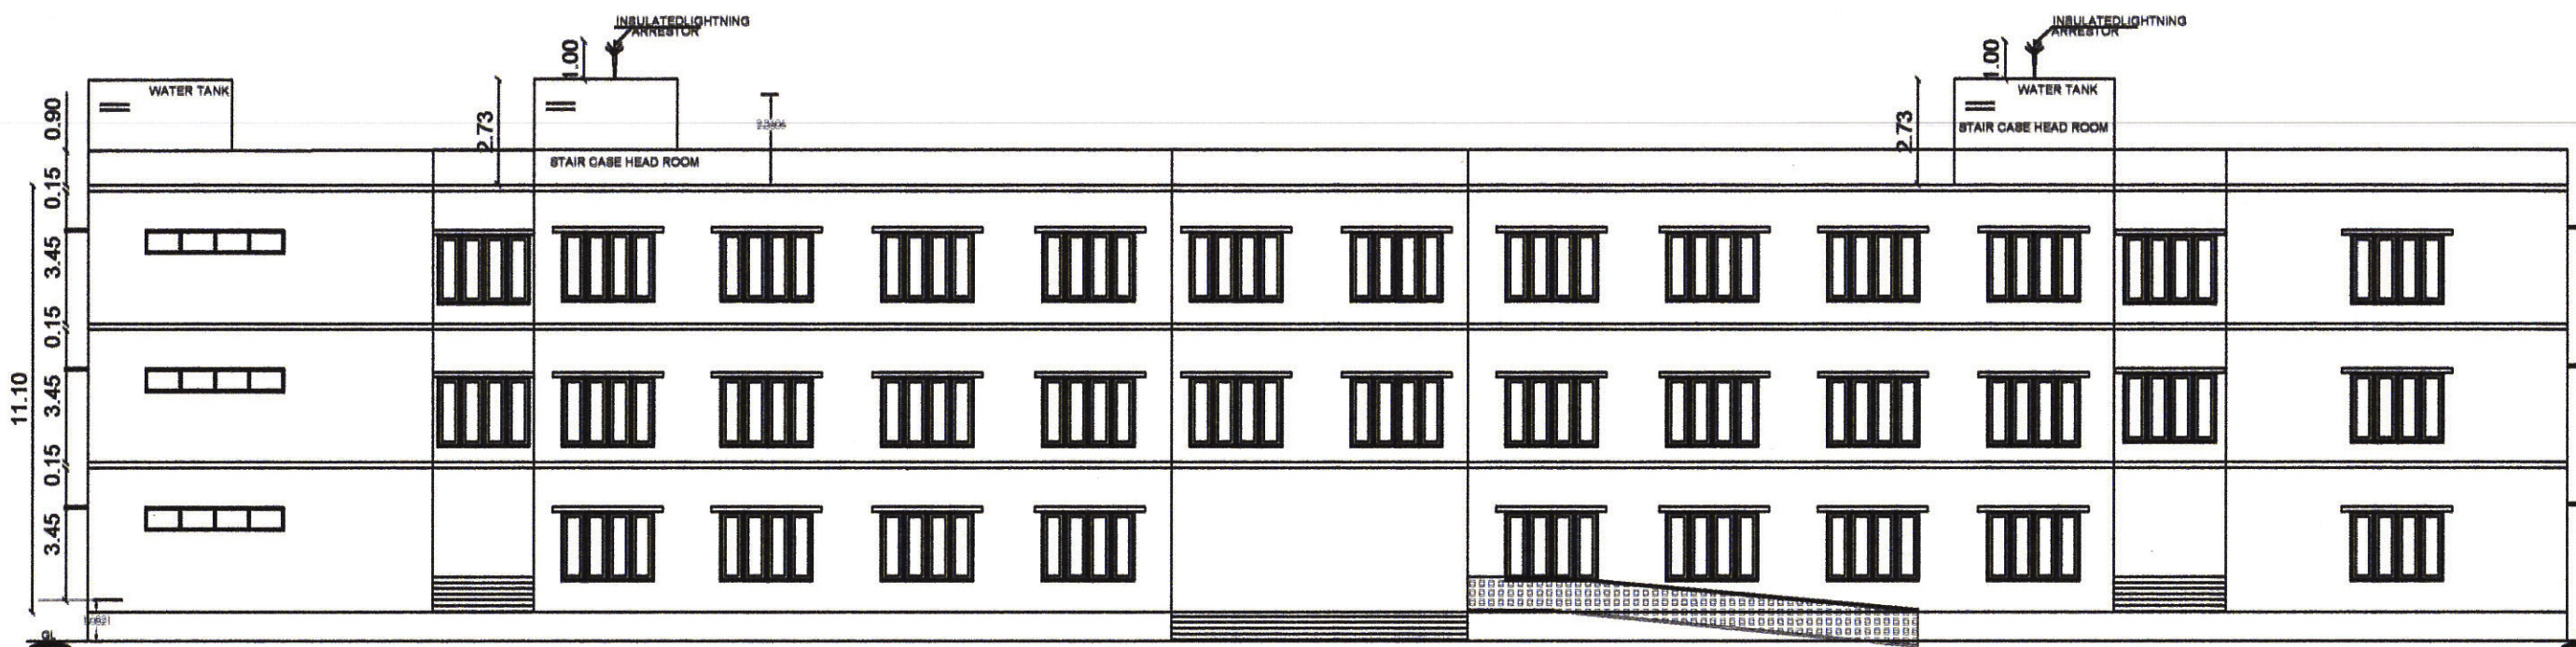


ELEVATION

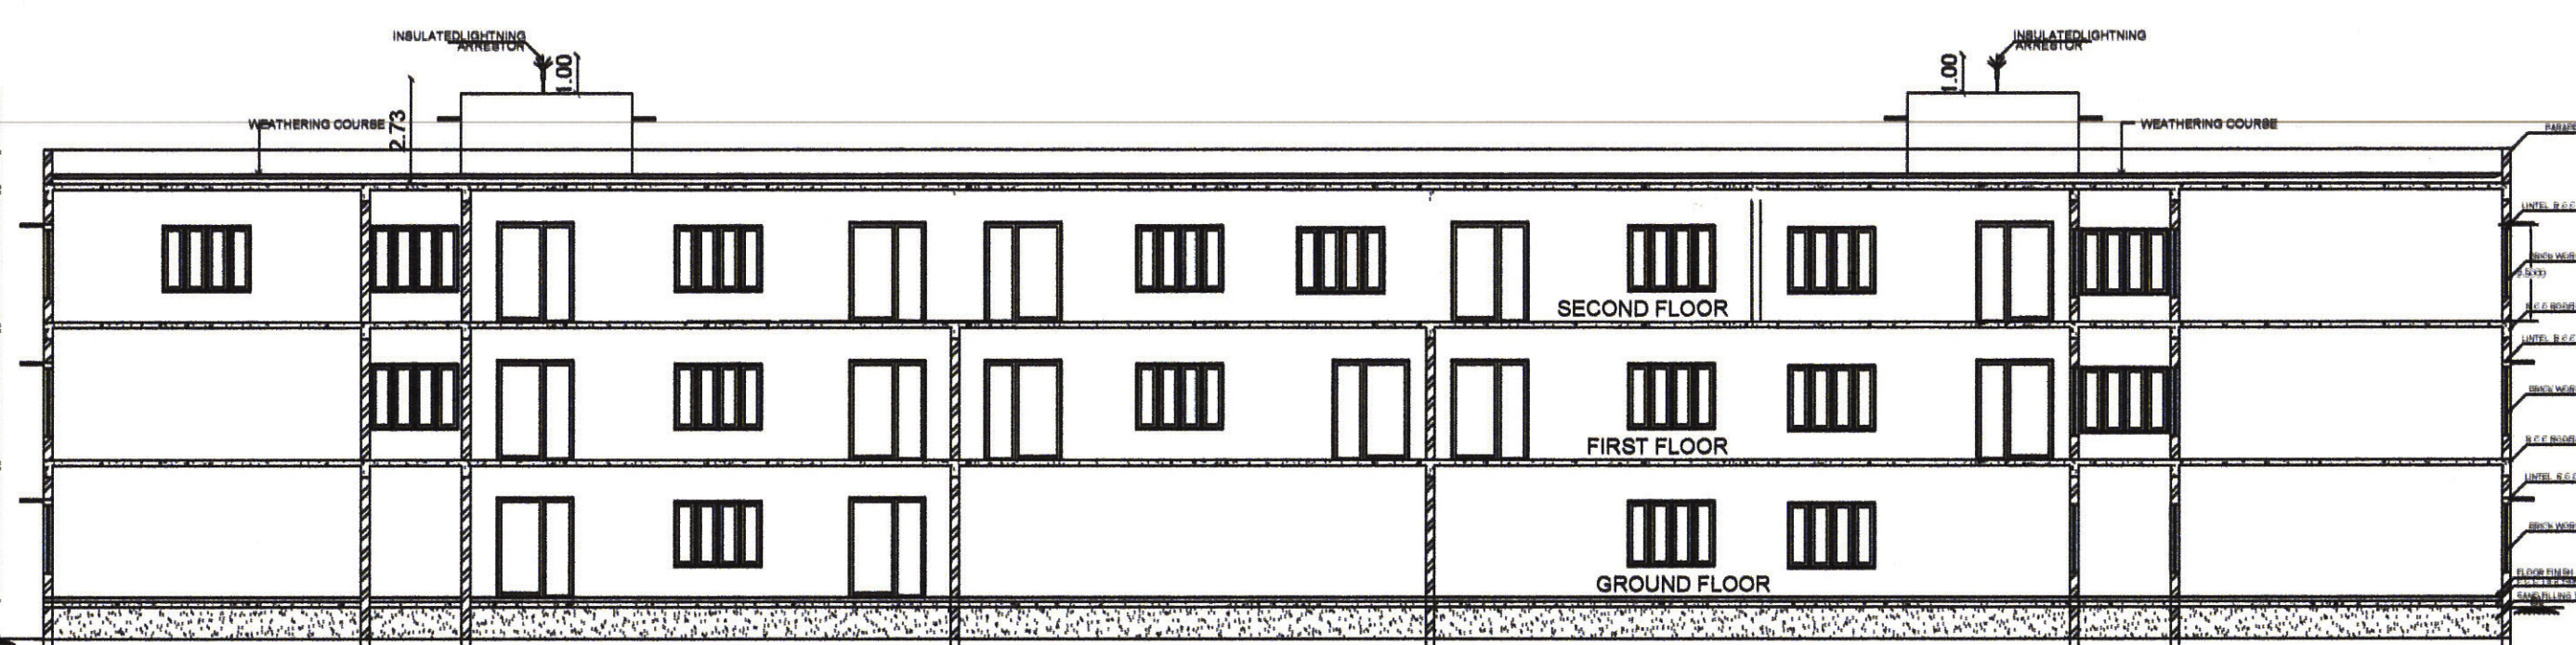


SECTION - BB

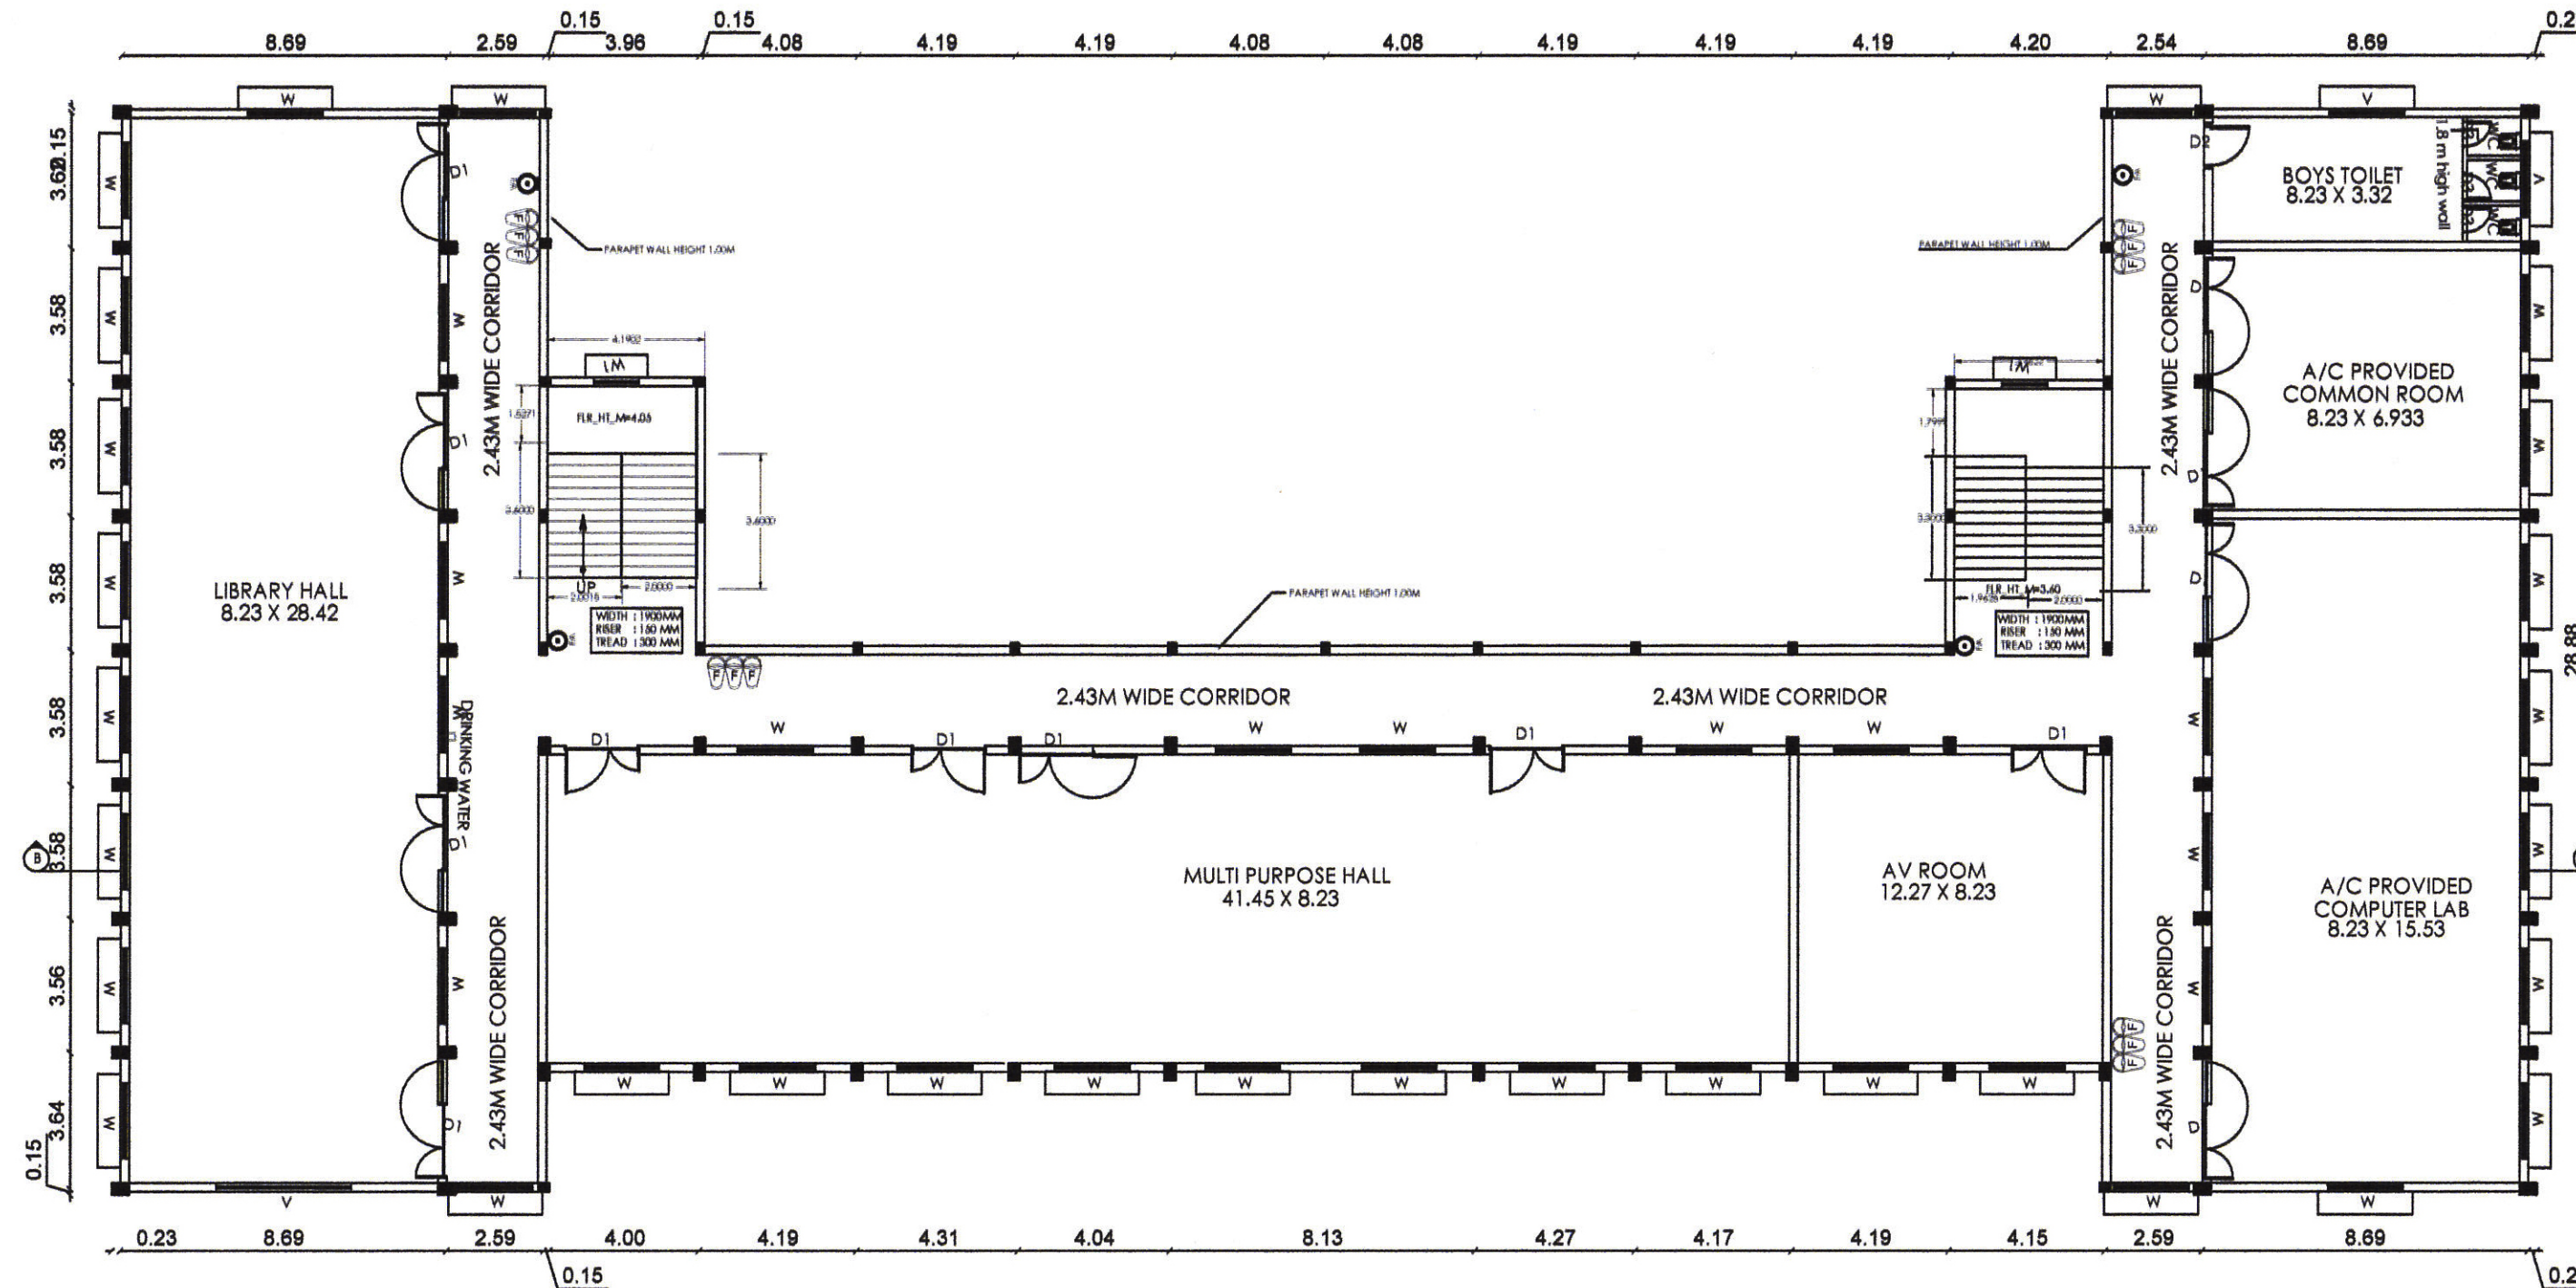

SECOND FLOOR PLAN

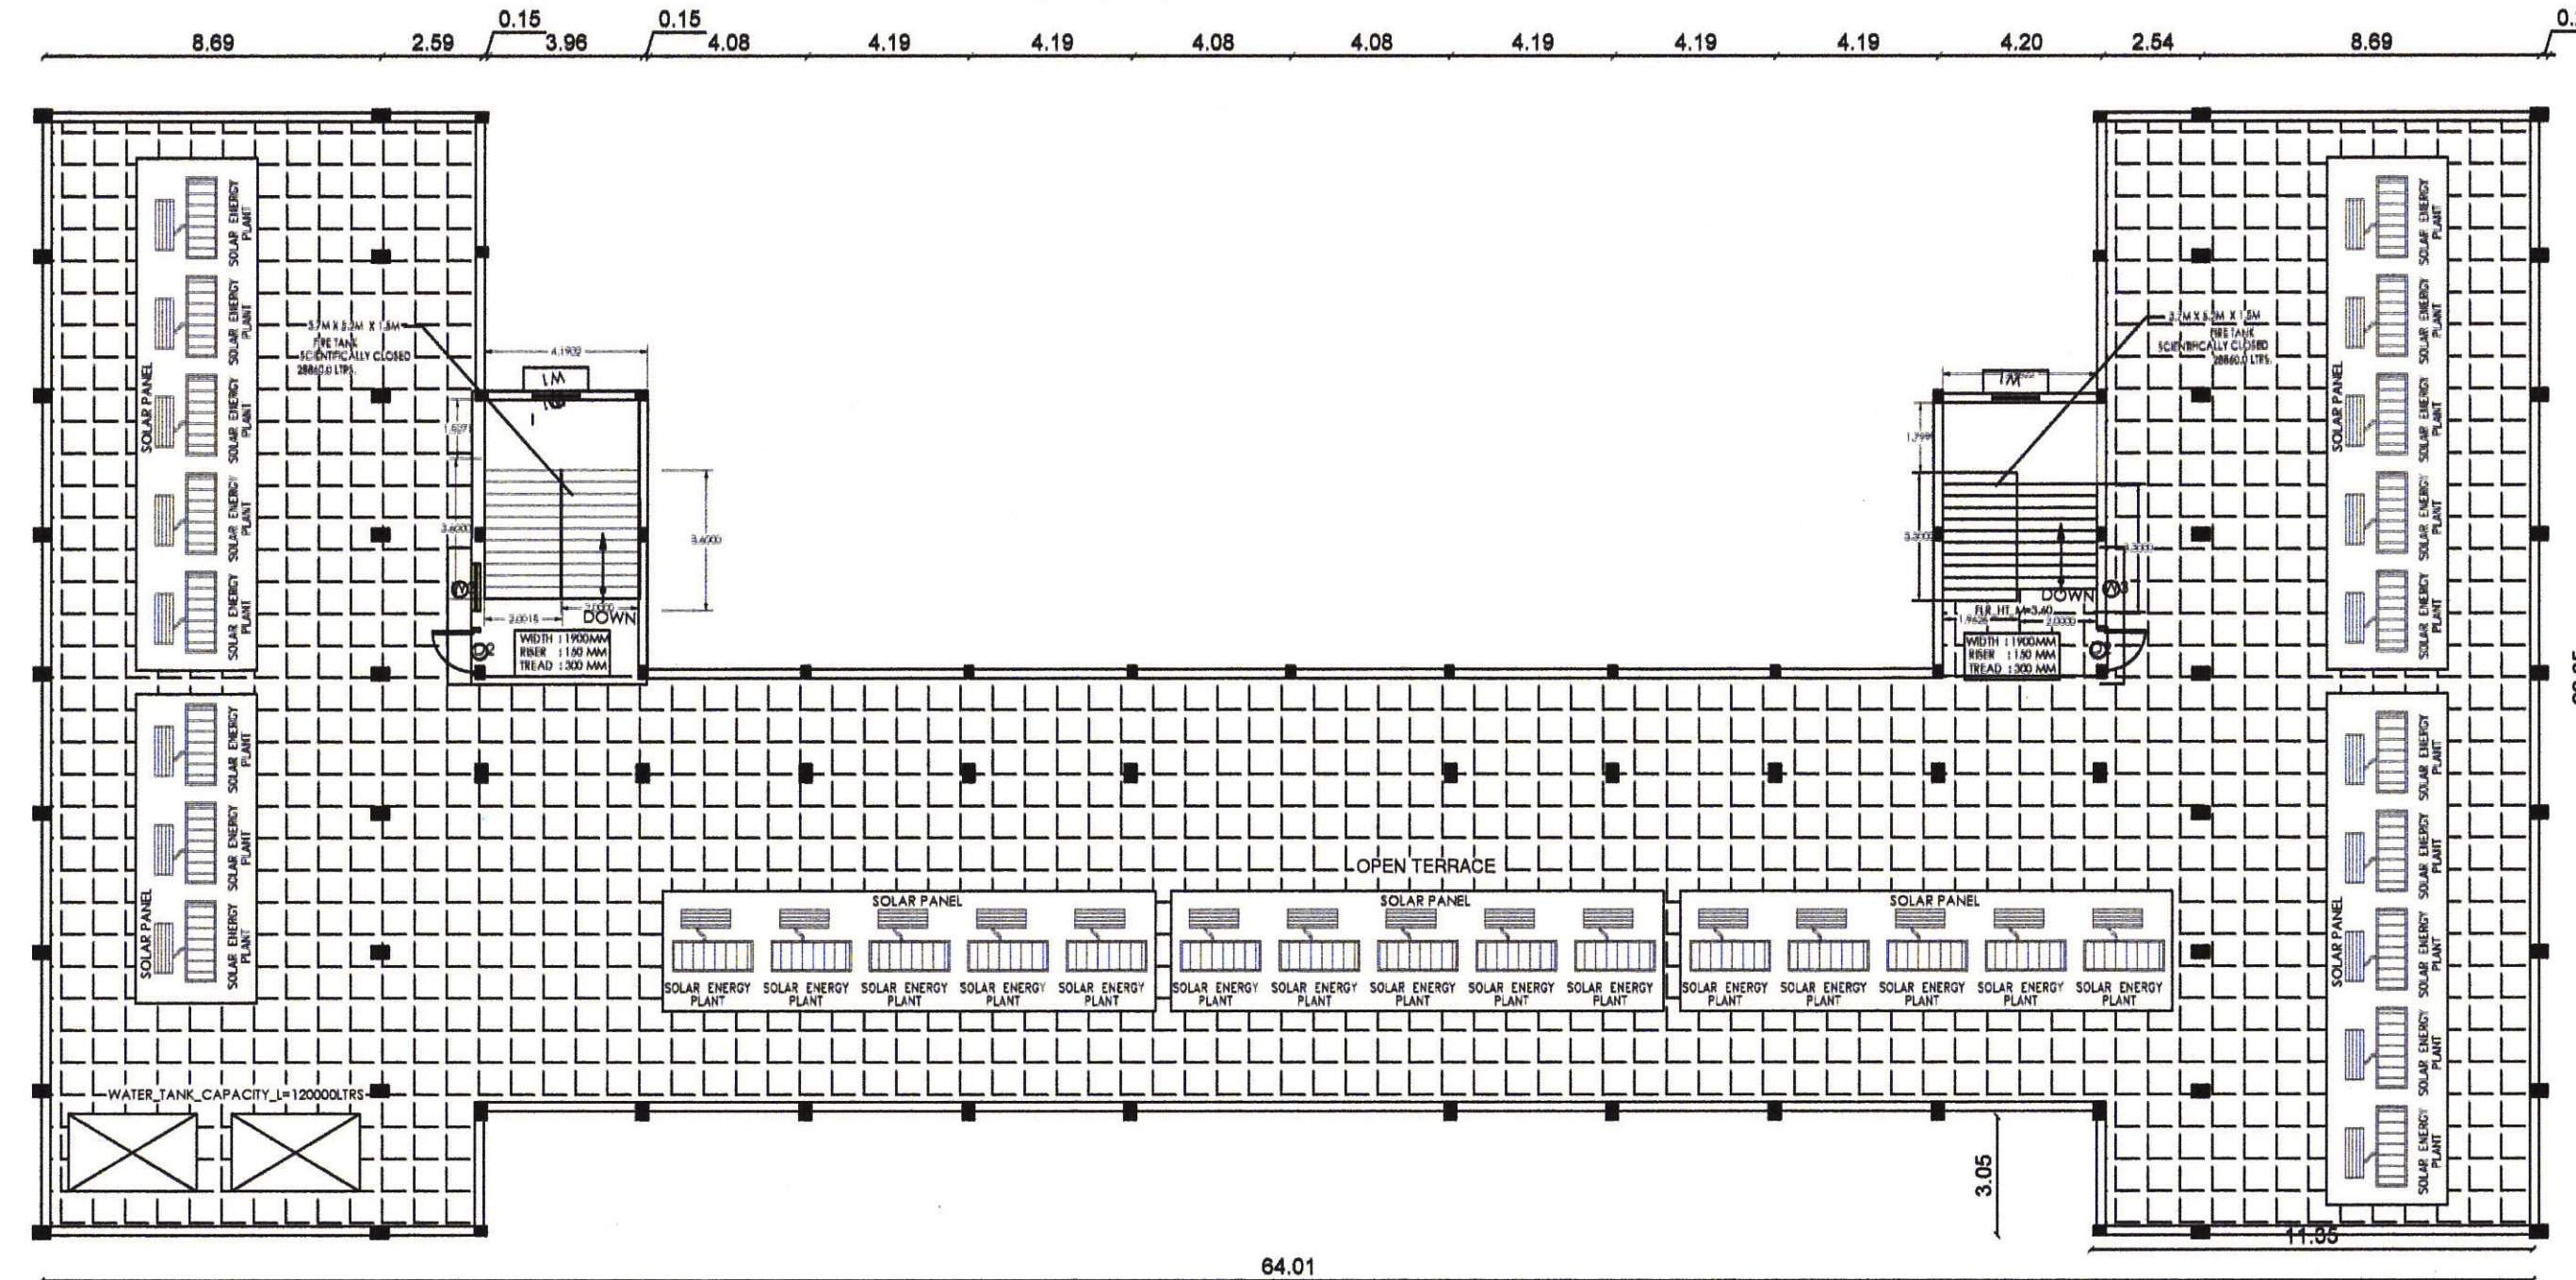


TERRACE FLOOR PLAN

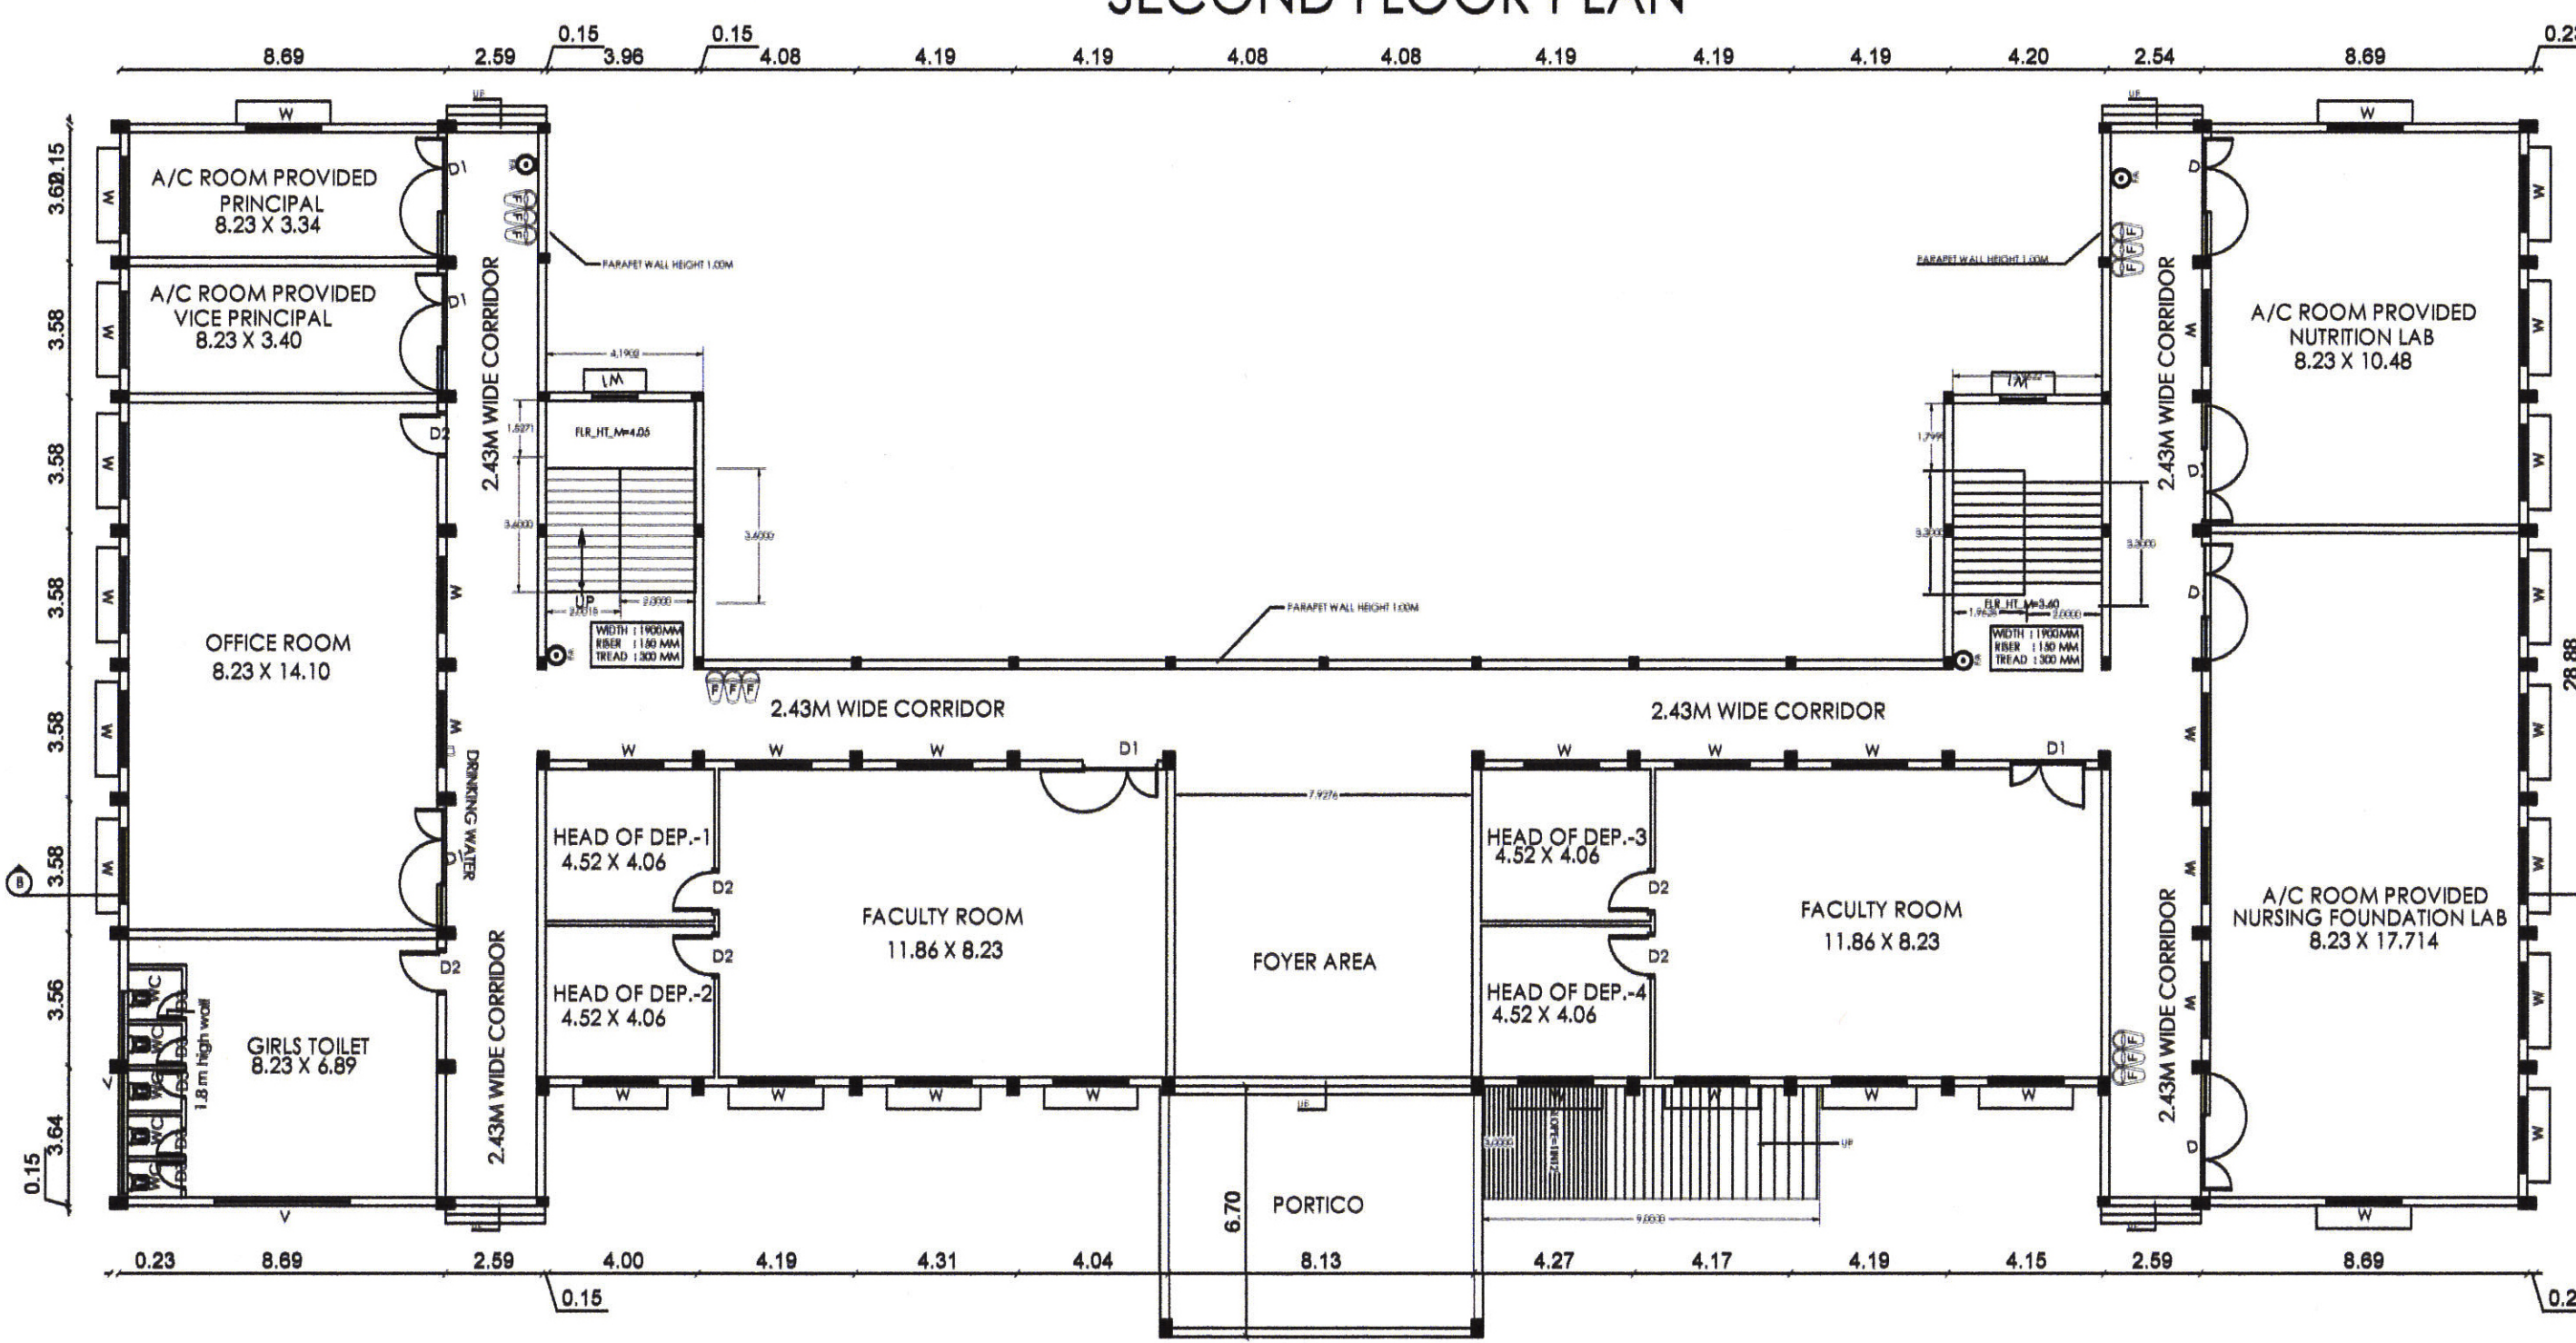


GROUND FLOOR PLAN

SCALE :- 1:100

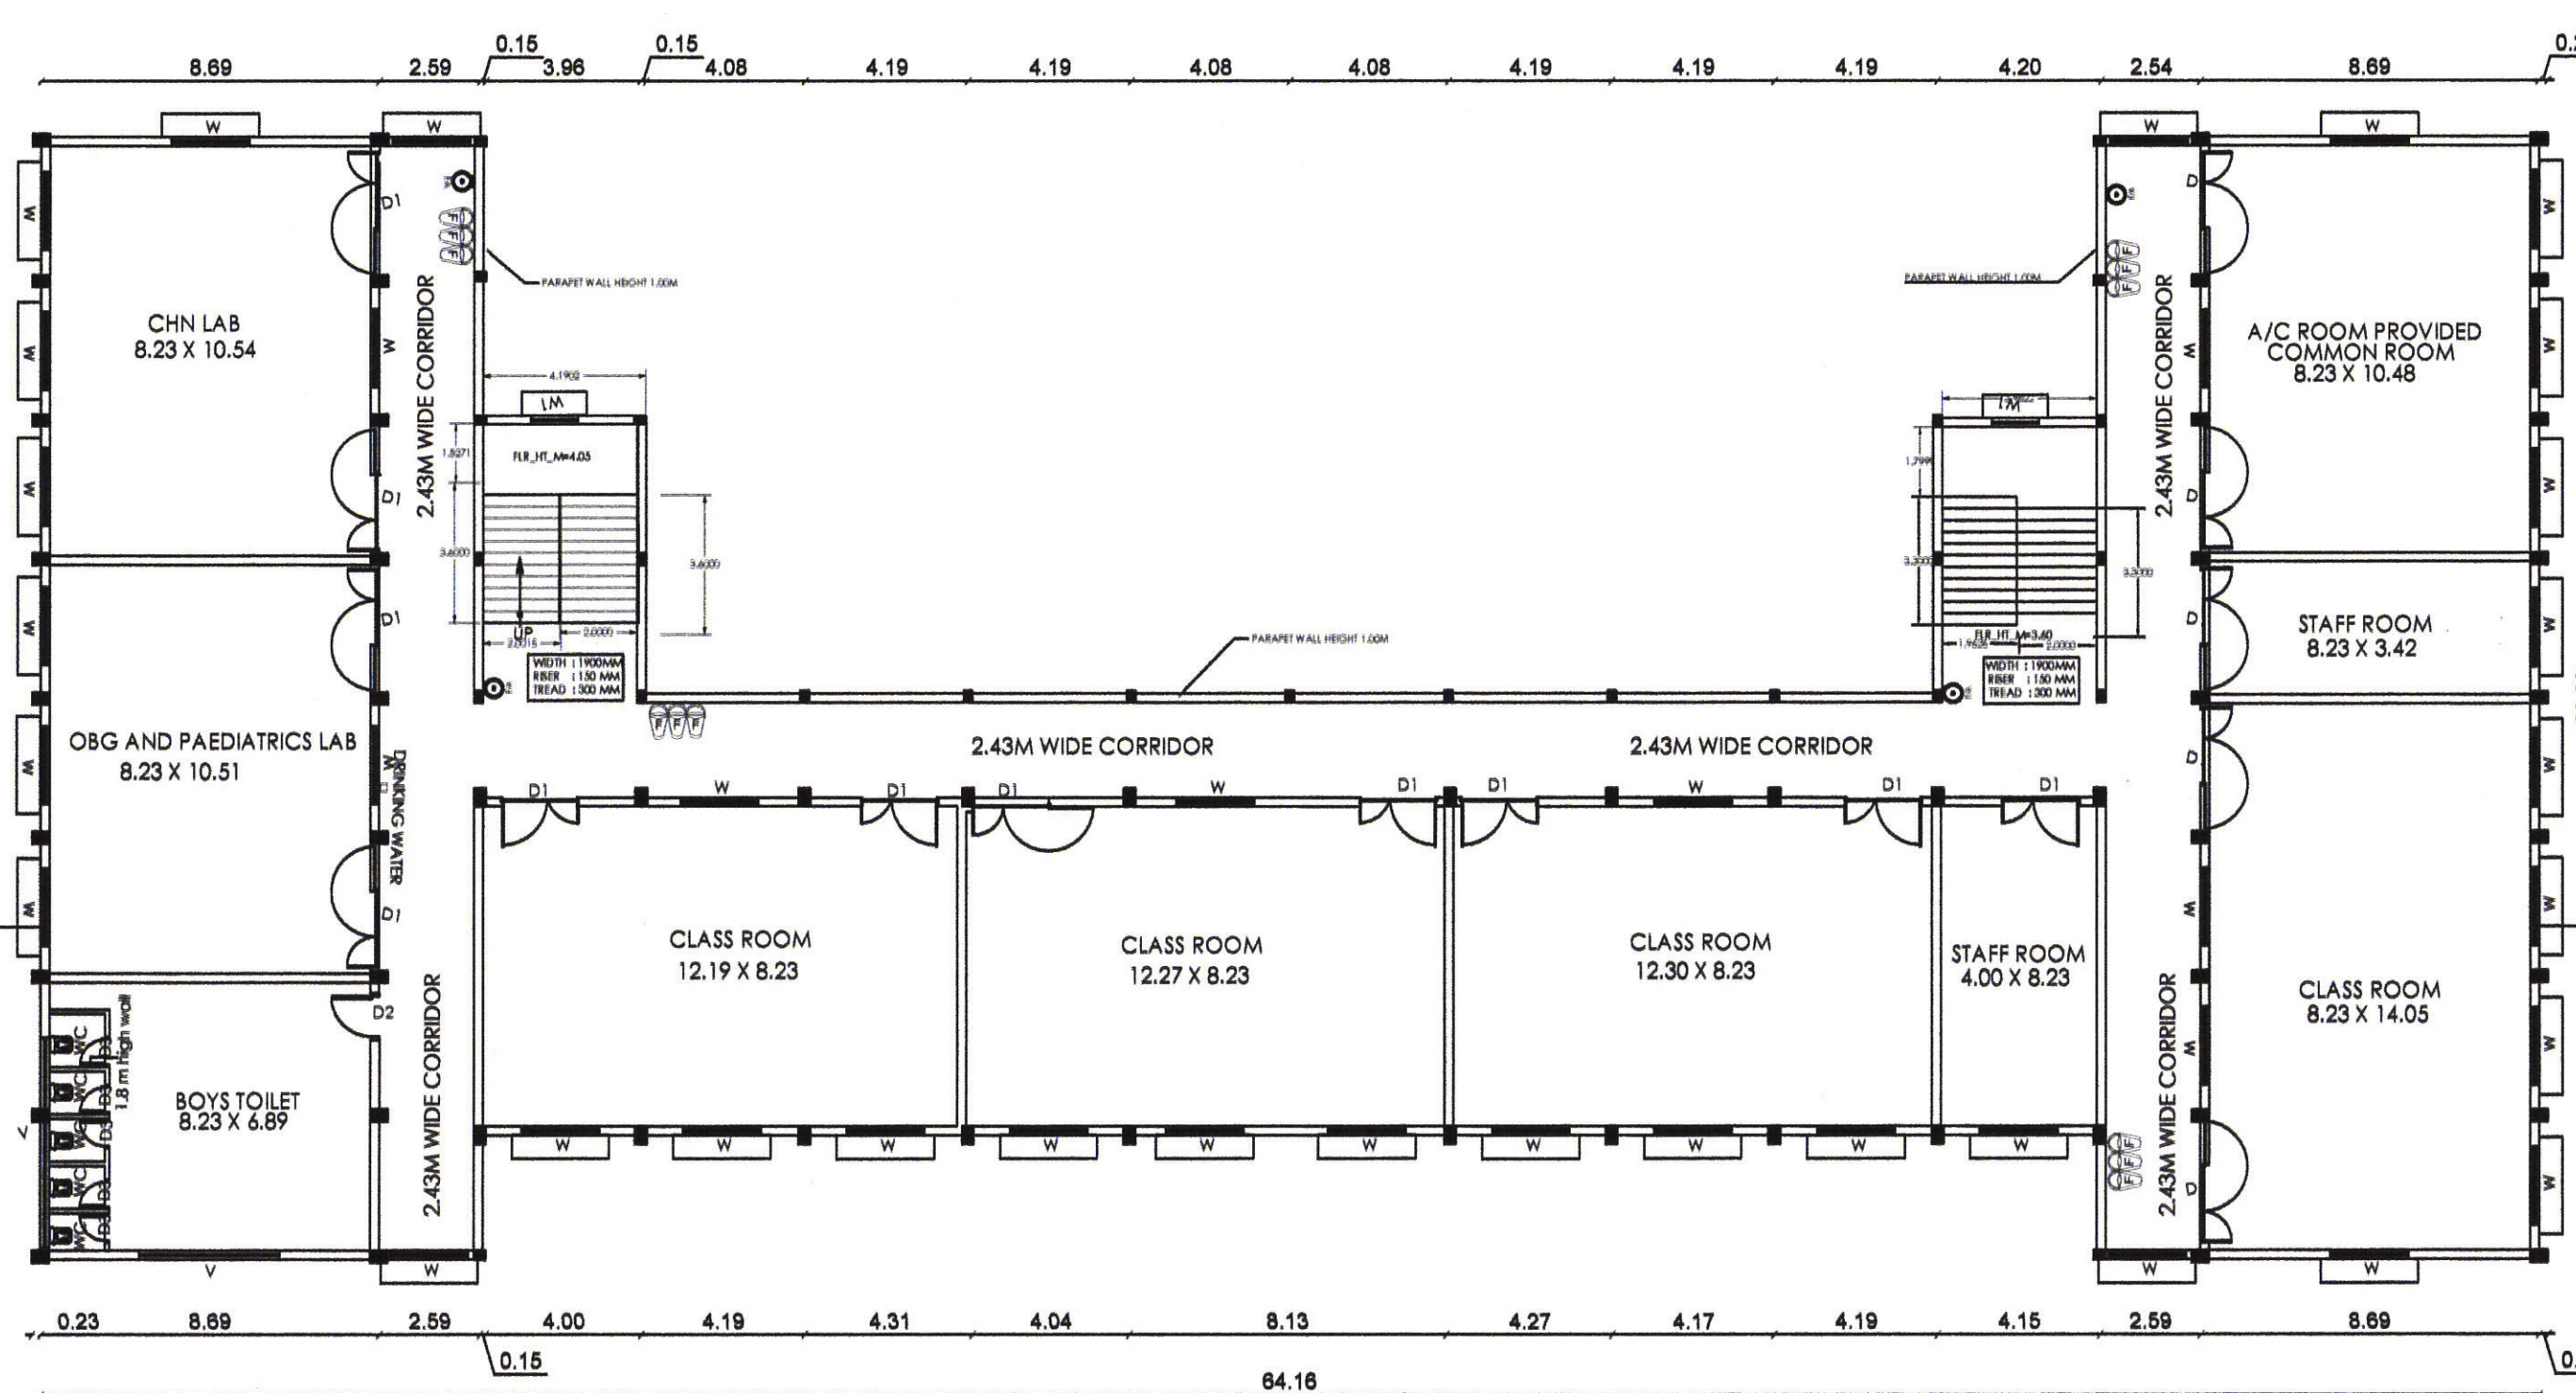

FIRST FLOOR PLAN

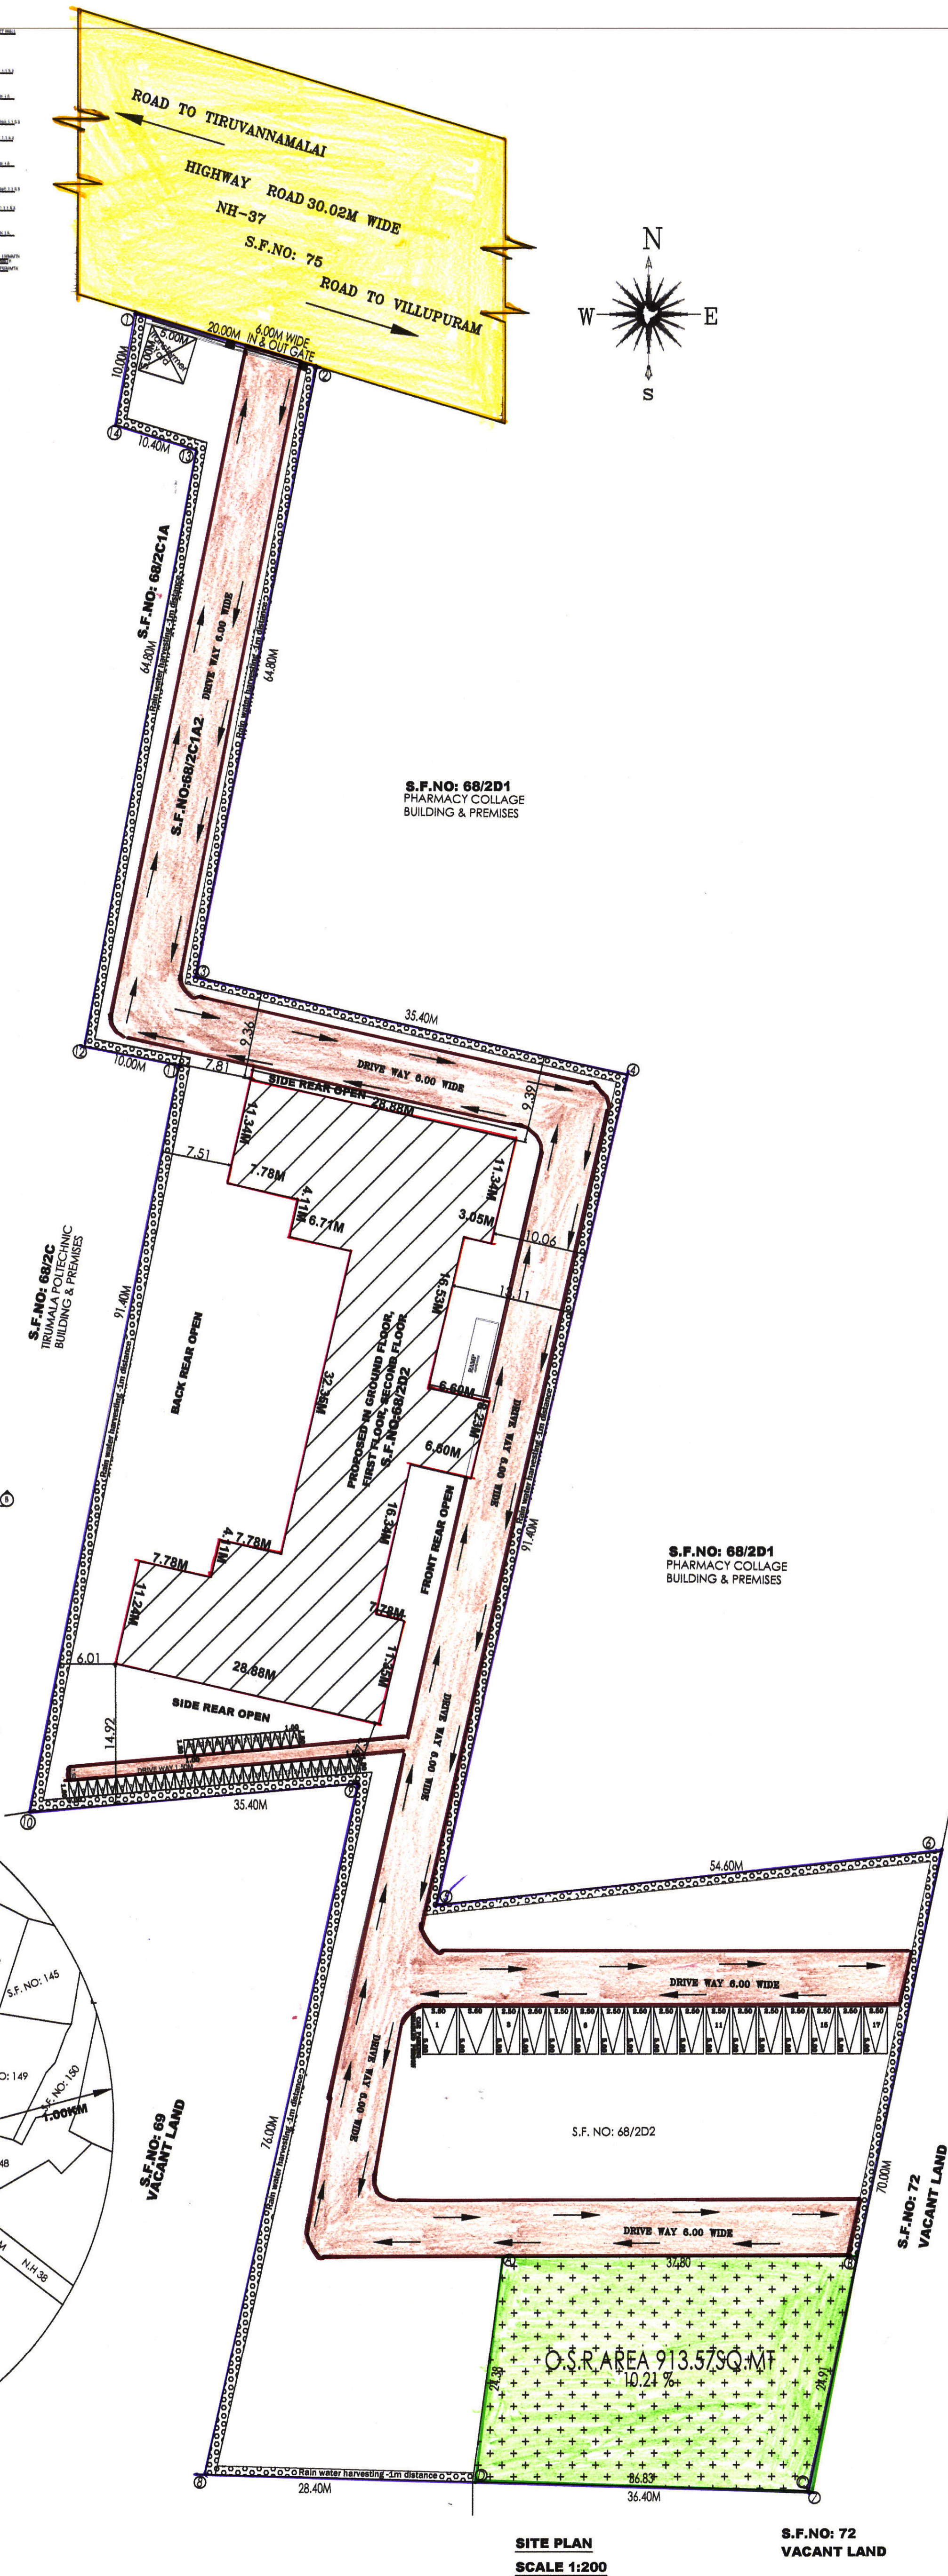

SITE PLAN
SCALE 1:200

PLAN SHOWING THE PROPOSED CONSTRUCTION OF EDUCATIONAL INSTITUTION BUILDING SMT.G.GANDHIMATHI EDUCATIONAL TRUST IN S.F.NO:68/2D2 & 68/2C1A2 OF NALLANPILLAI PETTRAL VILLAGE, TIRUVANNAMALAI TALUK & DISTRICT.

FLOOR WISE AREA STATEMENT			
PLOT AREA = 96313.37 Sq.Ft/8947.80 Sq.Mt			
	F.S.I (Sq.Mt.)	NON F.S.I (Sq.Mt.)	O.S.R (Sq.Mt.)
GROUND FLOOR	1233.07	—	—
FIRST FLOOR	1186.40	—	—
SECOND FLOOR	1186.40	—	—
TOTAL	3588.41	—	913.57
HEAD ROOM 1&2	—	77.70	—
NET TOTAL	3666.11 SQ.MT(OR)39461.68 SQ.FT		

FLOOR SPACE INDEX STATEMENT	
FSI = TOTAL FSI AREA/ PLOT AREA	FSI = 3666.11/ 8947.80 = 0.4097
PLOT COVERAGE = 26.63%	

PARKING AREA :
Required Car Space = 14 Nos
Provided Car Space = 17 Nos
Provided For Disabled Person parking = 2 Nos
2 WHEELER PARKING
Required Two wheeler Space = 37 Nos
Provided Two wheeler Space = 42 Nos

COLOUR INDEX	
	PROPOSED BUILDING
	SITE BOUNDARY
	O.S.R
	DRIVE WAY
	EXISTING ROAD

ONLINE APPLICATION NO:
SWP/BPA/006775/2023.
APPROVAL NO:
BP/AD-DTCP (TVM)/15/2023.

ALL DIMENSIONS ARE SHOWN IN METER		
ALL THE DETAILS ARE SHOWN IN SECTION ON 'BB'		
JOINERY DETAILS		M
G.G	GATE	2.13 X 2.13
M.D	MAIN DOOR	3.00 X 2.13
D	DOOR	1.22 X 2.13
D2	DOOR	1.00 X 2.13
D3	DOOR	0.76 X 2.13
W	WINDOW	2.00 X 2.13
V	VENTILATOR	2.00 X 0.61
W1	WINDOW	1.22 X 2.13
J	JOLLY	2.00 X 2.13
⊙	F.A	FIRE ALARM
⊙	⊙	SAND BUCKETS
APPLICANT SIGNATURE		

For Smt. G.Gandhimathi Educational Trust

Managing Trustee



GEO-TECH SIGNATURE

Er. K.PRAKASH M.E.MIGS.,
Geotechnical Consultant
Reg.No: LPA/GE/19/05/003
prakash.civil87@gmail.com

REGISTER ENGINEER SIGNATURE

Er. M.MANIMOZHI ARASU B.E.,
TVM Reg. No. 81/2023/R.EIG-III
No: 100995, Sambath Lodge,
Ramalinganar Main Road,
THIRUVANNAMALAI-606601.

OFFICE USE:-

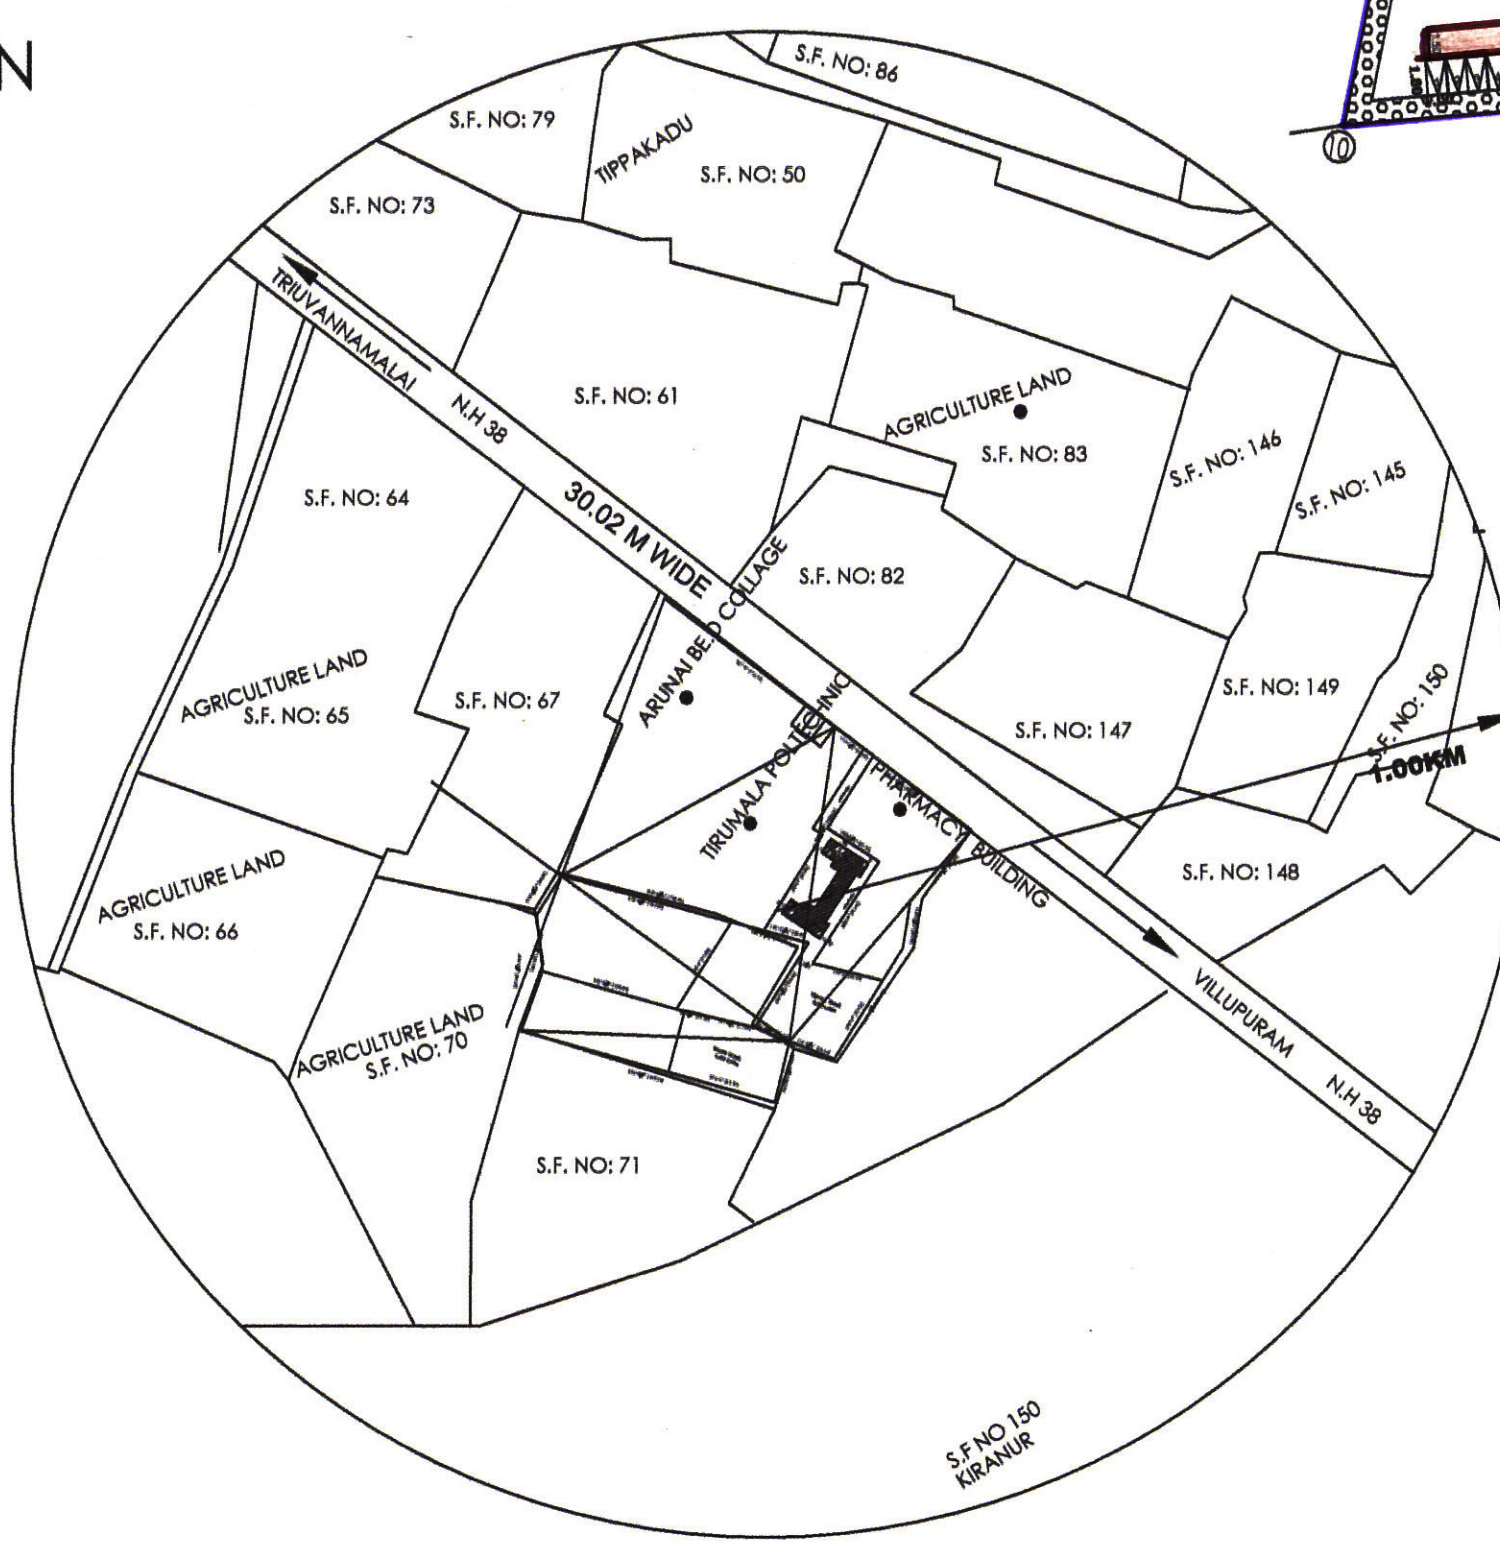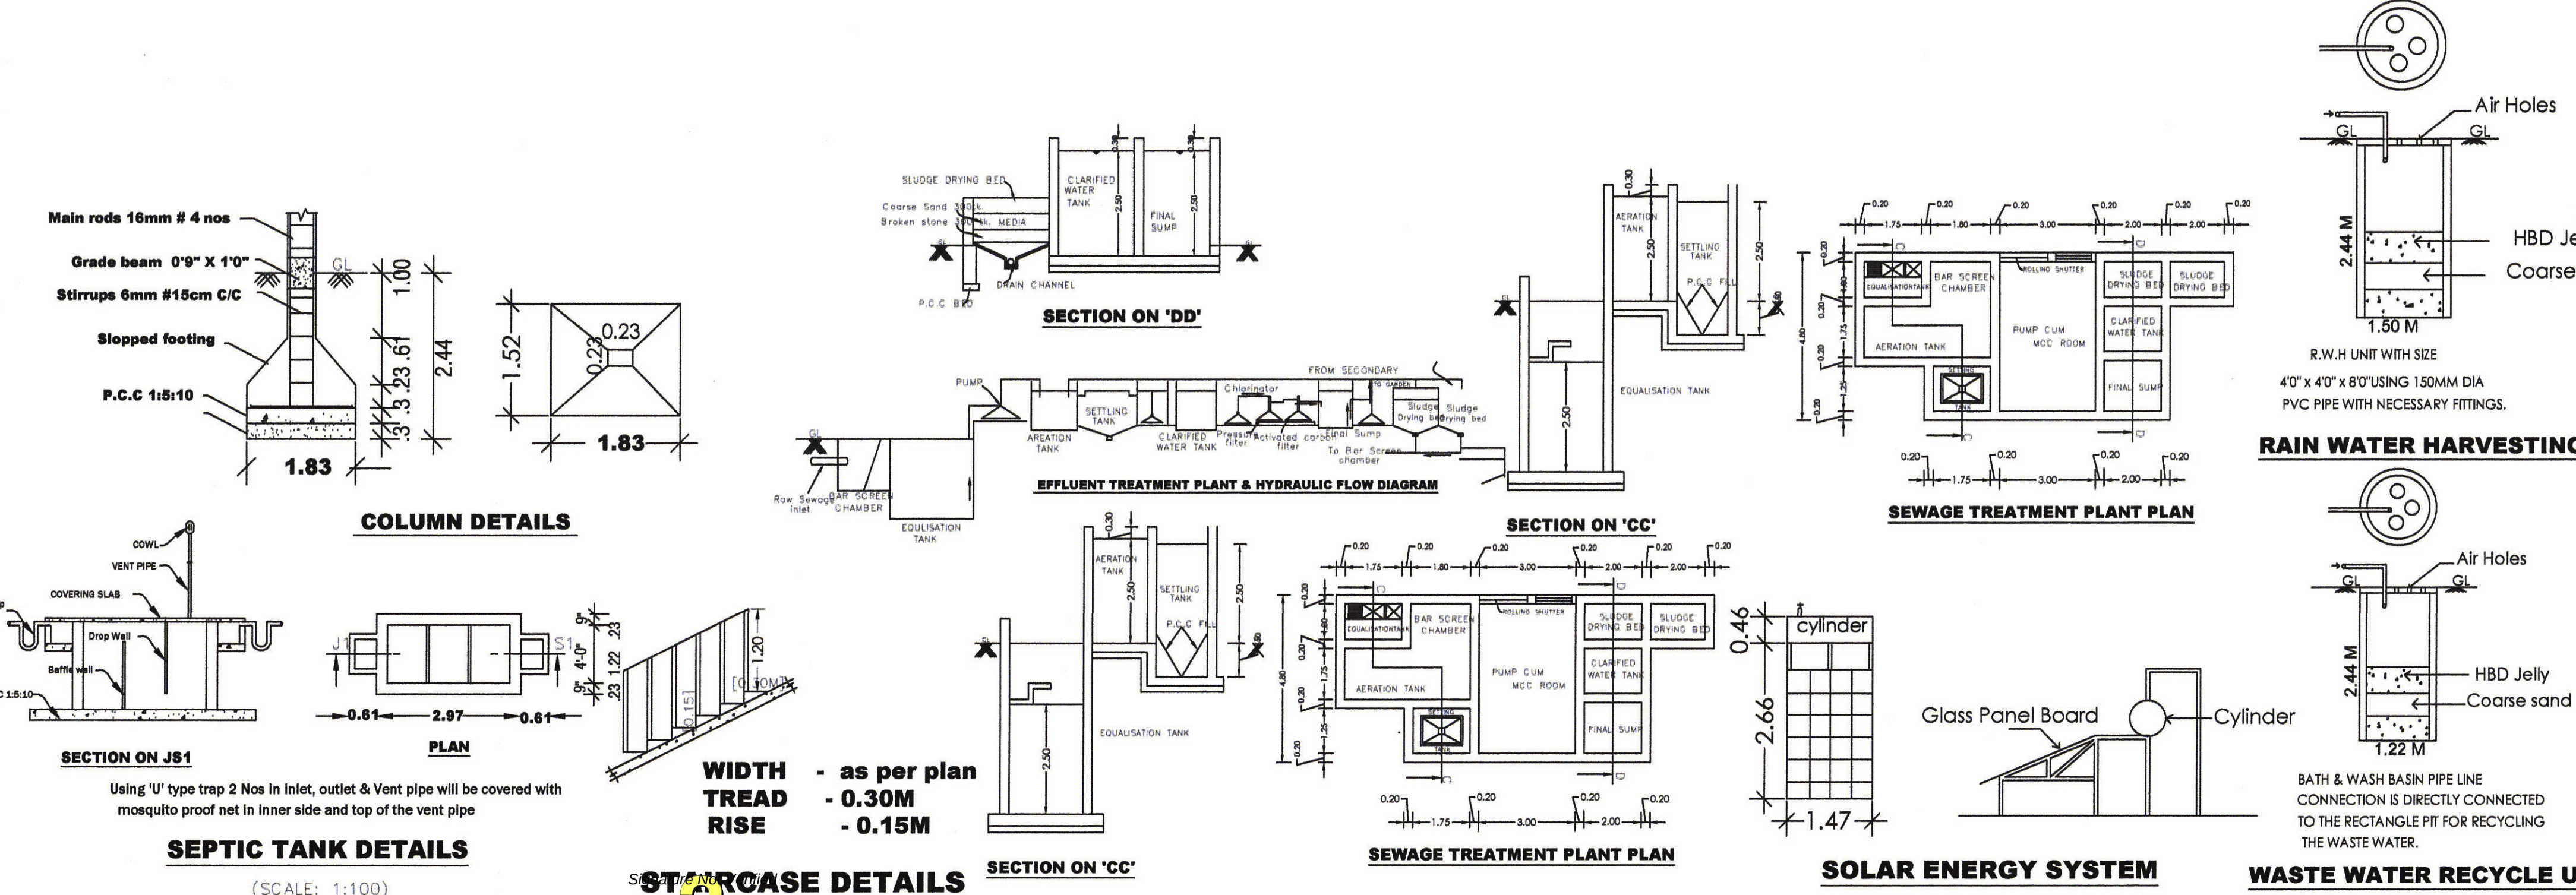

TOPO PLAN
SCALE 1:5000