

PP

APPROVAL RECORD

Planning Permission

Theni

Tiruvannamalai district, Tamil Nadu

APPROVAL TYPE


Building Plan

ISSUING AUTHORITY


DTCP

The approval as the planning authority issued it, reproduced in full behind this page.


An approval speaks to what was sanctioned, not to what was built. Completion is a separate record.

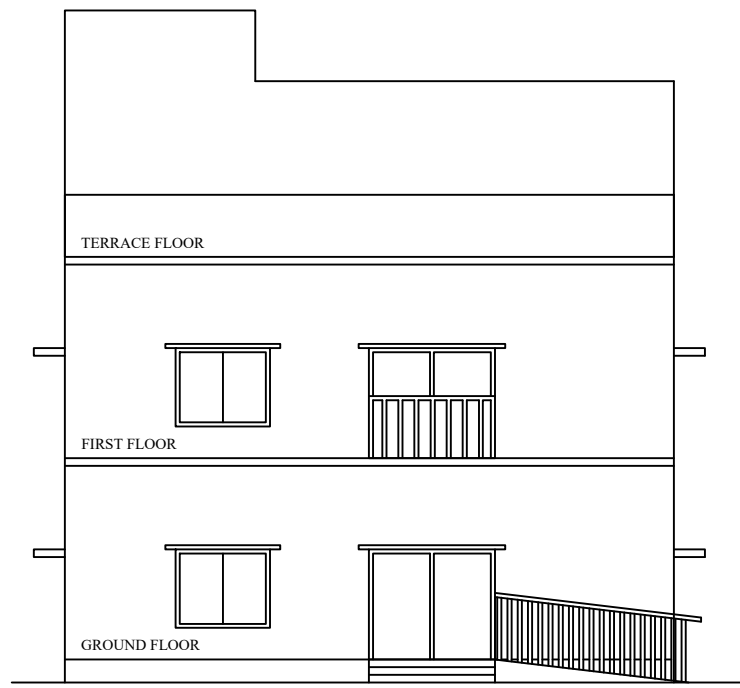


ELEVATION

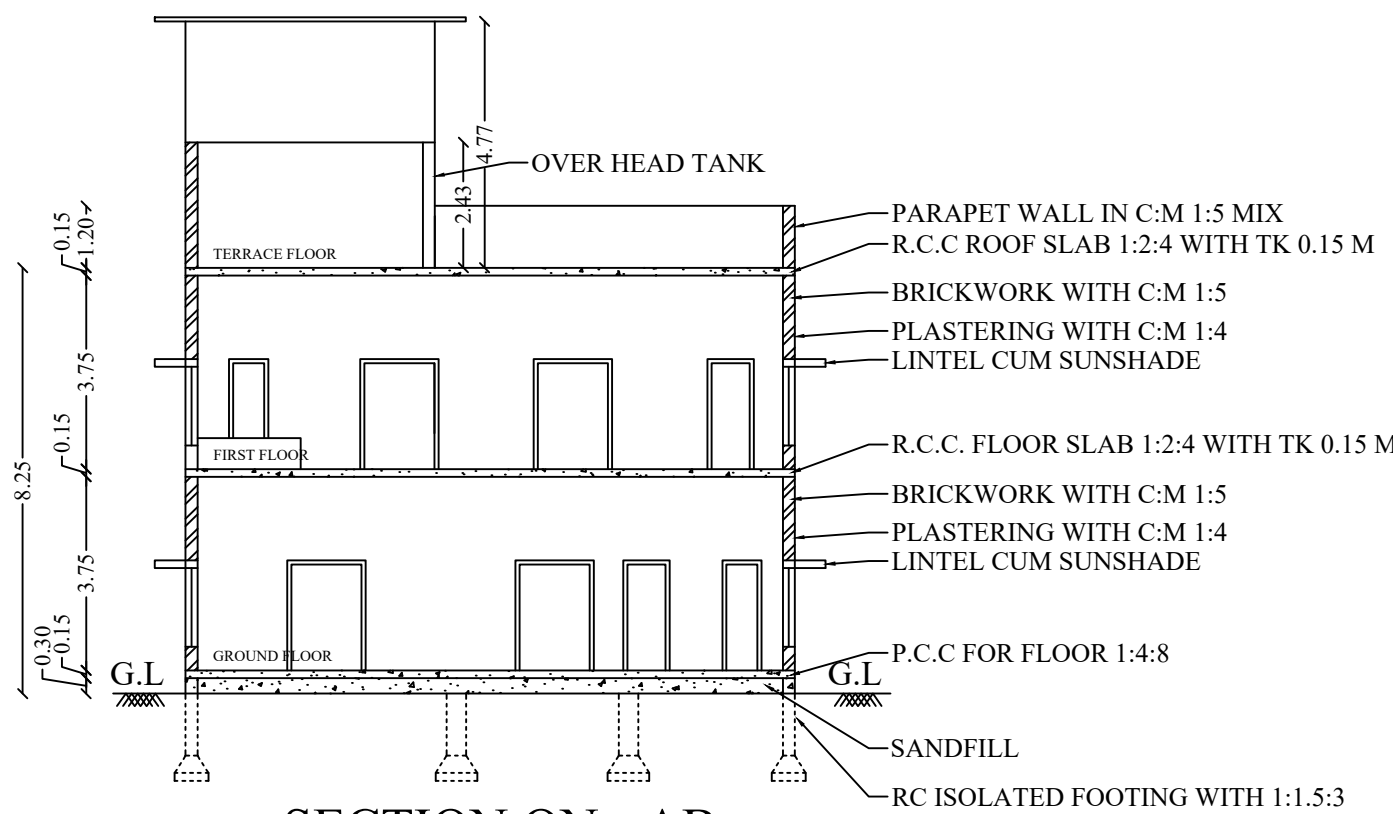


SECTION ON - AB

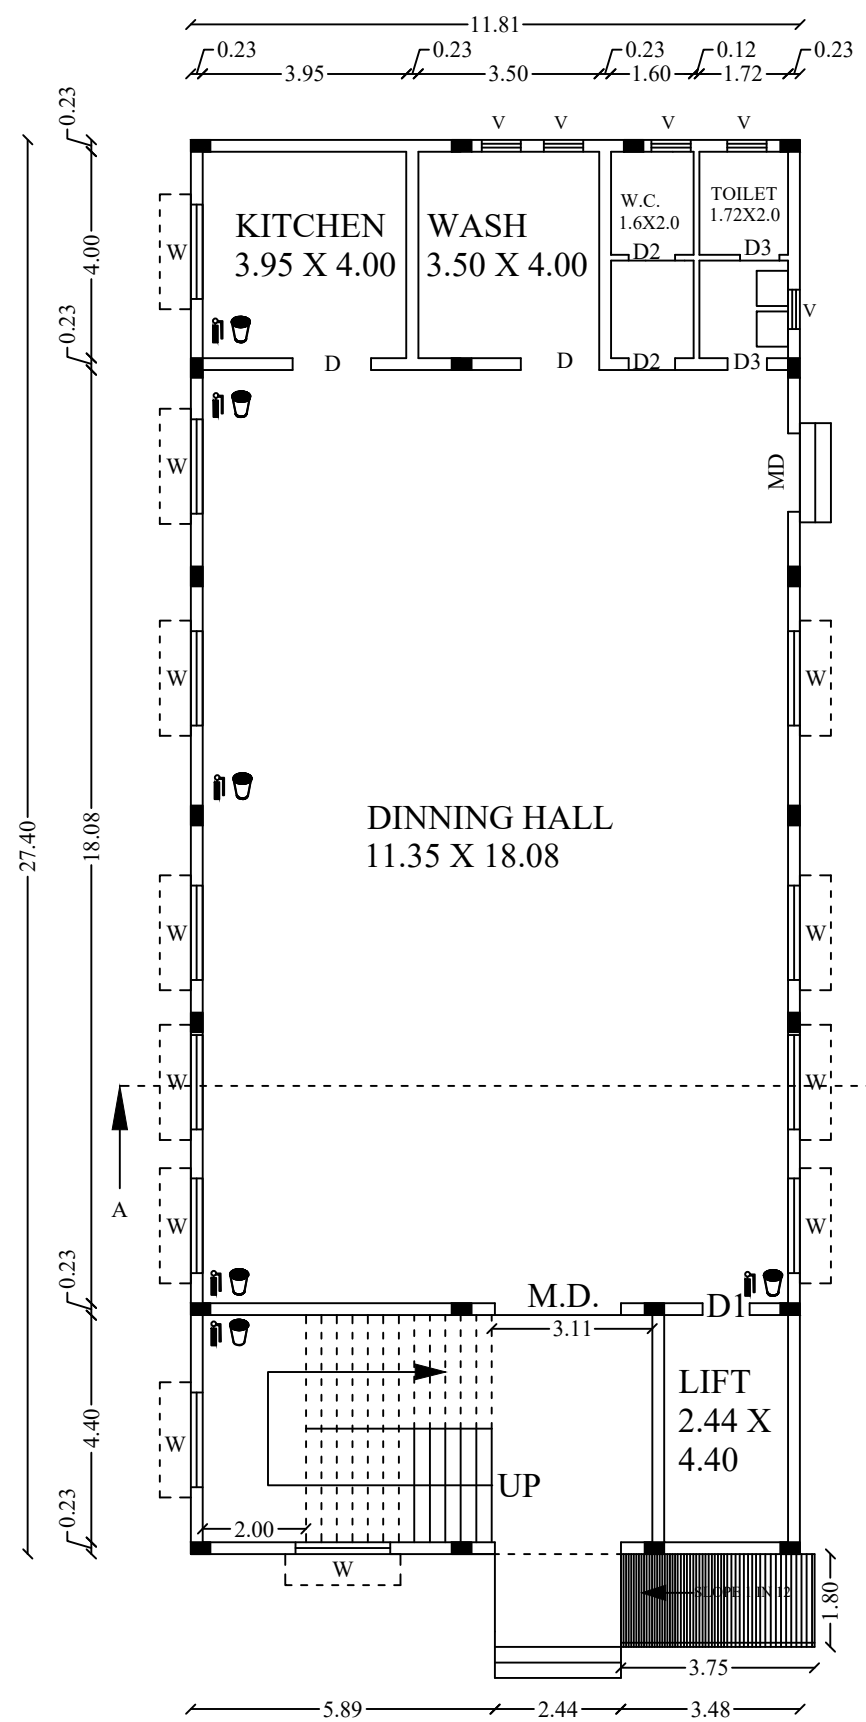



GROUND FLOOR

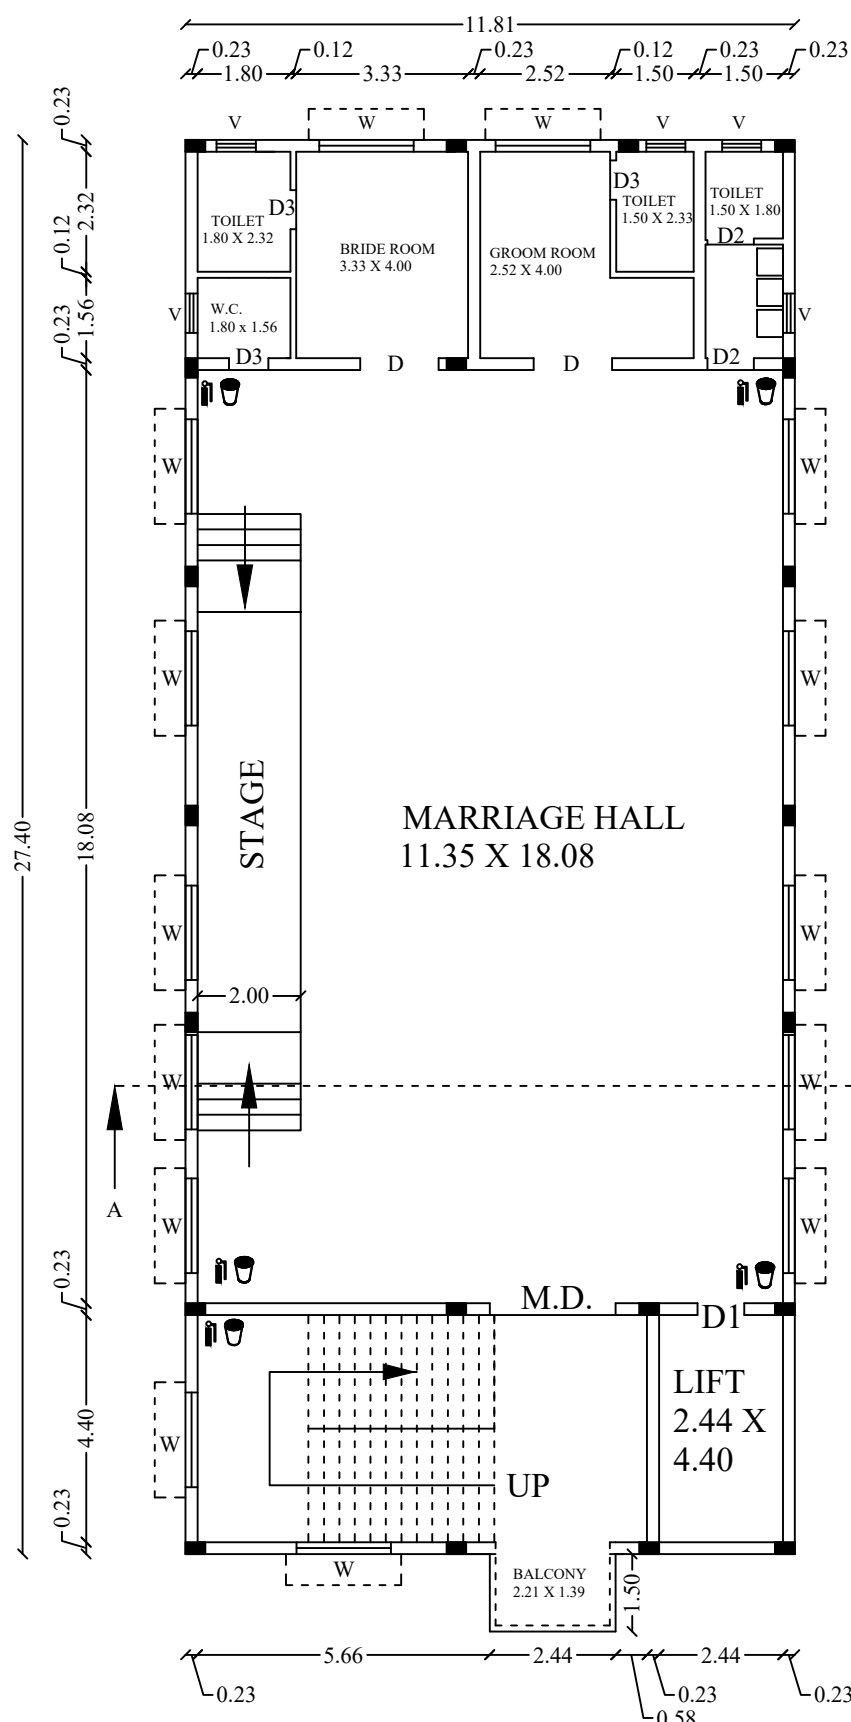



FIRST FLOOR

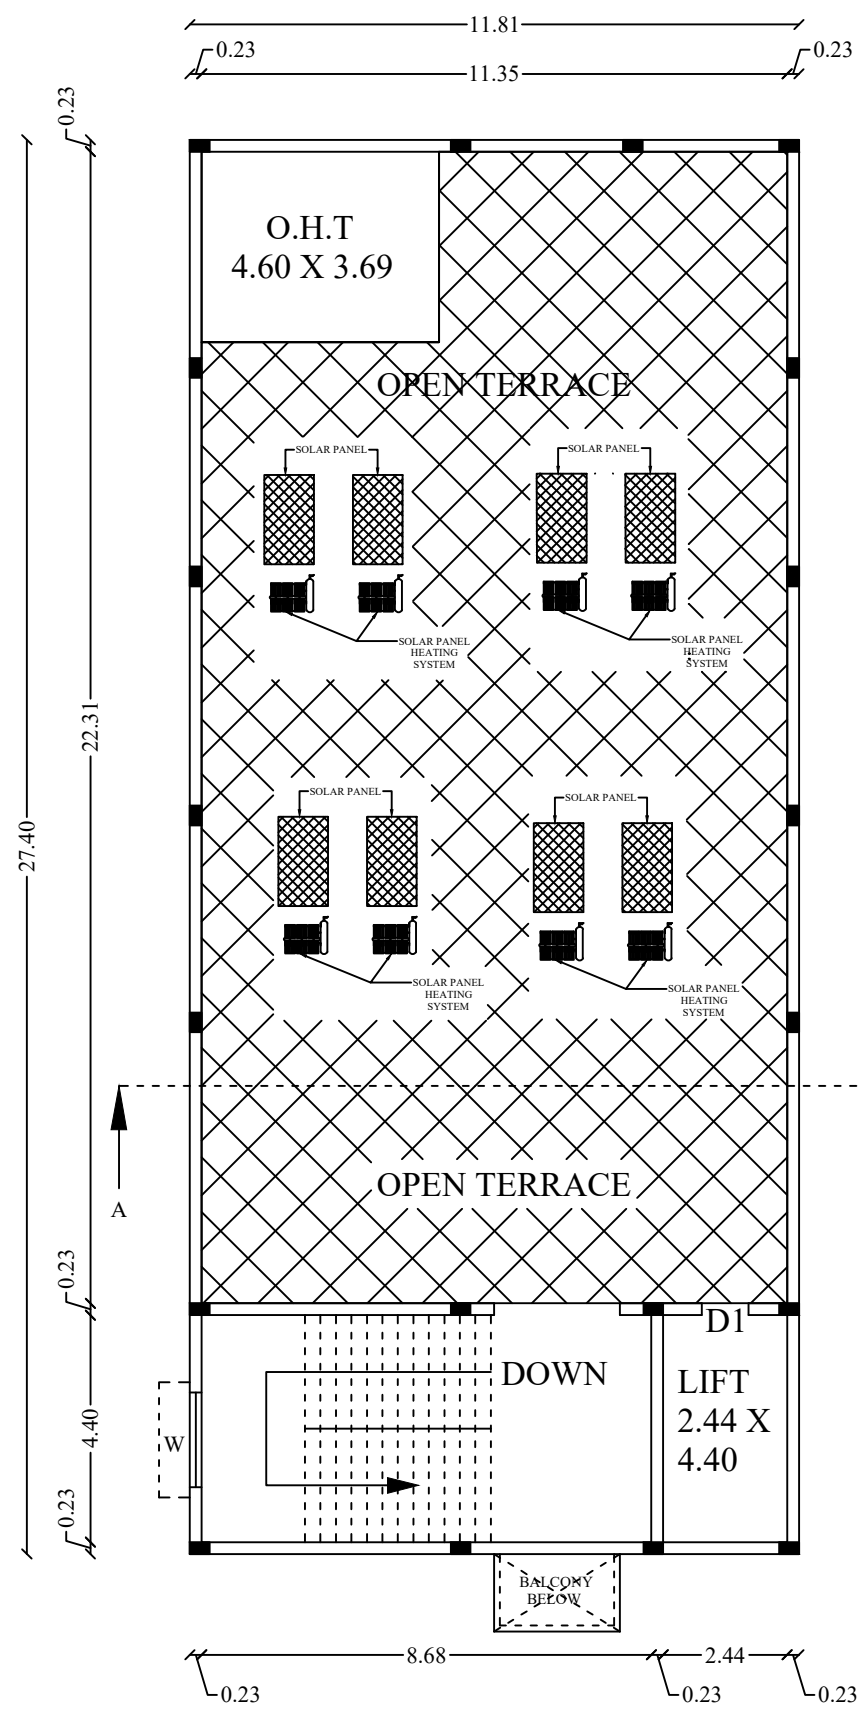

TERRACE FLOOR

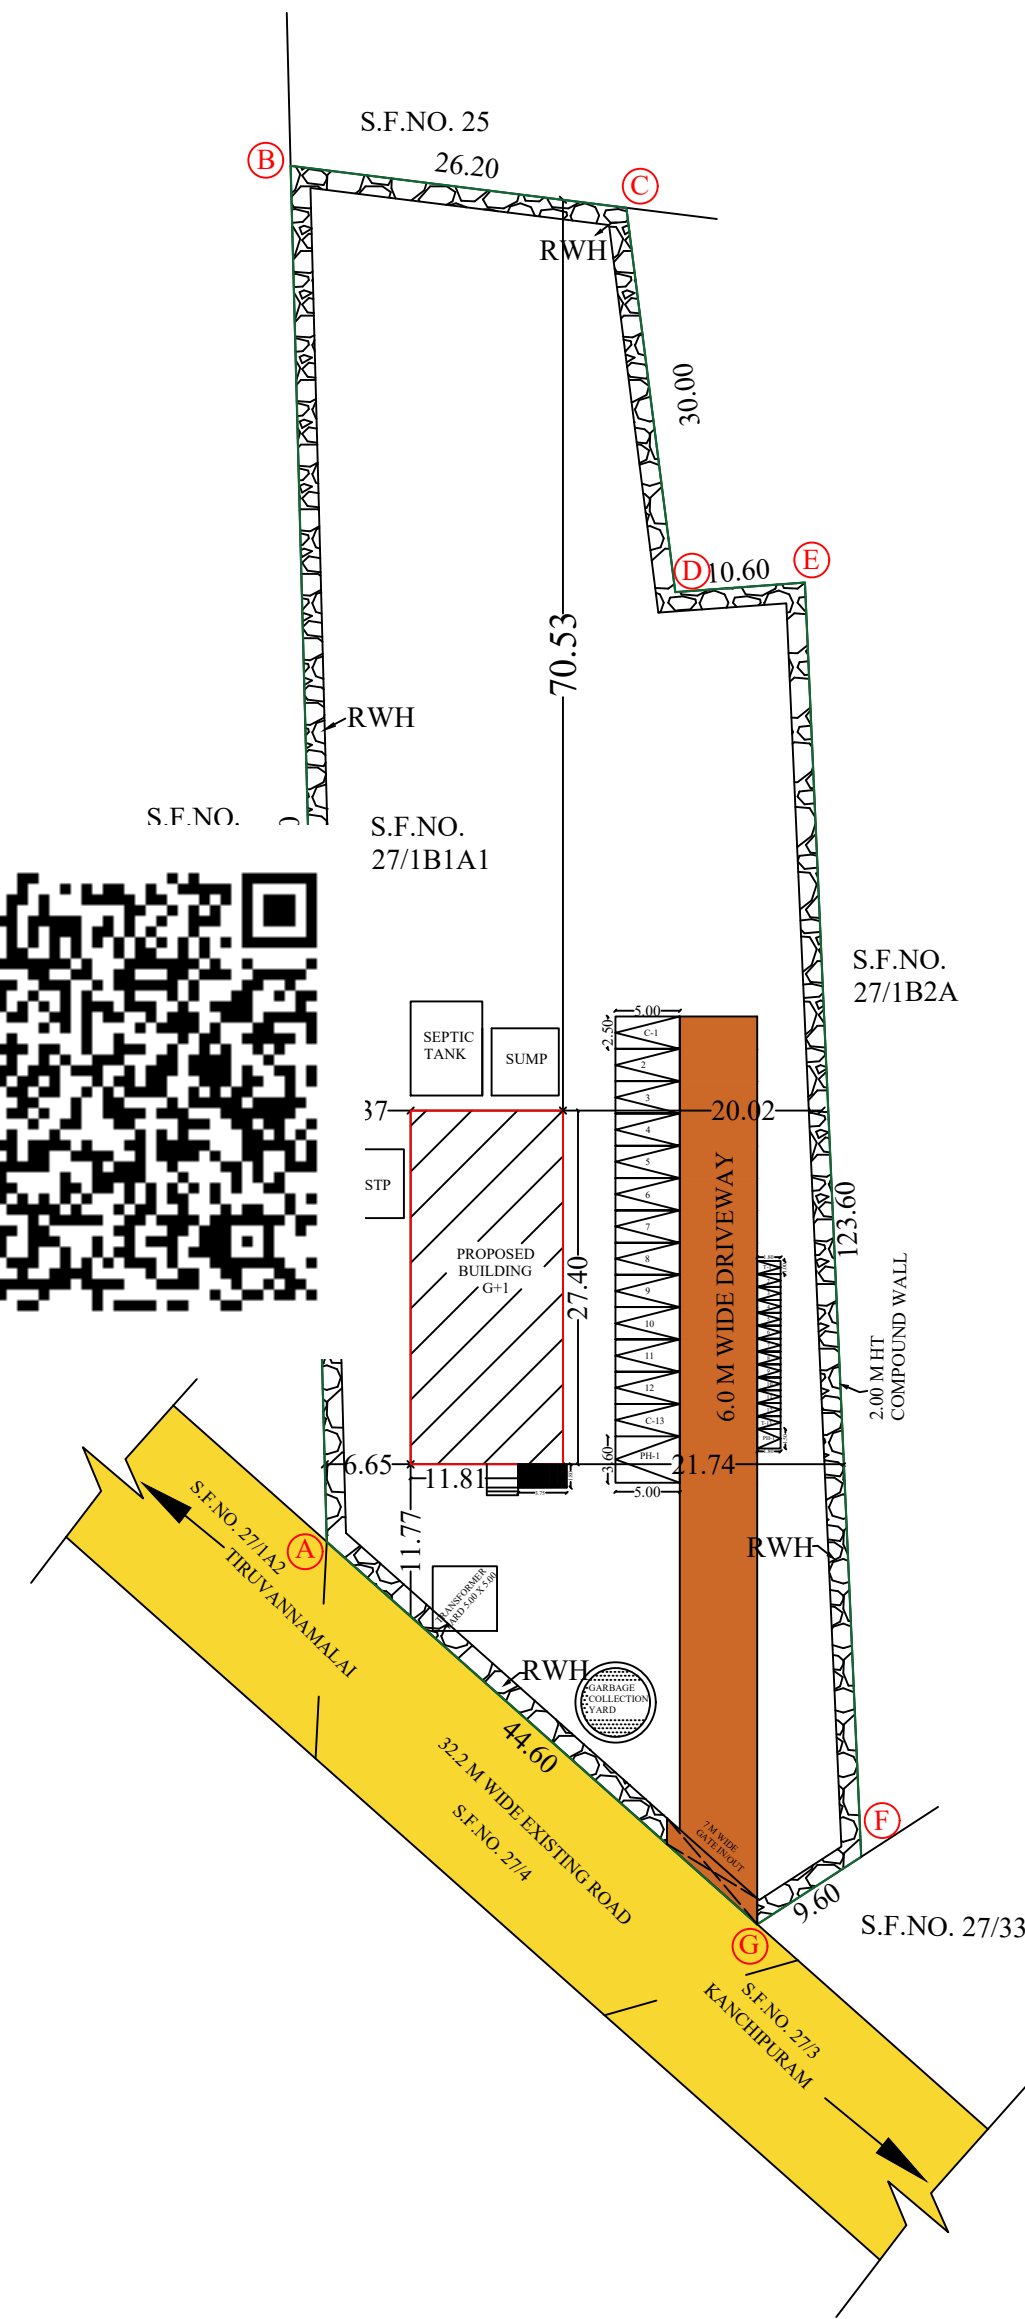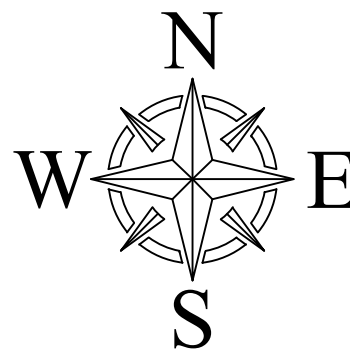

SITE PLAN
(NOT TO SCALE)

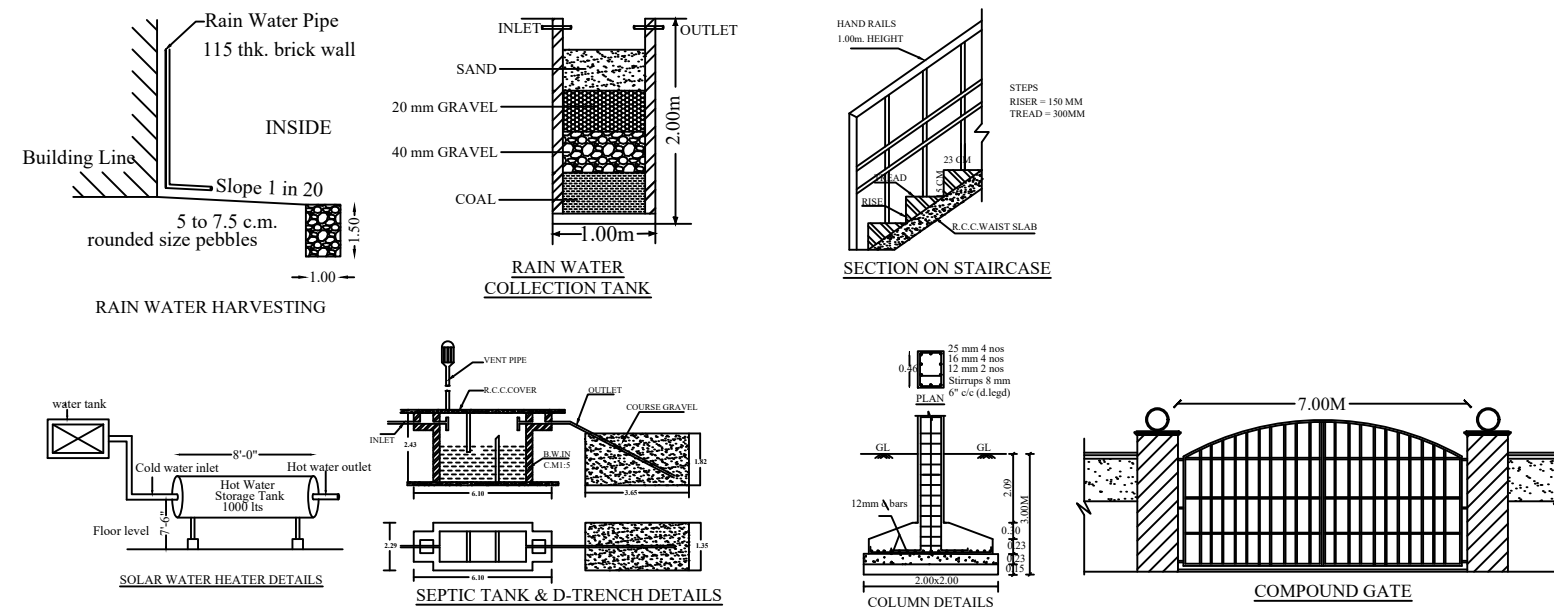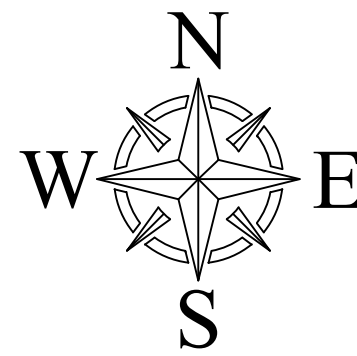

(NOT TO SCALE)

PLAN SHOWING THE PROPOSED CONSTRUCTION OF COMMERCIAL BUILDING (KALYANA MANDAPAM) IN S.F.NO:27/1B1A1 AT NOCHIMALAI VILLAGE, TIRUVANNAMALAI PANCHAYAT UNION, TIRUVANNAMALAI TALUK AND TIRUVANNAMALAI DISTRICT.

(SCALE 1:100)		
AREA DETAILS	IN Sq.FT	IN Sq.M
IN S.F.NO: 27/1B1A1 (AS PER PATTI)	48007	4460.00
TOTAL AREA OF THE SITE	48007	4460.00

PROPOSED BLOCK DETAILS	F.S.I	NON-F.S.I
GROUND FLOOR	326.66	-
FIRST FLOOR	326.66	-
TERRACE FLOOR	-	57.39
TOTAL FLOOR AREA	653.32	57.39
TOTAL BUILT-UP AREA	710.71	
F.S.I	653.32/4460.00 = 0.14 < 2	
PLOT COVERAGE	(326.66/4460.00) X 100 = 7.32%	

JOINERY DETAILS		SIZE IN METER
M.D	MAIN DOOR	1.22 X 2.13
D	DOOR	1.52 X 2.13
D1	DOOR	0.91 X 2.13
D2	DOOR	0.90 X 2.13
D3	DOOR	0.76 X 2.13
W	WINDOW	1.83 X 1.52
V	VENTILATION	0.76 X 0.76

SITE DETAILS :	
PROPOSED SITE	
PROPOSED BUILDING	
EXISTING ROAD	
DRIVE WAY	

PARKING DETAILS	REQUIRED	PROVIDED
CAR PARKING	13	13
TWO WHEELER PARKING	13	13
PHYSICALLY CHALLENGED PARKING	1	1
PH TWO WHEELER PARKING	1	1

- NOTES:-
- ALL DIMENSIONS ARE IN METER.
 - FIRE FIGHTING ARRANGEMENTS WILL BE PROVIDED.
 - SOLAR WATER HEATING SYSTEM PROVIDED.
 - RAINWATER HARVESTING FACILITIES PROVIDED.
 - WATER FACILITIES PROVIDED.
 - DRAINAGE TO BE CONNECTED WITH PUBLIC SEWER WITH NECESSARY PERMISSION.
 - F E - FIRE SAFETY MEASURES PROVIDED.
 - CENTRALIZED AC TO BE PROVIDED AT REQUIRED PLACE

ONLINE APPLICATION NO : SWP/BPA/0067038/2023
APPROVAL NO : BP/AD -DTCP (TVM) : 09/2024

APPLICANT:-
V. Suresh

REGISTERED ENGINEER:
S. Manikandan
Er. S. MANIKANDAN, B.E.,
M.A. SAI SRI BUILDERS
Registered Engineer Grade-II
Consulting Civil Engineer & Contractor,
Reg. No: BCT/BLANK 0209/020
P.K. Complex First Floor Trichy Main Road,
South Chandigarh, Karur-639 004.
Cell: 87546 48309.

STRUCTURAL ENGINEER:
S. Rajasekaran
ER. S. RAJASEKARAN, M.E.(STR)
REGISTERED STRUCTURAL ENGINEER
REG. No: SE / GR-II / 003 / KARUR / NOV / 2022
KARUR
Ph. No: +91 9789559118

GEO TECH ENGINEER:
K. Mesh Babu Majji
K. MESH BABU MAJJI M.Tech.,
Registered Geo-Technical Engineer

Eight ways to know a piece of land before you pay for it.

This report covers one part of the picture. These cover the rest, drawn from the same government records, for any property in Tamil Nadu.

LandLens One

Ask anything about a property and get an answer grounded in live government records, with the sources shown.

[/landlens/one](#)



Verify My Land

Every record check run on one property and returned as a single report.

[/landlens/verify-my-land](#)



Legal Opinion

An advocate's written opinion on the title, built on the records we pull for it.

[/landlens](#)



One Map

Every layer on one map: the parcel, its boundary, zoning, water bodies and what sits around it.

[/landlens/one/map](#)



PriceMap

What land actually changed hands for around this plot, taken from the registered deeds.

[/landlens/pricemap](#)



Build Scope

What you are allowed to build here: floor space, height, coverage and setbacks.

[/landlens/build-scope](#)



Property Tracker

Watch a property and hear about it when something new is registered against it.

[/landlens/property-tracker](#)



Deal Room

Run the transaction in one place: documents, stamping, signatures and the parties.

[/landlens/deal-room](#)



Twenty-four checks you can run yourself, at no cost.

Records and verification

The registers themselves, read for you.

Encumbrance Certificate

Patta and Chitta

Field Measurement Sketch

EC Analyzer

Bank charge check

Court case search

Seller background check

Approval check by survey

Value and duty

What it is worth and what it costs to register.

Guideline value by street

Guideline value by survey

Stamp duty and registration fees

Capital gains

Floor space index

Area unit converter

Zoning and land use

What the plan says can happen on this land.

Land use zone finder

CMDA land use check

Coastal regulation zone

Master plan check

Water bodies finder

Airport height clearance

Registers and directories

Who holds it, and which office keeps the record.

Find your registering office

Temple property check

Waqf property check

RERA register



Every free tool
/tools



Services we run
for you
/services



The LandLens
suite
/landlens/one



Every claim in this document traces back to a government record.

Legal opinions, due diligence and title verification

Building plan, layout and sub-division approvals

Completion and occupancy certificates, regularisation

Escrow, negotiation and NRI property management

Land survey, soil testing, architecture and construction

Verified RealEstate
3/350/2 Mettukuppam,
OMR Thoraipakkam,
Chennai 600 097, India
hello@verified.realestate
+91 9996 12 9996

Prepared from the registers named on the page each finding sits on. Where a register could not be read, this document says so in its place rather than leaving the gap to be read as a clean result.

