

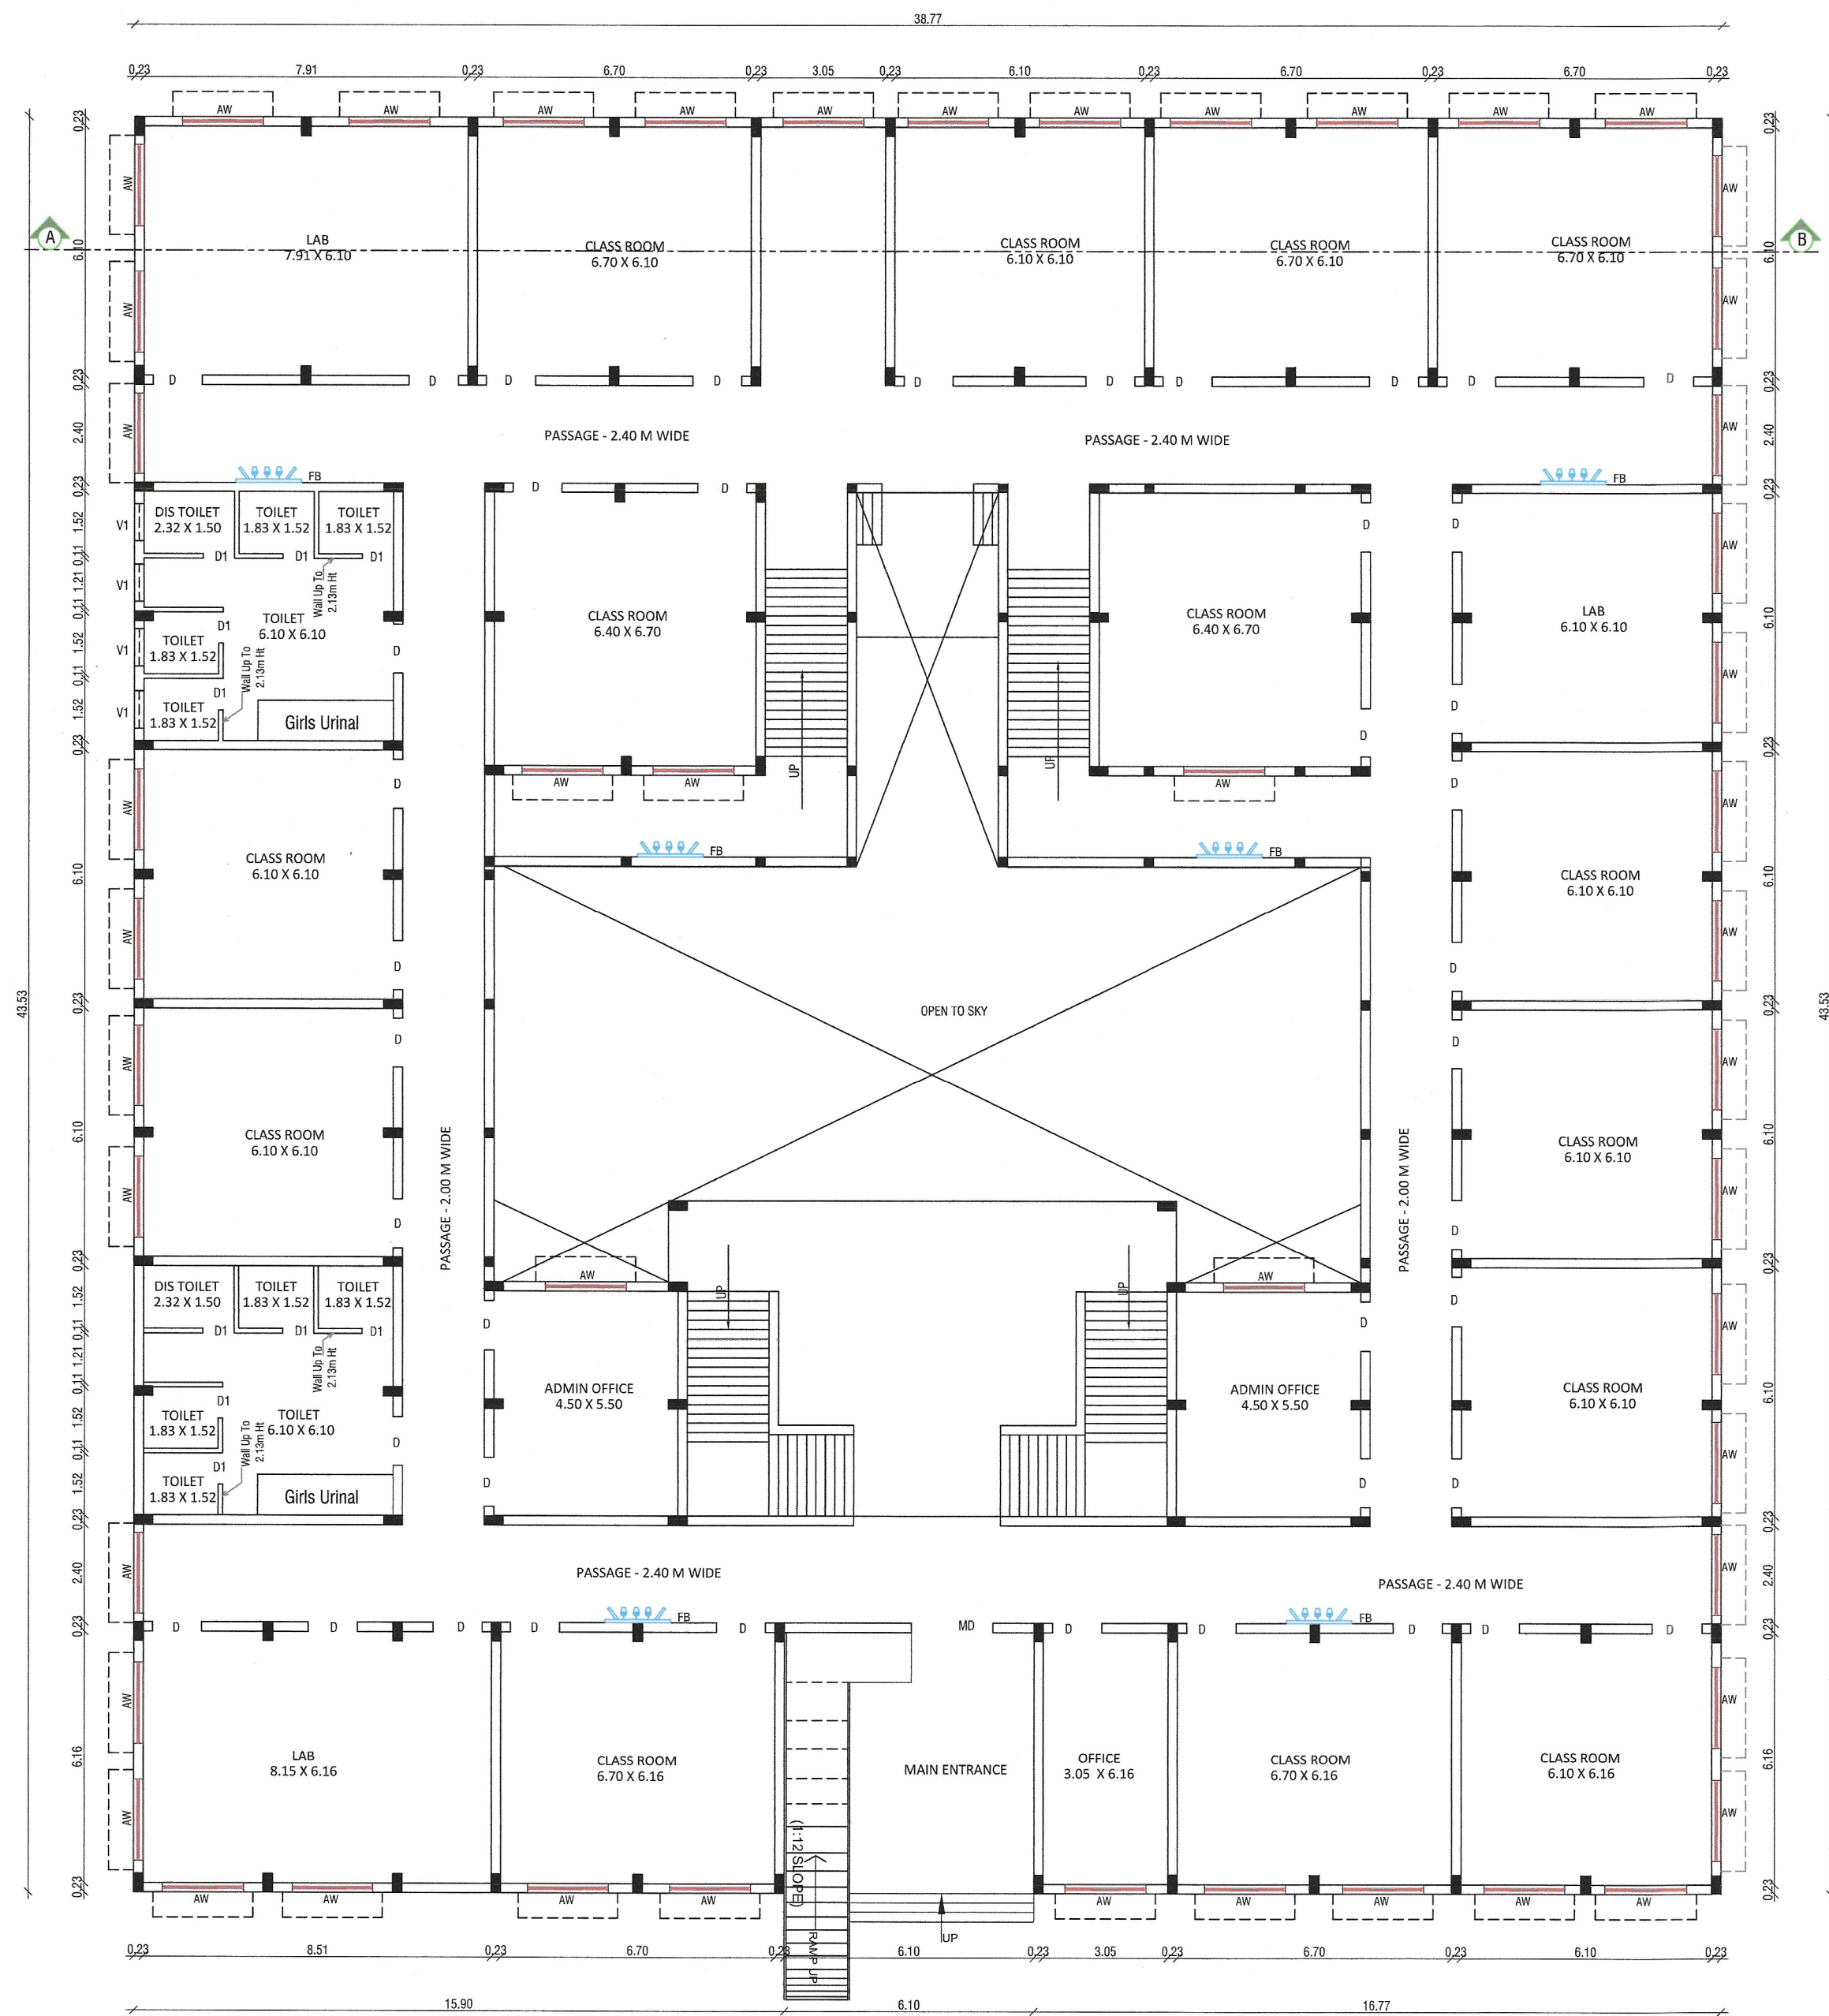
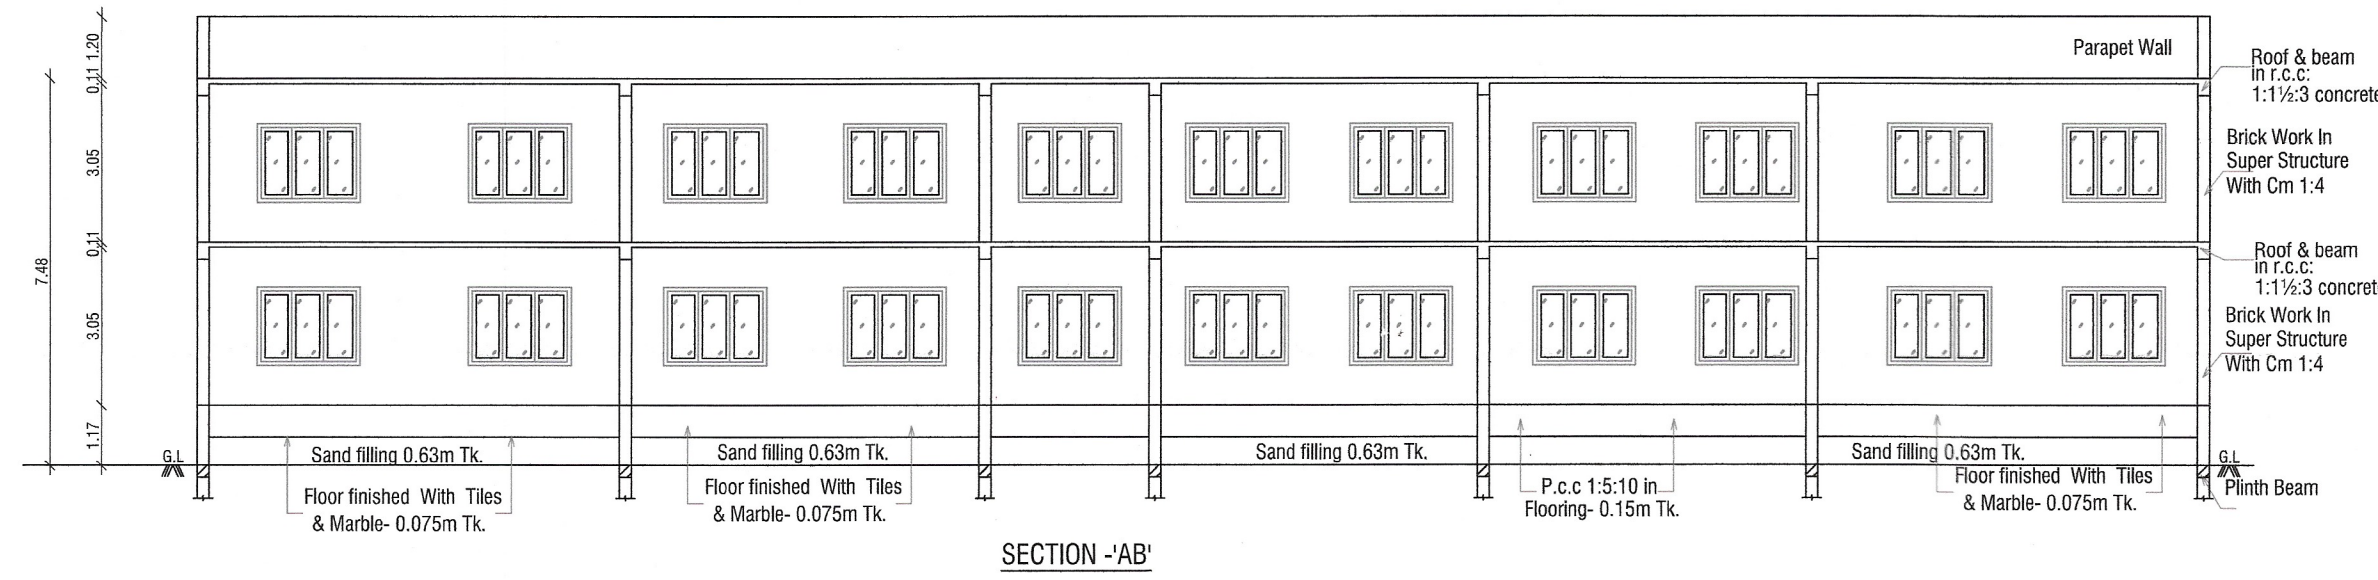


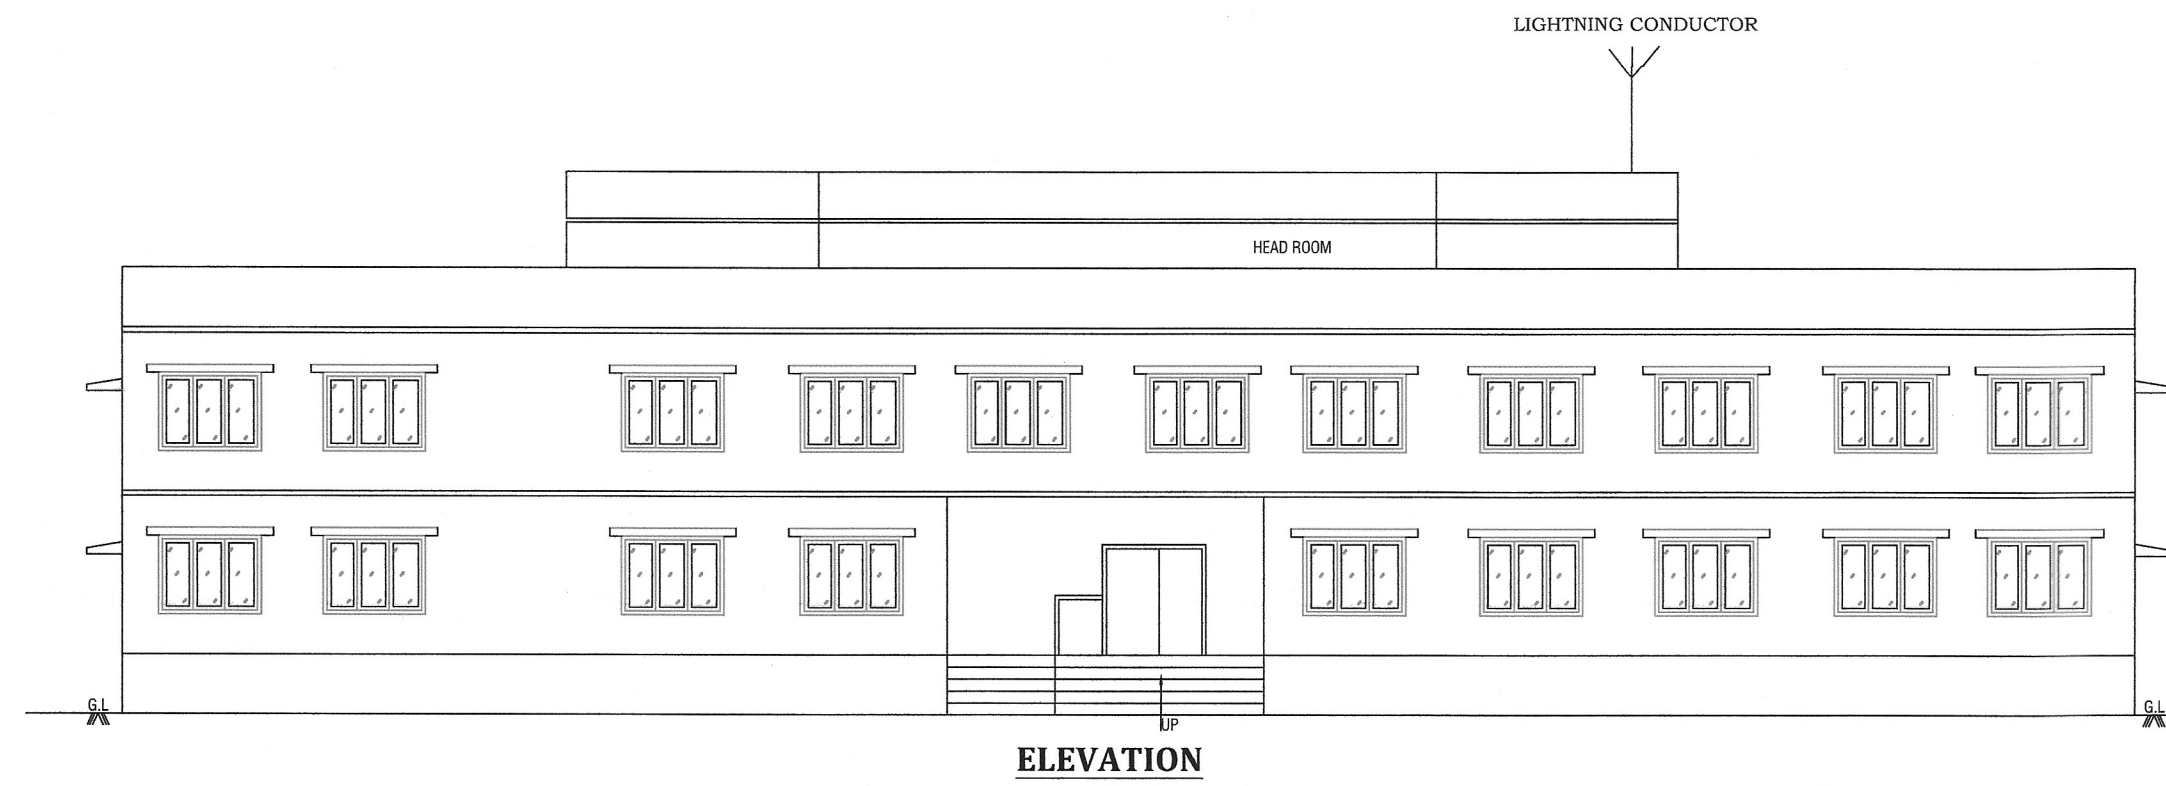

PROPOSED GROUND FLOOR PLAN

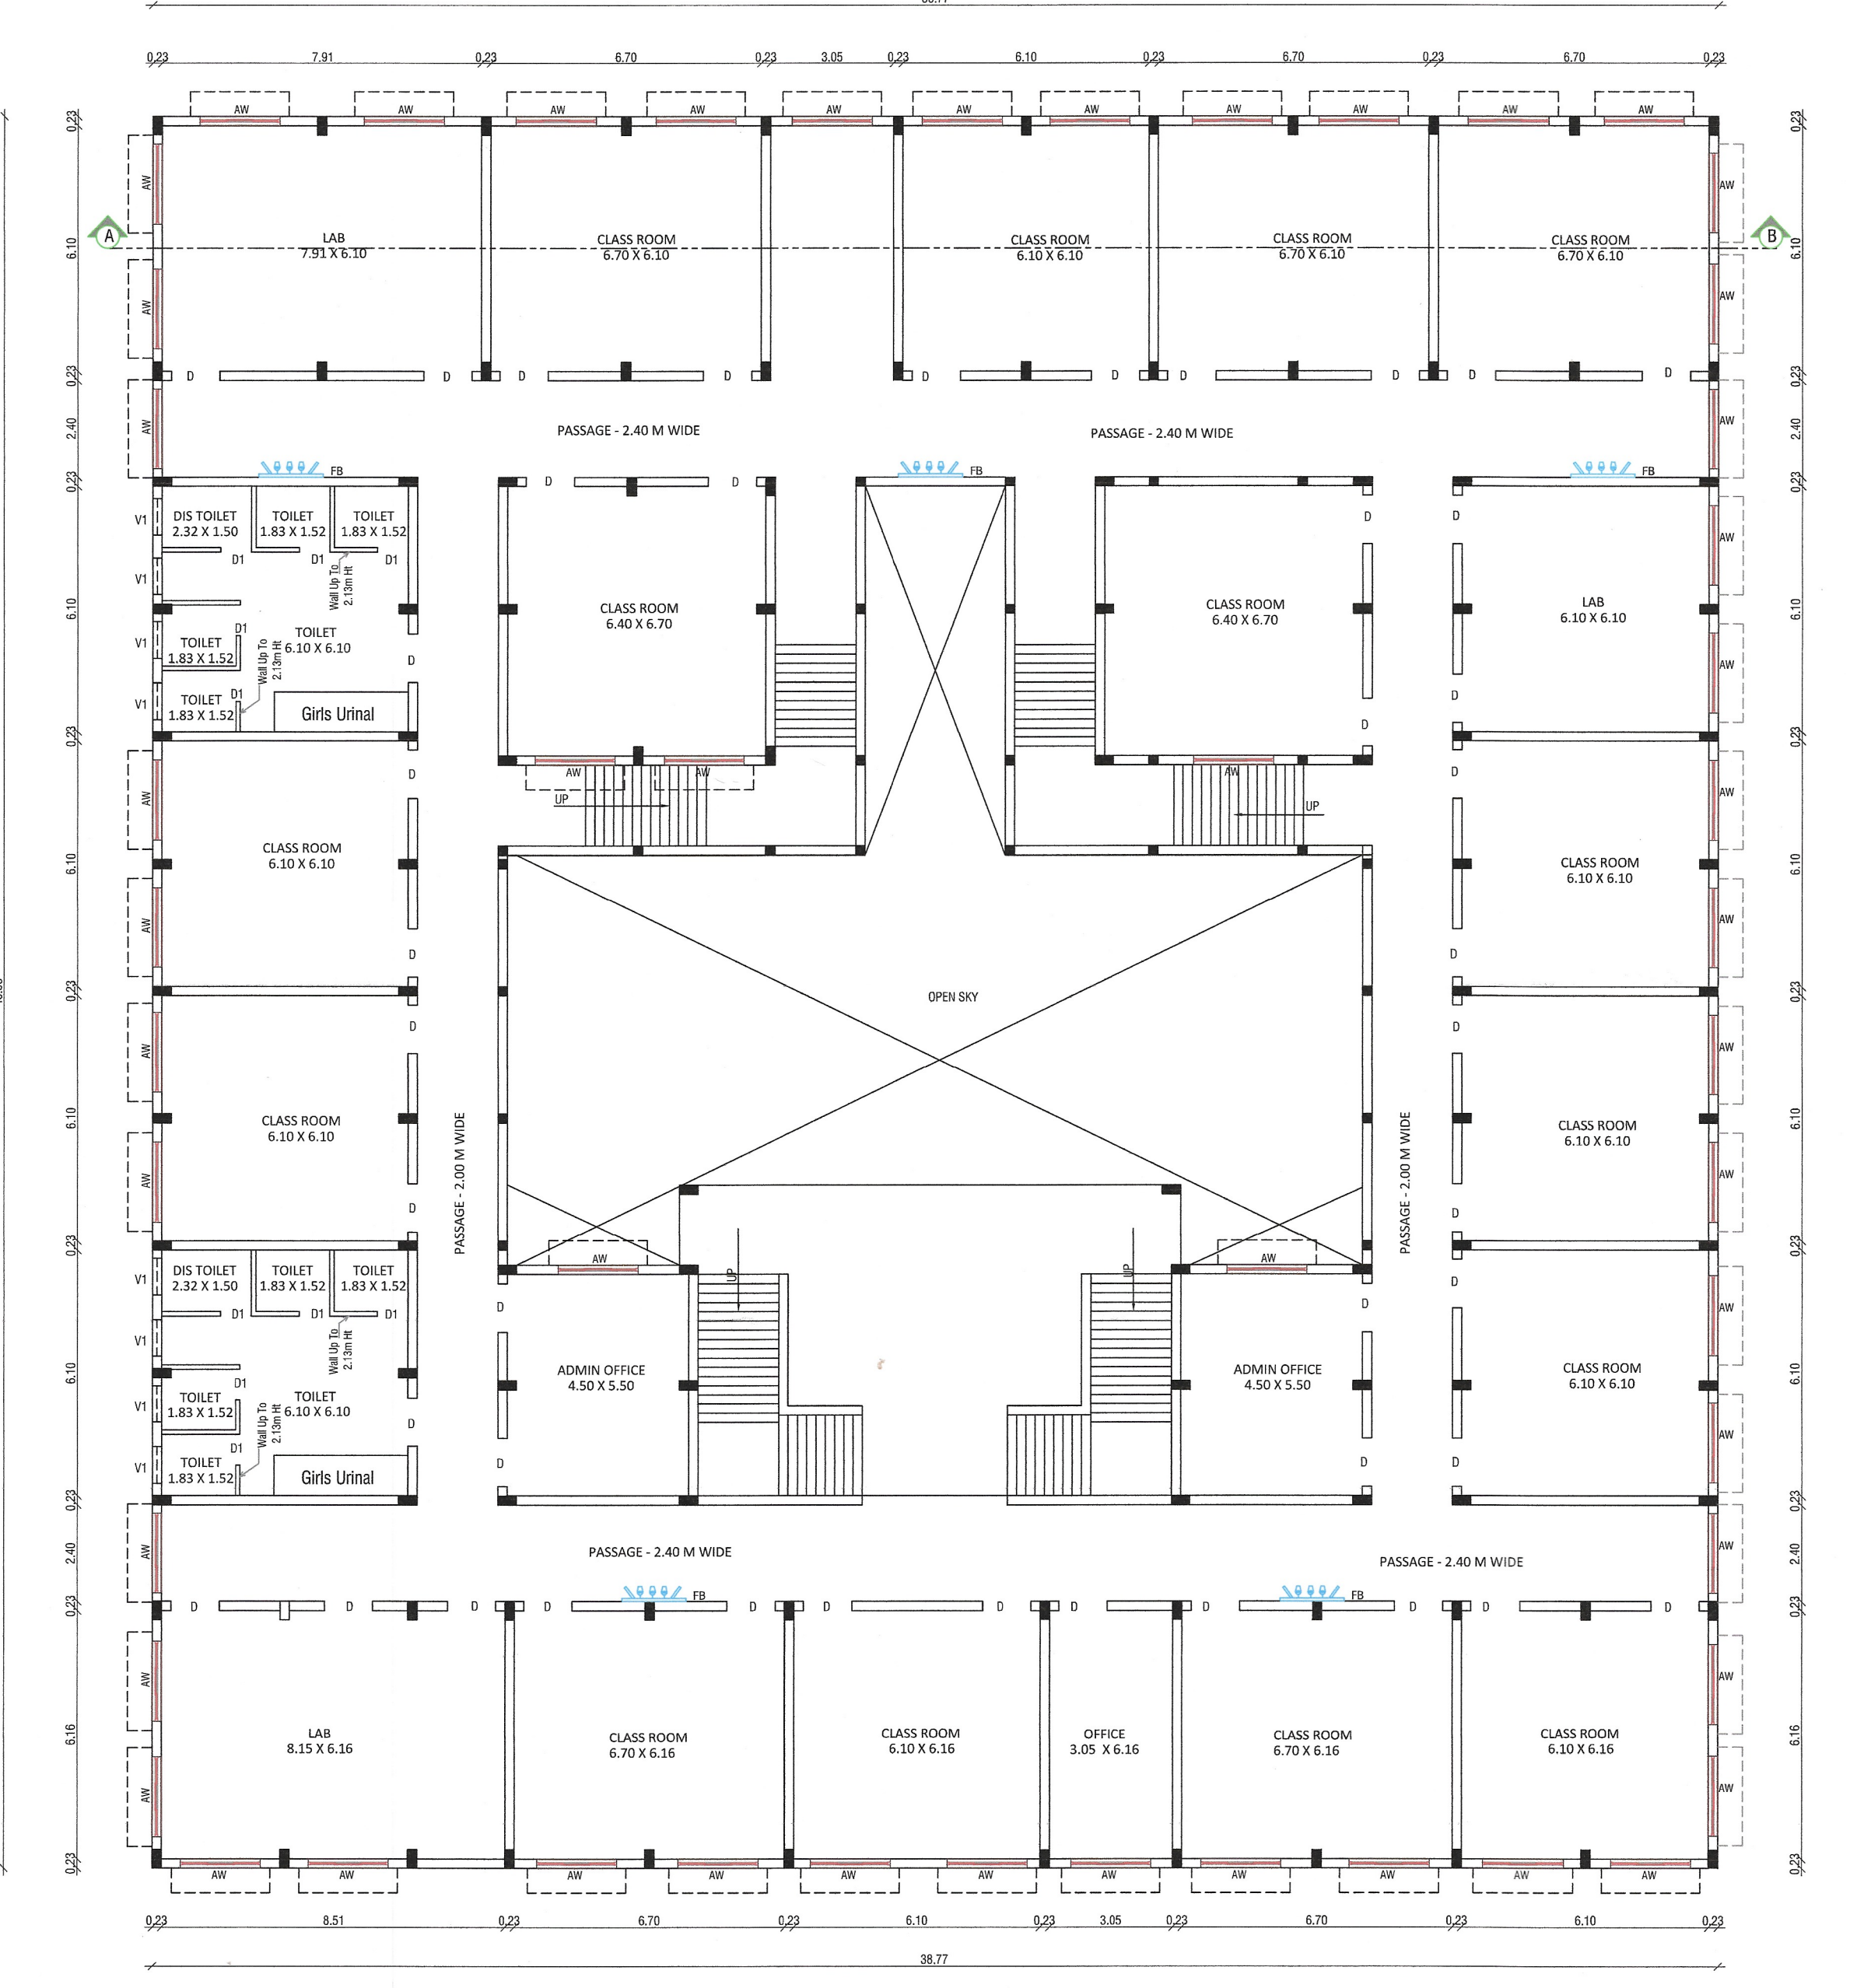

PROPOSED FIRST FLOOR PLAN

SHEET NO : 01 of 03

PLAN SHOWING THE PROPOSED CONSTRUCTION OF RCC SCHOOL BUILDING IN GROUND FLOOR & FIRST FLOOR, AT S.F. NO: 218/3, 4 & 5, ARUGAVUR VILLAGE, CHEYYAR TALUK, THIRUVANNAMALAI DISTRICT.

ALL DIMENSIONS ARE IN METERS SCALE:- 1 : 100

SITE AREA DETAILS :-

S.NO:	S.F.NO:	Hectare
1.	218/3	0.15.00
2.	218/4	0.14.00
3.	218/5	0.14.00
TOTAL AREA		0.43.00

PROPOSED BUILDING AREA DETAILS

DESCRIPTION	FSI		Non - FSI		TOTAL	
	sq.mt	sq.ft	sq.mt	sq.ft	sq.mt	sq.ft
PRO. GROUND FLOOR	1464.57	15765	223.08	2401	1687.65	18166
PRO. FIRST FLOOR	1464.57	15765	223.08	2401	1687.65	18166
HAED ROOM	----	----	183.51	1975	183.51	1975
TOTAL AREA	2929.14	31530	629.67	6777	3558.81	38307

JOINERY DETAILS & REFERENCES

TYPE	DESCRIPTION	METER	FEET
D1	DOOR	1.22 x 2.28	4'-0" X 7'-6"
D2	DOOR	0.91 x 2.28	3'-0" X 7'-6"
AW	ALUMINIUM WINDOW	1.52 x 1.98	5'-0" X 6'-9"
V	VENTILATOR	1.98 x 0.61	6'-9" X 2'-0"
V1	VENTILATOR	0.91 X 0.61	6'-0" x 2'-6"
FA	FIRE ALARM		BLOCK -1 STEPS REF. WIDTH - 1.91.2.74
FE	FIRE EXTINGUISHER		& 1.60 m TREAD - 0.30m
FB	FIRE BUCKET		RISER - 0.142 m

SIGNATURE OF OWNER / TRUSTEE

Correspondent,
Virutham International Public School CBSL
(Senior Secondary)
Ari Road, Cheyyar-604407 T.V.Malai Dr
Affiliation No: 1930824 School Code: 55731

GEO TEC/ ENGINEER

Er. S.DINESH, M.E.(STRUCT),
Reg.CONSTRUCTION ENGINEERING
Reg.No: TVM/CE-01/2023
No: 26/42, Gopal Pillayar Koli Street,
THIRUVANNAMALAI-606 601.

SIGNATURE OF STRUCTURAL ENGINEER

Er. S.DINESH, M.E.(STRUCT),
Registered Engineer-Grade III,
Reg. No. RE/AR/24/01/2020
Deputy Director Town and Country Planning
(D.T.C.O.), Villor - 602 001.
Cell No: 99445 27044.

SIGNATURE OF LBS / ENGINEER / ARCHITECT