
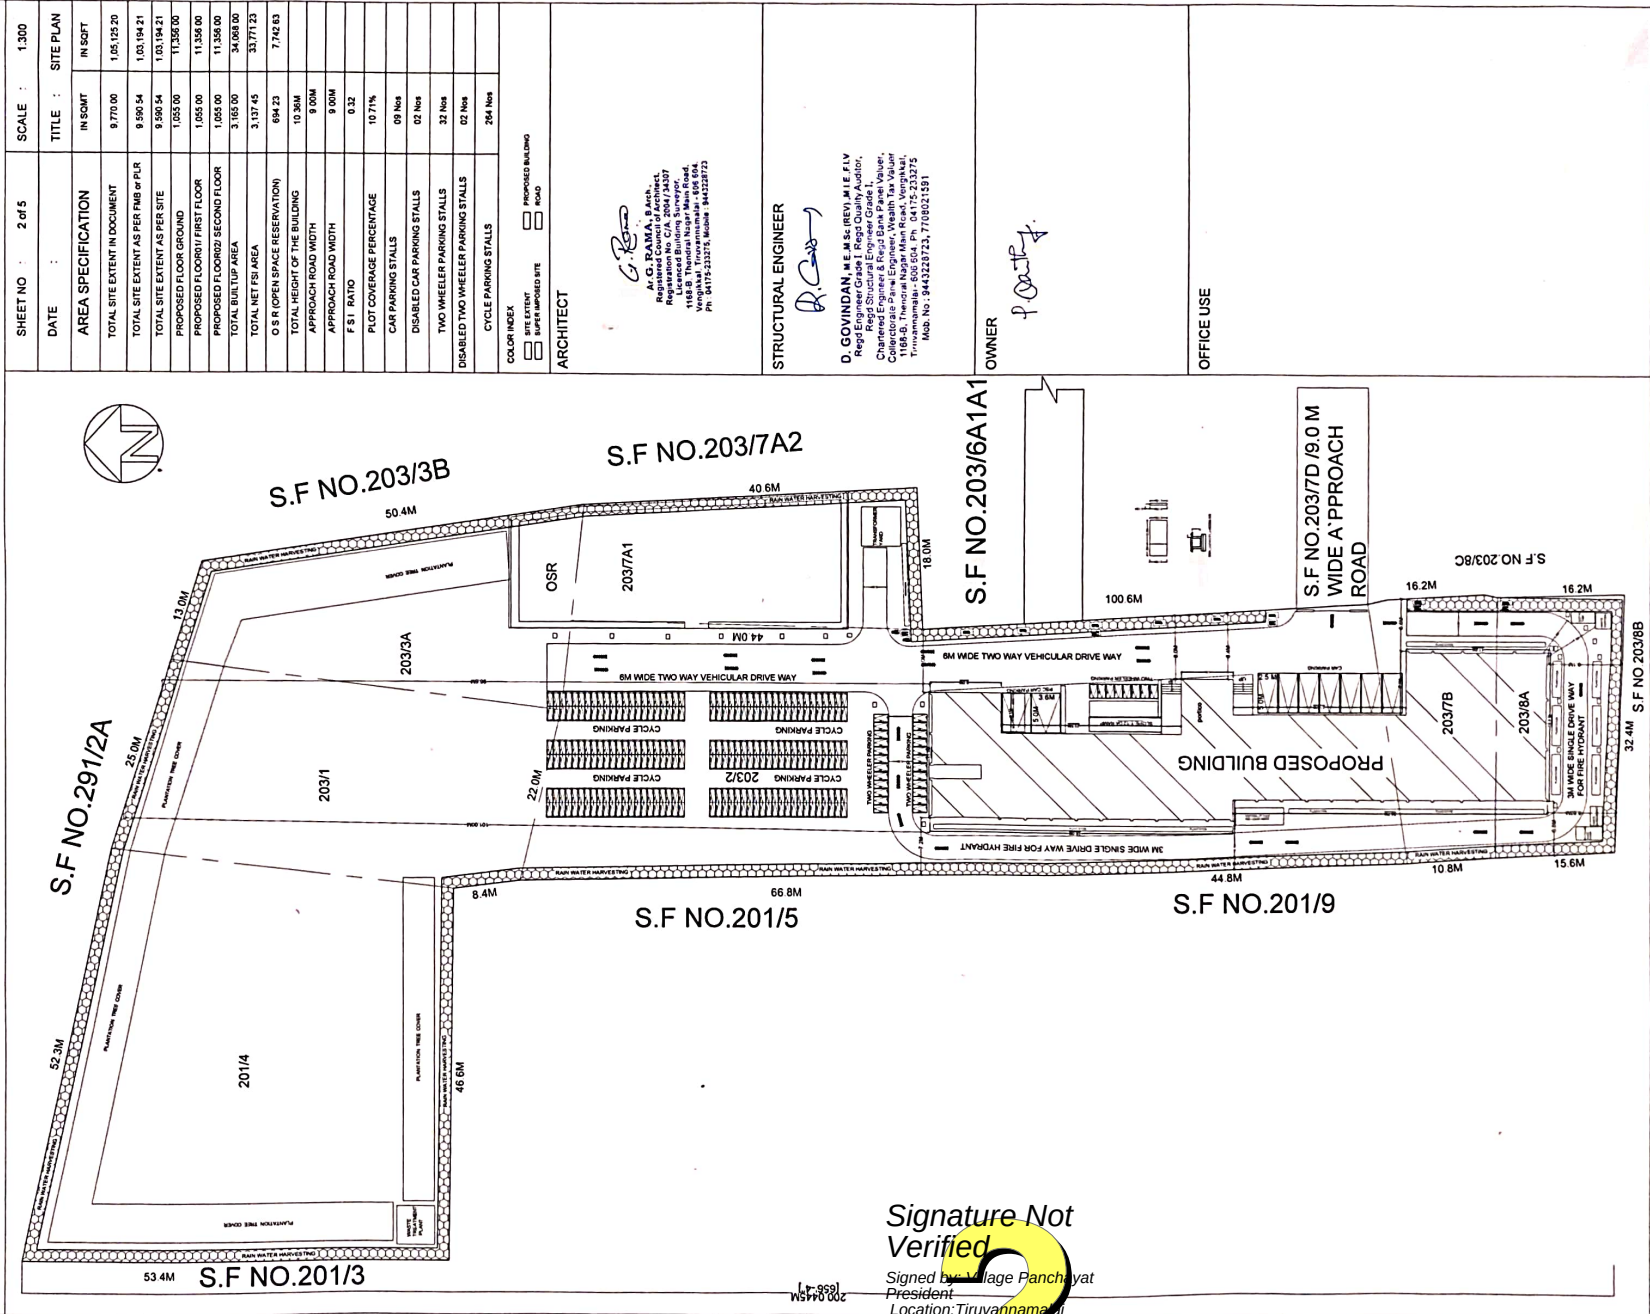


SITE PLAN SHOWING THE DESIGN OF PROPOSED RCC ROOF INSTITUTIONAL BUILDING FOR "SRI VAARI VIDYALAYA MATRIC HIGHER SECONDARY SCHOOL" IN S.F NO.201/4,203/1,203/2,203/3A,203/7A1,203/7B,203/8A,DEVIKAPURAM VILLAGE,CHETPET TALUK,TIRUVANNAMALAI DISTRICT.

 

SHEET NO : 2 of 5		SCALE : 1:300
DATE :		TITLE : SITE PLAN
AREA SPECIFICATION		
TOTAL SITE EXTENT IN DOCUMENT	IN SQMT	IN SQFT
9,770.00	9,770.00	1,05,152.20
TOTAL SITE EXTENT AS PER P&R	9,590.54	1,03,194.21
TOTAL SITE EXTENT AS PER SITE	9,590.54	1,03,194.21
PROPOSED FLOOR GROUND	1,053.00	11,326.00
PROPOSED FLOOR/1 ST FLOOR	1,053.00	11,326.00
PROPOSED FLOOR/2 ND SECOND FLOOR	1,053.00	11,326.00
TOTAL BUILT UP AREA	3,165.00	34,068.00
TOTAL NET FSU AREA	3,137.45	33,771.23
O/S R (OPEN SPACE RESERVATION)	694.23	7,742.83
TOTAL HEIGHT OF THE BUILDING	10.30M	
APPROACH ROAD WIDTH	9.00M	
APPROACH ROAD WIDTH	9.00M	
F.S.I. RATIO	0.32	
PLOT COVERAGE PERCENTAGE	10.71%	
CAR PARKING STALLS	09 Nos	
DISABLED CAR PARKING STALLS	02 Nos	
TWO WHEELER PARKING STALLS	32 Nos	
DISABLED TWO WHEELER PARKING STALLS	02 Nos	
CYCLE PARKING STALLS	254 Nos	
COLOR INDEX		
☒ SITE EXTENT	☒ PROPOSED BUILDING	
☒ SUPERIMPOSED SITE	☒ ROAD	
ARCHITECT		
 A. G. RAMA, B.Arch. Registered Council of Architect Registration No. C/A. 2004/34307 1185-B, Thevadi Nagar Main Road, Vengaloor, Tiruvannamalai - 605 004. Ph: 94175-22271, 80004 9422271		
STRUCTURAL ENGINEER		
 D. GOVINDAN, M.E.M.Sc. (REV), M.I.E.F.V. Regd. Engineer Grade I, Regd. Quality Auditor, Regd. Structural Engineer, Grade I Chartered Engineer & Regd. Bank Panel Valuer, Collectorate P&R, Engineer, Wealth Tax Valuer, 1185-B, Thevadi Nagar Main Road, Tiruvannamalai, Tiruvannamalai - 605 004. Ph: 94175-22271 Mob. No: 9443232723, 7708021591		
OWNER		
		
OFFICE USE		