

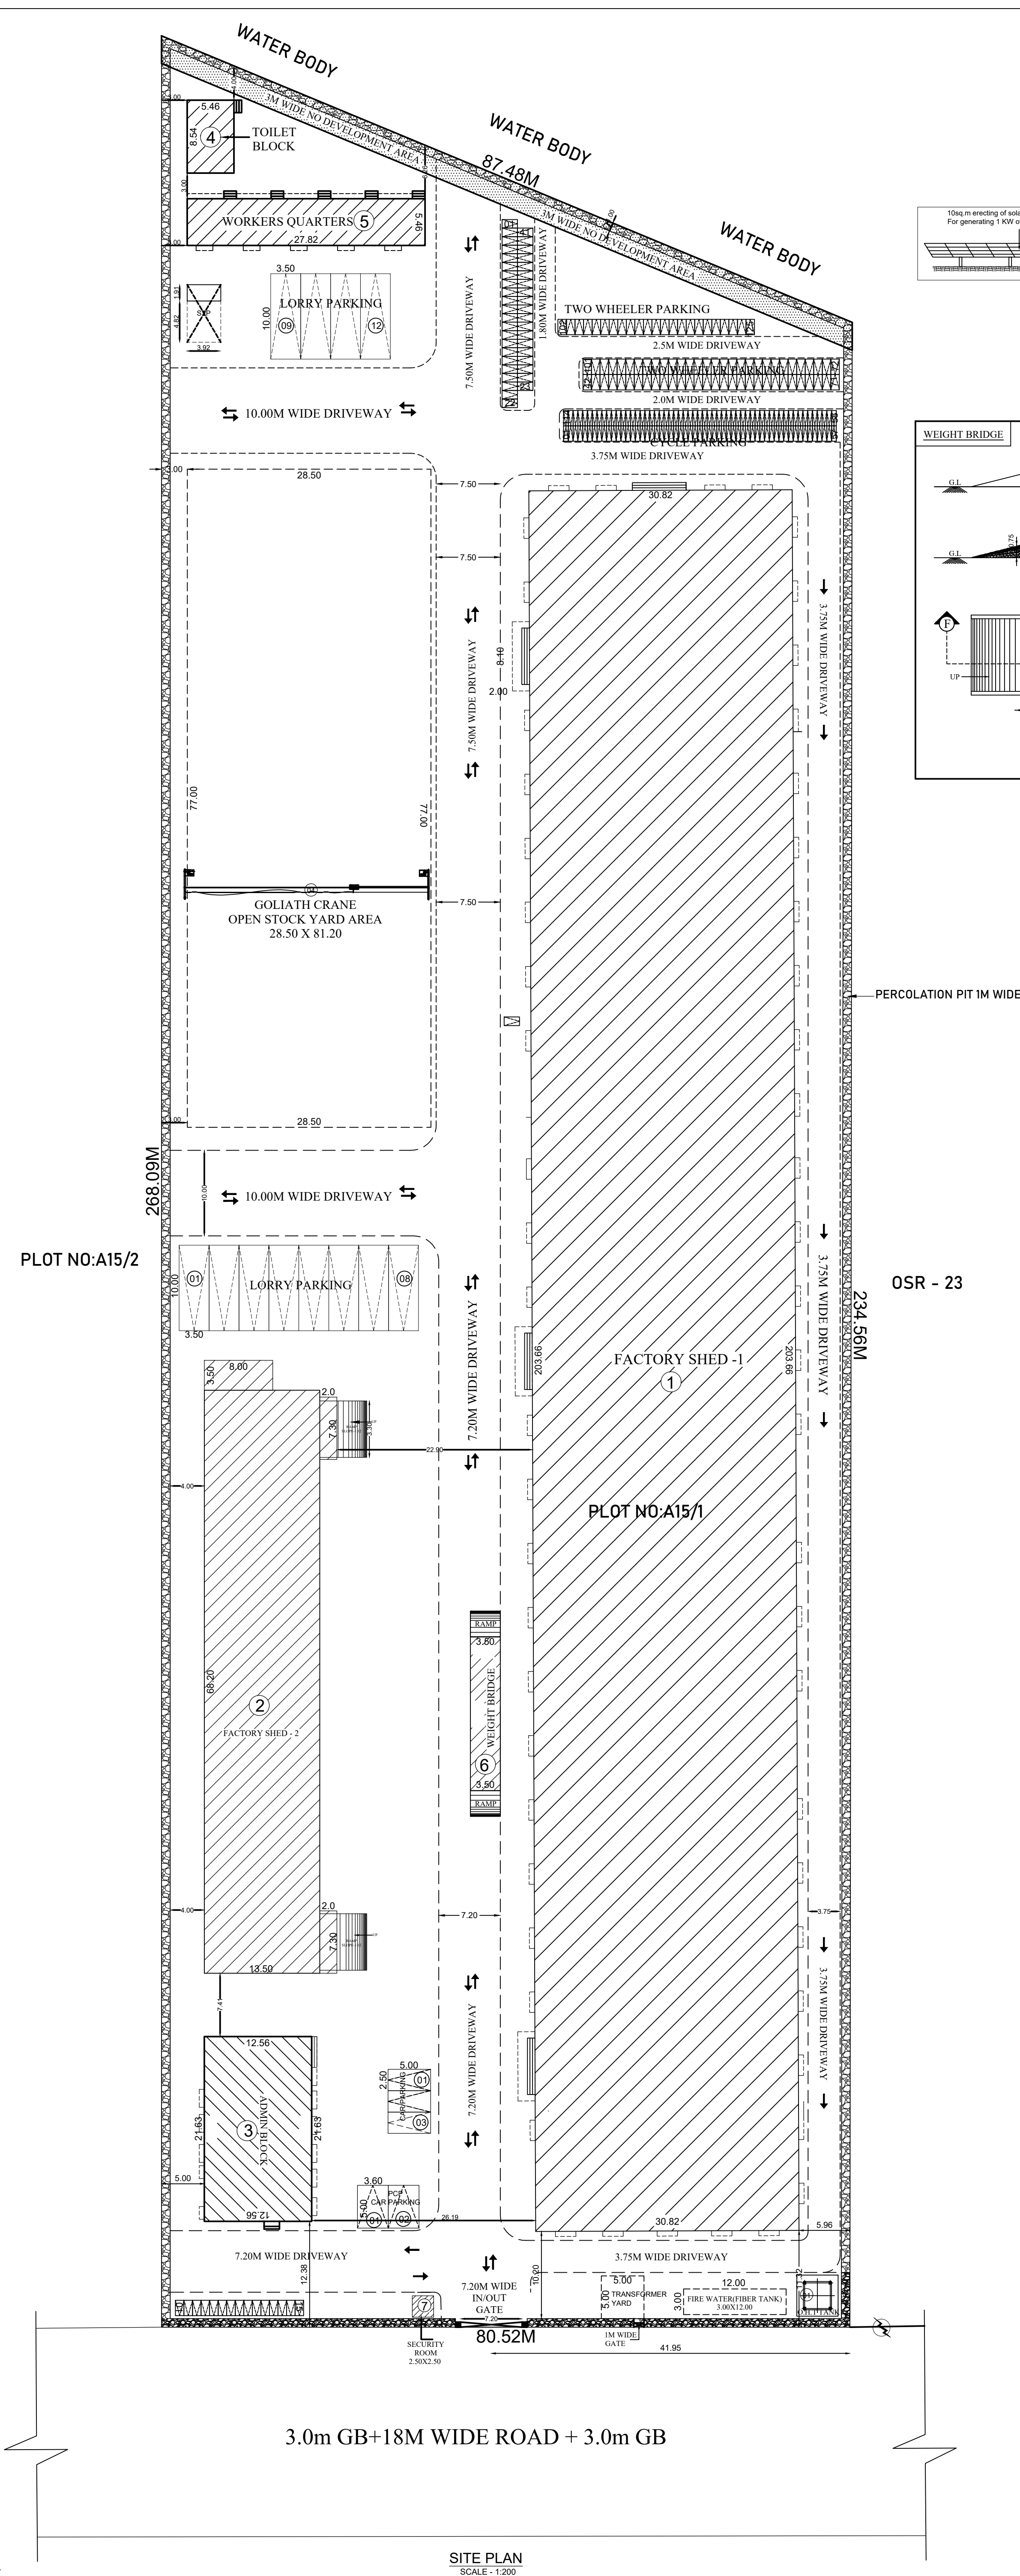
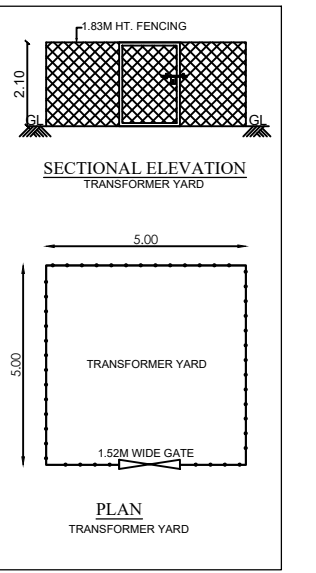
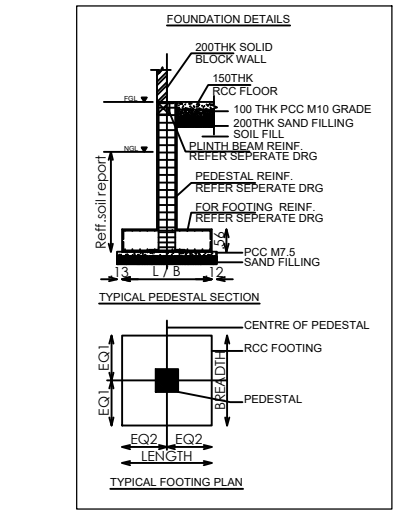
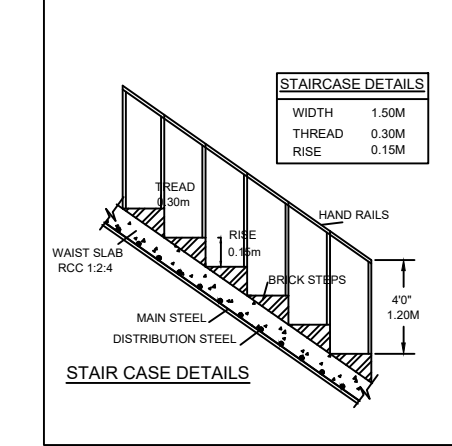
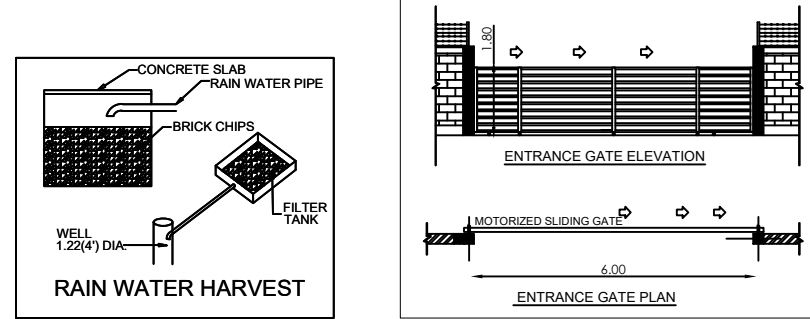
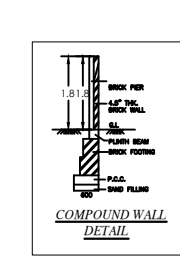


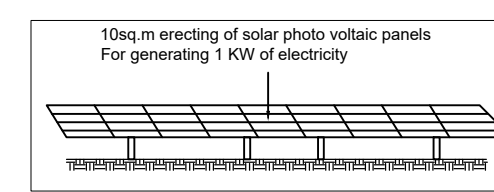

FACTORY SHED - 2

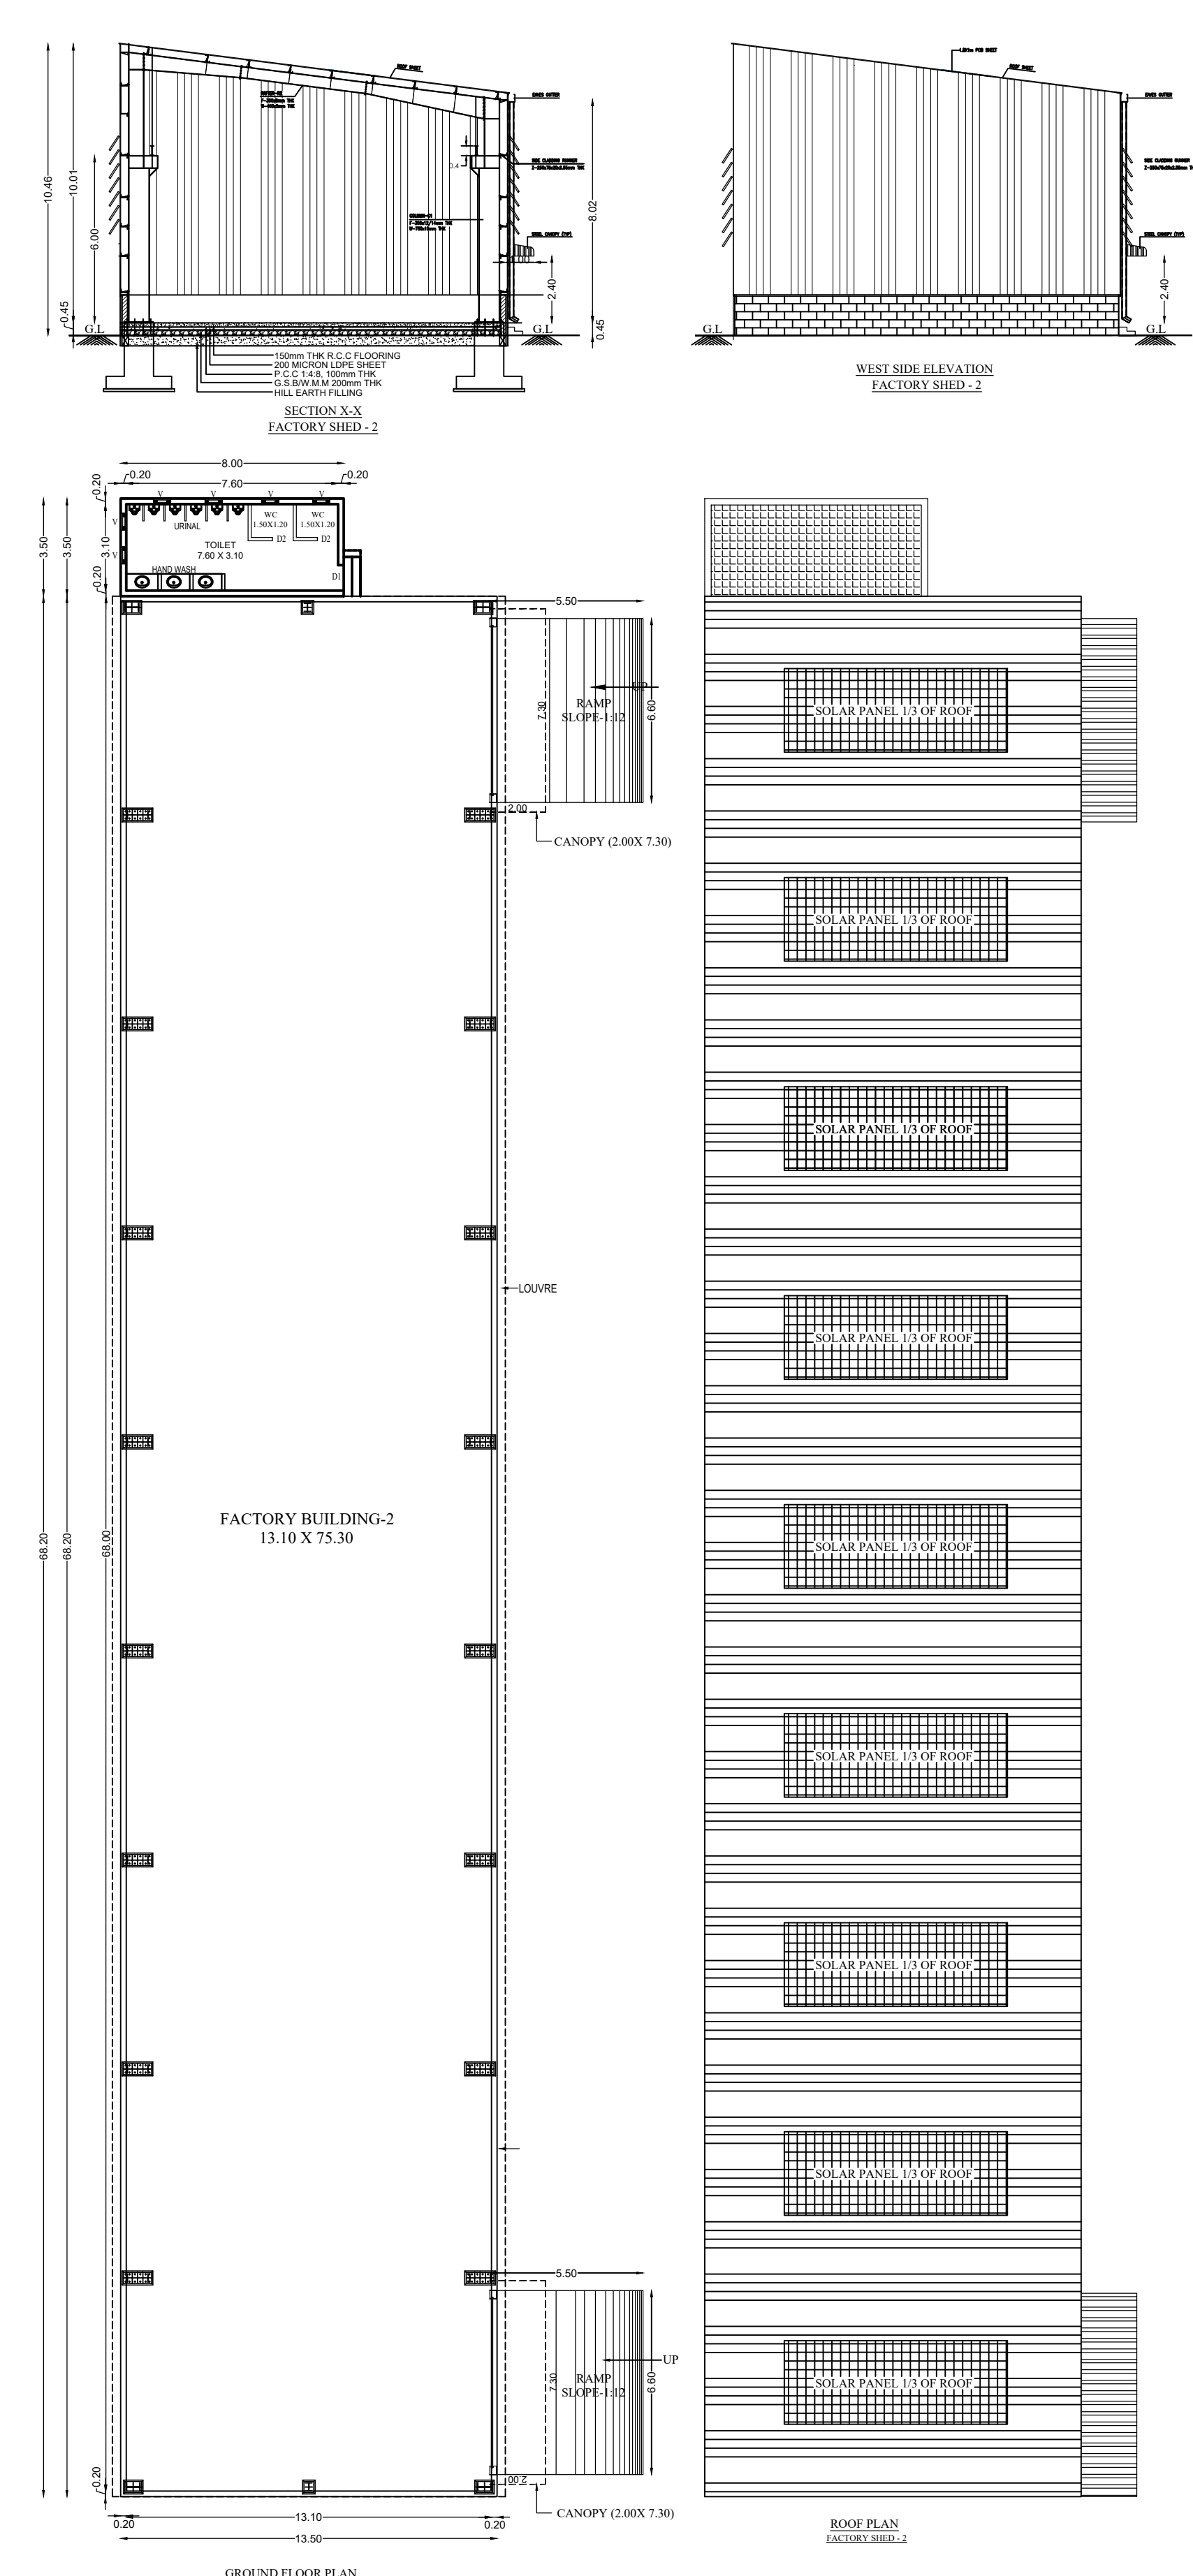

SHEET NO - 02/02

PLAN SHOWING THE PROPOSED INDUSTRIAL BUILDING CONSTRUCTION OF MANUFACTURING UNIT M/S ECO CHIMNEY PRIVATE LIMITED IN PLOT NO:A15 / 1, IN SURVEY NO'S:170/1pt, 171/1Apt, 1Bpt, 1Cpt, 1D, 1Ept 1Fpt, 2A1pt, 2A2pt, 2Dpt, 2Ept, 172/3B3pt, 3B4pt, 3B5pt, 3B6pt, 4Bpt, 4Cpt & 4Dpt SIPCOT INDUSTRIAL PARK AT CHEYYAR PHASE -II, KUNNAVAKKAM VILLAGE, CHEYYAR TALUK, THIRUVANMALAI DISTRICT.

TITLE:

SITE PLAN

FACTORY SHED -2, WEIGHT BRIDGE, SECURITY ROOM - PLAN, SECTION & ELEVATION.

SCALE: SITE PLAN-1:200 & FLOOR PLAN 1: 100

SIPCOT PLOT APPROVAL NO : 10.69.1A/DT.பு.அள.உ.இ(த.ம.வ.வ) ௭.௯௪/234/2025

AREA STATEMENT (Sq.m)

PLOT EXTENT AS PER DOCUMENT : 5.00 Acre (2024.30Sq.m)

SL.NO	BLOCK NAME	FLOOR NAME	FSI AREA (Sq.m)	NOR FSI AREA (Sq.m)	TOTAL BUILDUP AREA (Sq.m)	BUILDING HEIGHT (m)
1.	FACTORY SHED - 1	GROUND FLOOR (WORKSHOP)	6276.60	---	6,325.20	13.93m
		CANOPY - 3NOS	48.60	---	---	---
2.	FACTORY SHED - 2	GROUND FLOOR	948.00	---	974.20	10.46m
		CANOPY - 2NOS	29.20	---	---	---
3.	ADMIN BLOCK	GROUND FLOOR	271.67	---	541.34	7.35m
		FIRST FLOOR	271.67	---	---	---
4.	TOILET BLOCK	GROUND FLOOR	46.62	---	46.62	3.65m
5.	WORKERS QUARTERS	GROUND FLOOR	151.90	---	151.90	3.65m
6.	WEIGHT BRIDGE	GROUND FLOOR	63.00	---	63.00	0.75m
7.	SECURITY ROOM	GROUND FLOOR	---	6.25	6.25	3.65m
TOTAL AREA in Sq.m =			8,107.26	6.25	8,113.51	
F.S.I : TOTAL FSI AREA = 8,107.36			TOTAL PLOT AREA = 2024.30			0.400
PARKING	REQUIRED	PROVIDED				
LORRY PARKING	11 Nos	12 Nos				
CAR PARKING	04 Nos	3 Nos + 2PCP				
TWO WHEELER PARKING	108 Nos	125 Nos				
CYCLE PARKING	108 Nos	114 Nos				
S.NO	NAME OF MACHINERY	NOS	EACH H.P	TOTAL H.P		
01	1 HP SUBMERSIBLE MOTOR SINGLE PHASE	01	1.0	1.0		
02	MOBILE CONCRETE BATCHING PLANT	01	15.0	15.0		
03	COMPRESSOR FOR BATCHING PLANT BILO LOADING	01	40.0	40.0		
04	10 TON GANTRY CRANE	01	15.0	15.0		
05	STP MOTOR	01	2.0	2.0		
TOTAL				73.00 H.P		
TYPES	DESCRIPTION	SIZE				
D	DOOR	1.00X2.10				
D1	DOOR	0.90X2.10				
D2	DOOR	0.75X2.10				
DW	WATER PROOF FLUSH DOOR	0.90X2.10				
DW1	WATER PROOF FLUSH DOOR	0.75X2.10				
W	WINDOW	1.50X1.50				
V	ALUMINIUM LOUVERED VENTILATOR	1.20X0.60				
V1	ALUMINIUM LOUVERED VENTILATOR	0.75X0.60				
V2	ALUMINIUM LOUVERED VENTILATOR	0.60X0.60				