

AREA DETAILS:-			
TOTAL AREA OF THE SITE		8719.00 SQ.FT	810.00 SQ.MT
BUILDING AREA STATEMENT			
DESCRIPTION	FSI	Non - FSI	TOTAL AREA
	Sq.Mt	Sq.Mt	Sq.Mt
PRO- STILT FLOOR	-	284.28	284.28
PRO- FIRST FLOOR	284.28	-	284.28
PRO- SECOND FLOOR	284.28	-	284.28
PRO- THIRD FLOOR	284.28	-	284.28
HEAD ROOM	-	49.40	49.40
TOTAL FLOOR	852.84	333.68	1186.52

PLOT COVERAGE	SITE AREA	- 810.00 SQ.MT
	BUILDING AREA	- 284.28 SQ.MT
		284.28
		= 810.00 X 100 = 35.09 % = 35.09 % < 65%
FLOOR	(F.F. S.F. & T.F.)	
SPACE	TOTAL SITE AREA	
INDEX:-		= 852.84
		810.00 = 1.05
		= 1.05 < 2.00

MARRIAGE HALL PARKING CALCULATION :-

Every 50 SQ.Mt of marriage hall area = 1 CAR SPACE

MARRIAGE HALL AREA = 142.60 SQ.MT

142.60 SQ.MT/50 = 2.85 SQ.MT

= say 3 CAR SPACE

REQUIRED PARKING SPACE = 3 CAR SPACE

Required Parking = 3 Open Car space

3 + 4 Ev Car And Differently Ambled Person Car

TOTAL PROVIDED CAR SPACE = 7 car space

TWO WHEELER PARKING AREA :

Every 50 SQ.Mt of marriage hall area = 1 Two wheeler SPACE

MARRIAGE HALL AREA = 142.60 SQ.MT

142.60 SQ.MT/50 = 2.85 SQ.MT

REQUIRED TWO WHEELER = 3 NOS

PROVIDED TWO WHEELER = 5 NOS

Non Room Area Parking Calculation :-

Every 100 SQ.Mt of = 1 CAR SPACE

Non Room Area = 284.28 SQ.MT

284.28 SQ.MT/100 = 2.84 SQ.MT

REQUIRED PARKING SPACE = 3 CAR SPACE

Required Parking = 3 Open Car space

3 + 4 Ev Car And Differently Ambled Person Car

TOTAL PROVIDED CAR SPACE = 7 car space

Non Room Area Two Wheeler Parking Calculation :-

Every Non Room Area 50 SQ.Mt of = 1 Two Wheeler SPACE


Non Room Area = 284.28 SQ.Mt

284.28 SQ.MT/ 50 = 5.68 SQ.MT = 6 NOS

REQUIRED TWO WHEELER = 6 NOS

PROVIDED TWO WHEELER = 8 NOS

1.	BOUNDARY SHOWN	=	
2.	EX. BUILDING. SHOWN	=	
3.	PROPOSED BUILDING. SHOWN	=	
4.	DRIVEWAY	=	
5.	EXISTING ROAD	=	

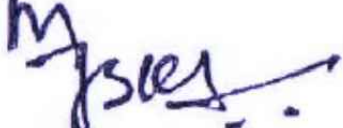
APPLICANT





Dr. S. DINESH, M.Sc., M.Phil., M.Tech., Reg. Structural Engineer Grade-I
 Reg. No./Tm / RSE-Gr. I-01/2013
 Issued by AD/PTCO/Tm/Dr. S1-43-25/13
 No. 24/A, Gopal Pillayar Kol Street,
 TIRUVANMALAI - 606 001

Dr. N. MALATHY, M.Engc., Reg. Registered Geo Tech Engr
 Reg. No. : GT/21/08/001 (D7)
 No. 58, Phase - III, Vasantham Nagar,
 VALLALAR, VELLORE - 632 012
 Mobile : 877220956, 984941313

STRUCTURAL ENGINEER

GEO TECH ENGINEER

<i>RD</i> Er. S. DINESH, M.E.(STRUCT), Reg.CONSTRUCTION ENGINEERING Reg.No: TVM/ICE-01/2023 No: 28/42, Gopal Pillaiyar Koli Street, THIRUVANNAMALAI-606 601. CONSTRUCTION ENGINEER	<i>RD</i> Er. S. DINESH, M.E.(STRUCT), Reg. Registered Engineer-Grade-I Reg. No: TVM/IRE-01/2023 No: 28/42, Gopal Pillaiyar Koli Street, THIRUVANNAMALAI-606 601. REGISTERED ENGINEER
---	--

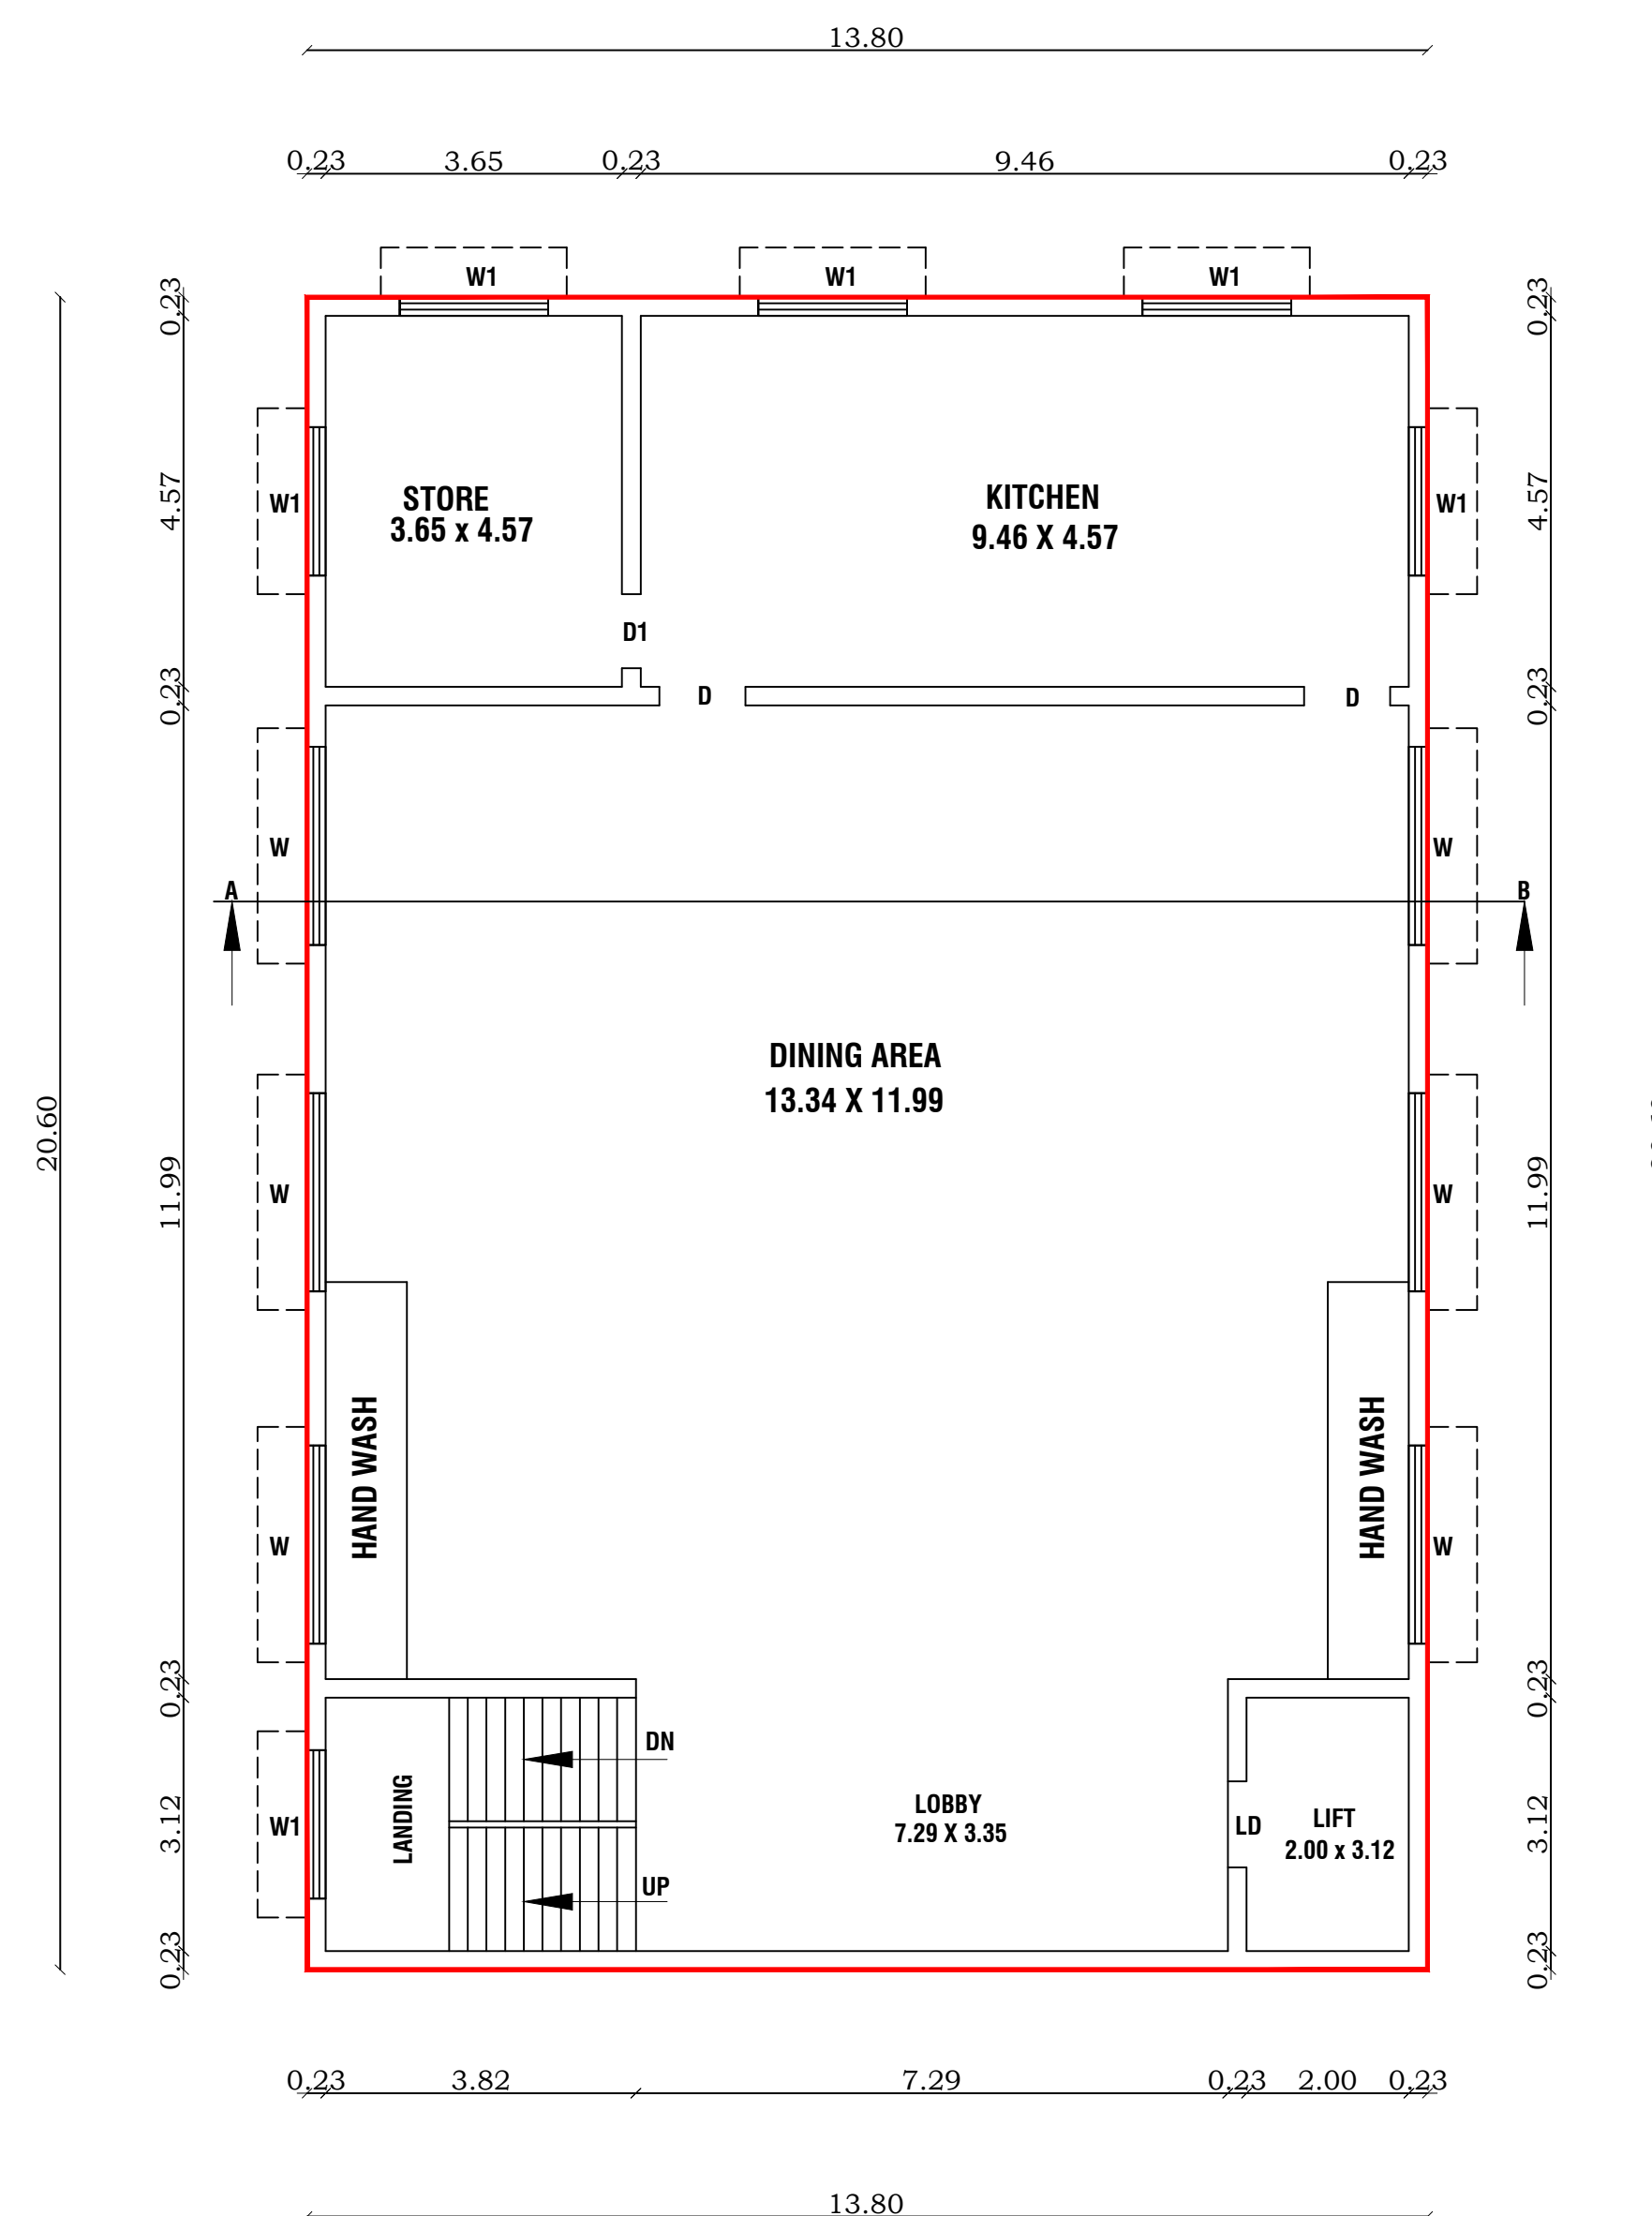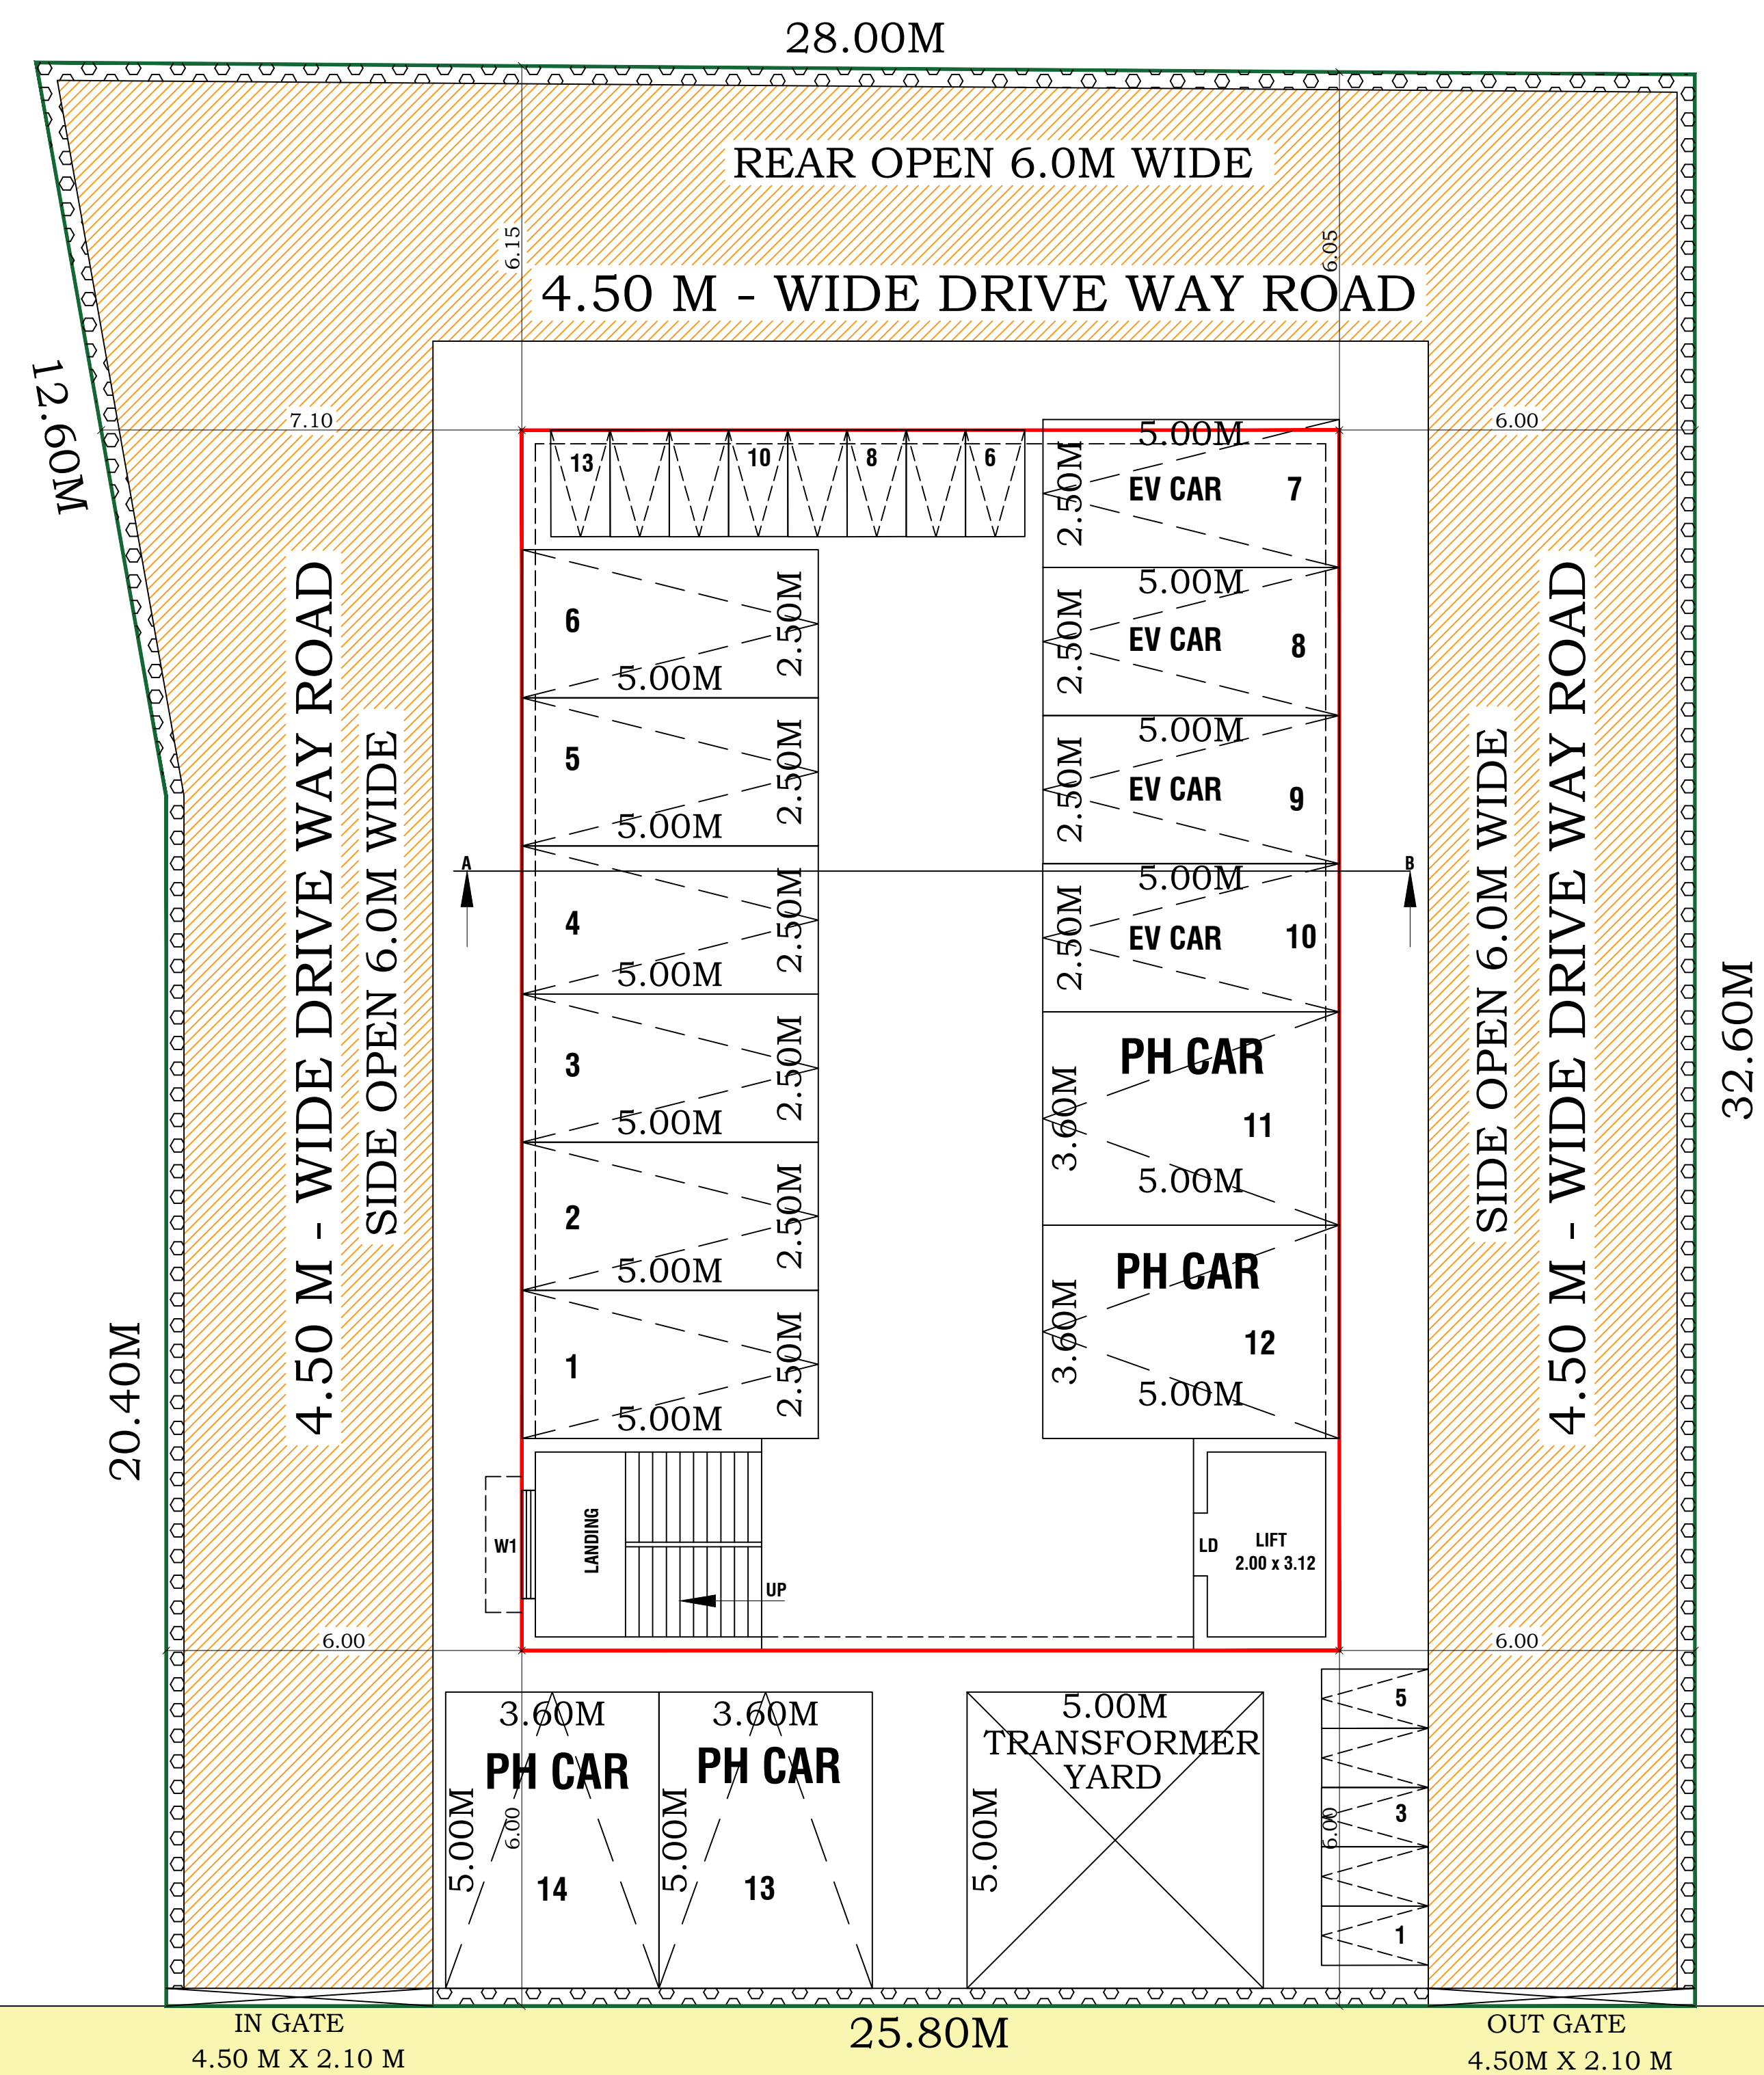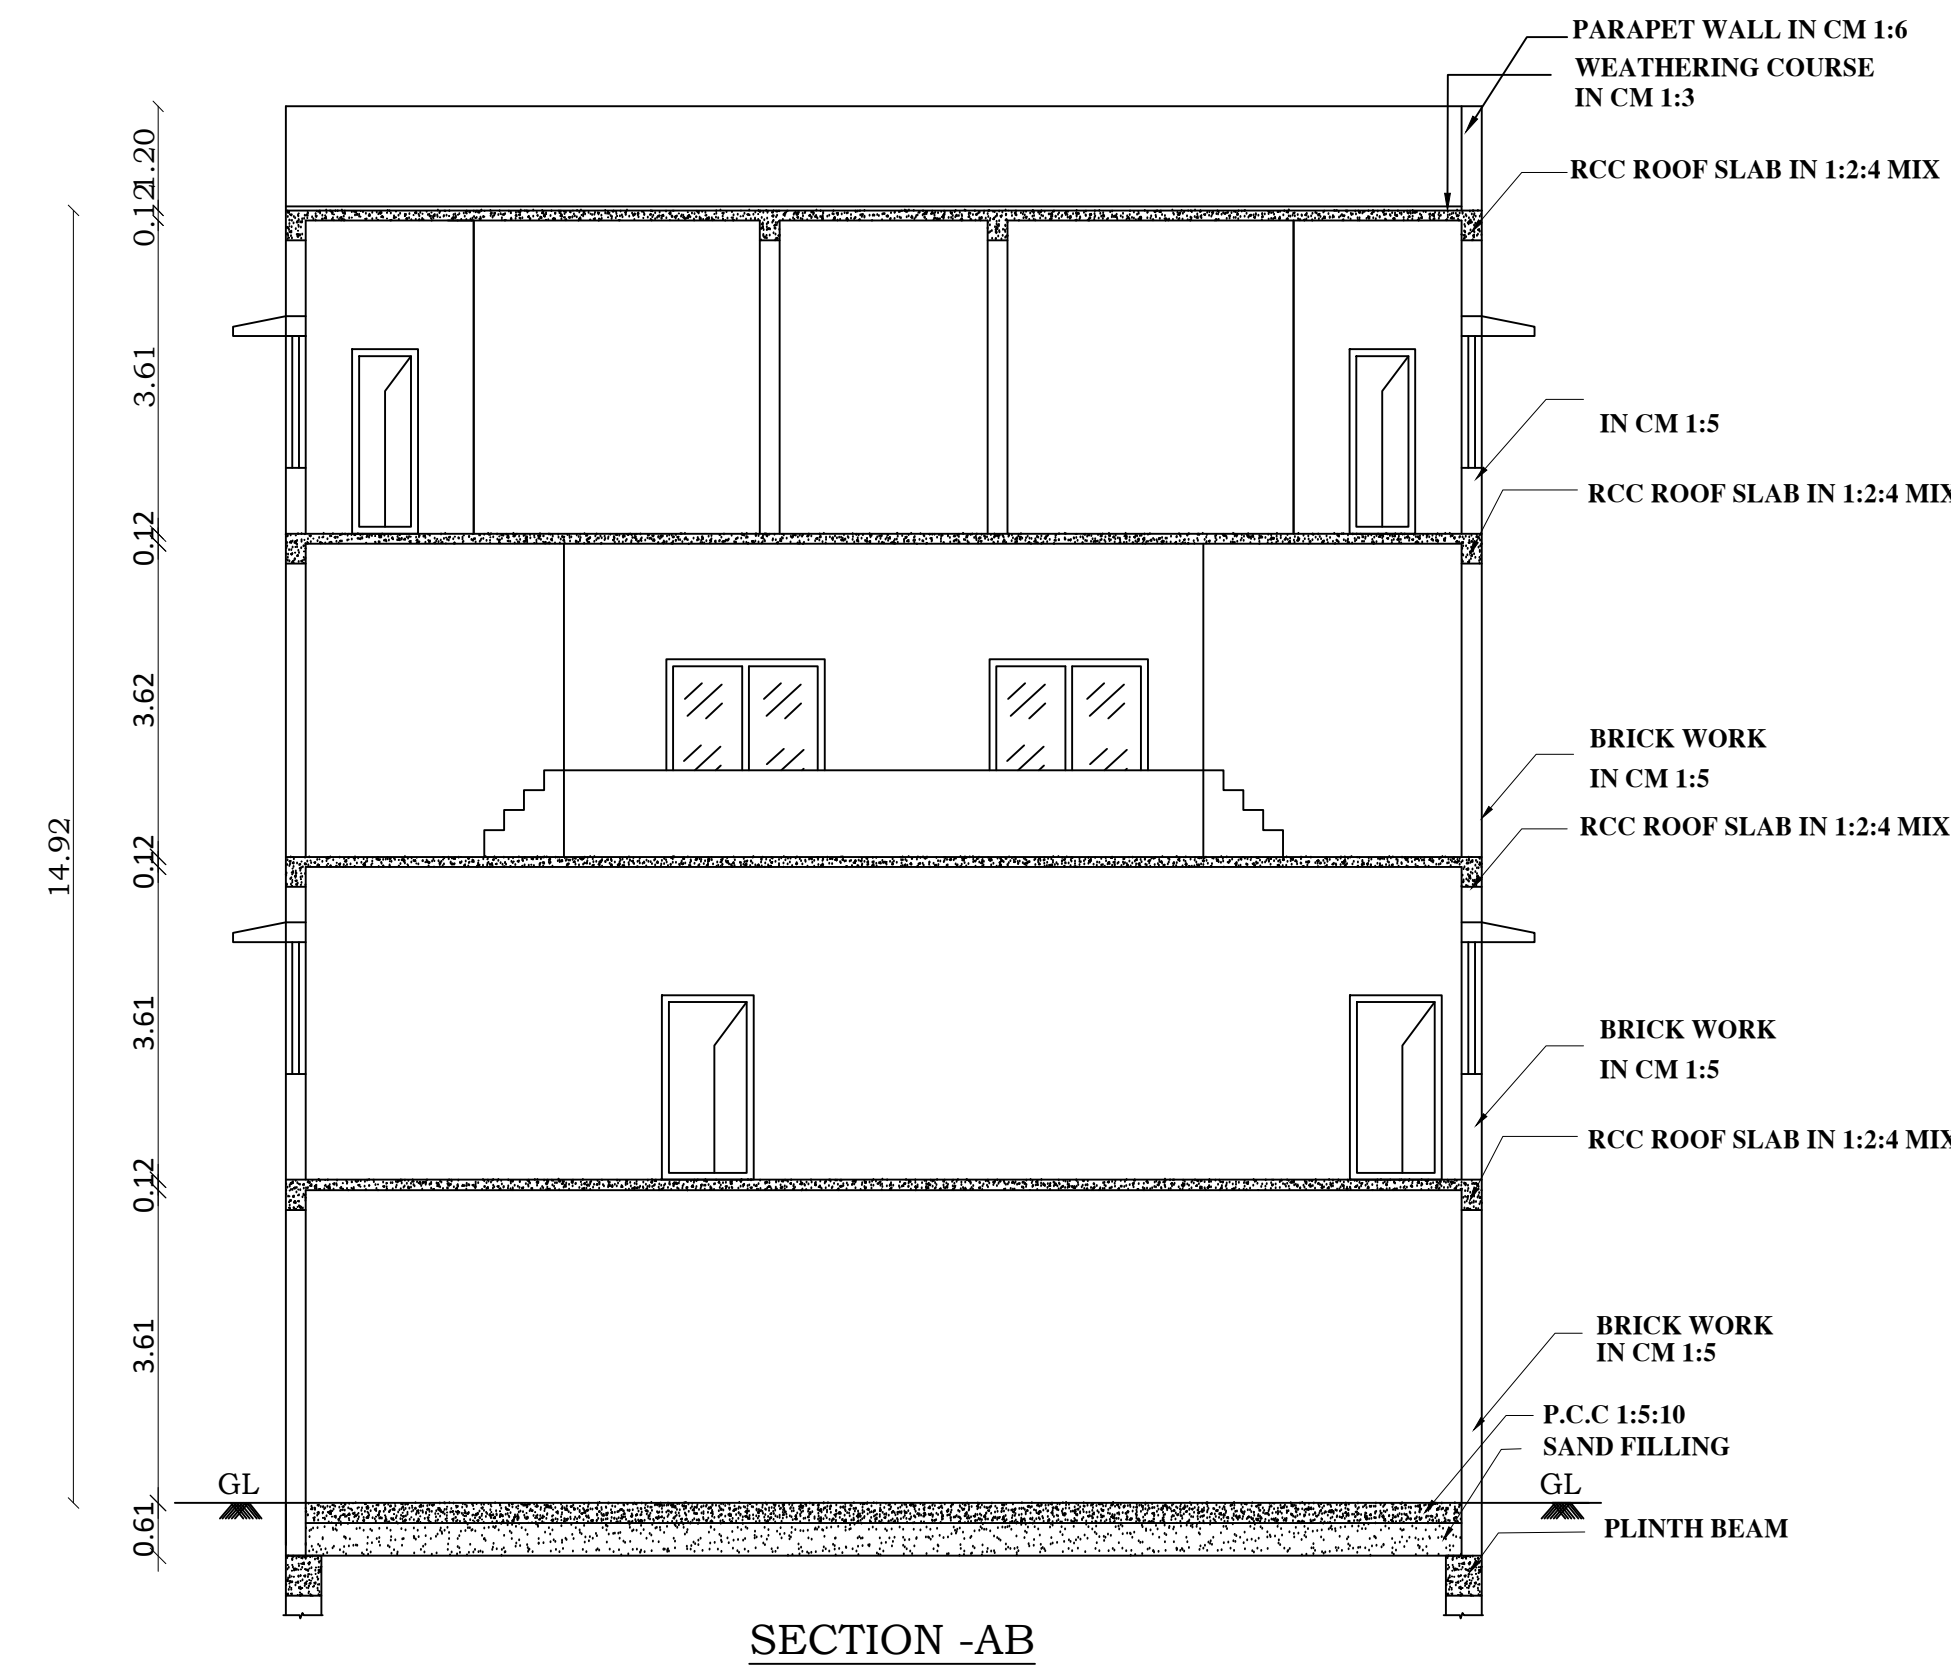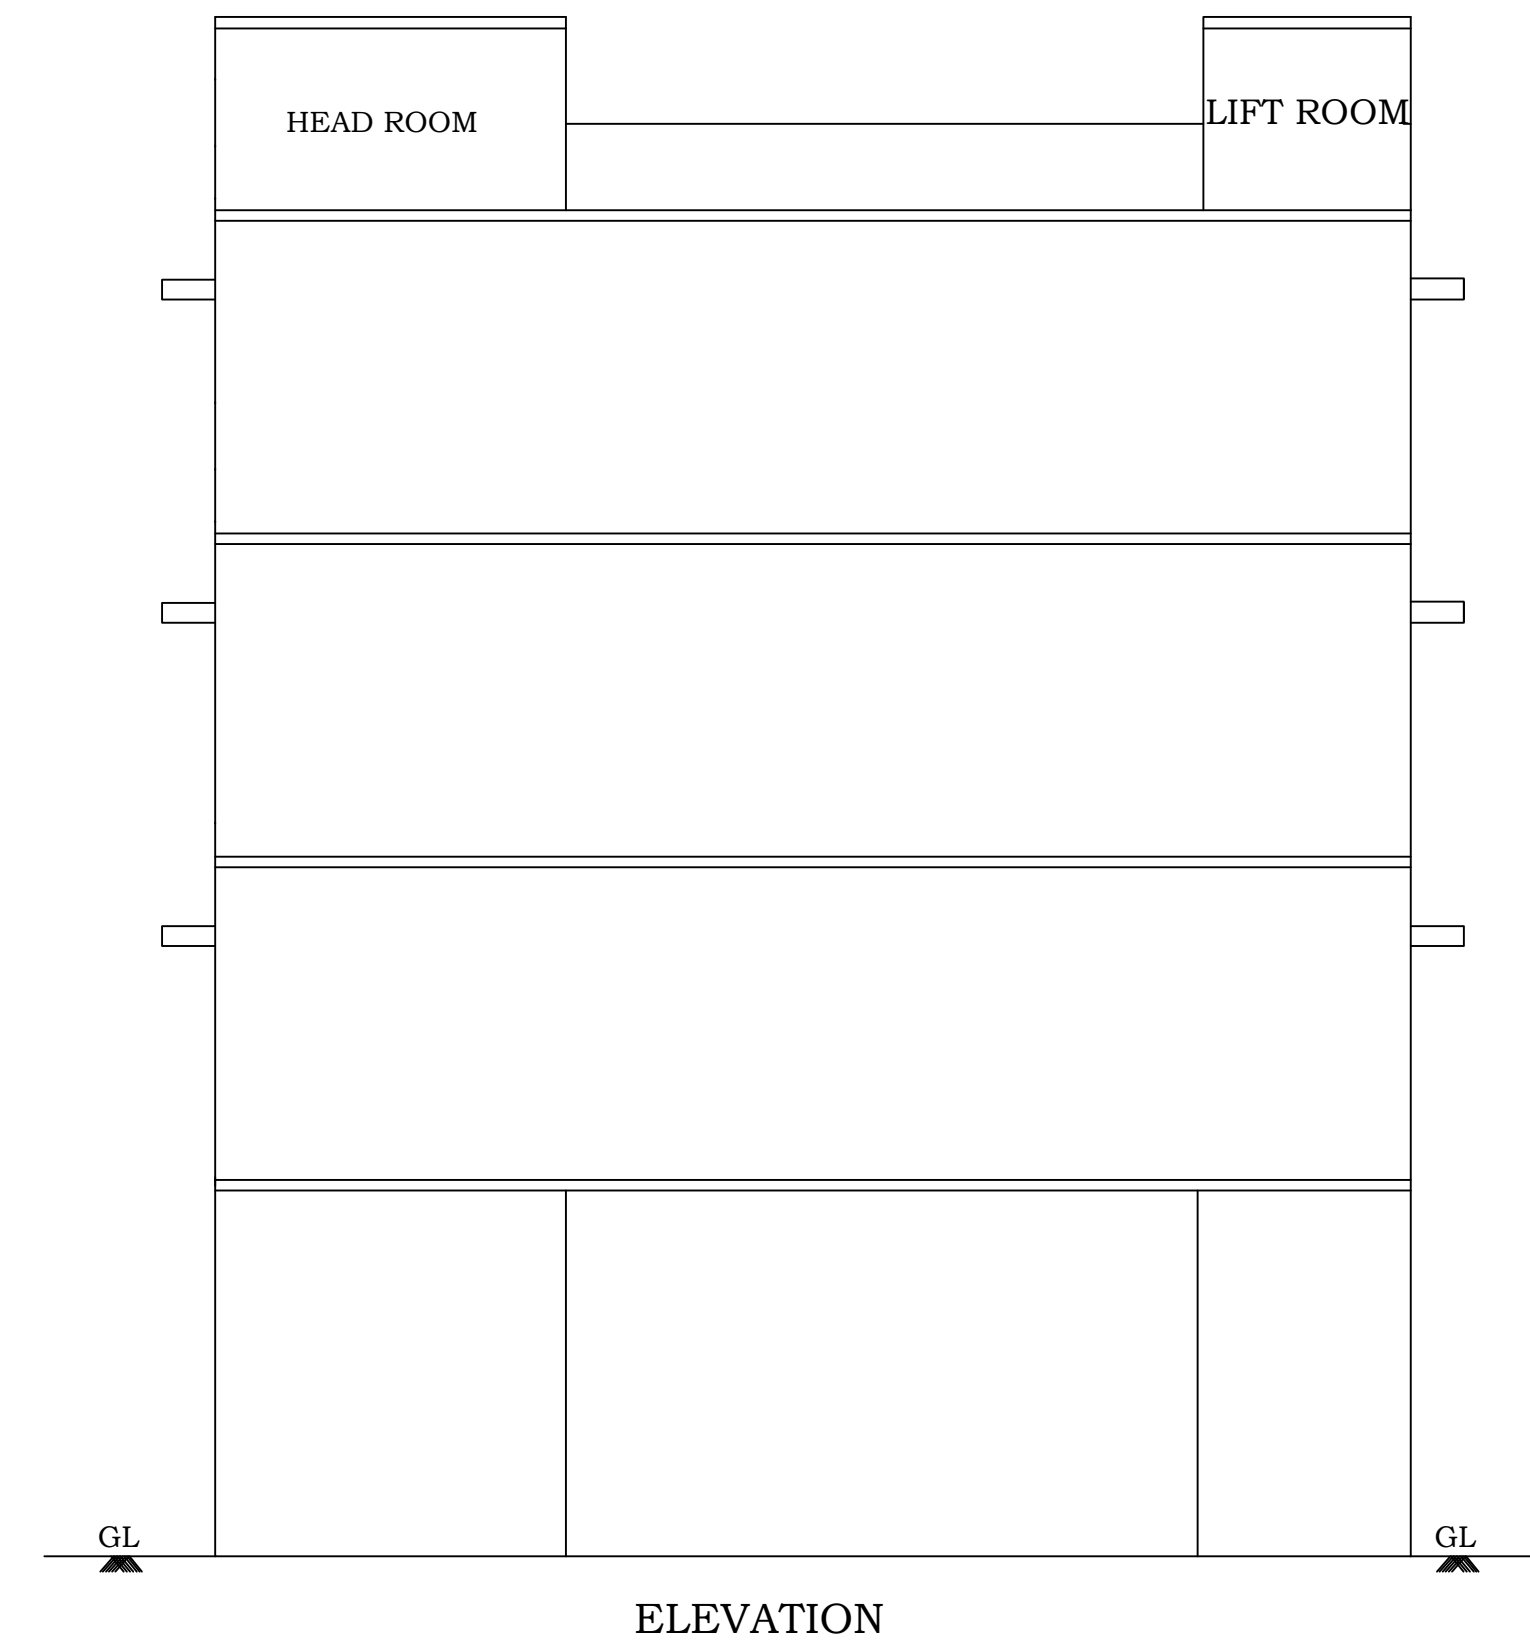


PROPOSED FIRST FLOOR PLAN


S.F.NO:409/2
 Mariamman Kovil Street & Balamurugan Street 15.0 M WIDE

PROPOSED STILT FLOOR PLAN


SITE PLAN
SCALE 1:100

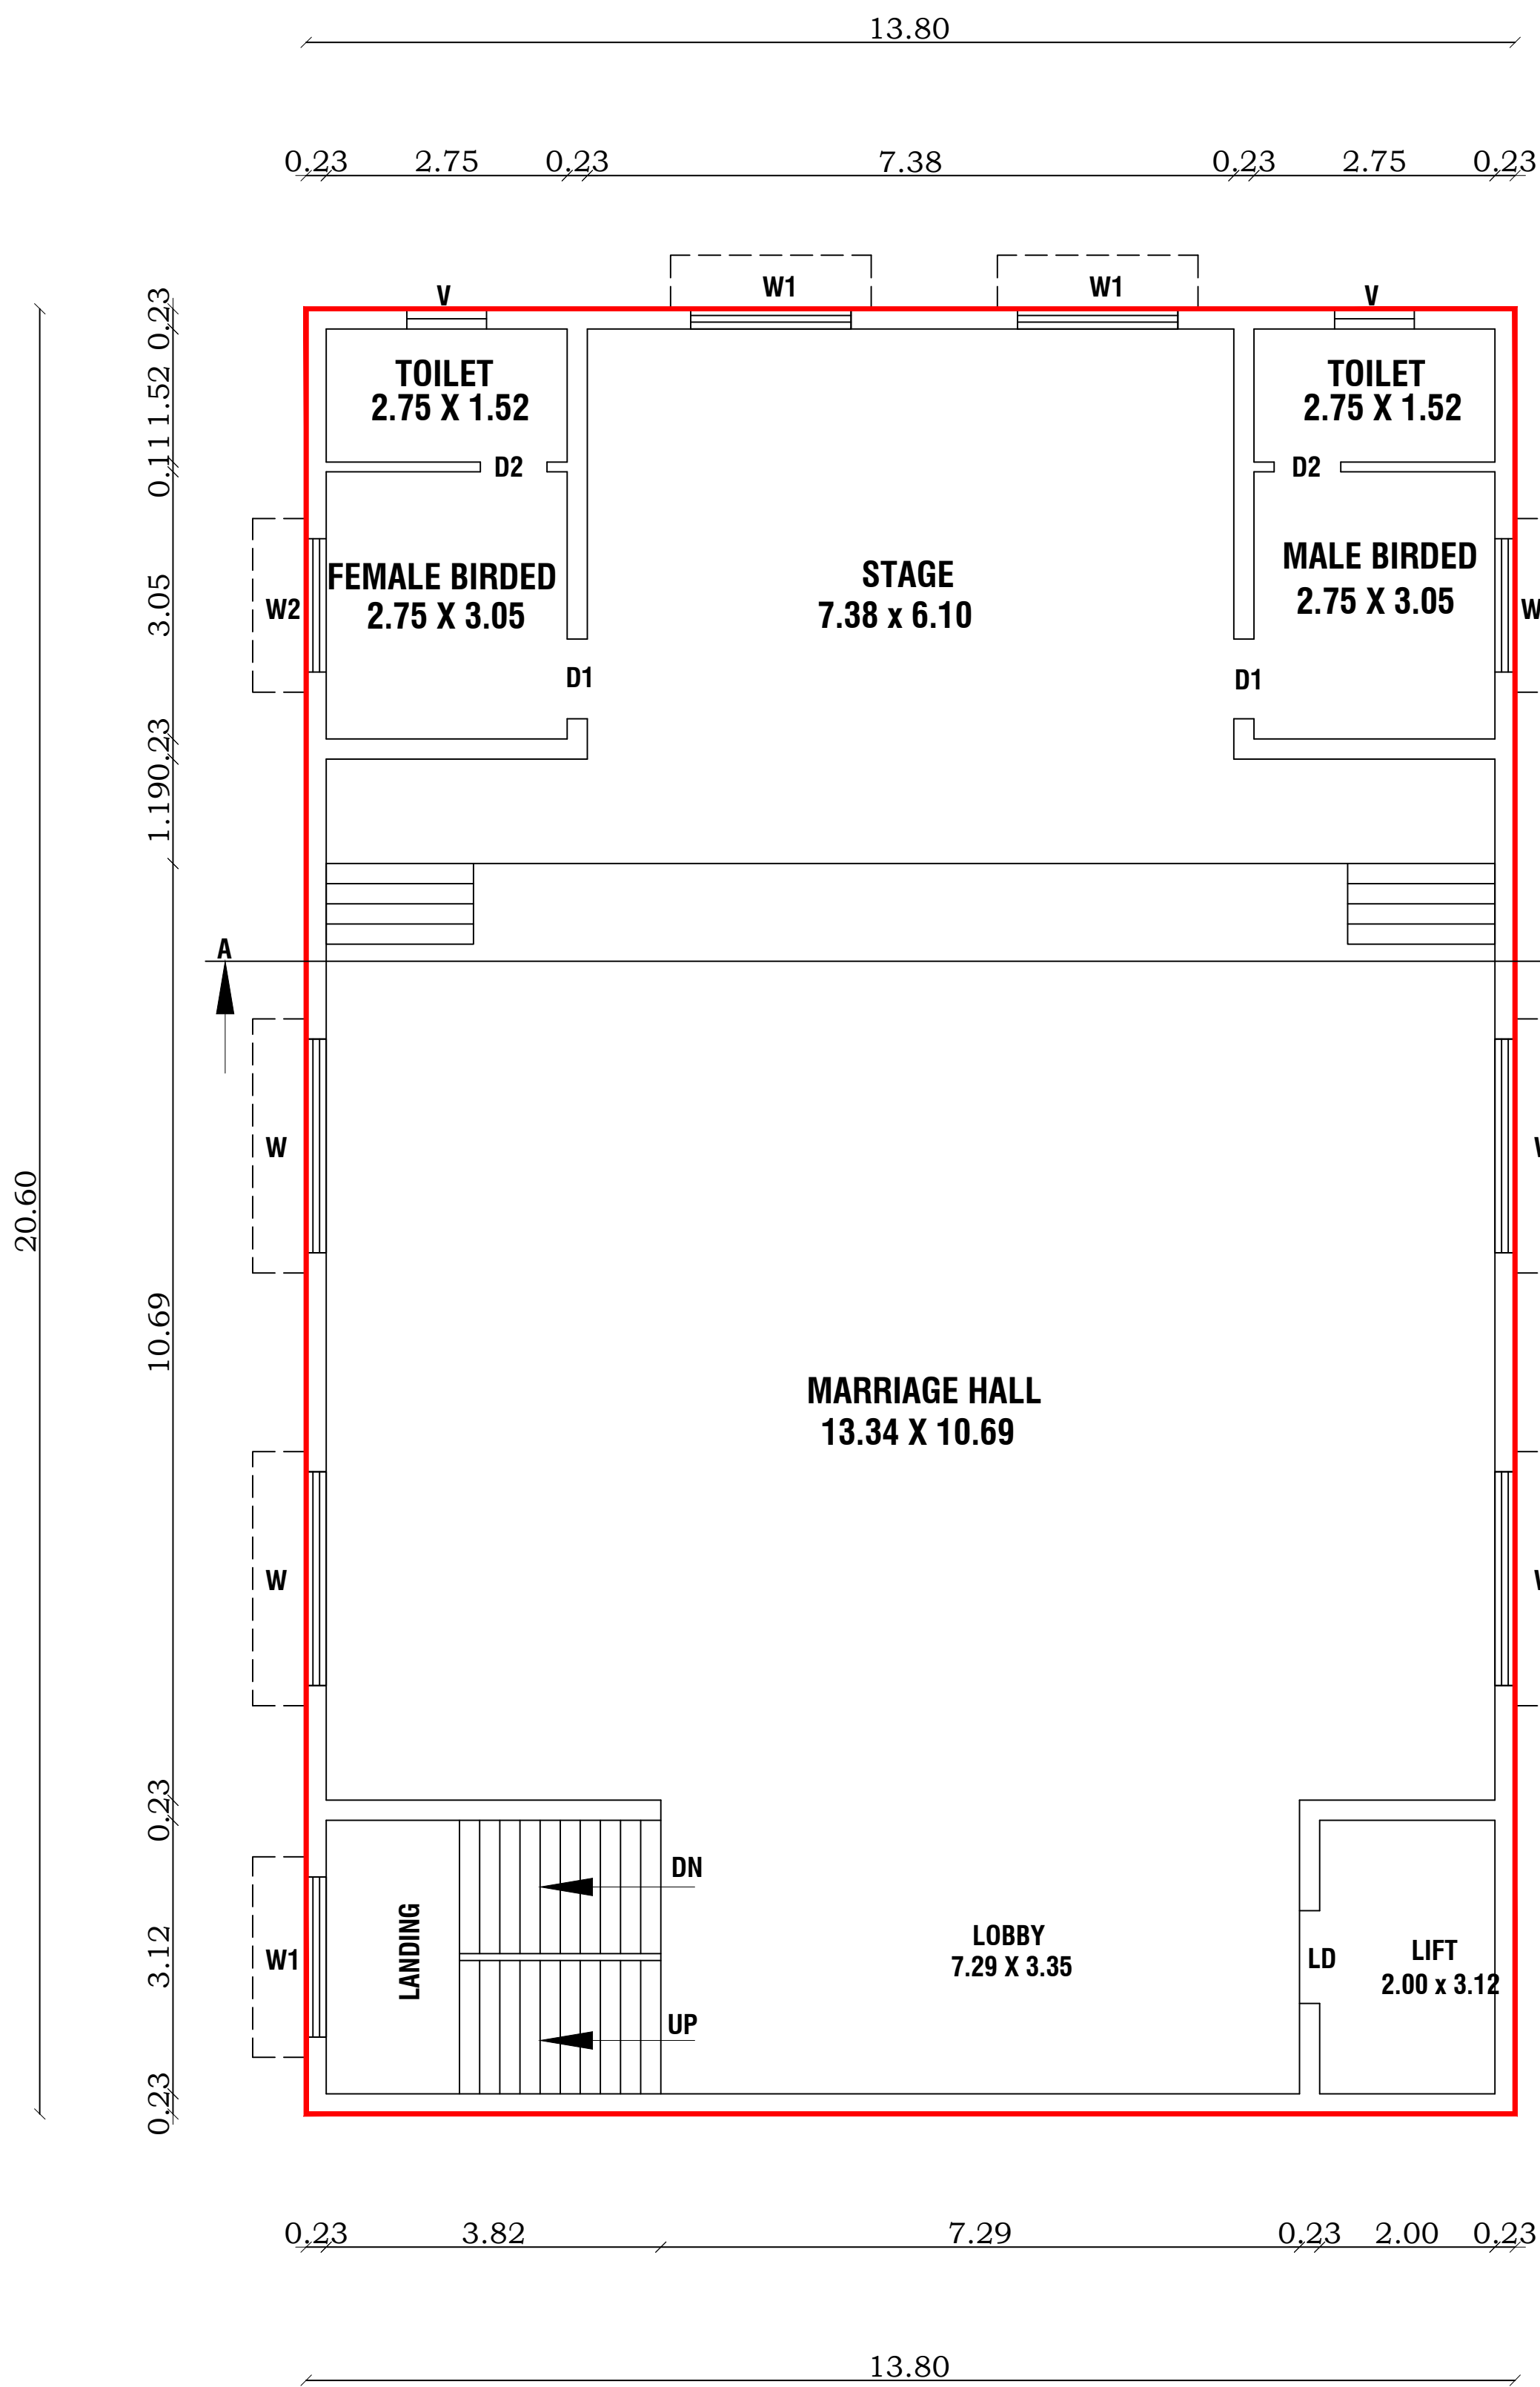

PROPOSED SECOND FLOOR PLAN

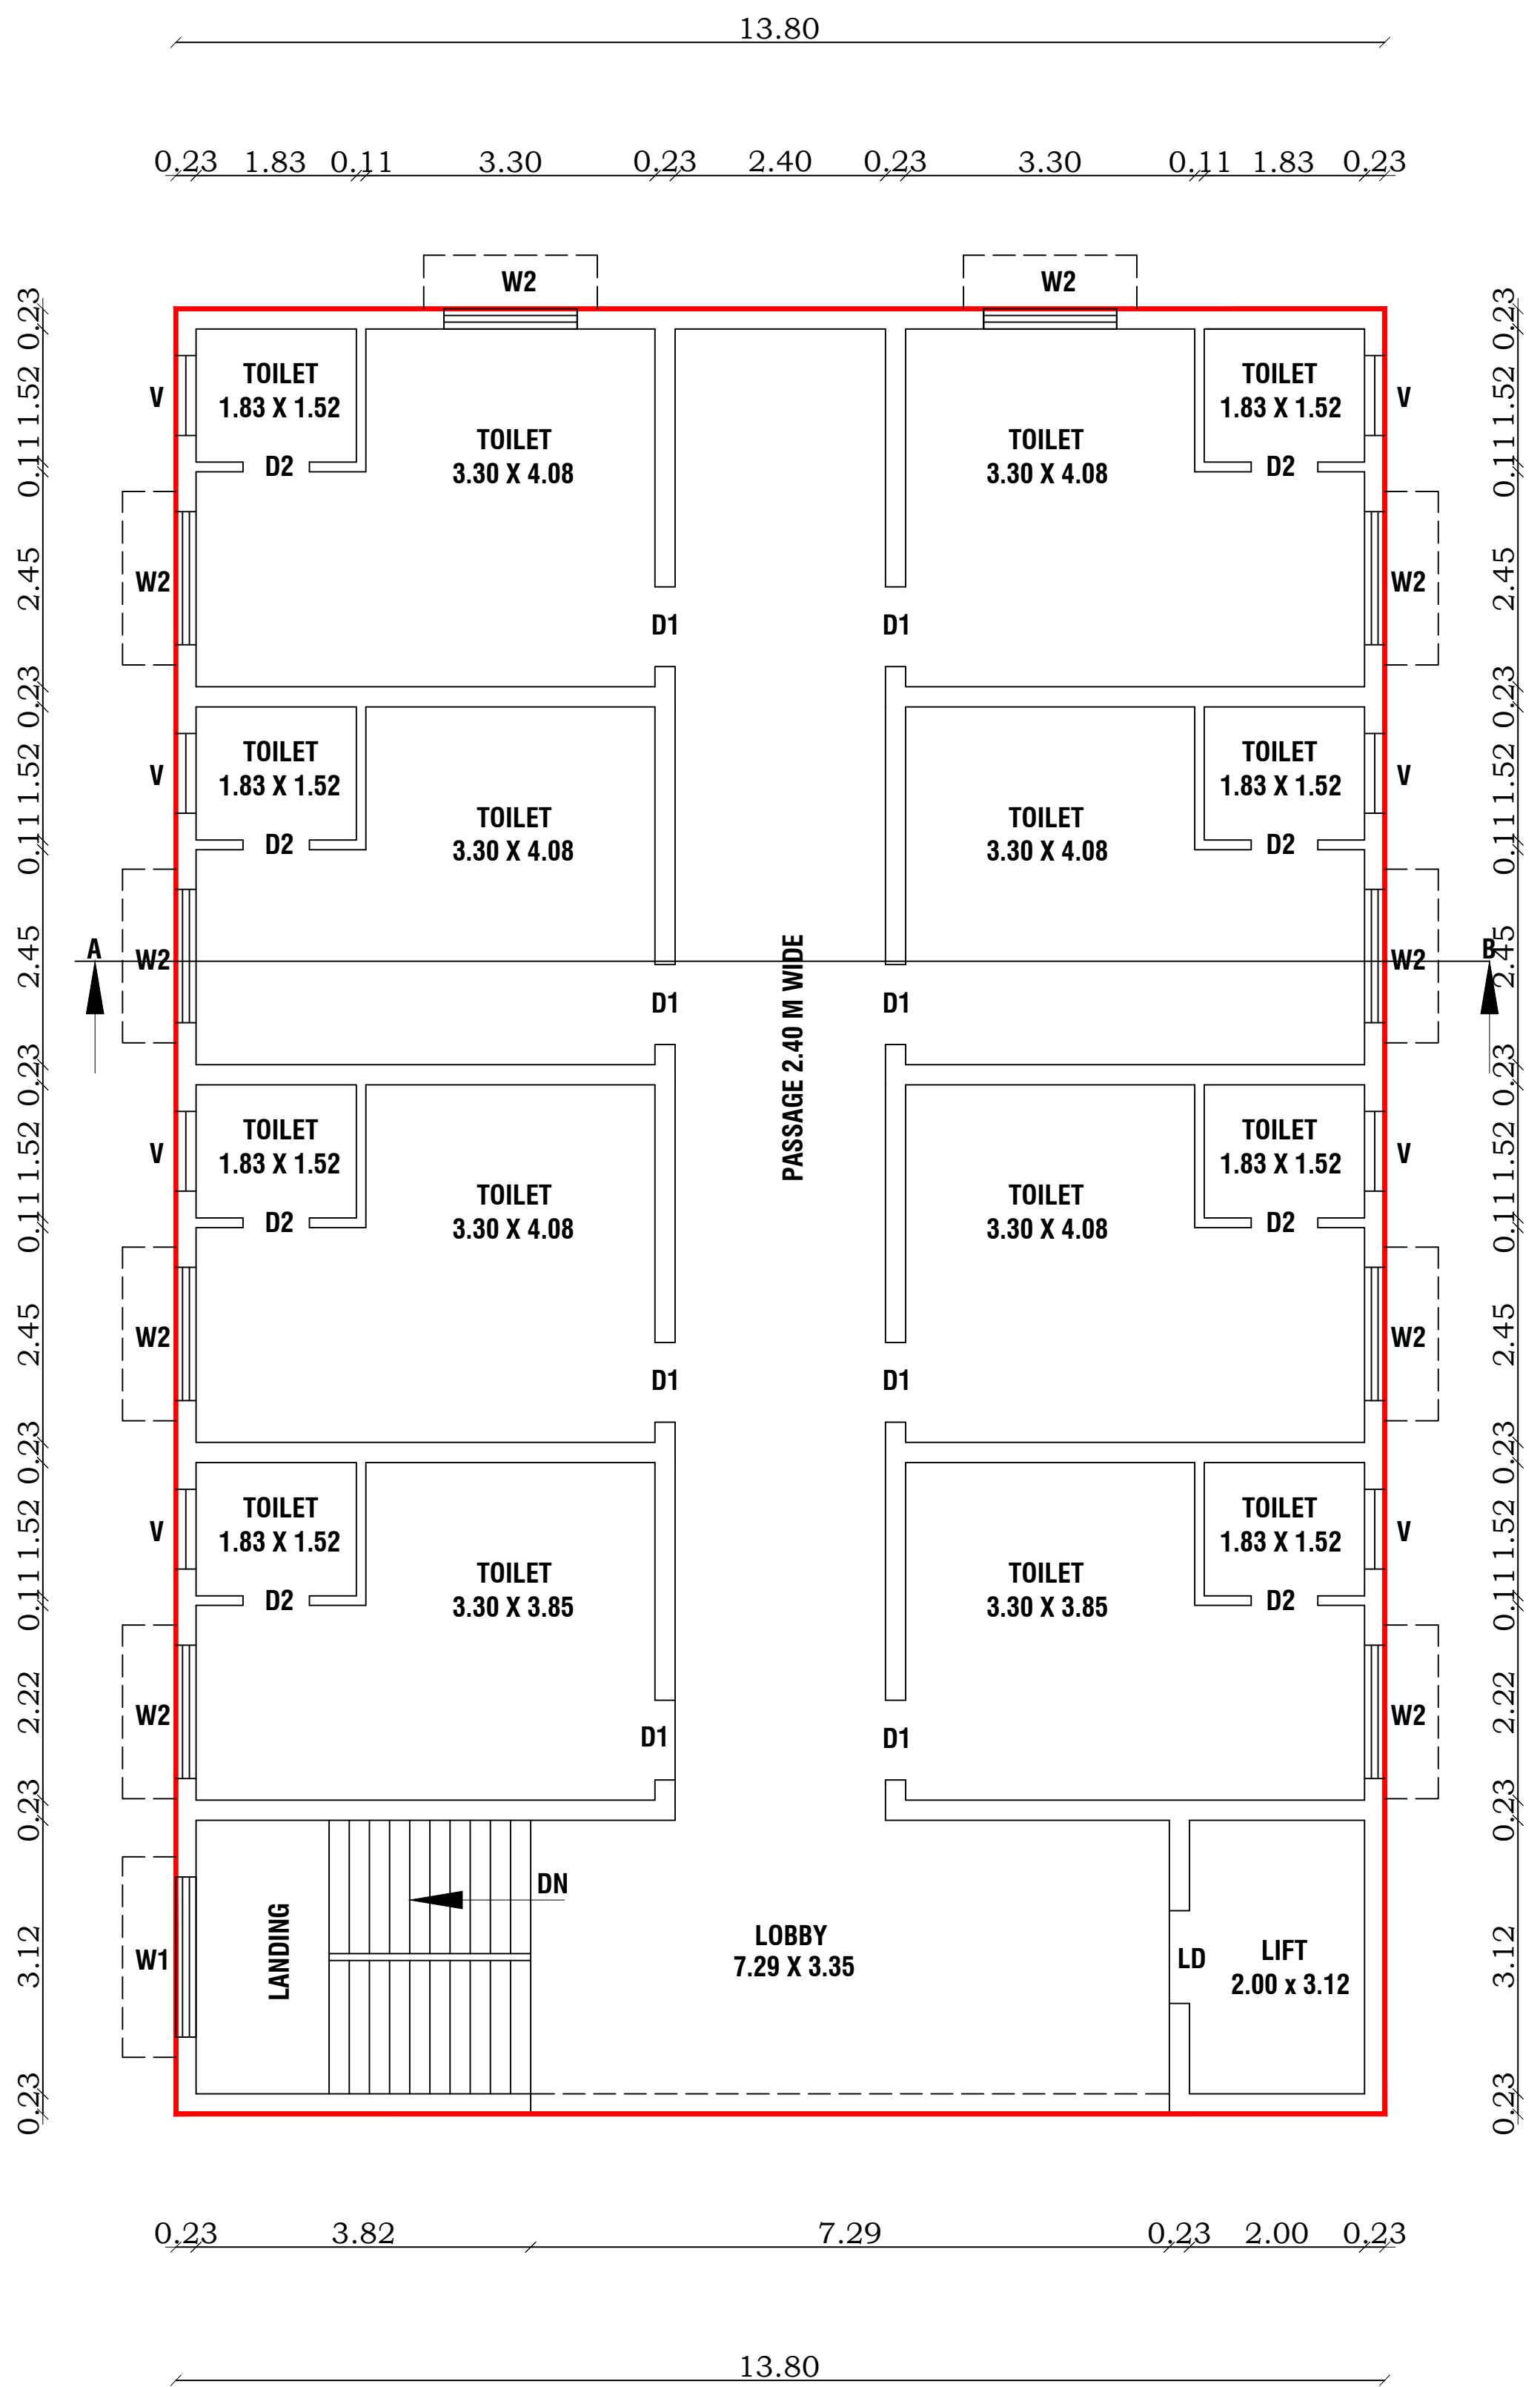

PROPOSED THIRD FLOOR PLAN

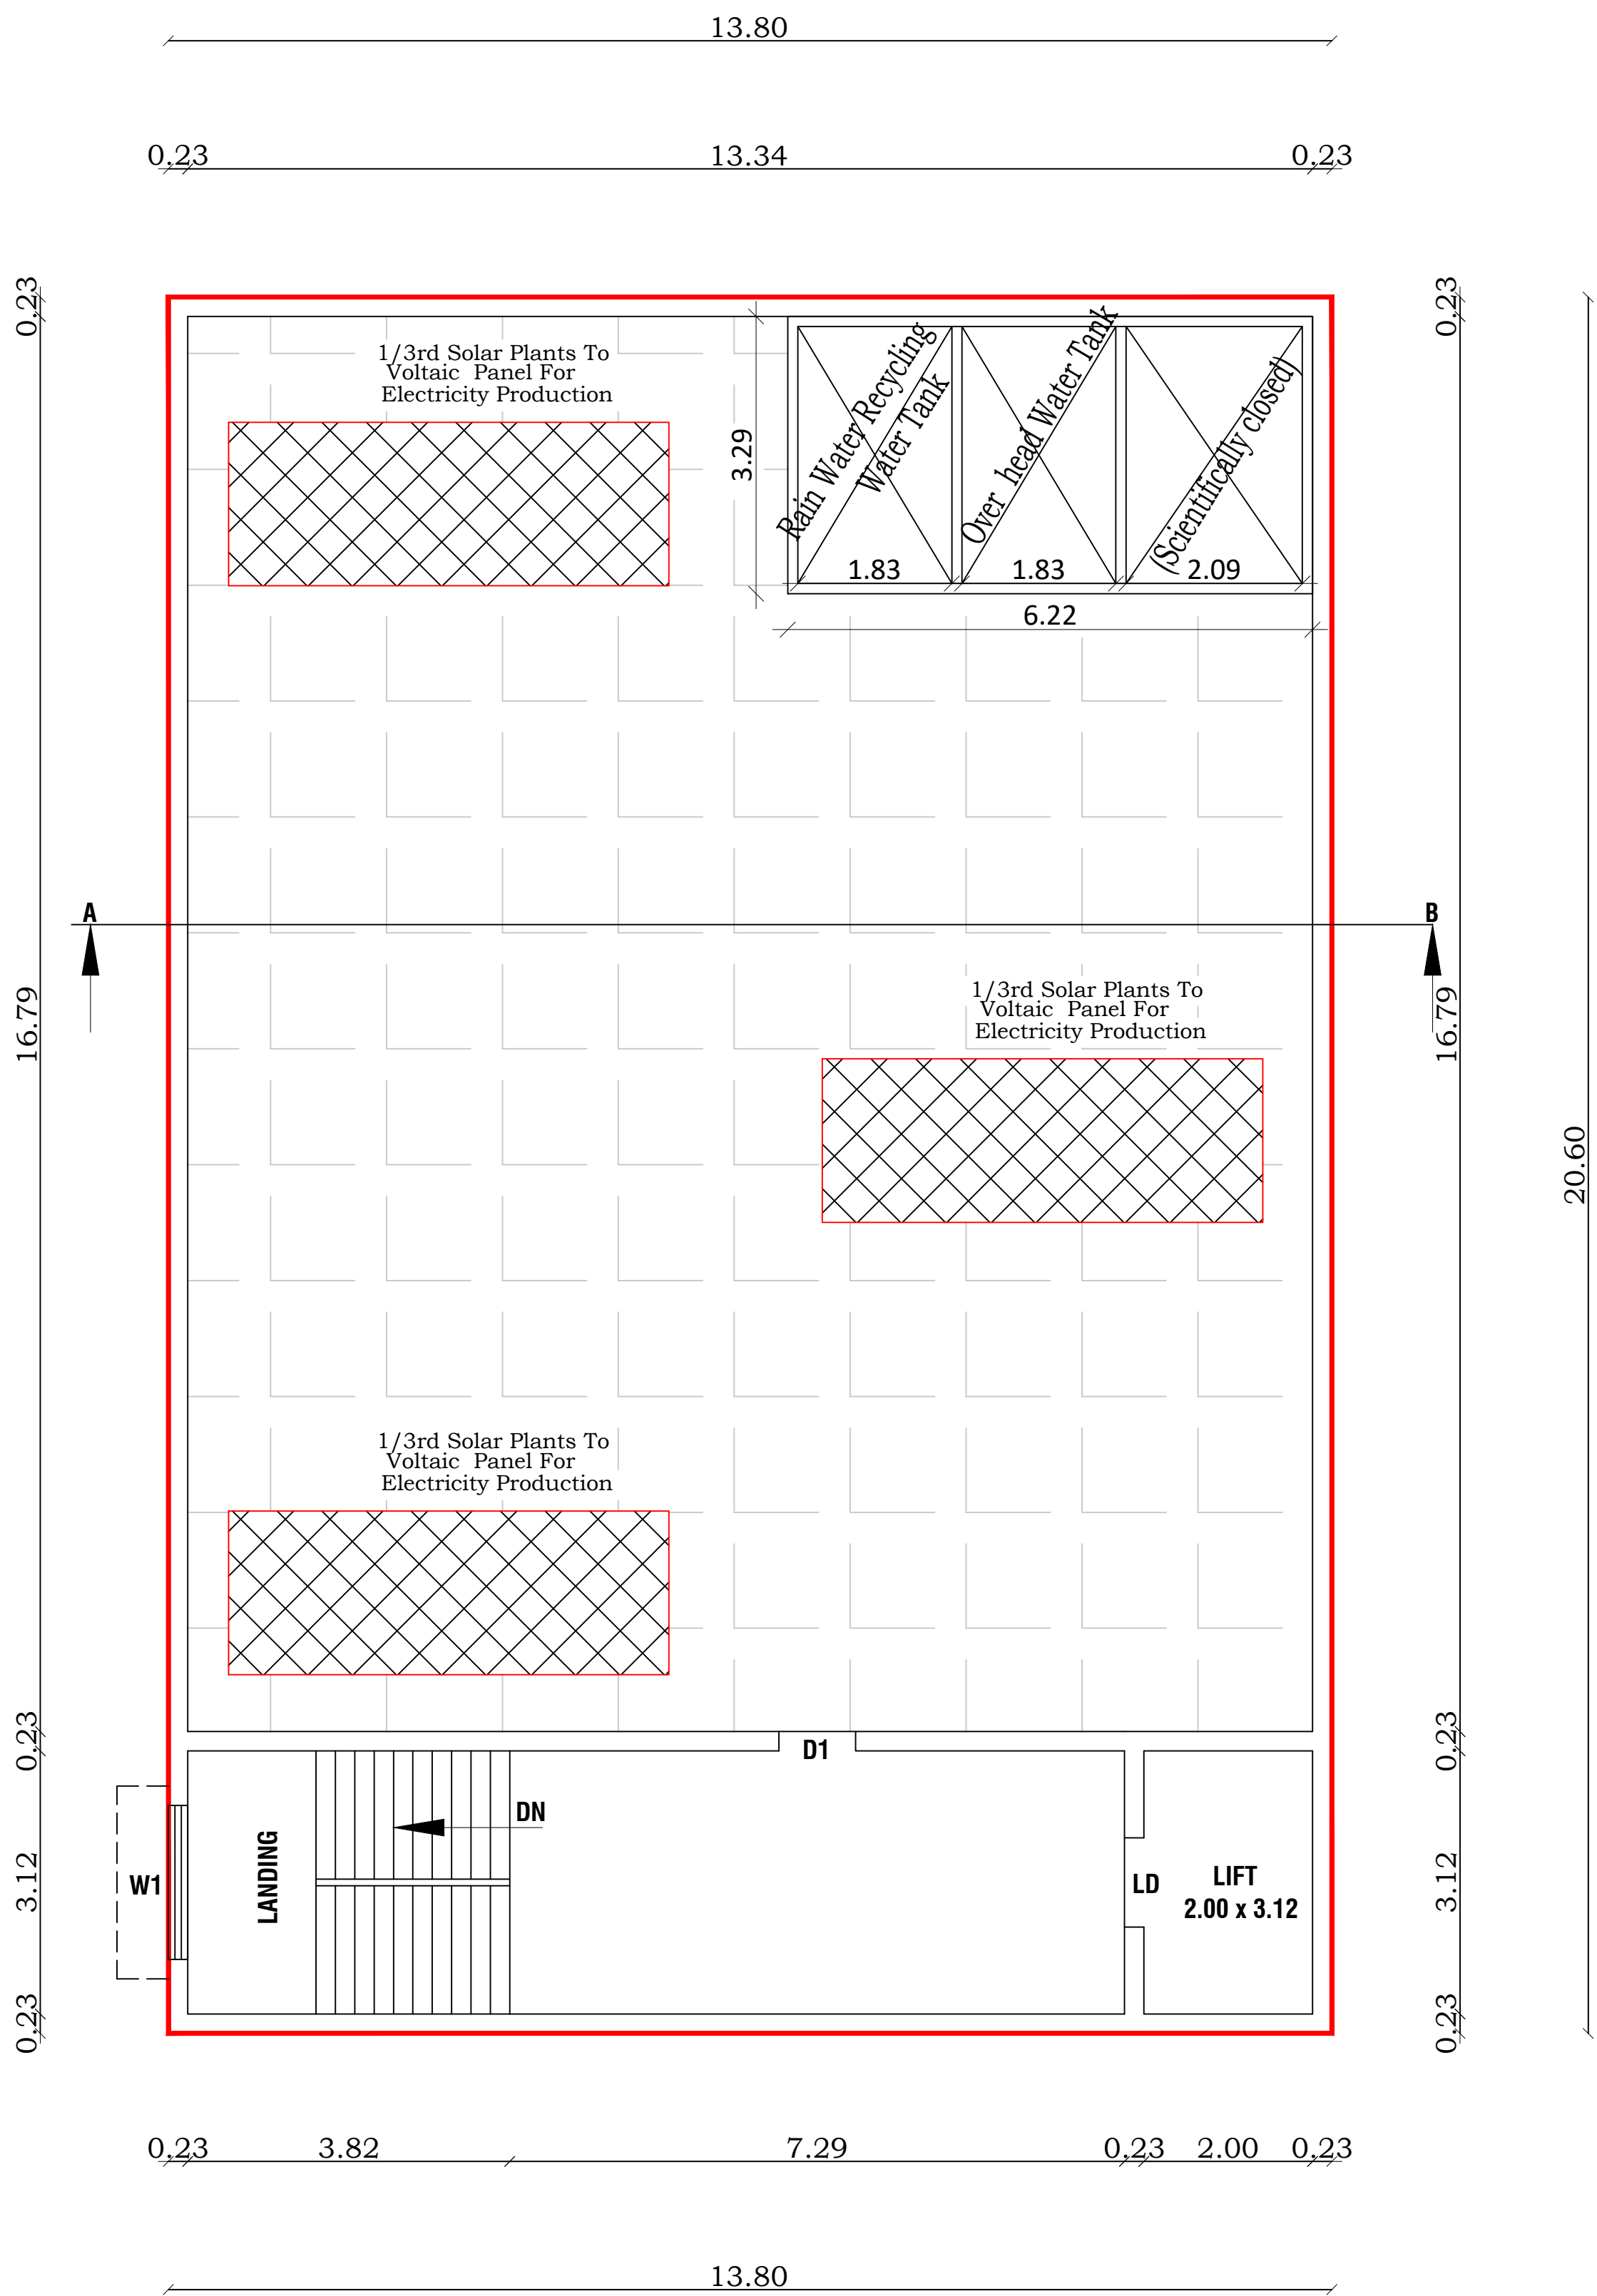

PROPOSED TERRACE FLOOR PLAN

SHEET NO : 01 of 03			
PLAN SHOWING THE PROPOSED CONSTRUCTION OF R.C.C ROOF TERRACE "MANDAPAM" BUILDING IN STILT FLOOR, FIRST FLOOR, SECOND FLOOR, THIRD FLOOR PLAN , AT S.F.NO : 410/7A2, KANNANUR VILLAGE , CHETPET TALUK, TIRUVANNAMALAI DISTRICT.			
AREA DETAILS:-			
TOTAL AREA OF THE SITE	8719.00 SQ.FT	810.00 SQ.MT	
BUILDING AREA STATEMENT			
DESCRIPTION	FSI Sq.Mt	Non - FSI Sq.Mt	TOTAL AREA Sq.Mt
PRO- STILT FLOOR	-	284.28	284.28
PRO- FIRST FLOOR	284.28	-	284.28
PRO- SECOND FLOOR	284.28	-	284.28
PRO- THIRD FLOOR	284.28	-	284.28
HEAD ROOM	-	49.40	89.04
TOTAL FLOOR	852.84	333.68	1186.52
JOINERY DETAILS & REFERENCES			
TYPE	DESCRIPTION	METER	FEET
MD	MAIN DOOR	2.44 x 2.13	8'0" X 7'0"
D1	DOOR	1.00 x 2.13	3'3" X 7'0"
D2	DOOR	0.76 x 2.13	2'6" X 7'0"
LD	LIFT DOOR	1.22 x 2.13	4'0" X 7'0"
W1	WINDOW	2.44 x 1.52	8'0" x 5'0"
W2	WINDOW	1.83 x 1.52	6'0" x 5'0"
W3	WINDOW	1.06 x 1.52	3'6" x 5'0"
W	WINDOW	1.52 x 1.52	5'0" x 5'0"
V	VENTILATOR	0.61 x 0.61	2'0" x 2'0"
FD	FRENCH DOOR	2.44 x 2.13	8'0" x 7'0"
EF	EXHAUST FAN	2.00 NOS	
FA	FIRE ALARM		
FE	FIRE EXTINGUISHER		STEPS REF.
FB	FIRE BUCKET		WIDTH - 1.52 & 1.52
DIMENSIONS ARE IN METER		SCALE:- 1: 100 - (A0)	TREAD - 0.30 m RISER - 0.15 m
APPLICANT			
Er. J. MALATHY, M.E(GEC) Govt. Registered Geo Tech Engin Reg. No : GTA/2108/001 (DT) No. 58, Phase - III, Vasantham Nagar E, VALLALAR, VELLORE - 632 0 Mobile : 8778220956, 95004 87 GEO TECH ENGINEER			
Er. S.DINESH, M.E(STRUCT), Reg. Structural Engineer Grade-1 Reg.No: TVM / RSE-Gr.1-01/2013 Issued by AD,TCPO/Tvm,(Dt:21-03-2023) No.26/42, Gopal Pillaiyar Koil Street, TIRUVANNAMALAI - 606 601			
STRUCTURAL ENGINEER			
Er. S.DINESH, M.E (STRUCT), Reg.CONSTRUCTION ENGINEERING Reg.No: TVM/CE-01/2023 No. 26/42, Gopal Pillaiyar Koil Street, TIRUVANNAMALAI-606 601			
CONSTRUCTION ENGINEER			
Er. S.DINESH, M.E.(STRUCT), Reg. Registered Engineer-Grade-1 Reg.No: TVM/RE-01/2023 No. 26/42, Gopal Pillaiyar Koil Street, TIRUVANNAMALAI-606 601			
REGISTERED ENGINEER			