


SCHEDULE OF JOINERIES

D	- DOOR	- 1.22 X 2.40M
D1	- DOOR	- 0.76 X 2.10M
SD	- SLIDING DOOR	- 1.00 X 2.10M
W	- WINDOW	- 1.80 X 1.60M
J	- JALLY	- 1.60 X 1.60M
V	- VENTILATOR	- 0.75 X 0.75M

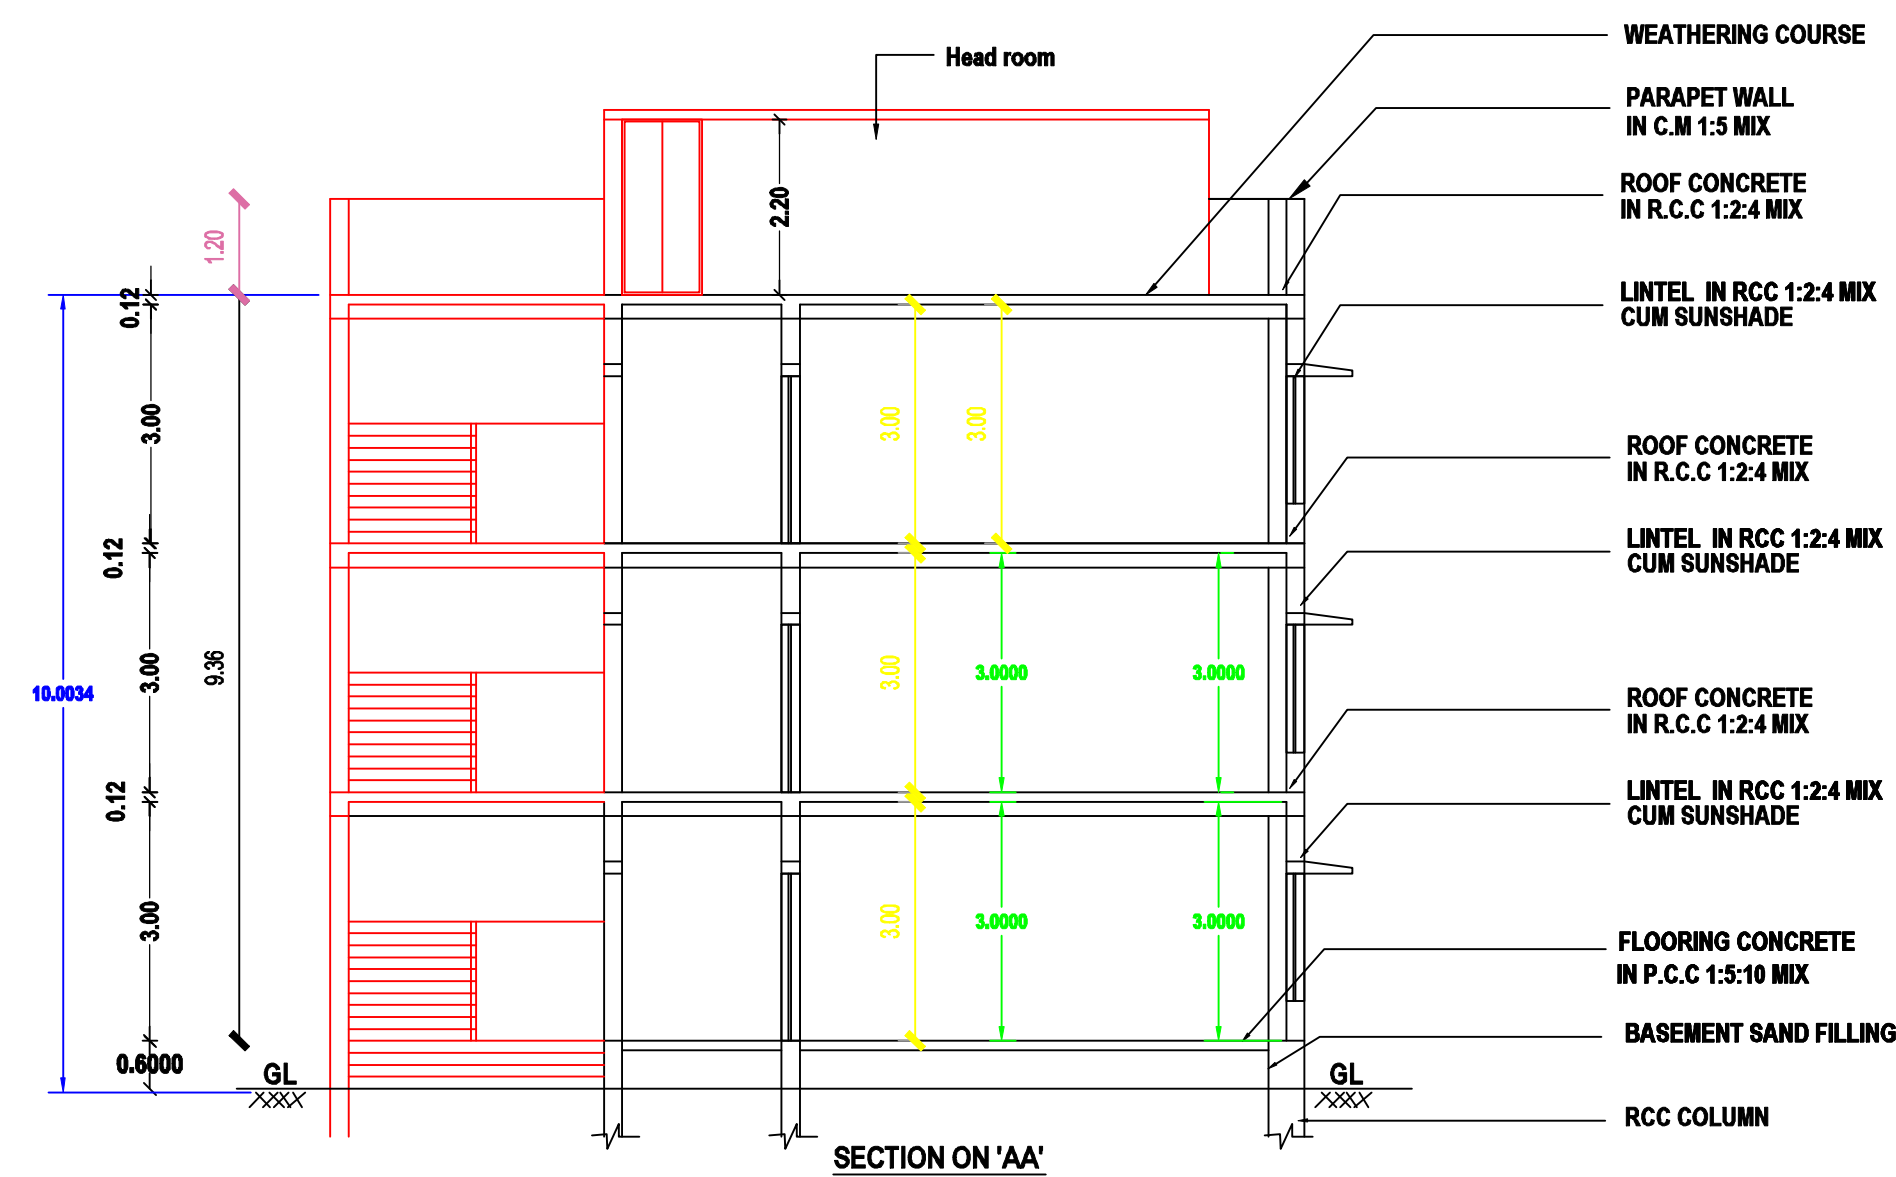







<u>AREA DETAILS</u>	<u>SQ.MT.</u>		
	<u>FSI</u>	<u>NON FSI</u>	<u>TOTAL</u>
AREA OF GROUND FLOOR	193.18		193.18
AREA OF FIRST FLOOR	193.18		193.18
AREA OF SECOND FLOOR	193.18		193.18
AREA OF HEAD ROOM		28.88	28.88
AREA OF RAMP		16.83	16.83
	579.54	45.71	625.25

1. ALL DIMENSIONS ARE IN METRE
2. RAINWATER COLLECTION WELLS WILL BE PROVIDED
3. FIRE FIGHTING ARRANGEMENTS WILL BE PROVIDED
4. EMERGENCY ALARMS WILL BE PROVIDED
5. DRINKING WATER WILL BE PROVIDED
6. GROUND WATER SUMPS WILL BE PROVIDED
7. FILTERED RAIN WATER SUMPS WILL BE PROVIDED
8. EXHAUST FAN PROVISION IS MADE AT TOILET & WASH
9. SOLAR WATER HEATING SYSTEM PROVIDED.
10. RAINWATER HARVESTING FACILITIES PROVIDED.
11. WASTE WATER RECYCLING TRENCH AND TANK PROVIDED.
12. SEWAGE TREATMENT PLANT PROVIDED.
13. SEPTIC TANK PROVIDED.
14. WATER FACILITIES PROVIDED.
15. TRANSFORMER YARD PROVIDED.
16. FA - FIRE ALARM PROVIDED
17. F E - FIRE SAFETY MEASURES PROVIDED.
18. SB - SAND BUCKET PROVIDED
19. FE - FIRE EXTINGUISHER PROVIDED

D. Singer















Er. S. MAHENDRAN, M.Tech.,
Registered Structural Engineer Grade-I,
Reg. No: 004-RSE-Gr-I,
No.45, R.R.Nagar, Pudukkottai Road,
Thanjavur-5, Ph:7200226876.

Dr. S.SENTHAMIL KUMAR, B.E, M.E, Ph.D, FIGS, MIEI,
Registered Geotechnical Engineer, .
(TJR / RGE / 2019 / 086), Chartered Engineer,
703, Plot No.29, OM Rajoo Nagar,
Near New Bus Stand, THANJAVUR-613 005.

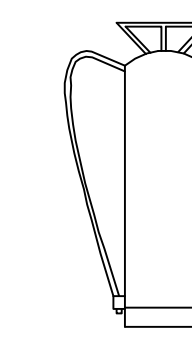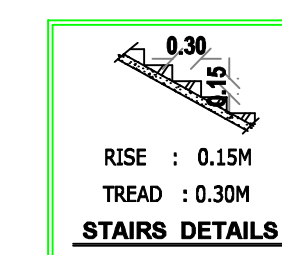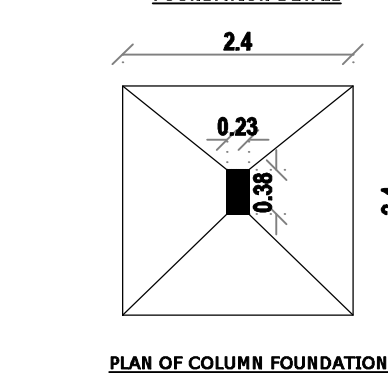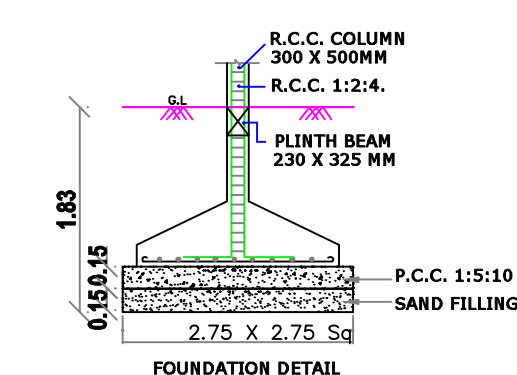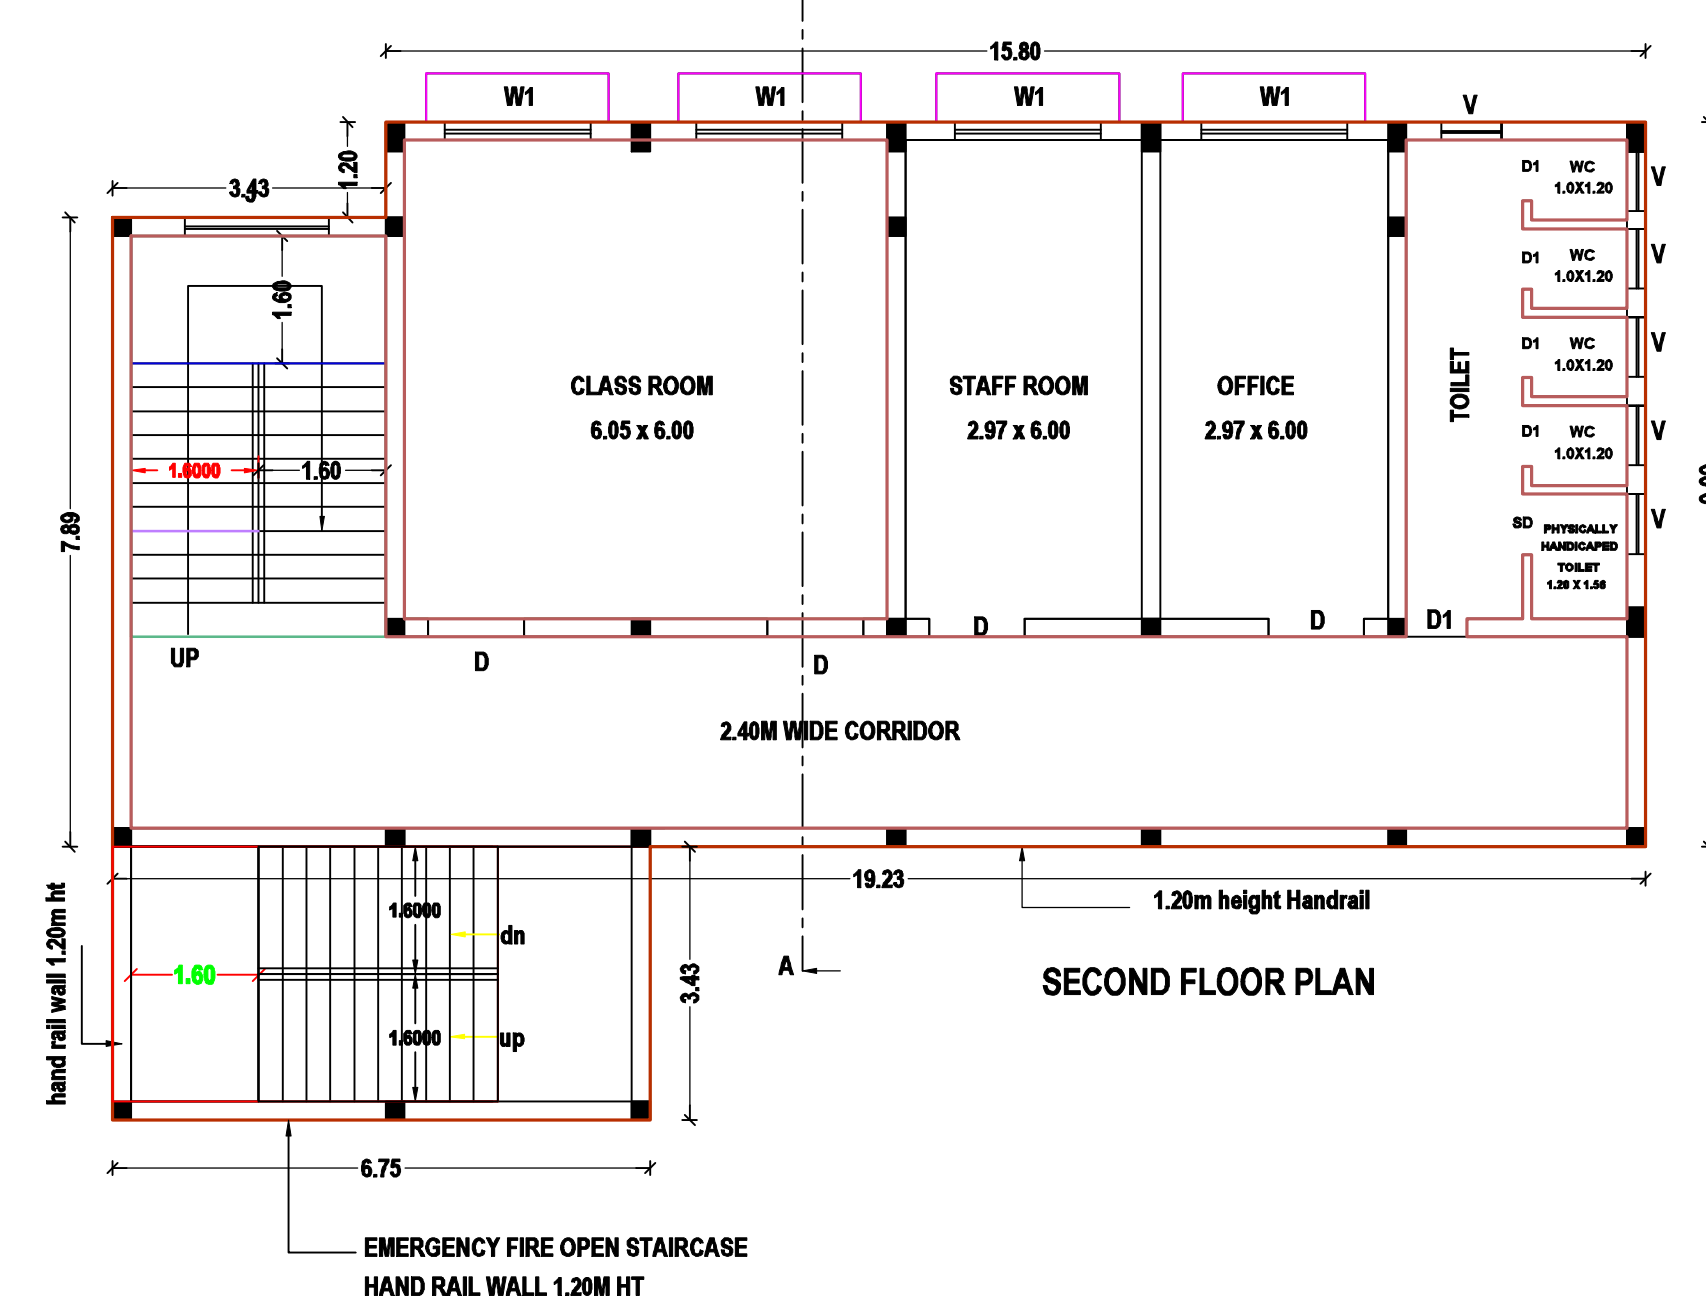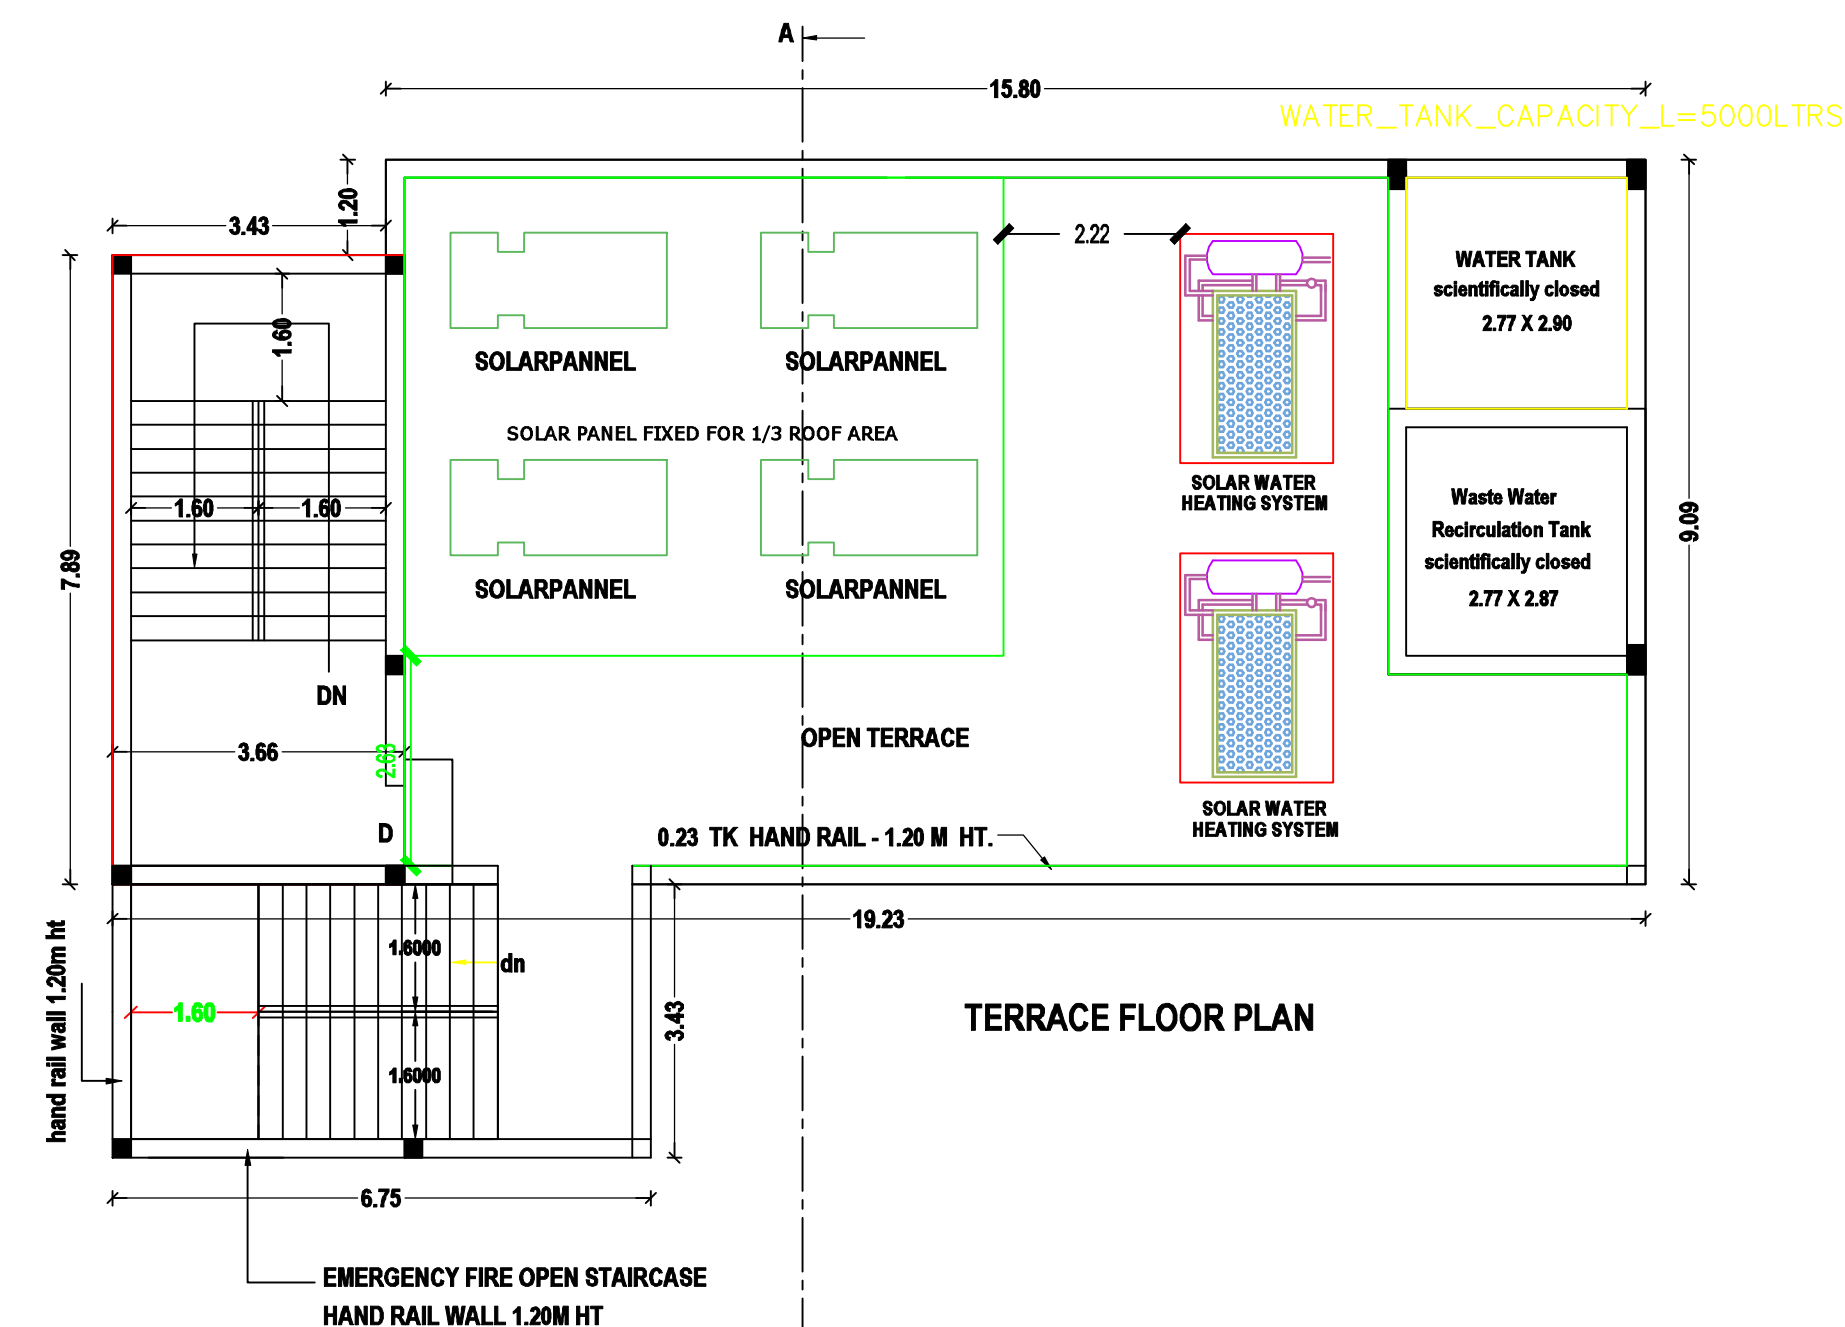

SITE PLAN SHOWING THE PROPOSED CONSTRUCTION OF " BLOOM NURSHERY & PRIMARY SCHOOL BUILDING IN S.F. NO. 112 / 15, 16 AT VADUKAGUDI VILLAGE & PANCHAYAT, KUDAVASAL TALUK, THIRUVARUR DISTRICT.

SCALE 1:400

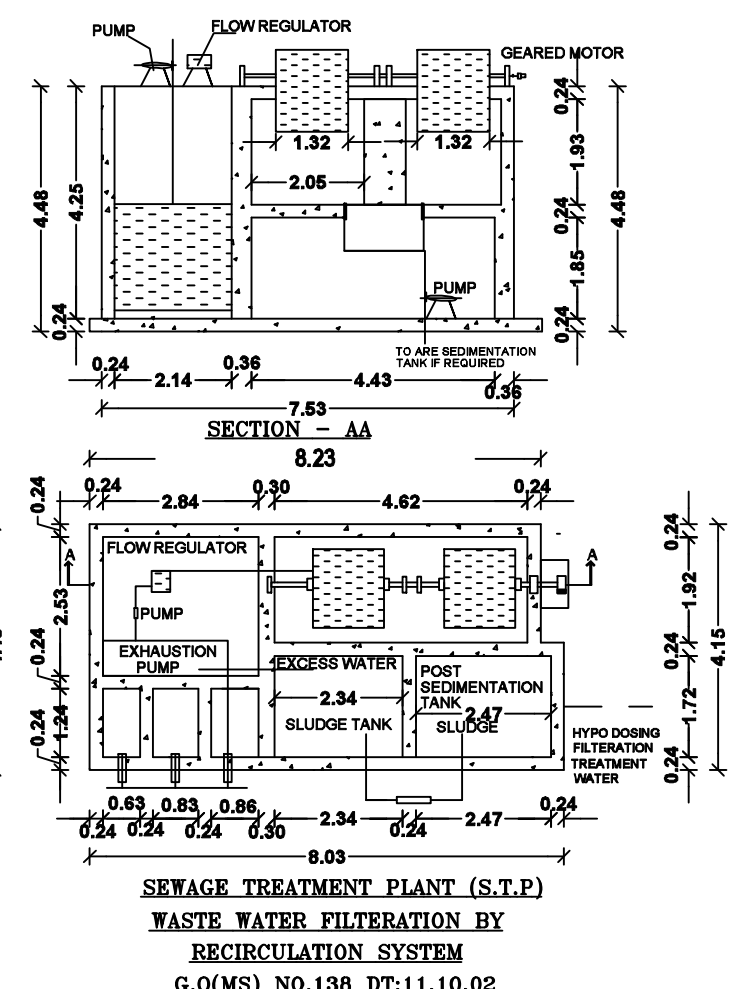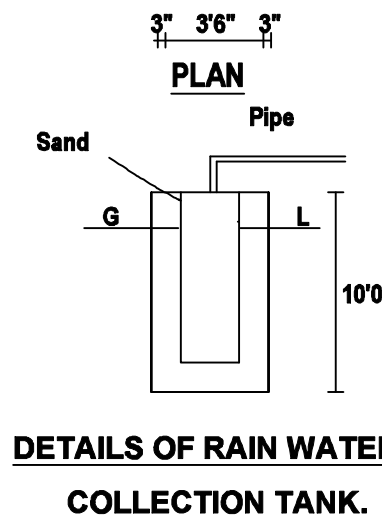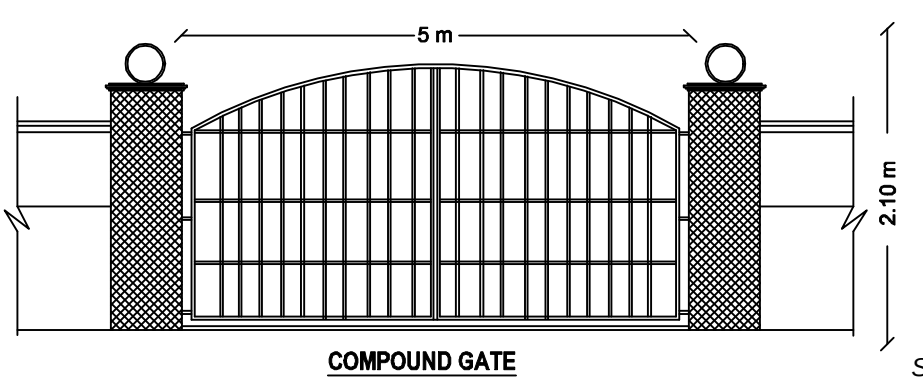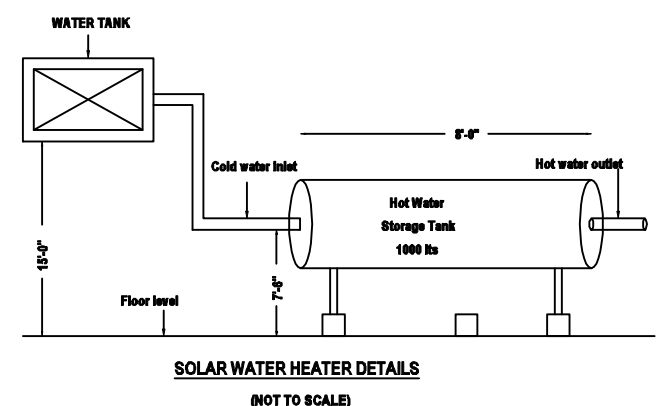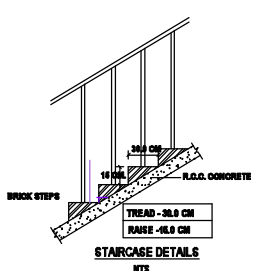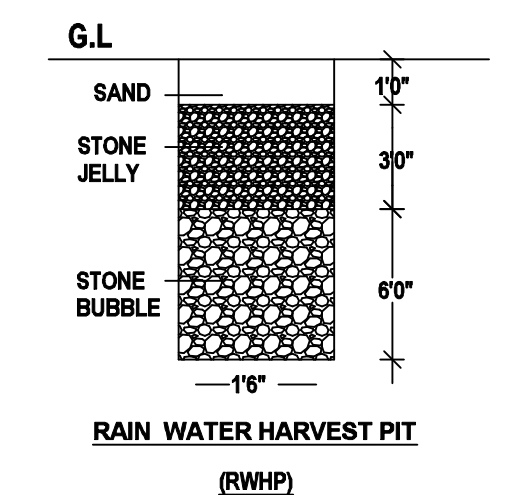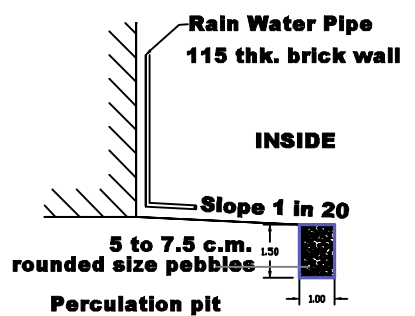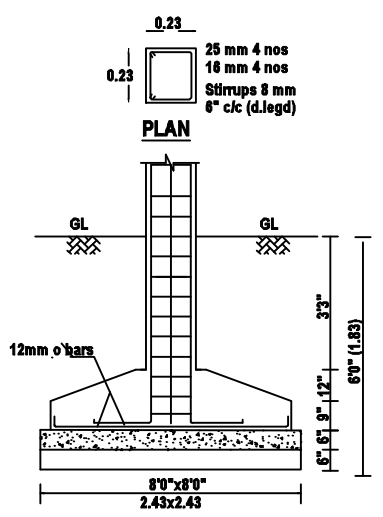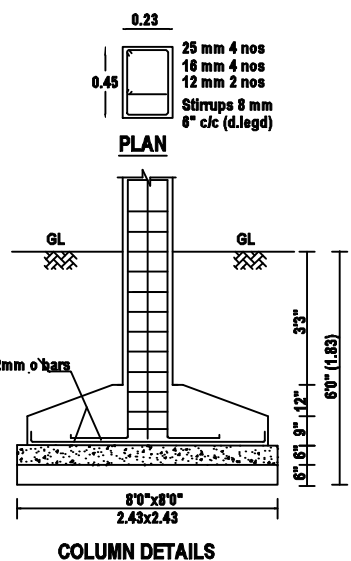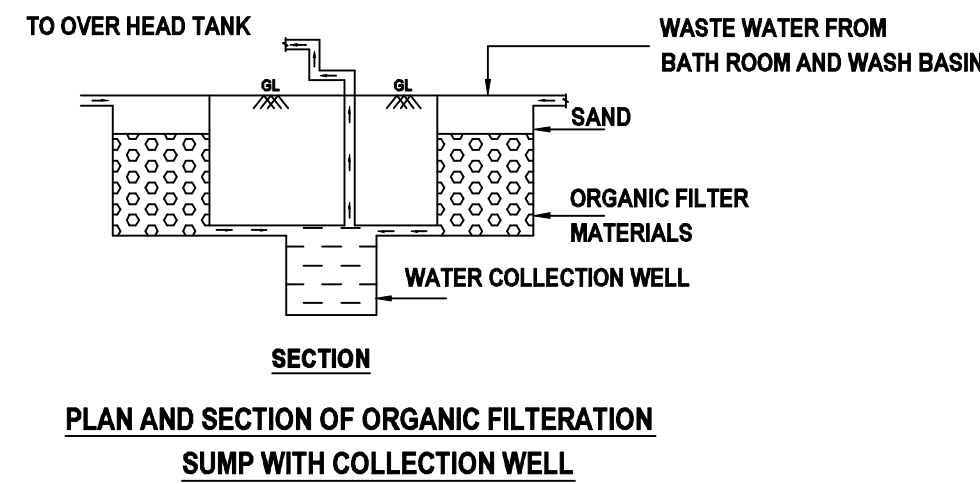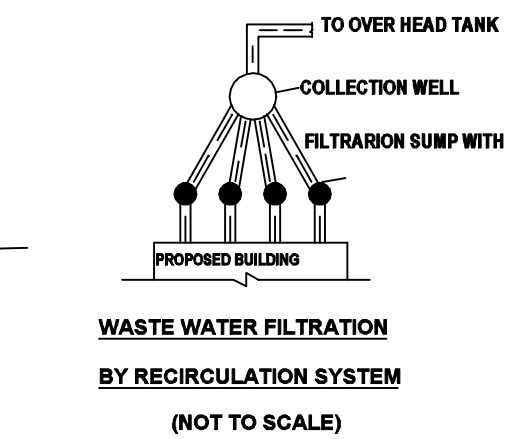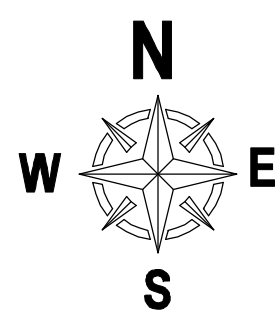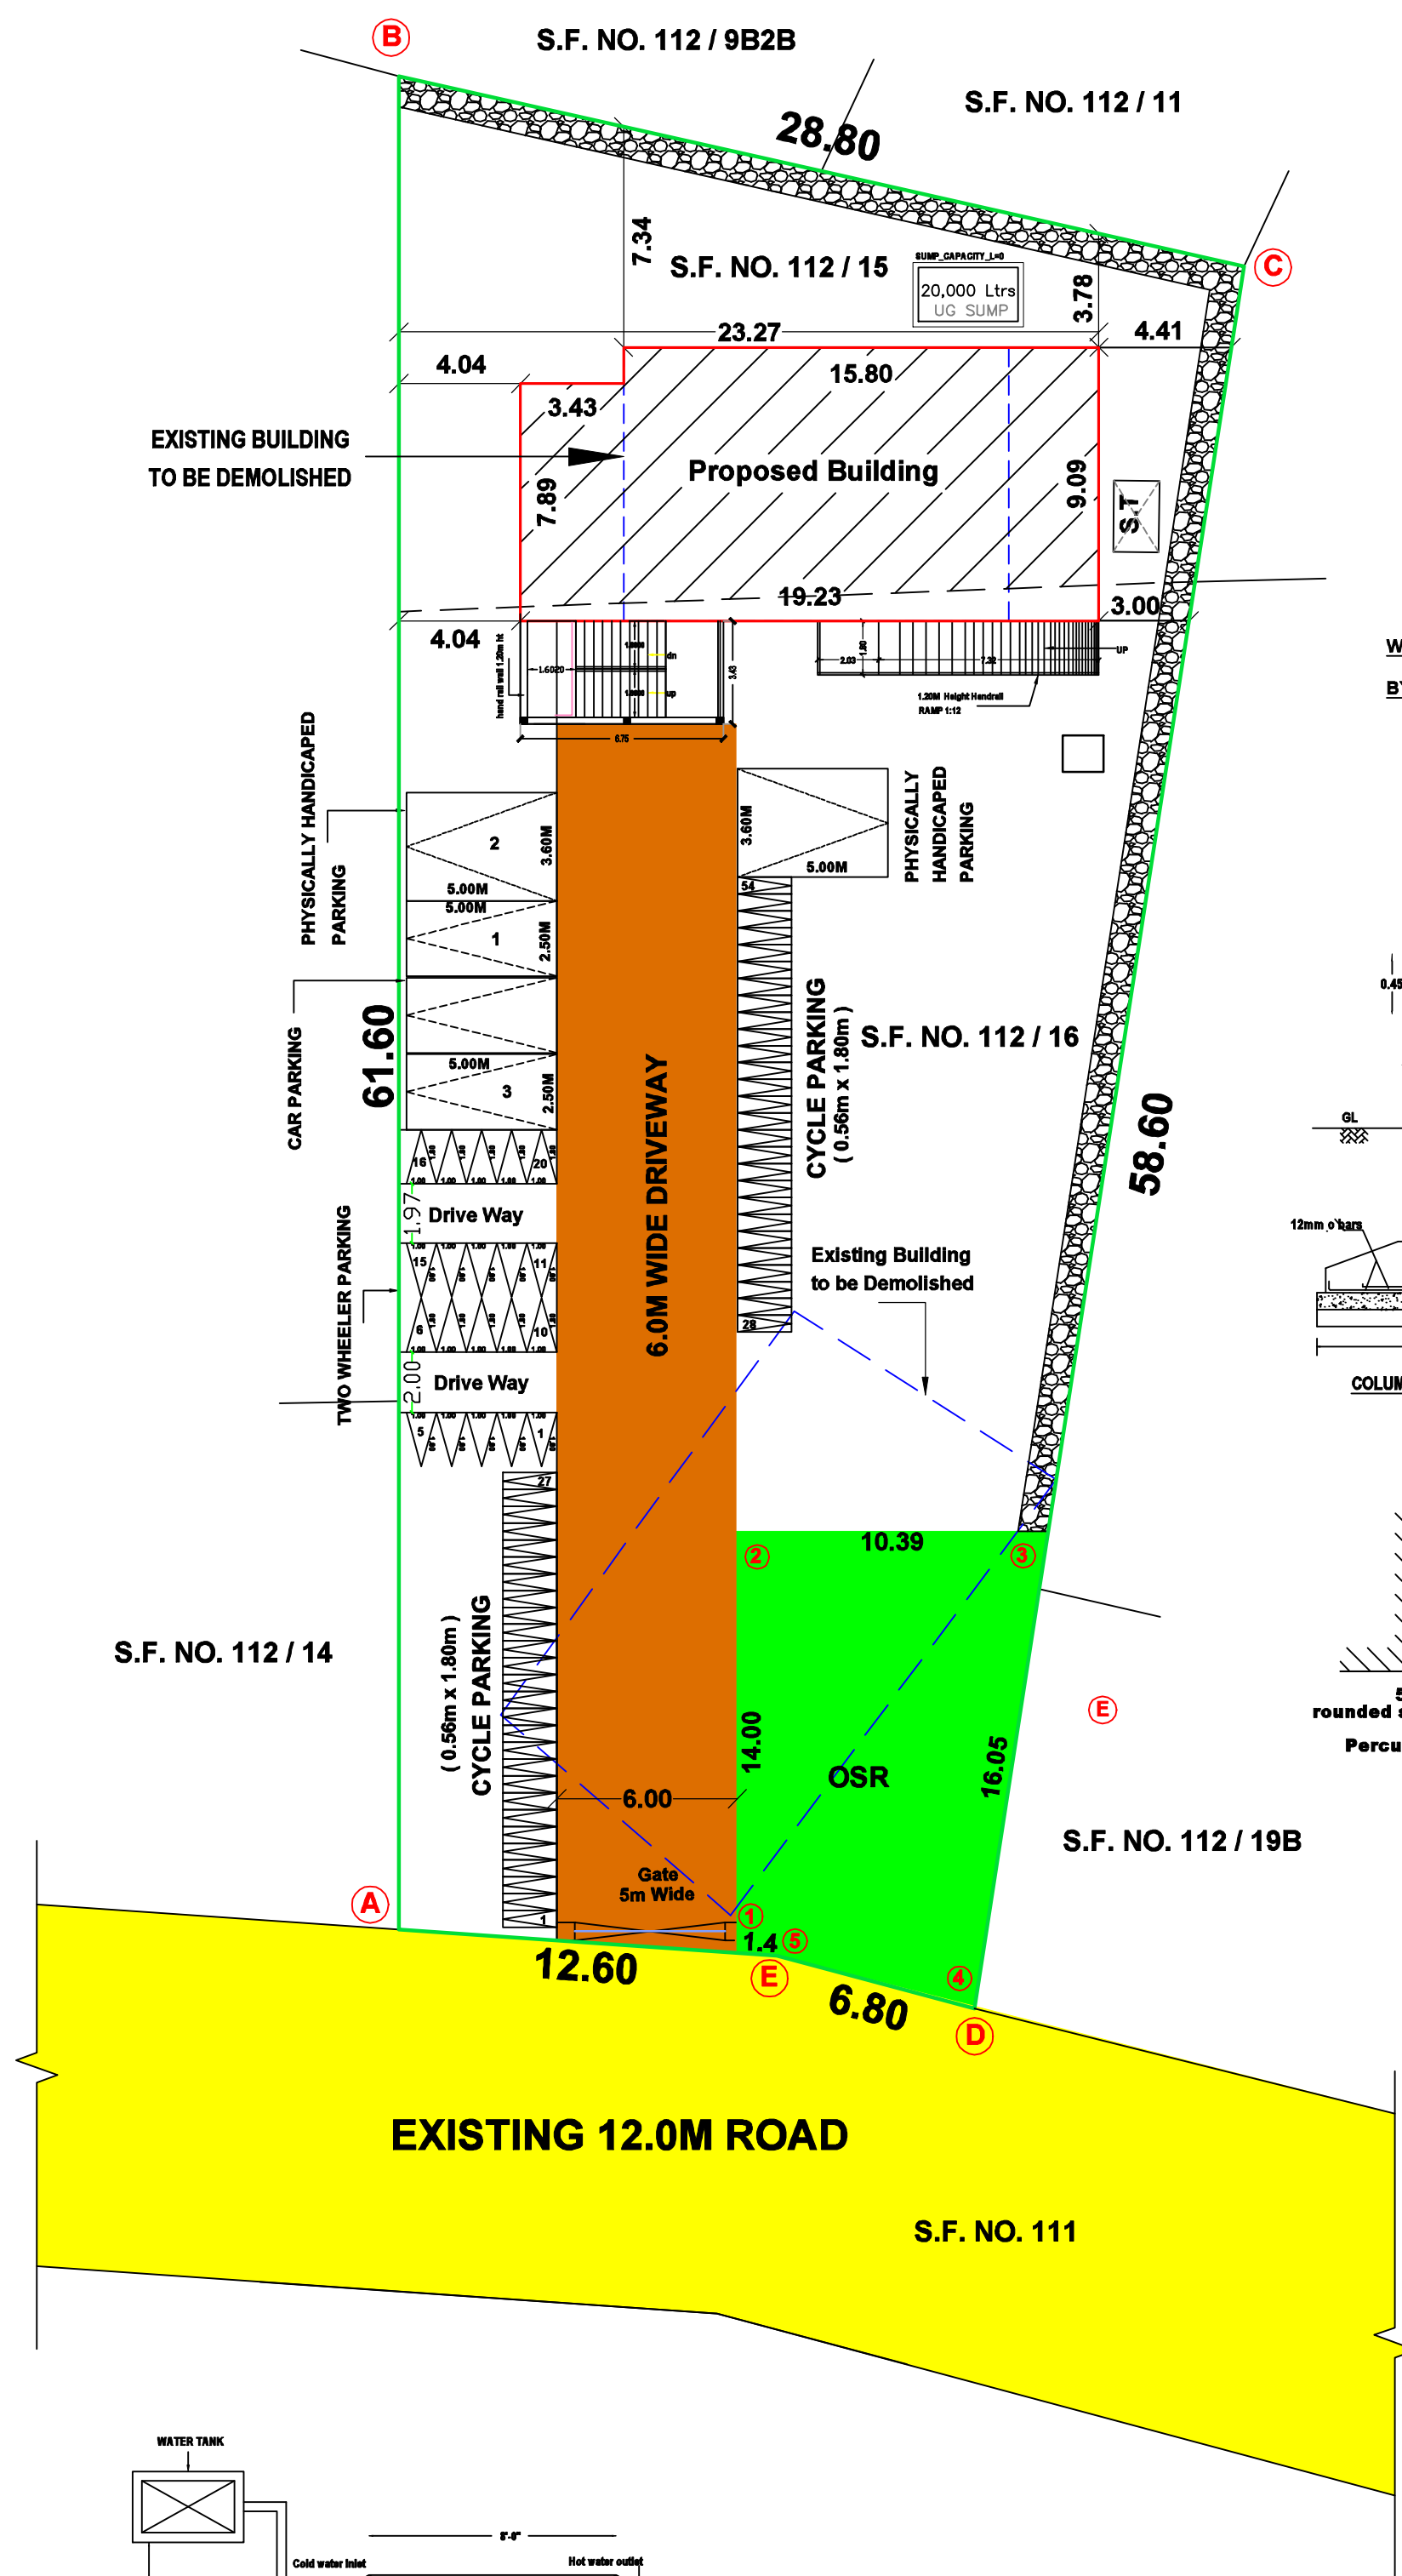

BUILDING APPROVAL NO. SWP/DTCP/TVR/BP NO. 02 / 2023
ONLINE APPLICATION NO. SWP/BPA/007212/2023

(SWP - ONLINE APPROVAL)

ESIGNED BY
ASSISTANT DIRECTOR
DISTRICT TOWN AND COUNTRY PLANNING OFFICE
THIRUVARUR DISTRICT.

ENGINEER

Dr. S.SENTHAMIL KUMAR, B.E, M.E, Ph.D, FIGS, MIEI,
Registered Geotechnical Engineer,
(TJR / RGE / 2019 / 086), Chartered Engineer,
703, Plot No.29, OM Rajoo Nagar,
Near New Bus Stand, THANJAVUR-613 005.

AREA DETAILS		SQ.MT.	
AREA OF SITE		1300.00	
	F.S.I	NON F.S.I	TOTAL
AREA OF GROUND FLOOR	193.18		193.18
AREA OF FIRST FLOOR	193.18		193.18
AREA OF SECOND FLOOR	193.18		193.18
AREA OF HEAD ROOM		28.88	28.88
AREA OF RAMP		16.83	16.83
	579.54	45.71	625.25

FLOOR SPACE INDEX (FSI) = 579.57 / 1300.00 - 0.446

PLOT COVERAGE (PC) = 193.18 / 1300.00 X 100 - 14.86 %

	Required	Provided
NUMBER OF CAR PARKING	1	3
PHYSICALLY HANDICAPED PARKING	0	2
NUMBER OF TWO WHEELER PARKING	5	20
NUMBER OF CYCLE PARKING	48	54

OPEN SPACE RESERVATION - 137.00 SQ.MT

COLOUR INDEX

SITE BOUNDARY	
EXISTING ROAD	
PROPOSED BUILDING	
PROPOSED DRIVE WAY	
EXISTING BUILDING TO BE DEMOLISHED	
OSR	

APPLICANT

Er. S.MAHENDRAN, M.Tech,
Registered Structural Engineer Grade-I,
Reg.No: 004-RSE-Gr-I,
No.45, R.R.Nagar, Pudukkottai Road,
Thanjavur-6, Ph:7200226876