



PLAN SHOWING THE PROPOSED CONSTRUCTION OF RCC ROOF COMMERCIAL SHOP BUILDING IN GROUND FLOOR (BLOCK-1 & BLOCK-2) AND OVER THE EXISTING SHOP CUM RESIDENTIAL BUILDING AT S.F.NO: 196/3, KUDAMURITI VALINADAPPU STREET, VALANGAIMAN TOWN, VALANGAIMAN TALUK , THIRUVARUR DISTRICT.

APPROVING AUTHORITY


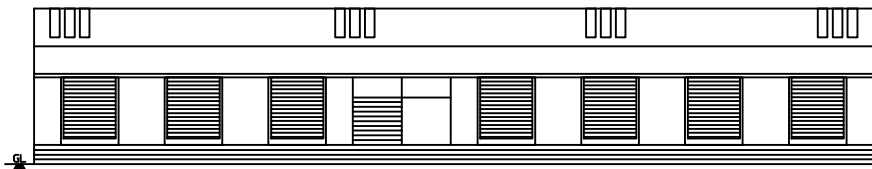


FRONT ELEVATION

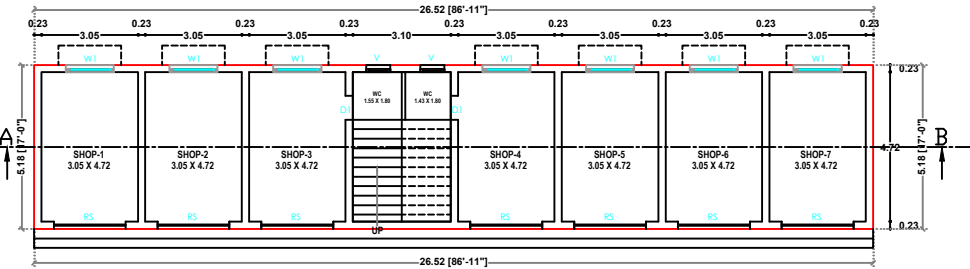


PRO.GROUND FLOOR
BLOCK-1


SECTION ON 'AB'

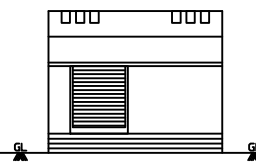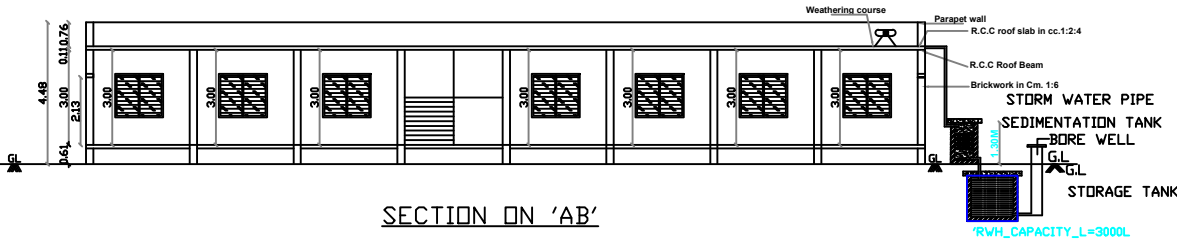



FRONT ELEVATION

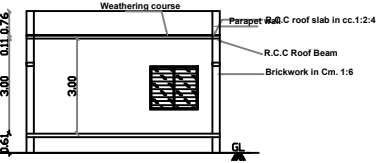

SECTION ON 'AB'

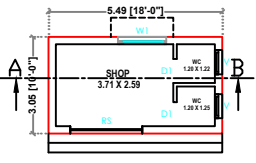


PRO.GROUND FLOOR
BLOCK-2

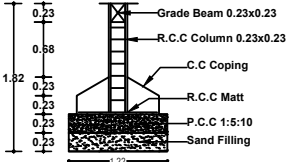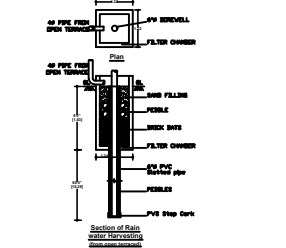


Foundation Detail




RAINWATER HARVESTING

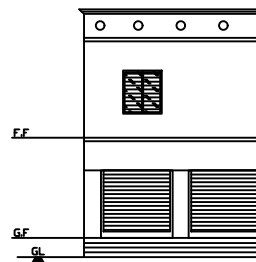


FRONT ELEVATION

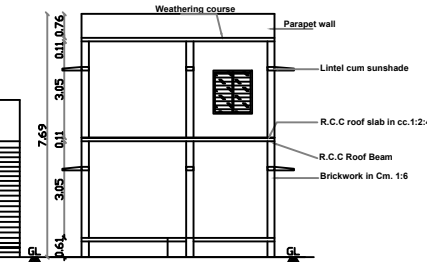


SECTION ON 'AB'

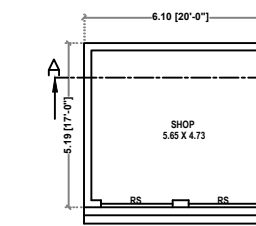


EXI.GROUND FLOOR

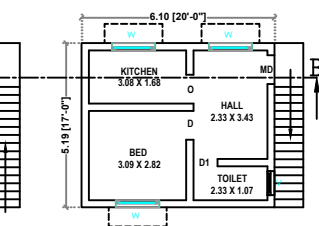


EXI.FIRST FLOOR

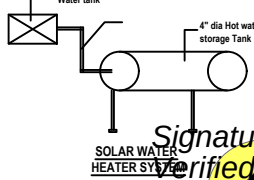


SOLAR WATER HEATER SYSTEM

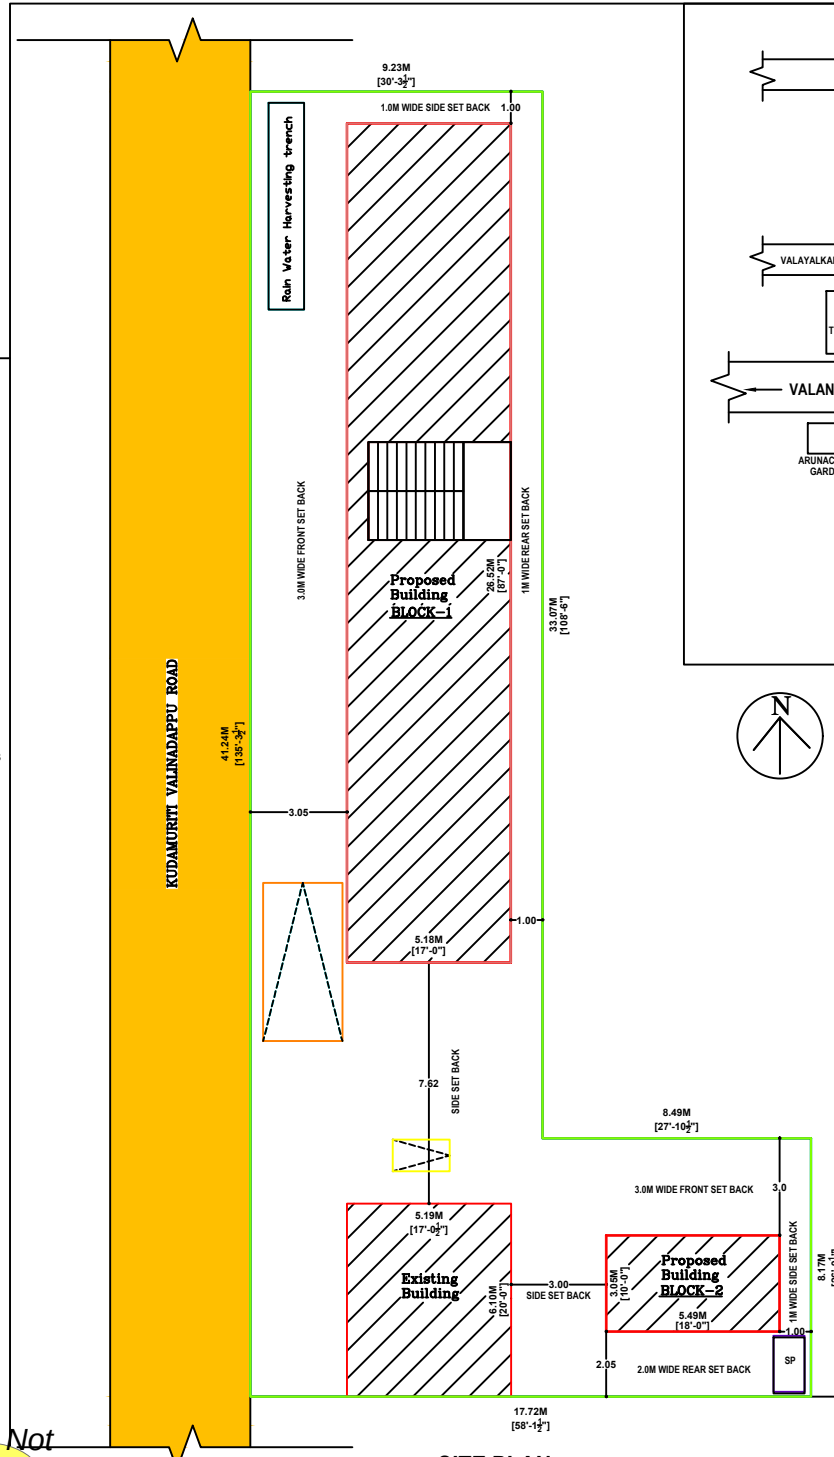


SITE PLAN
SCALE 1:100

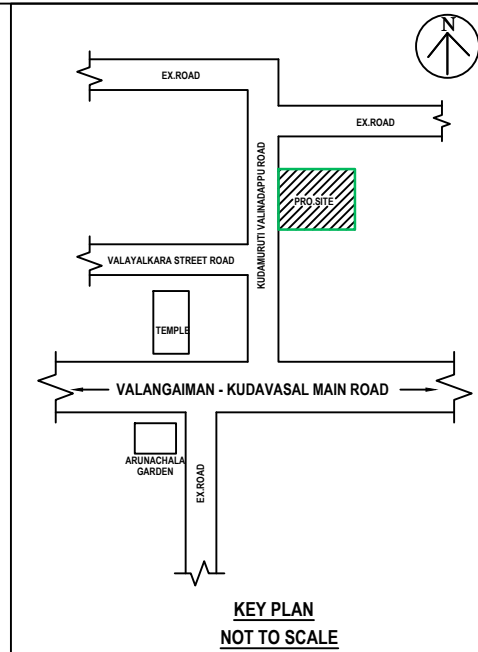


KEY PLAN
NOT TO SCALE

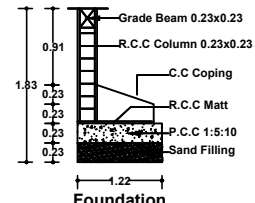


Foundation Details

 

Staircase Details

 

Solar water heater

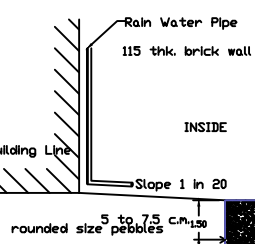

Perculation

JOINERIES DETAILS	IN R.MT
RS -ROLLING SHUTTER	2.27 X 2.13
MD -MAIN DOOR	1.07 X 2.13
D - DOOR	0.91 X 2.13
D1 - DOOR	0.76 X 2.13
W - WINDOW	1.30 X 1.35
W1 - WINDOW	1.52 X 1.37
V - VENTILATOR	0.91 X 0.61

AREA DETAILS:	IN Sq.M	IN Sq.Ft
AREA OF TOTAL SITE	450.00	4843.80
AREA OF EX.GROUND FLOOR	31.66	340.00
AREA OF EX.FIRST FLOOR	31.66	340.00
BLOCK-1		
AREA OF PRO.GROUND FLOOR	137.40	1479.00
BLOCK-2		
AREA OF PRO.GROUND FLOOR	16.72	180.00
TOTAL PRO.FLOOR AREA(BLK-1 +BLK-2)	154.12	1659.00
AREA OF OPEN SPACE	264.22	2844.80


COLOUR INDEX	
SITE SHOWN IN	
BUILDING SHOWN IN	
ROAD SHOWN IN	

APPLICANT



Mr.V.RAJA
S/O.VADIVEL

ENGINEER

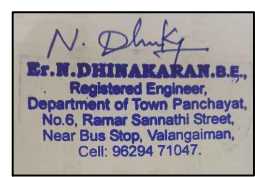

NOTES:-
1. ALL DIMENSIONS ARE IN METER.