

PP

APPROVAL RECORD

Planning Permission

Vilupuram

Vilupuram district, Tamil Nadu

APPROVAL TYPE

Building Plan

ISSUING AUTHORITY

DTCP







The approval as the planning authority issued it, reproduced in full behind this page.

An approval speaks to what was sanctioned, not to what was built. Completion is a separate record.


PLAN SHOWING THE PROPOSED CONSTRUCTION OF AC SHEET & RCC ROOF INDUSTRIAL BUILDING " M/S.VARATHARAJAN ENTERPRISES " IN S.F. NO. 15/4, 16/1A, AT SIRUKADAMBUR VILLAGE, GINGEE TOWN PANCHAYAT, GINGEE TALUK, VILLUPURAM DISTRICT.

APPLICANT NAME: Mr. V.RANGANATHAN


All Dimensions are in "M"
SCALE 1:100

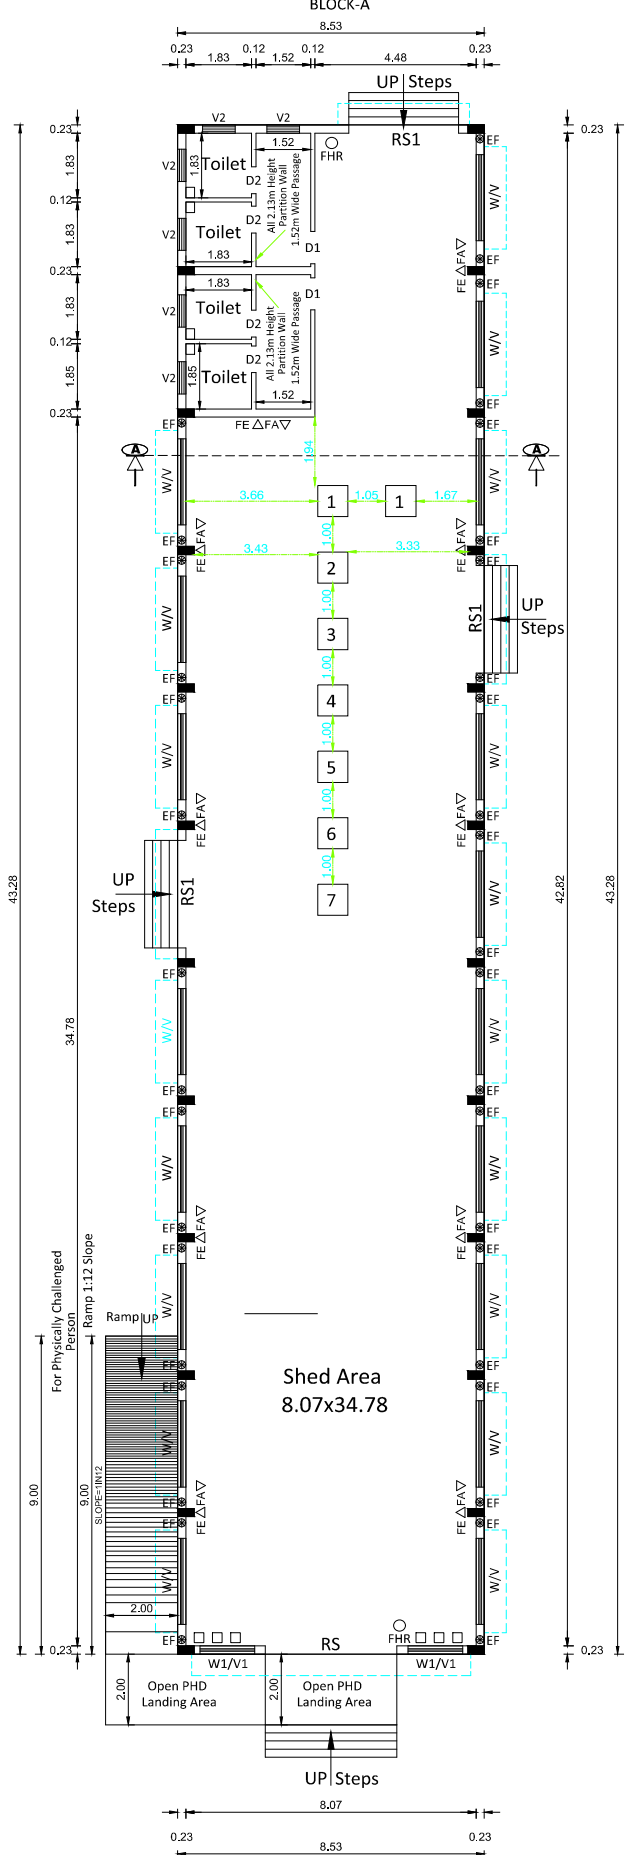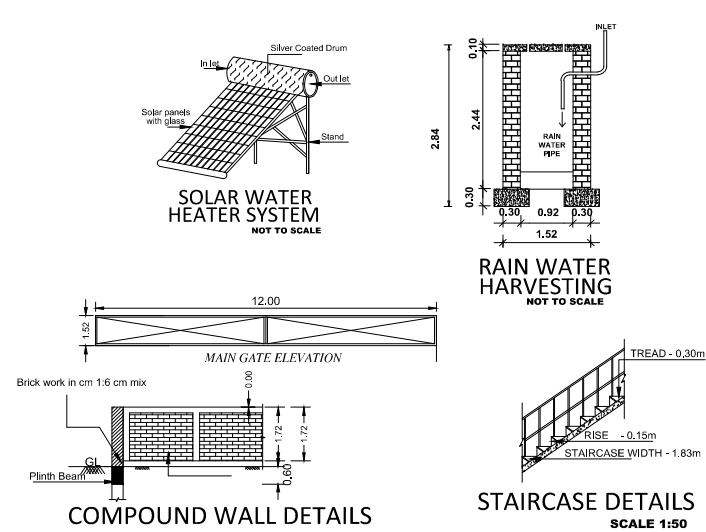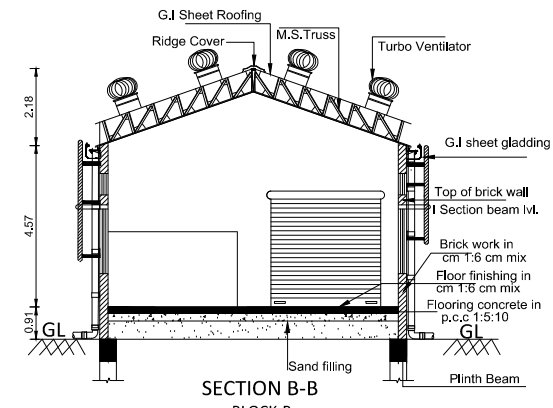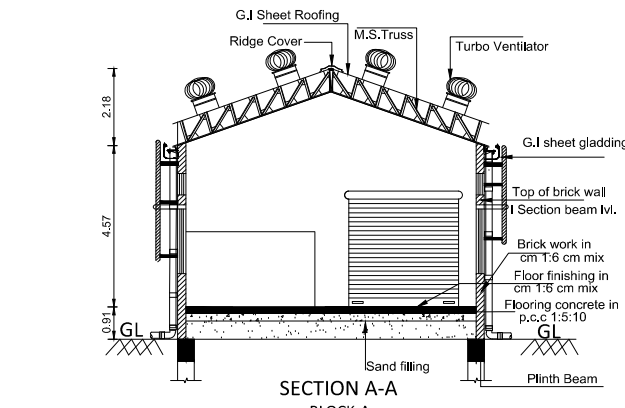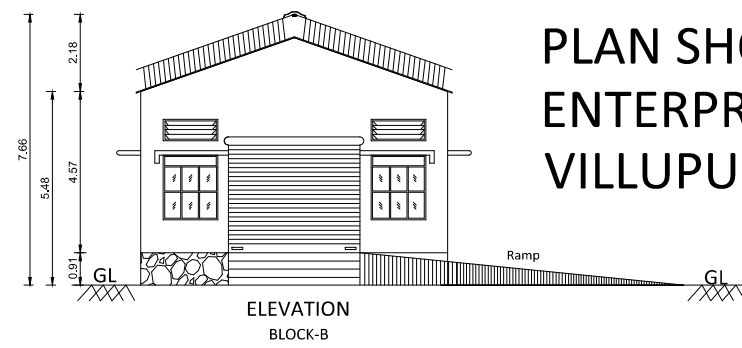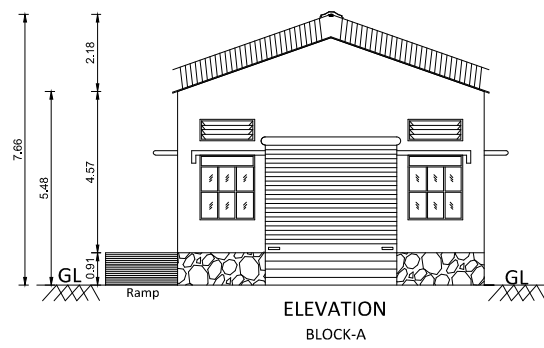


PRO. GROUND FLOOR PLAN
SHED - BLOCK-A

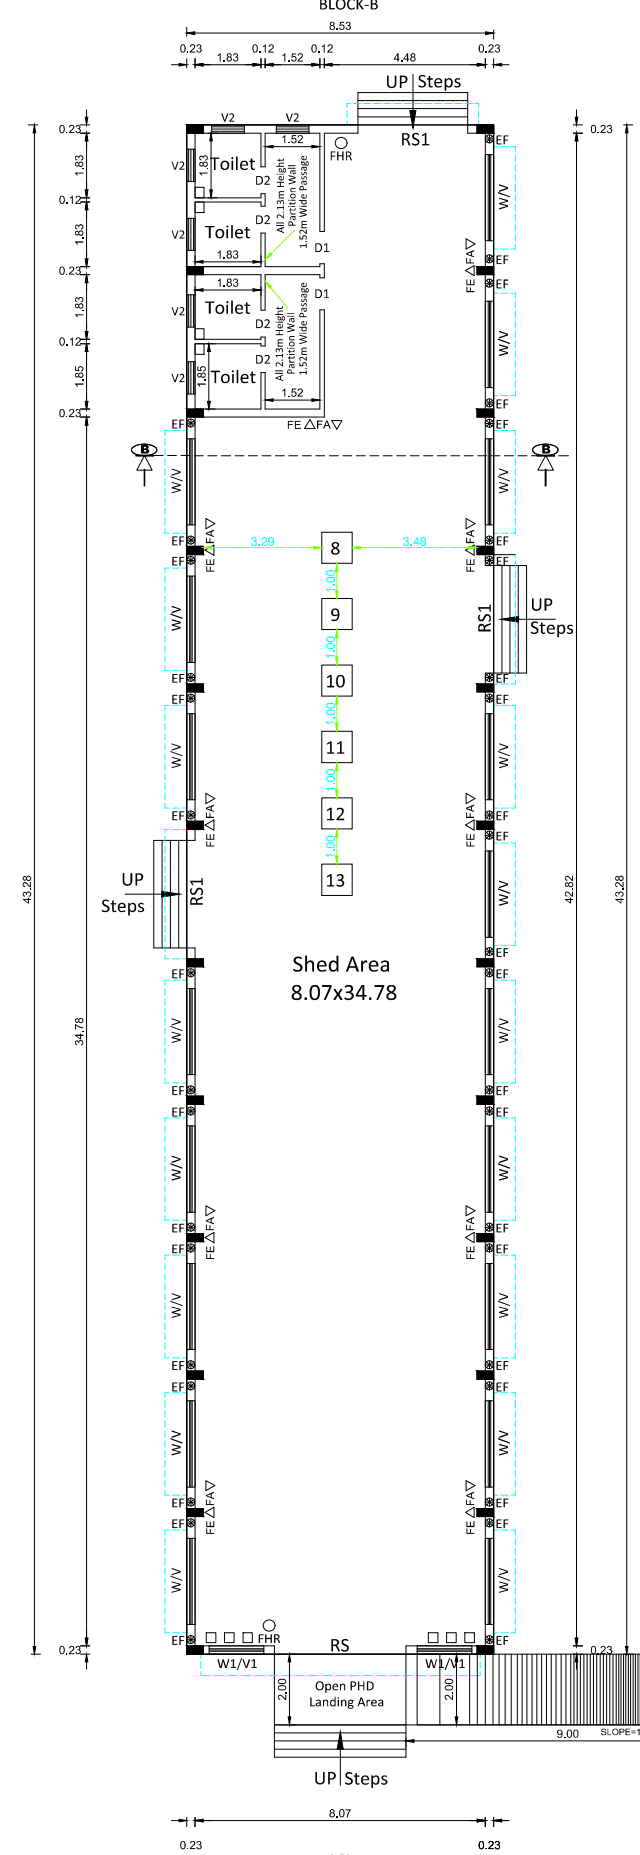



PRO. GROUND FLOOR PLAN
SHED - BLOCK-B

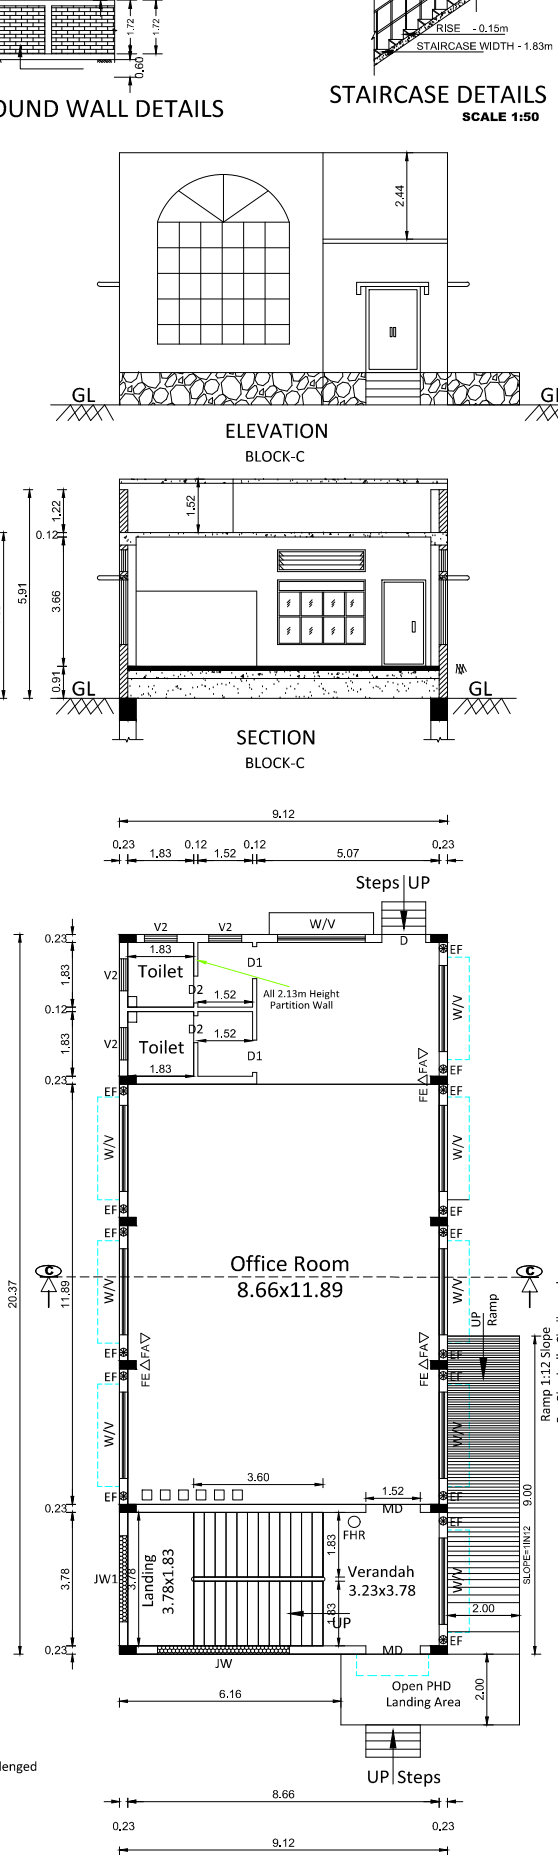


PRO. GROUND FLOOR PLAN
OFFICE BUILDING - BLOCK-C

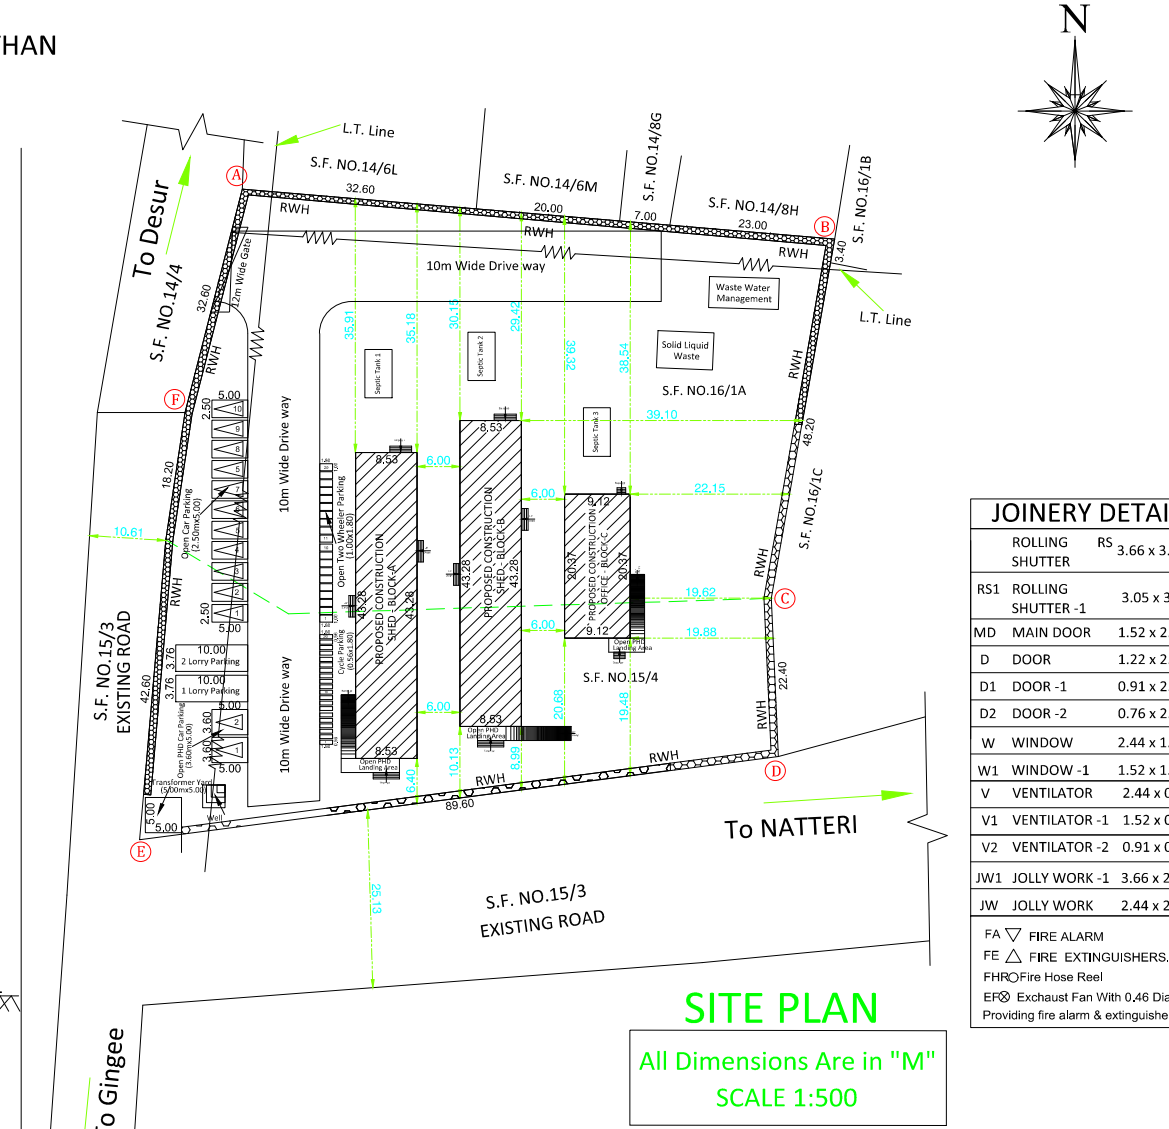

SITE PLAN
All Dimensions are in "M"
SCALE 1:500

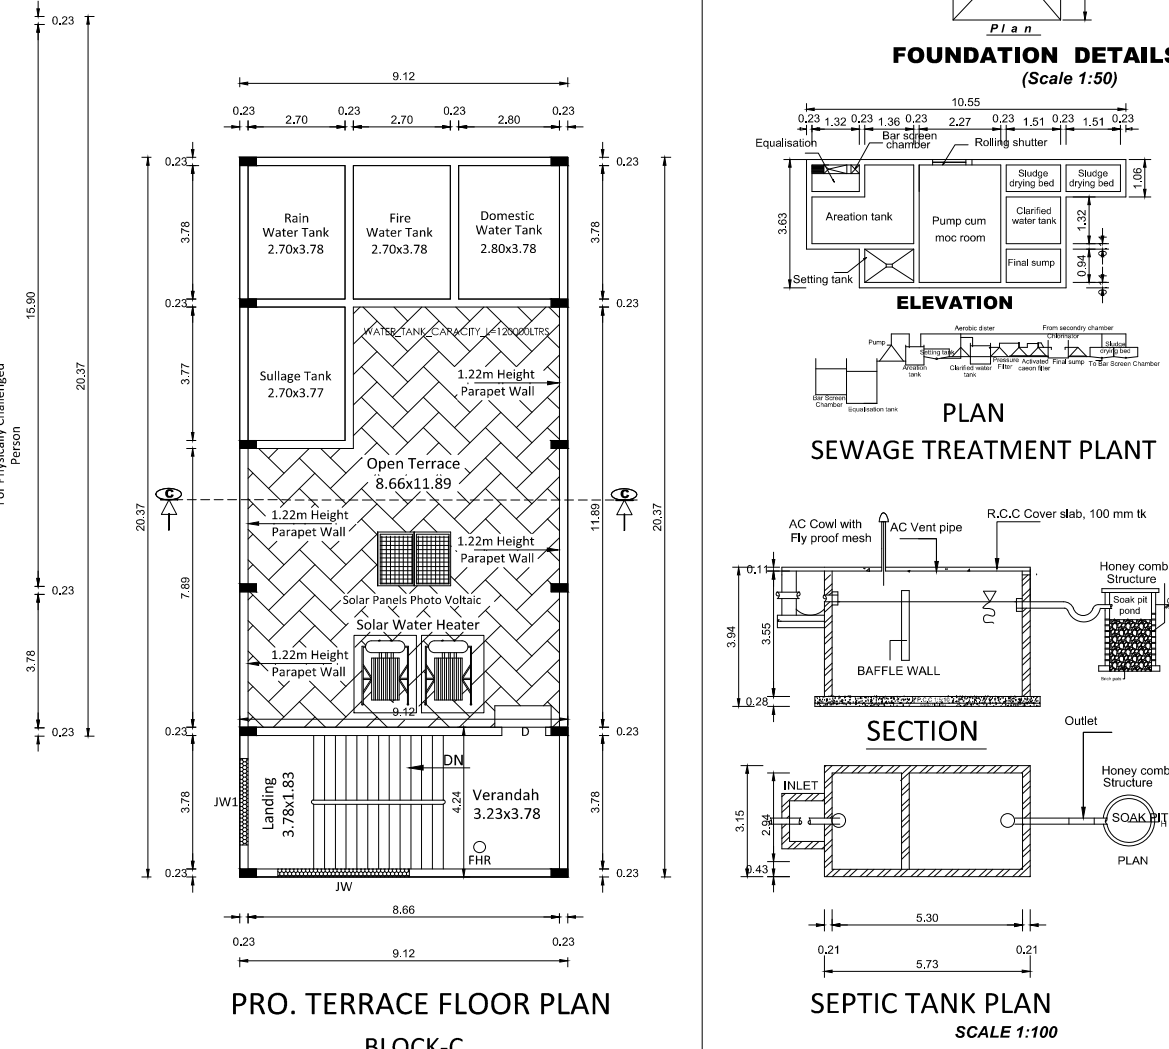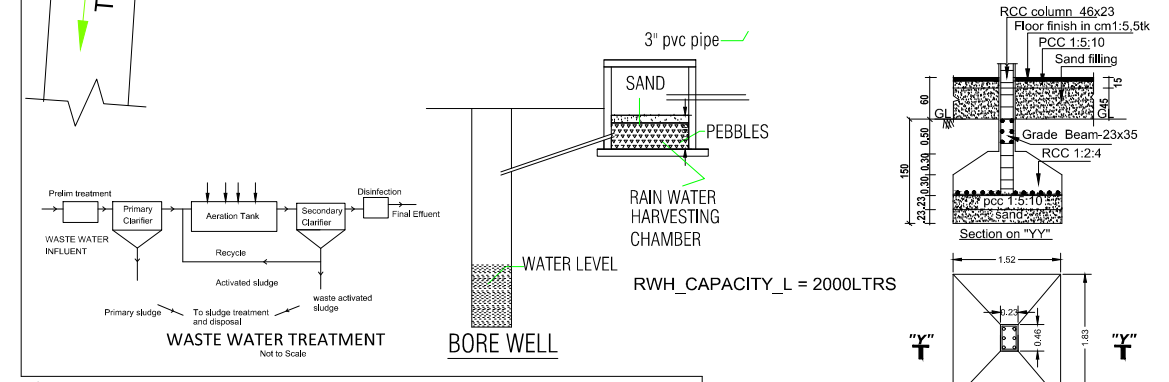

PRO. TERRACE FLOOR PLAN
BLOCK-C




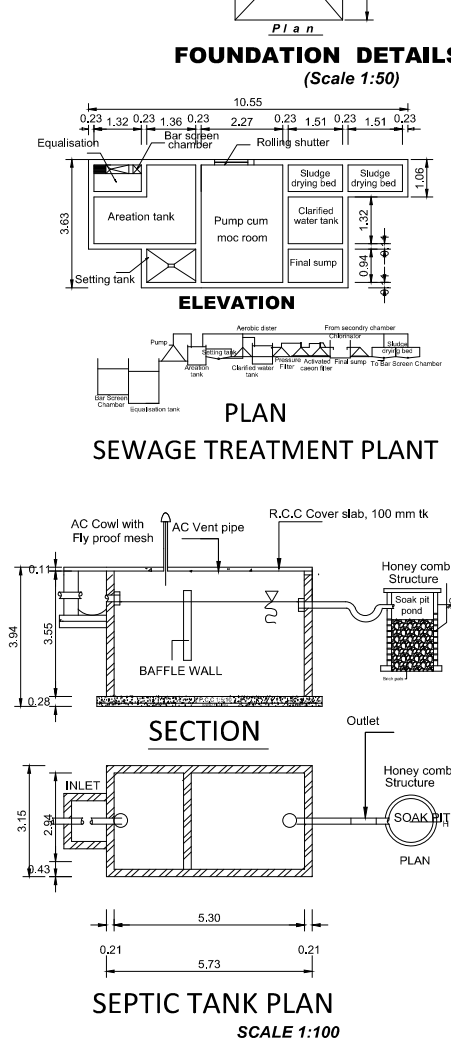


SEPTIC TANK PLAN
SCALE 1:100

Total Site Area (As Per Patta) = 7100.00 Sq.m			F.S.I. Area in Sq.m.	NON- F.S.I. Area in Sq.m.
Super Imposed Plot Area = 7088.33 Sq.m				
BLOCK-A	MAIN FACTORY SHED	Pro. Ground Floor Area	369.18	
BLOCK-B	MAIN FACTORY SHED	Pro.Ground Floor Area	369.18	
BLOCK-C	OFFICE BUILDING	Pro.Ground Floor Area Pro.Terrace Floor Area	185.77 -	38.67
Total Area			924.13	38.67

Plot Coverage = $\frac{924.13}{7088.33} \times 100 = 13.03\%$		
F.S.I = $\frac{924.13}{7088.33} = 0.130$		
SI.No	MACHINERY NAME	No's
1	Lathe machine	2
2	Drilling	1
3	Milling	1
4	Bench Grinding	1
5	Pipe Rolling	1
6	Sheet Rolling	1
7	Oil Polish Machine	1
8	Emery Polish Machine	1
9	Emery Polish Machine	2
10	Hydraulic Bending Machine	1
11	Dish Knuckling Machine	1
12	Sheet Shearing Machine	1
13	EOT 3T - Crane	1
Total		78.00 HP

COLOUR INDEX	
PRO CONSTRUCTION	
EXISTING ROAD	
SITE BOUNDARY	
DRIVE WAY	

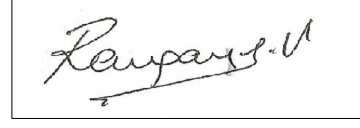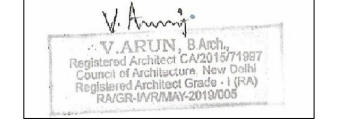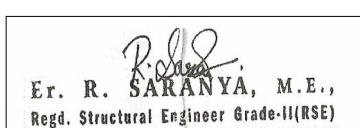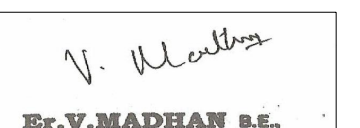 APPLICANT	 ARCHITECT
 E. R. SARANYA, M.E., Regd. Structural Engineer Grade-II (RSE), DTC Reg.No. RSE/BR.H/10/AUGUST-2022/017 26C, First Floor - Nadamalai Complex Thiruch Main Road, Opp To Bharat Petrol Bunk Villupuram - 605 602. Cell: 7708262761.	 E. V. MADHAN B.E., Registered Engineer RE/GR - 111/VR/000-2020 No.56E, Govt. Hospital (Opp.) Villupuram - 605 602. Cell: 9655053187
STRUCTURAL	ENGINEER

District Town And Country Planning Office
Villupuram District
Online Application No: SWP/BPA/0010994/2023
SITE APPROVAL:
Site Bounded By "A to F" and
Numbered as L.P/A.D.T.C.P(V.D) No: 163/2023
BUILDING APPROVAL:
B.P/A.D.T.C.P(V.D) No: 32/2023
INDUSTRIAL TECHNICAL APPROVAL Issued.

DRAUGHTSMAN GRADE - III
DISTRICT TOWN AND COUNTRY PLANNING OFFICE
VILLUPURAM DISTRICT
SUPERVISOR/DRAUGHTSMAN GRADE - II
DISTRICT TOWN AND COUNTRY PLANNING OFFICE
VILLUPURAM DISTRICT
OFFICE USE

Eight ways to know a piece of land before you pay for it.

This report covers one part of the picture. These cover the rest, drawn from the same government records, for any property in Tamil Nadu.

LandLens One

Ask anything about a property and get an answer grounded in live government records, with the sources shown.

[/landlens/one](#)



Verify My Land

Every record check run on one property and returned as a single report.

[/landlens/verify-my-land](#)



Legal Opinion

An advocate's written opinion on the title, built on the records we pull for it.

[/landlens](#)



One Map

Every layer on one map: the parcel, its boundary, zoning, water bodies and what sits around it.

[/landlens/one/map](#)



PriceMap

What land actually changed hands for around this plot, taken from the registered deeds.

[/landlens/pricemap](#)



Build Scope

What you are allowed to build here: floor space, height, coverage and setbacks.

[/landlens/build-scope](#)



Property Tracker

Watch a property and hear about it when something new is registered against it.

[/landlens/property-tracker](#)



Deal Room

Run the transaction in one place: documents, stamping, signatures and the parties.

[/landlens/deal-room](#)



Twenty-four checks you can run yourself, at no cost.

Records and verification

The registers themselves, read for you.

Encumbrance Certificate

Patta and Chitta

Field Measurement Sketch

EC Analyzer

Bank charge check

Court case search

Seller background check

Approval check by survey

Zoning and land use

What the plan says can happen on this land.

Land use zone finder

CMDA land use check

Coastal regulation zone

Master plan check

Water bodies finder

Airport height clearance

Value and duty

What it is worth and what it costs to register.

Guideline value by street

Guideline value by survey

Stamp duty and registration fees

Capital gains

Floor space index

Area unit converter

Registers and directories

Who holds it, and which office keeps the record.

Find your registering office

Temple property check

Waqf property check

RERA register



Every free tool
/tools



Services we run
for you
/services



The LandLens
suite
/landlens/one



Every claim in this document traces back to a government record.

Legal opinions, due diligence and title verification

Building plan, layout and sub-division approvals

Completion and occupancy certificates, regularisation

Escrow, negotiation and NRI property management

Land survey, soil testing, architecture and construction

Verified RealEstate
3/350/2 Mettukuppam,
OMR Thoraipakkam,
Chennai 600 097, India
hello@verified.realestate
+91 9996 12 9996

Prepared from the registers named on the page each finding sits on. Where a register could not be read, this document says so in its place rather than leaving the gap to be read as a clean result.

