

PLAN SHOWING THE PROPOSED CONSTRUCTION OF RCC ROOF AND GALVALUM SHEET ROOF RESIDENCE FOR JESUIT FATHERS AND TRAINEERS IN UPLIFTMENT AND EMPOWERMENT AT PALAVAI CENTRE IN CHENNAI PROVINCE CAMPUS IN S.F. NO. 27/5B, KAVARAI VILLAGE AND PANCHAYAT, GINGEE PANCHAYAT UNION, GINGEE TALUK, VILLUPURAM DISTRICT.

**APPLICANT NAME: THE TREASURER
THE CHENNGAI JESUIT SOCIETY**

**ALL DIMENSIONS ARE IN METER
SCALE 1:100**

PRO. G.FLOOR AREA = 1687.68 SQ.M

PRO.GROUND FLOOR PLAN

SCHEDULE OF JOINERY		
D1	DOOR	1.06X2.44
D2	DOOR	0.76X 2.14
D3	DOOR	1.21 X 2.14
W	WINDOW	1.81 X 1.37
V	VENTILATOR	1.81 X0.60
V1	VENTILATOR	0.60 X0.91
J	JALLI	1.81 X 1.81
W1	WINDOW	1.22 X 1.37
V2	VENTILATOR	1.22 X 0.60

FA ▽ FIRE ALARM

FE △ FIRE EXTINGUISHERS.

FHRO Fire Hose Reel

EF ⊗ Exhaust Fan With 0.46 Dia

TREASURER
THE CHENNGAI JESUIT SOCIETY
Loyola Educational Institutions
Kavaraipalayam
Villupuram-605 408
Kancheepuram District

APPLICANT

SAMSON S. DEVADASON,
B.E., M.E., M.A.S.C.E.,
REGISTERED ENGINEER (128032/0)
CHARTERED ENGINEER & SURVEYOR
CHENNAI CORPORATION REGISTRATION NO. 128032/0
No. 12/29, 2nd Street, Salt Colony, Egmore,
Chennai-600 008 Ph: 044-28194105

ARCHITECT

SBENEZAR DEVADASON
B.E.M.S. (Struct), M.E.A.S.C.E.,
CHARTERED ENGINEER (128032/0)
LICENCED SURVEYOR & STRUCT. ENGINEER
CHENNAI CORPORATION REGISTRATION NO. 128032/0
No. 12/29, 2nd Street, Salt Colony, Egmore,
Chennai-600 008 Ph: 044-28194105

STRUCTURAL ENGINEER

E. P. VINOTH, B.E.,
REG. NO. 128032/0
CHARTERED ENGINEER & SURVEYOR
CHENNAI CORPORATION REGISTRATION NO. 128032/0
No. 12/29, 2nd Street, Salt Colony, Egmore,
Chennai-600 008 Ph: 044-28194105

REGISTERED ENGINEER


District Town And Country Planning Office
Villupuram District
Online Application No: SWP/BPA/0012263/2023

BUILDING APPROVAL:
B.P.A.D.T.C.P.V.D No: 40/2023
BUILDING TECHNICAL APPROVAL Issued.

DRAUGHTSMAN GRADE - III
DISTRICT TOWN AND COUNTRY PLANNING OFFICE
VILLUPURAM DISTRICT

SUPERVISOR/DRAUGHTSMAN GRADE - II
DISTRICT TOWN AND COUNTRY PLANNING OFFICE
VILLUPURAM DISTRICT

OFFICE WORK

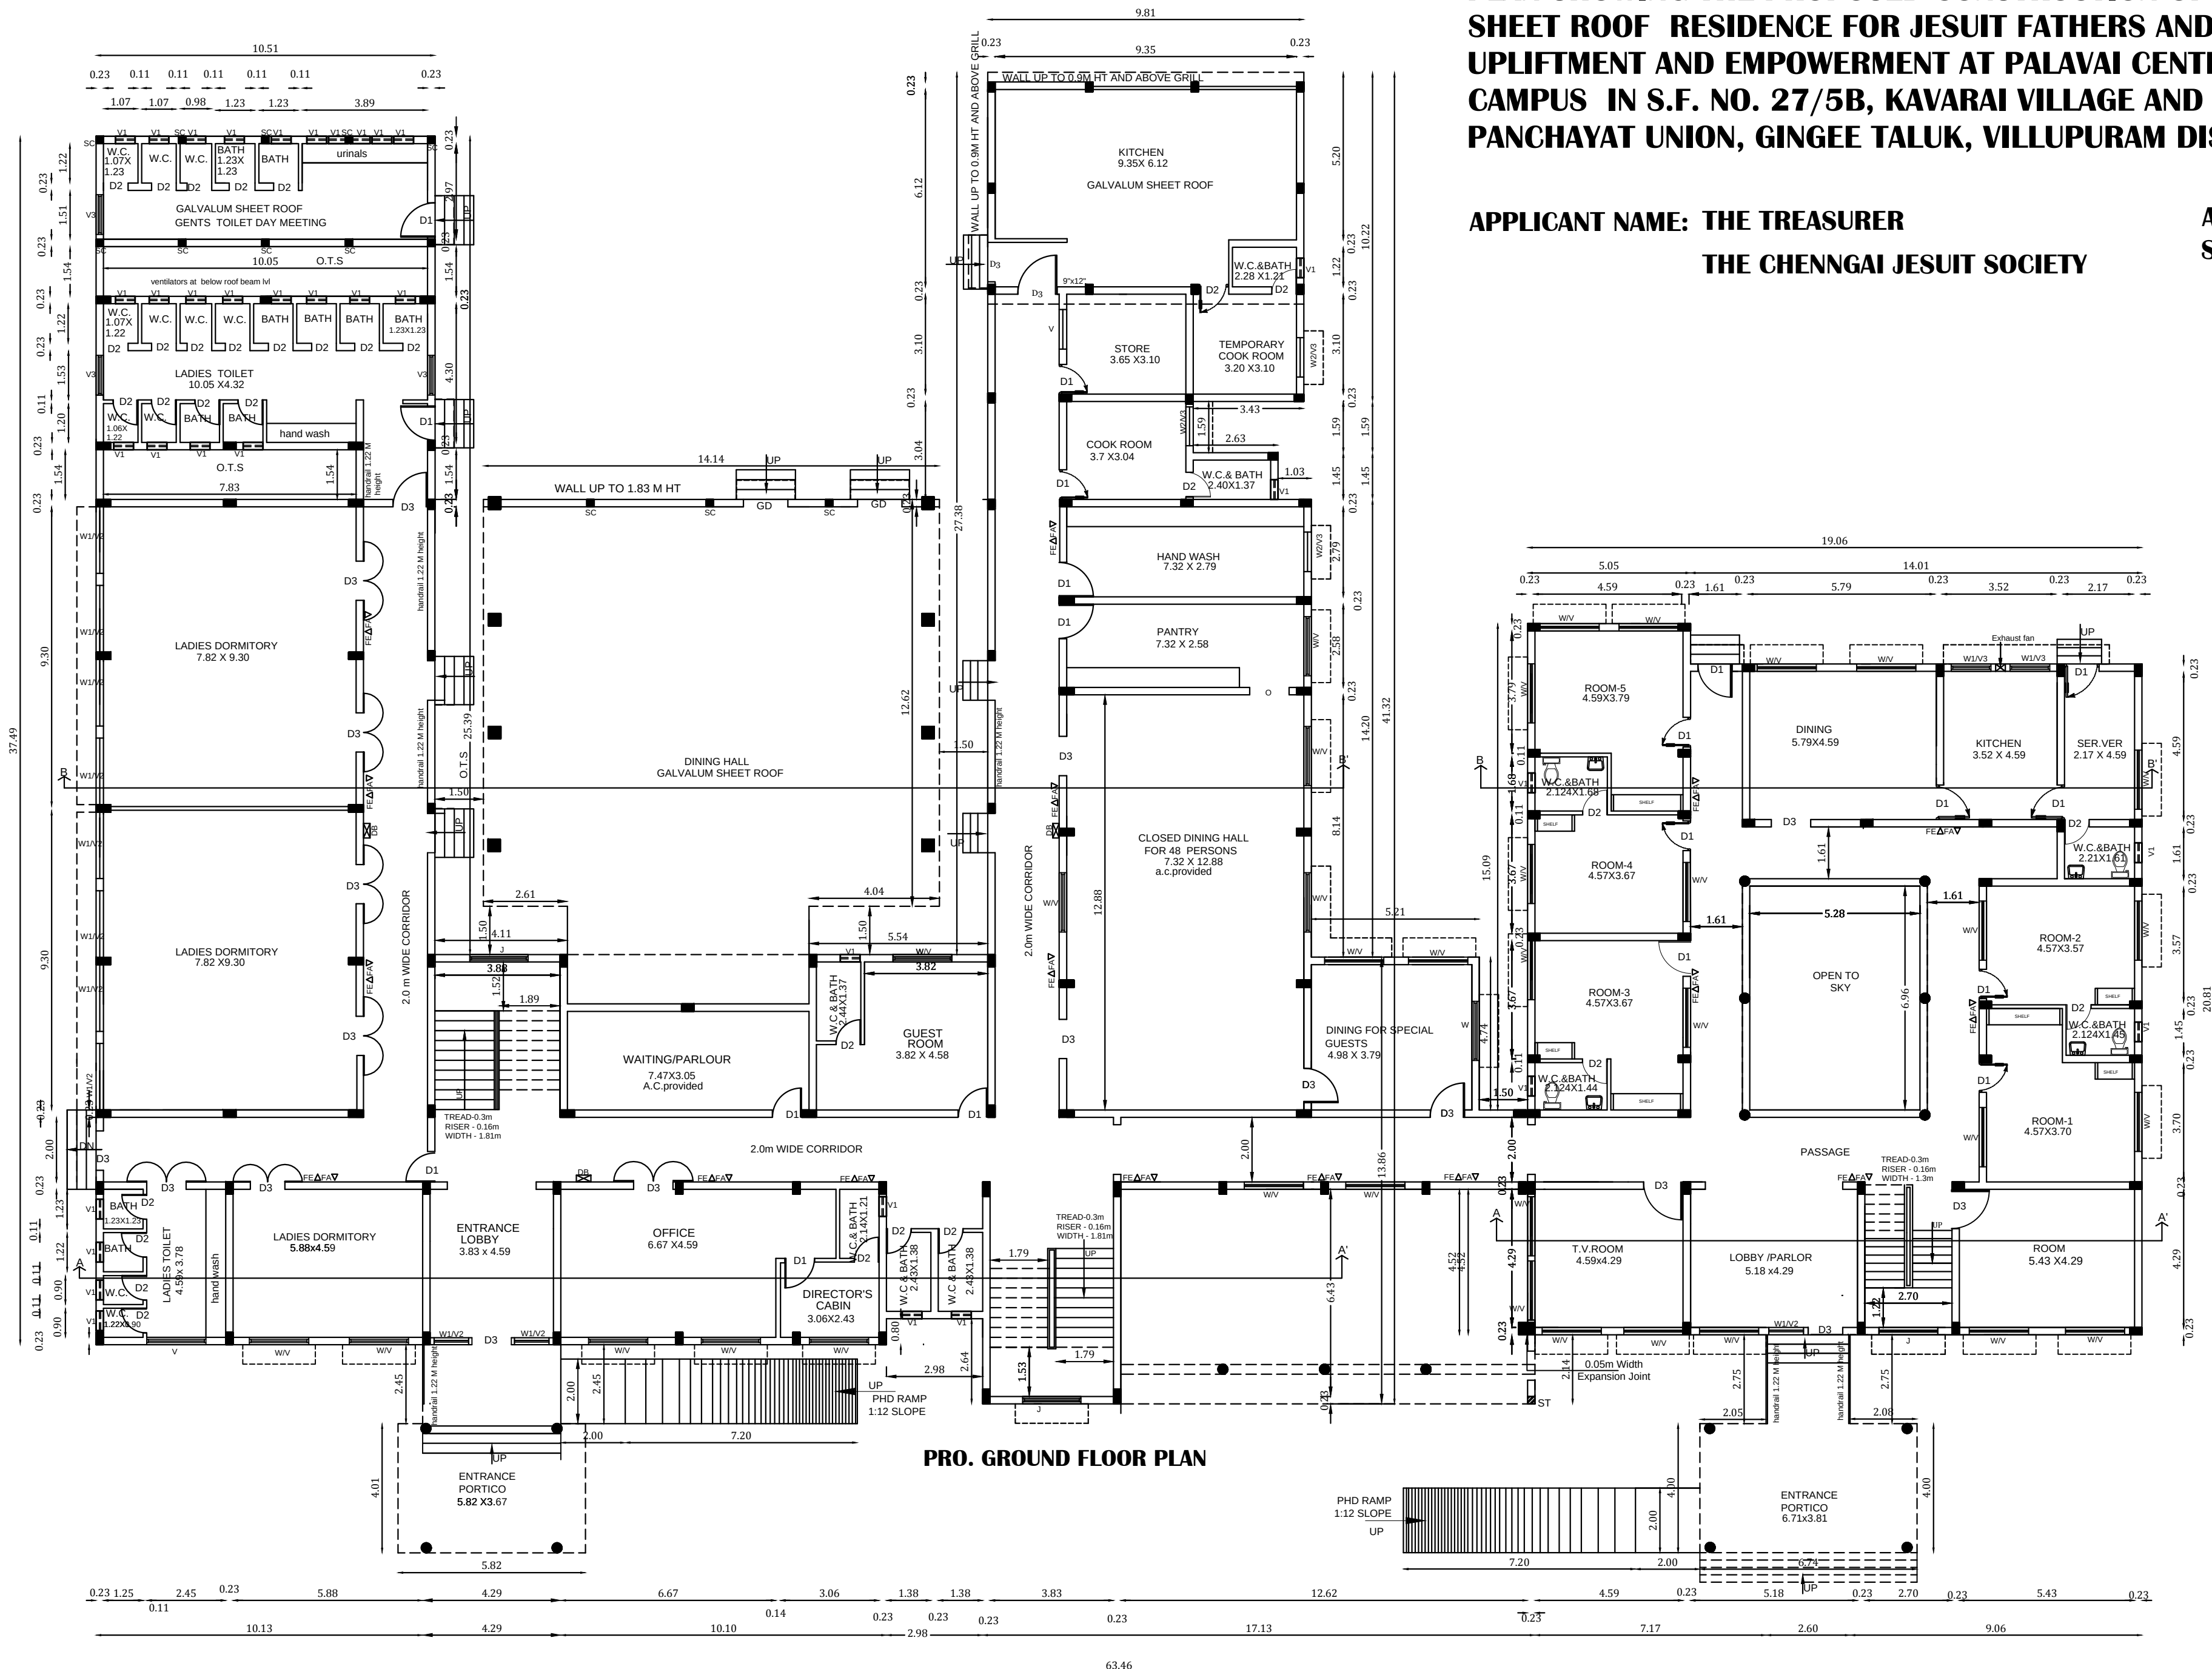

PLAN SHOWING THE PROPOSED CONSTRUCTION OF RCC ROOF AND GALVALUM SHEET ROOF RESIDENCE FOR JESUIT FATHERS AND TRAINEERS IN UPLIFTMENT AND EMPOWERMENT AT PALAVAI CENTRE IN CHENNAI PROVINCE CAMPUS IN S.F. NO. 27/5B, KAVARAI VILLAGE AND PANCHAYAT, GINGEE PANCHAYAT UNION, GINGEE TALUK, VILLUPURAM DISTRICT.

APPLICANT NAME: THE TREASURER
THE CHENNGAI JESUIT SOCIETY

ALL DIMENSIONS ARE IN METER
SCALE 1:100

PRO. FIRST FLOOR AREA = 574.20 SQ.M

PRO.FIRST FLOOR PLAN

SCHEDULE OF JOINERY		
D1	DOOR	1.06X2.44
D2	DOOR	0.76X 2.14
D3	DOOR	1.21 X 2.14
W	WINDOW	1.81 X 1.37
V	VENTILATOR	1.81 X0.60
V1	VENTILATOR	0.60 X0.91
J	JALLI	1.81 X 1.81
W1	WINDOW	1.22 X 1.37
V2	VENTILATOR	1.22 X 0.60

FA ▽ FIRE ALARM
FE △ FIRE EXTINGUISHERS.
FHRO Fire Hose Reel
EF ⊗ Exhaust Fan With 0.46 Dia



TREASURER
THE CHENNGAI JESUIT SOCIETY
Loyola Educational Institutions
Kavaraipalayam
Villupuram-605 408
Kancheepuram District

APPLICANT

[Signature]

SAMSON S. DEVADASON,
B.Arch, M.Tech, M.A., A.A.
Register No. RA/AR/01/19/10788
No. 12/29, 2nd Street, Salt Colony, Egmore,
Chennai-600 006
Phone: 2818 3840 / 6810 4557

ARCHITECT

[Signature]

S.BENEZAR DEVAIDASON
B.E.M.S. (Struct), M.I.E.S.C.E.
CHARTERED ENGINEER (128032/0)
LICENCED SURVEYOR & STRUCT ENGRGR
CHENNAI CORPORATION-KE 1011018/RSCE 198727019
No. 12/29, 2nd Street Salt Colony, Egmore,
Chennai-600 006 Ph: 044-28194105

STRUCTURAL ENGINEER

[Signature]

E. P. VINOTH, B.E.,
Regd. Engg. (Struct), M.I.E.S.C.E.
DCC Reg No. RE/RS/J/V/A/PHB-3019/037
Madrupal Reg.No.044/LS/03/04/04011
No. 15, Rajagopal Nagar, Kancheepuram,
Villupuram - 605 002. Ph: 750 24 28 325.

REGISTERED ENGINEER

District Town And Country Planning Office
Villupuram District
Online Application No: SWP/BPA/0012263/2023

BUILDING APPROVAL:
S.P.A.D.T.C.P.V.D No: 40/2023
BUILDING TECHNICAL APPROVAL Issued.


[Signature]

DRAUGHTSMAN GRADE - III
DISTRICT TOWN AND COUNTRY PLANNING OFFICE
VILLUPURAM DISTRICT

[Signature]

SUPERVISOR/DRAUGHTSMAN GRADE - II
DISTRICT TOWN AND COUNTRY PLANNING OFFICE
VILLUPURAM DISTRICT


OFFICE WORK

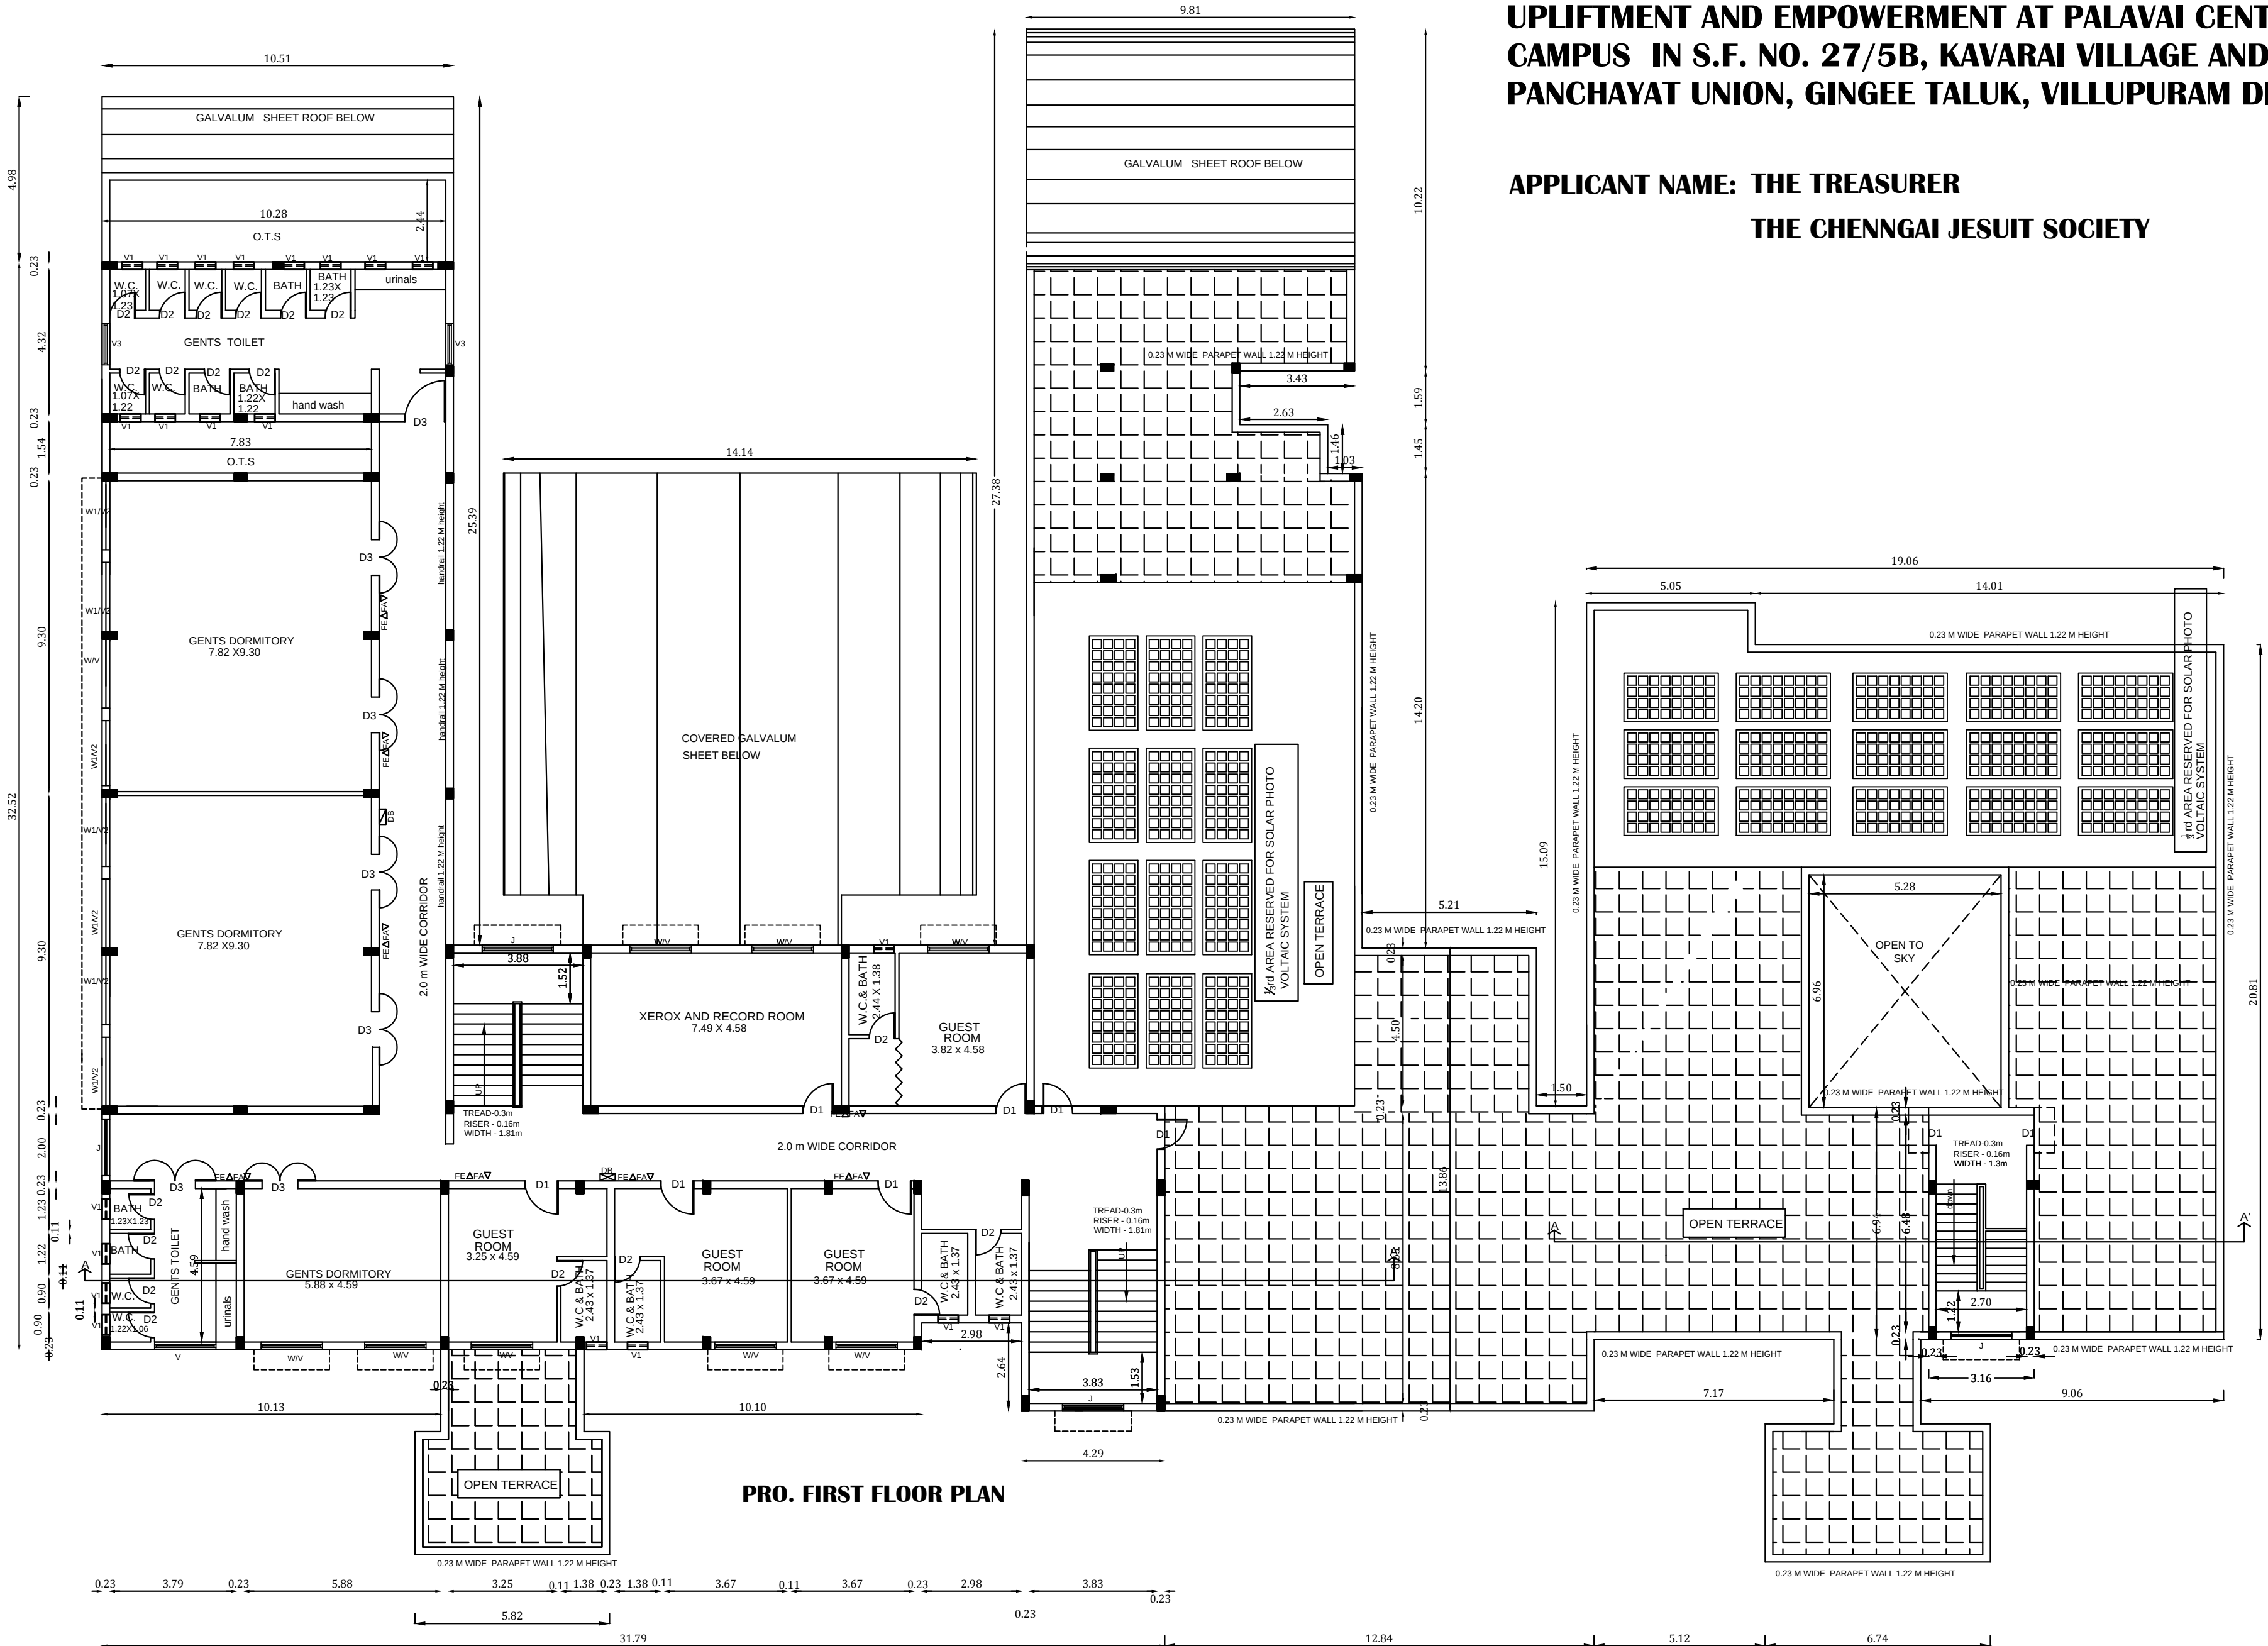

PLAN SHOWING THE PROPOSED CONSTRUCTION OF RCC ROOF AND GALVALUM SHEET ROOF RESIDENCE FOR JESUIT FATHERS AND TRAINEERS IN UPLIFTMENT AND EMPOWERMENT AT PALAVAI CENTRE IN CHENNAI PROVINCE CAMPUS IN S.F. NO. 27/5B, KAVARAI VILLAGE AND PANCHAYAT, GINGEE PANCHAYAT UNION, GINGEE TALUK, VILLUPURAM DISTRICT.

APPLICANT NAME: THE TREASURER
THE CHENNGAI JESUIT SOCIETY

ALL DIMENSIONS ARE IN METER
SCALE 1:100

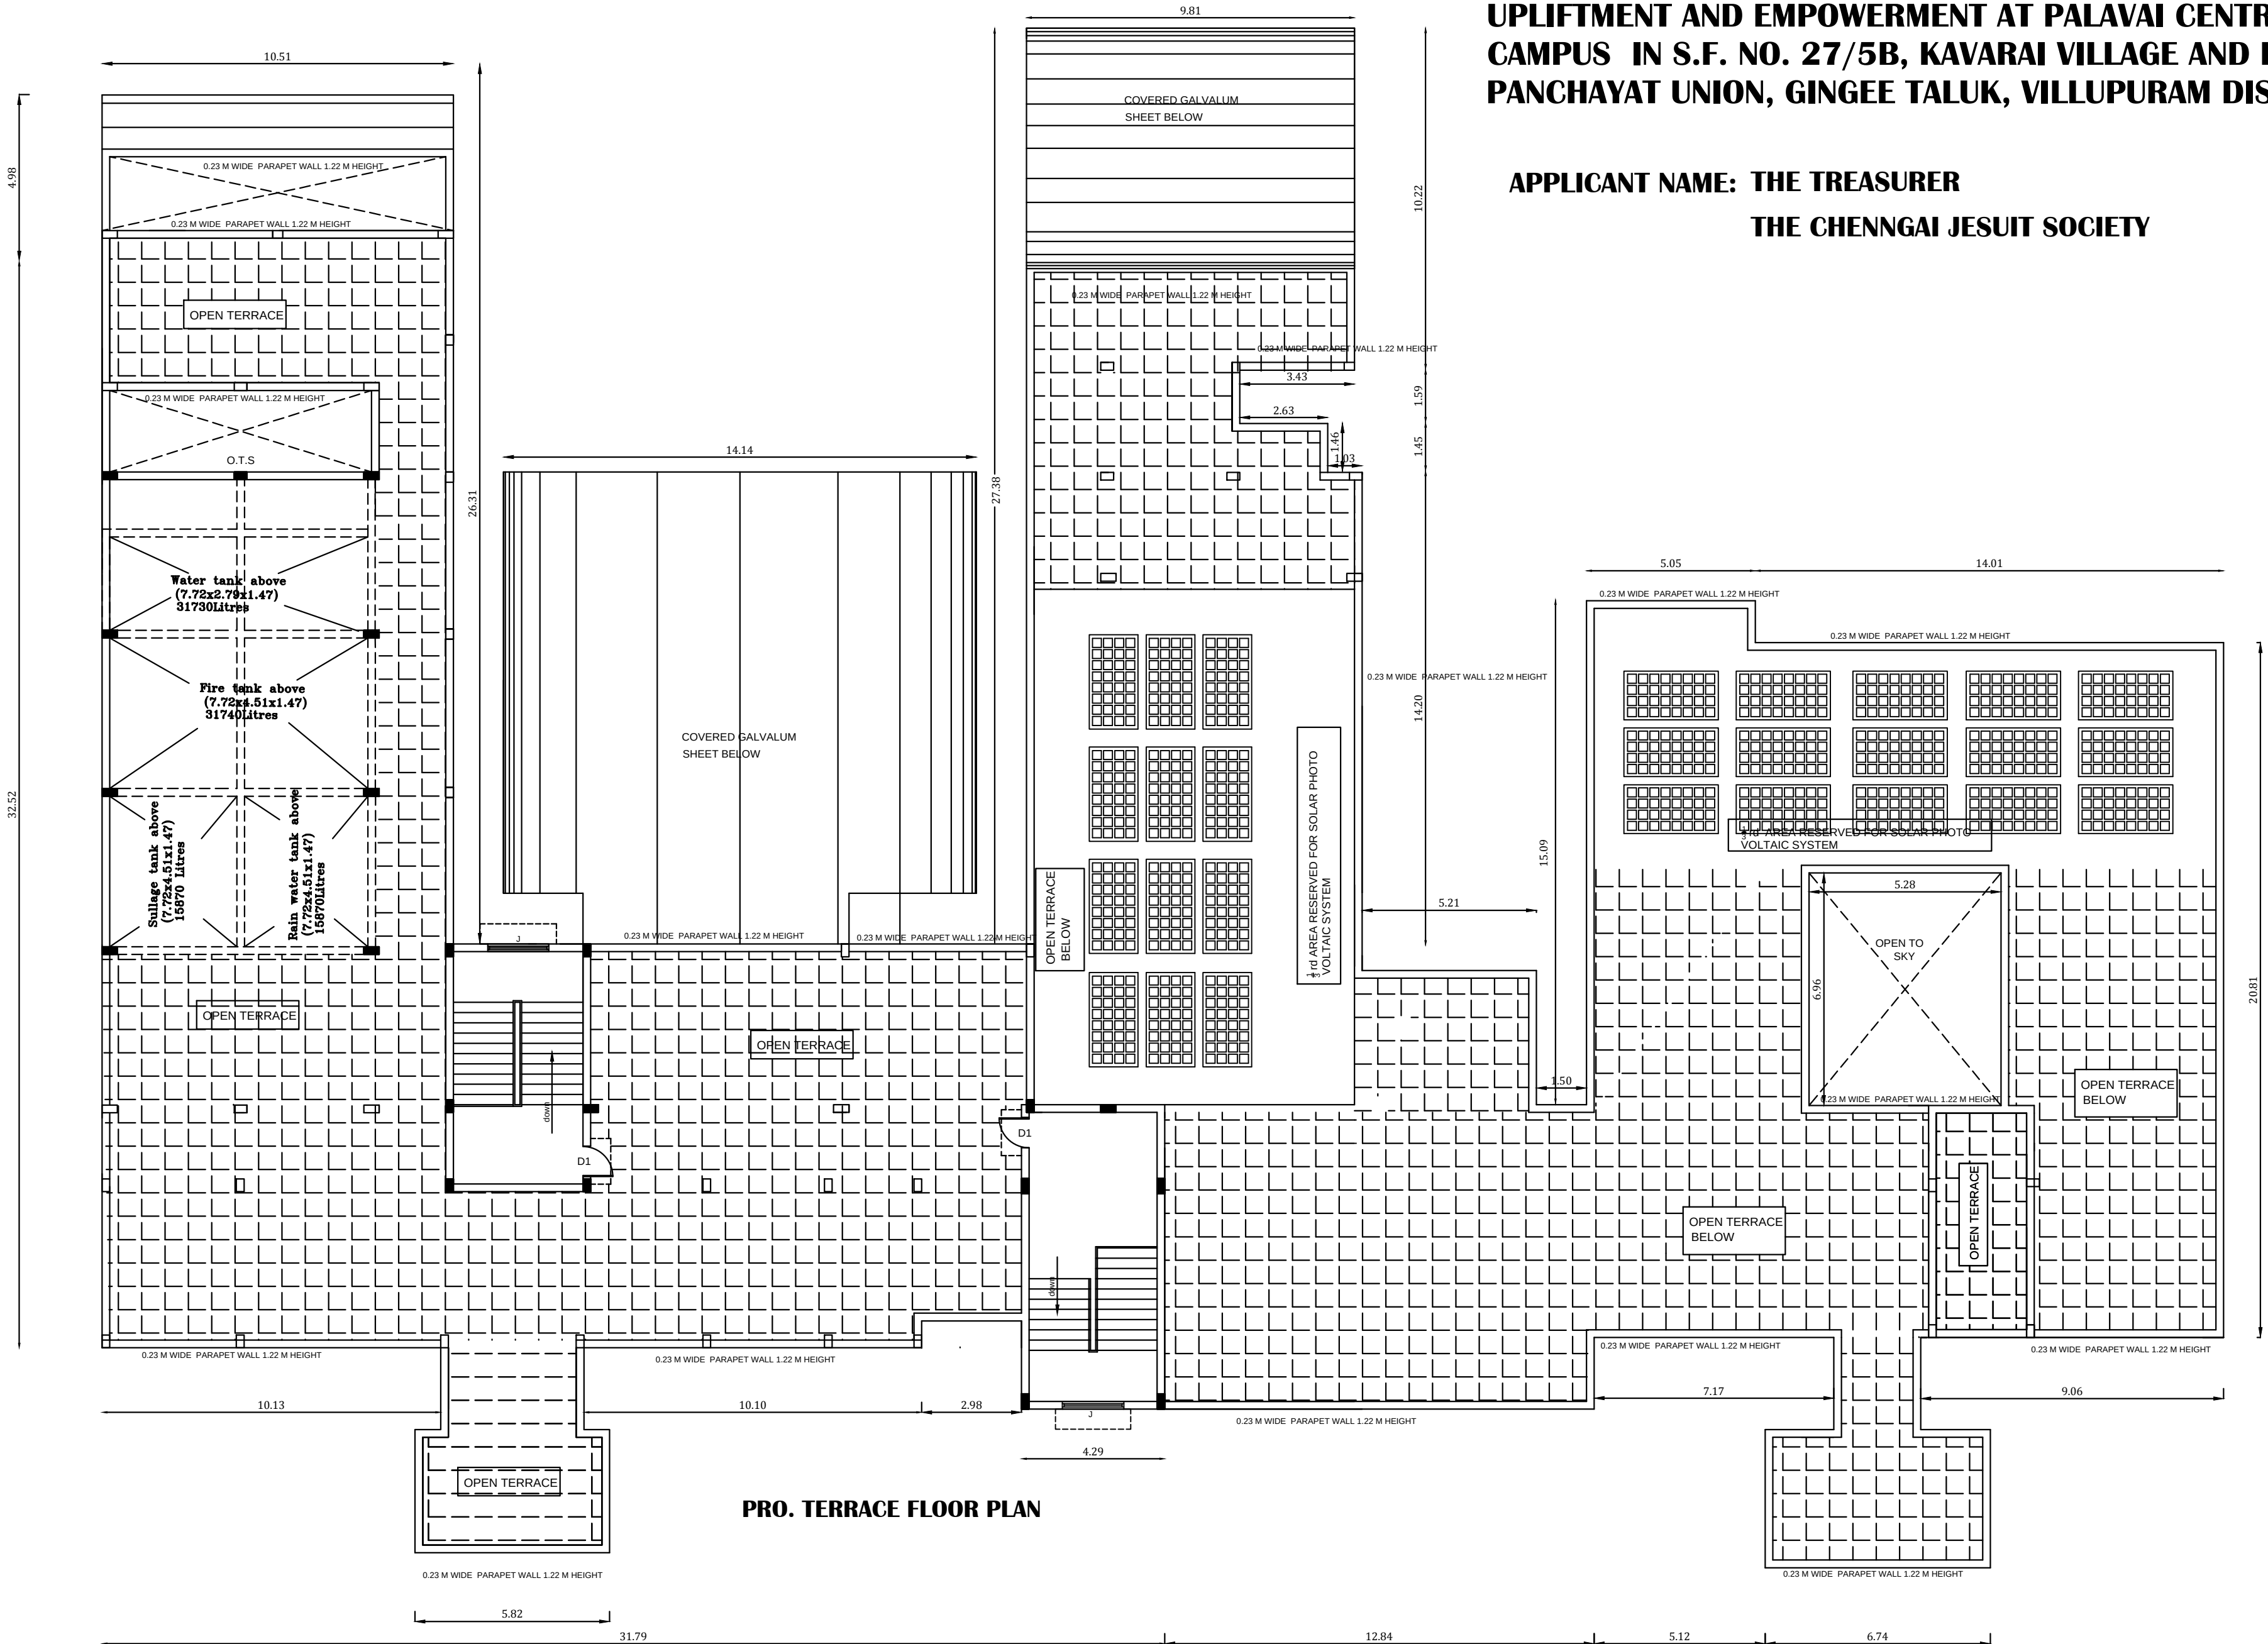

PRO. TERRACE FLOOR PLAN

PRO.TERRACE FLOOR AREA

PRO.TERRACE FLOOR PLAN

SCHEDULE OF JOINERY		
D1	DOOR	1.06X2.44
D2	DOOR	0.76X 2.14
D3	DOOR	1.21 X 2.14
W	WINDOW	1.81 X 1.37
V	VENTILATOR	1.81 X0.60
V1	VENTILATOR	0.60 X0.91
J	JALLI	1.81 X 1.81
W1	WINDOW	1.22 X 1.37
V2	VENTILATOR	1.22 X 0.60

FA ▽ FIRE ALARM
FE △ FIRE EXTINGUISHERS.
FHR○Fire Hose Reel
EF⊗Exhaust Fan With 0.46 Dia

TREASURER
THE CHENNGAI JESUIT SOCIETY
Loyola Educational Institutions
Kavaraipalayam
Villupuram-600 408
Kancheepuram District

APPLICANT

SAMSON S. DEVAIDASON,
B.Arch, M.Arch, A.Arch.
Register No. RA/GR/21/19/10788
No. 12/29, 2nd Street, Salt Colony, Egmore,
Chennai-600 008
Phone: 2818 3840 / 2818 4551

ARCHITECT

BENEZAR DEVAIDASON
B.E.M.S. (Struct), M.I.E.A.S.C.E.
CHARTERED ENGINEER (128032/0)
LICENCED SURVEYOR & STRUCT. ENGINEER
CHENNAI CORPORATION-4E/10112/19/85/195727/19
No. 12/29, 2nd Street, Salt Colony, Egmore,
Chennai-600 008 Ph: 044-28194105

STRUCTURAL ENGINEER

P. VINOTH, B.E.,
Regd. Engg. (Struct), M.I.E.A.S.C.E.
DCE Reg.No. RE/GR/1/VI/AP08-1019/1017
Madrupal Reg.No.044/15/1019/10411
No. 15, Rajagopal Nagar, Andhampalayam,
Villupuram - 605 022. Ph: 755 24 28 325.

REGISTERED ENGINEER

District Town And Country Planning Office
Villupuram District
Online Application No: SWP/BPA/0012263/2023
BUILDING APPROVAL:
S.P.A.D.T.C.P.V.D No: 40/2023
BUILDING TECHNICAL APPROVAL Issued.

DRAUGHTSMAN GRADE - III
DISTRICT TOWN AND COUNTRY PLANNING OFFICE
VILLUPURAM DISTRICT


SUPERVISOR/DRAUGHTSMAN GRADE - II
DISTRICT TOWN AND COUNTRY PLANNING OFFICE
VILLUPURAM DISTRICT

OFFICE WORK


PLAN SHOWING THE PROPOSED CONSTRUCTION OF RCC ROOF AND GALVALUM SHEET ROOF RESIDENCE FOR JESUIT FATHERS AND TRAINEERS IN UPLIFTMENT AND EMPOWERMENT AT PALAVAI CENTRE IN CHENNAI PROVINCE CAMPUS IN S.F. NO. 27/5B, KAVARAI VILLAGE AND PANCHAYAT, GINGEE PANCHAYAT UNION, GINGEE TALUK, VILLUPURAM DISTRICT.

**APPLICANT NAME: THE TREASURER
THE CHENNGAI JESUIT SOCIETY**


**ALL DIMENSIONS ARE IN METER
SCALE 1:100**

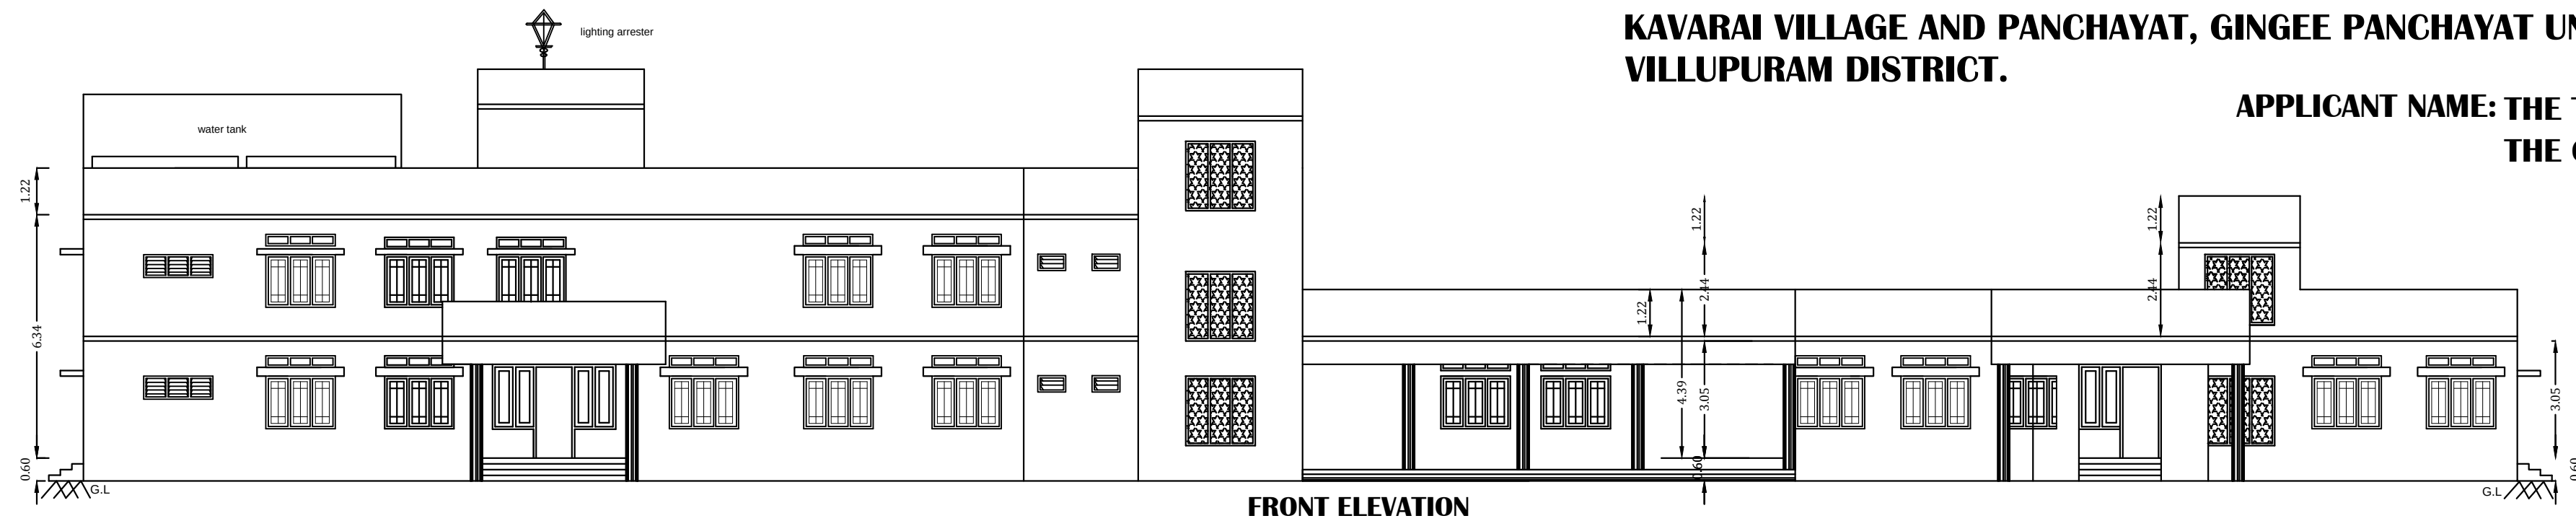


FRONT ELEVATION

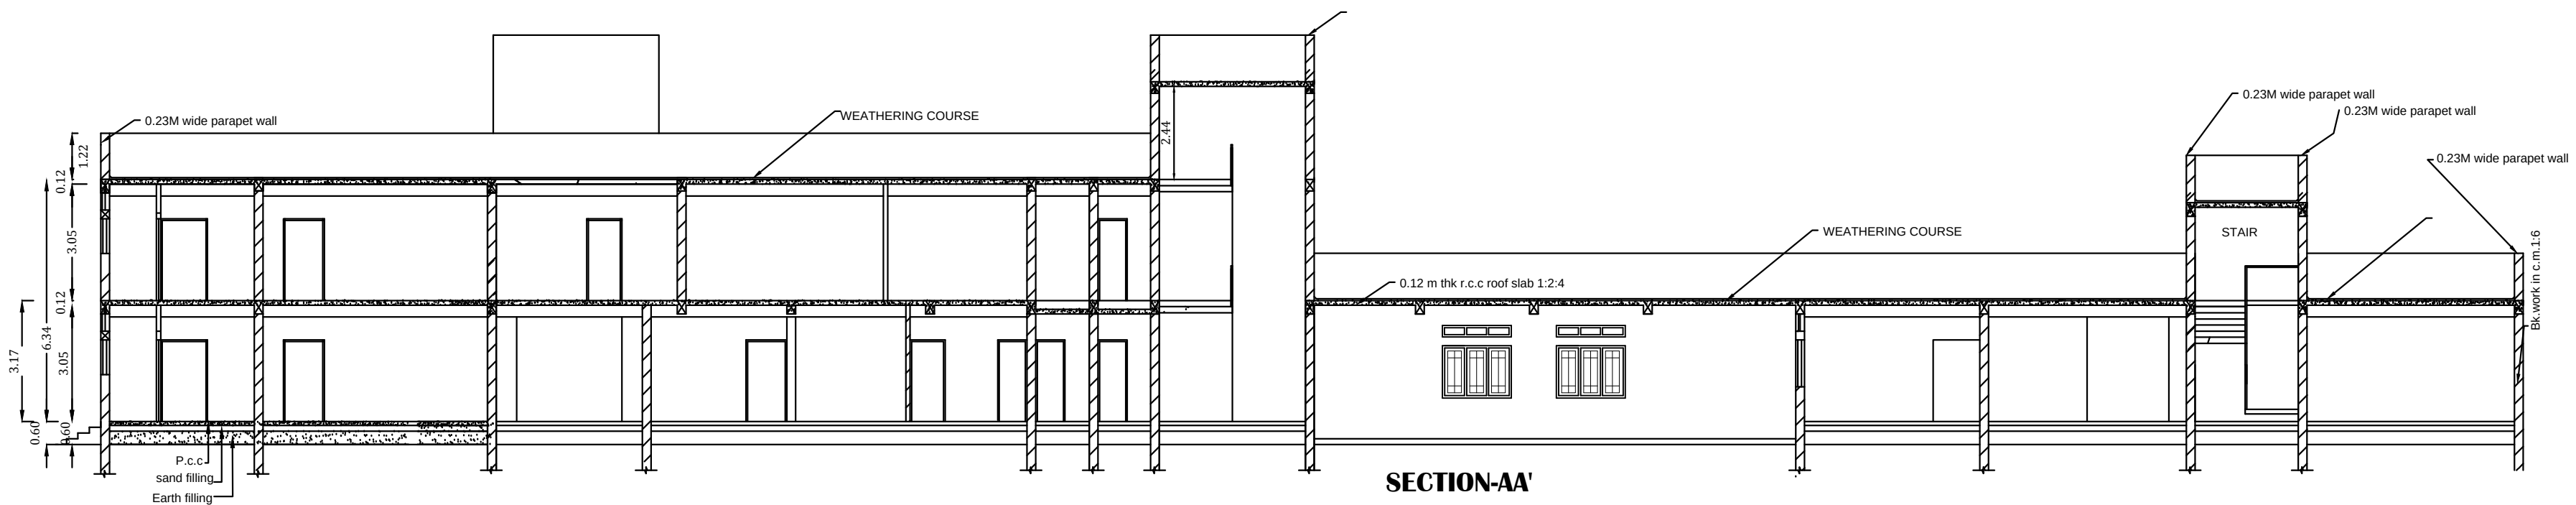

SECTION-AA'

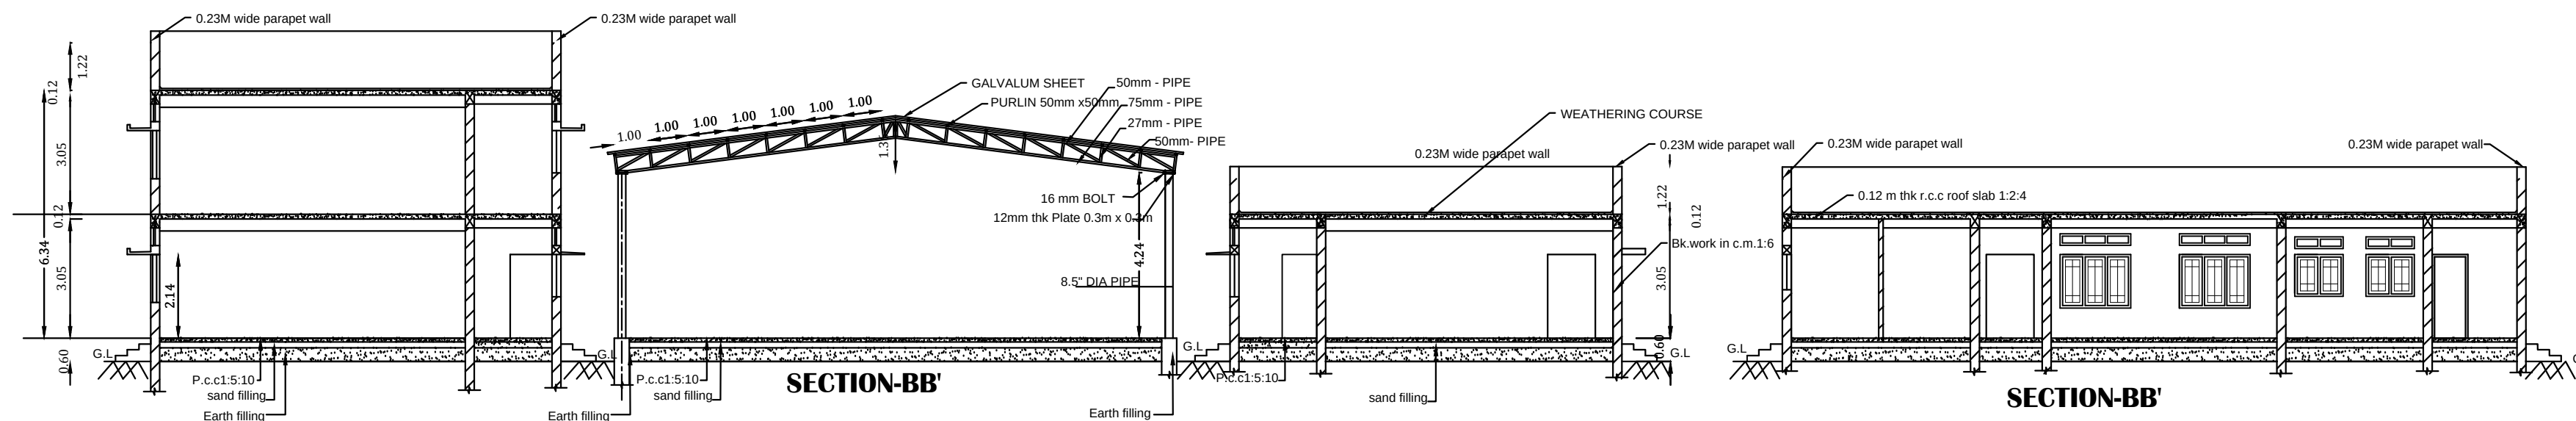

SECTION-BB'

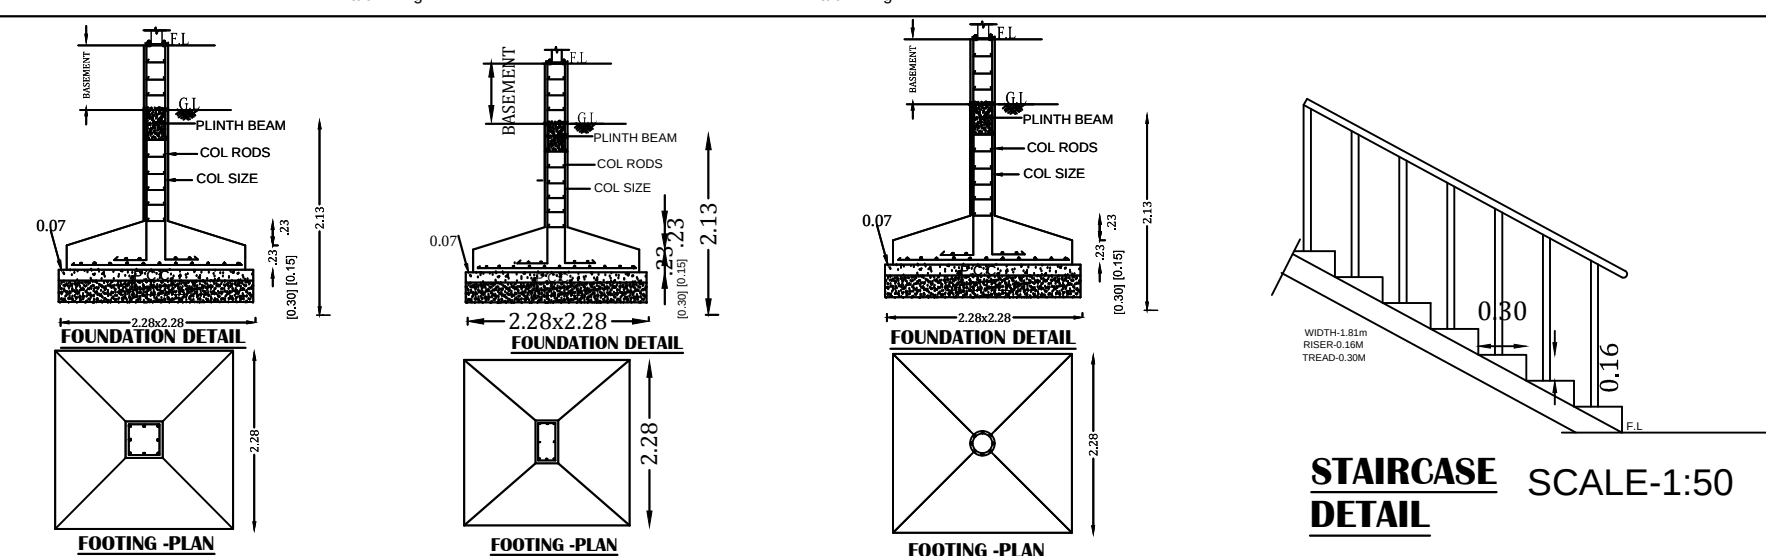STAIRCASE SCALE-1:50
DETAIL

PRO.TERRACE FLOOR AREA

PRO.TERRACE FLOOR PLAN

SCHEDULE OF JOINERY

D1	DOOR	1.06X2.44
D2	DOOR	0.76X 2.14
D3	DOOR	1.21 X 2.14
W	WINDOW	1.81 X 1.37
V	VENTILATOR	1.81 X0.60
V1	VENTILATOR	0.60 X0.91
J	JALLI	1.81 X 1.81
W1	WINDOW	2.14 X 1.37
V2	VENTILATOR	2.14 X 0.60

TREASURER
THE CHENNGAI JESUIT SOCIETY
Loyola Educational Institutions
Kavaraipatti
Uthiramerur-600 408
Kancheepuram District

APPLICANT

SAMSON S. DEVADASON
B.A.M.S., M.B.B.S., A.M.B.A.
Register No. RA/AR/51/19/10788
No. 12/29, 2nd Street, Salt Colony,
Chennai-600 008
Phone: 2818 2840 / 2818 2857

ARCHITECT

BENEZAR DEVADASON
B.E.M.S. (Struct), M.E.A.S.C.E.
CHARTERED ENGINEER (128032/0)
LICENCED SURVEYOR & STRUCT ENGRG.
CHENNAI CORPORATION-KE 1011218/RSCE 19872018
No. 12/29, 2nd Street, Salt Colony, Egmore,
Chennai-600 008 Ph: 044-28184105

STRUCTURAL ENGINEER

P. VINOTH, B.E.
Regd. Engrg. (Struct), M.E.A.S.C.E.
DTP Reg No. KE/GR/5/VI/APRIL-2019/037
Multiapal Reg.No.044/13/03/19/0411
No. 15, Rajagopal Nagar, Kancheepuram,
Villupuram - 605 002. Ph: 755 24 28 225.

REGISTERED ENGINEER

District Town And Country Planning Office
Villupuram District
Online Application No: SWP/BPA/0012263/2023

BUILDING APPROVAL:
B.P.A.D.T.C.P.V.D No: 40/2023
BUILDING TECHNICAL APPROVAL Issued.

DRAFTSMAN GRADE - III
DISTRICT TOWN AND COUNTRY PLANNING OFFICE
VILLUPURAM DISTRICT

SUPERVISOR/DRAFTSMAN GRADE - II
DISTRICT TOWN AND COUNTRY PLANNING OFFICE
VILLUPURAM DISTRICT

OFFICE WORK

SITE PLAN SHOWING THE PROPOSED CONSTRUCTION OF RCC ROOF AND GALVALUM SHEET ROOF RESIDENCE FOR JESUIT FATHERS AND TRAINEERS IN UPLIFTMENT AND EMPOWERMENT AT PALAVAI CENTRE IN CHENNAI PROVINCE CAMPUS IN S.F. NO. 27/5B, KAVARAI VILLAGE AND PANCHAYAT, GINGEE PANCHAYAT UNION, GINGEE TALUK, VILLUPURAM DISTRICT.

ALL DIMENSIONS ARE IN METER
SCALE 1:500

APPLICANT NAME: THE TREASURER
THE CHENNGAI JESUIT SOCIETY

BUILDING AREA DETAILS


	REQUIRED	PROVIDED
Car Parking	23	23
Car Parking For PHD	2	2
Two Wheeler	46	47

Total Site Area - 7850.00 Sq.m As per Patta		
Building Details	F.S.I. Area in Sq.m.	NON- F.S.I. Area in Sq.m.
Pro. Ground Floor Area	1687.68	-
Pro. First Floor Area	574.20	-
Pro. Staircase Head Room Area	-	93.16
Total Area	2261.88	93.16
Plot Coverage = $\frac{1687.68}{7850} \times 100 = 21.50\%$		
F.S.I = $\frac{2261.88}{7850} = 0.288$		


COLOR INDEX

PROPOSED CONSTRUCTION
EXISTING ROAD
SITE BOUNDARY
DRIVE WAY


FA ∇ FIRE ALARM
FE $\triangle$ FIRE EXTINGUISHERS.
FHR $\bigcirc$ Fire Hose Reel
EF $\otimes$ Exhaust Fan With 0.46 Dia

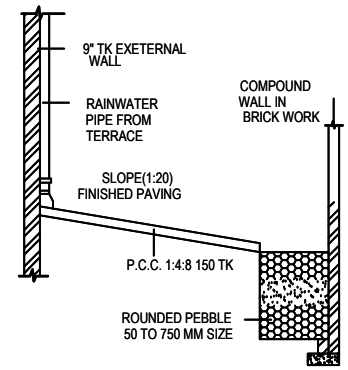


RAINWATER HARVESTING DETAIL

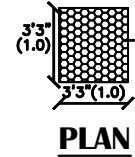


PLAN

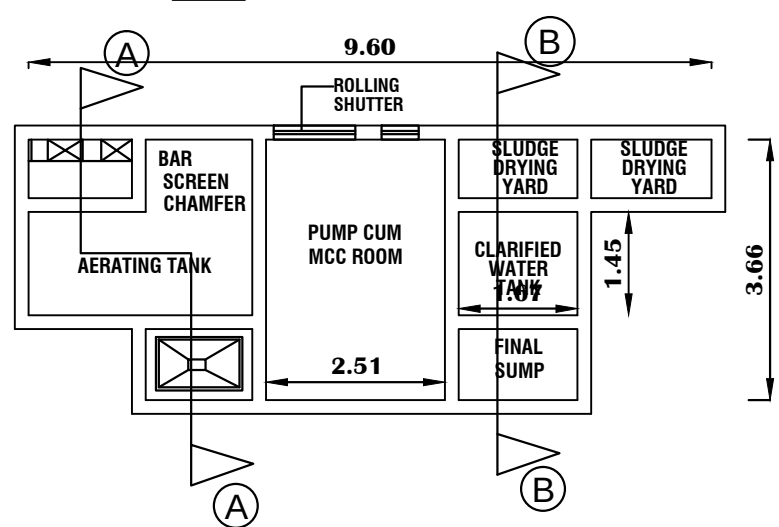


SEWAGE TREATMENT PLANT ELEVATION

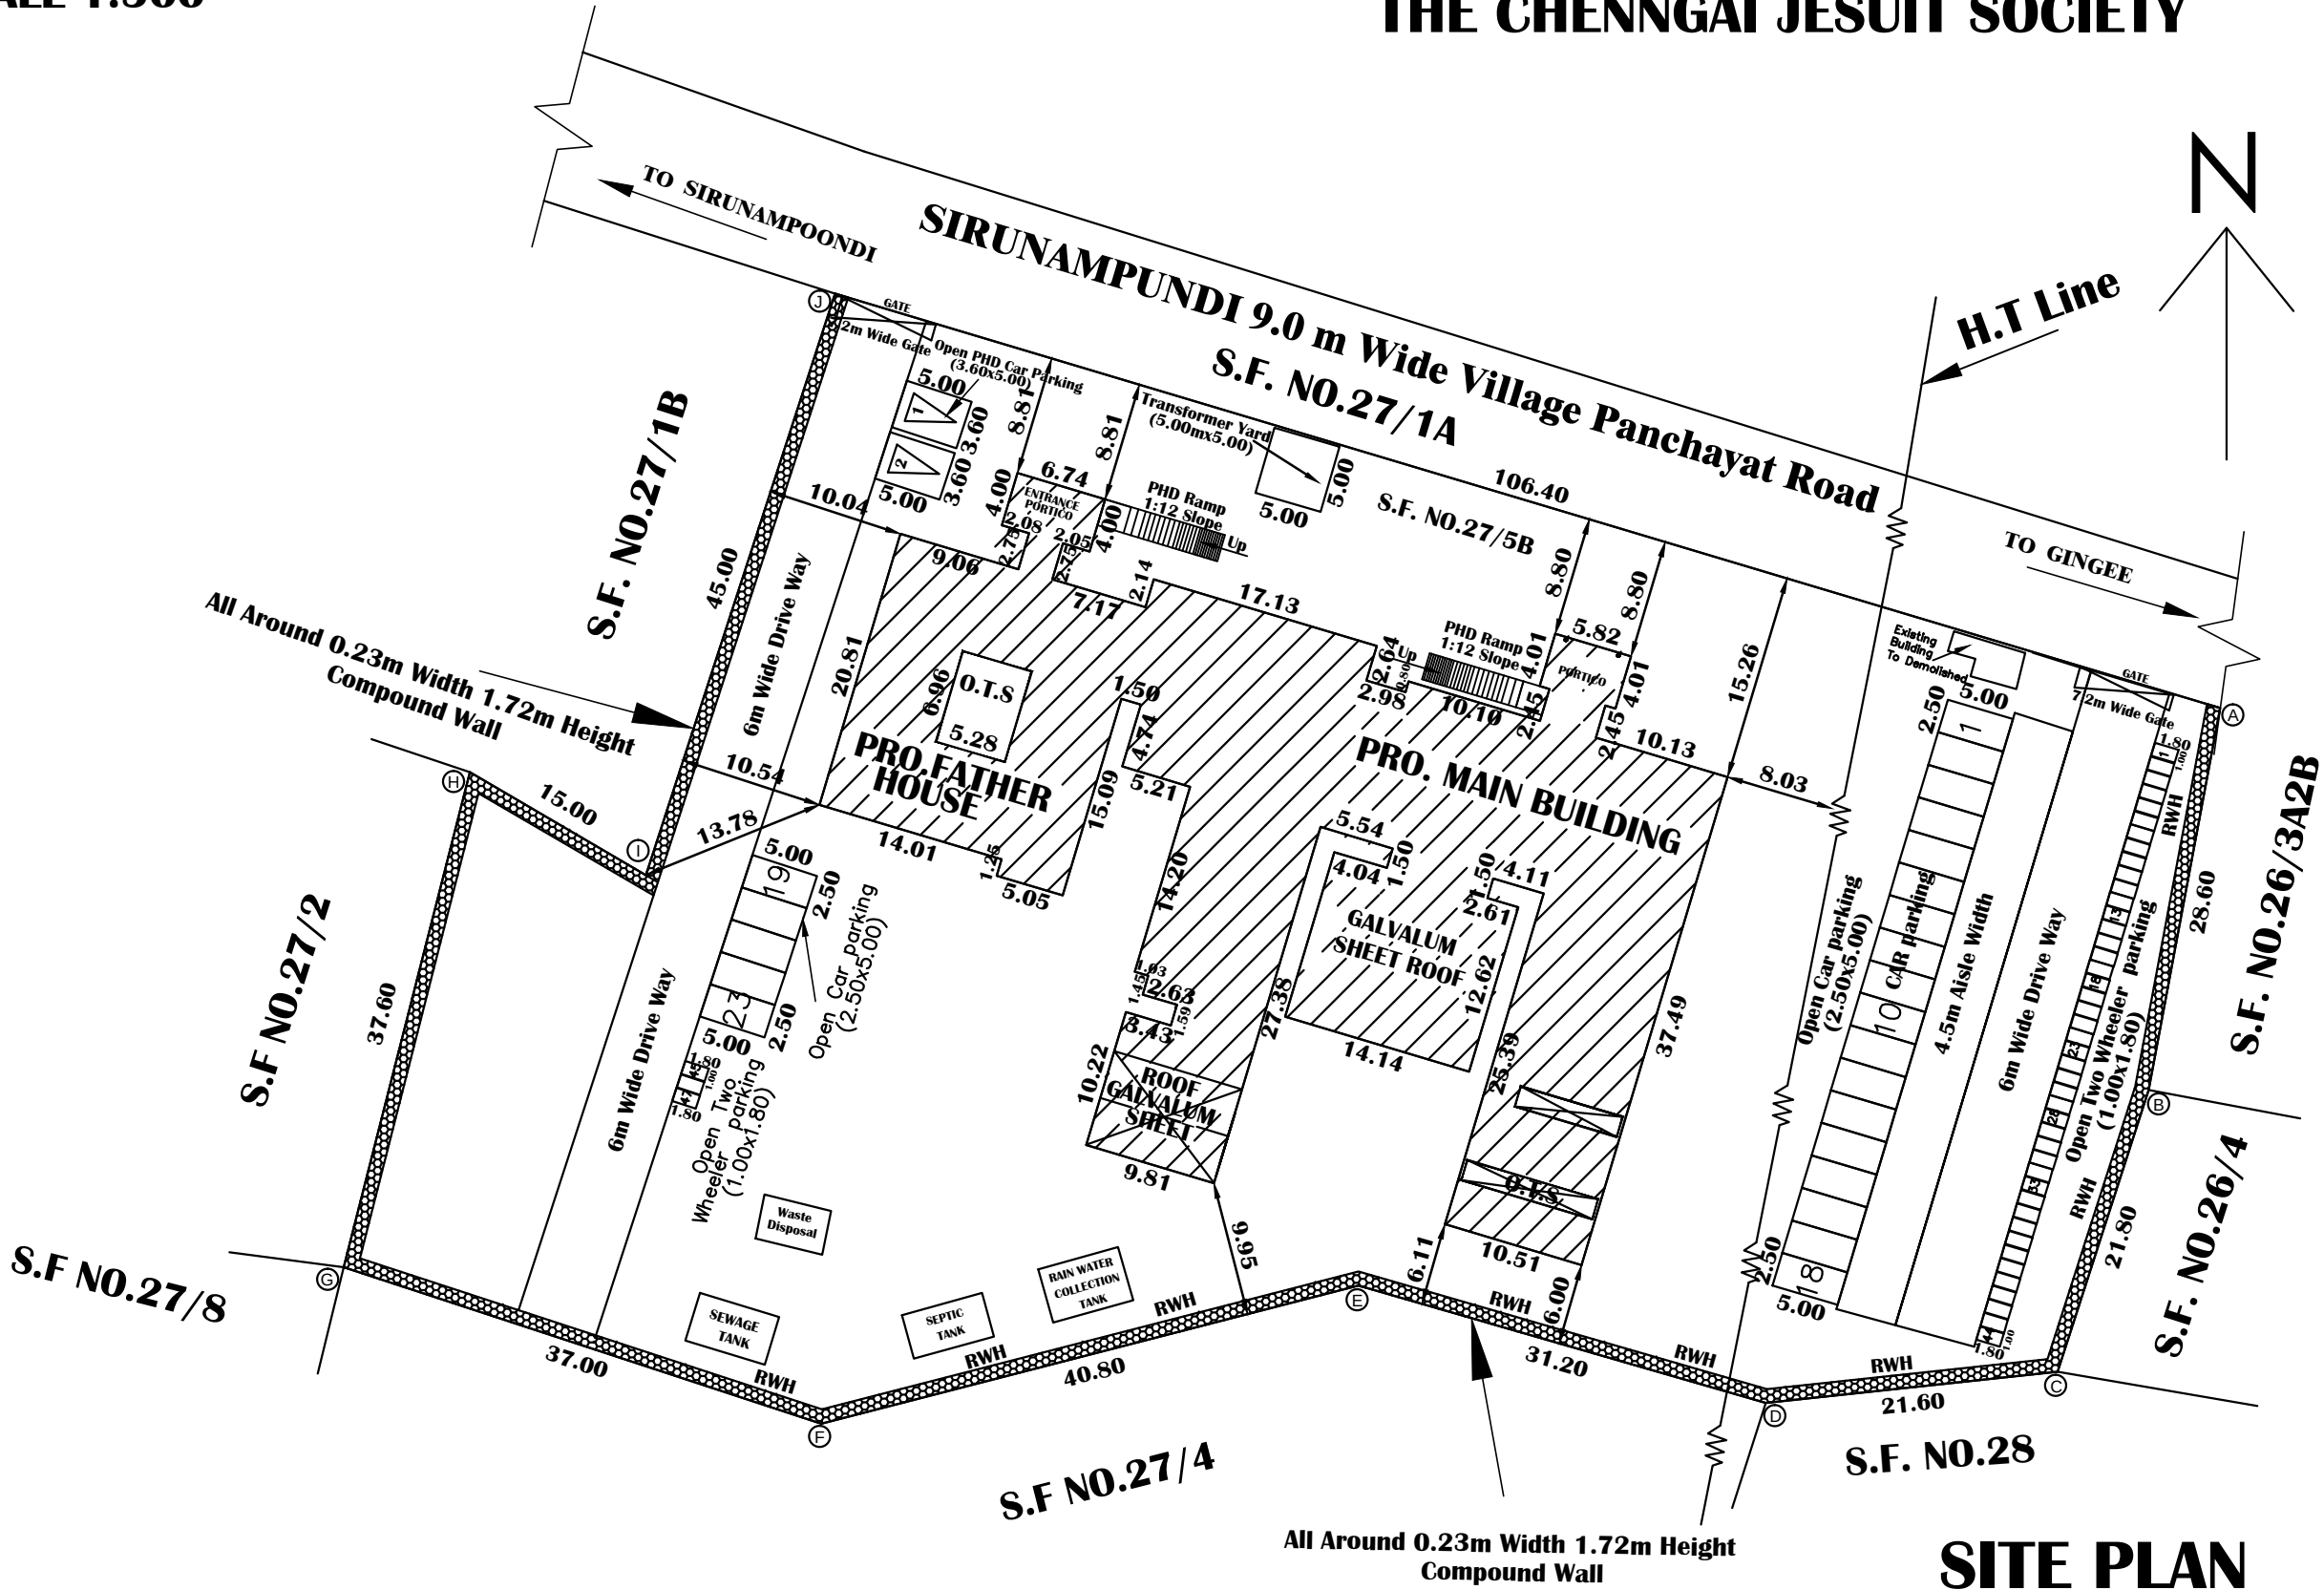

SITE PLAN
SCALE 1:500

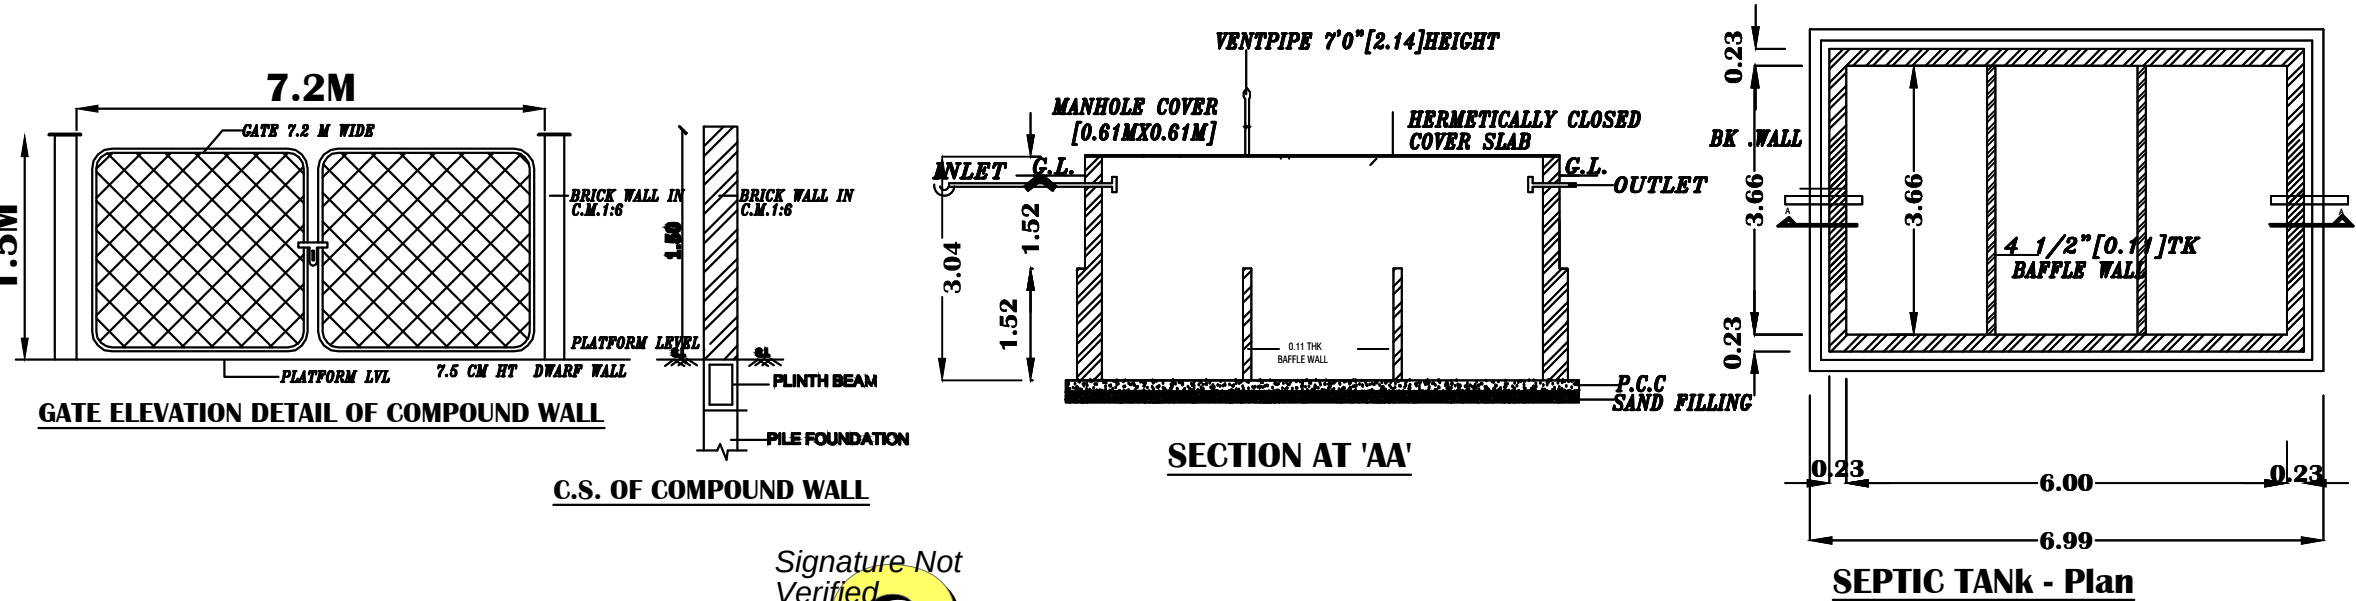

SEPTIC TANK - Plan

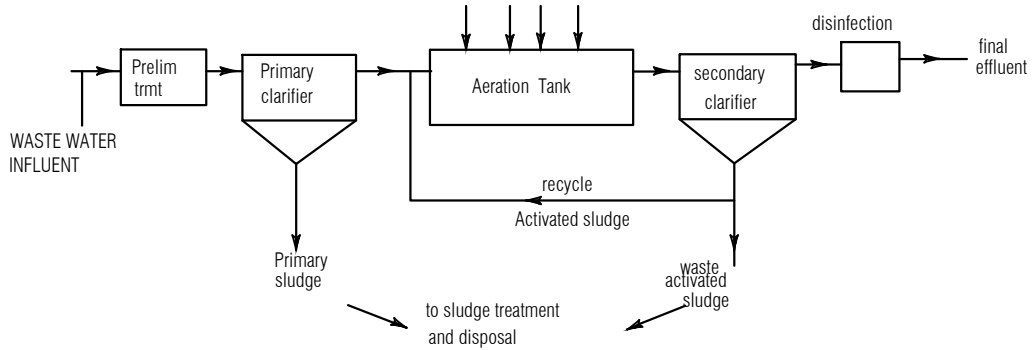

SEWAGE TREATMENT PLANT DIAGRAM

TREASURER
THE CHENNGAI JESUIT SOCIETY
Loyola Educational Institutions
Kavaraipatti
Uthiramerur-600 408
Kancheepuram District

APPLICANT

SAMSON S. DEVADASON,
B.A., M.T., M.B., A.L.A.,
Register No. 12/29, 2nd Street, Sait Colony,
Egmore, Chennai-600 008
Phone: 2819 2845 / 2819 4877

ARCHITECT

BENEZAR DEVADASON
B.E.M.S. (Struct), M.I.E.S.C.E.,
CHARTERED ENGINEER (120032/0),
LICENCED SURVEYOR & STRUCT. ENGR. GR. 1,
CHENNAI CORPORATION REG. NO. 12/29, 2nd Street, Sait Colony, Egmore,
Chennai-600 008 Ph: 044-28194057

STRUCTURAL ENGINEER

E. P. VINOTH, B.E.,
Regd. Engineer, Structural,
PROP Reg. No. 12/29, 2nd Street, Sait Colony, Egmore,
Chennai-600 008 Ph: 044-28194057

REGISTERED ENGINEER

District Town And Country Planning Office
Villupuram District

Online Application No: SWP/BPA/0012263/2023

SITE APPROVAL:
Site Bounded By "A to J" and
Numbered as L.P.A.D.T.C.P.(V.D) No: 185/2023

BUILDING APPROVAL:
B.P.A.D.T.C.P.(V.D) No: 40/2023
BUILDING TECHNICAL APPROVAL Issued.

DRAGHTSMAN GRADE - III
DISTRICT TOWN AND COUNTRY PLANNING OFFICE
VILLUPURAM DISTRICT

SUPERVISOR/DRAUGHTSMAN GRADE - II
DISTRICT TOWN AND COUNTRY PLANNING OFFICE
VILLUPURAM DISTRICT
OFFICE WORK