

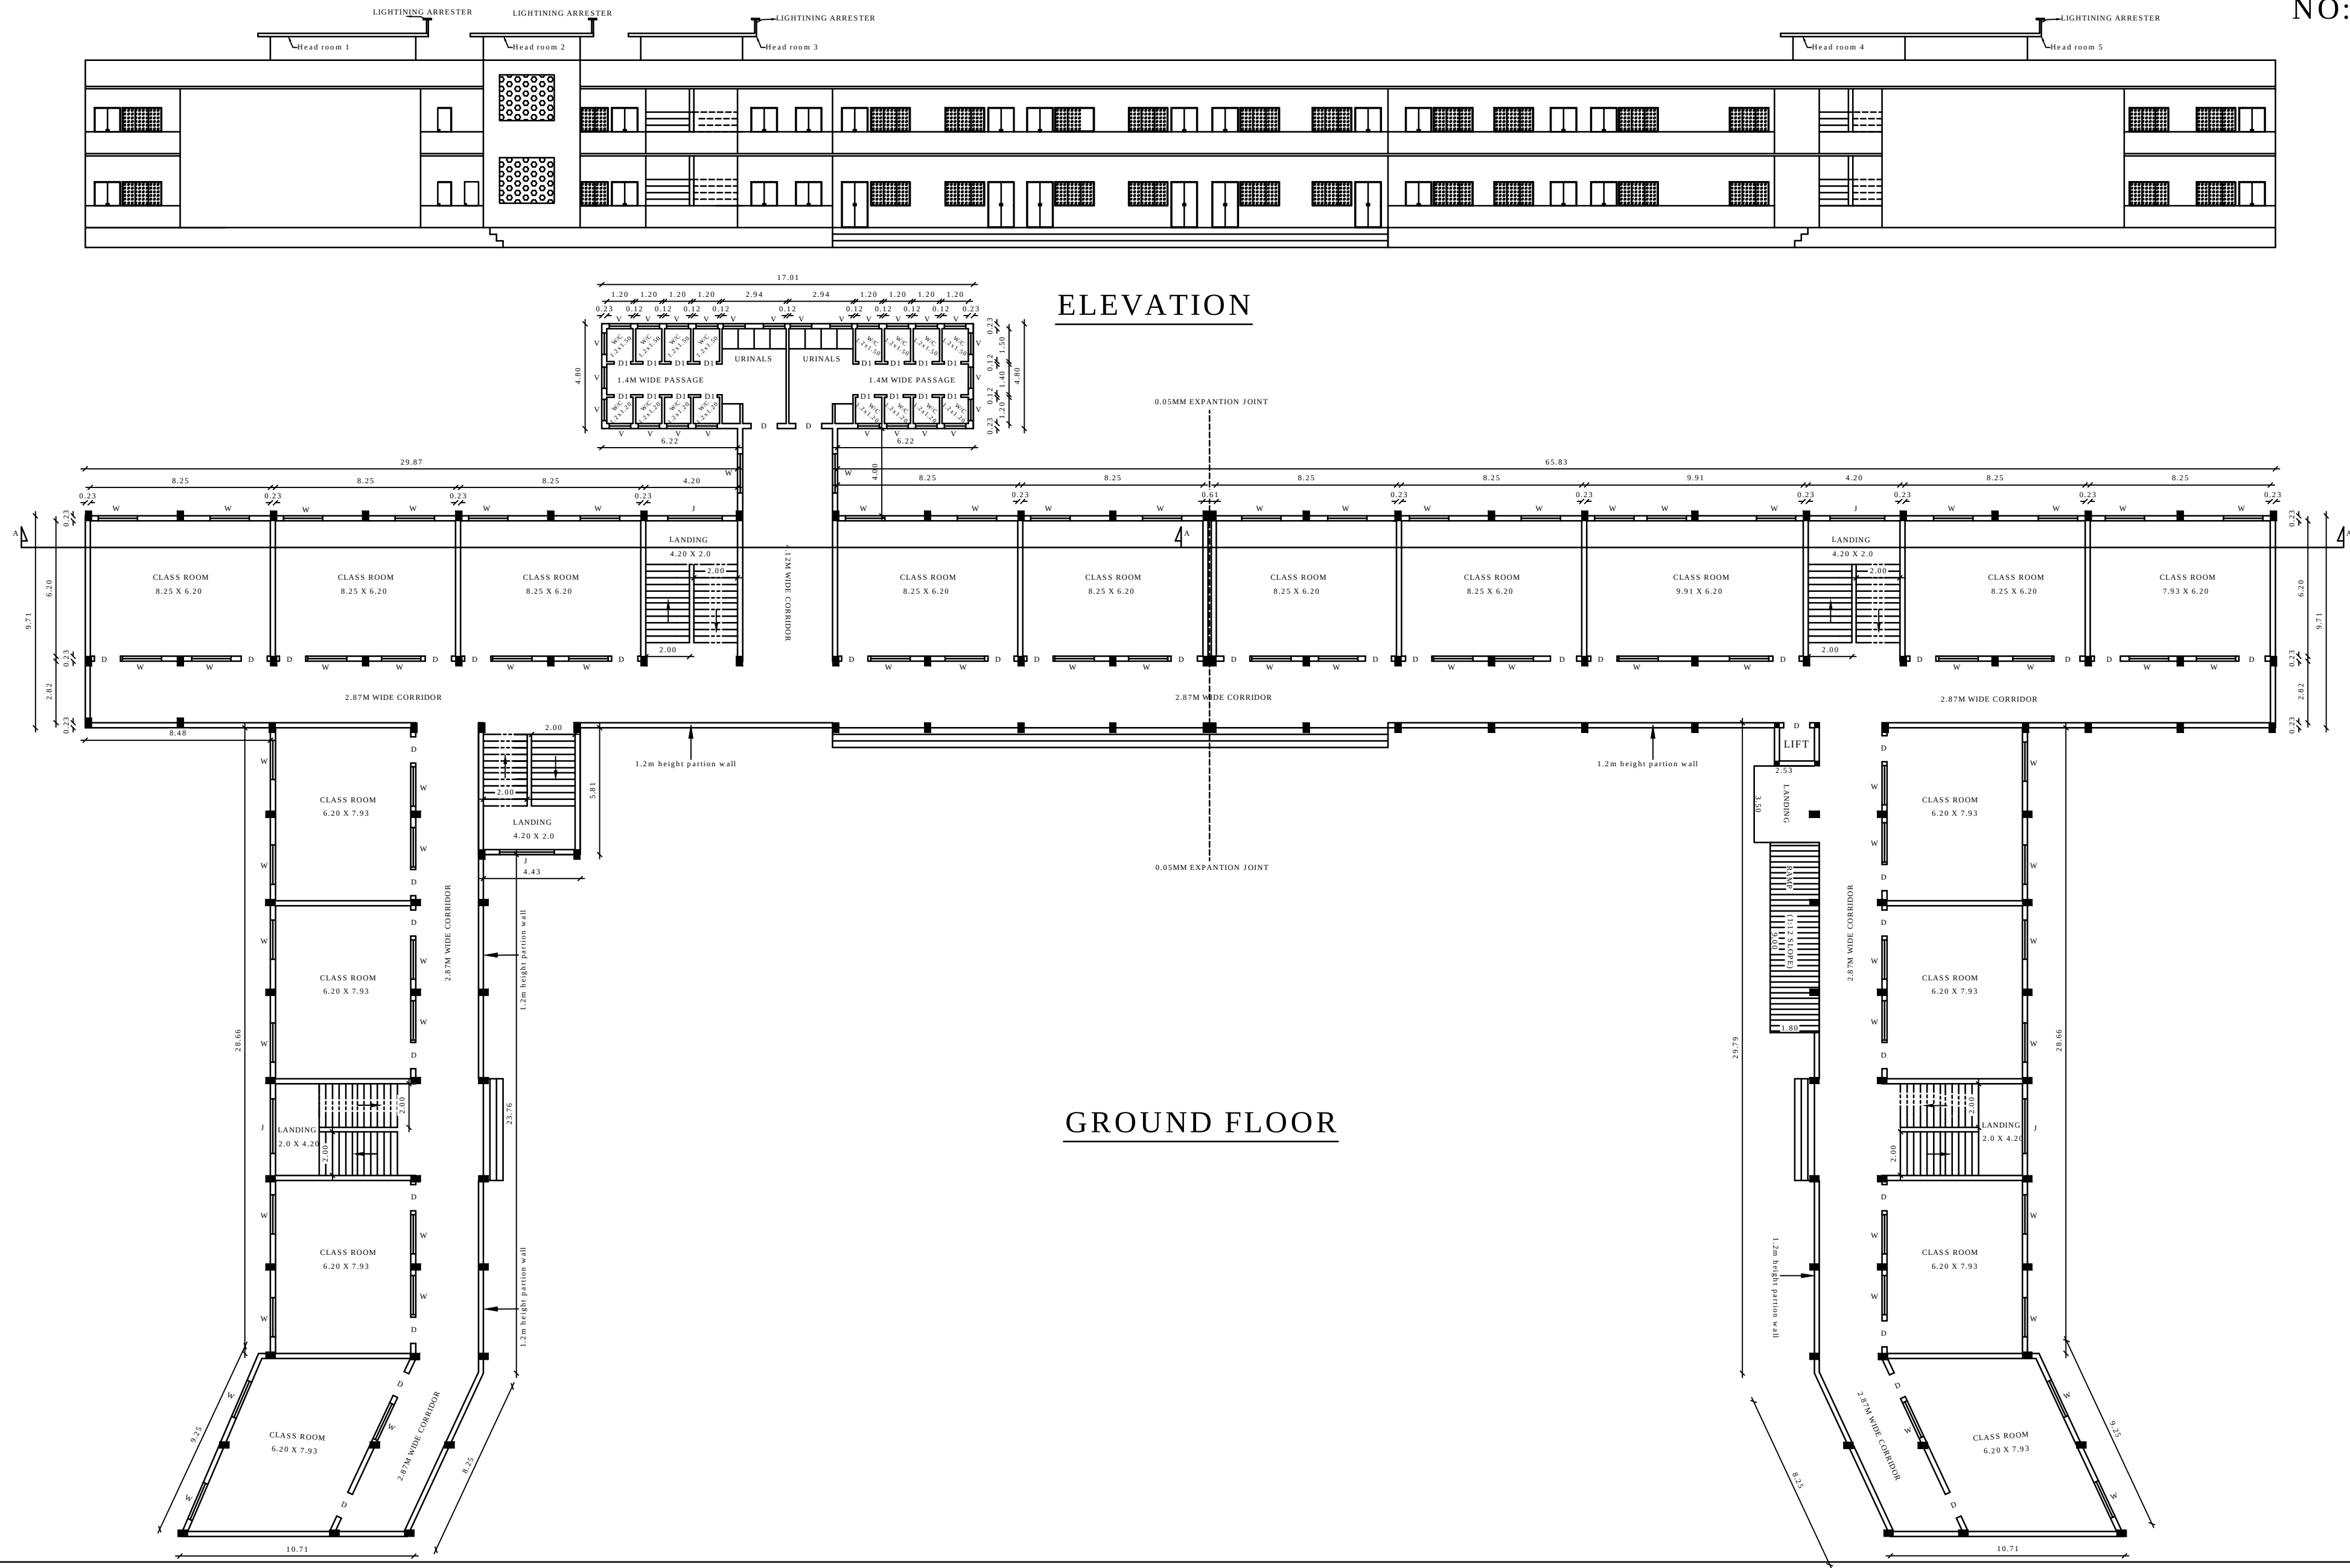


PLAN SHOWING THE PROPOSED CONSTRUCTION OF "SARASWATHI CENTRAL SCHOOL BUILDING" IN SURVEY NUMBER : 563A/1B, 579/2B, 3A, 581/1A,1B1,1B2A, 582A/1B, 2, 583/1 AT VAZHUTHAREDDY VILLAGE, VILLUPURAM MUNICIPALITY,VILLUPURAM TALUK , VILLUPURAM DISTRICT.

APPLICANT NAME: M/S SARASWATHI CENTRAL SCHOOL

SHEET
NO:01/04

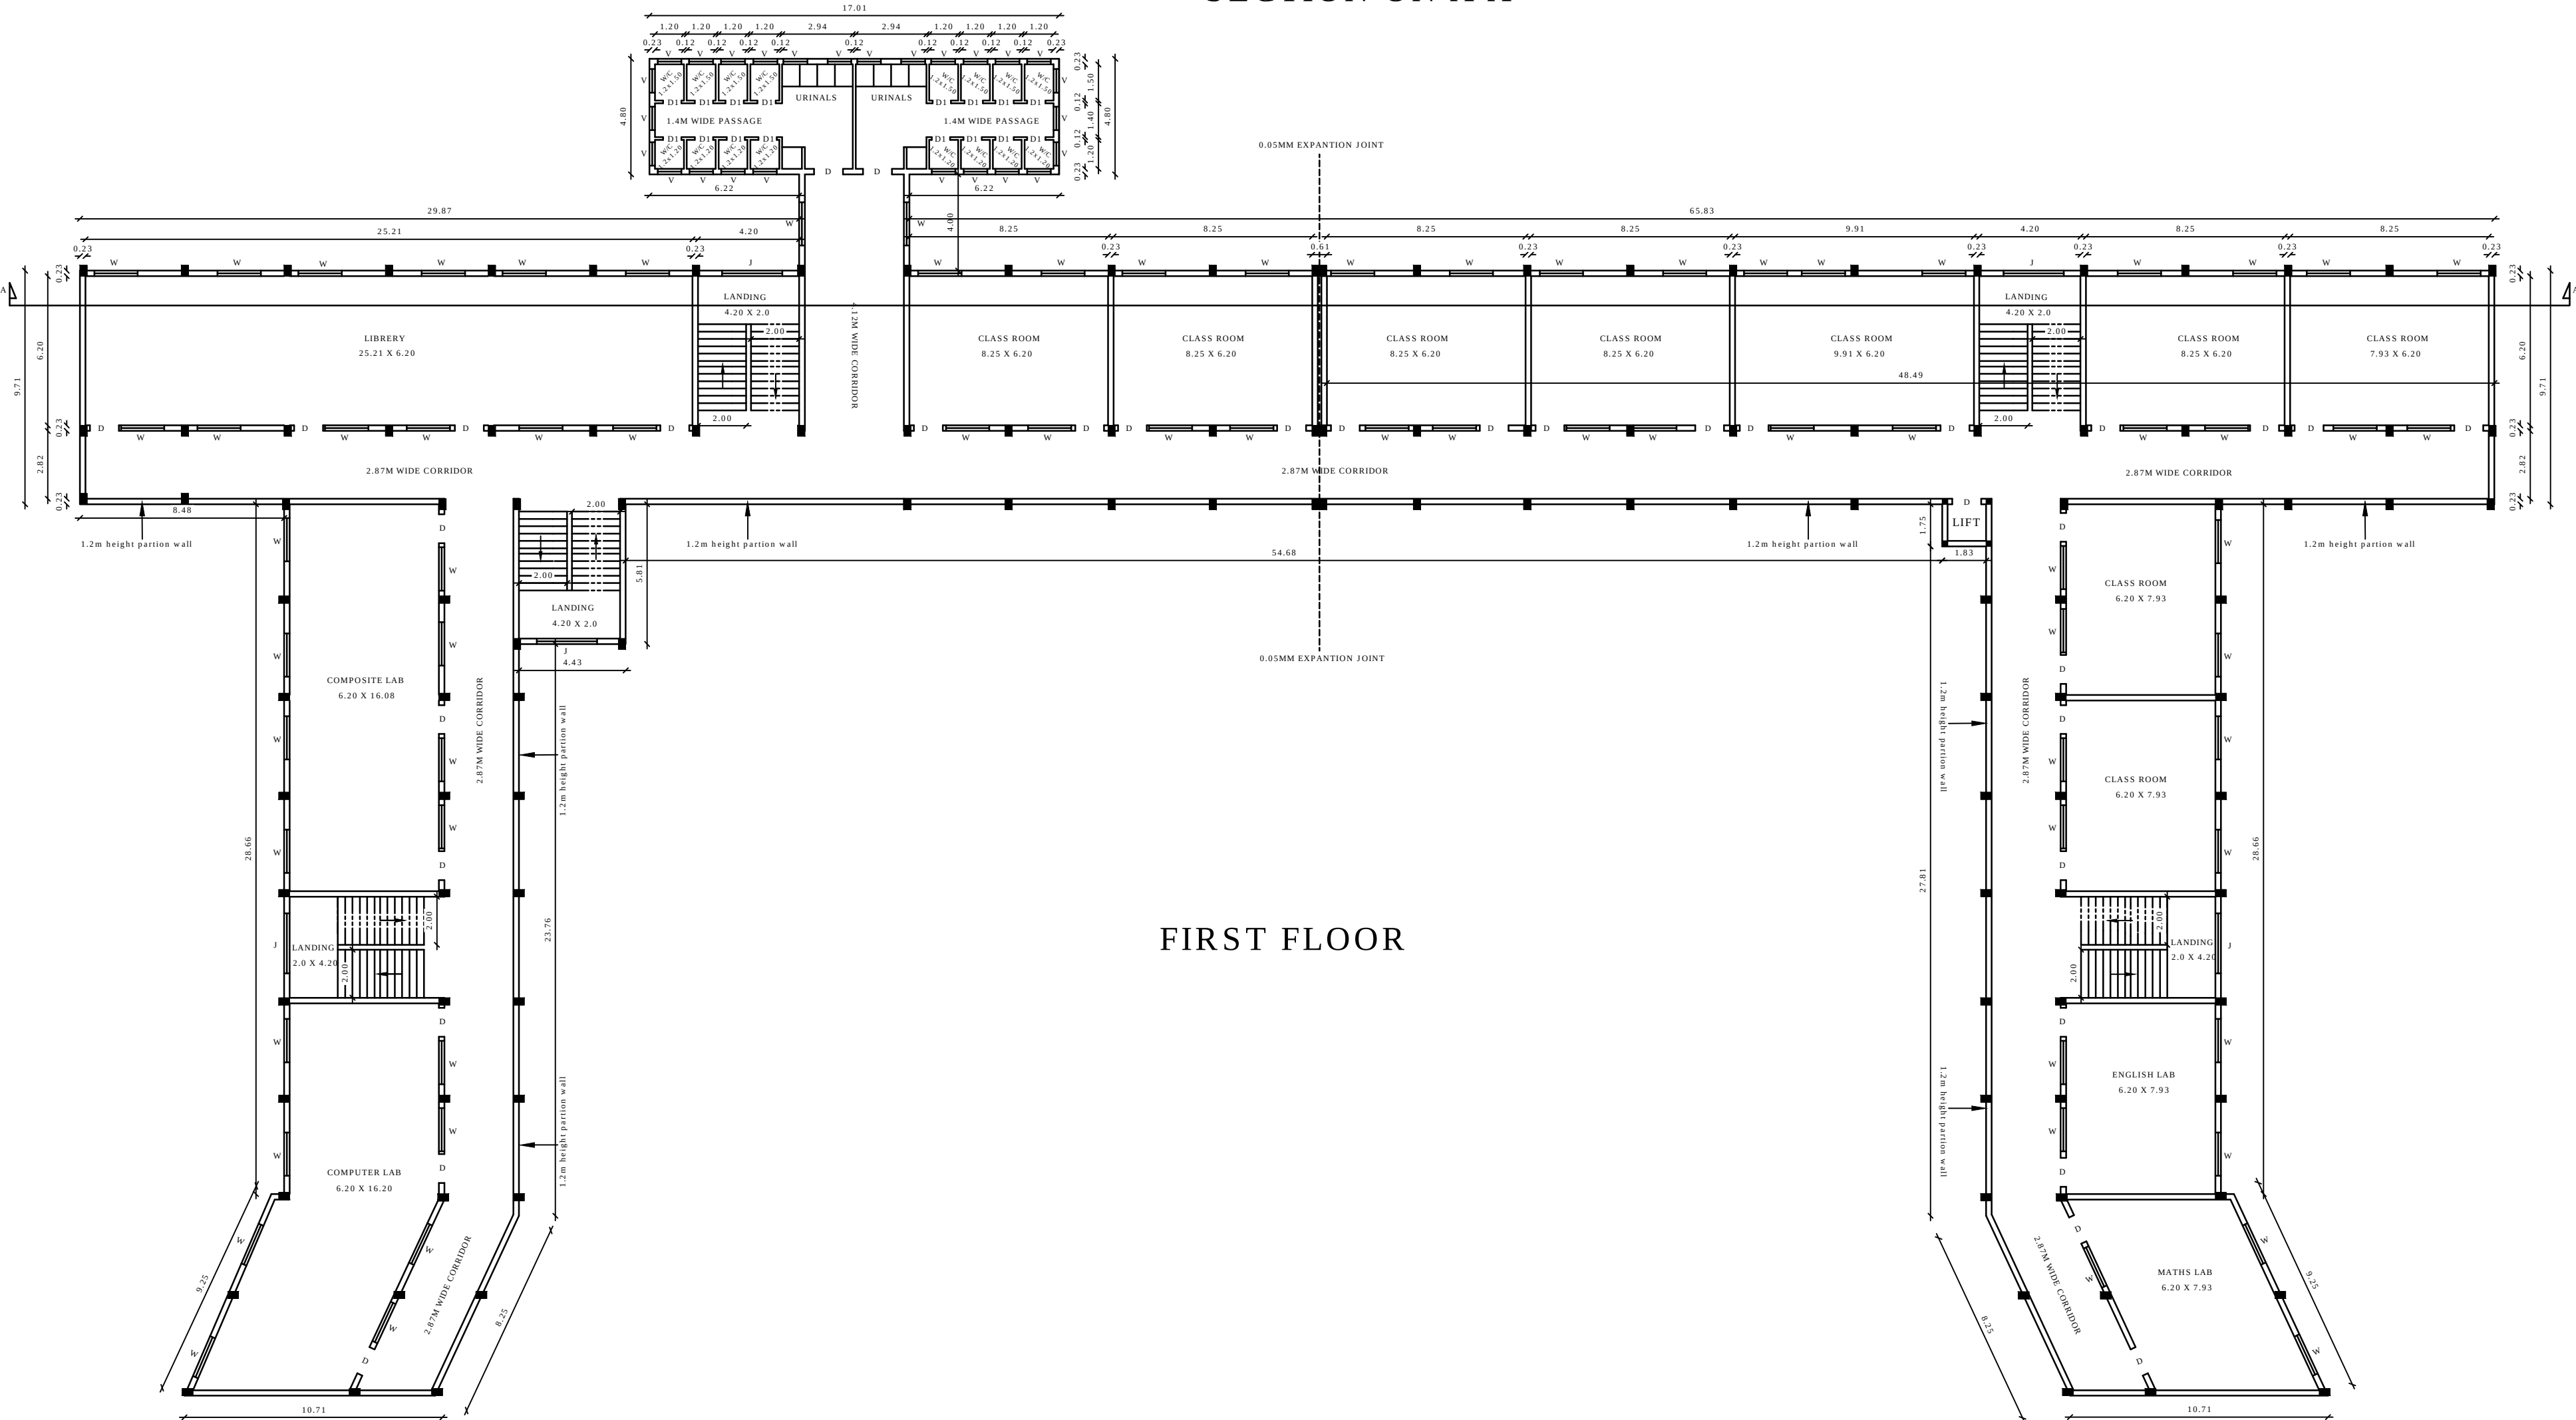

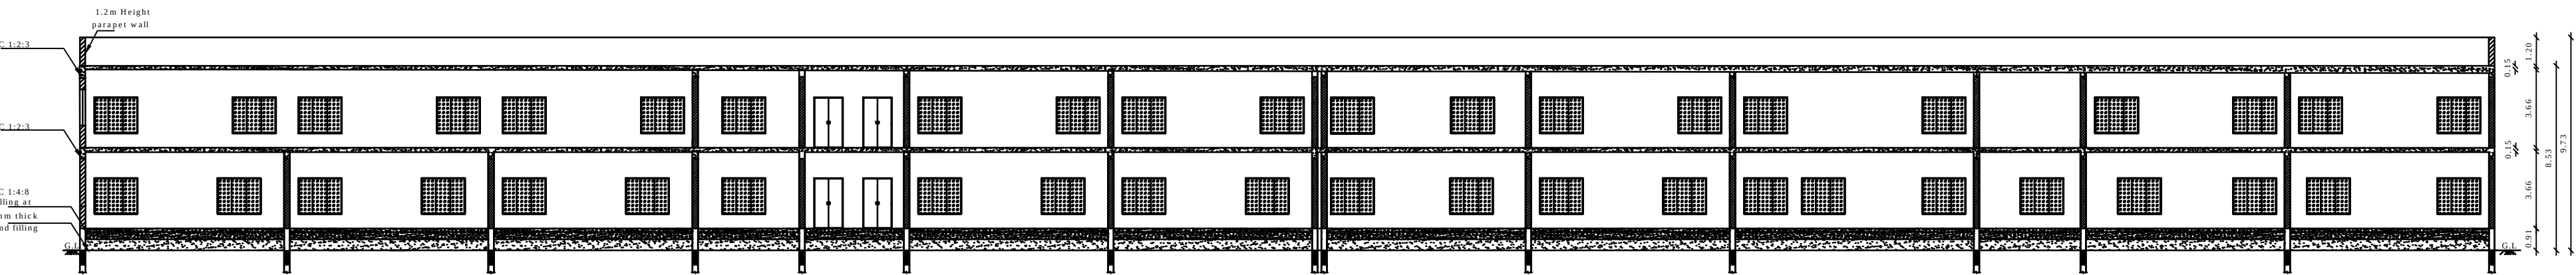


APPLICANT NAME: M/S SARASWATHI CENTRAL SCHOOL

Architectural floor plan of the Terrace Floor. The plan shows a large rectangular area with various rooms, corridors, and a central lift. Rooms are numbered 1 through 30. There are three 'SOLAR PANAL' areas. The plan includes dimensions for walls, corridors, and rooms. A central area is labeled 'TERRACE FLOOR'. The plan also shows a 'LANDING' area with stairs and a 'LIFT' area. The overall dimensions of the floor are 10.40m by 9.71m.

TERRACE FLOOR


SITE PLAN SHOWING THE PROPOSED CONSTRUCTION OF "SARASWATHI CENTRAL SCHOOL BUILDING" IN SURVEY NUMBER : 563A/1B, 579/2B, 3A, 581/1A,1B1,1B2A, 582A/1B, 2, 583/1 AT VAZHUTHAREDDY VILLAGE, VILLUPURAM MUNICIPALITY,VILLUPURAM TALUK , VILLUPURAM DISTRICT.

APPLICANT NAME: M/s. SARASWATHI CENTRAL SCHOOL

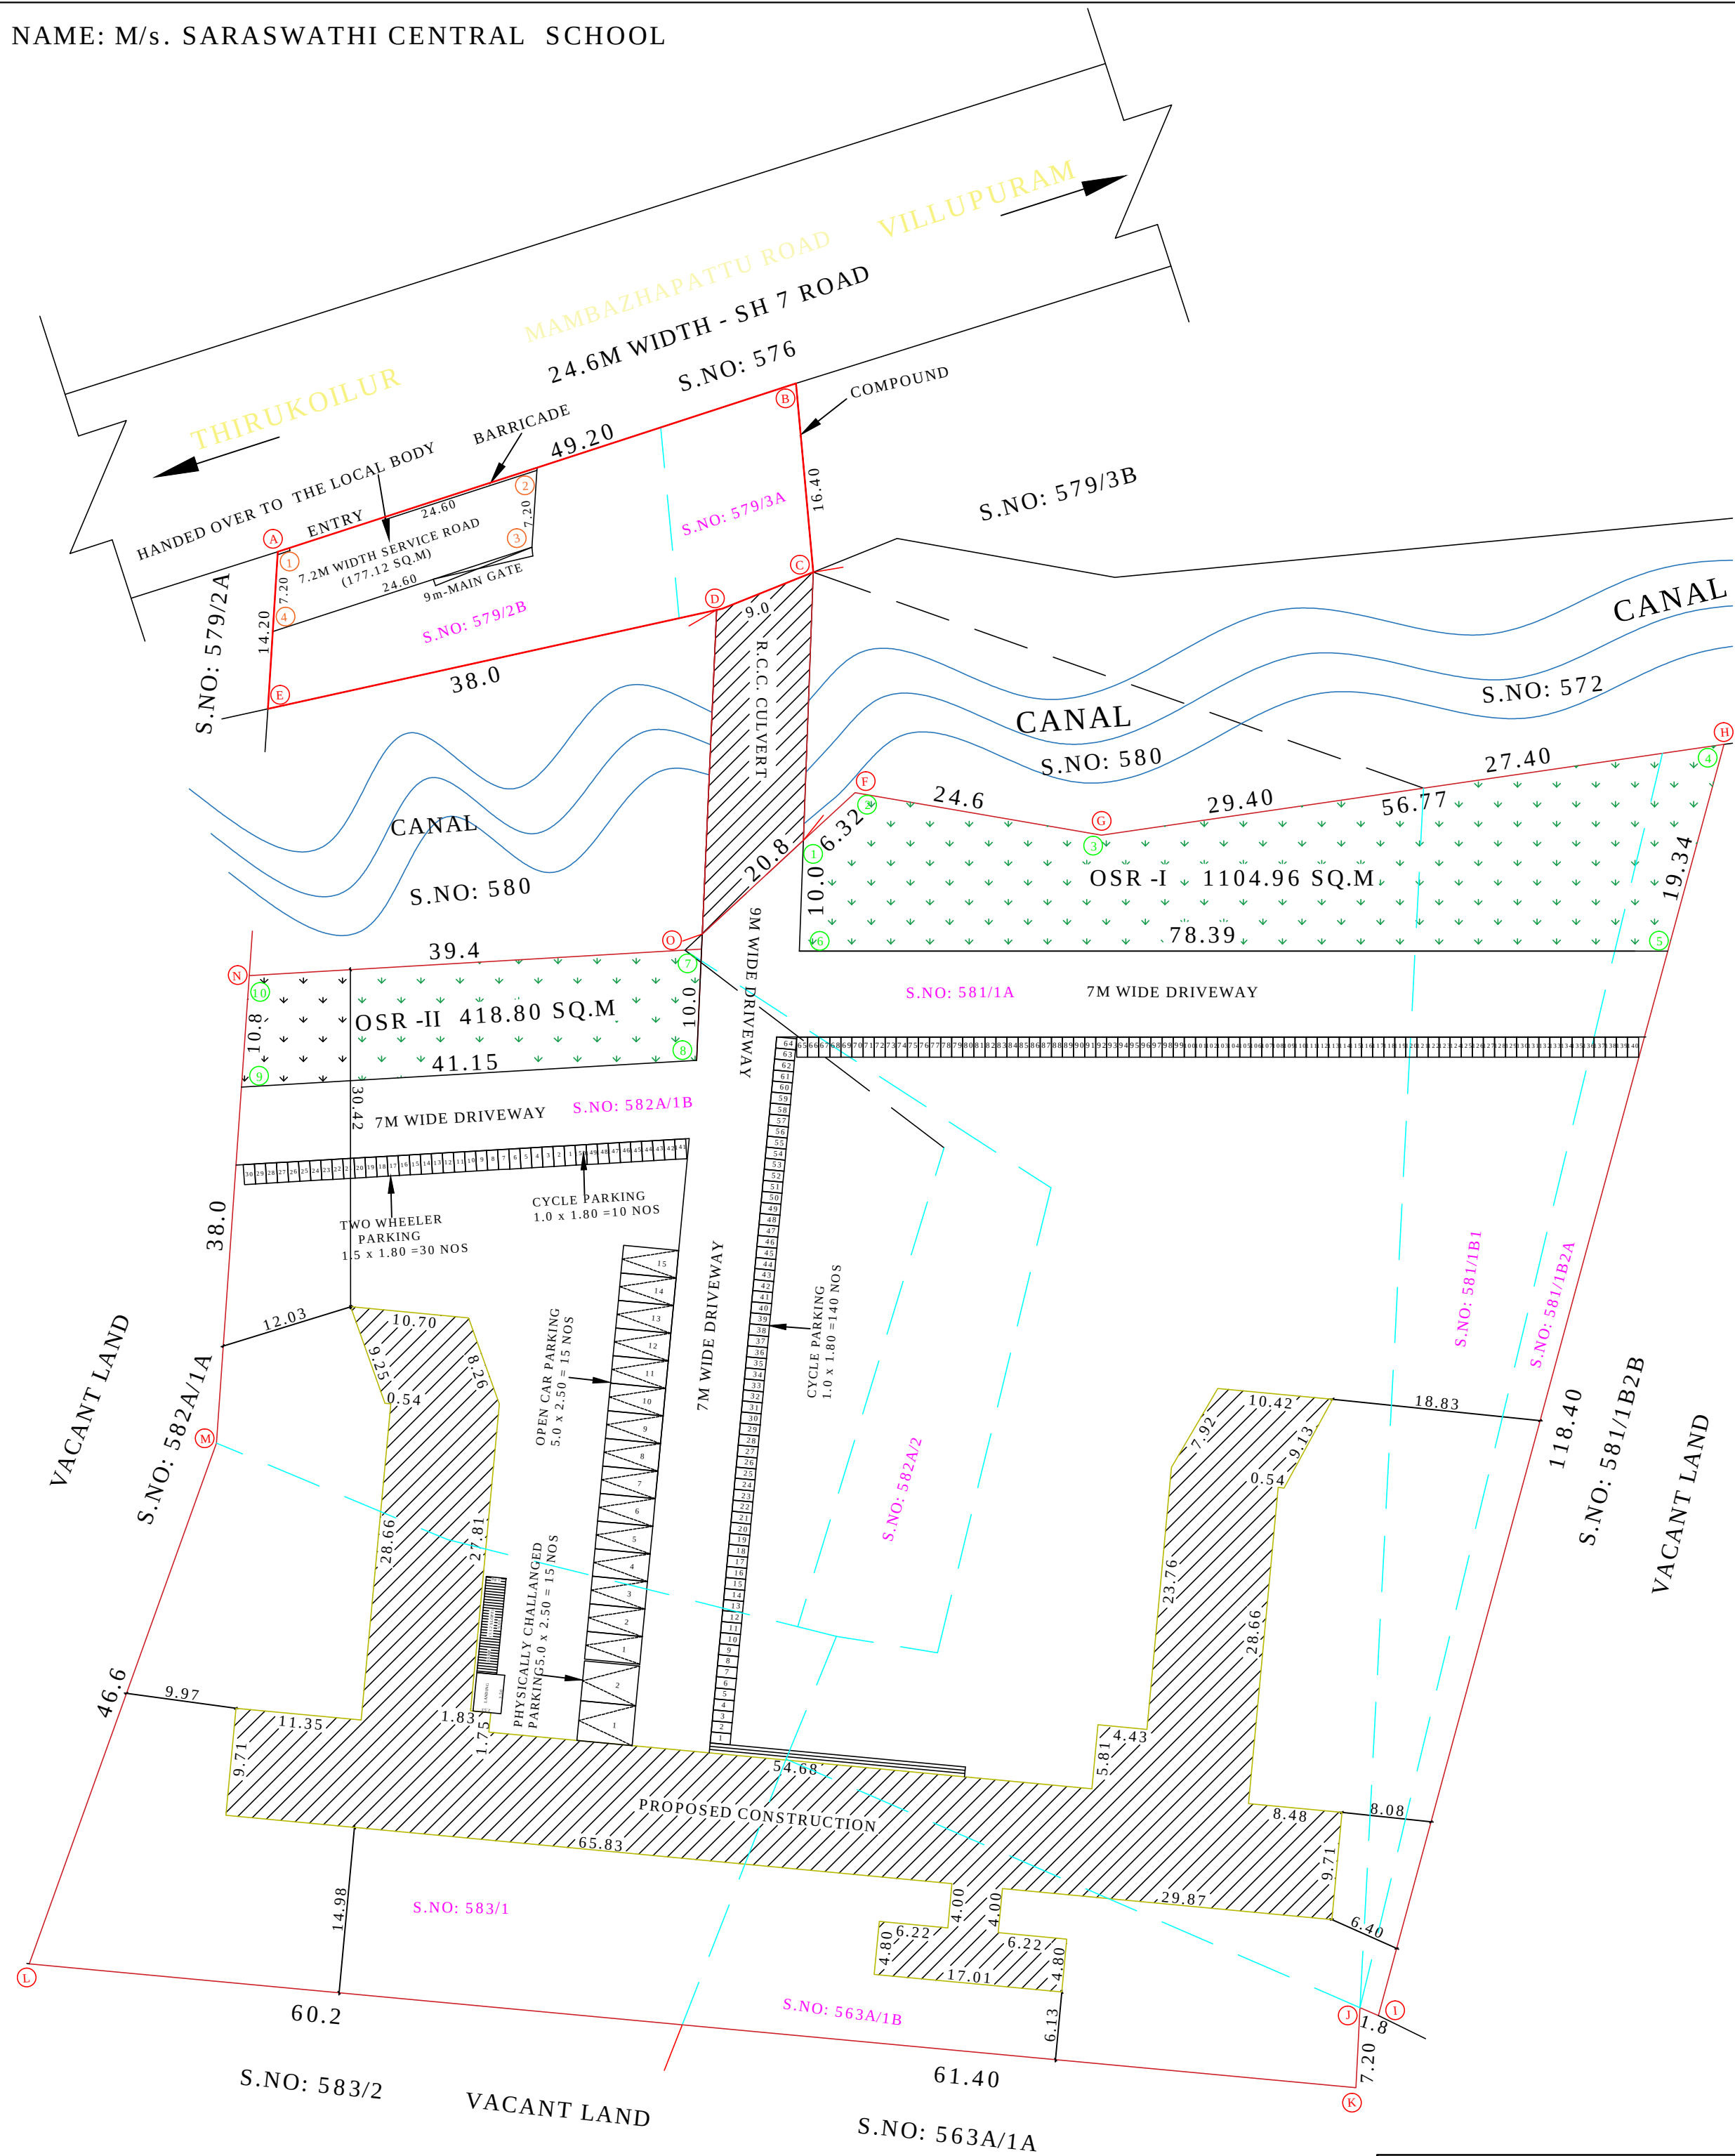

SITE PLAN
(SCALE 1:500)

District Town And Country Planning Office
Villupuram District
Online Application No: SWP/BPA/0014223/2023
SITE APPROVAL:
Site Bounded By" A-E & F-O" and
Numbered as L.P/A.D.T.C.P(V.D) No: 167/2023
BUILDING APPROVAL:
B.P/A.D.T.C.P(V.D) No: 33/2023
INSTITUTIONAL BUILDING TECHNICAL APPROVAL Issued.

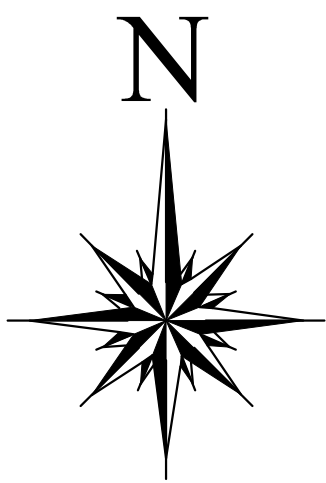

SHEET
NO:04/04

All Dimensions Are in "M"

I. REFERENCE:-

D	DOOR	-	1.20 X 2.10
D2	DOOR	-	0.75 X 1.80
W	WINDOW	-	2.50X 1.52
W1	WINDOW	-	1.50X 1.52
V	VENTILATOR	-	2.50X 0.75
V1	VENTILATOR	-	0.75X 0.75
V2	VENTILATOR	-	0.90X 0.75
J	JOLLEY	-	2.50X 2.10



- THE PROPOSED BUILDING PROVIDED TO FIRE ALARM



- THE PROPOSED BUILDING PROVIDED TO FIRE EXTINGUISHER

II. SITE AREA DETAILS :-

	SQ.M
S.NO: 563A/1B	941.00 sq.m
S.NO: 579/2B	526.00 sq.m
S.NO: 579/3A	202.00 sq.m
S.NO: 581/1A	4383.00 sq.m
S.NO: 581/1B1	1215.00 sq.m
S.NO: 581/1B2A	405.00 sq.m
S.NO: 582A/1B	3016.00 sq.m
S.NO: 582A/2	600.00 sq.m
S.NO: 583/1	2470.00 sq.m

TOTAL AREA OF SITE : 13758.00 sq.m

III. PROPOSED CONSTRUCTION AREA DETAILS:-

BUILT UP AREA	FSI	NON FSI
1. GROUND FLOOR	1839.32 Sq.m	
2. FIRST FLOOR	1839.32 Sq.m	
3. HEAD ROOM-1		29.94 Sq.m
4. HEAD ROOM-2		29.94 Sq.m
5. HEAD ROOM-3		29.94 Sq.m
6. HEAD ROOM-4		29.94 Sq.m
TOTAL AREA:-	3678.64 sq.m	119.76 sq.m

FLOOR SPACE INDEX

PLOT COVERAGE

FSI = 0.267 PC = 13.36%




IV. PARKING DETAILS:-

1.OPEN CAR PARKING	15 NOS
2. PHYSICALLY CHALLENGED CAR PARKING	2 NOS
3. TWO WHEELER PARKING	30 NOS
4. CYCLE PARKING	150 NOS

TOTAL NO OF PARKING = 197 NOS

V. O.S.R DETAILS:-

	OSR AREA	REQUIRED	1375.0SQ.M ----- 10%
OSR AREA -I			1104.96 SQ.M
OSR AREA -II			418.80 SQ.M
TOTAL	OSR AREA	PROVIDED	1523.76 SQ.M -----11%

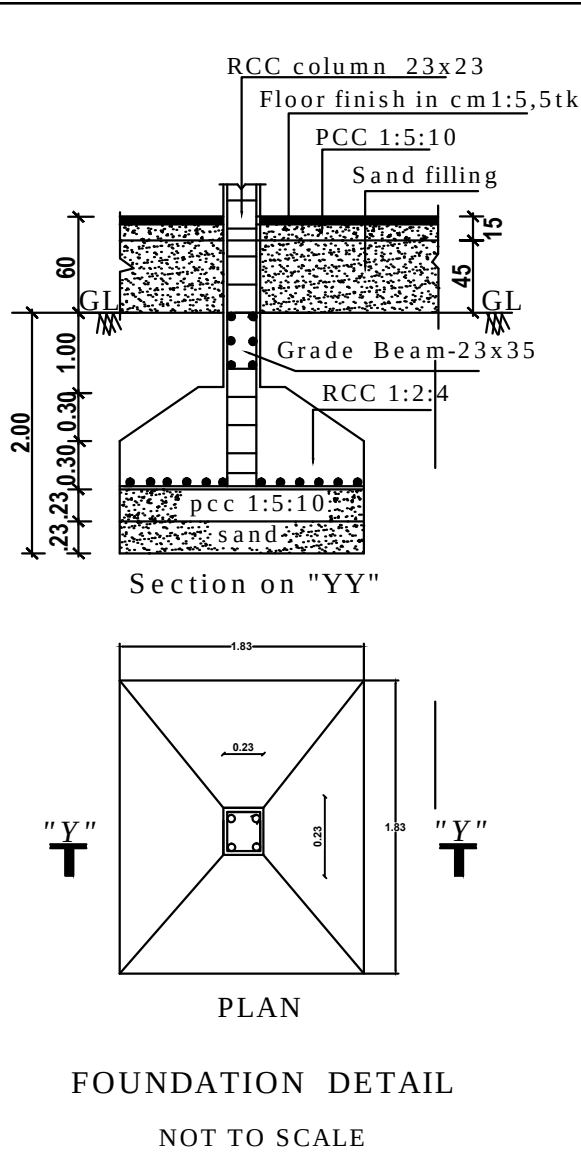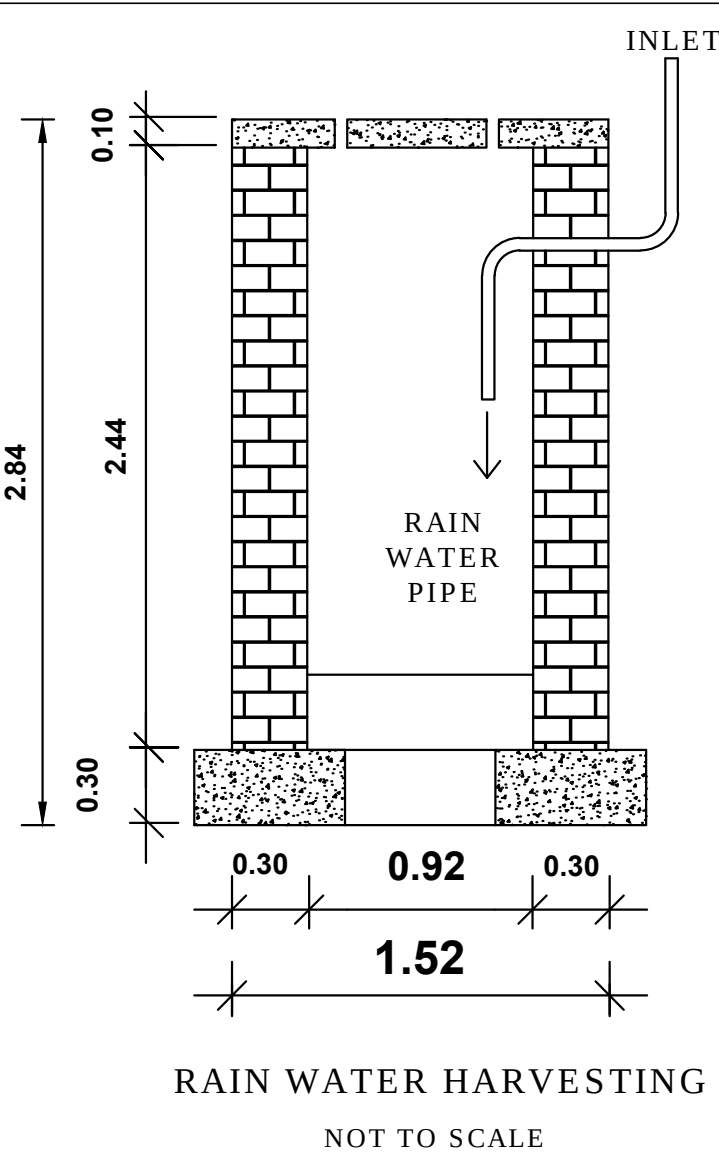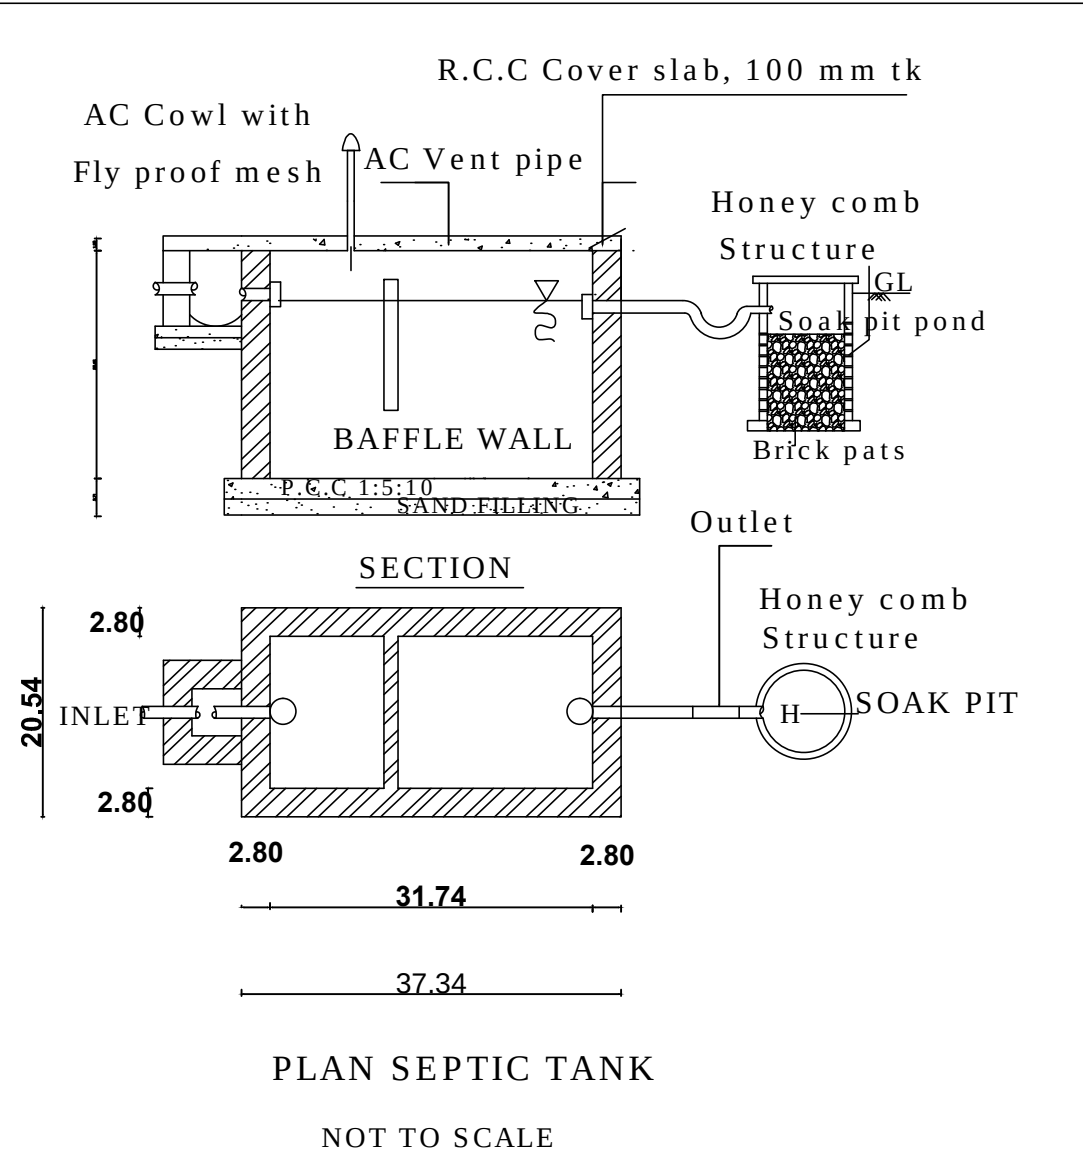

CORRESPONDENT,
SARASWATHI CENTRAL SCHOOL,
V. PALAYAM, VILLUPURAM.

APPLICANT

Er. P.SURESH KUMAR, B.Tech. Civil,
Registered Engineer Grade-II (RE)
DTCP Reg.No.RE / GR-II / VD / MAY-2023 / 069
(Under TNCDB Rules), VILLUPURAM,
Pin Code-605 602. Cell: 99447 55153

REGISTER ENGINEER

Er. A.SIVAKUMAR B.E.,
Registered Structural Engineer
RSE / GR-II / VR / April 2019 / 302
(Under TNCDB Rules-2019)
ULUNDURPET - 605107 Mobile 9842322127

STRUCTURAL ENGINEER

DRAUGHTSMAN GRADE - III
DISTRICT TOWN AND COUNTRY PLANNING OFFICE
VILLUPURAM DISTRICT

SUPERVISOR/DRAUGHTSMAN GRADE - II
DISTRICT TOWN AND COUNTRY PLANNING OFFICE
VILLUPURAM DISTRICT

