

PP

APPROVAL RECORD

Planning Permission

Theni
Vilupuram district, Tamil Nadu

APPROVAL TYPE
Building Plan


ISSUING AUTHORITY
DTCP

The approval as the planning authority issued it, reproduced in full behind this page.

An approval speaks to what was sanctioned, not to what was built. Completion is a separate record.


ALL DIMENSIONS ARE IN METER

Architectural elevation drawing of a building facade. The drawing shows a three-story structure with a central entrance and two side wings. The left wing is labeled "Head Room" and the right wing is labeled "O.H.T.". The central entrance has a double door. The drawing includes dimensions: 0.01, 3.06, 8.17, 0.12, 3.06, 0.12, 1.22, 1.22, 2.44. The ground level is marked "GL".

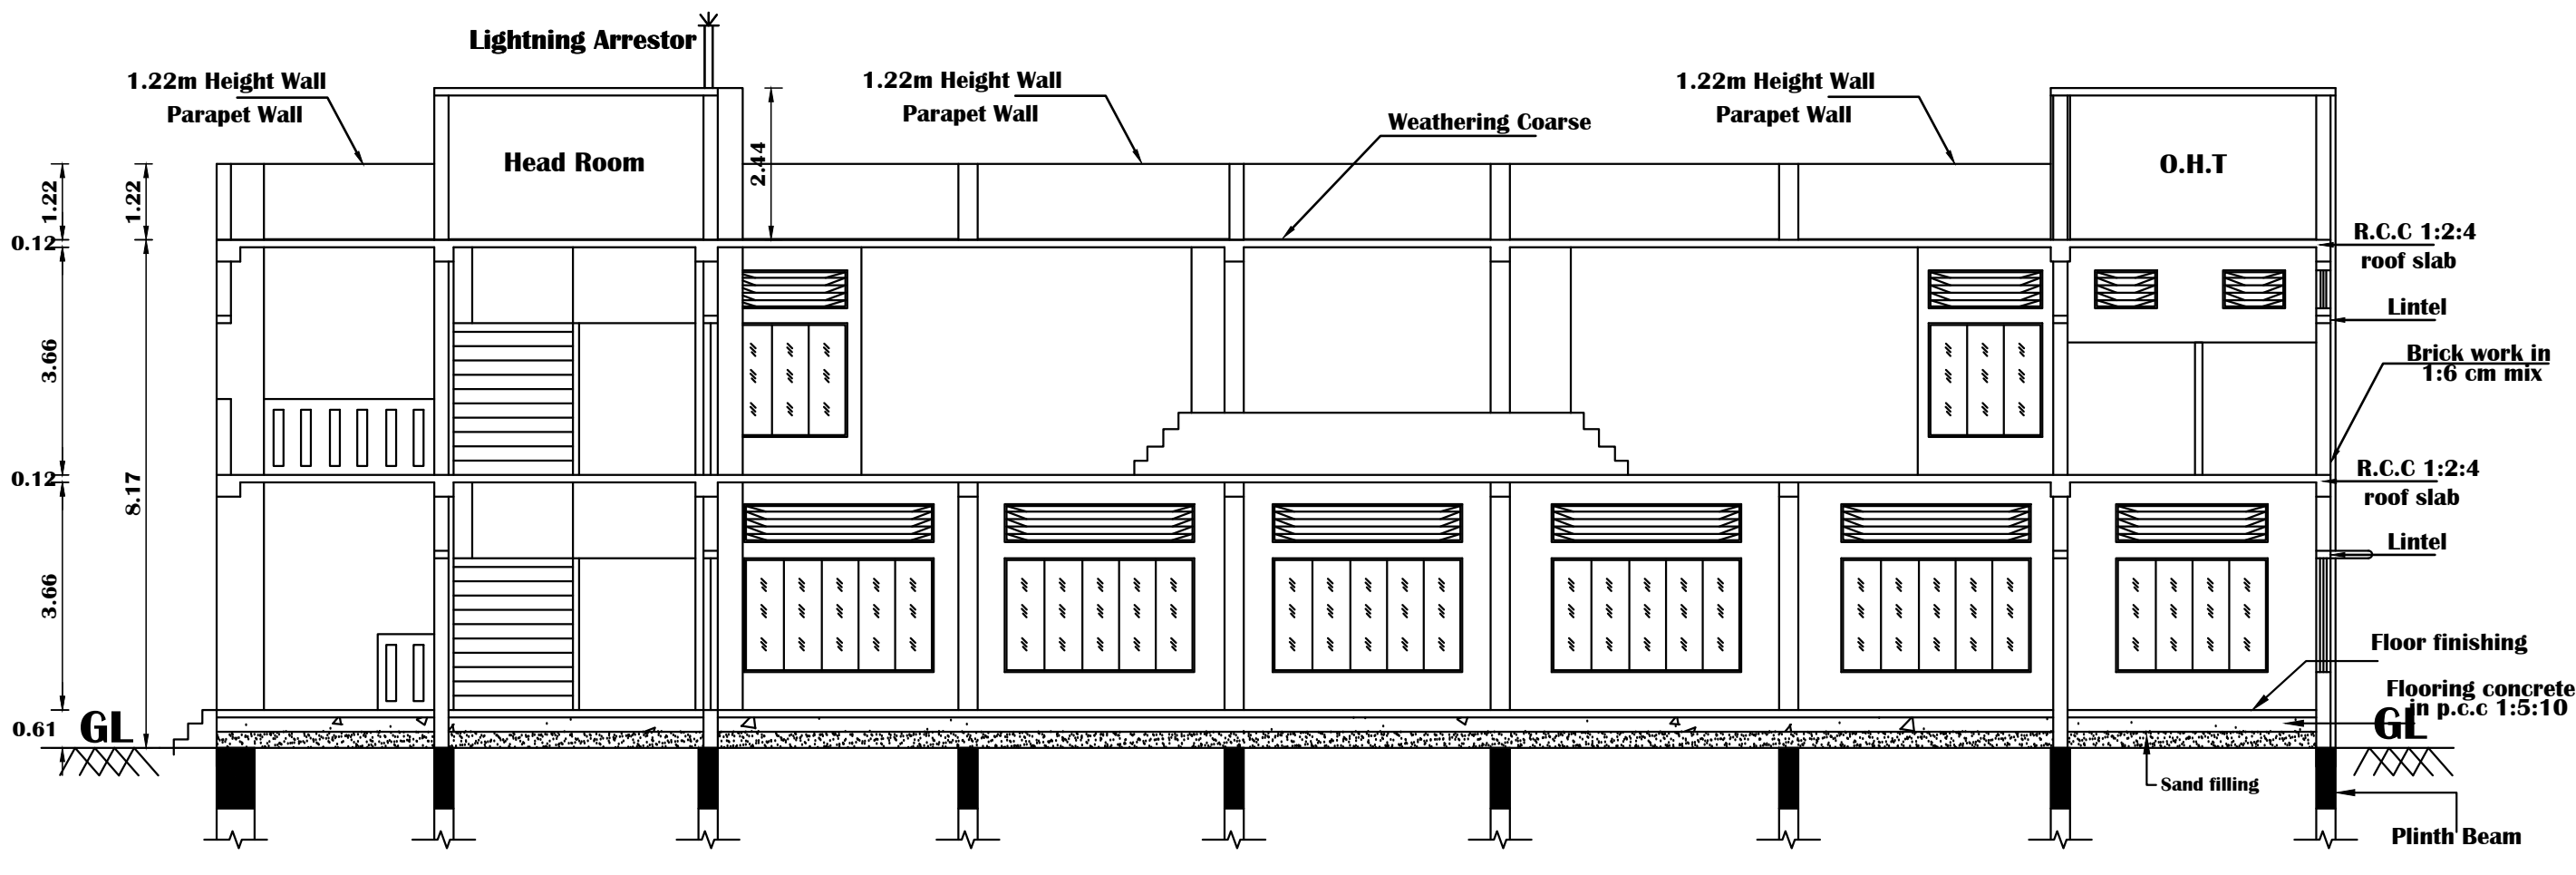


SECTION


JOINERY DETAILS		
MD	MAIN DOOR	3.05 x 2.44
D	DOOR	1.22 x 2.44
D1	DOOR -1	0.91 x 2.44
D2	DOOR -2	0.76 x 2.13
W	WINDOW	3.05 x 1.83
W1	WINDOW -1	2.44 x 1.83
W2	WINDOW -2	1.83 x 1.83
V	VENTILATOR	3.05 x 0.61
V1	VENTILATOR-1	2.44 x 0.61
V2	VENTILATOR-2	1.83 x 0.61
V3	VENTILATOR-3	1.00 x 0.61
JW	JOLLY WORK	2.44 x 1.83
O	OPEN	2.44 x 1.83
O1	OPEN-1	1.52 x 1.83
FA	▽ FIRE ALARM	
FE	△ FIRE EXTINGUISHERS.	
FHR	○ Fire Hose Reel	
EF	⊗ Exhaust Fan With 0.46 Dia	

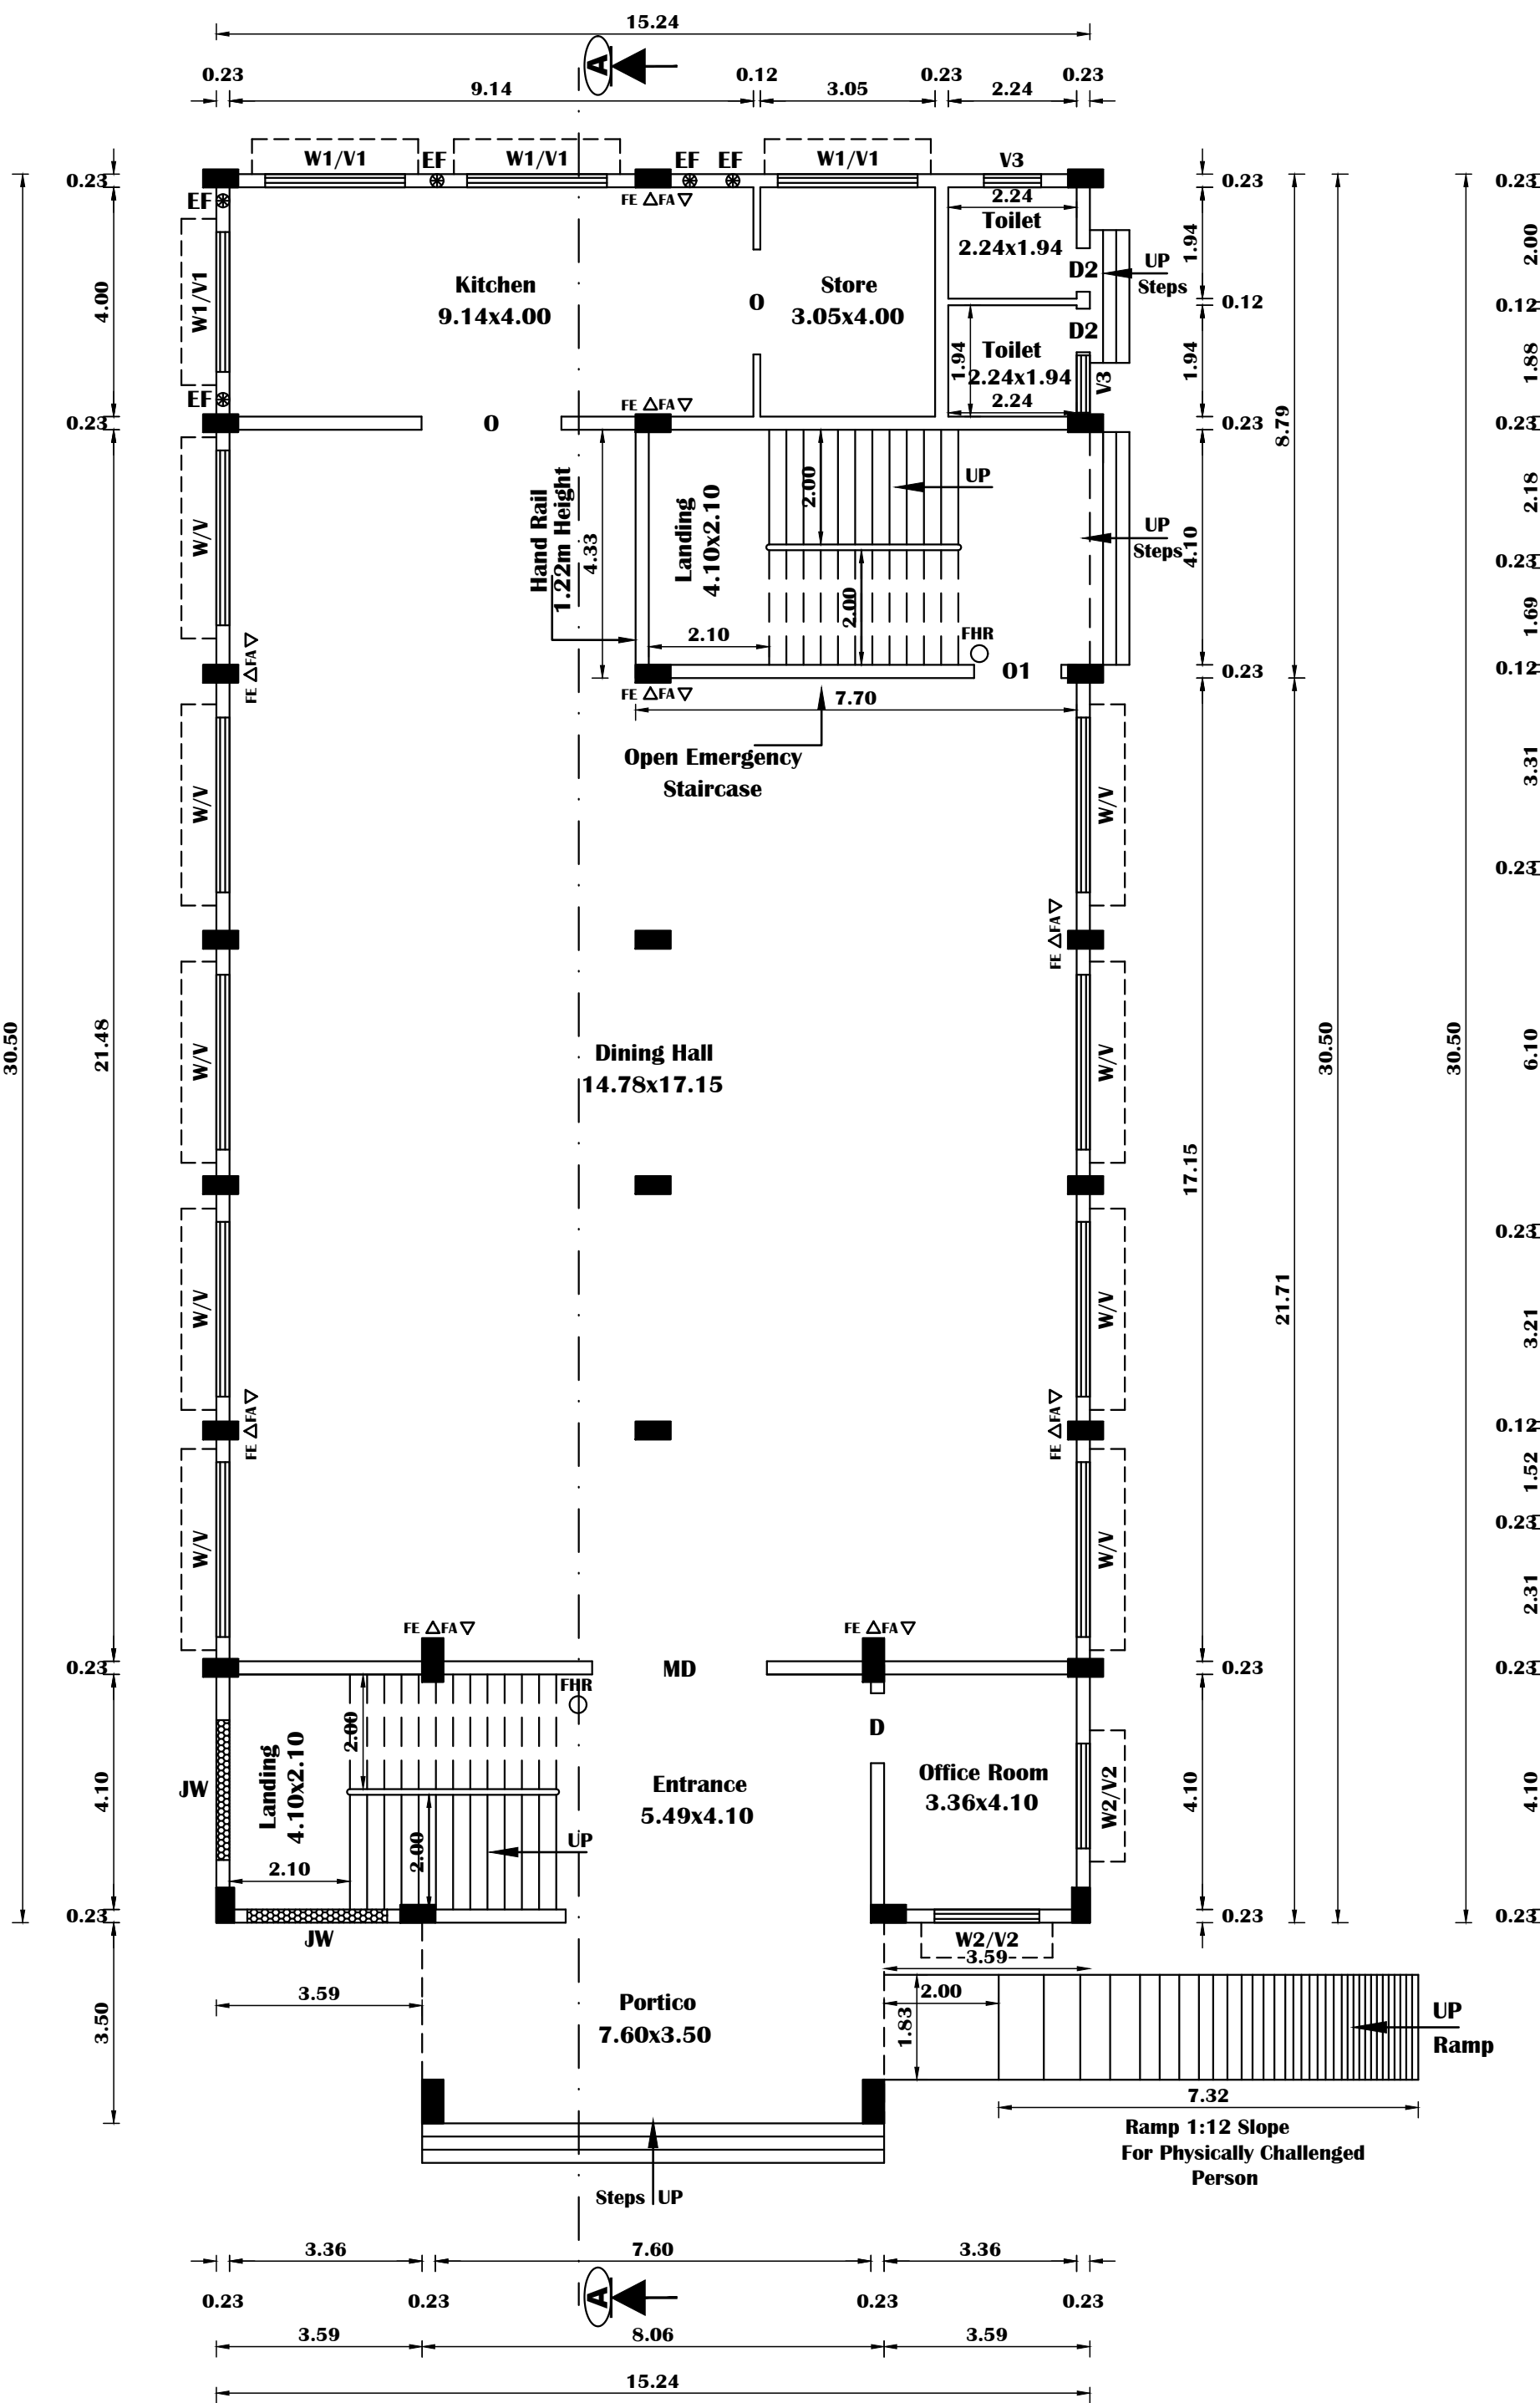

PRO. GROUND FLOOR PLAN

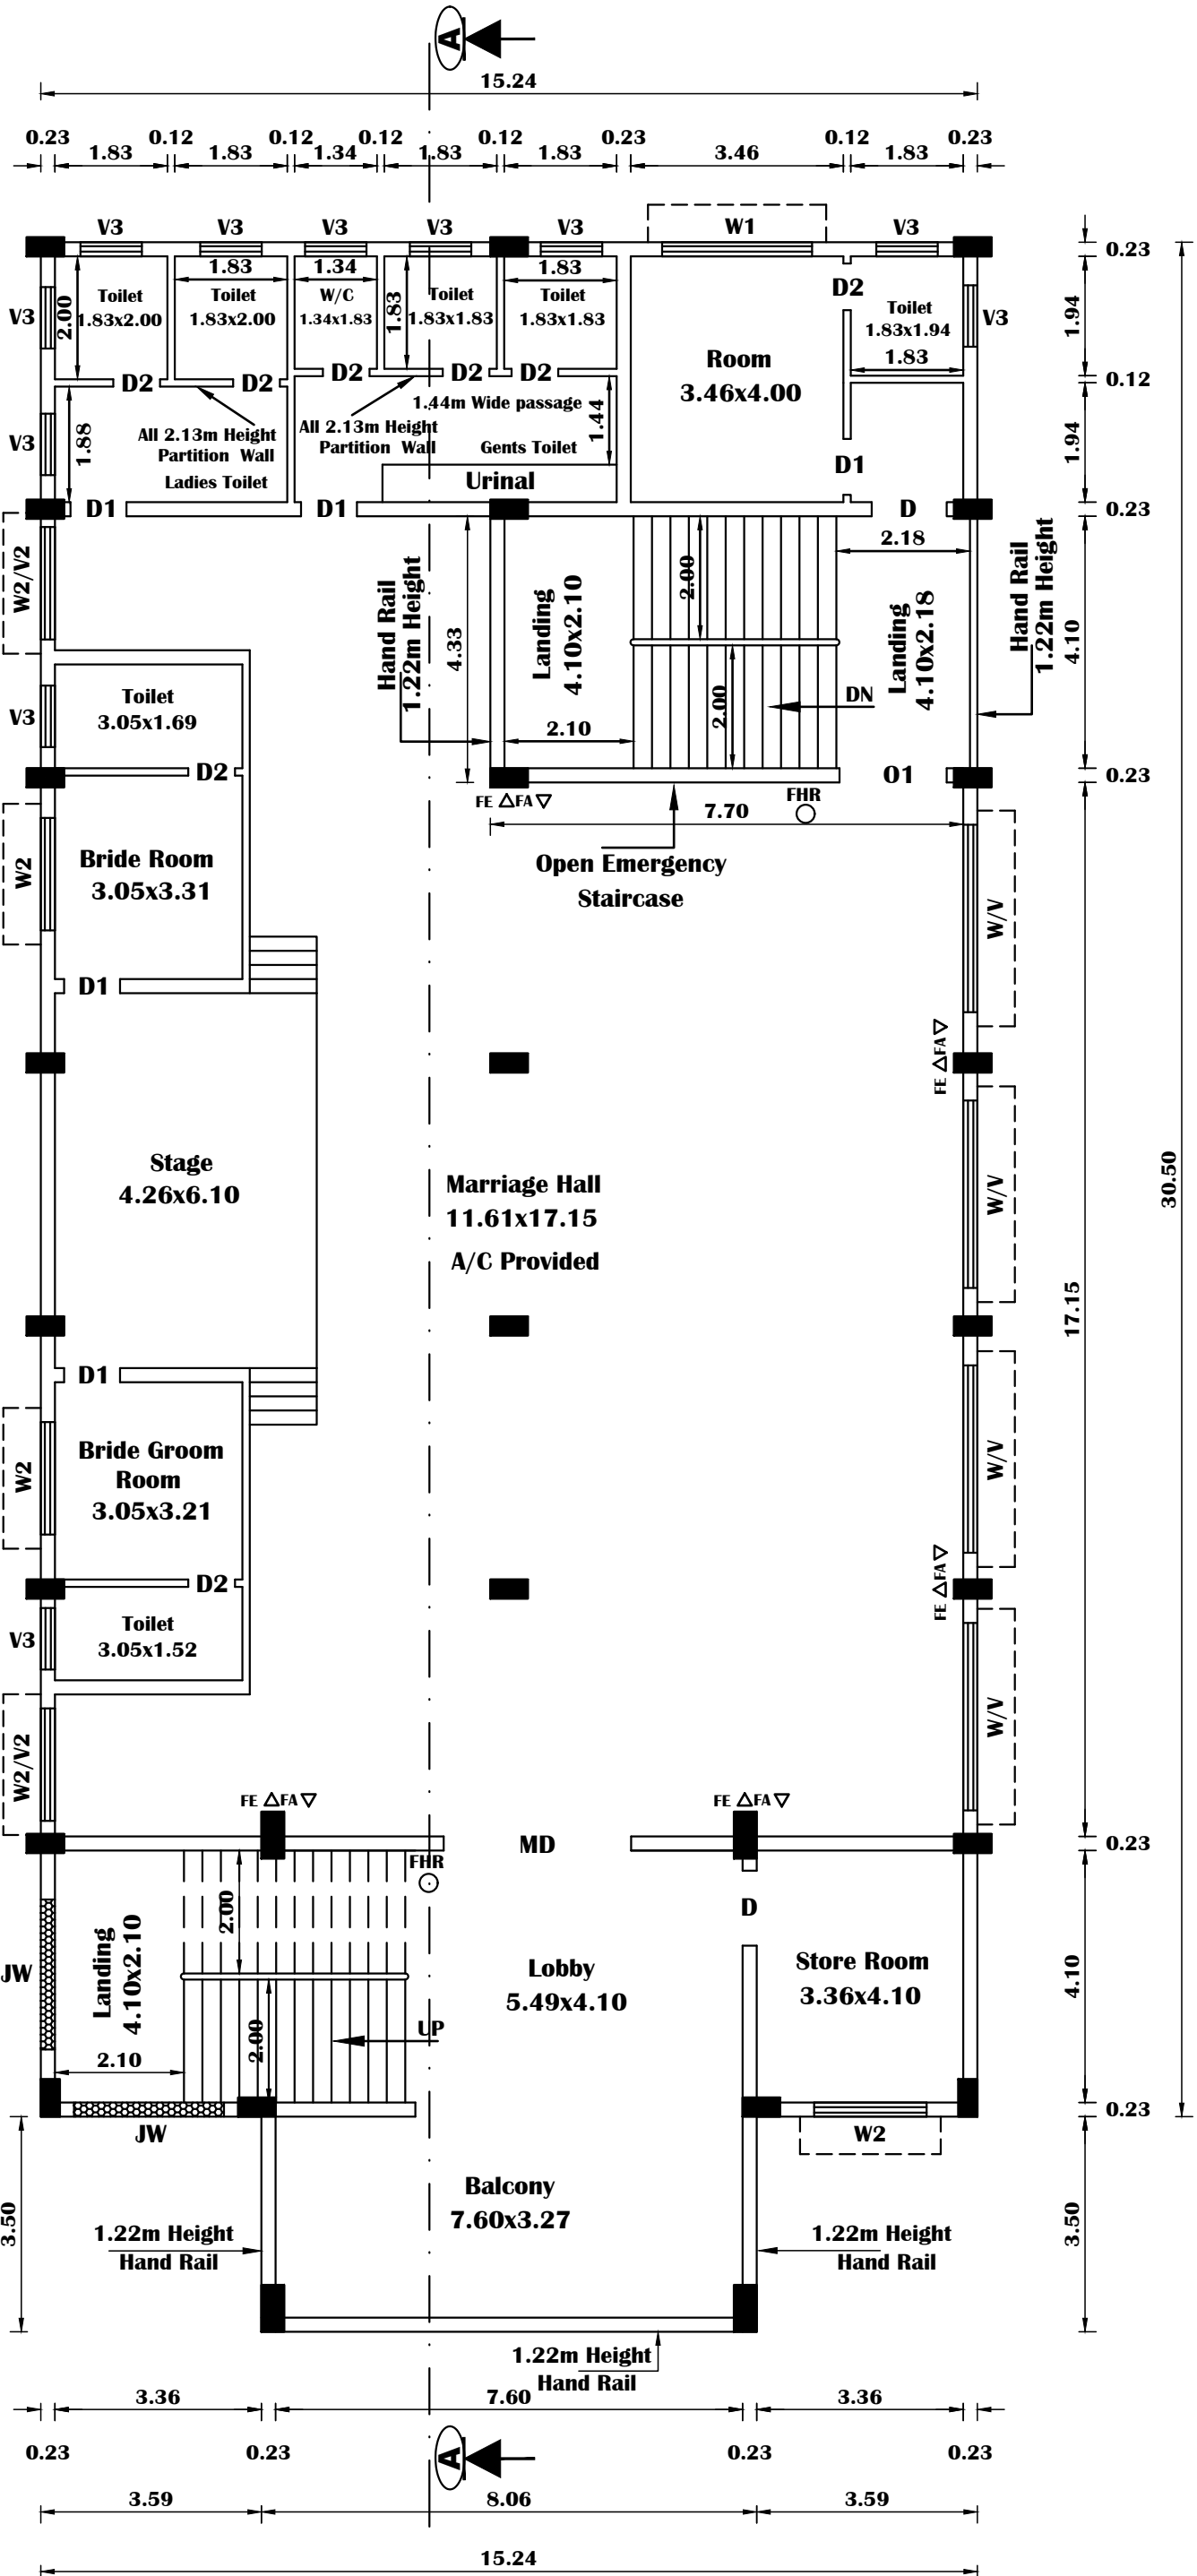

PRO. FIRST FLOOR PLAN

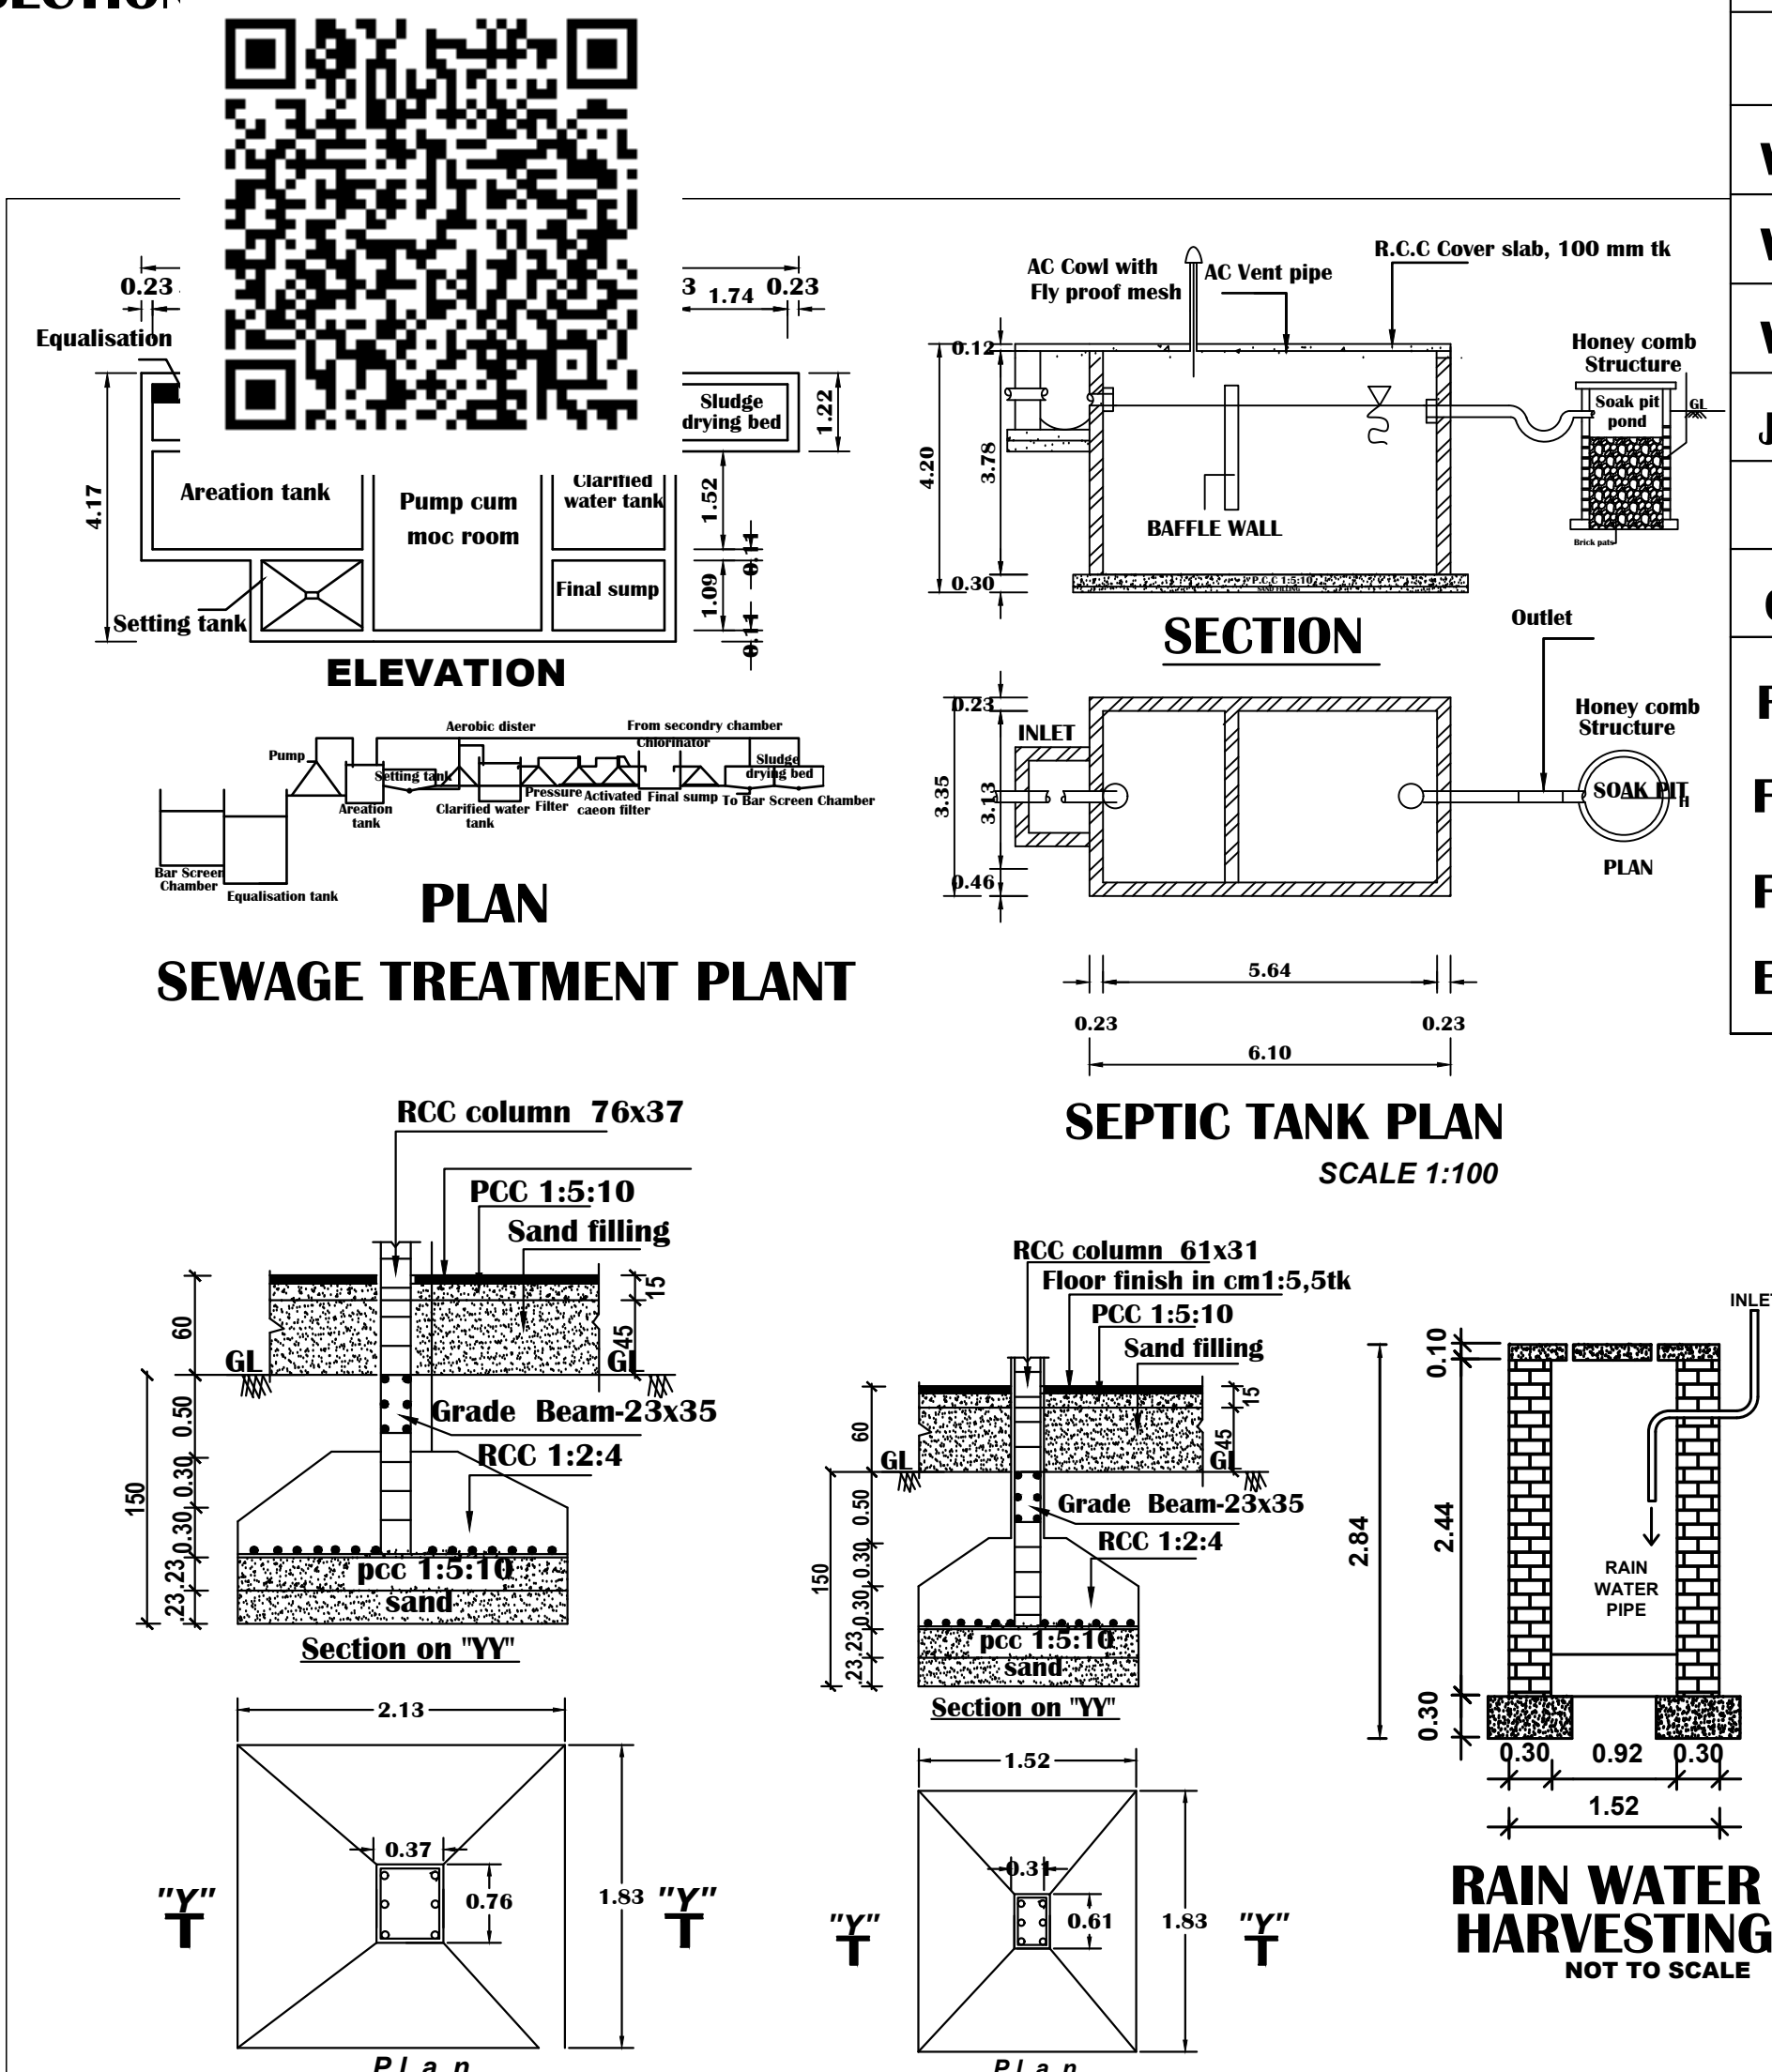


SEPTIC TANK PLAN

SCALE 1:100


STAIRCASE DETAILS

SCALE 1:50

**SOLAR WATER
HEATER SYSTEM**
NOT TO SCALE

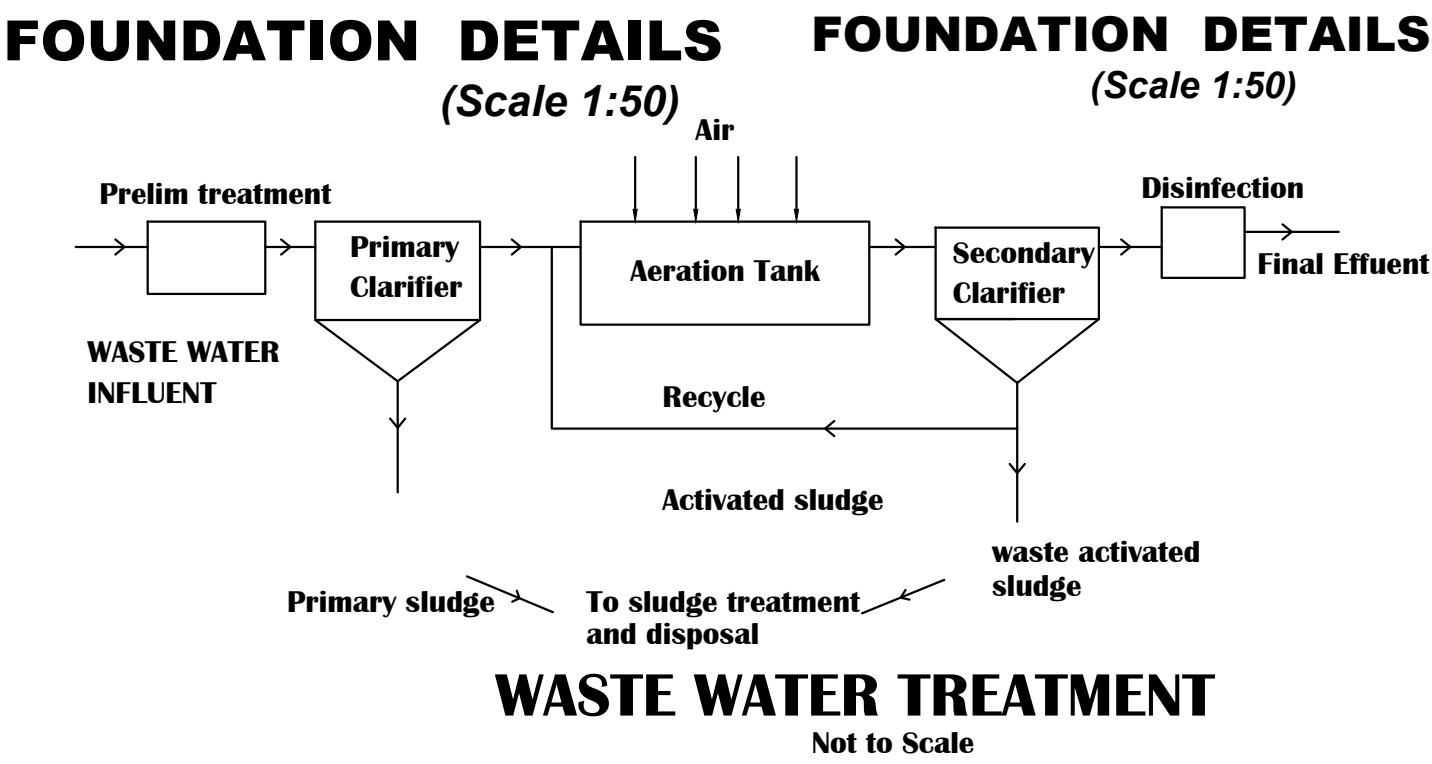

WASTE WATER TREATMENT

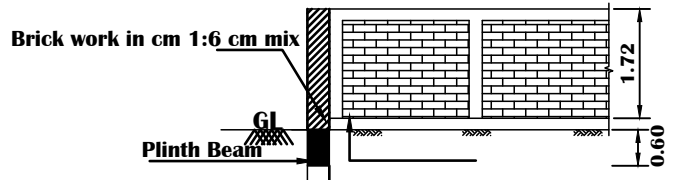

COMPOUND WALL DETAILS



K. J. Schumacher


Er. P. VINOTH, B.E.,
Regd. Engineer, Grade-II (RE)
DTCP Reg.No. RE/GR.II/VR/APRIL-2019/017
Municipal Reg.No.044/LS/2019/00011
No: 16, Rajagopal Nagar, Keelperumbakkam,
Villupuram - 605 602. Ph: 750 28 38 325.

Arun. Sach.,
Registered Architect
CA / 2015 / 71997
Council of Architecture, New Delhi
Registered Architect Grade-(RA)
RA/R. I / VR / MAY-2019/005

Er.M.UDHAYAKUMAR, M.Tech., (Structural), AIEE
Registered Structural Engineer,
Regd. No: RSE/GR-II/VD/July-2023/019
Under TNCDB Rules - 2019
Villupuram - 605 602.

DRAUGHTS MAN GRADE - III
TOWN AND COUNTRY PLANNING OFFICE
VILLUPURAM DISTRICT

APPLICANT NAME: Mr. K. MOHANACHANDRAN

ALL DIMENSIONS ARE IN METER

SCALE 1:100



JOINERY DETAILS

COLOR INDEX

PROPOSED CONSTRUCTION	☐
EXISTING ROAD	☐
SITE BOUNDARY	☐
DRIVE WAY	☐

Total Site Area 4050.00 Sq.m As Per Patta	F.S.I. Area in Sq.m.	
Pro. Ground Floor Area	493.03	
Pro. First Floor Area	493.03	
Staircase Head Room Area	-	35.02
Total Area	986.06	
F.S.I = $\frac{986.06}{4050.00}$ = 0.243		
Plot Coverage = $\frac{493.03}{4050.00} \times 100$ = 12.17%		

District Town And Country Planning Office
Villupuram District

Online Application No: SWP/BPA/0201422/2024

SITE APPROVAL :

Site Bounded by "A to E" and

Numbered as L.P/A.D.T.C.P.(V.D) No:121/2024

BUILDING APPROVAL :

B.P/A.D.T.C.P.(V.D) No:19/2024

Commercial Building Approval Issued.

Eight ways to know a piece of land before you pay for it.

This report covers one part of the picture. These cover the rest, drawn from the same government records, for any property in Tamil Nadu.

LandLens One

Ask anything about a property and get an answer grounded in live government records, with the sources shown.

[/landlens/one](#)



Verify My Land

Every record check run on one property and returned as a single report.

[/landlens/verify-my-land](#)



Legal Opinion

An advocate's written opinion on the title, built on the records we pull for it.

[/landlens](#)



One Map

Every layer on one map: the parcel, its boundary, zoning, water bodies and what sits around it.

[/landlens/one/map](#)



PriceMap

What land actually changed hands for around this plot, taken from the registered deeds.

[/landlens/pricemap](#)



Build Scope

What you are allowed to build here: floor space, height, coverage and setbacks.

[/landlens/build-scope](#)



Property Tracker

Watch a property and hear about it when something new is registered against it.

[/landlens/property-tracker](#)



Deal Room

Run the transaction in one place: documents, stamping, signatures and the parties.

[/landlens/deal-room](#)



Twenty-four checks you can run yourself, at no cost.

Records and verification

The registers themselves, read for you.

Encumbrance Certificate

Patta and Chitta

Field Measurement Sketch

EC Analyzer

Bank charge check

Court case search

Seller background check

Approval check by survey

Value and duty

What it is worth and what it costs to register.

Guideline value by street

Guideline value by survey

Stamp duty and registration fees

Capital gains

Floor space index

Area unit converter

Zoning and land use

What the plan says can happen on this land.

Land use zone finder

CMDA land use check

Coastal regulation zone

Master plan check

Water bodies finder

Airport height clearance

Registers and directories

Who holds it, and which office keeps the record.

Find your registering office

Temple property check

Waqf property check

RERA register



Every free tool
/tools



Services we run
for you
/services



The LandLens
suite
/landlens/one



Every claim in this document traces back to a government record.

Legal opinions, due diligence and title verification

Building plan, layout and sub-division approvals

Completion and occupancy certificates, regularisation

Escrow, negotiation and NRI property management

Land survey, soil testing, architecture and construction

Verified RealEstate
3/350/2 Mettukuppam,
OMR Thoraipakkam,
Chennai 600 097, India
hello@verified.realestate
+91 9996 12 9996

Prepared from the registers named on the page each finding sits on. Where a register could not be read, this document says so in its place rather than leaving the gap to be read as a clean result.

