

PP

APPROVAL RECORD

Planning Permission

Vilupuram district, Tamil Nadu

APPROVAL TYPE

Building Plan

ISSUING AUTHORITY


Rural Panchayat

The approval as the planning authority issued it, reproduced in full behind this page.

An approval speaks to what was sanctioned, not to what was built. Completion is a separate record.


PLAN SHOWING THE PROPOSED CONSTRUCTION OF A R.C.C ROOF BUILDING IN STILL FLOOR, FIRST FLOOR, SECOND FLOOR AND THIRD FLOOR AT R.S.NO: 171/3EI,
PATTA NO:1704, BOMMAIYARPALAYAM VILLAGE, BOMMAYARPALAYAM PANCHAYAT UNION, VANUR TALUK, VILLUPURAM DISTRICT.

APLICANT NAME : N. SEEMA SAMANTARAY D/O NITYANANDA

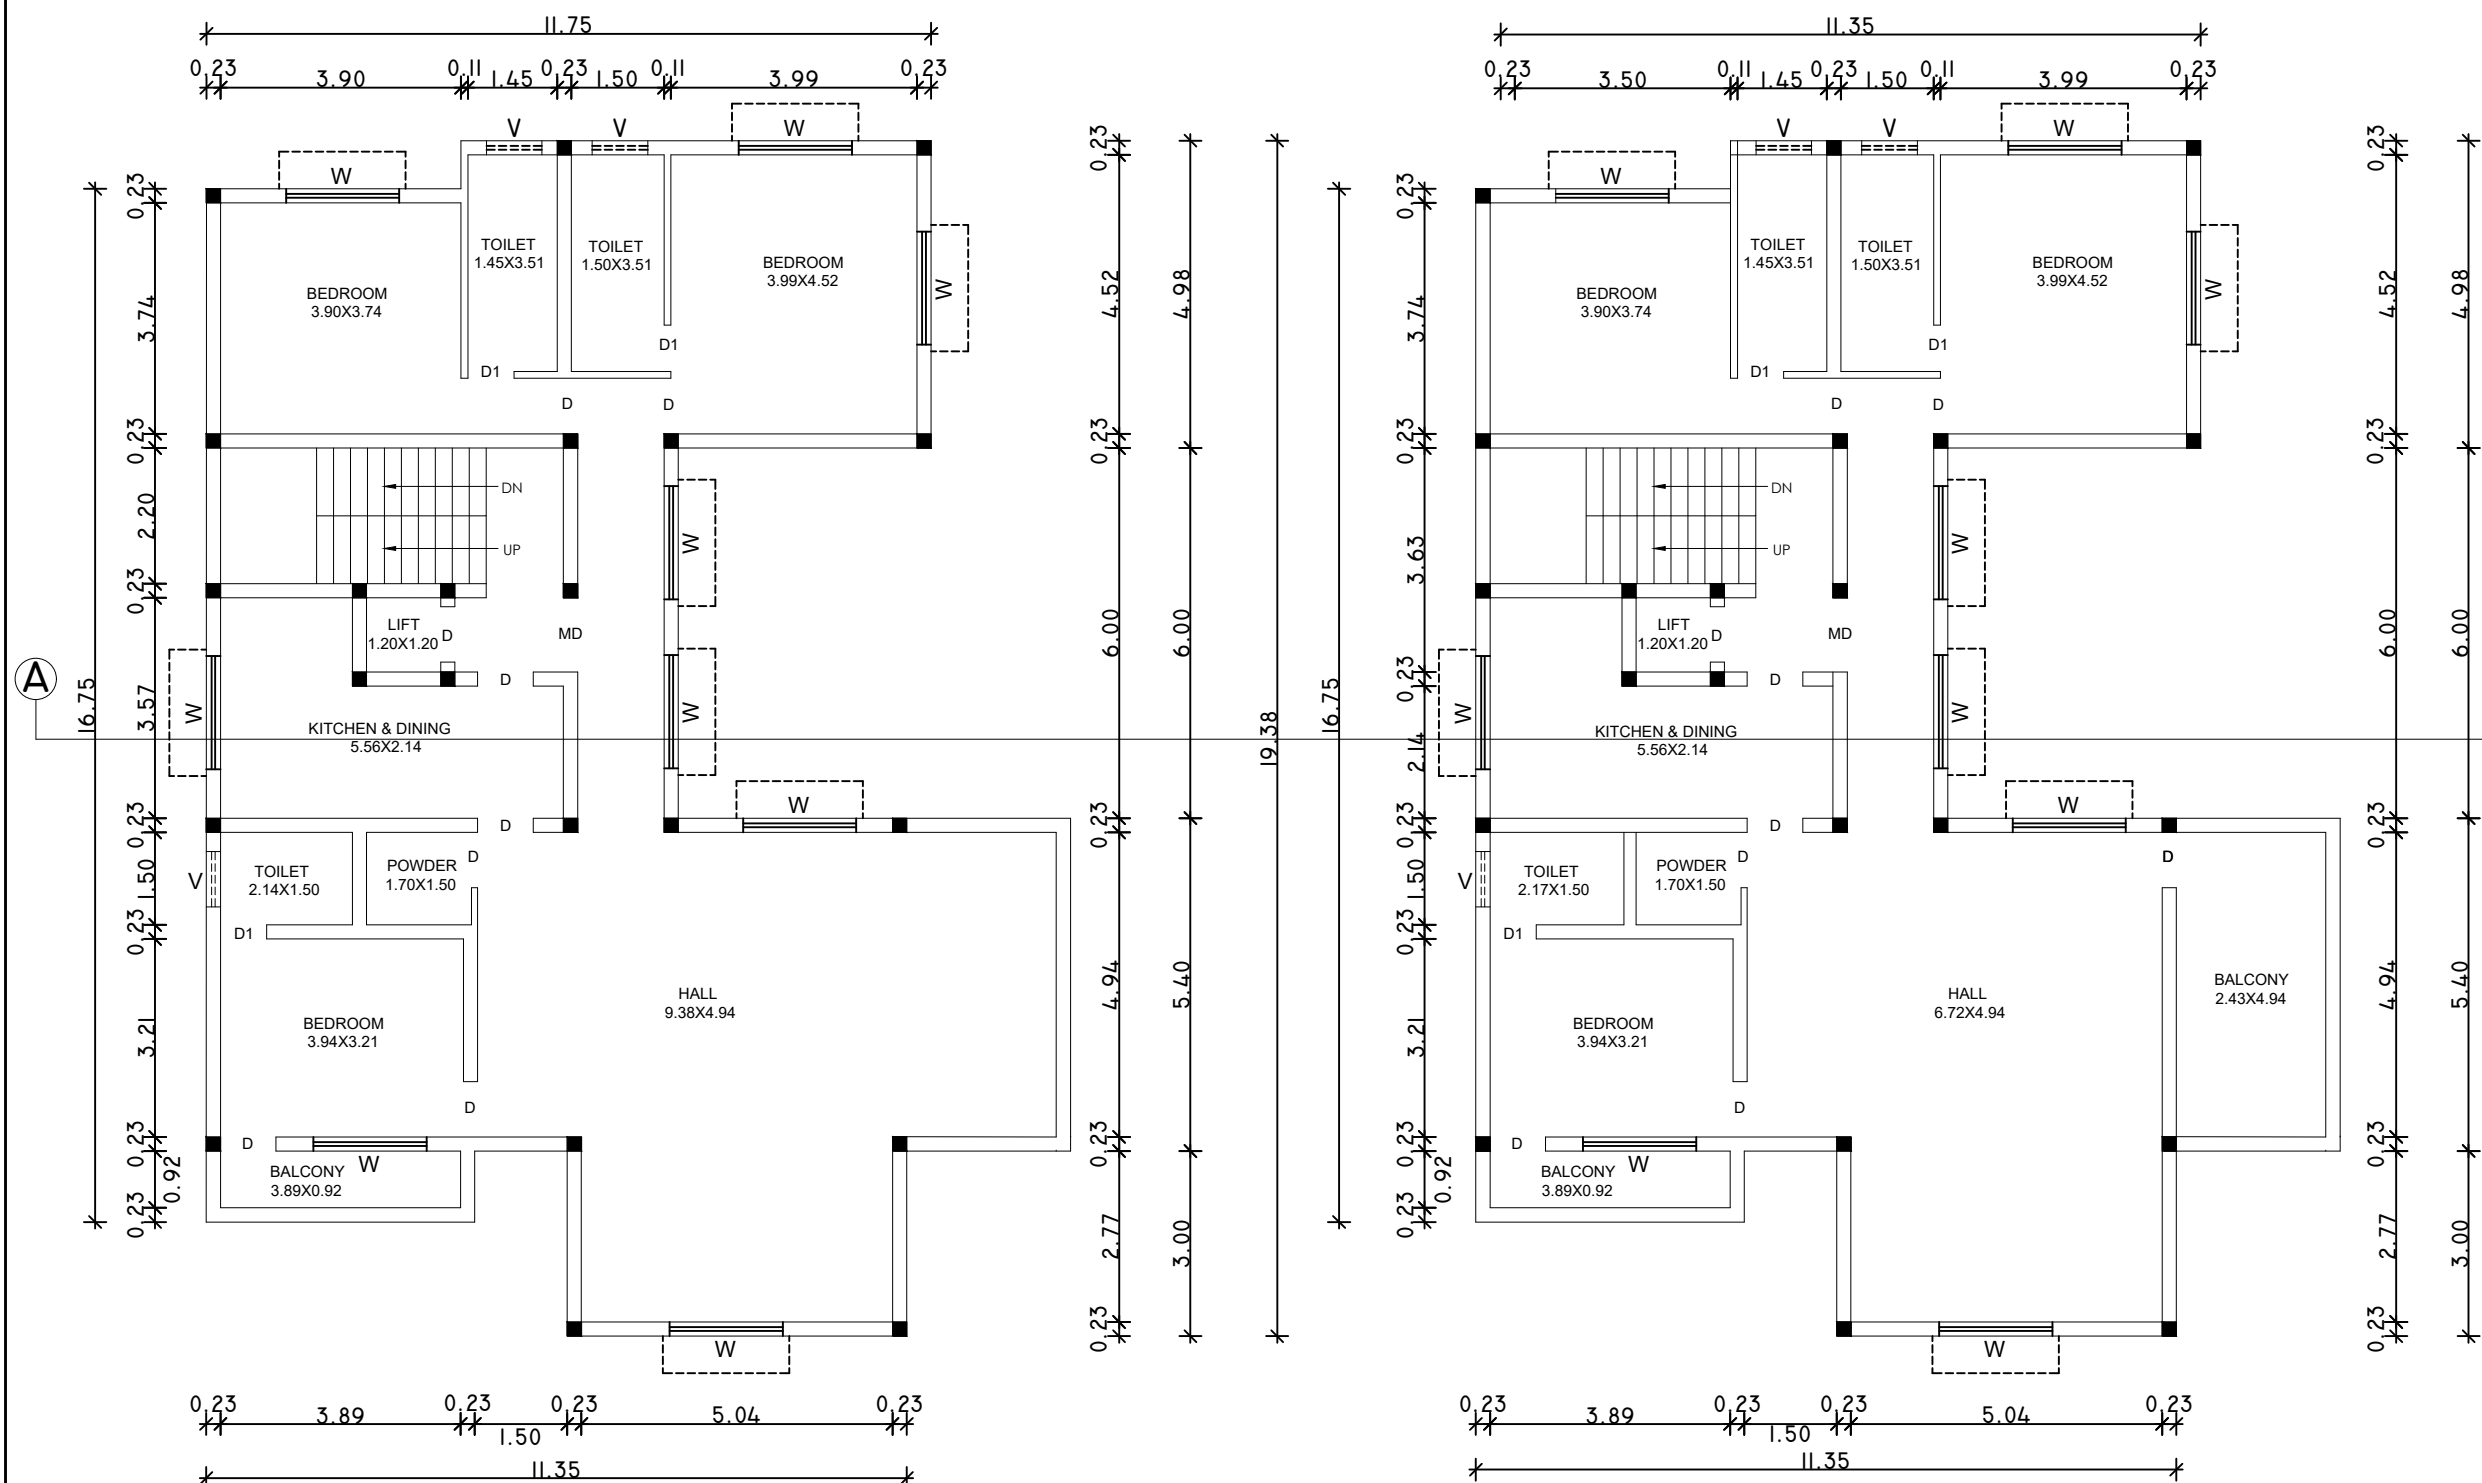




SECOND FLOOR PLAN
SCALE 1:100

THIRD FLOOR PLAN
SCALE 1:100

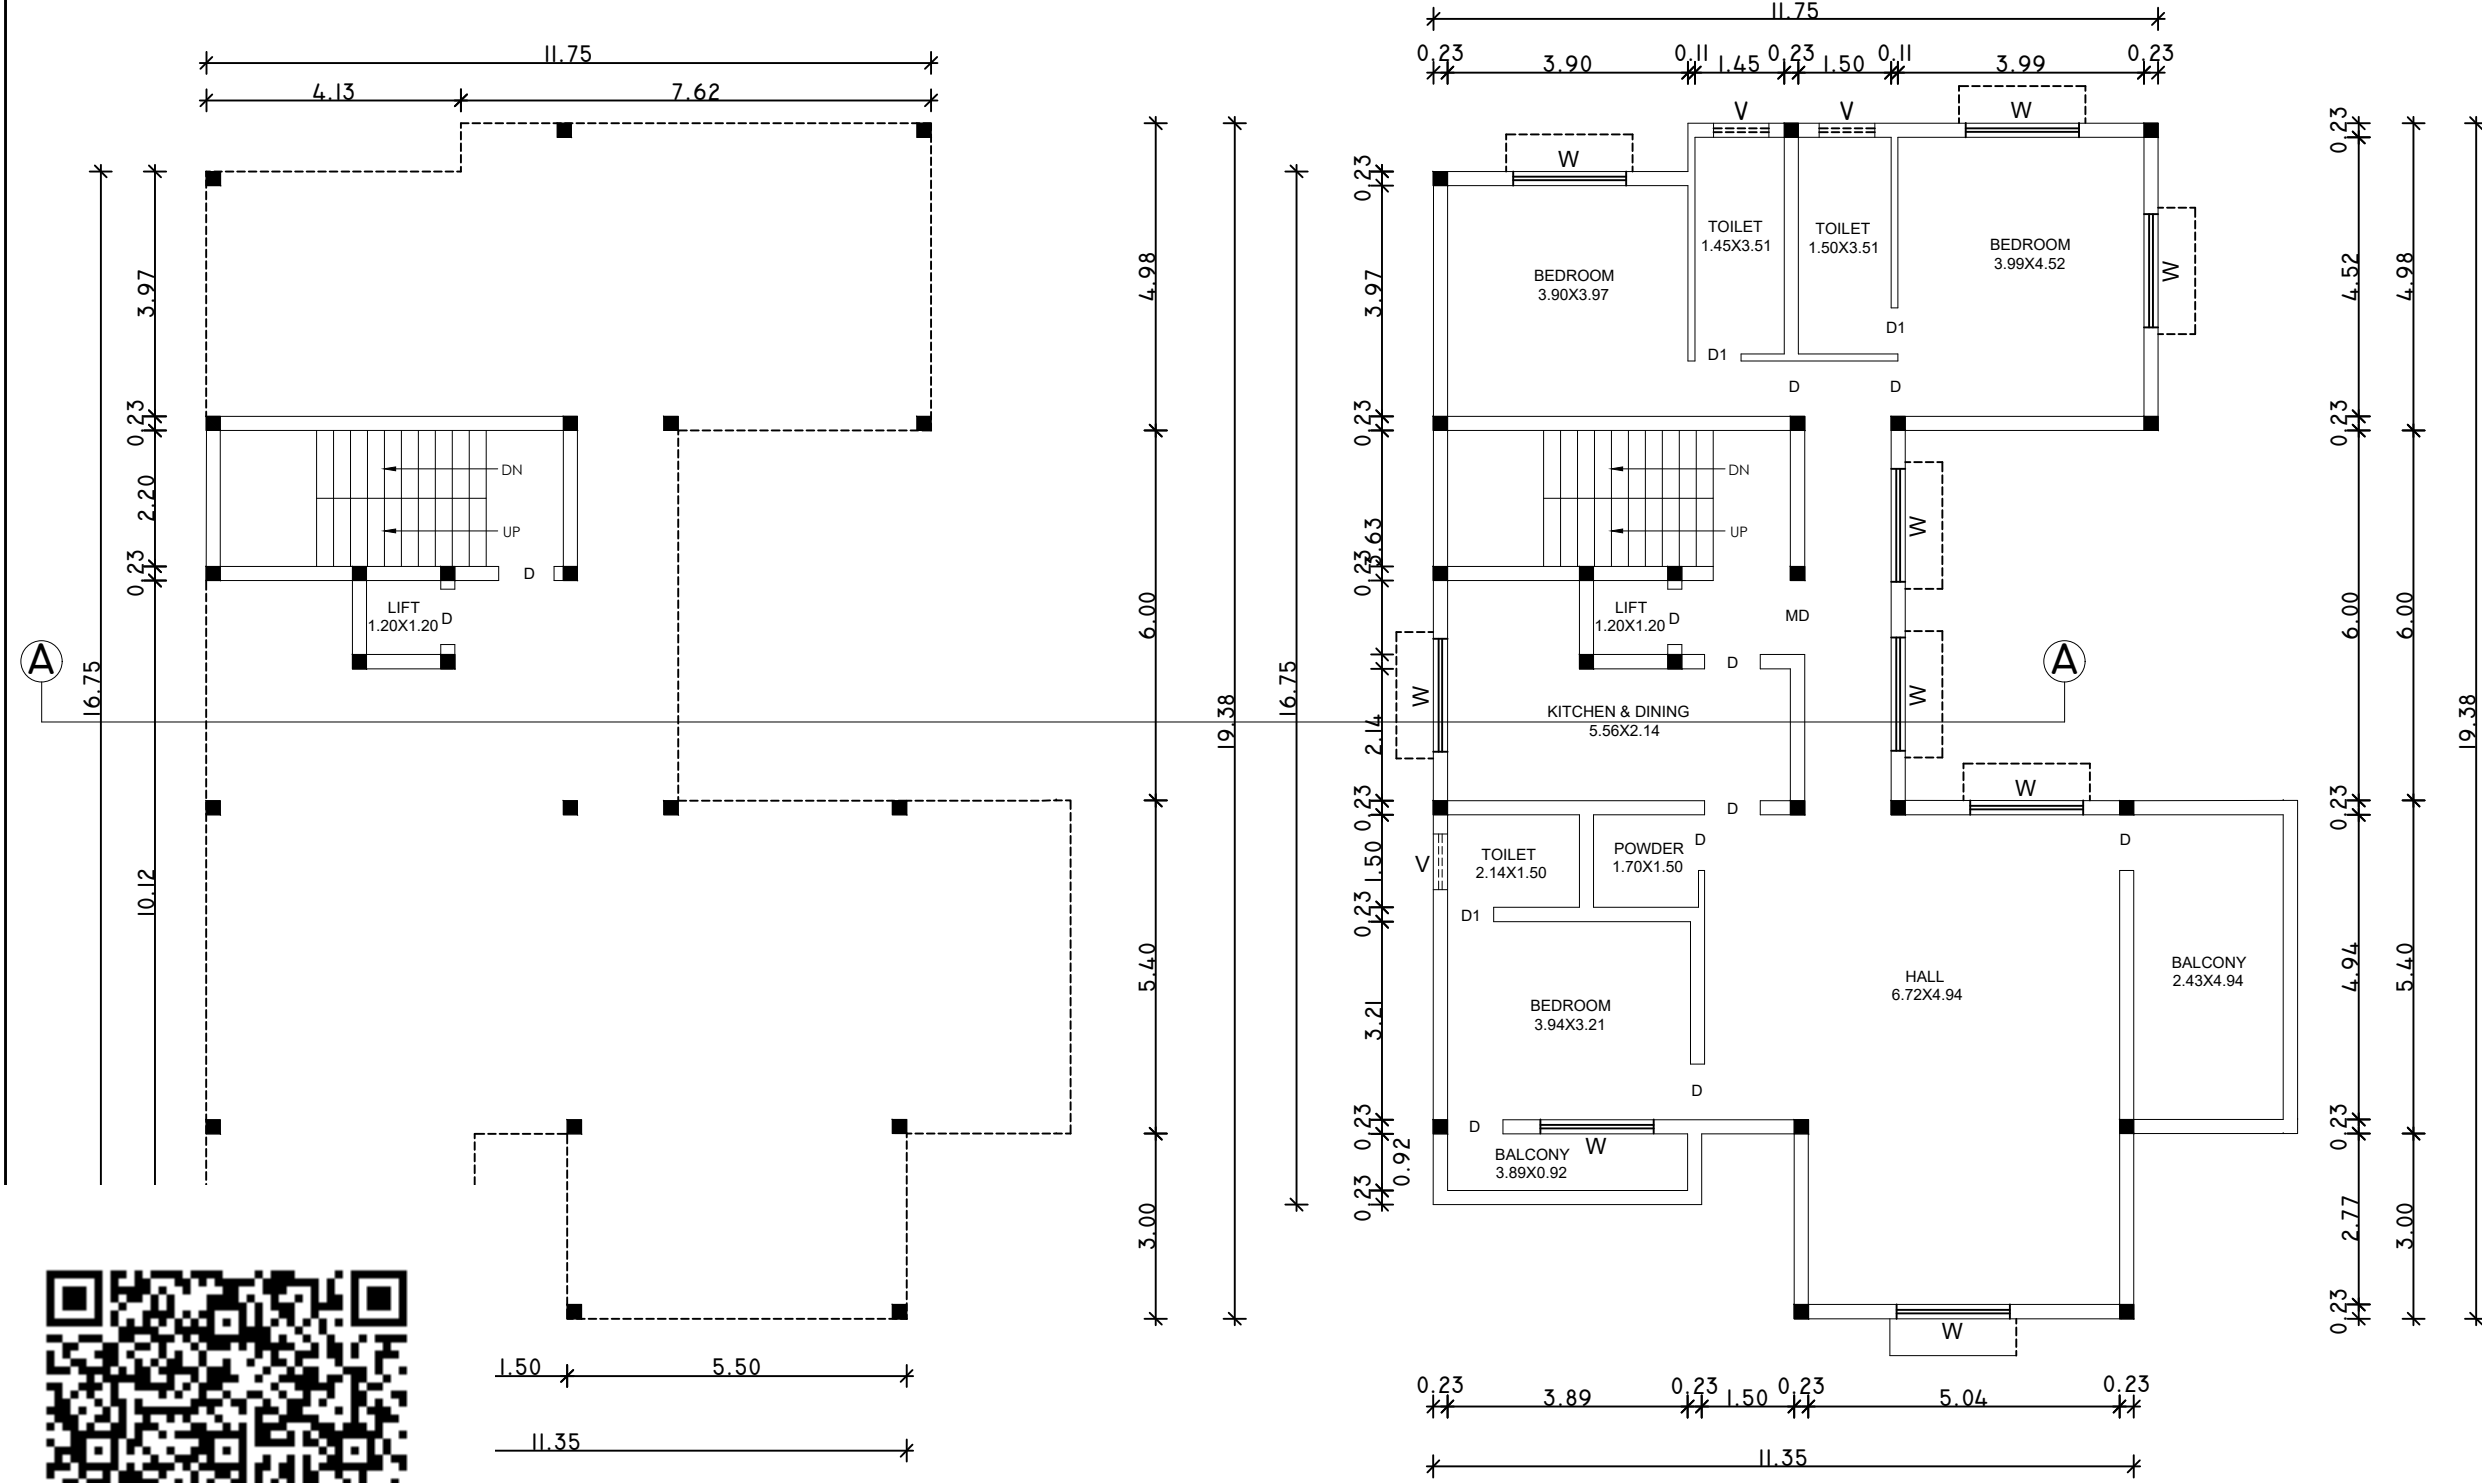


FLOOR PLAN
SCALE 1:100


FIRST FLOOR PLAN
SCALE 1:100

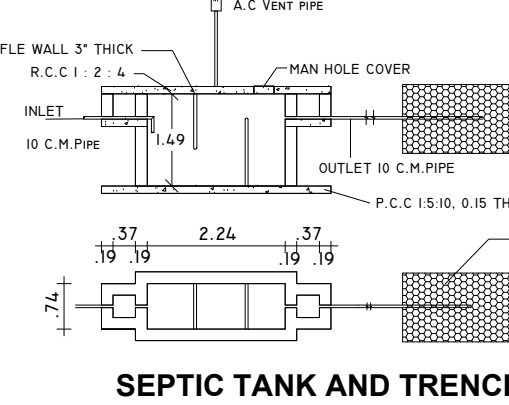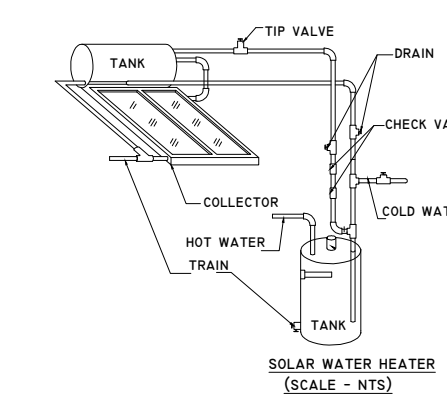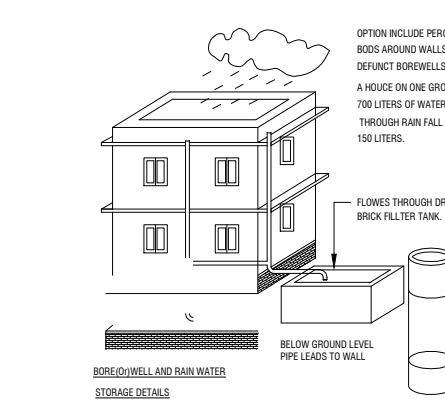


SEPTIC TANK AND TRENCH

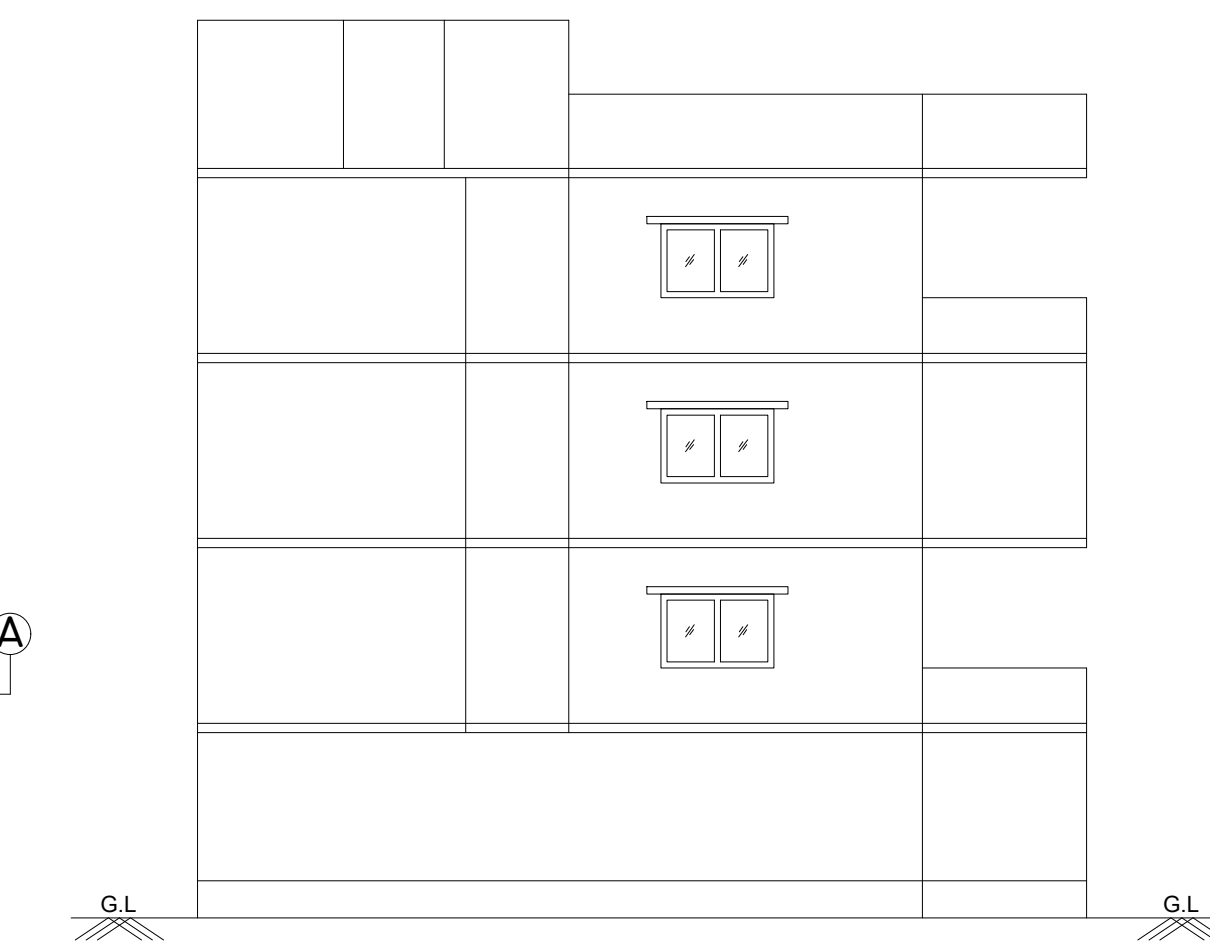


ELEVATION

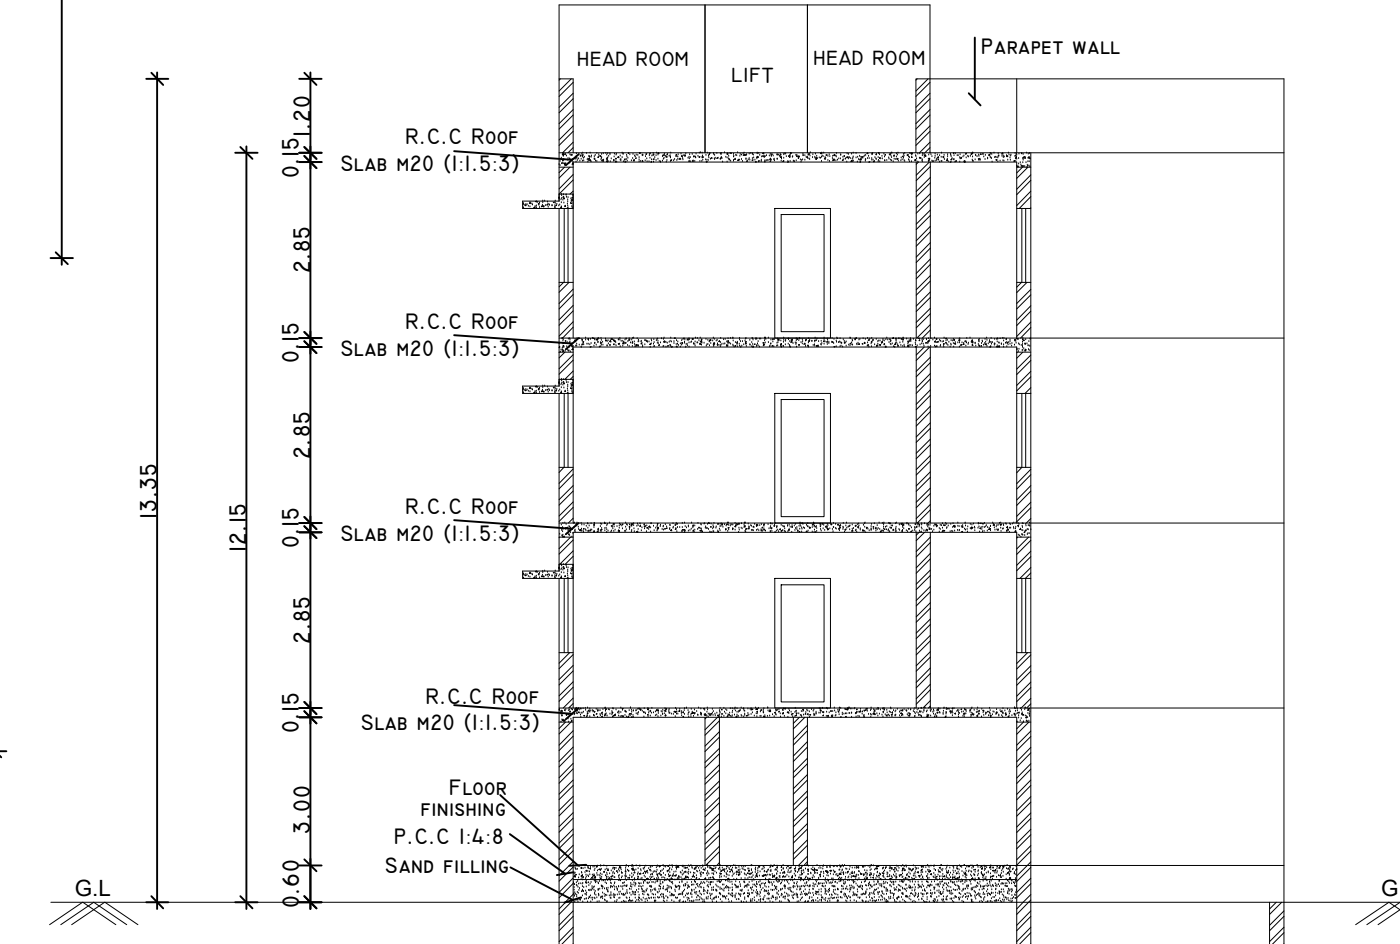


SECTION ON - AA

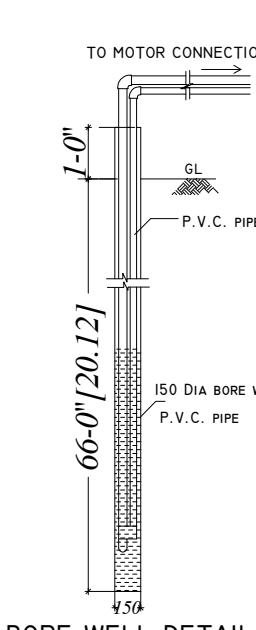


BORE WELL DETAIL

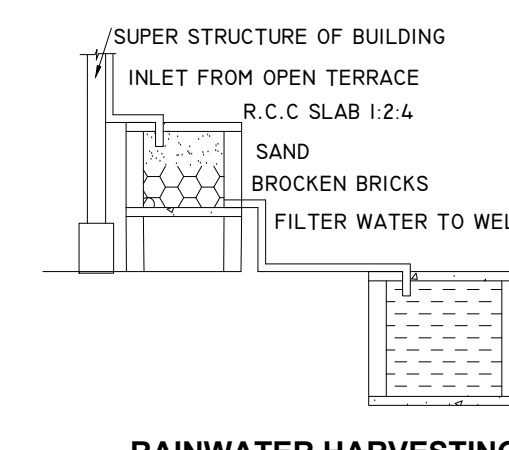


RAINWATER HARVESTING

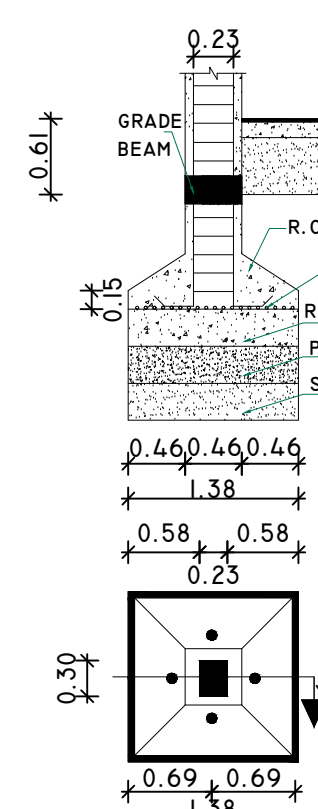


COLUMN FOOTING DETAIL

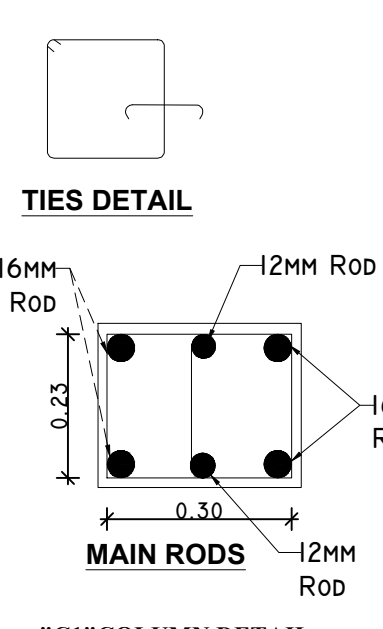


TIES DETAIL

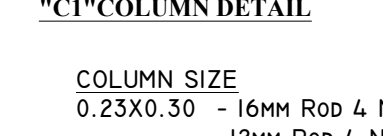


MAIN RODS

 







"CI" COLUMN DETAIL

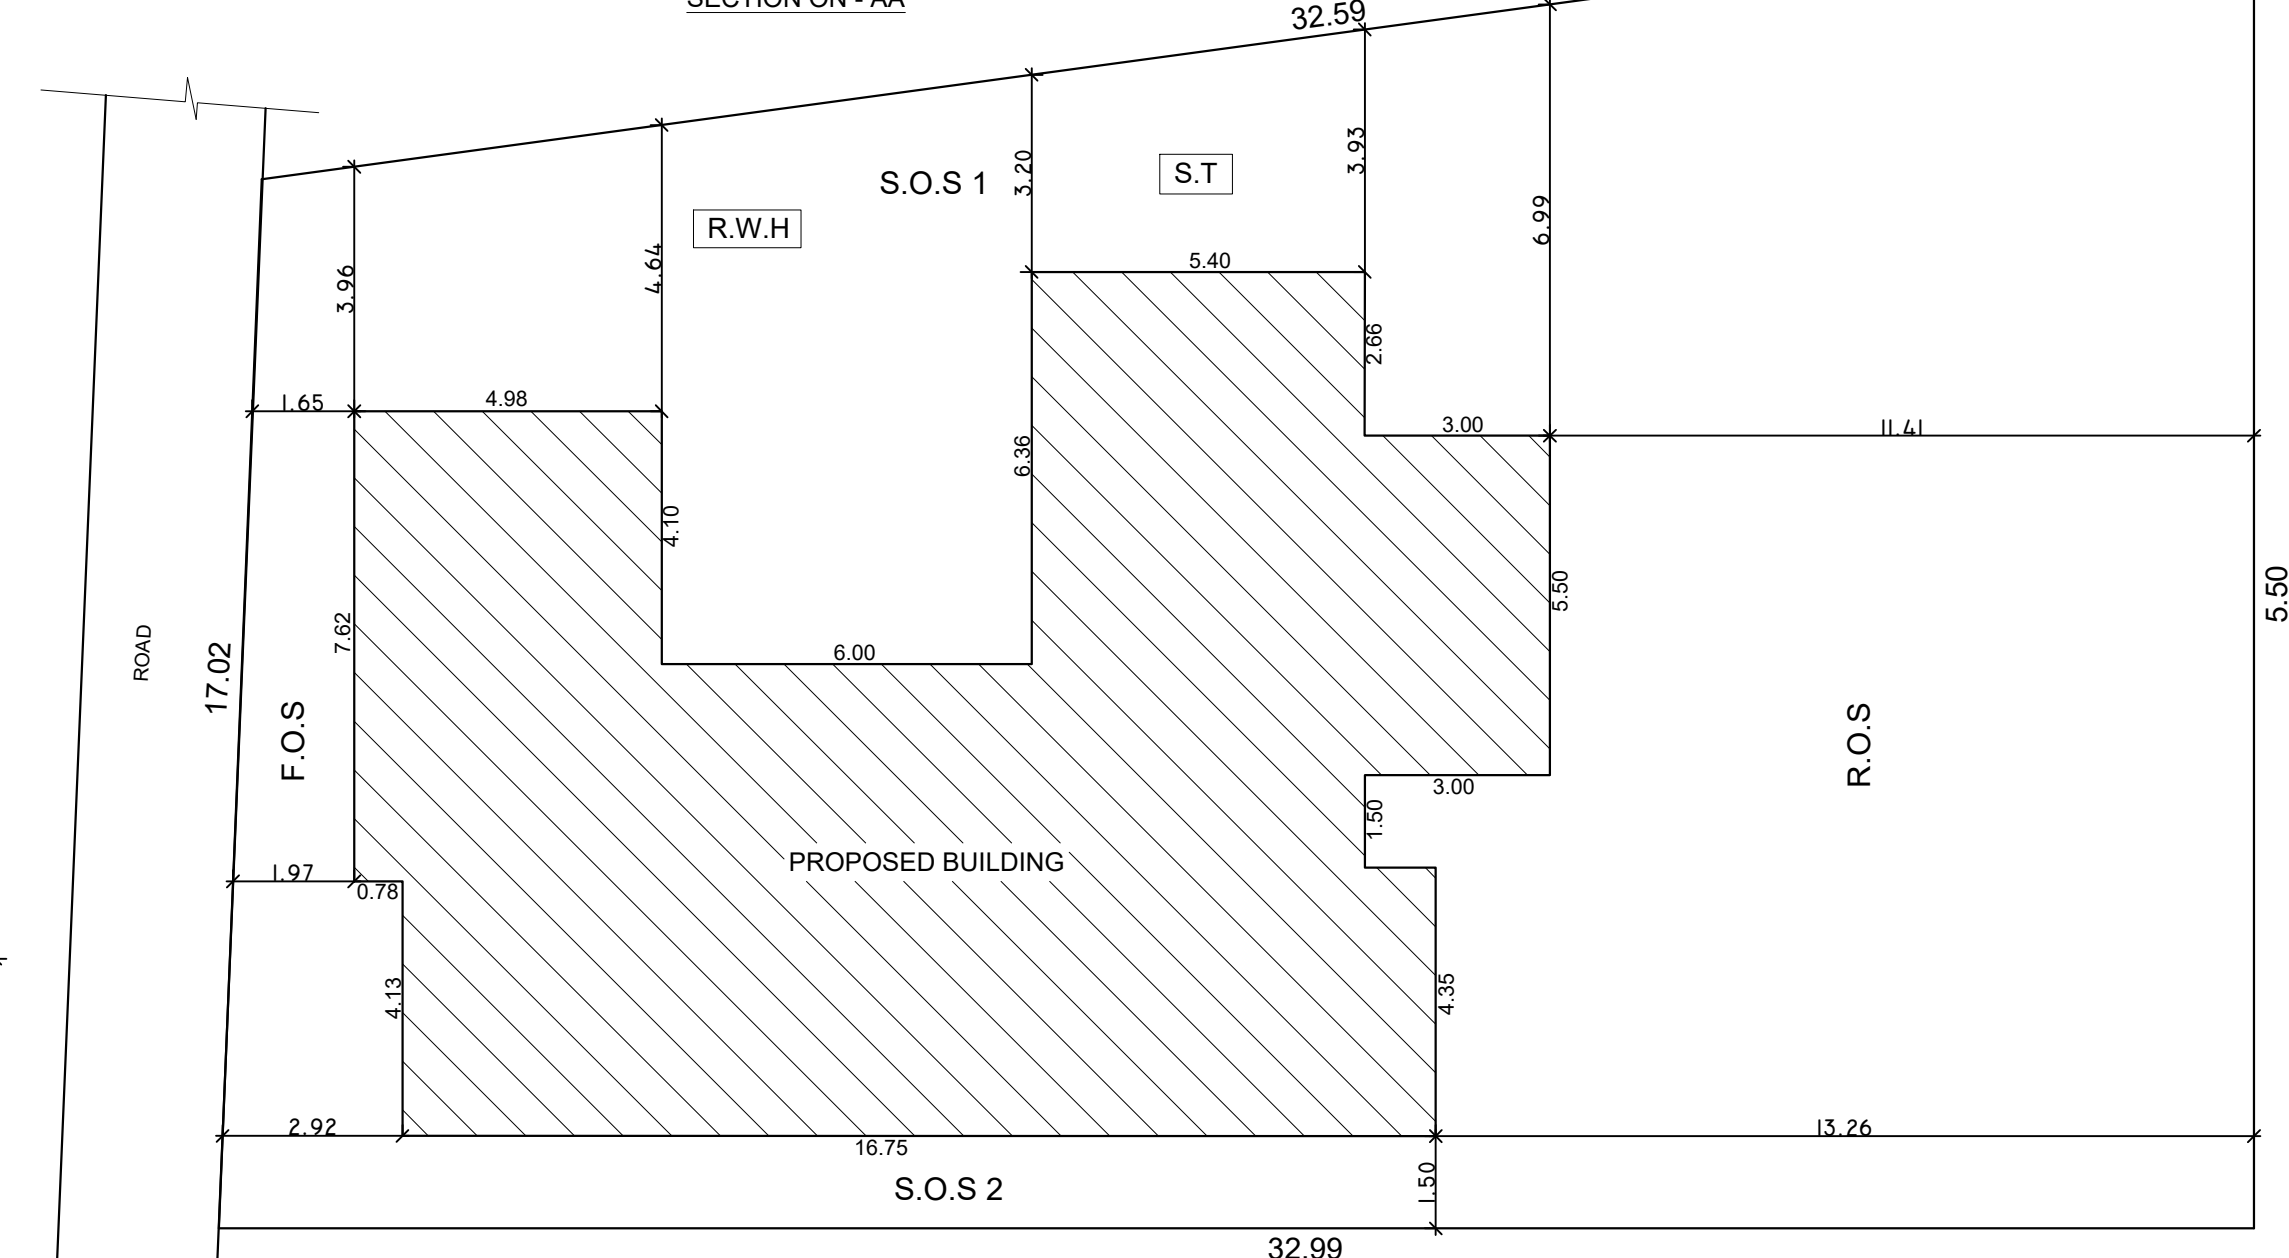

SITE PLAN
SCALE 1:100

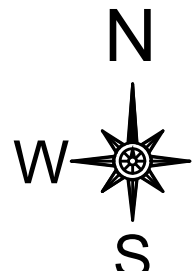

KEY PLAN
SCALE (N.T.S)

     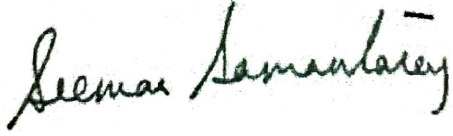AREA STATEMENT		SQ.FT	SQ.M
PLOT AREA		7492.00	696.00
STILL FLOOR AREA		2135.00	198.33
FIRST FLOOR AREA		2135.00	198.33
SECOND FLOOR AREA		2135.00	198.33
THIRD FLOOR AREA		2135.00	198.33
TOTAL FLOOR AREA		8540.00	793.32
PLOT COVERAGE		28.49 %	
F.S.I		0.85 < 2	
NO.OF CAR PARKING		- 4	
NO.OF TWO WHEELER PARKING		- 4	
SCHEDULE OF JOINERY			
TYPE	DESCRIPTION	SIZE	
MD	MAIN DOOR	1.20 X 2.13	
D	DOOR	0.90 X 2.13	
D1	DOOR	0.75 X 2.13	
W	WINDOW	1.50 X 1.50	
V	VENTILATOR	1.00 X 0.65	
Dwarf Wall Details			
FOUNDATION FOUNDATION AND BASEMENT IN RCC COLUMN AND PLINTH BEAM OVER A BED OF RCC 1:4:8, 6"THICK AS PER STRUCTURAL DETAILS.			
SUPER STRUCTURE:- SUPER STRUCTURE IN 23 TH. ,11.5TH. COUNTRY BURNT BRICK WALLS WITH CEMENT MORTOR 1:5			
RCC MEMBERS FOOTING , COLUMNS, PLINTH BEAMS, LINTEL, SUNSHADE, FLOOR, ROOF BEAMS, SLABS & STAIR WITH RCC 1:1.5:3 USING 20MM NOMINAL SIZE BROCKEN STONES.			
PLASTERING WALLS INSIDE & OUTSIDE IN CM 1:5, 12mm TH. CEILING IN CM 1:3 9mm TH.			
PAINTING FINISHING THE WALL , CEILING WITH CEMENT PAINT OVER & PRIMING COAT			
FLOORING FINISHING THE FLOOR WITH 20 TH GRANO FLOORING OVER A BED OF PCC 1:4:8 6"TH. AND RIVER SAND			
DOORS & WINDOWS DOORS WITH COUNTRY WOODEN FRAMES , 32 TH. FLUSH DOOR SHUTTERS , SS FASTENINGS , PAINT FINISH WINDOWS WITH MEDIUM ANODISED ALUMINIUM OPENABLE SHUTTERS WITH 4 mm GLASS & STANDARD FASTENINGS			
COLOUR INDEX			
PROPOSED			
BOUNDARY			
EXISTING ROAD			
ROAD			
EXISTING BUILDING			
SCALE 1: 100		ALL DIMENISIONS ARE IN METRES	
OWNER			
 N. SEEMA SAMANTARAY D/O NITYANANDA			
REGISTER ENGINEER			
 Er.S.PUNITHA D.Arch.,B.E., ARCHITECT GRADE-II-RA Municipal: Reg.No:044/LS/2019/00005 DTCP: RAA/VDI-2023/007 No.27C, Trichy Main Road, Villupuram - 605 602. Cell: 9962686050			

Eight ways to know a piece of land before you pay for it.

This report covers one part of the picture. These cover the rest, drawn from the same government records, for any property in Tamil Nadu.

LandLens One

Ask anything about a property and get an answer grounded in live government records, with the sources shown.

[/landlens/one](#)



Verify My Land

Every record check run on one property and returned as a single report.

[/landlens/verify-my-land](#)



Legal Opinion

An advocate's written opinion on the title, built on the records we pull for it.

[/landlens](#)



One Map

Every layer on one map: the parcel, its boundary, zoning, water bodies and what sits around it.

[/landlens/one/map](#)



PriceMap

What land actually changed hands for around this plot, taken from the registered deeds.

[/landlens/pricemap](#)



Build Scope

What you are allowed to build here: floor space, height, coverage and setbacks.

[/landlens/build-scope](#)



Property Tracker

Watch a property and hear about it when something new is registered against it.

[/landlens/property-tracker](#)



Deal Room

Run the transaction in one place: documents, stamping, signatures and the parties.

[/landlens/deal-room](#)



Twenty-four checks you can run yourself, at no cost.

Records and verification

The registers themselves, read for you.

Encumbrance Certificate

Patta and Chitta

Field Measurement Sketch

EC Analyzer

Bank charge check

Court case search

Seller background check

Approval check by survey

Zoning and land use

What the plan says can happen on this land.

Land use zone finder

CMDA land use check

Coastal regulation zone

Master plan check

Water bodies finder

Airport height clearance

Value and duty

What it is worth and what it costs to register.

Guideline value by street

Guideline value by survey

Stamp duty and registration fees

Capital gains

Floor space index

Area unit converter

Registers and directories

Who holds it, and which office keeps the record.

Find your registering office

Temple property check

Waqf property check

RERA register



Every free tool
/tools



Services we run
for you
/services



The LandLens
suite
/landlens/one



Every claim in this document traces back to a government record.

Legal opinions, due diligence and title verification

Building plan, layout and sub-division approvals

Completion and occupancy certificates, regularisation

Escrow, negotiation and NRI property management

Land survey, soil testing, architecture and construction

Verified RealEstate
3/350/2 Mettukuppam,
OMR Thoraipakkam,
Chennai 600 097, India
hello@verified.realestate
+91 9996 12 9996

Prepared from the registers named on the page each finding sits on. Where a register could not be read, this document says so in its place rather than leaving the gap to be read as a clean result.

