

PP

APPROVAL RECORD

Planning Permission

Vilupuram district, Tamil Nadu

APPROVAL TYPE

Building Plan

ISSUING AUTHORITY

Rural Panchayat


The approval as the planning authority issued it, reproduced in full behind this page.

An approval speaks to what was sanctioned, not to what was built. Completion is a separate record.


**PLAN SHOWING THE PROPOSED CONSTRUCTION OF
RCC ROOF COMMERCIAL BUILDING (RESORT &
UNSTARRED HOTELS) " AT NEW S.F. NO. 275/1B1,
275/1B2, 275/2A2B, 275/2B2, 276/4 IN
KEEZHPUTHUPATTU VILLAGE & PANCHAYAT,
MARAKKANAM PANCHAYAT UNION, MARAKKANAM
TALUK, VILLUPURAM DISTRICT.**

ALL DIMENSIONS ARE IN METRE SCALE 1:100


APPLICANT NAME : Mrs.M. RAMANI

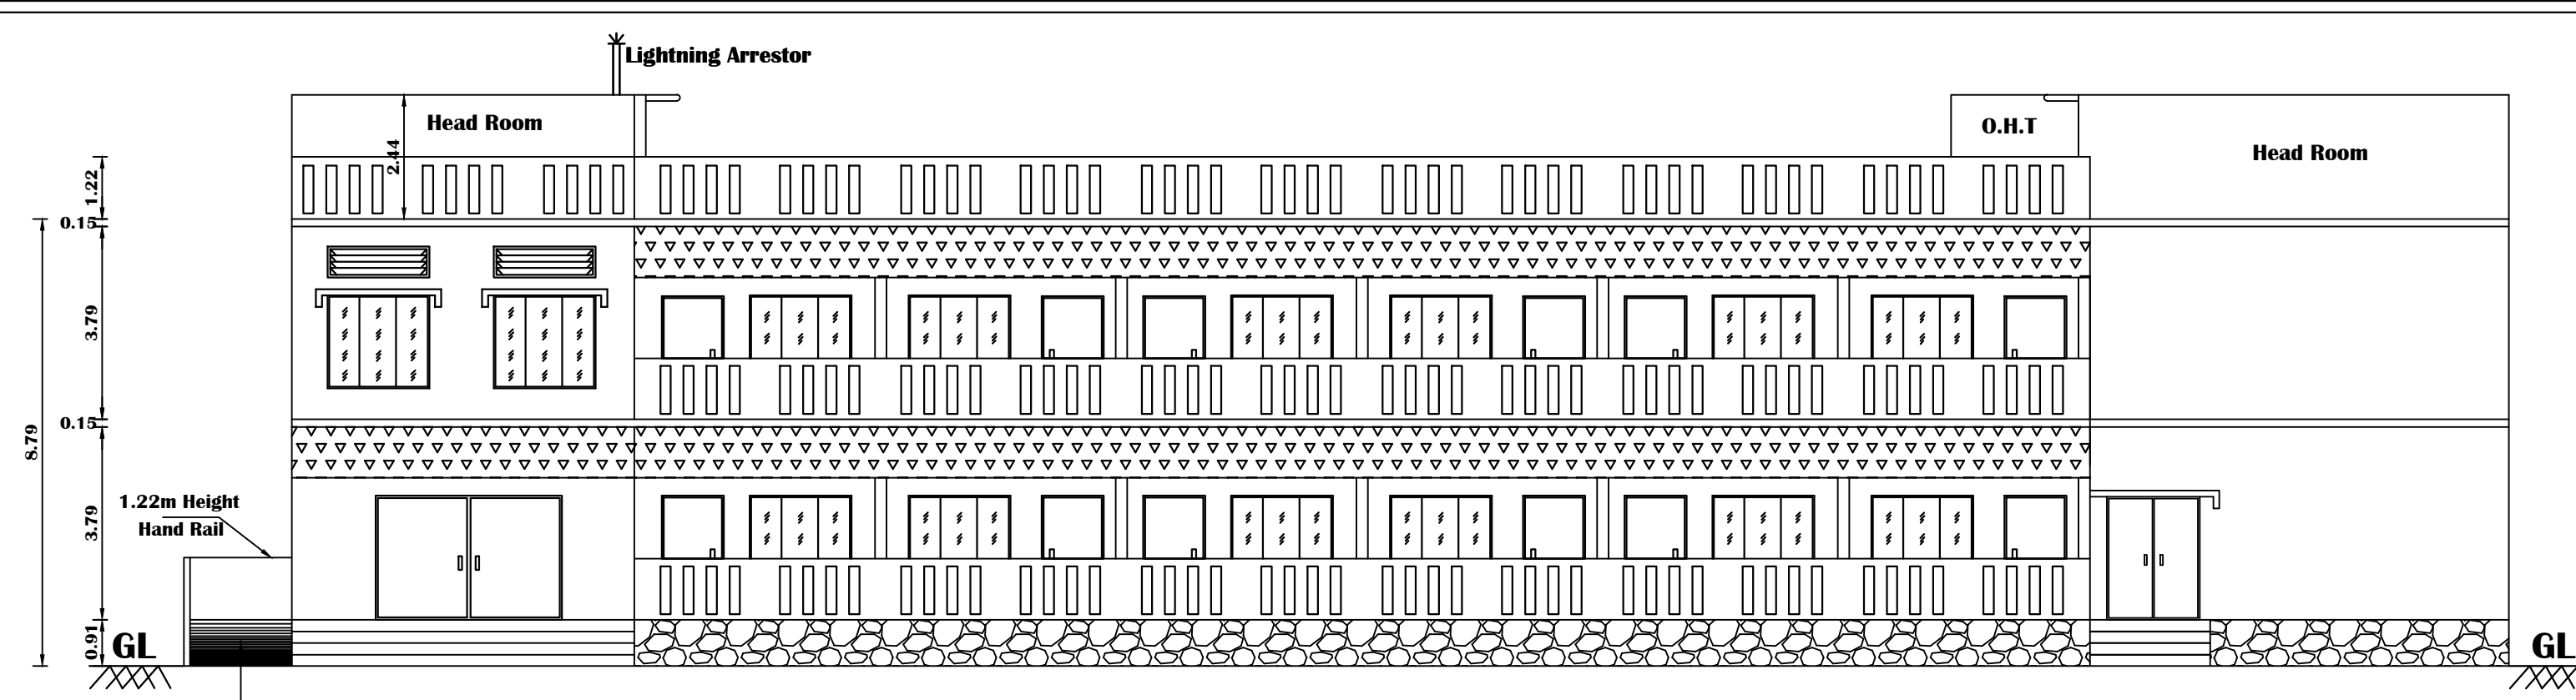


ELEVATION BLOCK -A

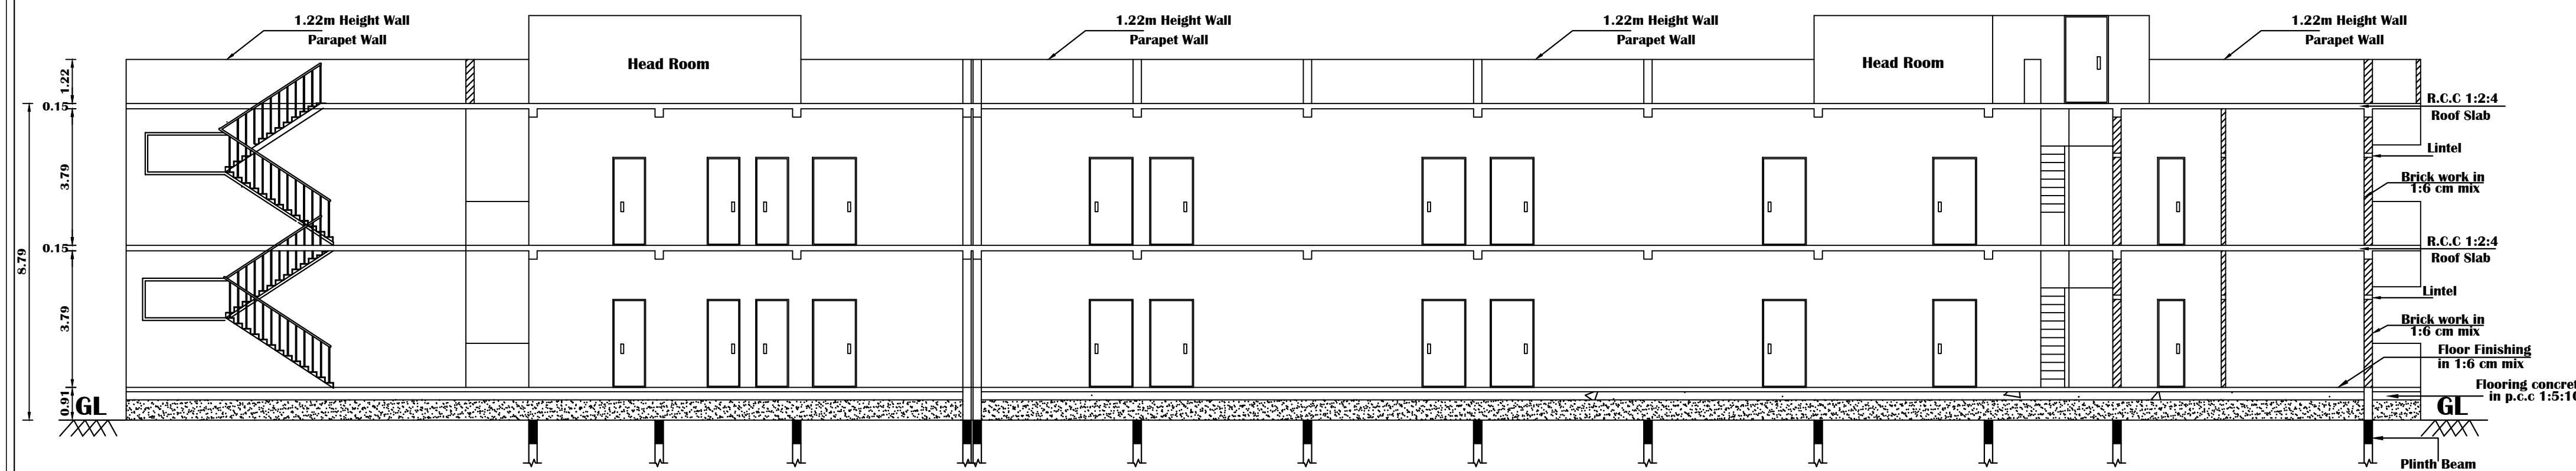


SECTION ON A-A

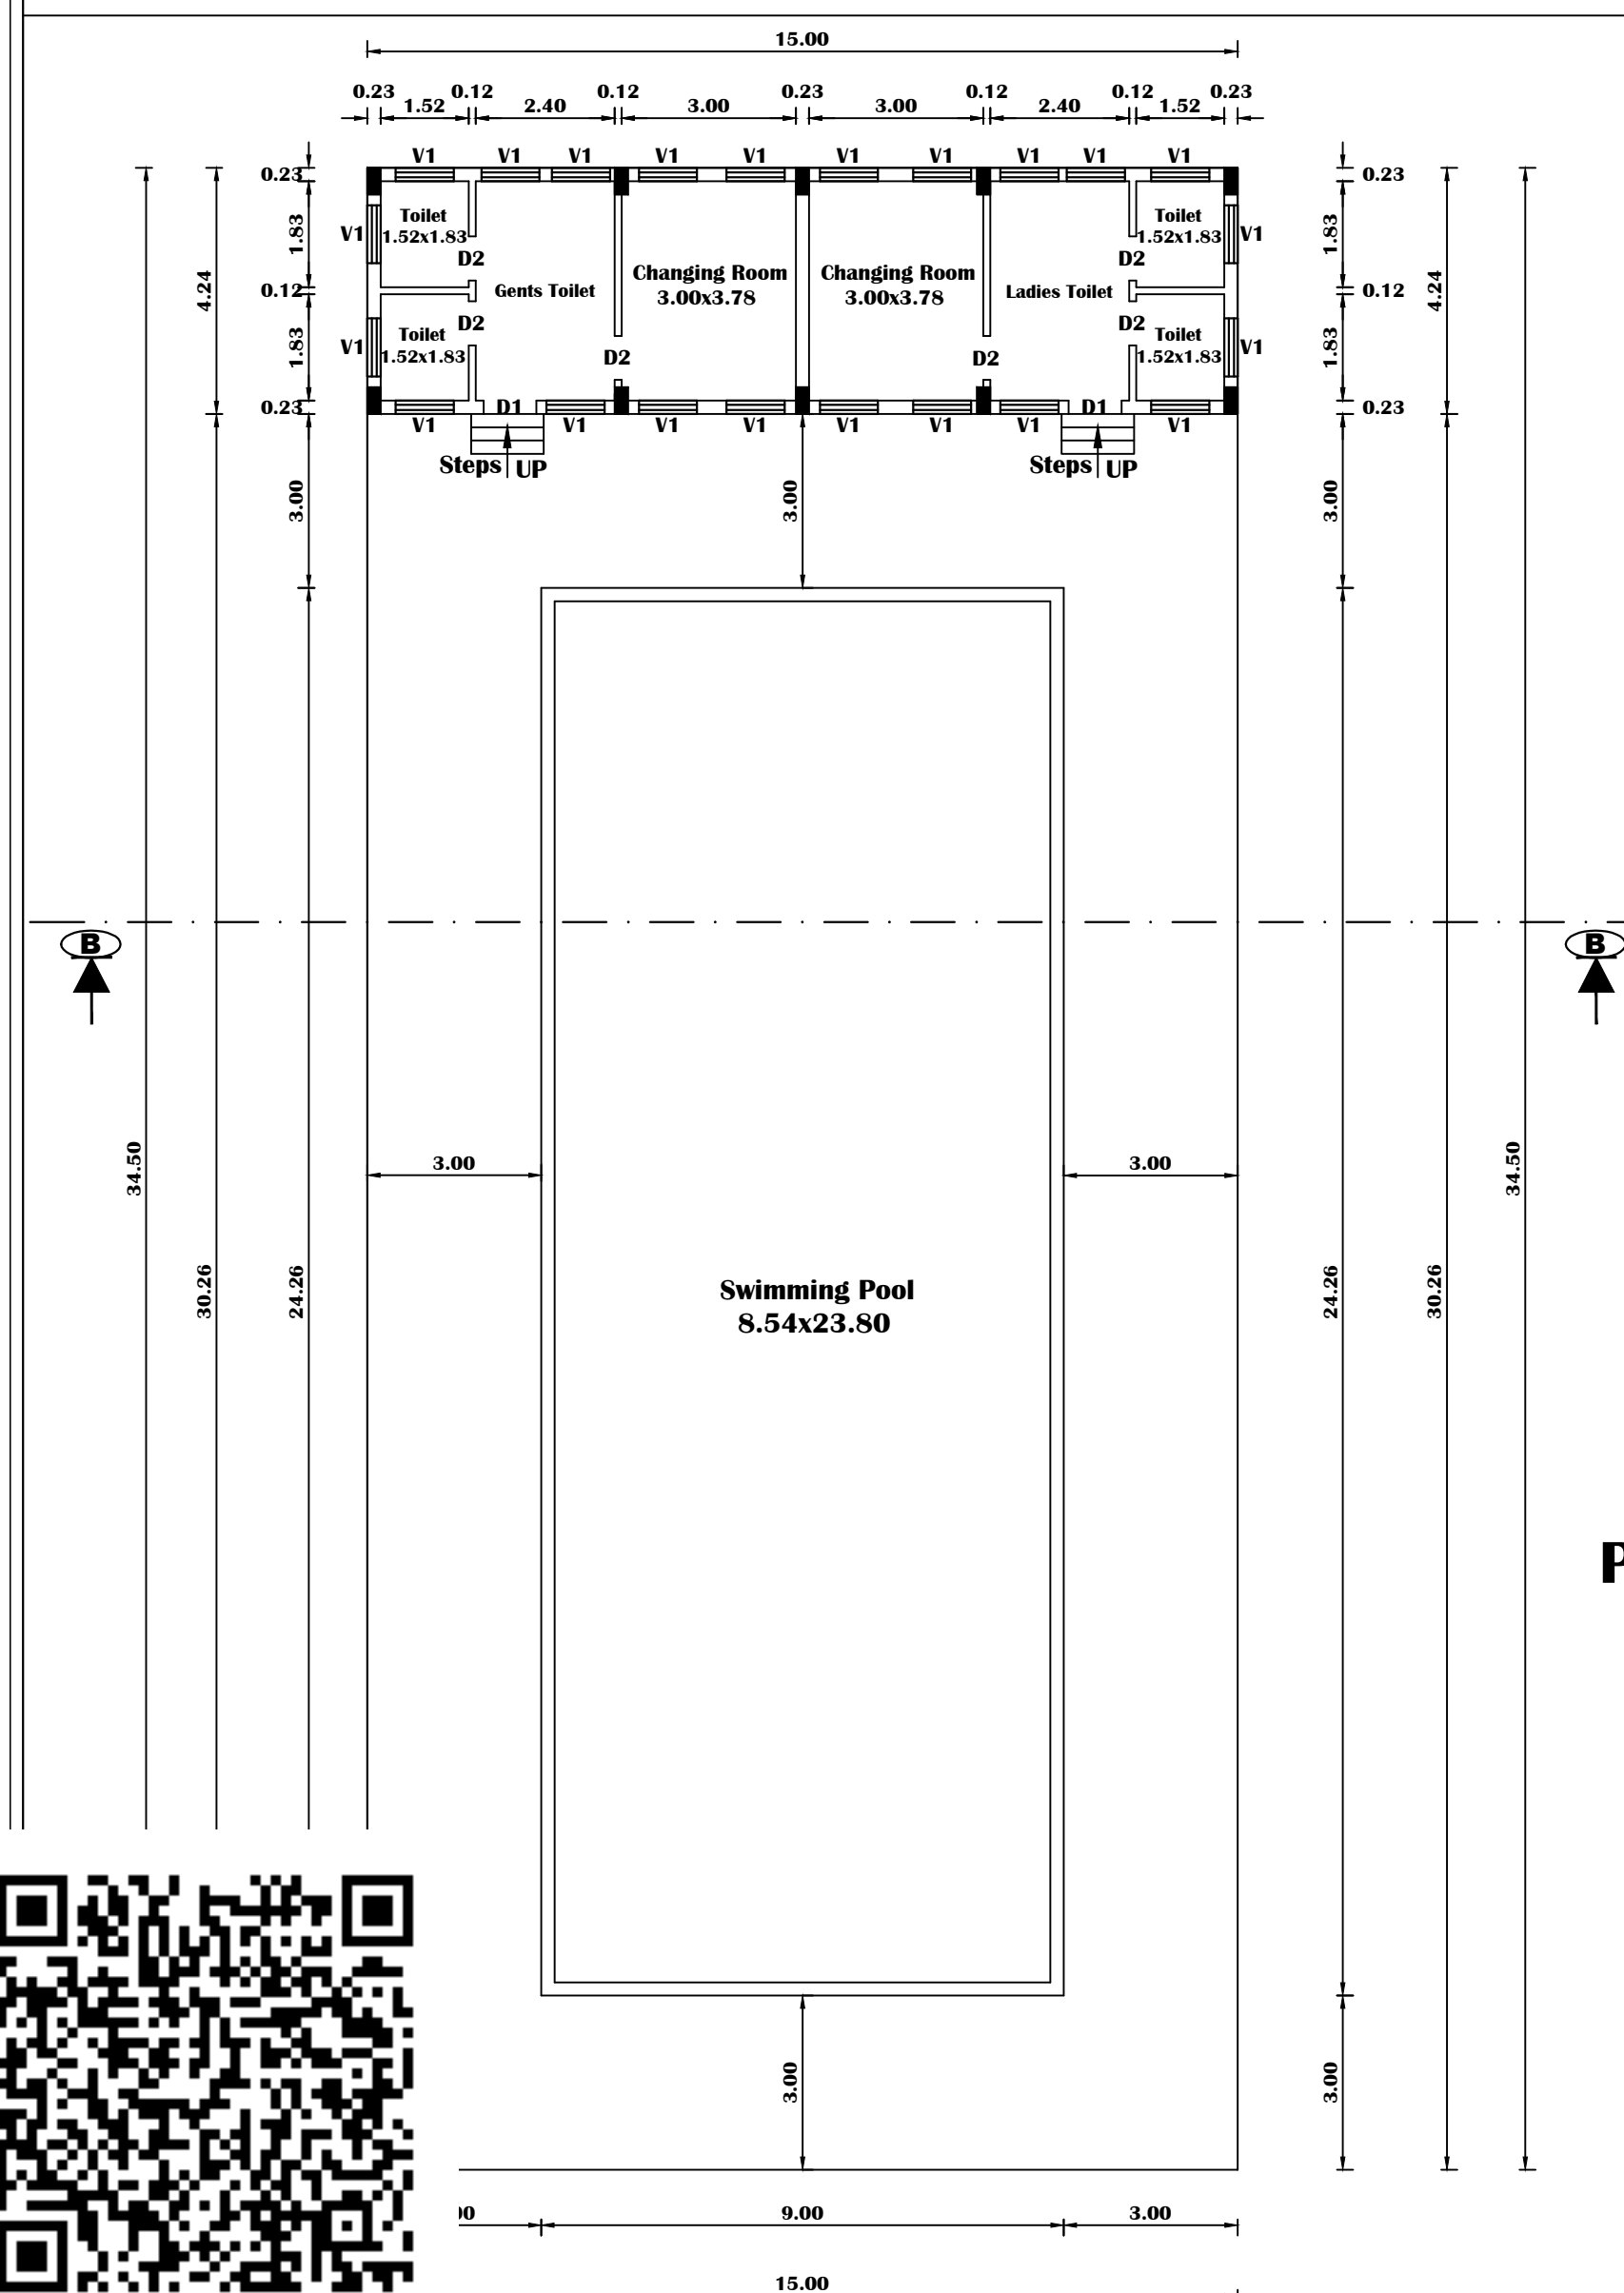

PRO. SWIMMING POOL PLAN BLOCK - B

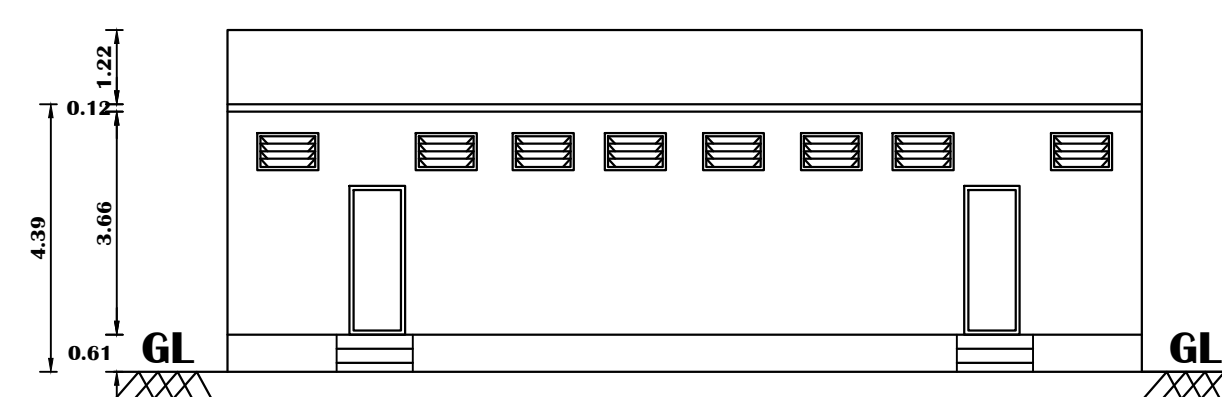

ELEVATION BLOCK B

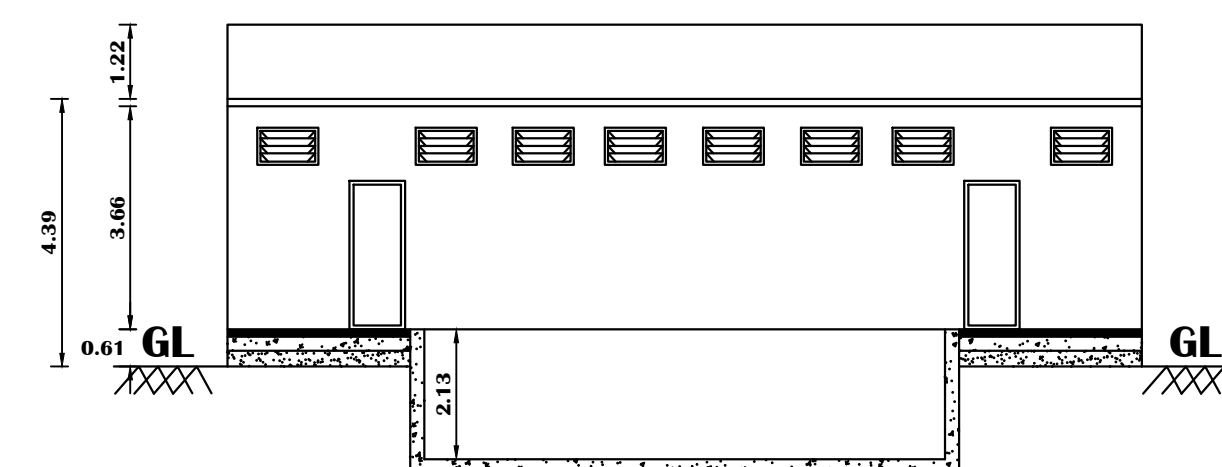**SECTION BB**

PRO. SWIMMING POOL PLAN - 517.50 Sq.m

APPLICANT

CONSTRUCTION ENGINEER

REGISTERED ENGINEER

STRUCTURAL ENGINEER

OFFICE USE

PLAN SHOWING THE PROPOSED CONSTRUCTION OF
RCC ROOF COMMERCIAL BUILDING (RESORT &
UNSTARRED HOTELS) " AT NEW S.F. NO. 275/1B1,
275/1B2, 275/2A2B, 275/2B2, 276/4 IN
KEEZHPUTHUPATTU VILLAGE & PANCHAYAT,
MARAKKANAM PANCHAYAT UNION, MARAKKANAM
TALUK, VILLUPURAM DISTRICT.

ALL DIMENSIONS ARE IN METRE SCALE 1:100

APPLICANT NAME : Mrs.M. RAMANI


JOINERY DETAILS

MD	MAIN DOOR	3.66 x 2.44
MD1	MAIN DOOR - 1	1.83 x 2.44
LD	LIFT DOOR	1.52 x 2.44
D	DOOR	1.22 x 2.44
D1	DOOR -1	0.91 x 2.44
D2	DOOR -2	0.76 x 2.13
W/V	WINDOW	2.00 x 1.83
	VENTILATOR	2.00 x 0.61
W	WINDOW	2.00 x 1.83
V	VENTILATOR	2.00 x 0.61
O	OPEN	1.83 x 2.44
V1	VENTILATOR-1	1.22 x 0.61
V2	VENTILATOR-2	1.00 x 0.61
JW	JOLLY WORK	2.44 x 1.83

- FA ▽ FIRE ALARM
- FE △ FIRE EXTINGUISHERS.
- FHR○Fire Hose Reel
- EF⊗ Exhaust Fan With 0.46 Dia

STRUCTURAL ENGINEER

OFFICE USE

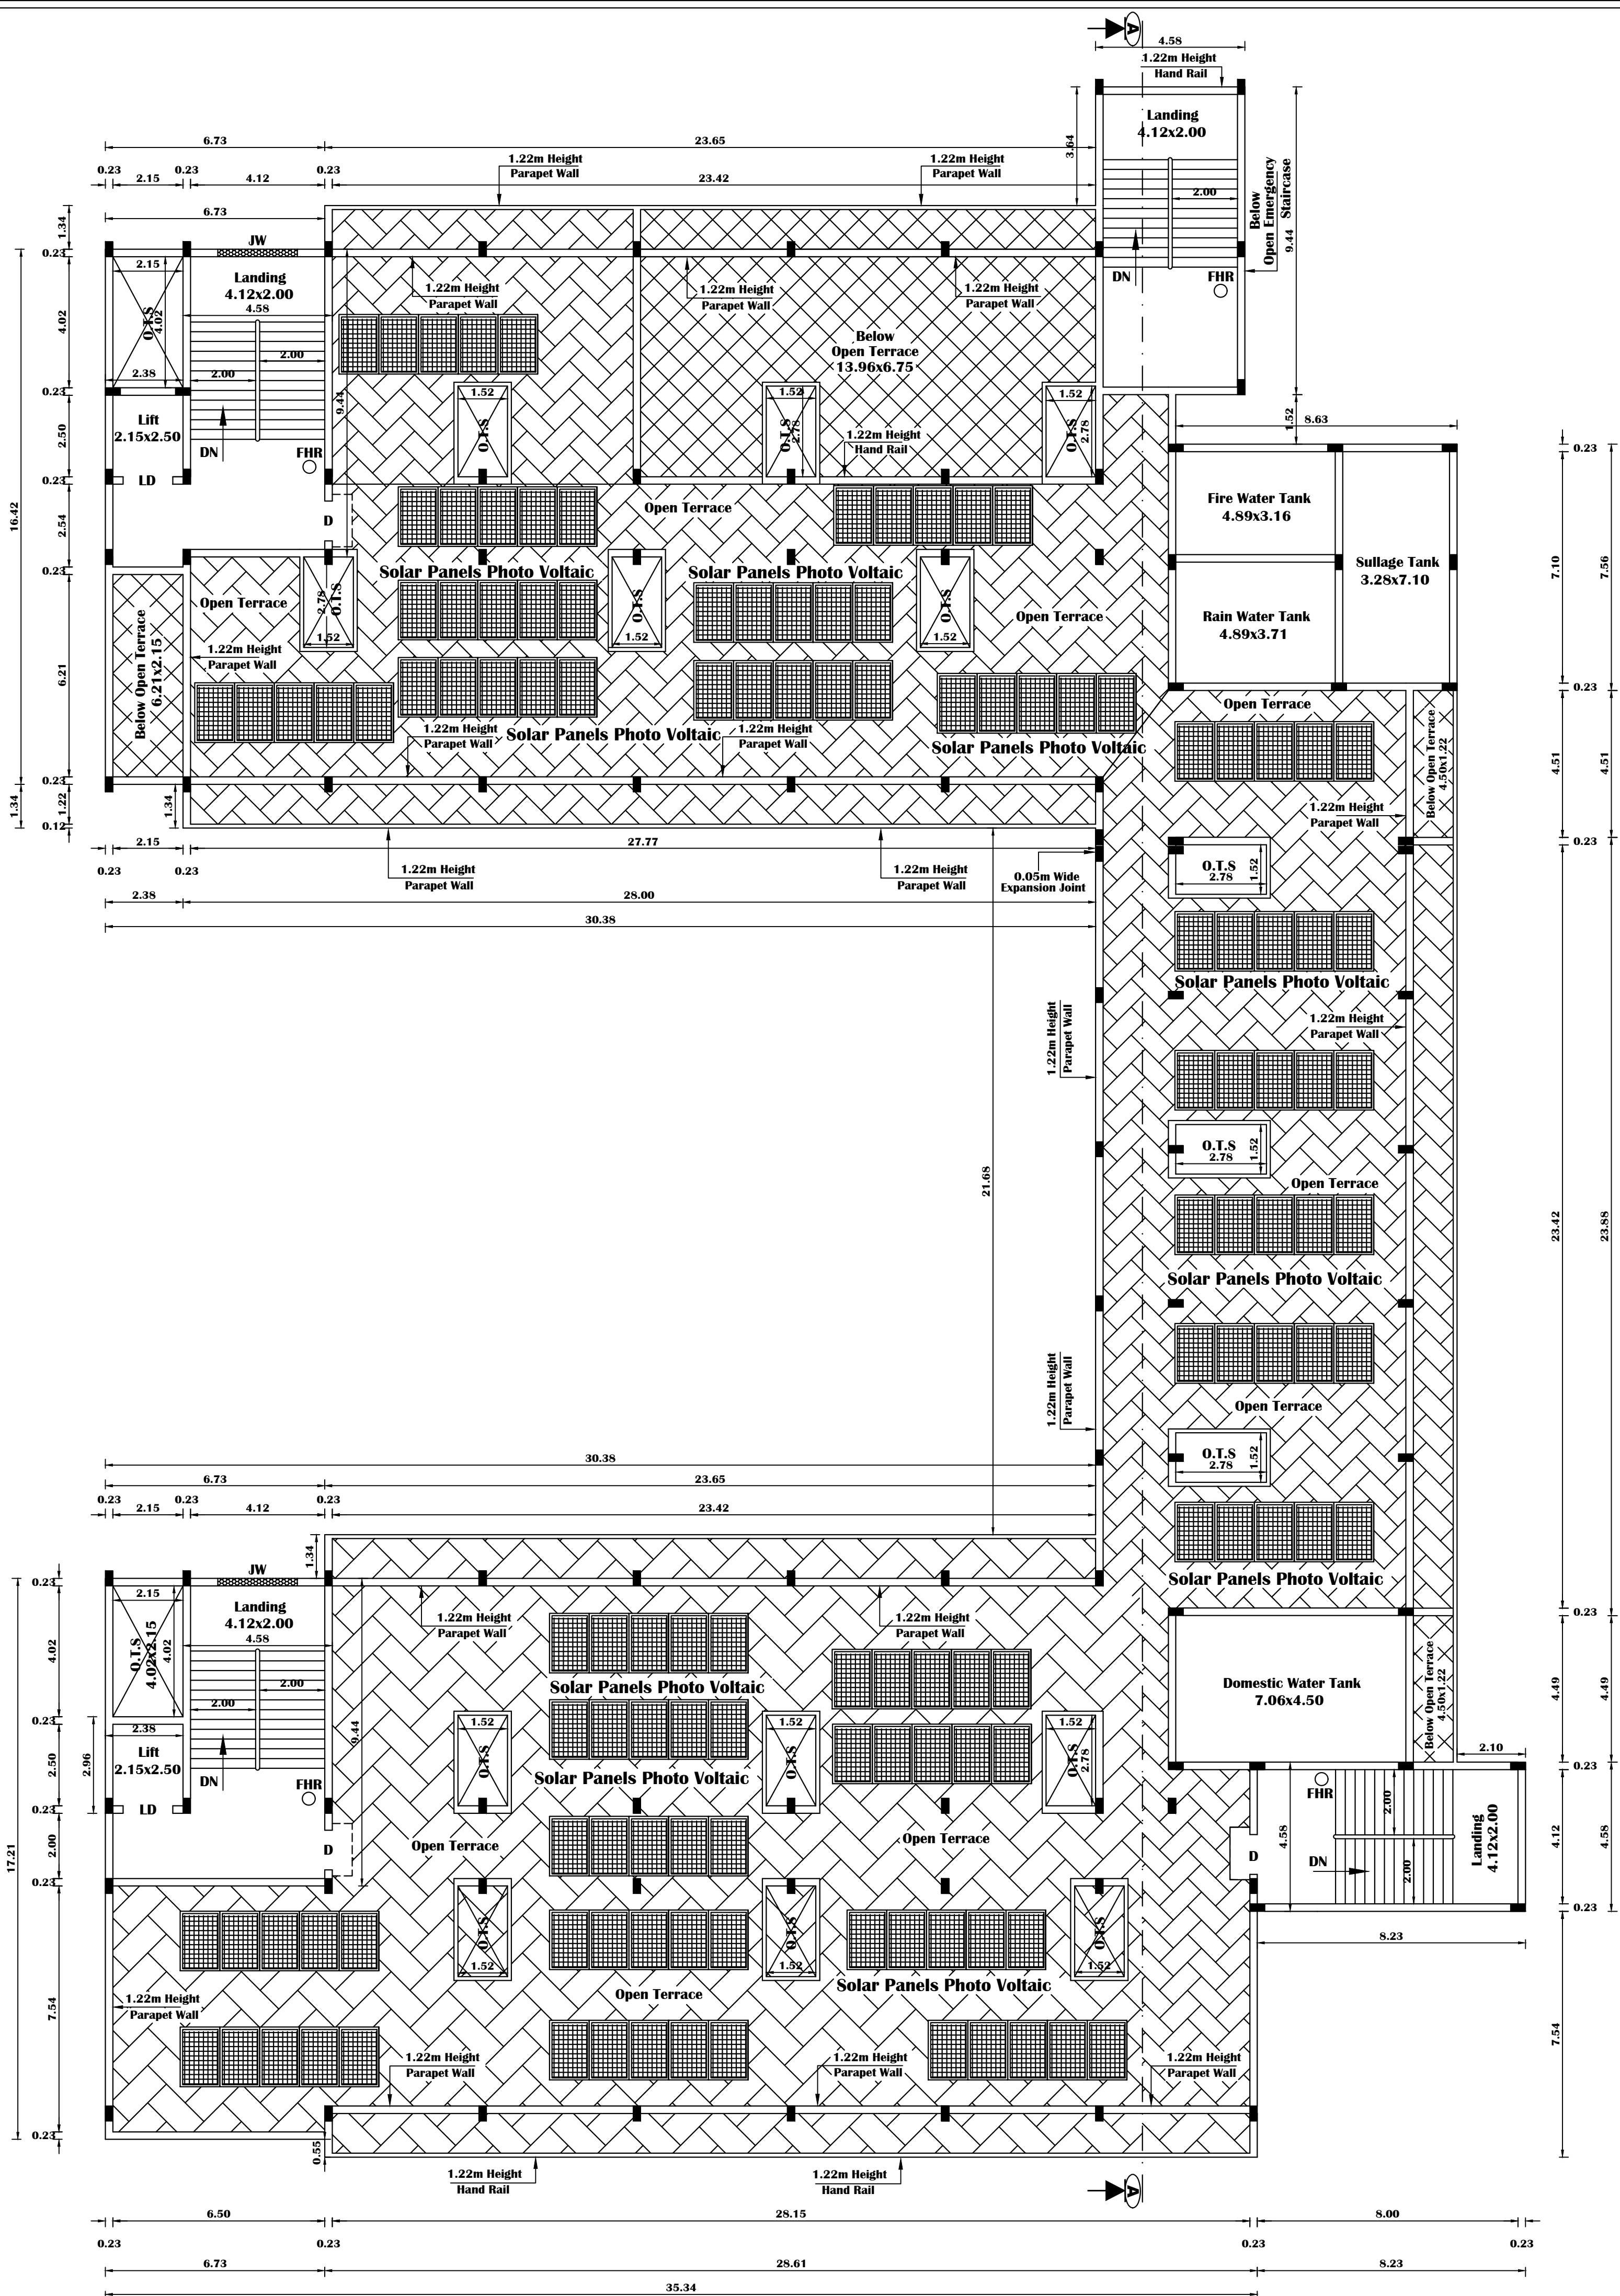

PRO. TERRACE FLOOR PLAN BLOCK - A

PLAN SHOWING THE PROPOSED CONSTRUCTION OF
RCC ROOF COMMERCIAL BUILDING (RESORT &
UNSTARRED HOTELS) " AT NEW S.F. NO. 275/1B1,
275/1B2, 275/2A2B, 275/2B2, 276/4 IN
KEEZHPUTHUPATTU VILLAGE & PANCHAYAT,
MARAKKANAM PANCHAYAT UNION, MARAKKANAM
TALUK, VILLUPURAM DISTRICT.

ALL DIMENSIONS ARE IN METRE SCALE 1:100

APPLICANT NAME : Mrs.M. RAMANI

JOINERY DETAILS

MD	MAIN DOOR	3.66 x 2.44
MD1	MAIN DOOR - 1	1.83 x 2.44
LD	LIFT DOOR	1.52 x 2.44
D	DOOR	1.22 x 2.44
D1	DOOR -1	0.91 x 2.44
D2	DOOR -2	0.76 x 2.13
W/V	WINDOW VENTILATOR	2.00 x 1.83 2.00 x 0.61
W	WINDOW	2.00 x 1.83
V	VENTILATOR	2.00 x 0.61
O	OPEN	1.83 x 2.44
V1	VENTILATOR-1	1.22 x 0.61
V2	VENTILATOR-2	1.00 x 0.61
JW	JOLLY WORK	2.44 x 1.83
FA	▽ FIRE ALARM	
FE	△ FIRE EXTINGUISHERS.	
FHR	○ Fire Hose Reel	
EF	⊗ Exhaust Fan With 0.46 Dia	


APPLICANT

REGISTERED ENGINEER

CONSTRUCTION ENGINEER

STRUCTURAL ENGINEER

OFFICE USE

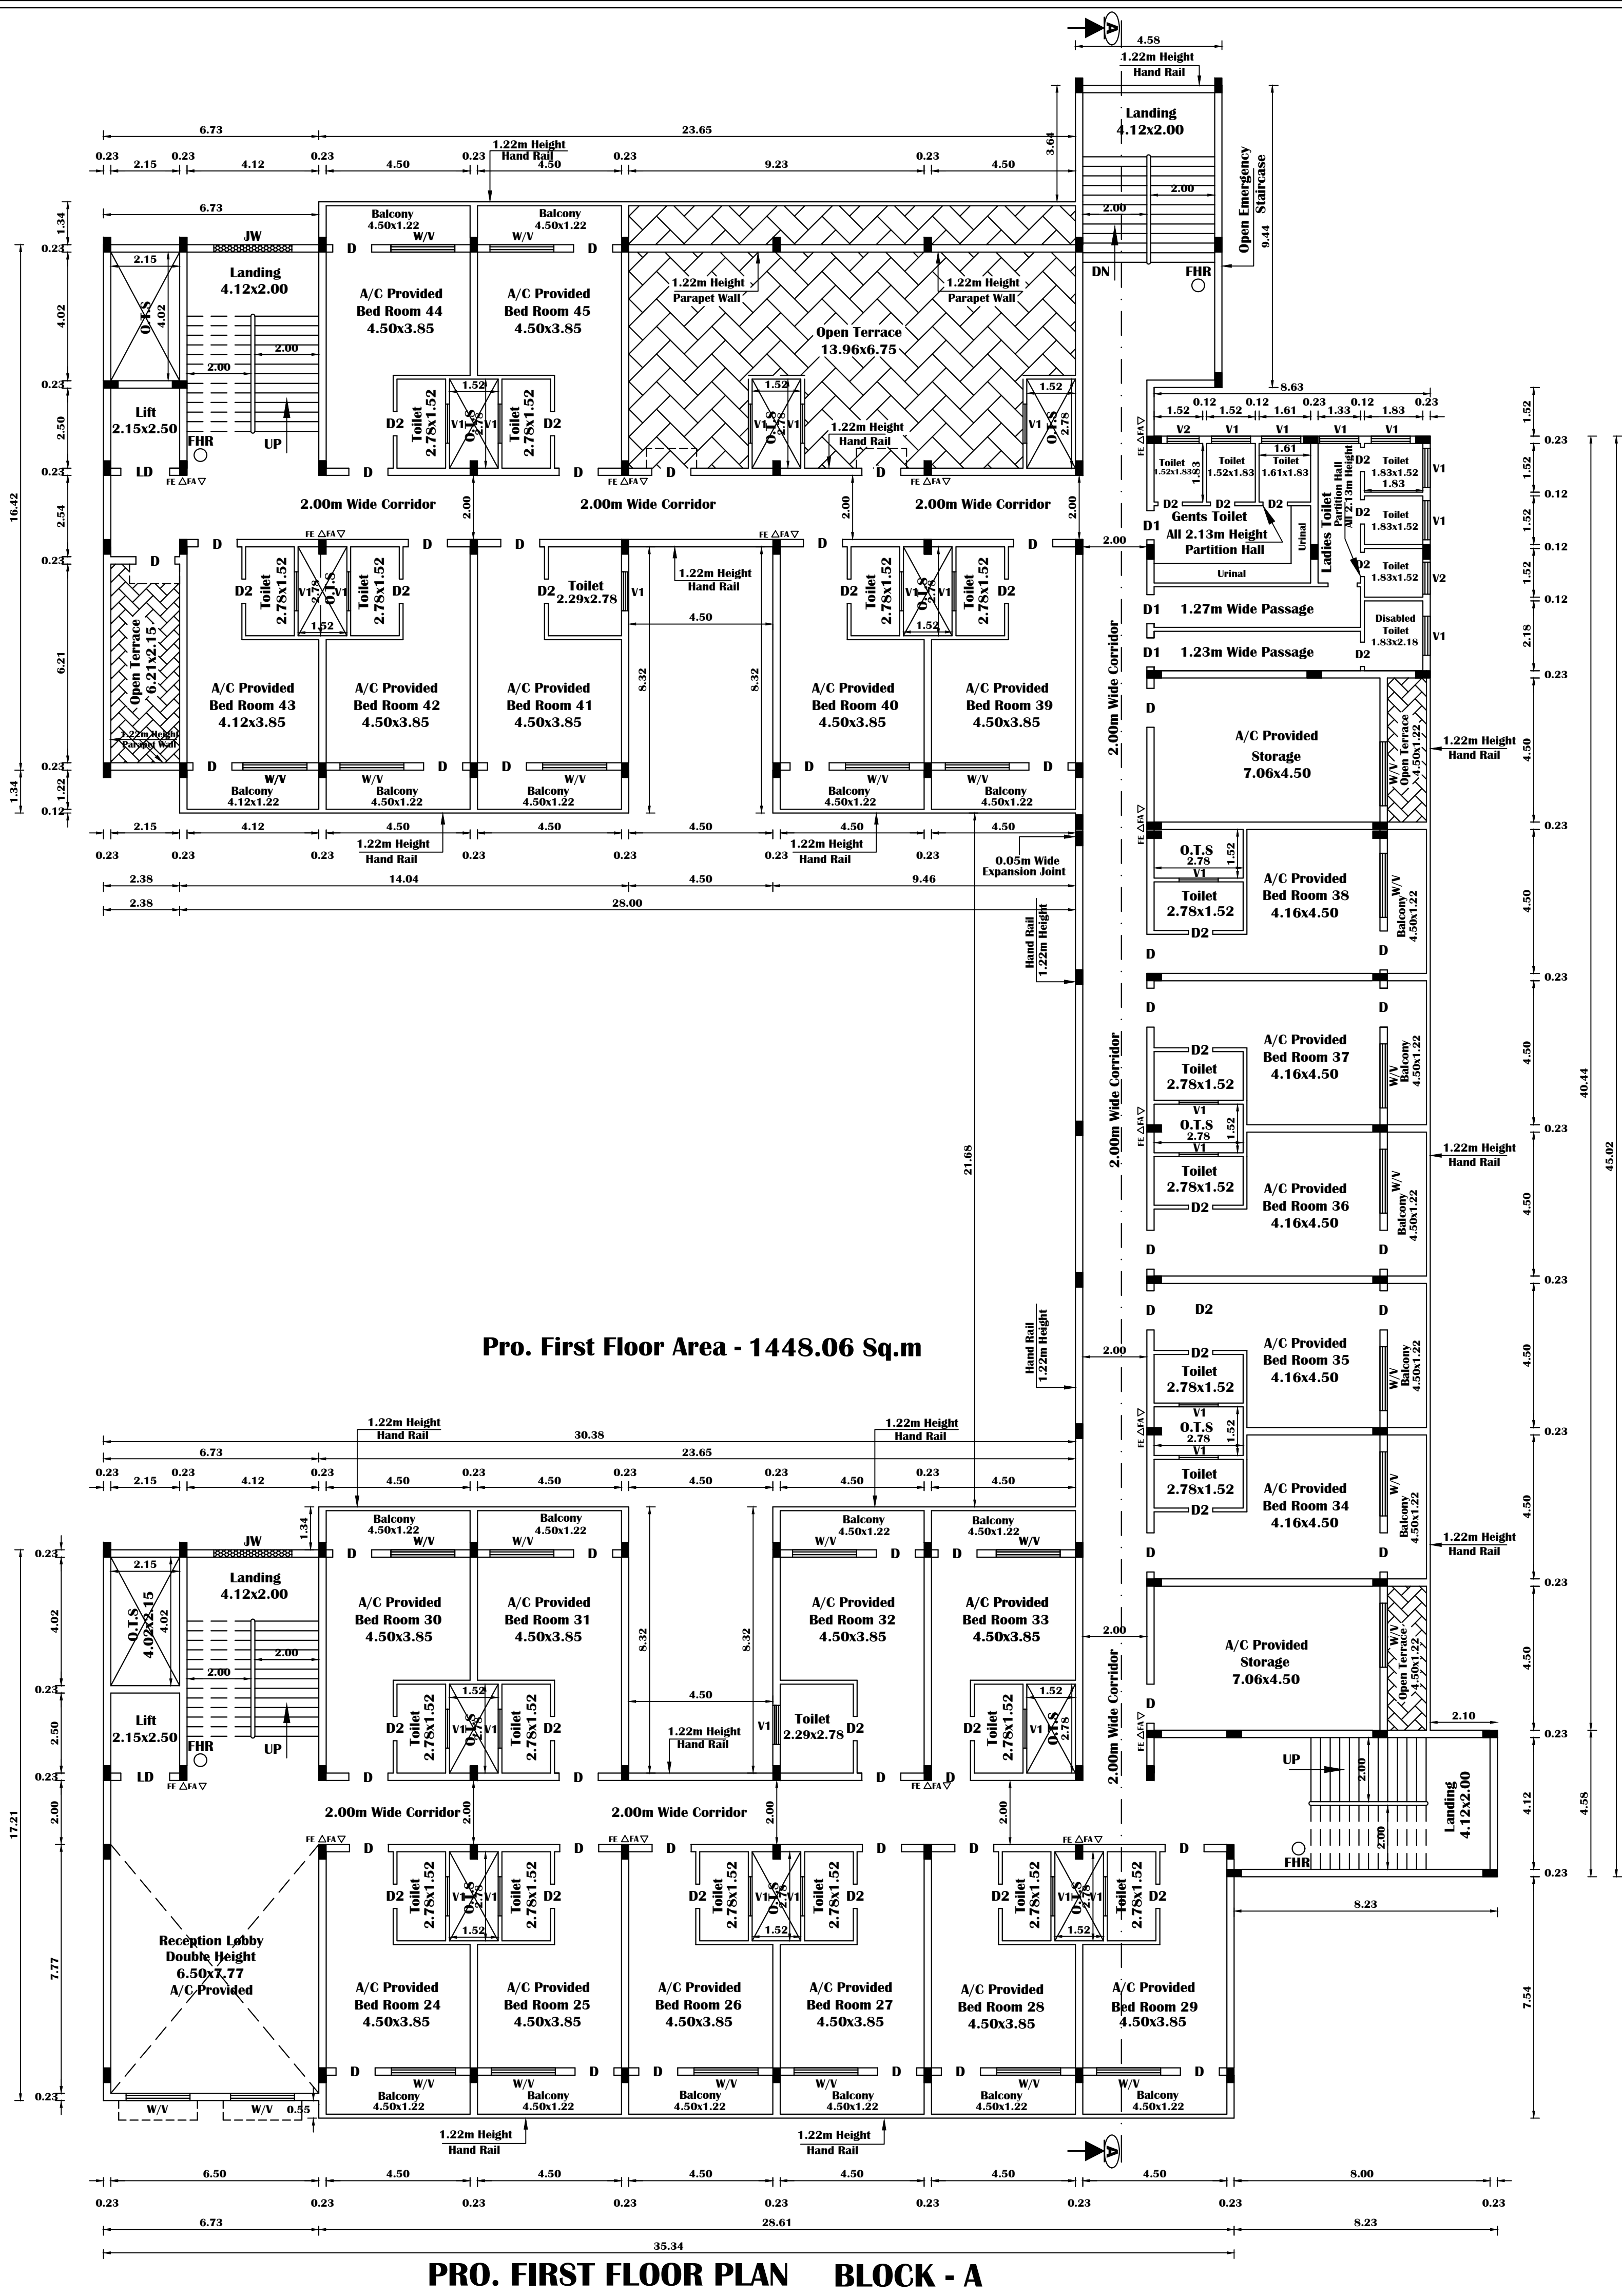

PLAN SHOWING THE PROPOSED CONSTRUCTION OF
RCC ROOF COMMERCIAL BUILDING (RESORT &
UNSTARRED HOTELS) " AT NEW S.F. NO. 275/1B1,
275/1B2, 275/2A2B, 275/2B2, 276/4 IN
KEEZHPUTHUPATTU VILLAGE & PANCHAYAT,
MARAKKANAM PANCHAYAT UNION, MARAKKANAM
TALUK, VILLUPURAM DISTRICT.

ALL DIMENSIONS ARE IN METRE SCALE 1:100

APPLICANT NAME : Mrs.M. RAMANI

JOINERY DETAILS

MD	MAIN DOOR	3.66 x 2.44
MD1	MAIN DOOR - 1	1.83 x 2.44
LD	LIFT DOOR	1.52 x 2.44
D	DOOR	1.22 x 2.44
D1	DOOR -1	0.91 x 2.44
D2	DOOR -2	0.76 x 2.13
W/V	WINDOW VENTILATOR	2.00 x 1.83 2.00 x 0.61
W	WINDOW	2.00 x 1.83
V	VENTILATOR	2.00 x 0.61
O	OPEN	1.83 x 2.44
V1	VENTILATOR-1	1.22 x 0.61
V2	VENTILATOR-2	1.00 x 0.61
JW	JOLLY WORK	2.44 x 1.83
FA	▽ FIRE ALARM	
FE	△ FIRE EXTINGUISHERS.	
FHR	○ Fire Hose Reel	
EF	⊗ Exhaust Fan With 0.46 Dia	


APPLICANT

REGISTERED ENGINEER

CONSTRUCTION ENGINEER

STRUCTURAL ENGINEER

OFFICE USE

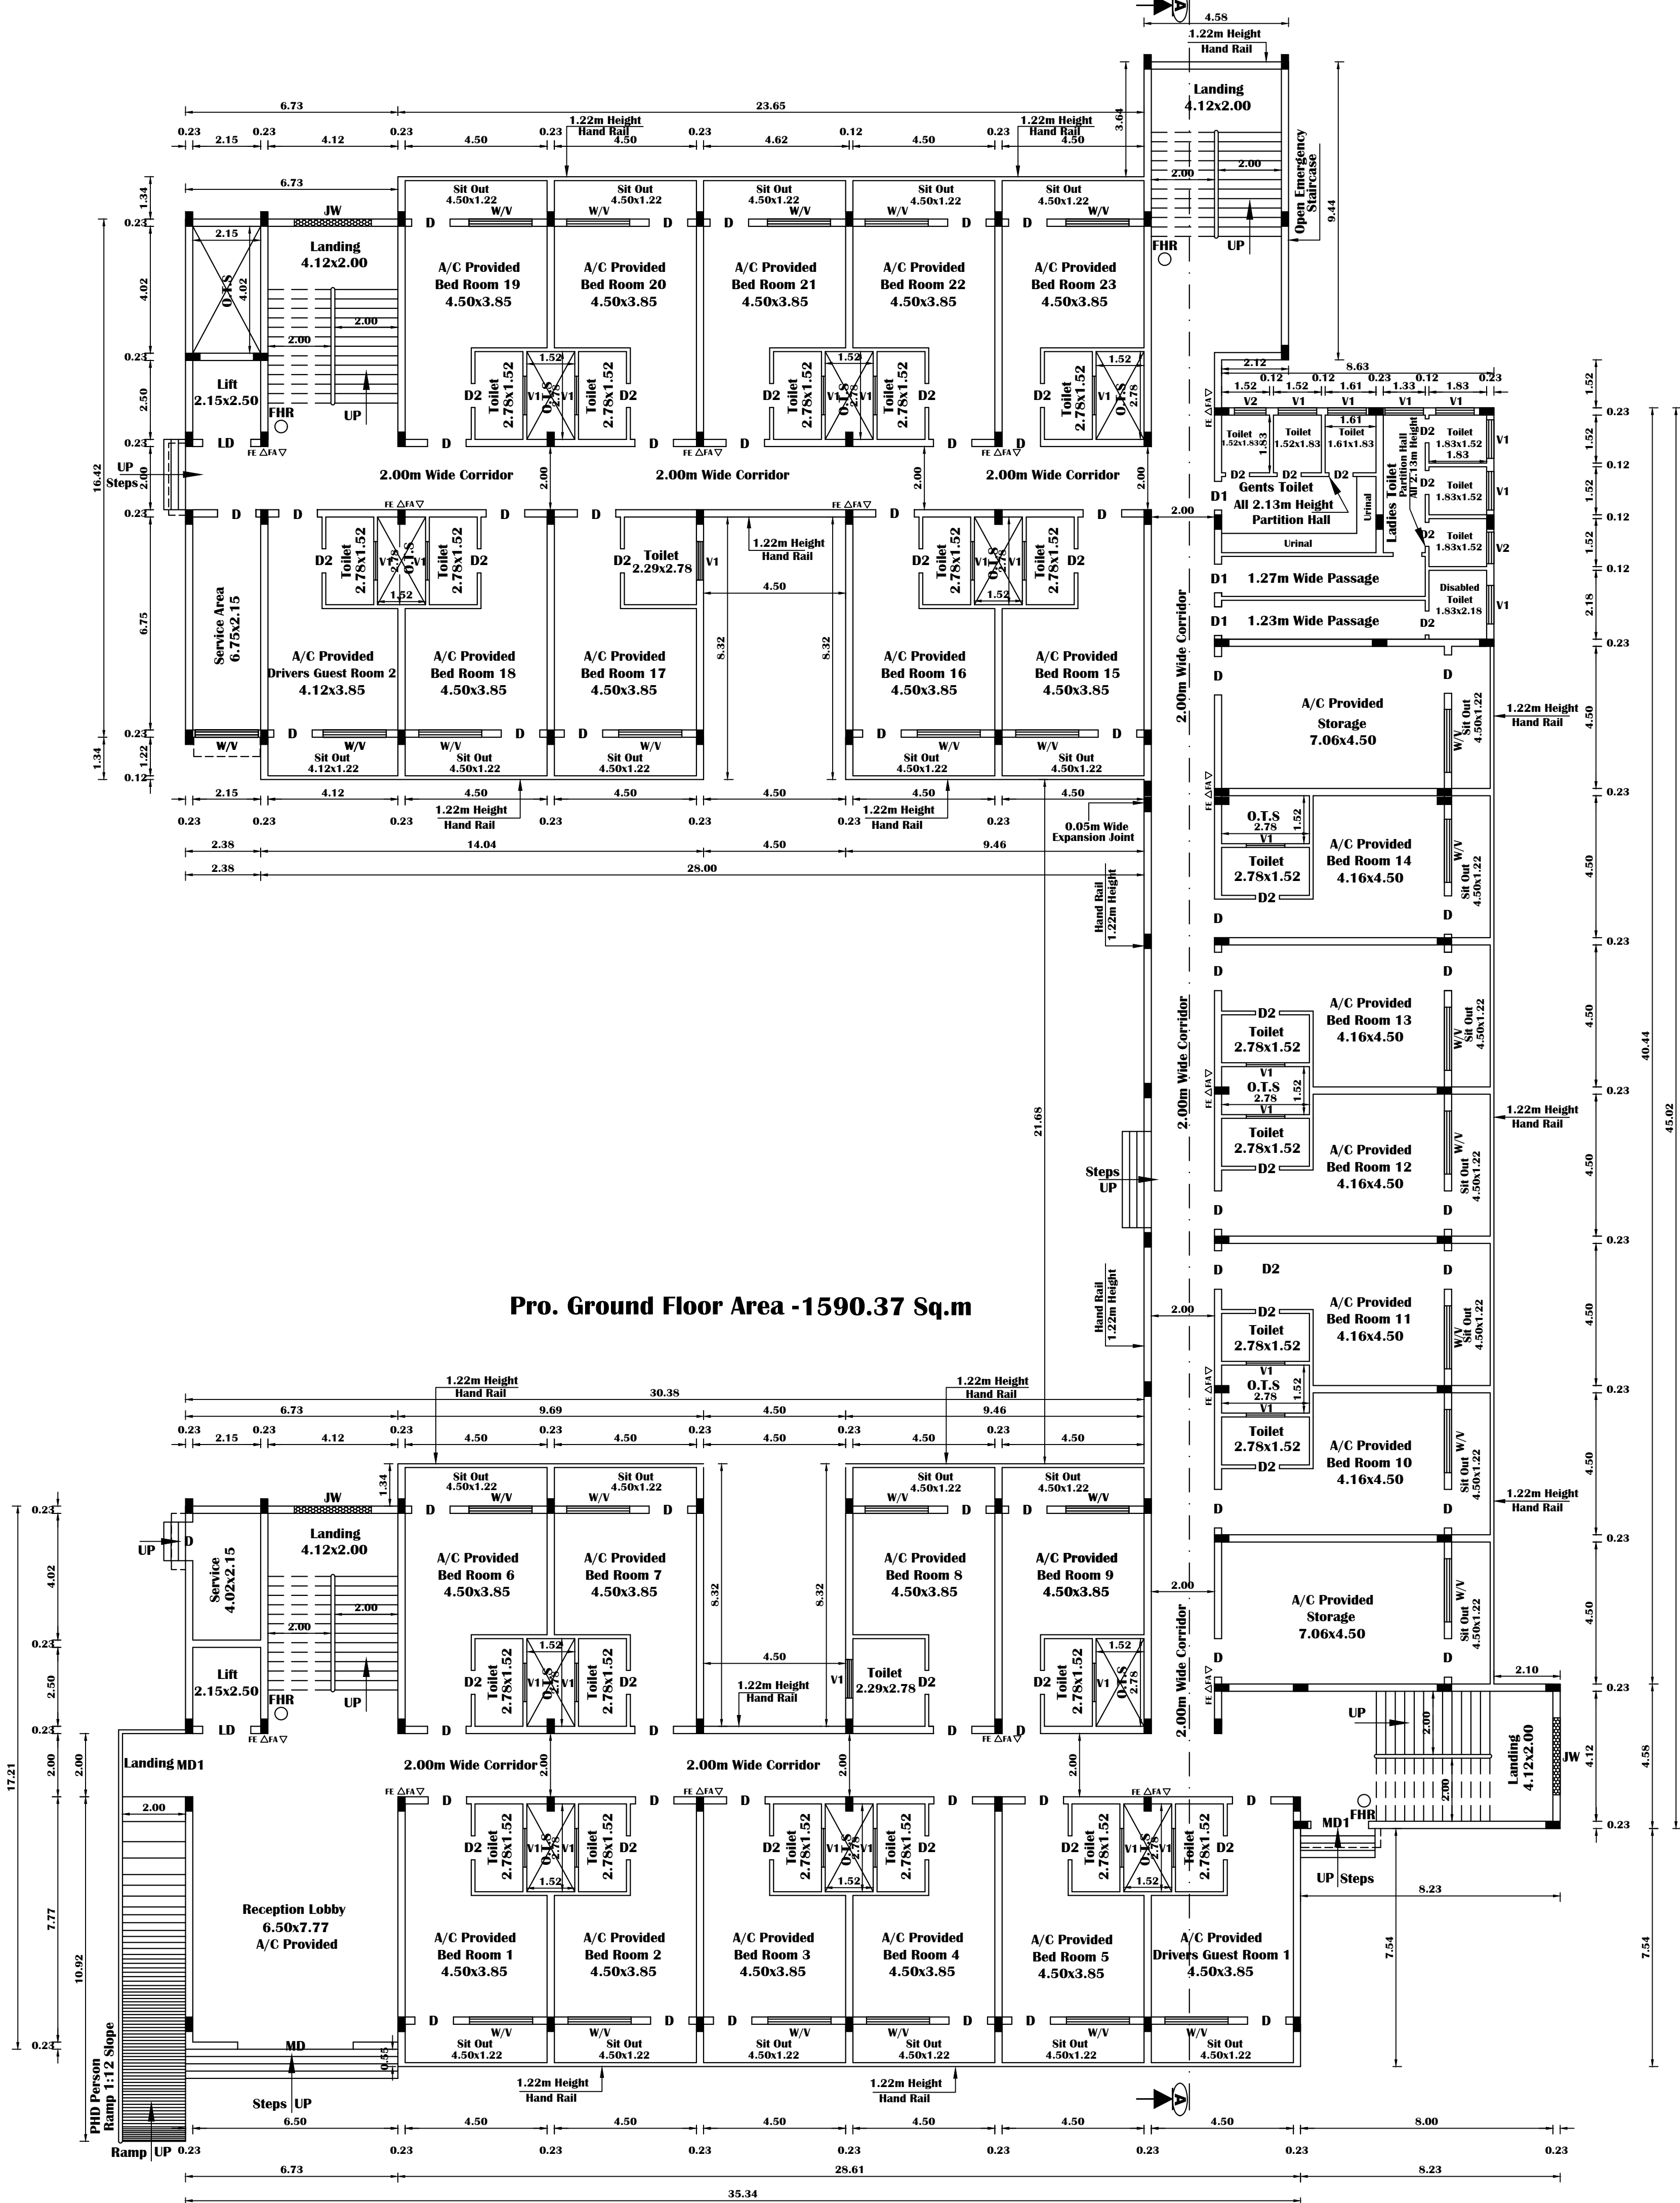

Pro. Ground Floor Area -1590.37 Sq.m


PRO. GROUND FLOOR PLAN BLOCK - A

PLAN SHOWING THE PROPOSED CONSTRUCTION OF RCC ROOF COMMERCIAL BUILDING (RESORT & UNSTARRED HOTELS) "

AT NEW S.F. NO. 275/1B1, 275/1B2, 275/2A2B, 275/2B2, 276/4 IN KEEZHPUTHUPATTU VILLAGE & PANCHAYAT, MARAKKANAM PANCHAYAT UNION, MARAKKANAM TALUK, VILLUPURAM DISTRICT.

ALL DIMENSIONS ARE IN METRE SCALE 1:500

APPLICANT NAME : Mrs.M. RAMANI

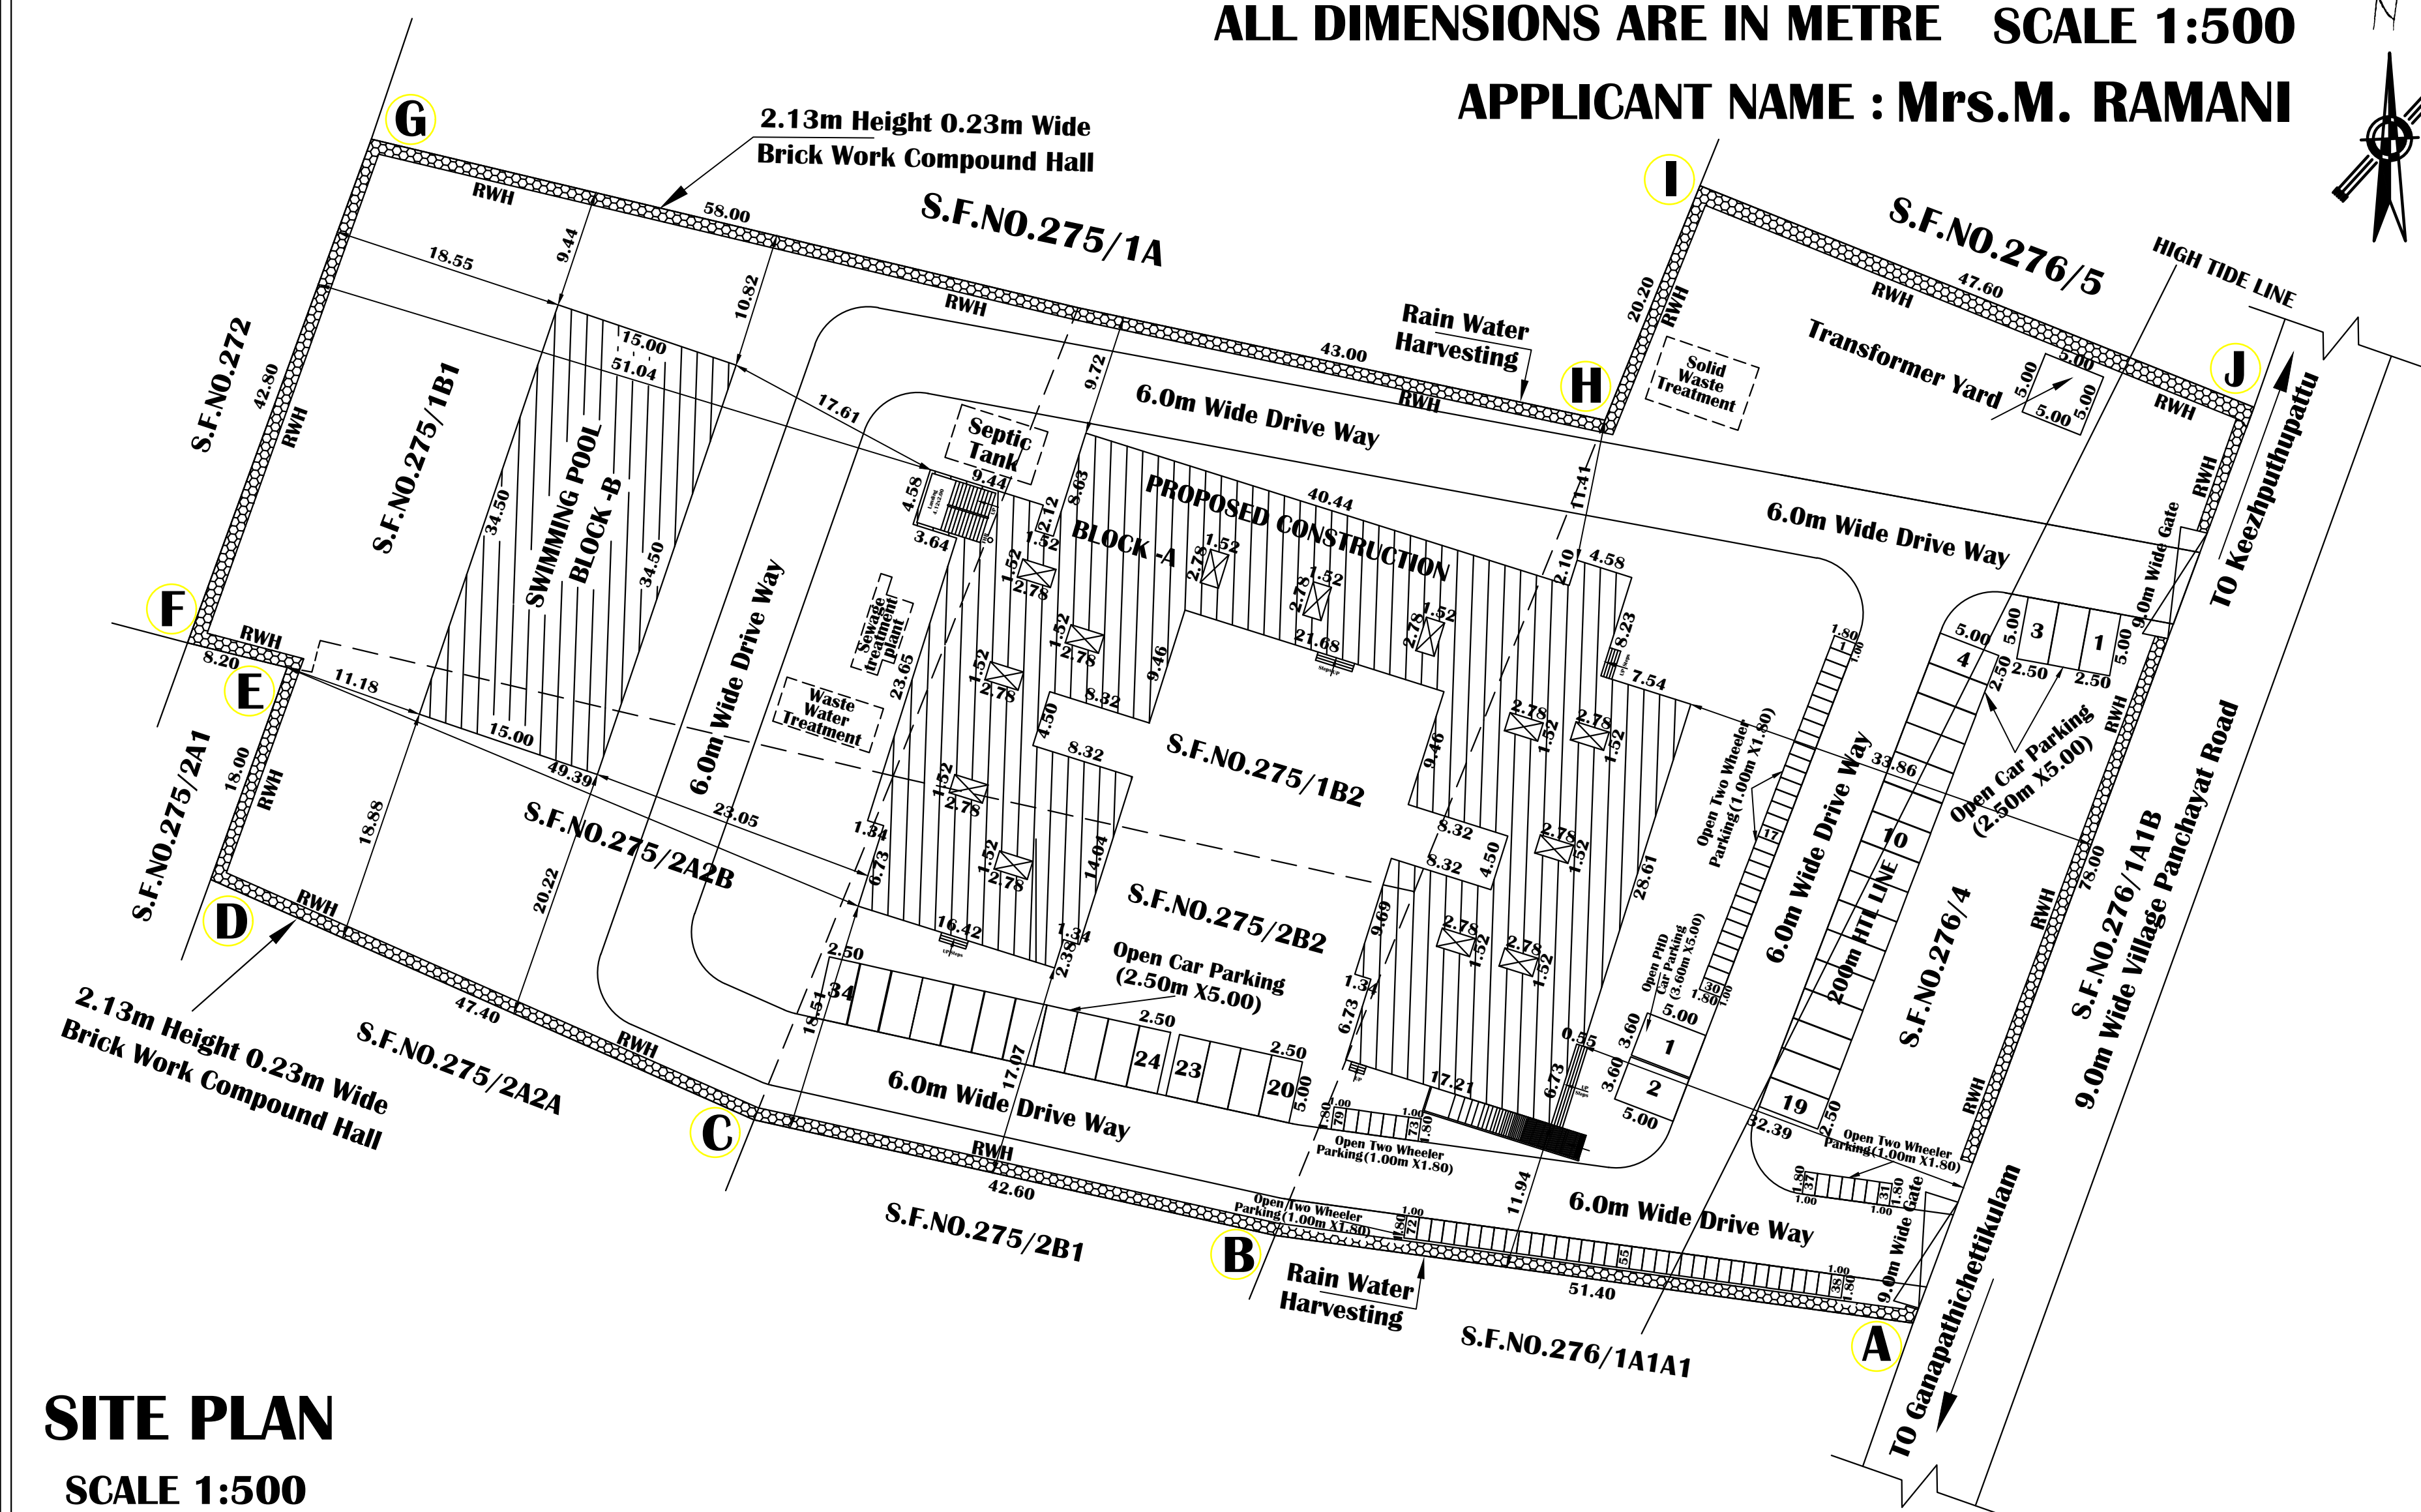

SITE PLAN

SCALE 1:500

SITE AREA DETAILS Total Site Area 9918.00 Sq.m As Per Patta

Super Imposed Site Area - 9917.86 Sq.m

PROPOSED BUILDING AREA DETAILS (RESORT AND UNSTARRED HOTELS)

DETAILS	F.S.I. Area in Sq.m.	NON F.S.I. Area in Sq.m.	Total Build Up Area in Sq.m.
---------	----------------------	--------------------------	------------------------------

BLOCK -A

Pro. Ground Floor Area	1590.37	-	1590.37
Pro. First Floor Area	1448.06	-	1448.06
Staircase & Lift Head Room Area	-	149.93	149.93

BLOCK -B (SWIMMING POOL)

Pro. Ground Floor Area	-	517.50	517.50
Total Area	3038.43	667.43	3705.86

$$F.S.I = \frac{3038.43}{9917.86} = 0.306$$

COLOR INDEX

PROPOSED CONSTRUCTION	
EXISTING ROAD	
SITE BOUNDARY	
DRIVE WAY	

	REQUIRED	PROVIDED
OPEN CAR PARKING	22	34
TWO WHEELER PARKING	34	79
OPEN PHD PARKING 2 PROVIDED		

APPLICANT

M D D 000

Er. P. VINOTH B E
Regd. Engineer, Grade-II (RE)
OTCP Reg.No: RE/GR.II/VD/JAN-2025/088
Municipal Reg.No: 044/LS/2019/00011
No: 15, Rajagopal Nagar, Keelapurambakkam,
Villupuram - 605 602. Ph: 750 28 38 325.

REGISTERED ENGINEER

K. S. S. S. S.

Er. K. S. S. S. S.
Regd. Construction Engineer
Reg. No: RCE/VD/DECEMBER-2020/000
No: 1, Valsayalam Street,
Thiruvethigai, Ponmudi-607 108.
Tel: 8174992195 E-mail: ksharathidasa1@gmail.com

CONSTRUCTION ENGINEER

M. U. D.
Er.M.UDHAYAKUMAR, M.Tech., (Structural), AIV
Registered Structural Engineer,
Regd. No: RSE/GR-II/VD/July-2023/019
Under TNCD Rules - 2019
Villupuram - 605 602.

STRUCTURAL ENGINEER

**District Town And Country Planning Office,
Villupuram District**

Online Application No: SWP/BPA/862394/2026

BUILDING APPROVAL :


B.P/A.D.T.C.P.(V.D) No:27/2026

Commercial Building Technical Approval Issued.

SITE APPROVAL :

Site Bounded By "A to J"

Numbered as L.P/A.D.T.C.P.(V.D) No:161/2026

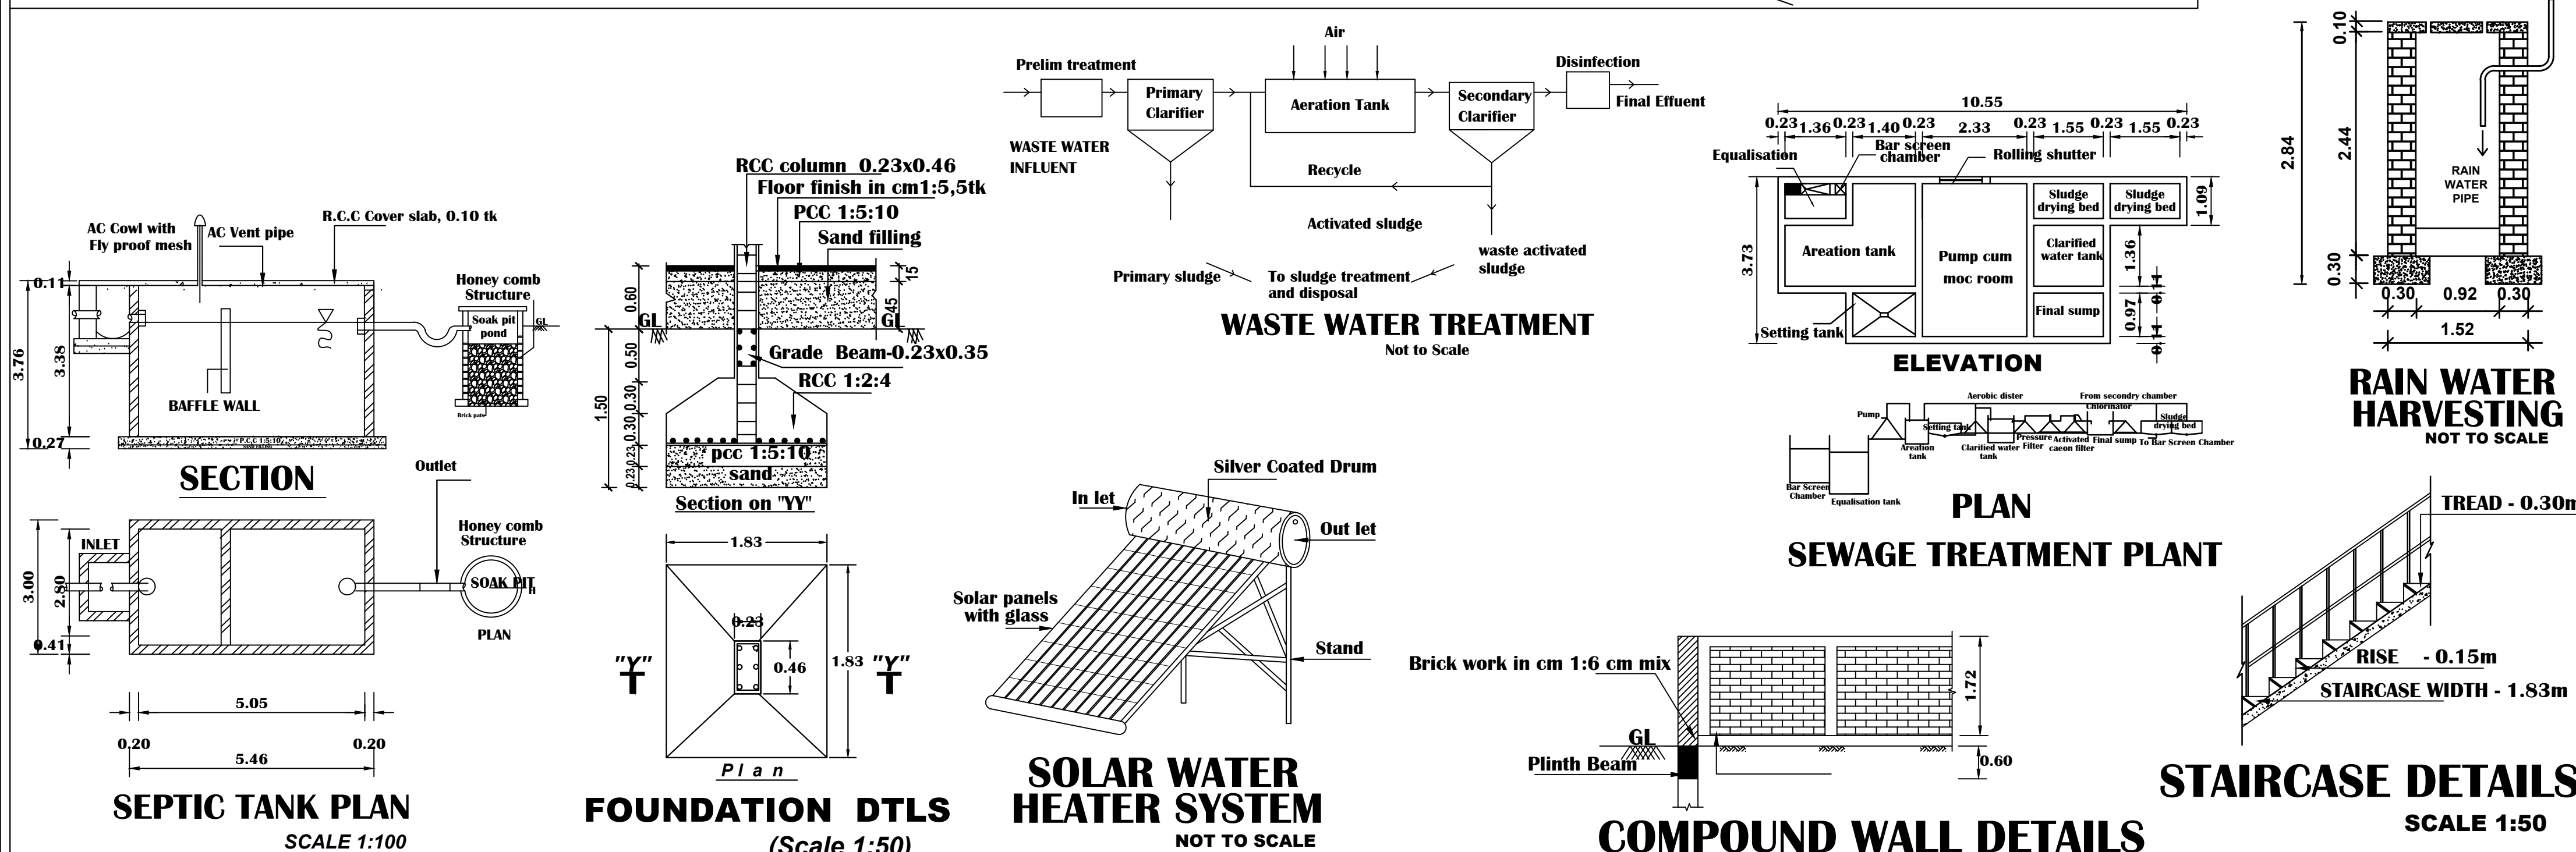

Eight ways to know a piece of land before you pay for it.

This report covers one part of the picture. These cover the rest, drawn from the same government records, for any property in Tamil Nadu.

LandLens One

Ask anything about a property and get an answer grounded in live government records, with the sources shown.

[/landlens/one](#)



Verify My Land

Every record check run on one property and returned as a single report.

[/landlens/verify-my-land](#)



Legal Opinion

An advocate's written opinion on the title, built on the records we pull for it.

[/landlens](#)



One Map

Every layer on one map: the parcel, its boundary, zoning, water bodies and what sits around it.

[/landlens/one/map](#)



PriceMap

What land actually changed hands for around this plot, taken from the registered deeds.

[/landlens/pricemap](#)



Build Scope

What you are allowed to build here: floor space, height, coverage and setbacks.

[/landlens/build-scope](#)



Property Tracker

Watch a property and hear about it when something new is registered against it.

[/landlens/property-tracker](#)



Deal Room

Run the transaction in one place: documents, stamping, signatures and the parties.

[/landlens/deal-room](#)



Twenty-four checks you can run yourself, at no cost.

Records and verification

The registers themselves, read for you.

Encumbrance Certificate

Patta and Chitta

Field Measurement Sketch

EC Analyzer

Bank charge check

Court case search

Seller background check

Approval check by survey

Value and duty

What it is worth and what it costs to register.

Guideline value by street

Guideline value by survey

Stamp duty and registration fees

Capital gains

Floor space index

Area unit converter

Zoning and land use

What the plan says can happen on this land.

Land use zone finder

CMDA land use check

Coastal regulation zone

Master plan check

Water bodies finder

Airport height clearance

Registers and directories

Who holds it, and which office keeps the record.

Find your registering office

Temple property check

Waqf property check

RERA register



Every free tool
/tools



Services we run
for you
/services



The LandLens
suite
/landlens/one



Every claim in this document traces back to a government record.

Legal opinions, due diligence and title verification

Building plan, layout and sub-division approvals

Completion and occupancy certificates, regularisation

Escrow, negotiation and NRI property management

Land survey, soil testing, architecture and construction

Verified RealEstate
3/350/2 Mettukuppam,
OMR Thoraipakkam,
Chennai 600 097, India
hello@verified.realestate
+91 9996 12 9996

Prepared from the registers named on the page each finding sits on. Where a register could not be read, this document says so in its place rather than leaving the gap to be read as a clean result.

