

PLAN SHOWING THE UNDER CONSTRUCTION AND PROPOSED CONSTRUCTION OF INSTITUTIONAL (HOSTEL) BUILDING FOR M/S.NMV UNIVERSITY IN S.F.NO: 178/7A, 178/7B, 178/8A, 178/8B, 178/9A, 178/9B, 183/1 MUTHURAMALINGAPURAM VILLAGE, ARUPPUKOTTAI TALUK, VIRUDHUNAGAR DISTRICT.

NOTE : ALL DIMENSIONS AREA IN METER


SPECIFICATION :

FOUNDATION : RCC 1:11/2:3 M25 Concrete Column footing Laid Over sand filling and PCC 1:4:8.
RCC WORK : All Column, Beams, Roof Slab, Lintel & Sunshade are in CC 1:11/2:3(M-25)
BRICKWORK : B.W in Basement & Superstructure are in CM 1:5.
JOINERY : Joineries are made with Steel (or) first class teak wood.
WEATHERING COURSE : 9" x 9" Pressed Tiles laid over the Brick Jelly with Lime mortar and sloped with water proofing compound.
PLASTERING : Ceiling plastering with CM 1:3 Inside & Outside walls are plastering with CM 1:4.
PAINTING : White washing with two coats over the one coat of primer for Ceiling, Colour washing with two coats over one coat of primer for all Walls.

JOINERY SCHEDULE

MD	1.00 x 2.10	DOOR
D	1.00 x 2.10	DOOR
D2	0.75 x 2.10	DOOR
D3	0.88 x 2.10	DOOR
W1	1.80 x 1.20	WINDOW
W2	1.20 x 1.20	WINDOW
W6	2.40 x 1.20	WINDOW
V1	0.75 x 0.60	VENTILATOR
V2	0.60 x 2.10	VENTILATOR
V3	2.02 x 0.60	VENTILATOR
V4	3.20 x 0.60	VENTILATOR
V5	3.80 x 0.60	VENTILATOR

COLOUR INDEX :	REFERENCE :
PROPOSED ☐	SCALE : 1:100
BOUNDARY ☐	DATE : 24 AUG 2023
ROAD ☐	
DRIVEWAY ☐	

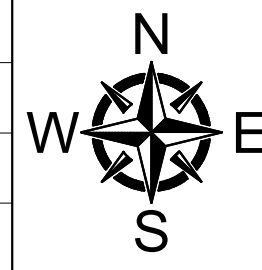

MECHANICAL VENTILATION AND FIRE PROTECTION SYSTEM PROVIDED FOR ENTIRE BUILDING

APPLICANT :

For N M V UNIVERSITY
Chairman

ARCHITECT / REGISTERED ENGINEER :


M. HARIHARAN, B Arch, AIIA,
REGD ARCHITECT
COUNCIL OF ARCHITECTURE
REGN. No. CA/75/1025, AIIA No. A.3887
No.22, 1st Seaward Road, Valmiki Nagar,
Thiruvanniyur, Chennai-600 041.
Ph : 044-2457 1679

REGISTERED STRUCTURAL ENGINEER :

S. Subramaniam, M.S.(Struct), PDQS, DRTM.
Registered Structural Engineer Grade-I.
CGLRGN / SE / Gr-I / 2019 / 05 / 005
New No: 14, Old No. 17A, Kannimar Villa,
Ganga Nagar, Jafferkhanpet, Ashok Nagar,
Chennai - 83, Ph : 24749439, 9500074947
kannimarconsultants@gmail.com



SECTION -"YY"

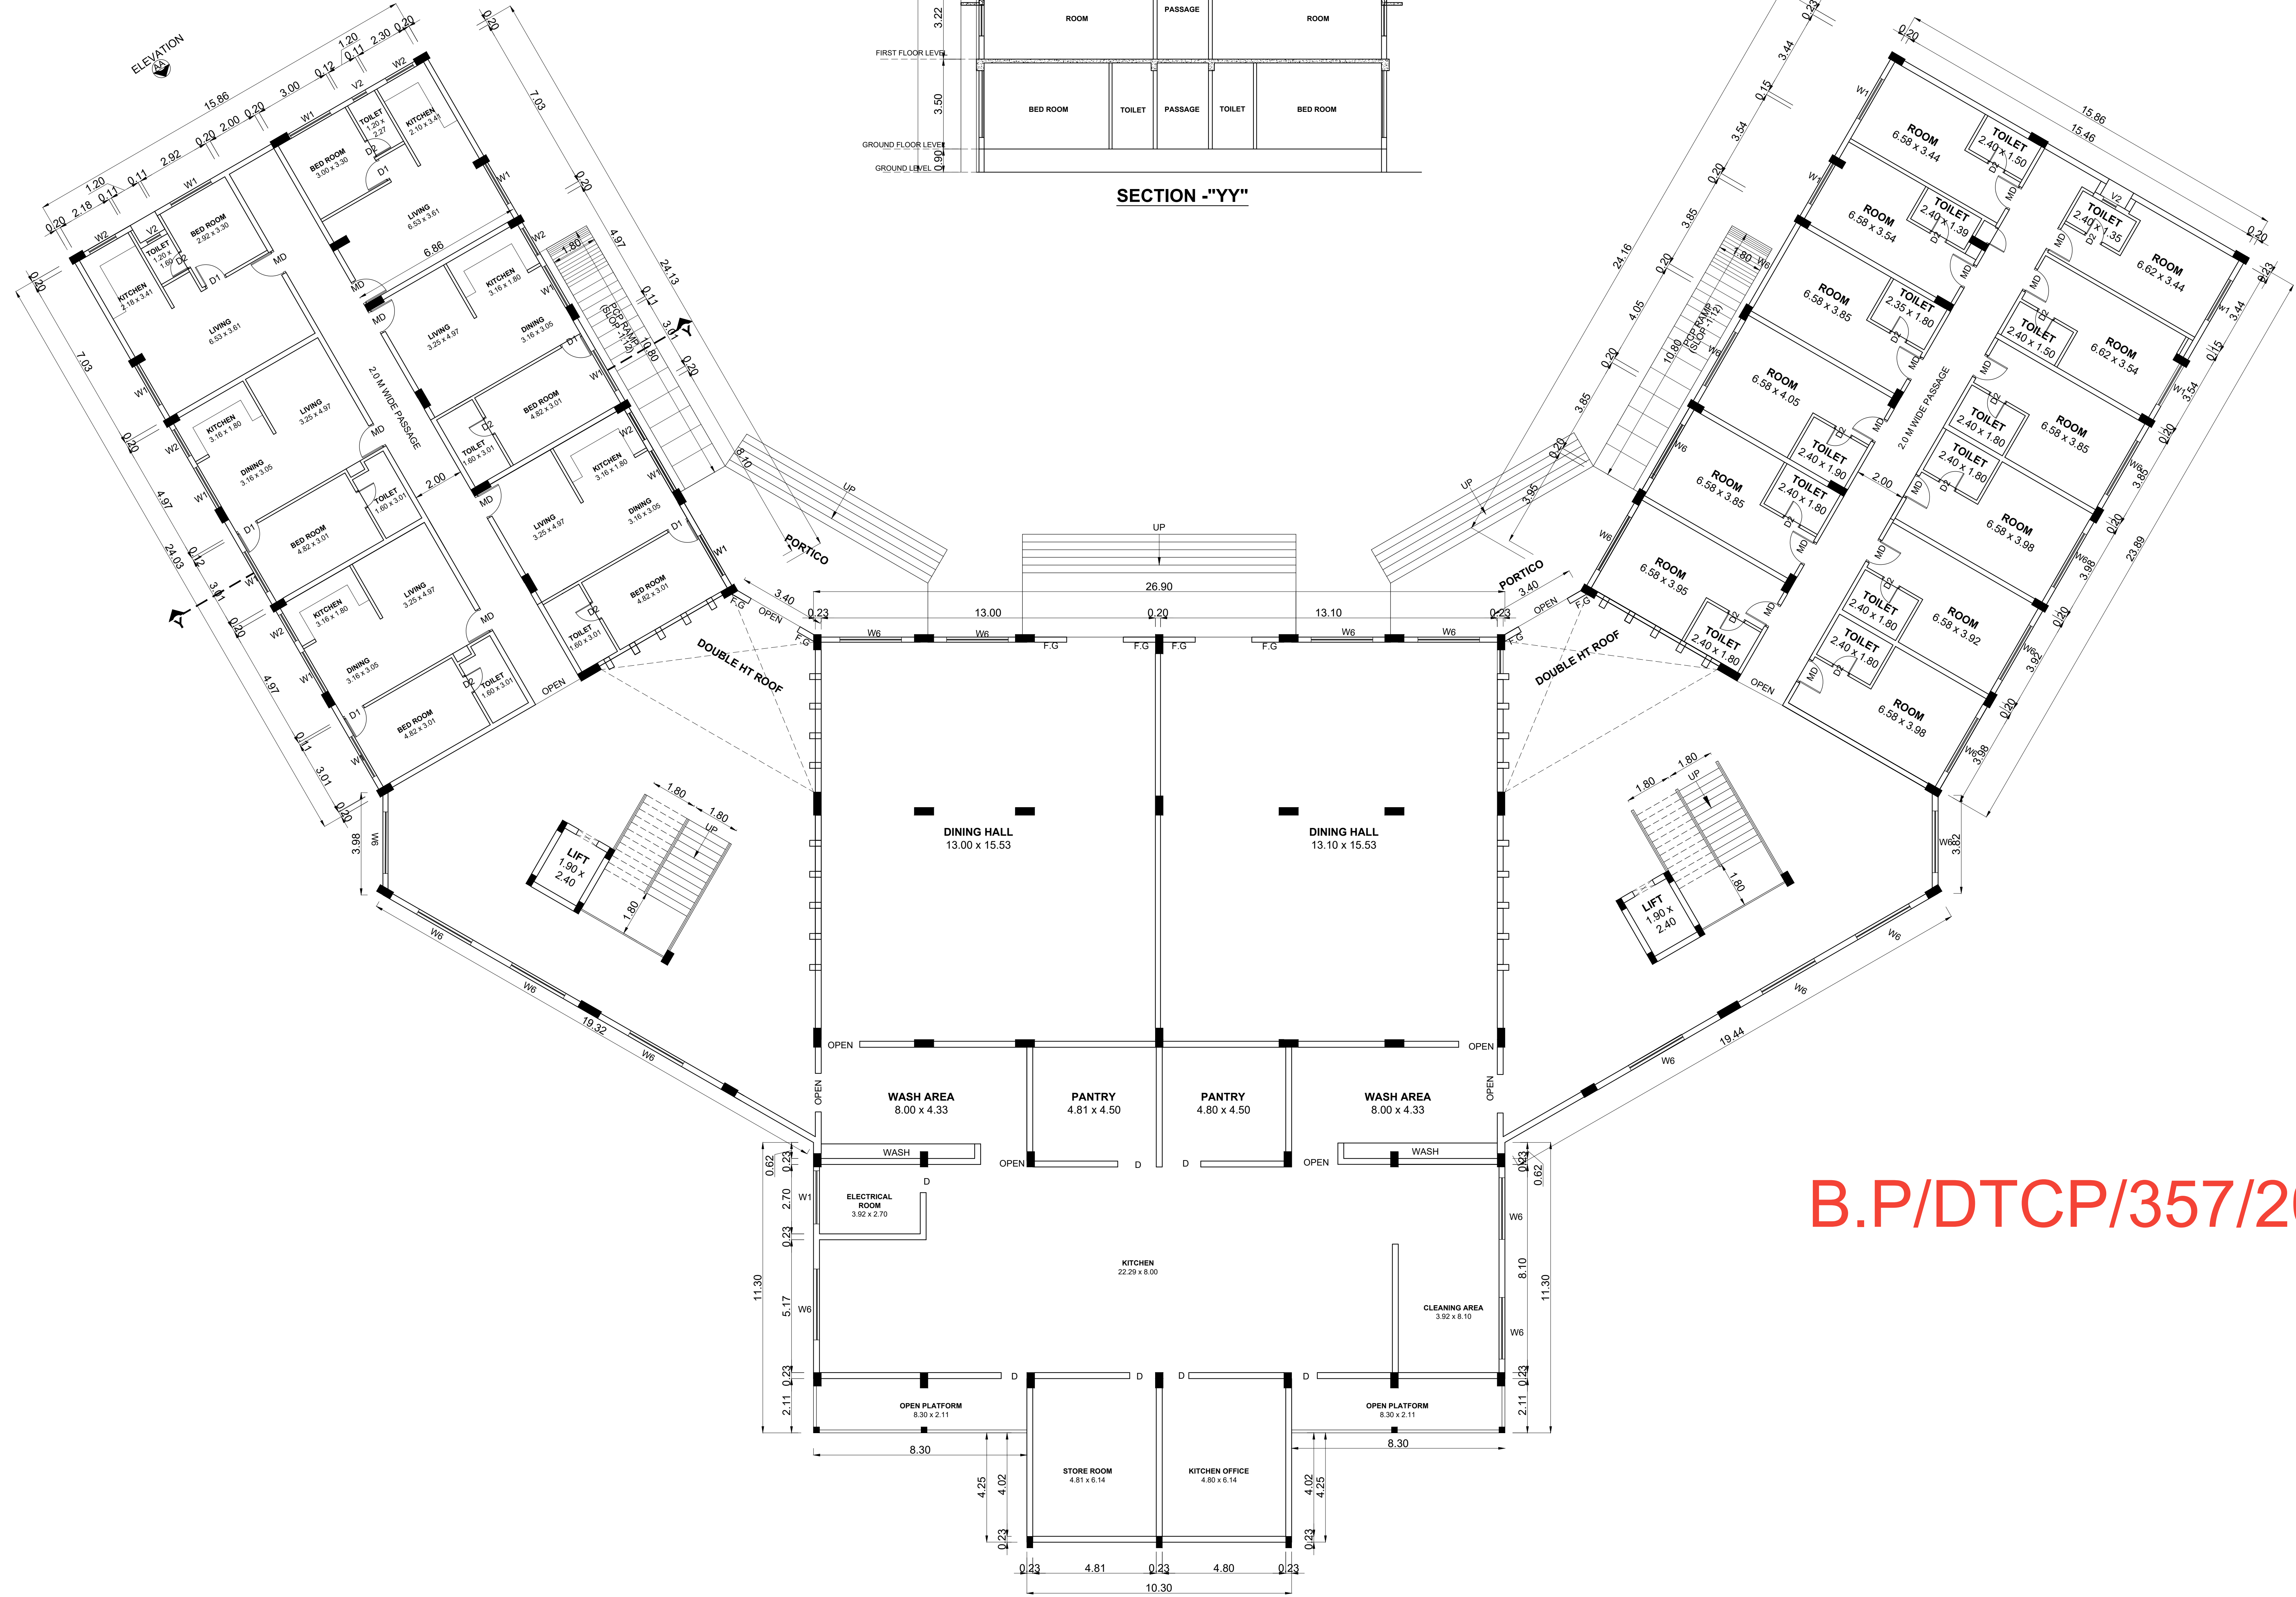

GROUND FLOOR PLAN

B.P/DTCP/357/2023


SPECIFICATION :

BRICKWORK : B.W in Basement & Superstructure are in CM 1:5

JOINERY : Joineries are made with Steel (or) first class teak wood.

PLASTERING : Ceiling plastering with CM 1:3 Inside & Outside walls are plastering with CM 1:4.

PAINTING : White washing with two coats over the one coat of primer for Ceiling.Colour washing with two coats over one coat of primer for all Walls.

 COLOUR INDEX :		REFERENCE :	
PROPOSED		SCALE : 1:100	
BOUNDARY		DATE : 24 AUG 2023	
ROAD			
DRIVEWAY			

MECHANICAL VENTILATION AND FIRE PROTECTION SYSTEM
PROVIDED FOR ENTIRE BUILDING

APPLICANT :

For N M V UNIVERSITY


Chancellor

ARCHITECT / REGISTERED ENGINEER :

M. HARIHARAN, B.Arch, AIIA,
REGD. ARCHITECT
COUNCIL OF ARCHITECTURE
GN. No. CA / 75 / 1025, AIIA No. A.3887
p.22, 1st Seaward Road, Valmiki Nagar,
Thiruvannamiyur, Chennai-600 041.
Ph : 044-2457 1679

REGISTERED STRUCTURAL ENGINEER :


S. Subramaniam, M.S.(Struc.)..PDQS, DRTM
Registered Structural Engineer **Grade-I**
CGLRGN / SE / Gr-I / 2019 / 05 / 005
New No: 14, Old No. 17A, Kannimar Villa,
Ganga Nagar, Jafferkanpet, Ashok Nagar
Chennai - 83, Ph: 24794939, 9500074947
kannimarconsultants@gmail.com

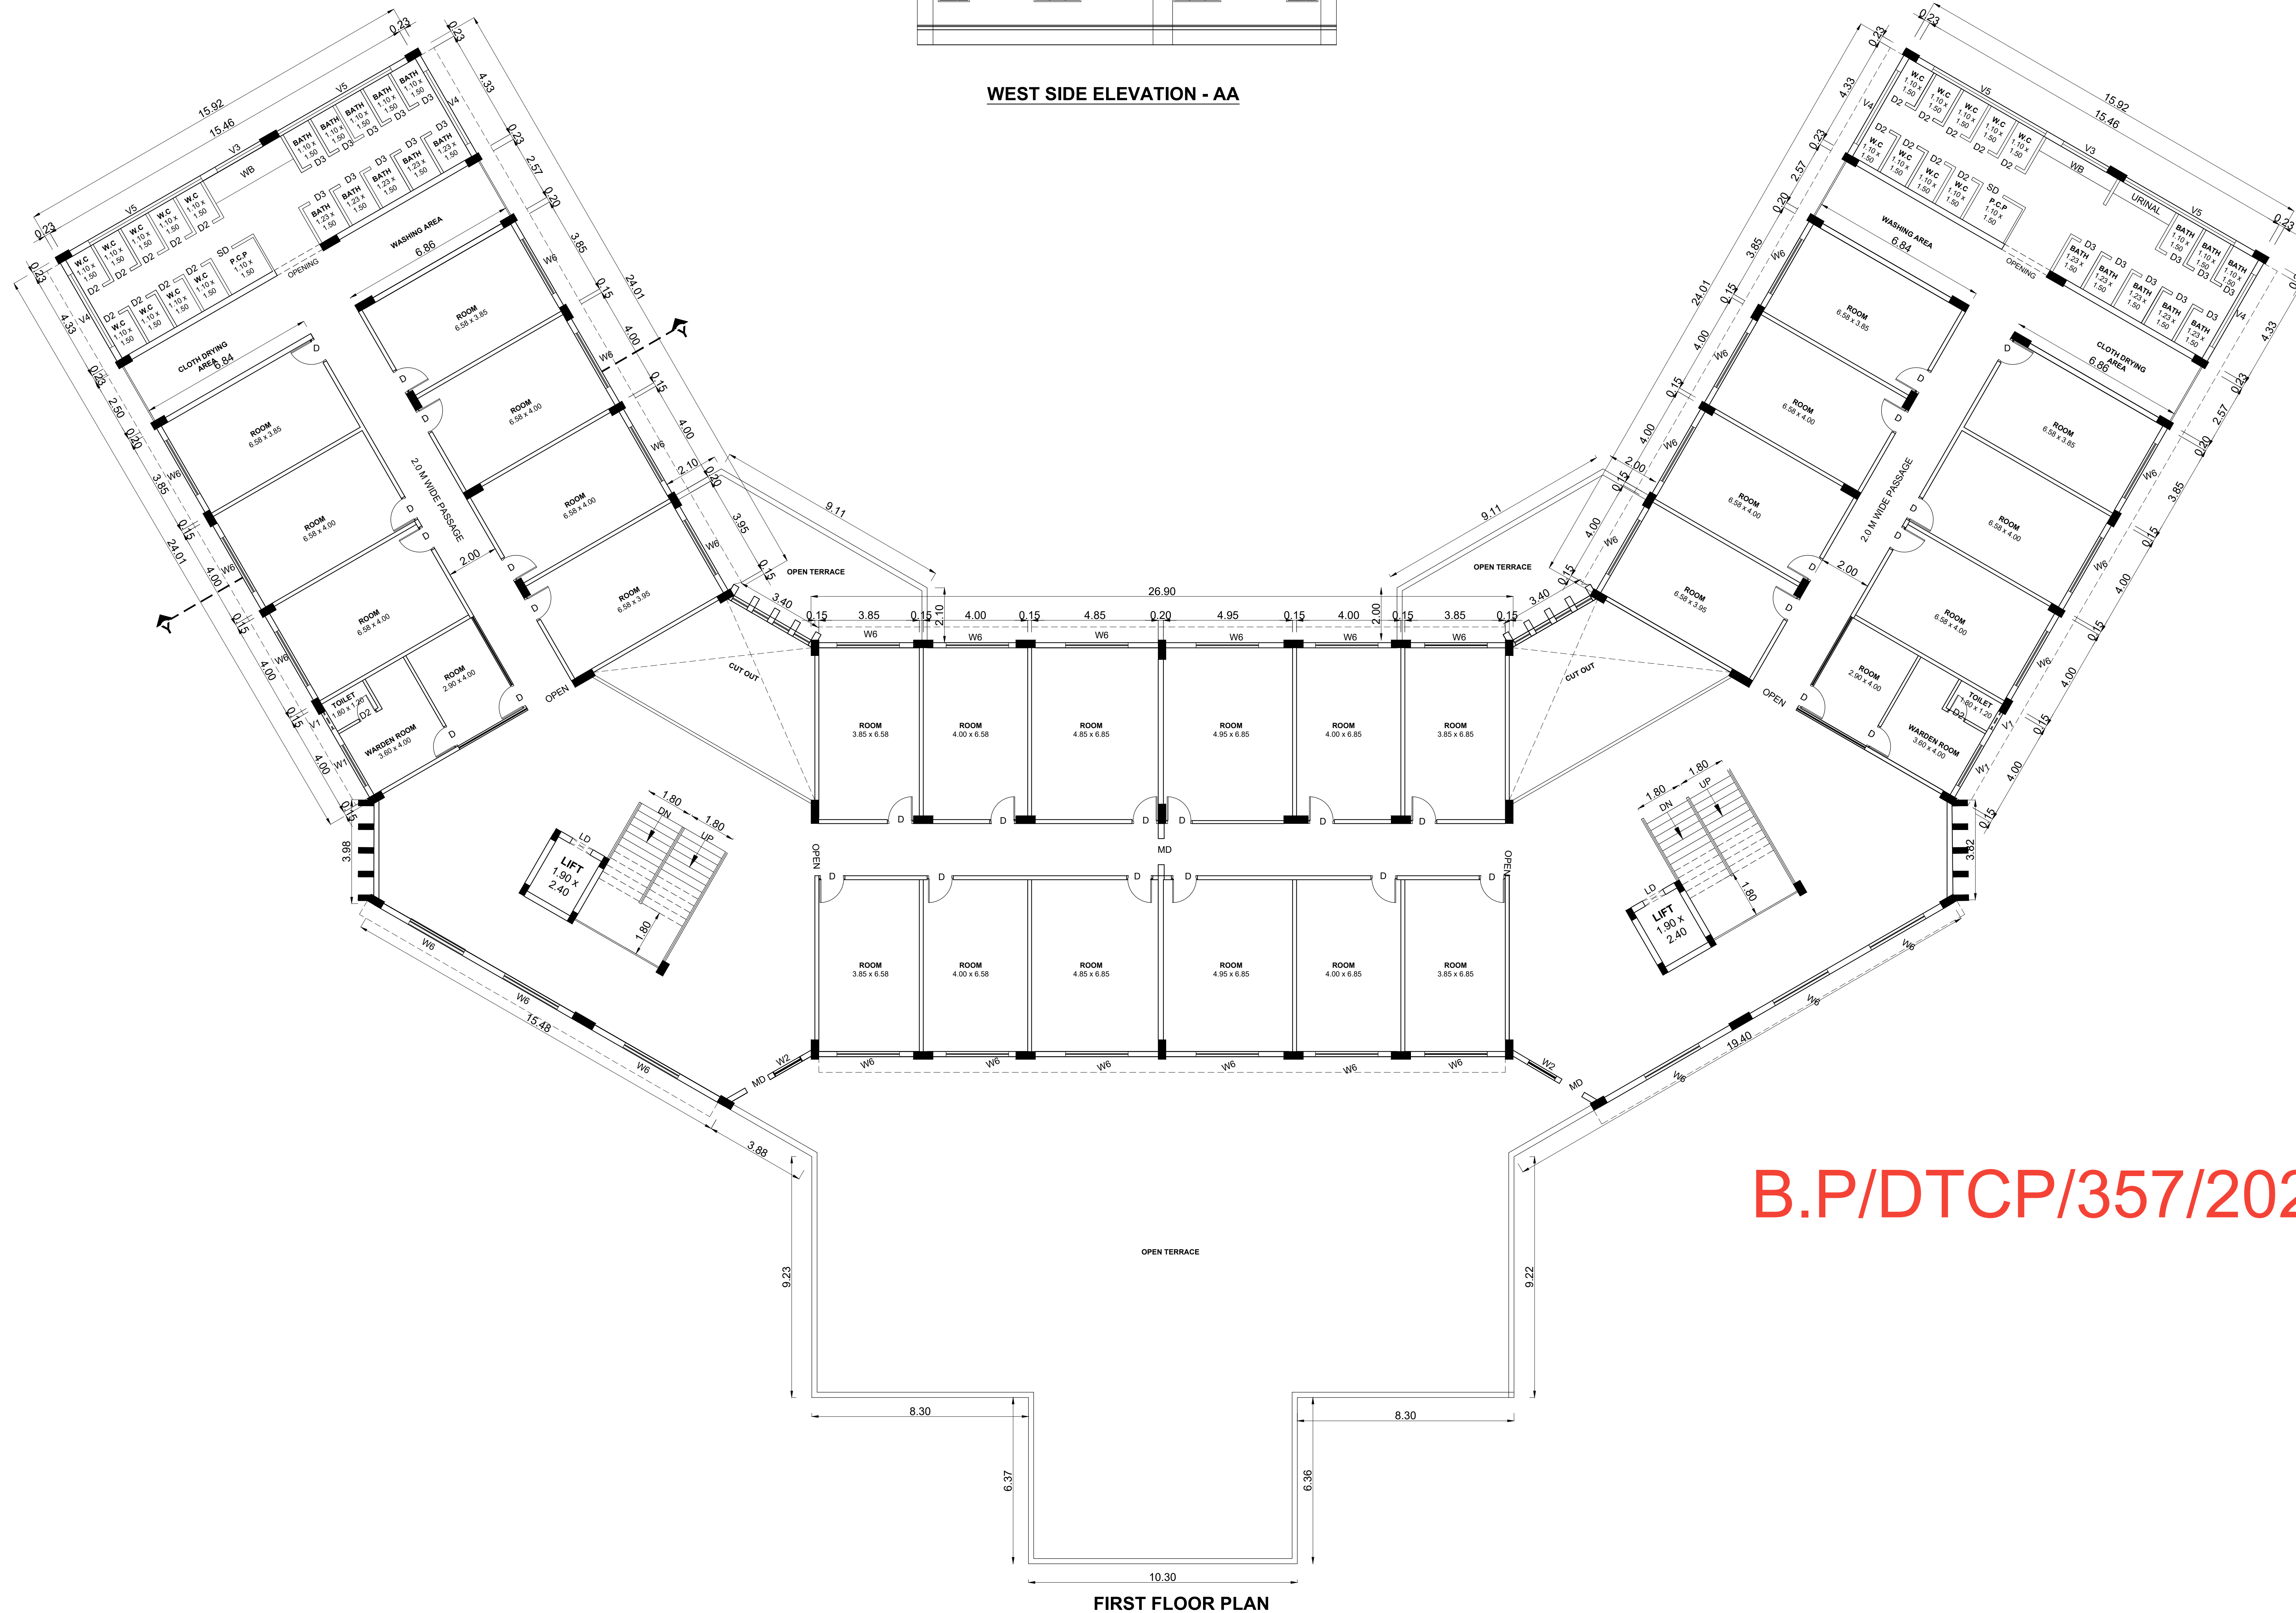

AND PROPOSED CONSTRUCTION OF
INSTITUTIONAL (HOSTEL) BUILDING FOR
M/S.NMV UNIVERSITY IN S.F.NO: 178/7A,
178/7B, 178/8A, 178/8B, 178/9A, 178/9B, 183/1
MUTHURAMALINGAPURAM VILLAGE,
ARUPPUKOTTAI TALUK, VIRUDHUNAGAR
DISTRICT.

NOTE : ALL DIMENSIONS AREA IN METER

SPECIFICATION :

FOUNDATION : RCC 1:11/2:3 M25 Concrete Column footing Laid Over sand filling and PCC 1:4:8.

RCC WORK : All Column, Beams, Roof Slab, Lintel, & Sunshade are in
CC 1:11/2:3(M-25)

BRICKWORK : B.W in Basement & Superstructure are in CM 1:5.

JOINERY : Joineries are made with Steel (or) first class teak wood.

WEATHERING : 9" x 9" Pressed Tiles laid over the Brick Jelly with
COURSE Lime mortar and sloped with water proofing compound.

PLASTERING : Ceiling plastering with CM 1:3 Inside & Outside walls are plastering with CM 1:4.

PAINTING	: White washing with two coats over the one coat of primer for Ceiling.Colour washing with two coats over one coat of primer for all Walls.
----------	---

JOINERY SCHEDULE

MD	1.00 x 2.10	DOOR
D	1.00 x 2.10	DOOR
D2	0.75 x 2.10	DOOR
D3	0.88 x 2.10	DOOR
W1	1.80 x 1.20	WINDOW
W2	1.20 x 1.20	WINDOW
W6	2.40 x 1.20	WINDOW
V1	0.75 x 0.60	VENTILATOR
V2	0.60 x 2.10	VENTILATOR
V3	2.02 x 0.60	VENTILATOR
V4	3.20 x 0.60	VENTILATOR
V5	3.80 x 0.60	VENTILATOR

COLOUR INDEX :	
----------------	--

PROPOSED		SCALE : 1:100
----------	----------------------	---------------

BOUNDARY		DATE : 24 AUG 20
----------	----------------------	------------------

ROAD		
------	----------------------	--

DRIVEWAY		
----------	----------------------	--

MECHANICAL VENTILATION AND FIRE PROTECTION SYSTEM
PROVIDED FOR ENTIRE BUILDING

APPLICANT :


For N M V UNIVERSITY
Chancellor

ARCHITECT / REGISTERED ENGINEER :

Fla
M. HARIHARAN, B Arch, AIIA,
REGD ARCHITECT
COUNCIL OF ARCHITECTURE
REGN. No. CA / 75 / 1025, AIIA No. A. 3887
No.22, 1st Seaward Road, Valmiki Nagar,
Thiruvannamipur, Chennai-600 041.
Ph : 044-2457 1679

REGISTERED STRUCTURAL ENGINEER :


S. Subramaniam, M.S.(Struc.), PDQS, DRTM.
Registered Structural Engineer **Grade-I**.
CGLRGN / SE / Gr-I / 2019 / 05 / 005
New No: 14, Old No. 17A, Kannimar Villa,
Ganga Nagar, Jafferkhanpet, Ashok Nagar,
Chennai - 83, Ph : 24749439, 9500074947
kannimarconsultants@gmail.com

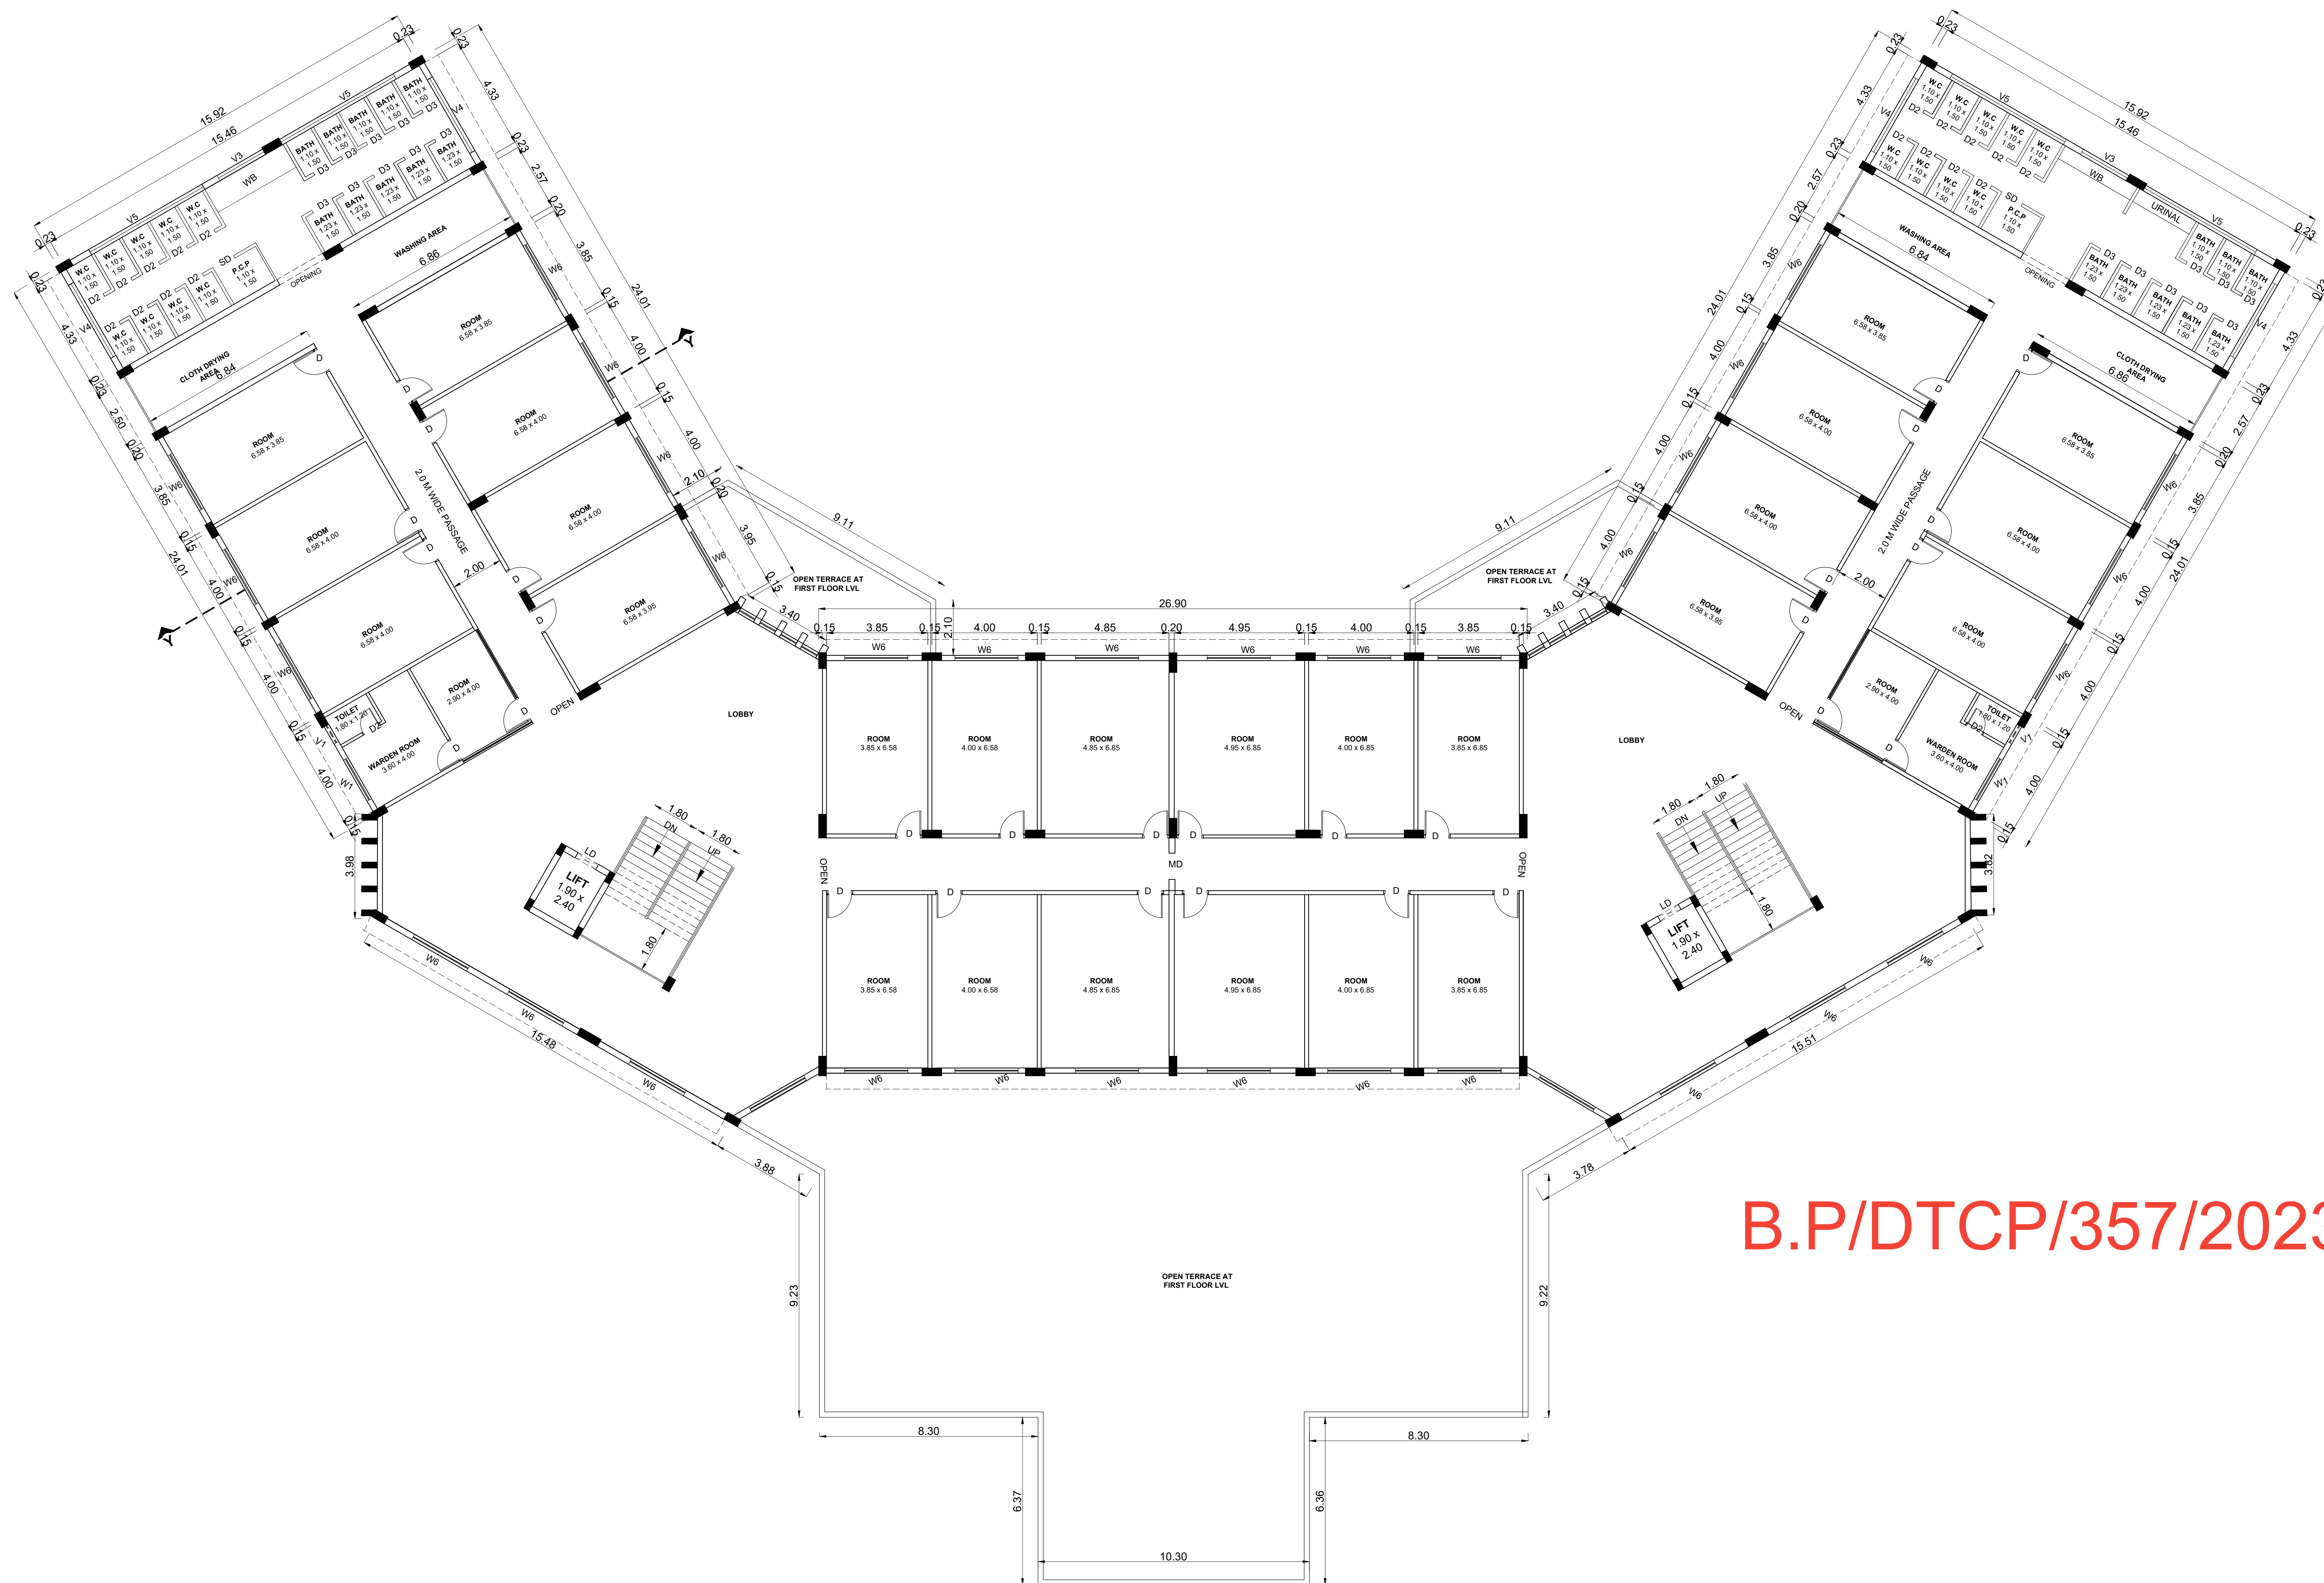

TYPICAL FLOOR PLAN
(SECOND TO THIRD)

PLAN SHOWING THE UNDER CONSTRUCTION AND PROPOSED CONSTRUCTION OF INSTITUTIONAL (HOSTEL) BUILDING FOR M/S.NMV UNIVERSITY IN S.F.NO: 178/7A, 178/7B, 178/8A, 178/8B, 178/9A, 178/9B, 183/1 MUTHURAMALINGAPURAM VILLAGE, ARUPPUKOTTAI TALUK, VIRUDHUNAGAR DISTRICT.

NOTE : ALL DIMENSIONS AREA IN METER

SPECIFICATION :

FOUNDATION : RCC 1:11/2:3 M25 Concrete Column footing Laid Over sand filling and PCC 1:4:8.

RCC WORK : All Column, Beams, Roof Slab, Lintel, & Sunshade are in CC 1:11/2:3(M-25)

BRICKWORK : B.W in Basement & Superstructure are in CM 1:5.

JOINERY : Joineries are made with Steel (or) first class teak wood.

WEATHERING : 9" x 9" Pressed Tiles laid over the Brick Jelly with Lime mortar and sloped with water proofing compound.

PLASTERING : Ceiling plastering with CM 1:3inside & Outside walls are plastering with CM 1:4.


PAINTING : White washing with two coats over the one coat of primer for Ceiling.Colour washing with two coats over one coat of primer for all Walls.

JOINERY SCHEDULE

MD	1.00 x 2.10	DOOR
D	1.00 x 2.10	DOOR
D2	0.75 x 2.10	DOOR
D3	0.88 x 2.10	DOOR
W1	1.80 x 1.20	WINDOW
W2	1.20 x 1.20	WINDOW
W6	2.40 x 1.20	WINDOW
V1	0.75 x 0.60	VENTILATOR
V2	0.60 x 2.10	VENTILATOR
V3	2.02 x 0.60	VENTILATOR
V4	3.20 x 0.60	VENTILATOR
V5	3.80 x 0.60	VENTILATOR

COLOUR INDEX :

PROPOSED	☐	SCALE	: 1:100
BOUNDARY	☐	DATE	: 24 AUG 2023
ROAD	☐		
DRIVEWAY	☐		

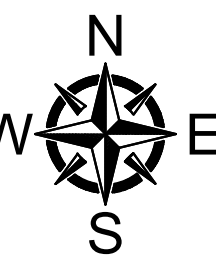

MECHANICAL VENTILATION AND FIRE PROTECTION SYSTEM PROVIDED FOR ENTIRE BUILDING

APPLICANT :

For N M V UNIVERSITY
Charanator

ARCHITECT / REGISTERED ENGINEER :

Fla
M. HARIHARAN, B.Arch, AIIA,
REGD. ARCHITECT
COUNCIL OF ARCHITECTURE
REGN. No. CA / 75 / 1025, AIIA No. A.3887
No.22, 1st Seaward Road, Valmiki Nagar,
Thiruvanniyur, Chennai-600 041.
Ph : 044-2457 1679

REGISTERED STRUCTURAL ENGINEER :

S. Subramaniam
S. Subramaniam, M.S.(Struc), PDQS, DRTM,
Registered Structural Engineer Grade-I,
CGLRGN / SE / Gr-I / 2019 / 05 / 005
New No: 14, Old No. 17A, Kannimar Villa,
Ganga Nagar, Jafferkhanpet, Ashok Nagar,
Chennai - 83, Ph : 24749439, 9500074947
kannimarconsultants@gmail.com

B.P/DTCP/357/2023

