
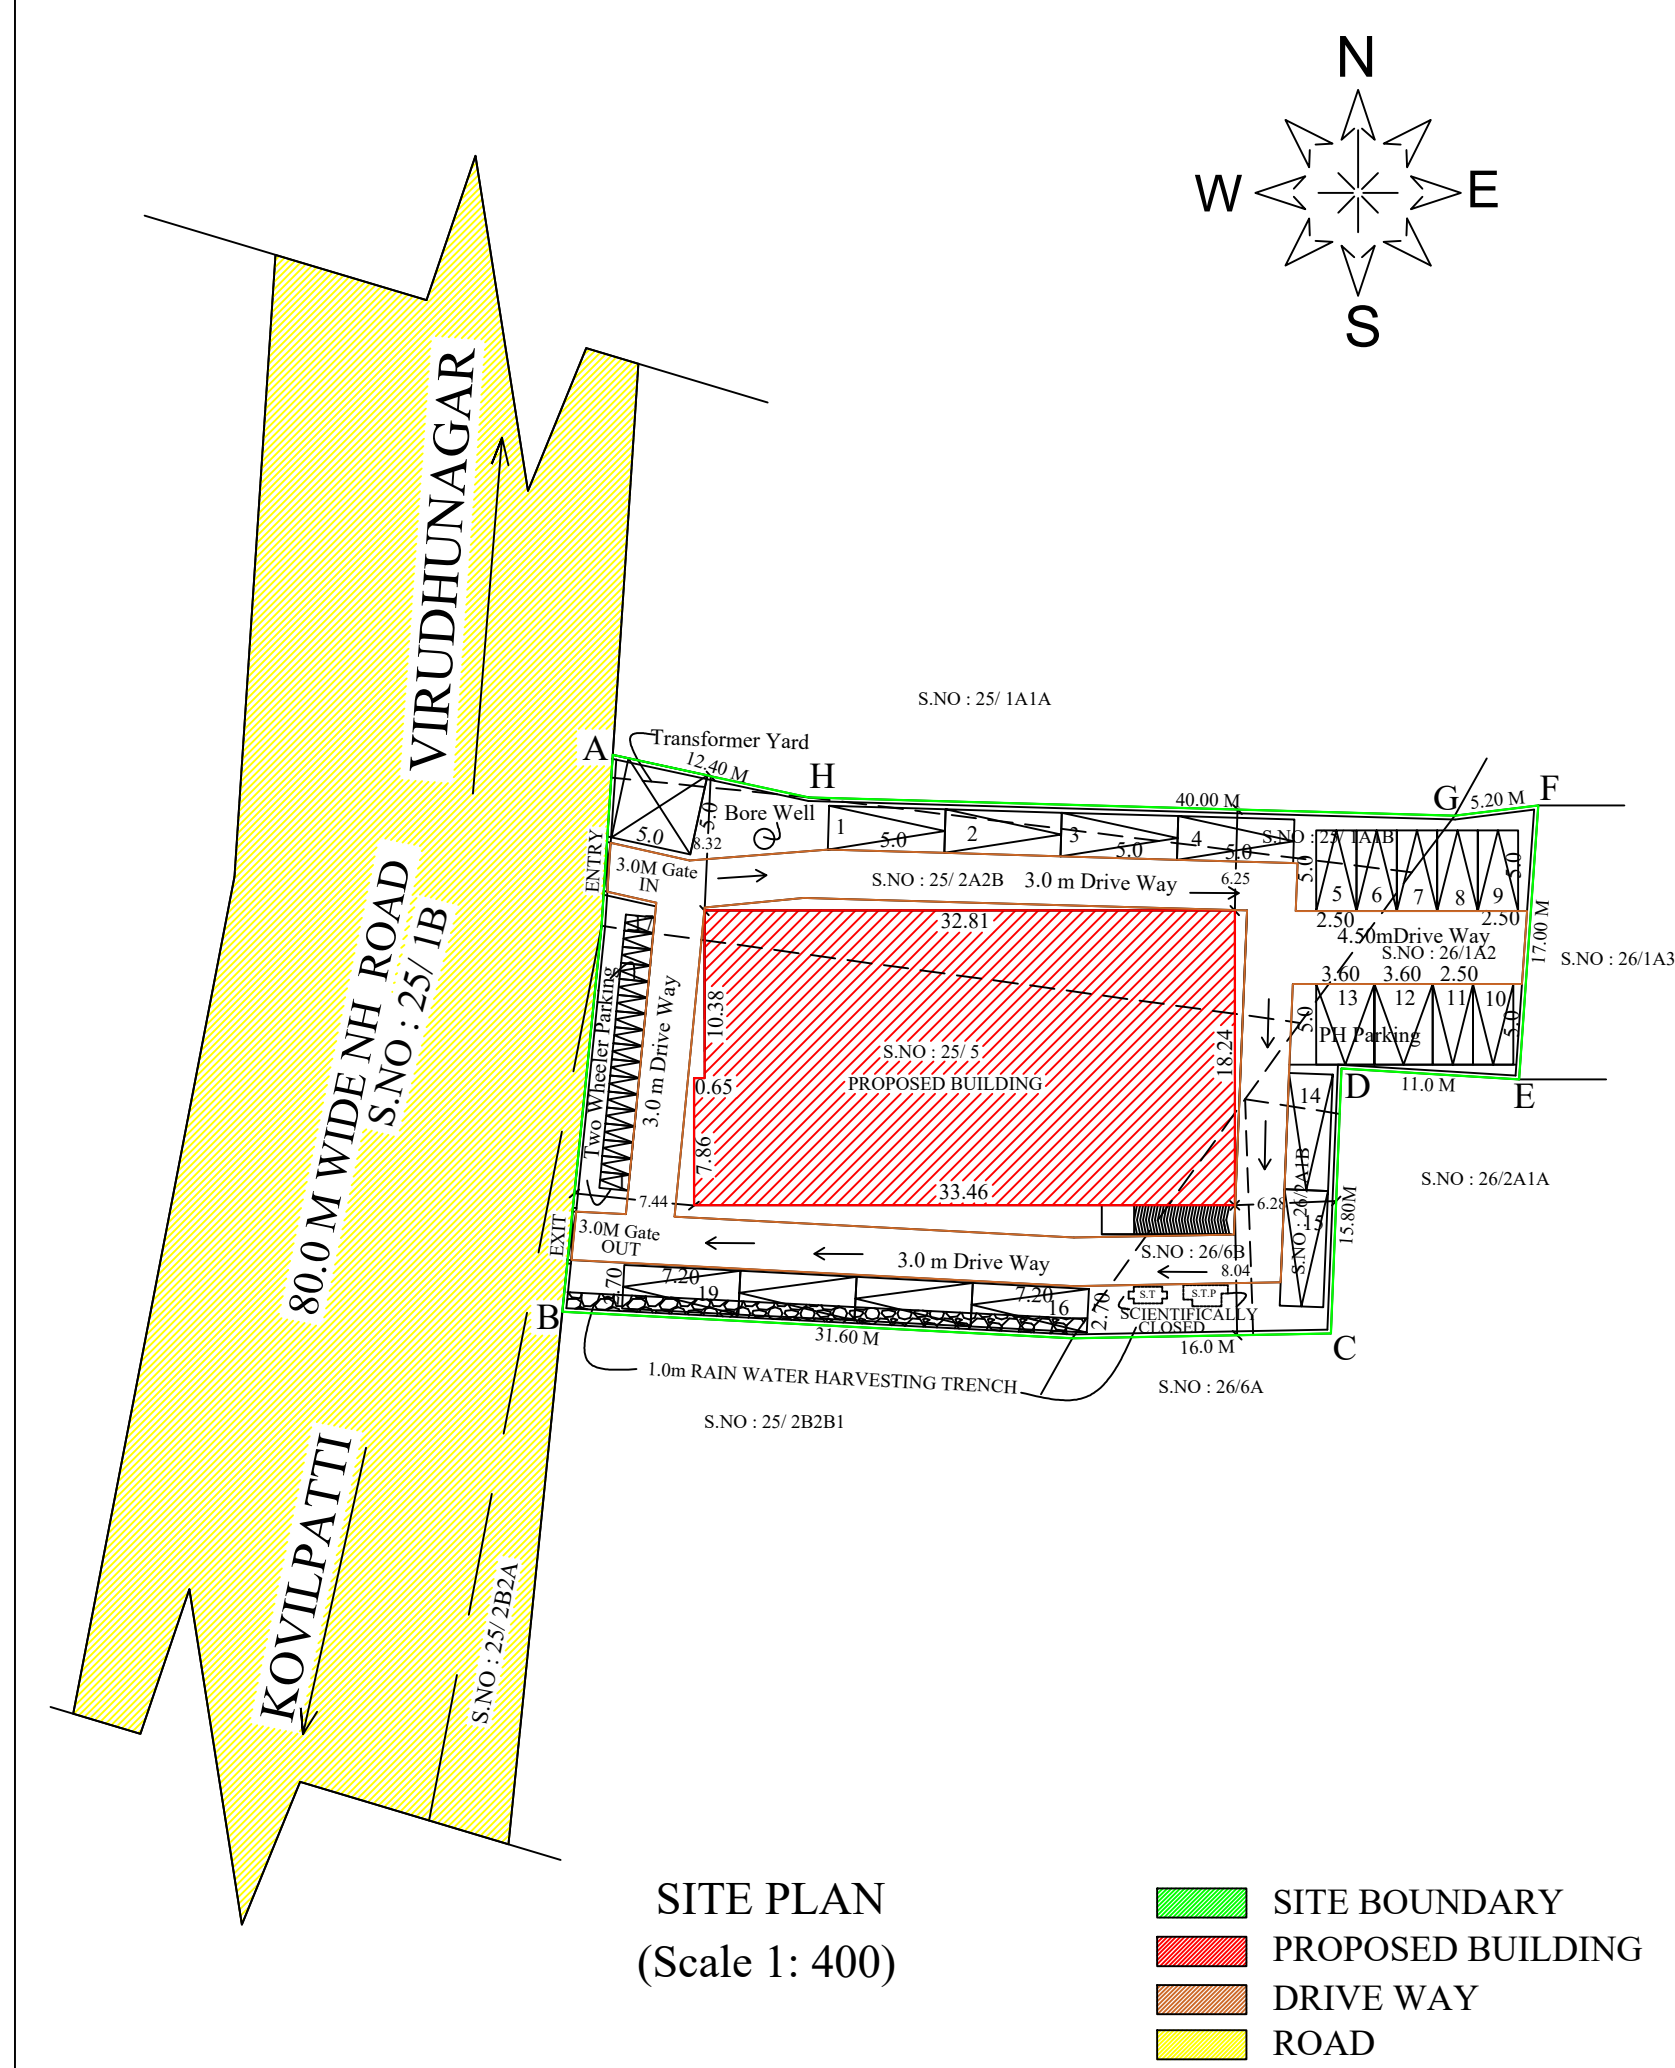
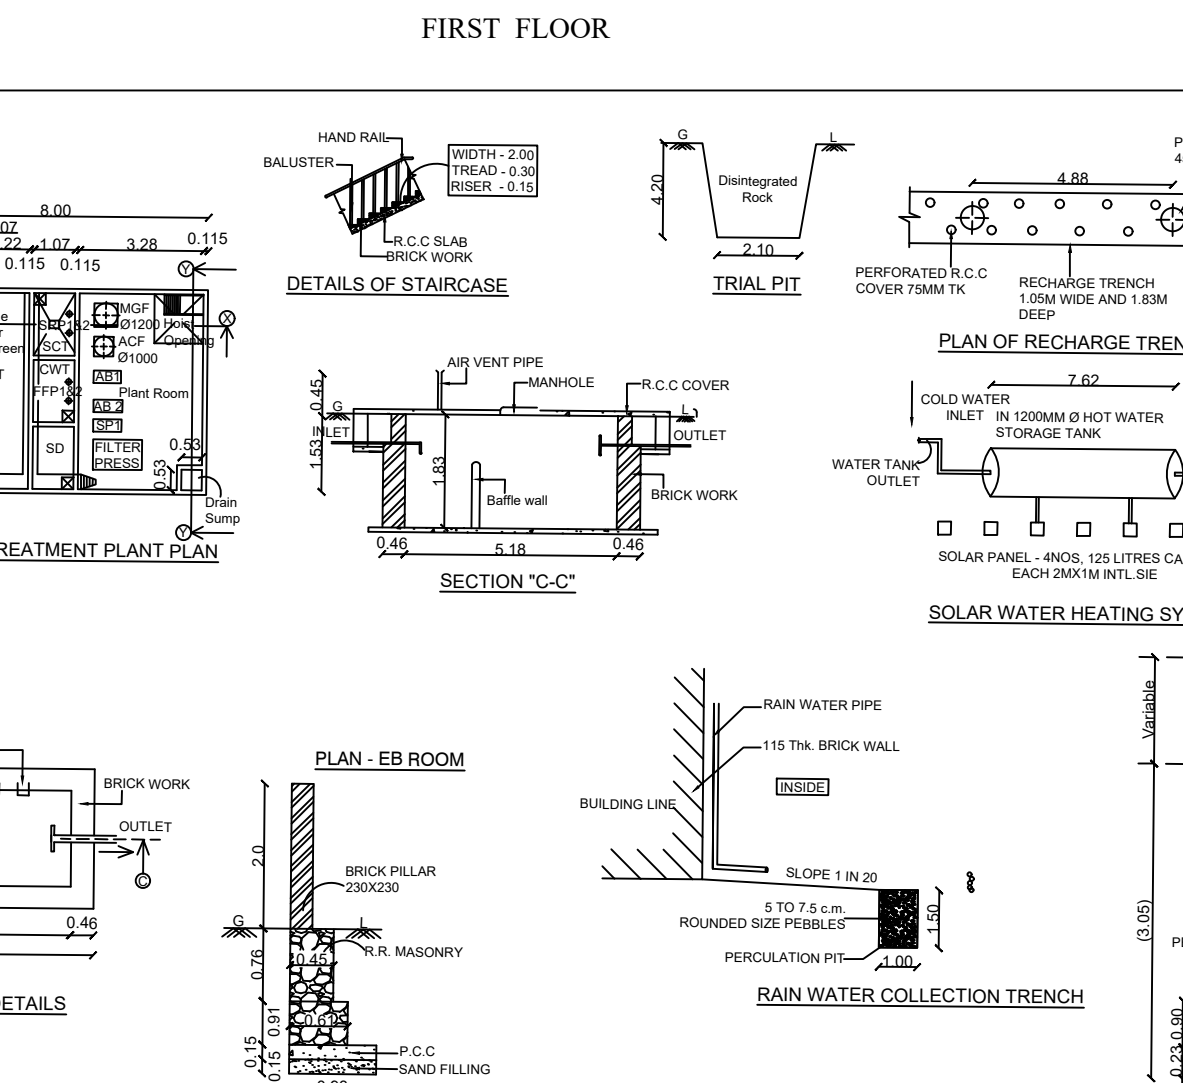
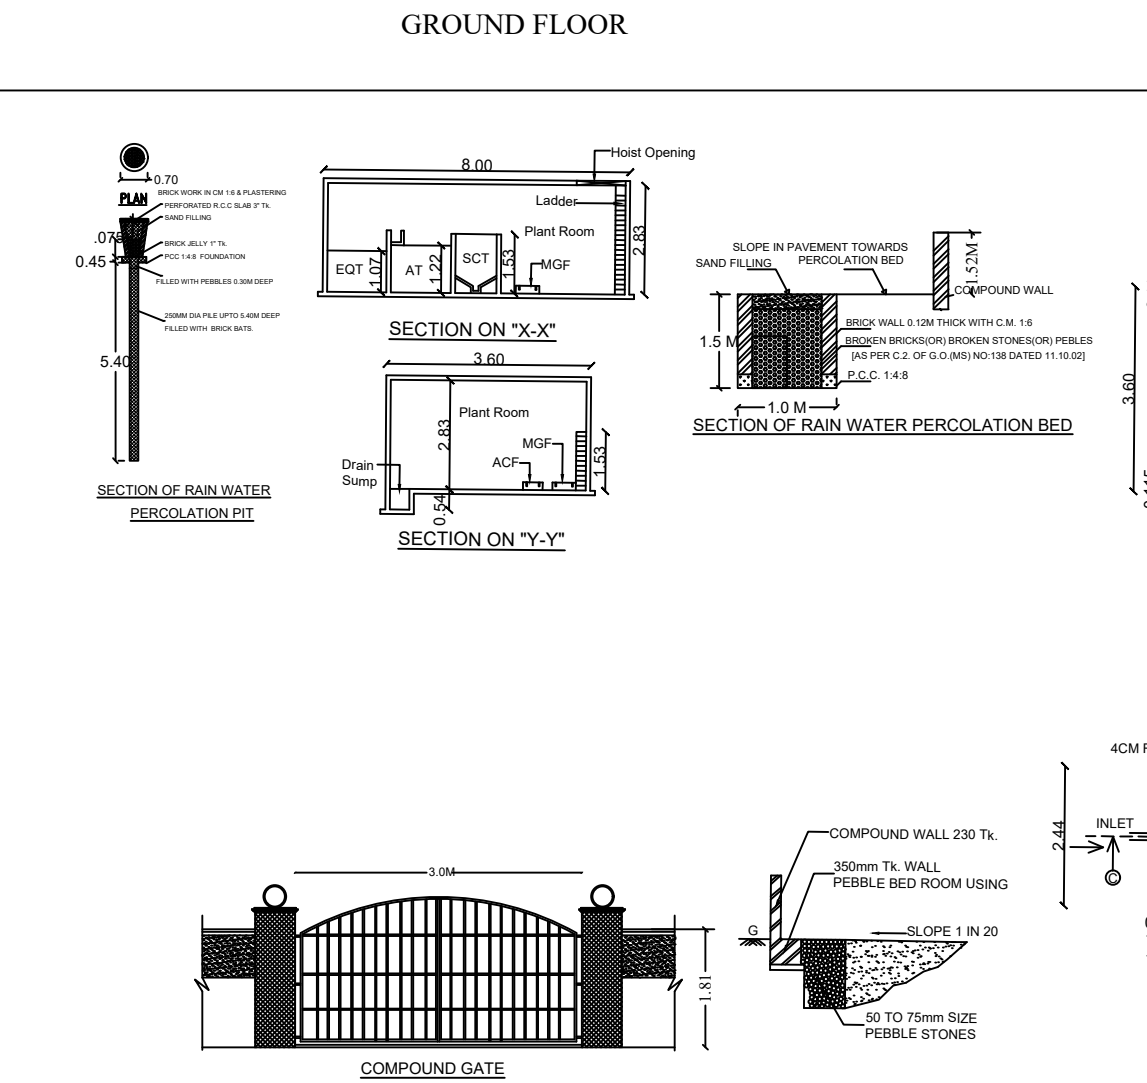
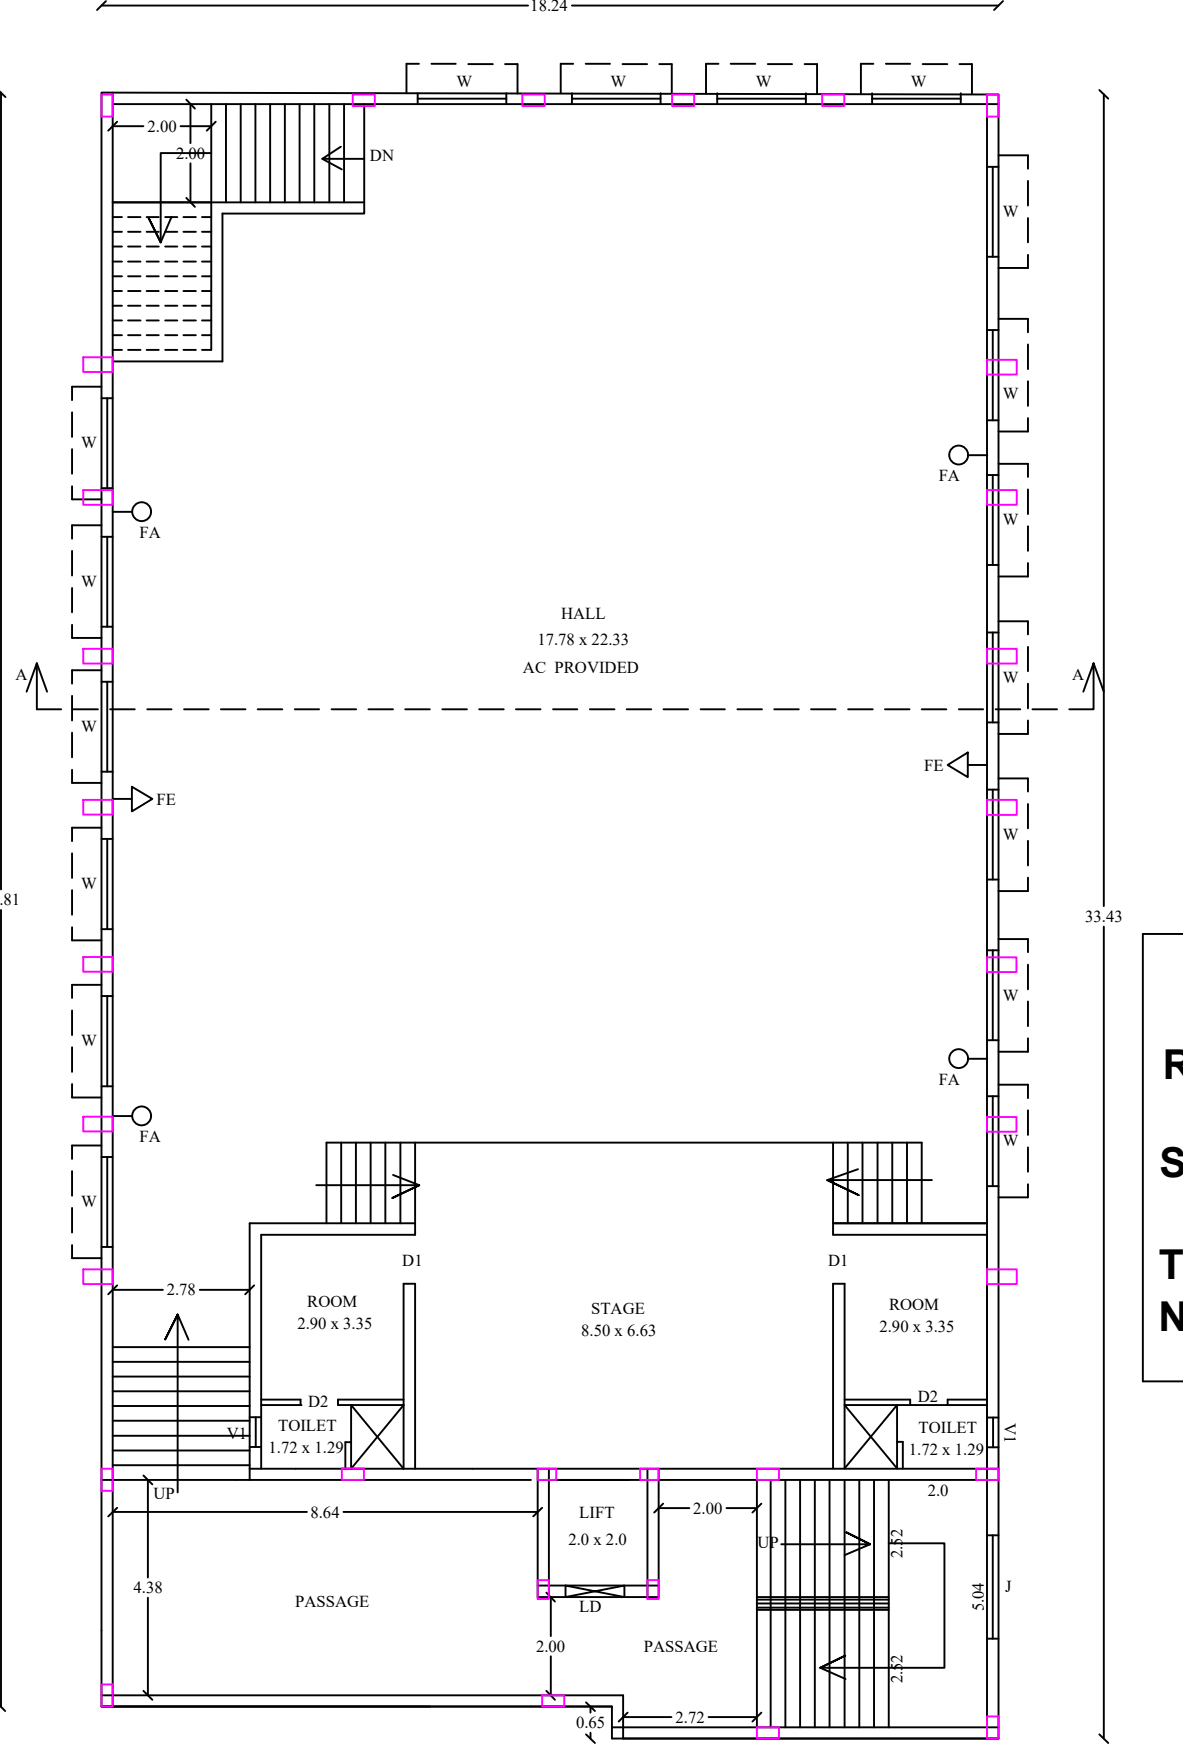
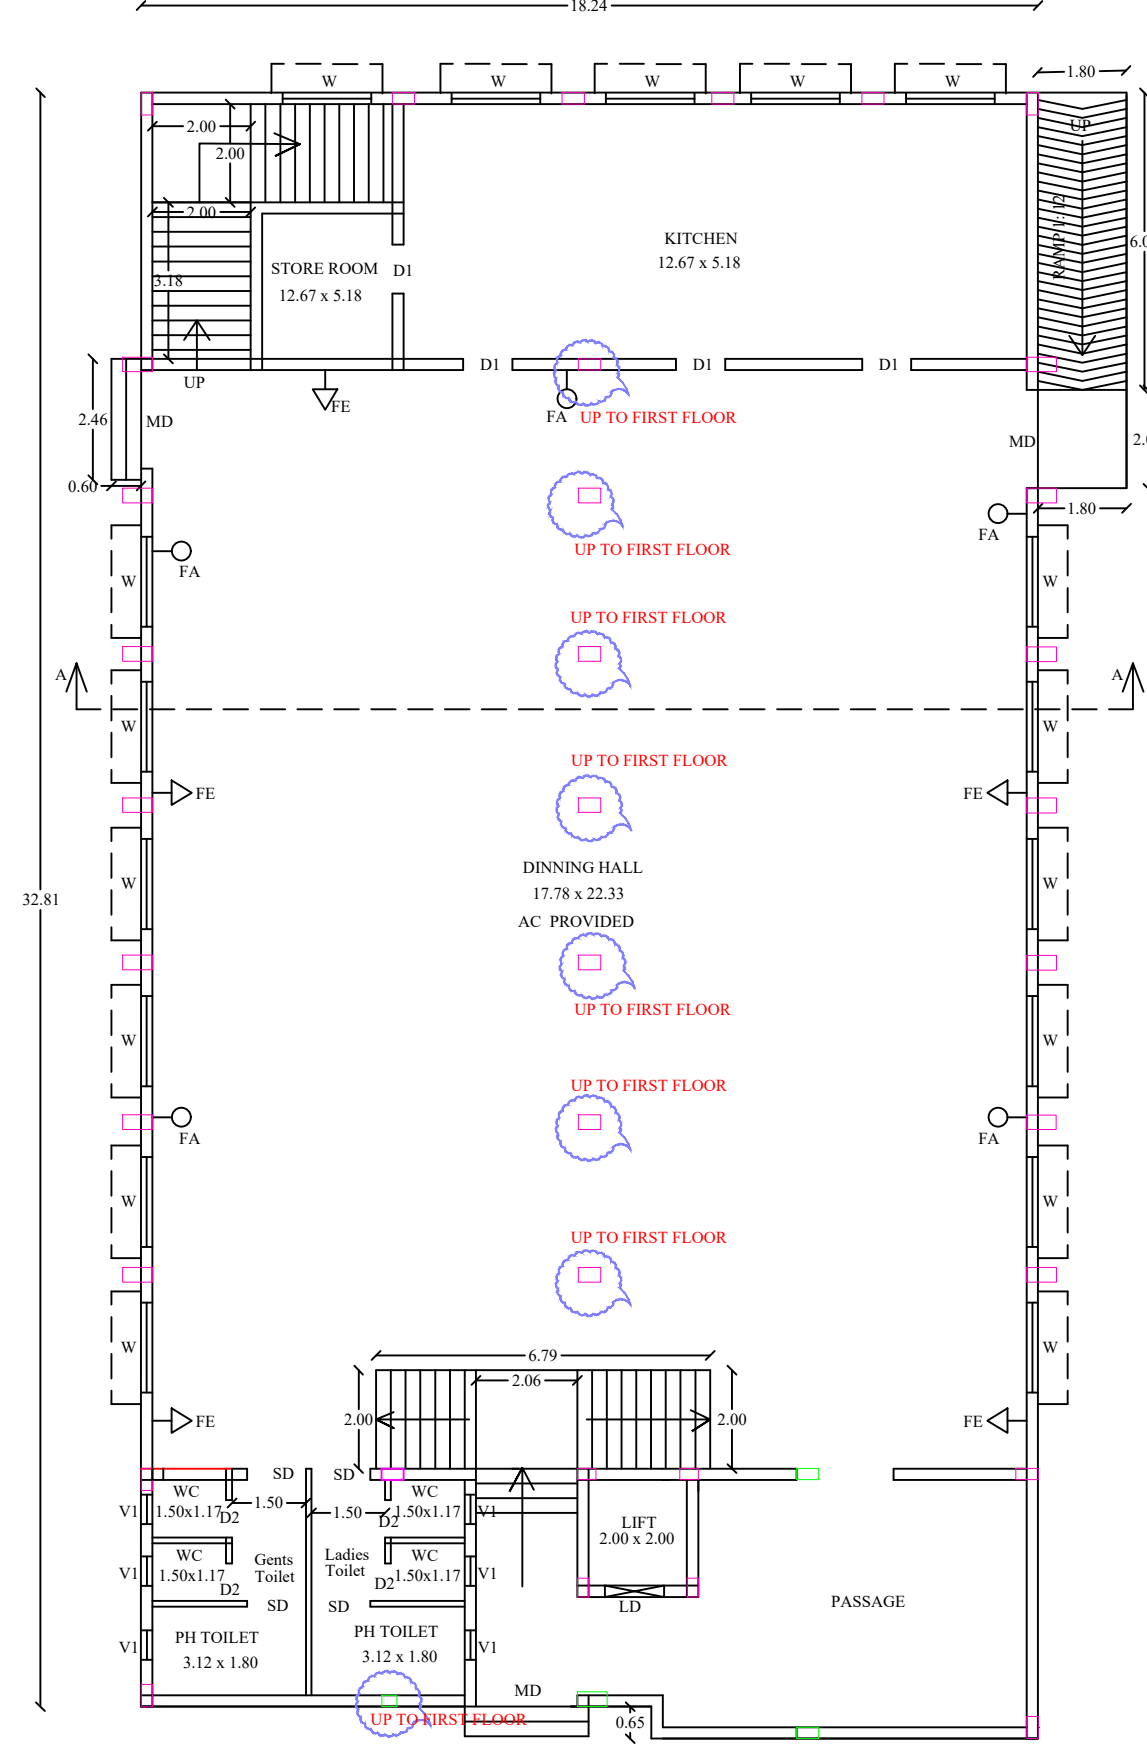
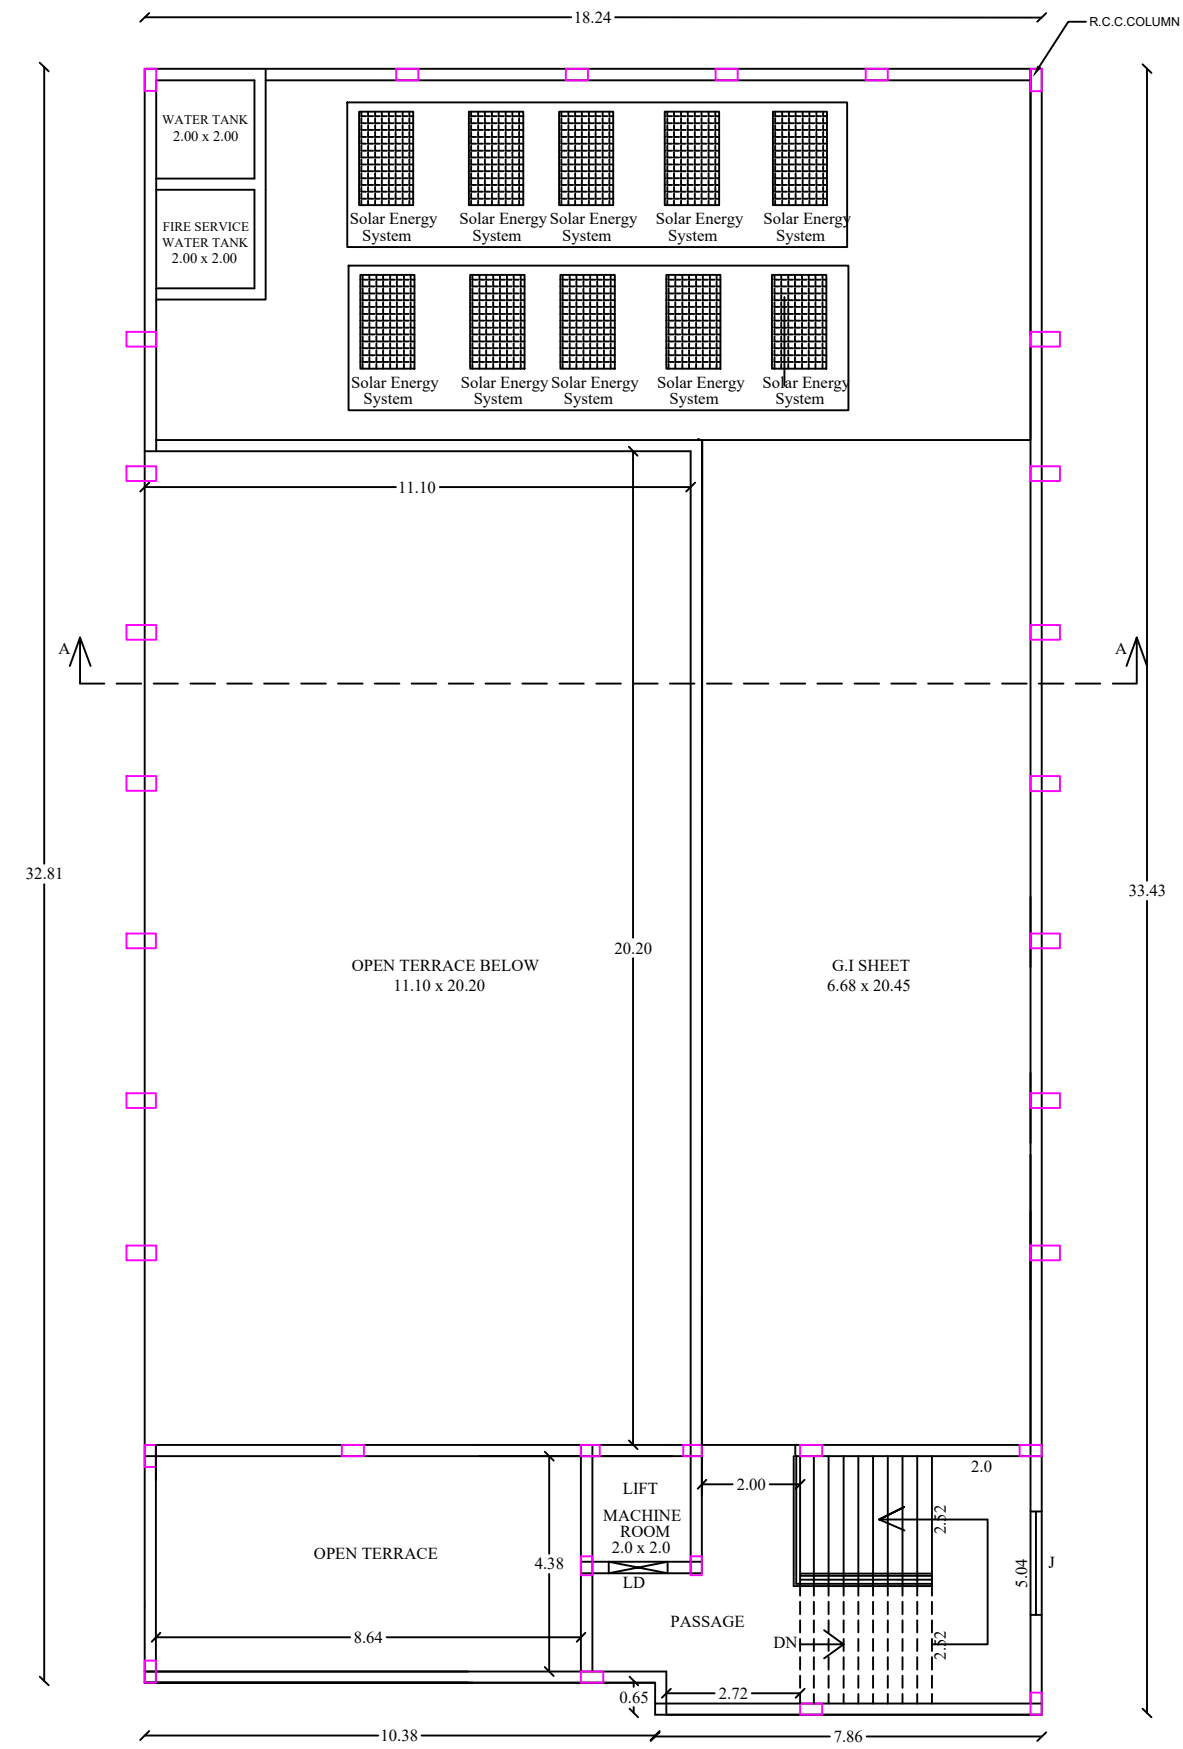
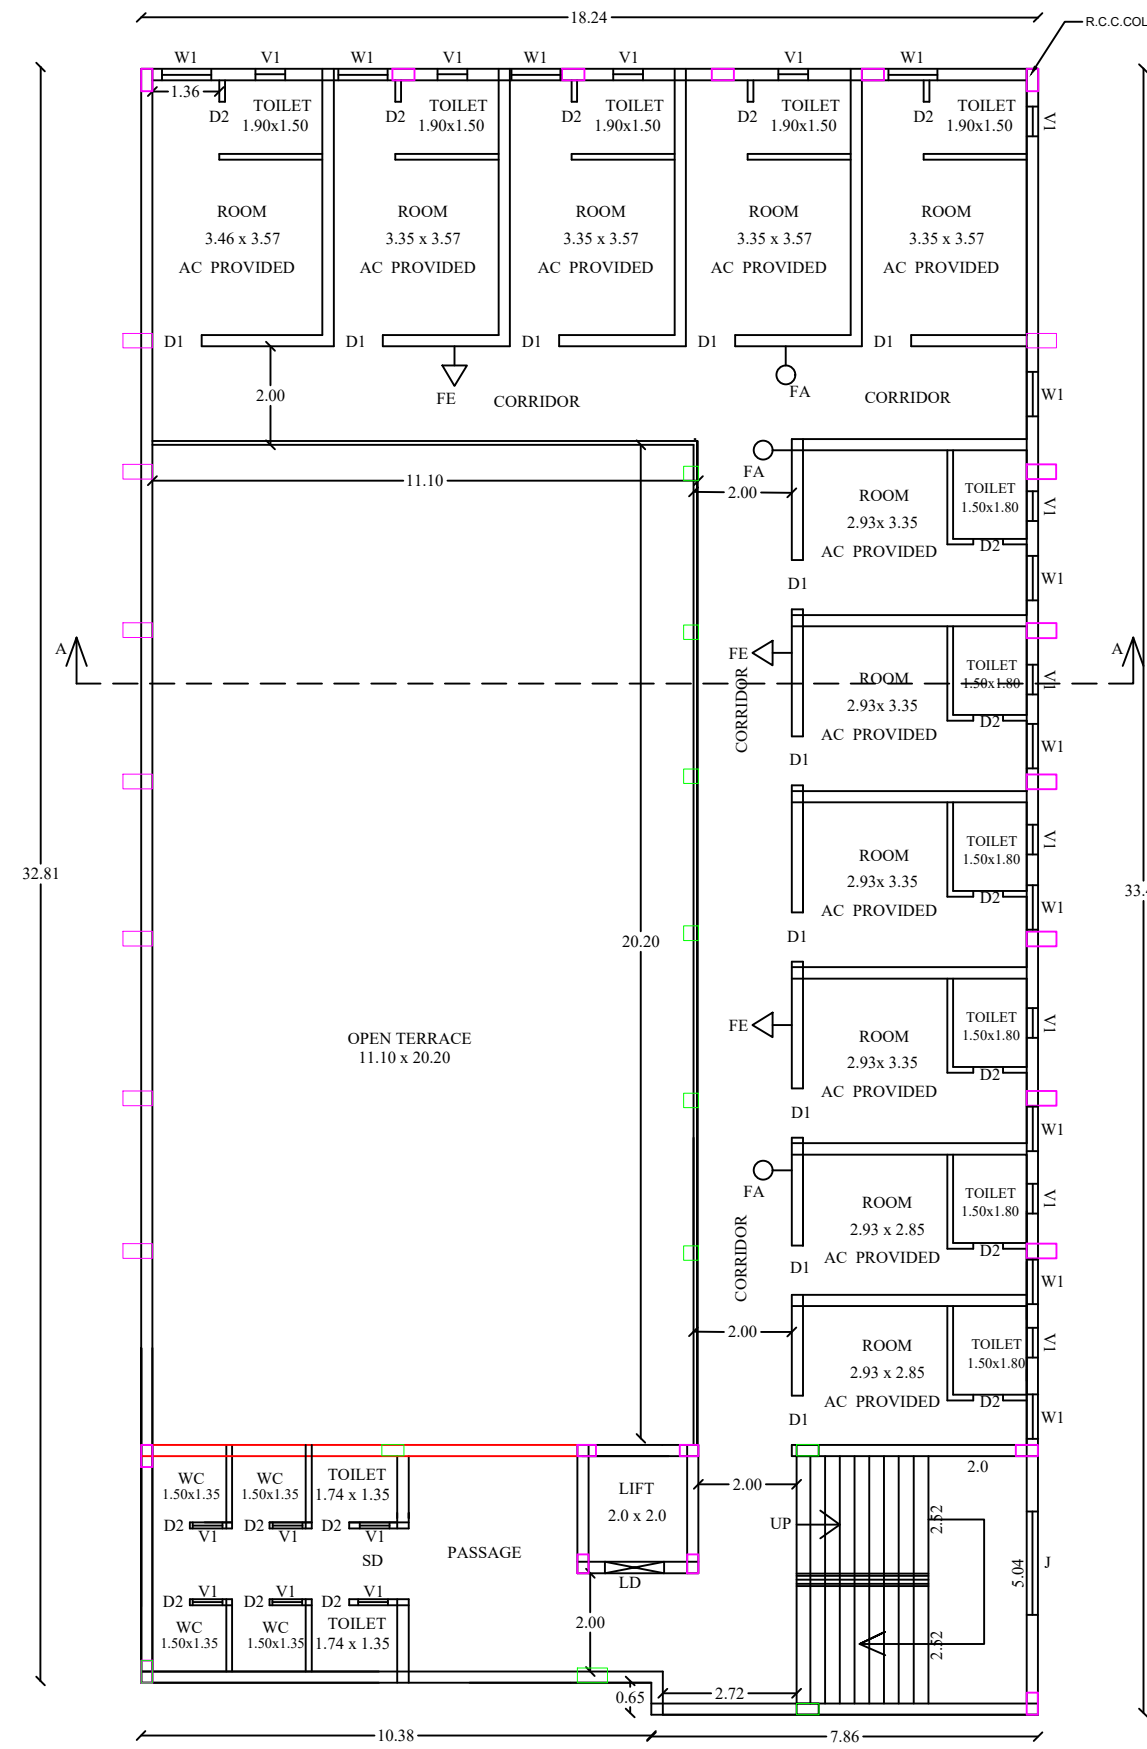
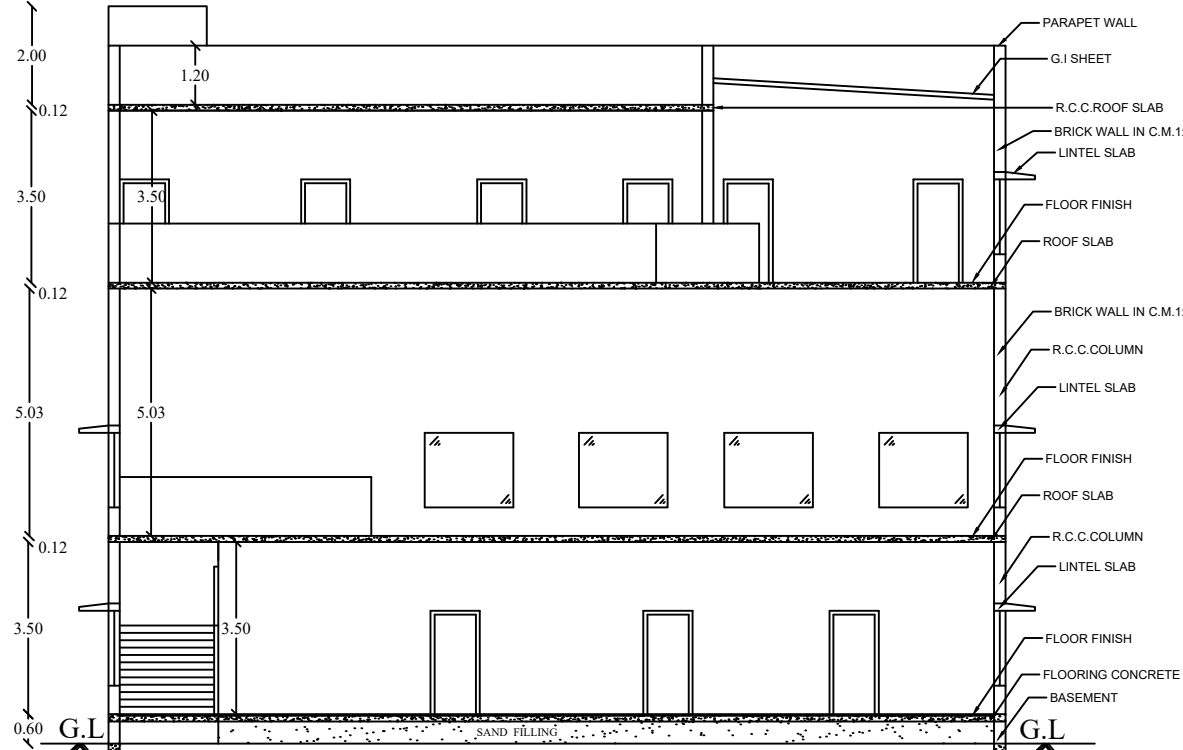


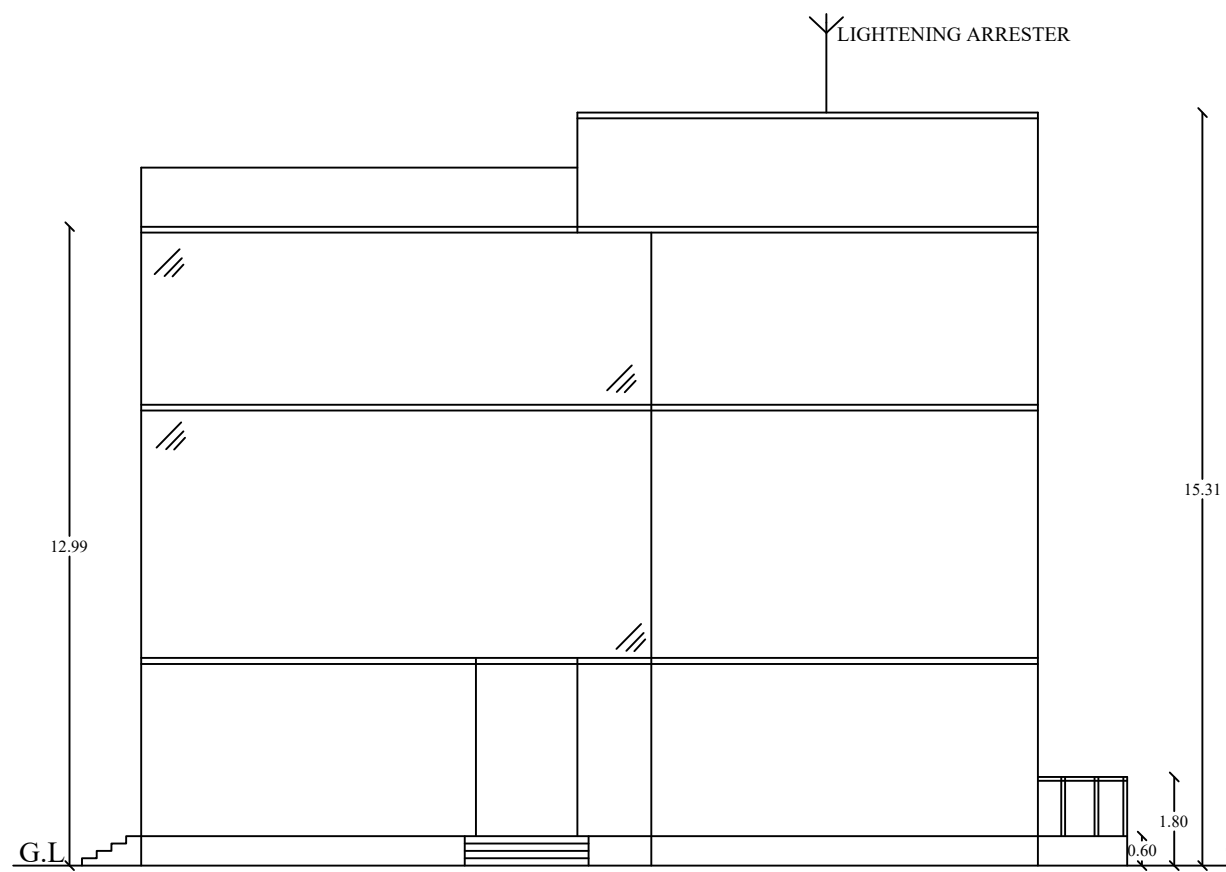

SITE PLAN SHOWING THE PROPOSED CONSTRUCTION OF MARRIAGE HALL BUILDING IN S.NO:25/1A1B,2A2B,5,26/1A2,2A1B,6B AT PADANTHAL VILLAGE, SATTUR TALUK, VIRUDHUNAGAR DISTRICT. (Scale 1: 100)

Online Application No: 84967-2023-YG

SITE EXTENT:
As Per Document Area : 1763.00 Sq.m
As Per Patta Area : 1763.00 Sq.m

JOINERY DETAILS		
D1	DOOR	1.00x2.10
D2	DOOR	0.76x2.10
MD	MAIN DOOR	2.66x2.10
SD	SLIDING DOOR	1.20x2.10
W	WINDOW	1.52x1.52
W1	WINDOW	1.20x1.52
V1	VENTILATION	0.60x0.45
J	JALLY	2.10x1.00

Descriptions	Non FSI SQ.M	FSI SQ.M	Total Area SQ.M
Area of the Ground Floor		603.50	603.50
Area of the First Floor		603.50	603.50
Area of the Second Floor		366.09	366.09
Area of the Head Rooms	40.23		40.23
Total Floor Area	40.23	1573.09	1613.32

FLOOR SPACE INDEX = $\frac{1489.94}{1763.00} = 0.89$

TECHNICAL CLEARANCE
ROC NO: SWP/BPA/0012512/2023
SITE BOUNDARY: A,B,C,D,E,F,G,H
TECHNICAL CLEARANCE NO: SWP/ DTCP/ (VNR) NO 06/ 2024

PARKING DETAILS ;
Total No of Parking Required - 30 Nos
No of Car Parking provided - 17 Nos
P.H Parking provided - 2 Nos
No of Two Wheeler Parking Provided - 17 Nos
Total No of Parking Provided - 36 Nos

ENGINEER
STRUCTURAL ENGINEER

APPLICANT
ENGINEER/ARCHITECT

PLANNING PERMISSION
SWP/VIRUDHUNAGAR/B.P/D.D TCP NO- /2023

e-signed
Deputy Director
District Town and Country planning office
Virudhunagar District