
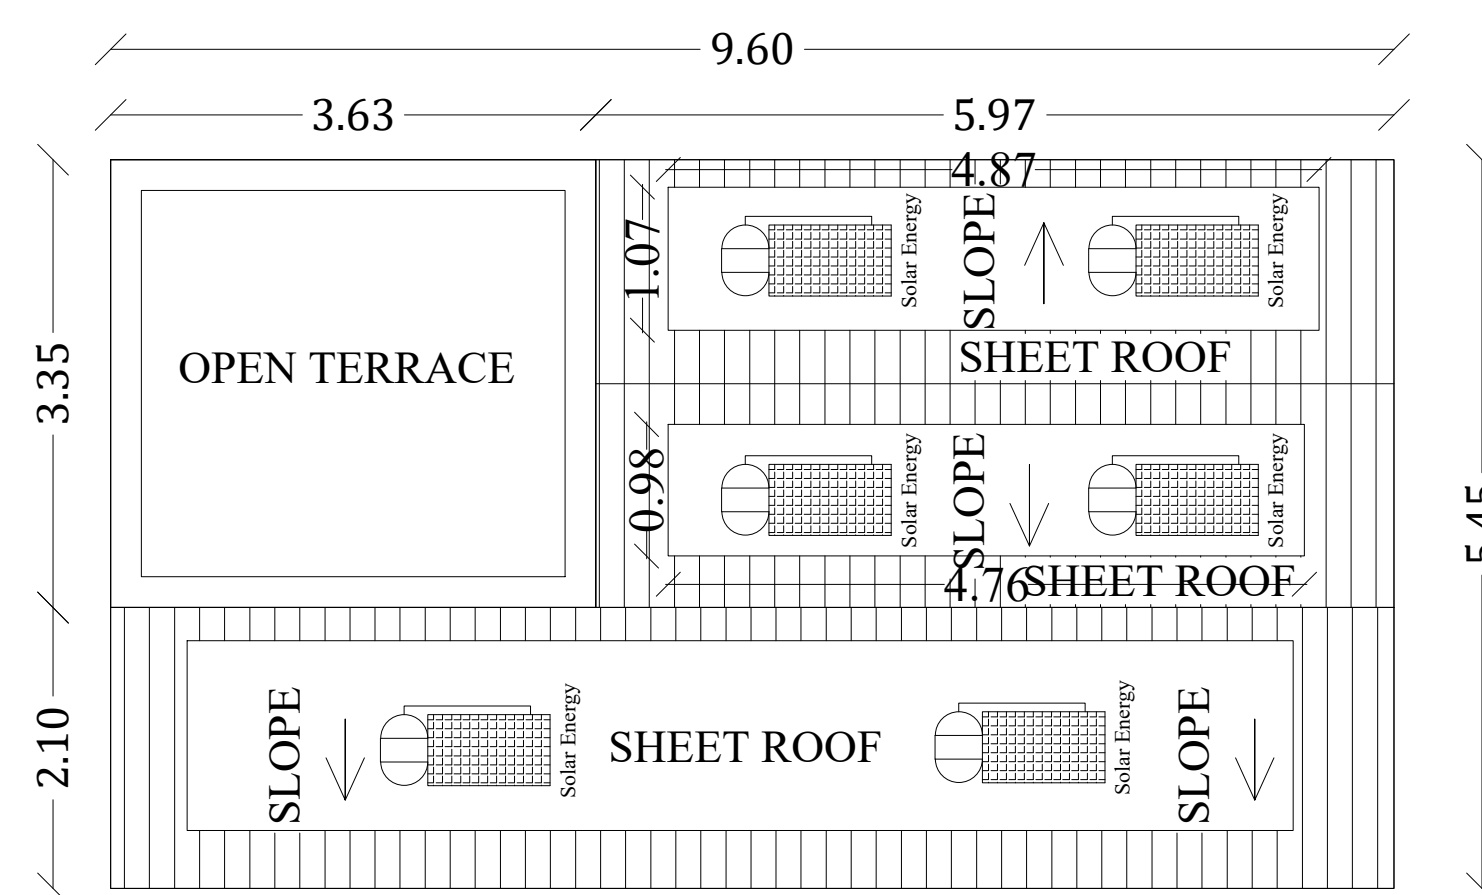
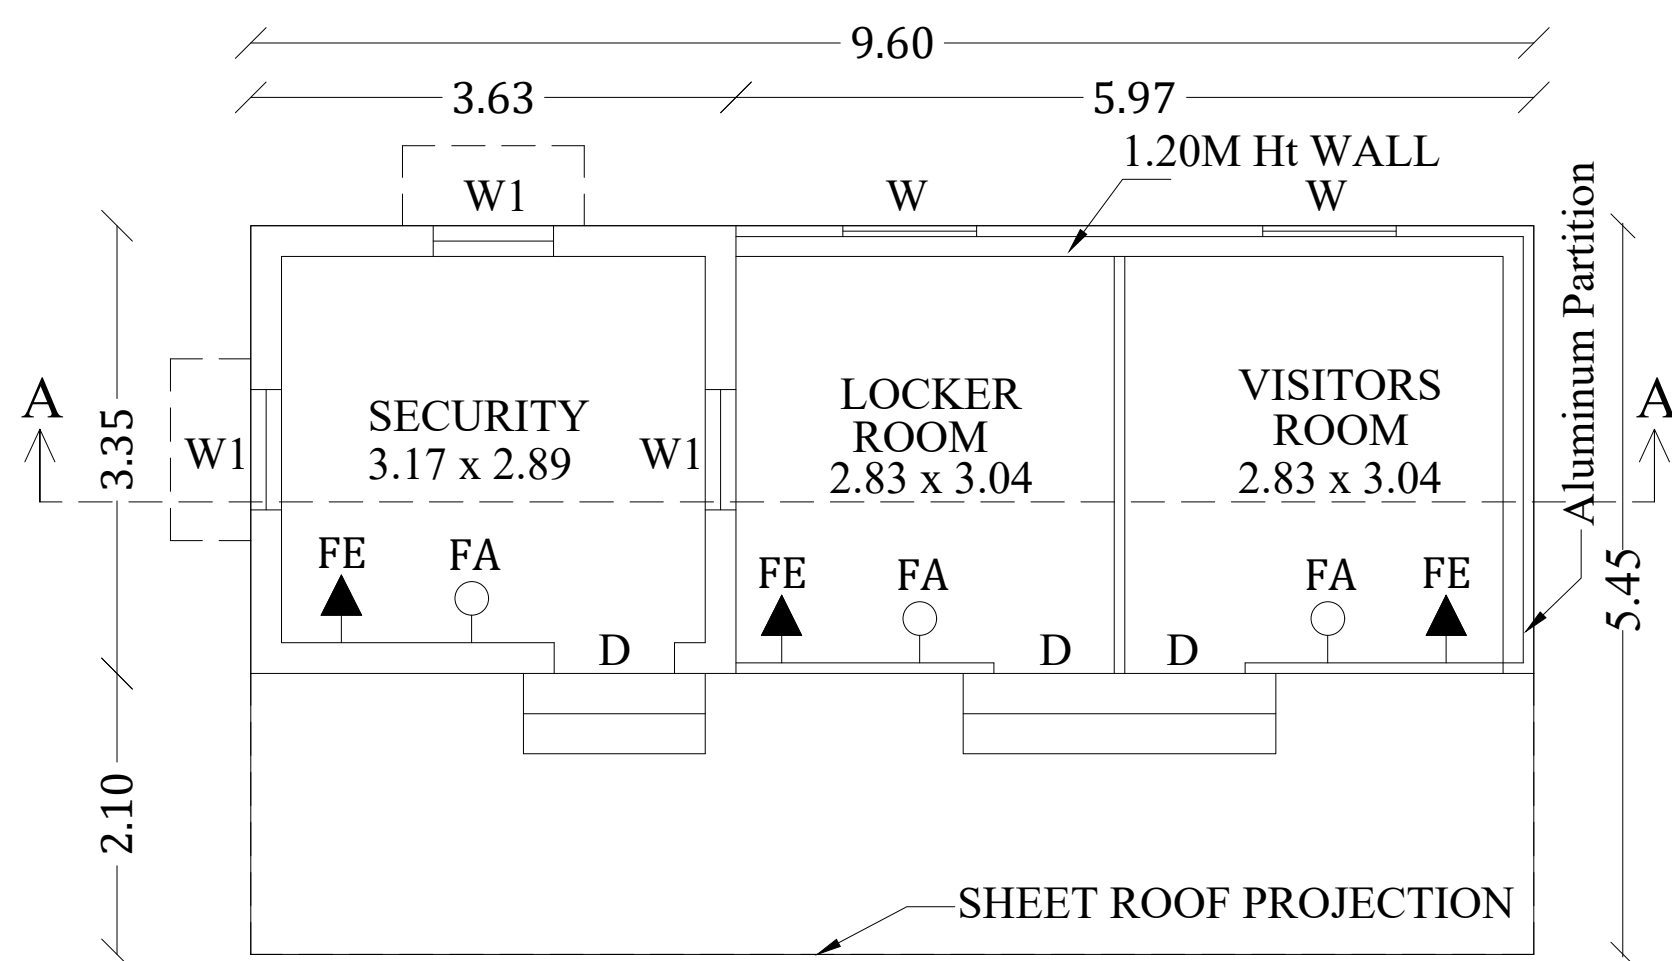
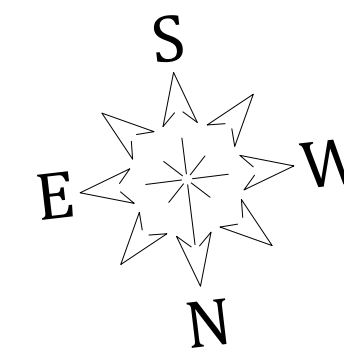
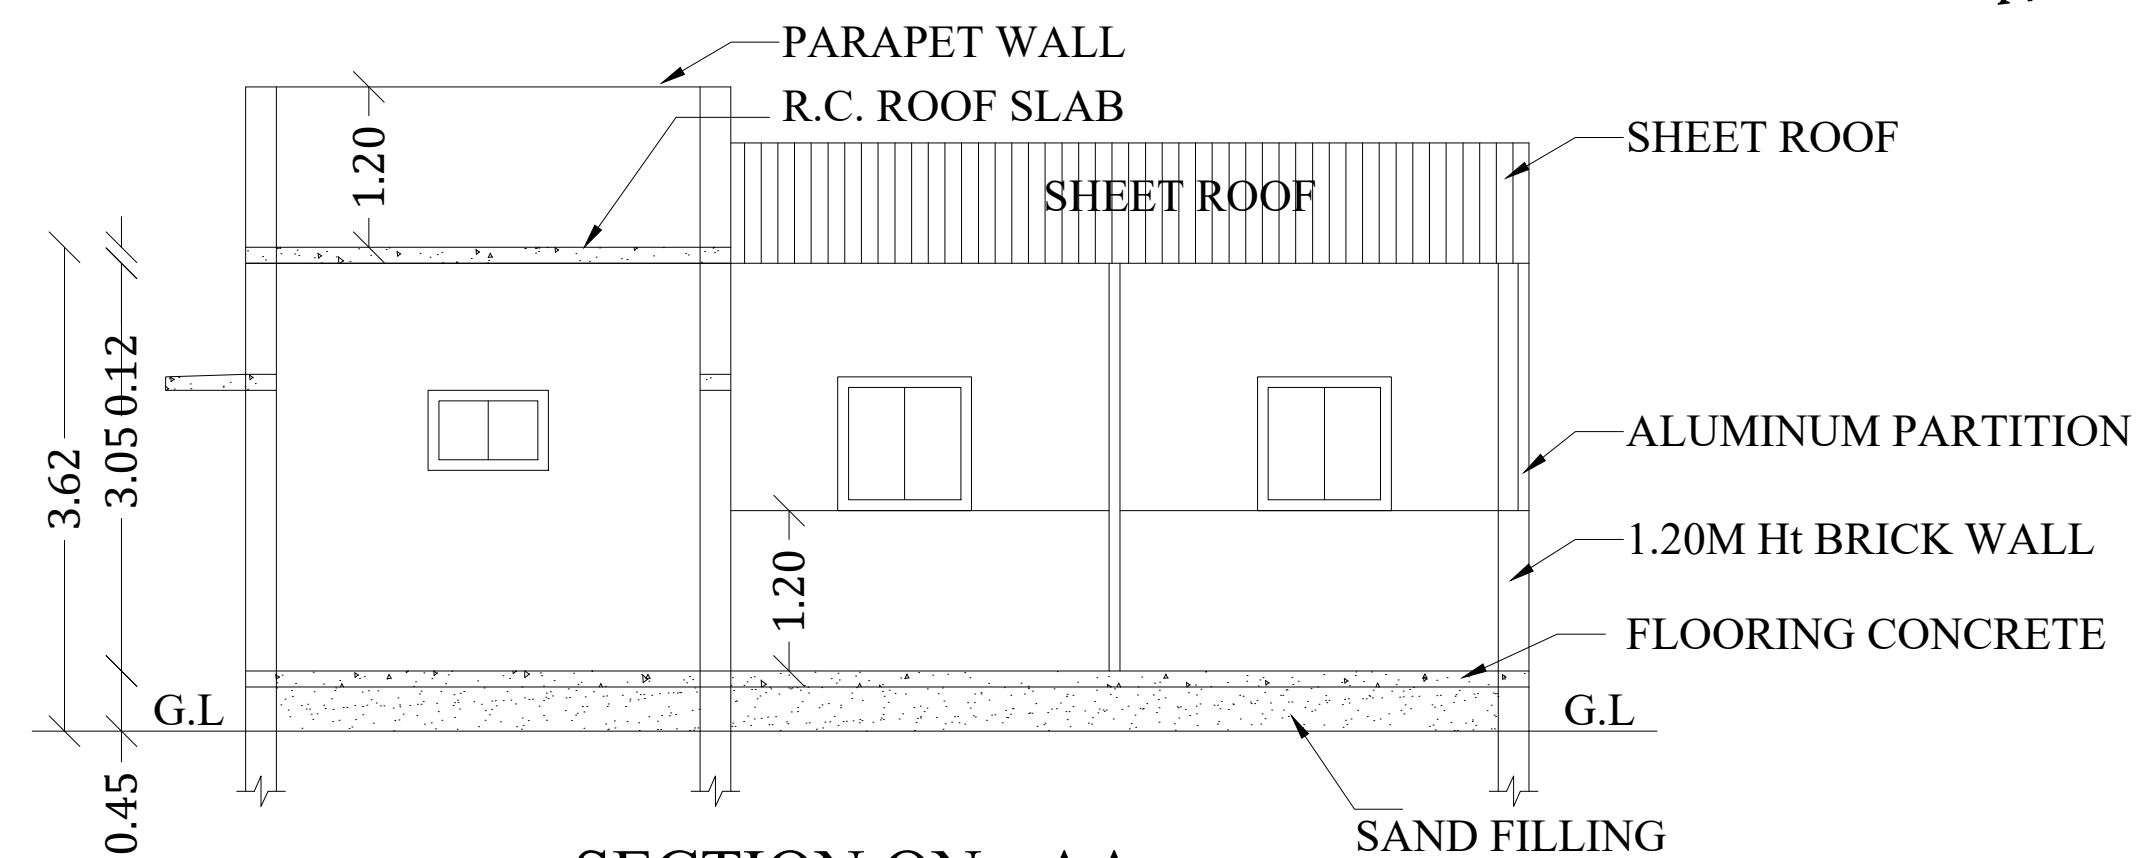


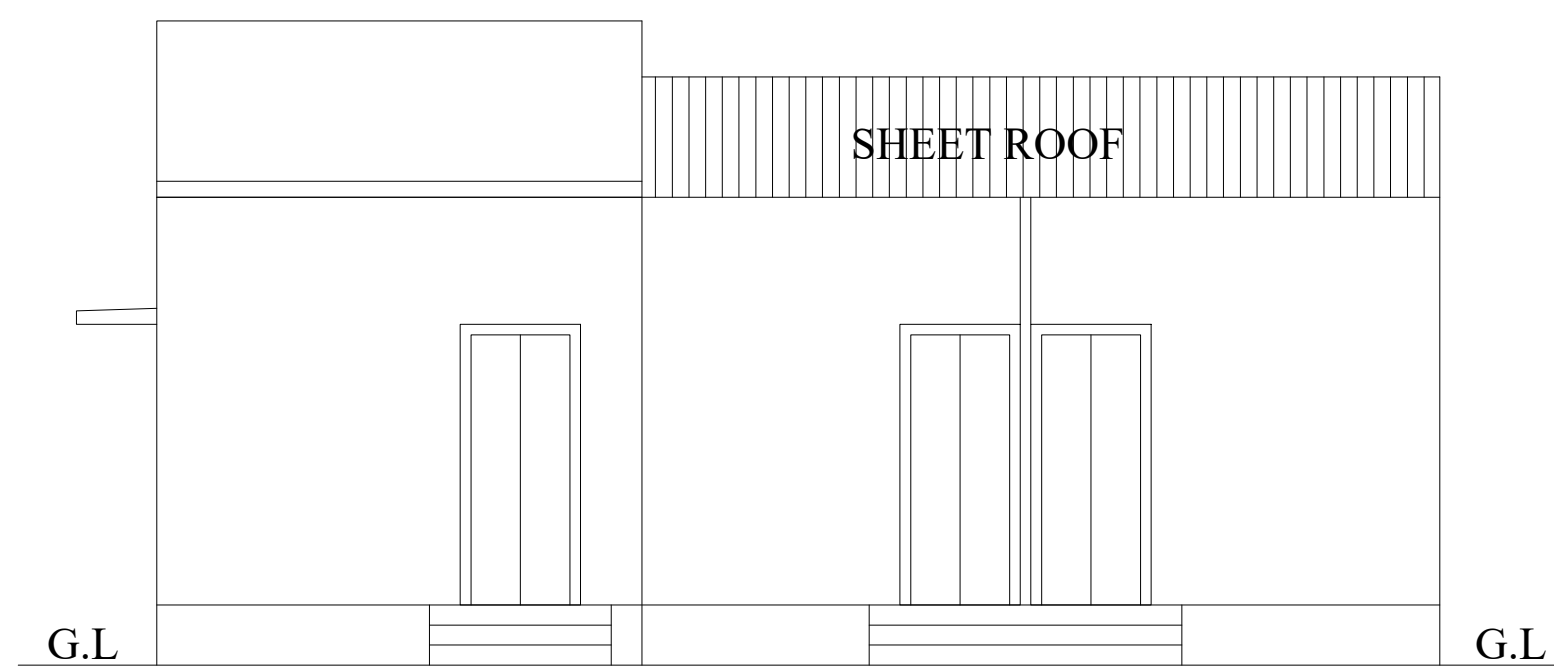

OFFICE USE

SHEET NO:18

PLAN SHOWING THE EXISTING
CONSTRUCTED BUILDINGS AND
ADDITIONAL PROPOSED CONSTRUCTION OF
LOVELY OFFSET PRINTERS PRIVATE
LIMITED INDUSTRIAL BUILDINGS
(GREEN CATEGORY) IN
(DOOR NOS : 5/208, 5/209,
5/209A,B,C,D,&E, AT S.NO:997/1,2, 1002,
1004/1,2A,2B,3, 1005/1,2,3,4,
1006/ 1A,1B,2,3,4,5,6, 1007/1,2,3,4,
1008/1A, 1009/1,2,3,4A,1158/1,2,7B,8 AT
ENJAR VILLAGE, SIVAKASI TALUK,
VIRUDHUNAGAR DISTRICT. (SCALE-1:100)

JOINERY DETAILS:-

D	DOOR	0.90 x 2.10
W	WINDOW	1.00 x 1.00
W1	WINDOW	0.90 x 0.60

AREA DETAILS

DESCRIPTION	NON FSI	FSI	TOTAL AREA
Area of the Ground Floor (Block-8)		52.32	52.32
Total Area		52.32	52.32

NOTE:

FE - FIRE EXTINGUISHER
FA - FIRE ALARM

PA - FIRE ALARM



S. VISWANATHAN,
B.E.,(C.Engg),M.E.,(Struct),MCI.,FACCE (I),MISCT.FIV.,
Structural Engineer Grade 1 (SE)
Regn. No. SE 017/2019 (Gr.I)
Town and Country Planning Department
Madurai Local Planning Authority
Structural and Project Management Consultants
V604, Sixth Floor, Vijay Towers, Vivak Street
Duraiyam Nagar, Bypass Road
MADURAI-625 018

STRUCTURAL ENGINEER

For Lovely Offset Printers Private Limited


K.SELVAKUMAR
Director




APPLICANT

Abdul Gani
M.A. ABDUL GANI, B.Arch.
Registered Architect
Reg. No: CA/2013/61536





ARCHITECT

Er. ~~V~~BABU, B.E.,
PLAN CENTER
 Registration No: RE 016/2019 (Grade.I)
 No.25, South Street, Near Amma ~~M~~S
 Tallakulam, Madurai - 2.
 Ph- 8220044943 9786948444

ENGINEER

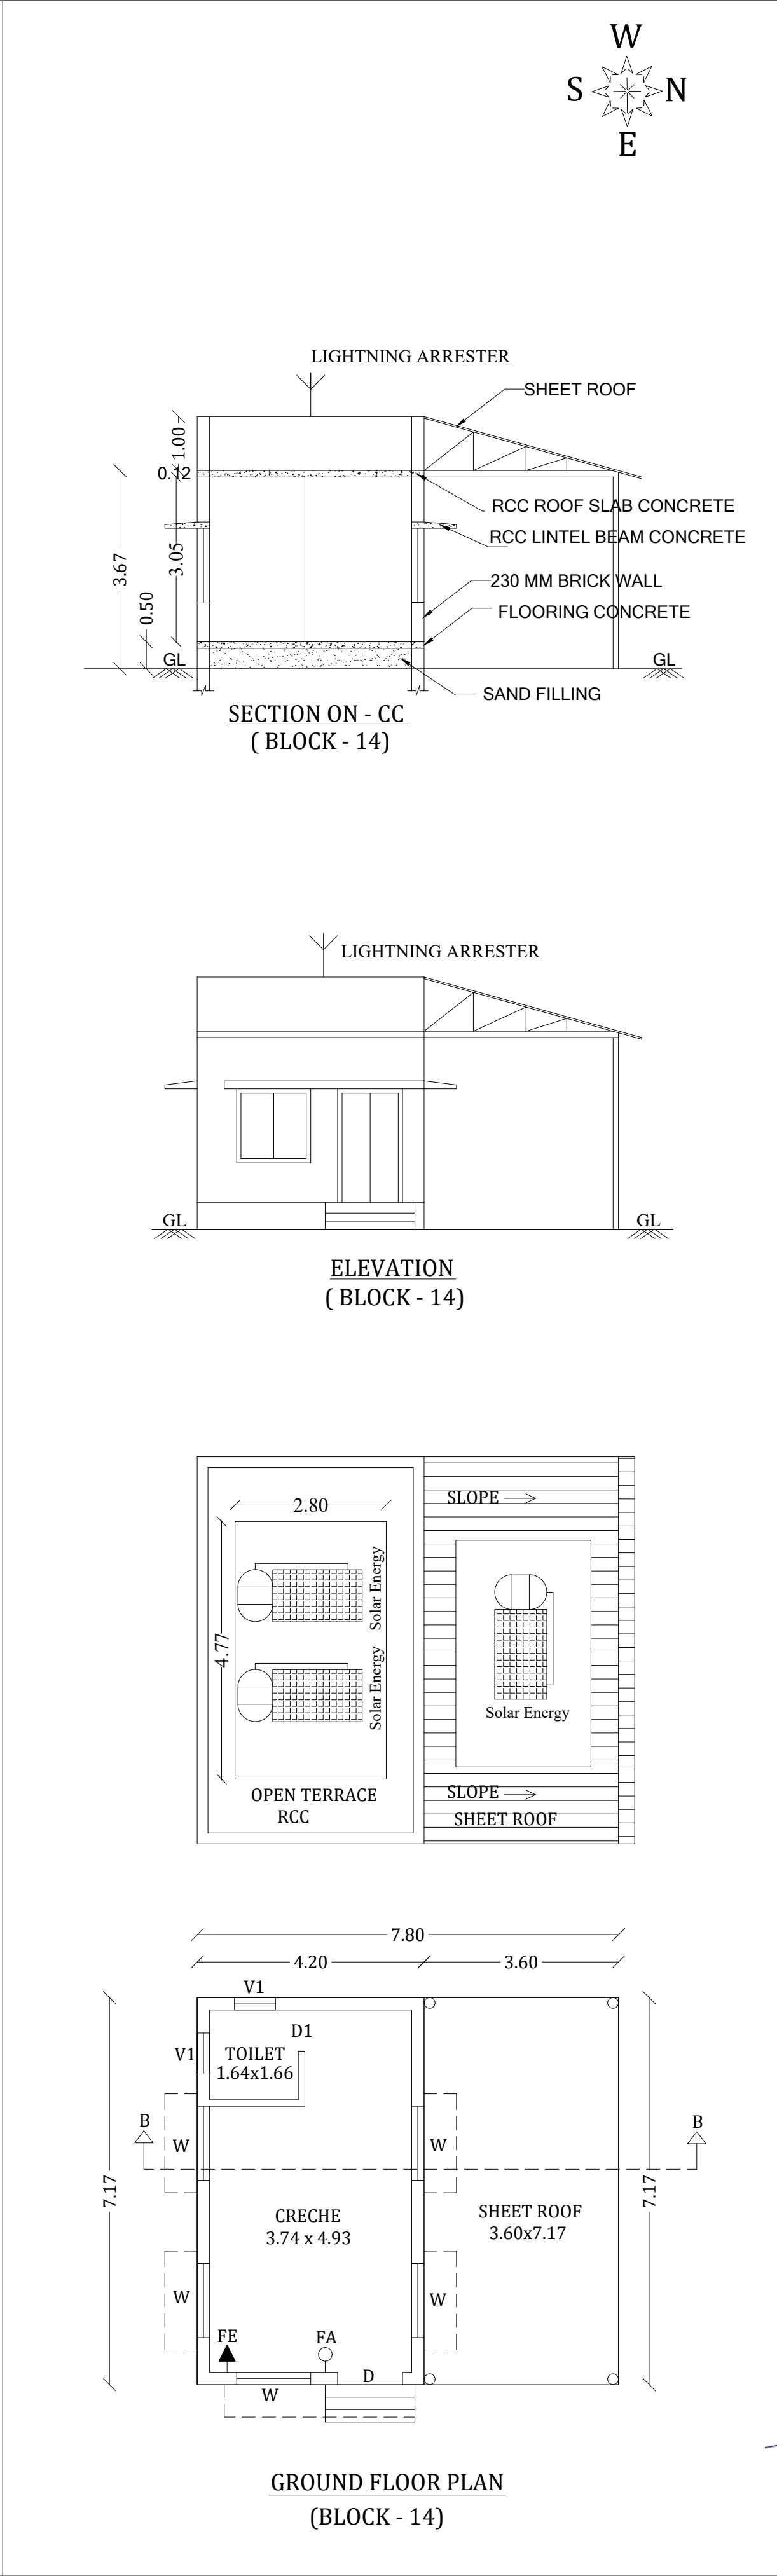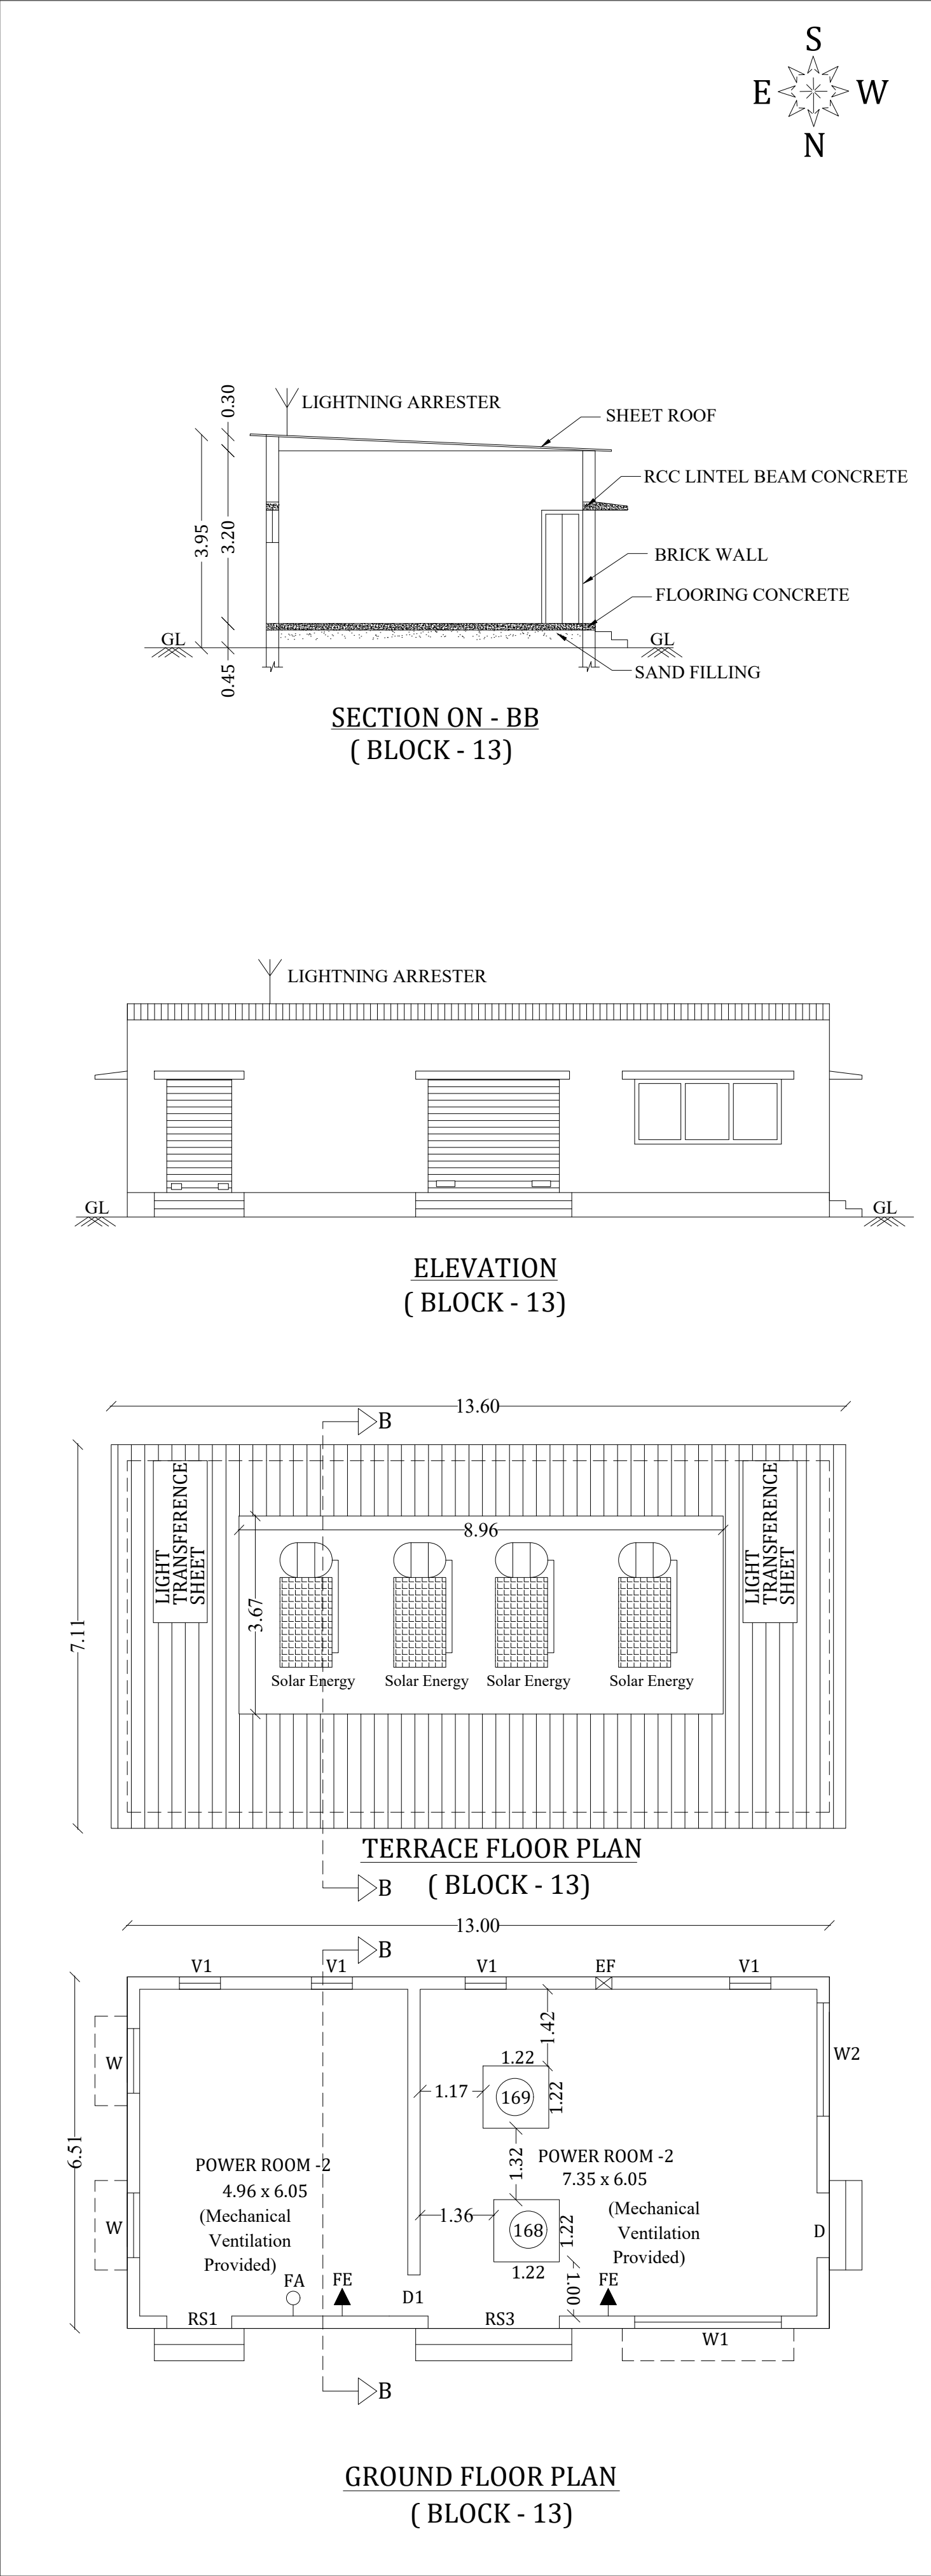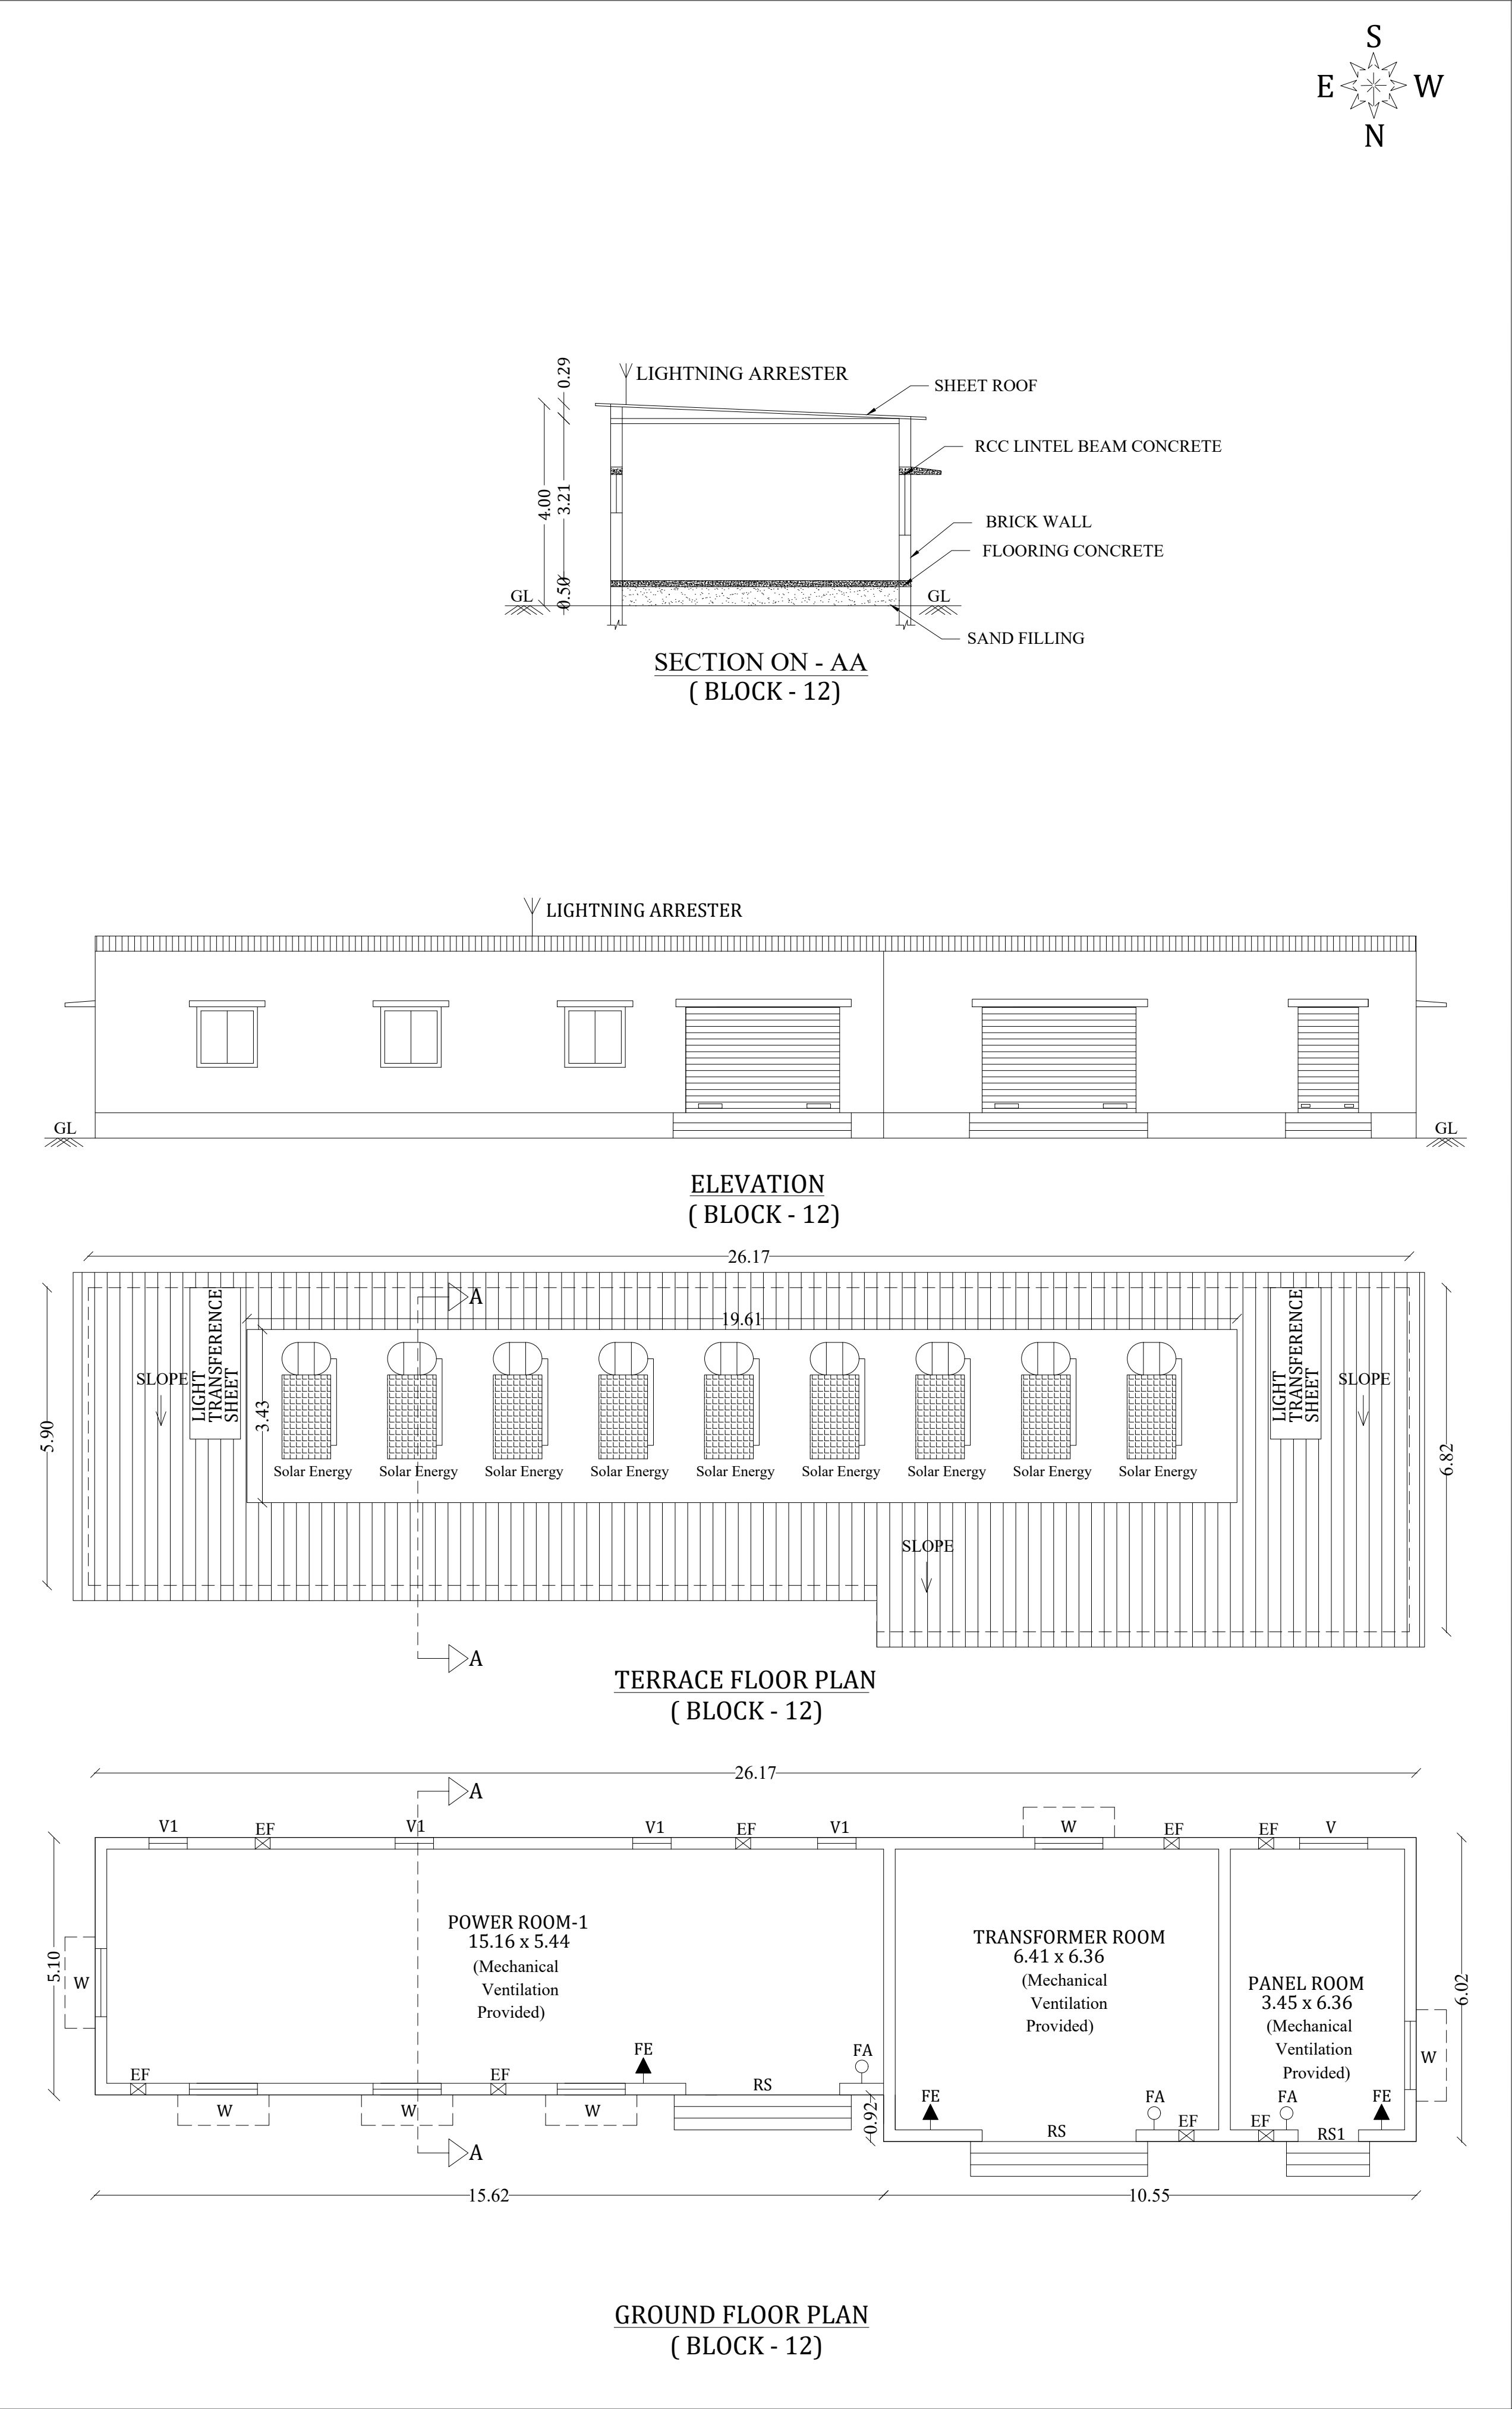

SHEET NO :17				
PLAN SHOWING THE EXISTING CONSTRUCTED BUILDINGS OF LOVELY OFFSET PRINTERS PRIVATE LIMITED INDUSTRIAL BUILDINGS (GREEN CATEGORY) IN (DOOR NOS : 5/208, 5/209, 5/209A,B,C,D,&E, AT S.NO:997/1,2, 1002, 1004/1,2A,2B,3, 1005/1,2,3,4, 1006/ 1A,1B,2,3,4,5,6, 1007/1,2,3,4, 1008/1A, 1009/1,2,3,4A, 1158/1,2,7B,8 AT ENJAR VILLAGE, SIVAKASI TALUK, VIRUDHUNAGAR DISTRICT. (SCALE - 1 : 100)				
JOINERY DETAILS				
RS	ROLLING SHUTTER	3.05 x 2.10		
RS1	ROLLING SHUTTER 1	1.20 x 2.10		
RS2	ROLLING SHUTTER 1	2.42 x 2.10		
D	DOOR	1.20 x 2.10		
D1	DOOR	0.76 x 2.10		
W	WINDOW	1.35 x 1.20		
W1	WINDOW	2.72 x 1.20		
W2	WINDOW	2.10 x 1.20		
V	VENTILATOR	1.35 x 0.90		
V1	VENTILATOR	0.76 x 0.76		
AREA DETAILS				
Description		Non FSI	FSI	Total Area
Area of the Ground Floor (Block - 12)			143.17	143.17
Area of the Ground Floor (Block -13)			84.63	84.63
Area of the Ground Floor (Block -14)			55.93	55.93
H.P. DETAILS (Block - 13)				
S.NO	MACHINERY DETAILS			H.P.
168	KNIFE GRINDING			6
169	KNIFE GRINDING			6
TOTAL H.P				12 HP
NOTE: EF - EXHAUST FAN LTS = LIGHT TRANSFERENCE SHEET FE - FIRE EXTINGUISHER FA - FIRE ALARM				
OFFICE USE				

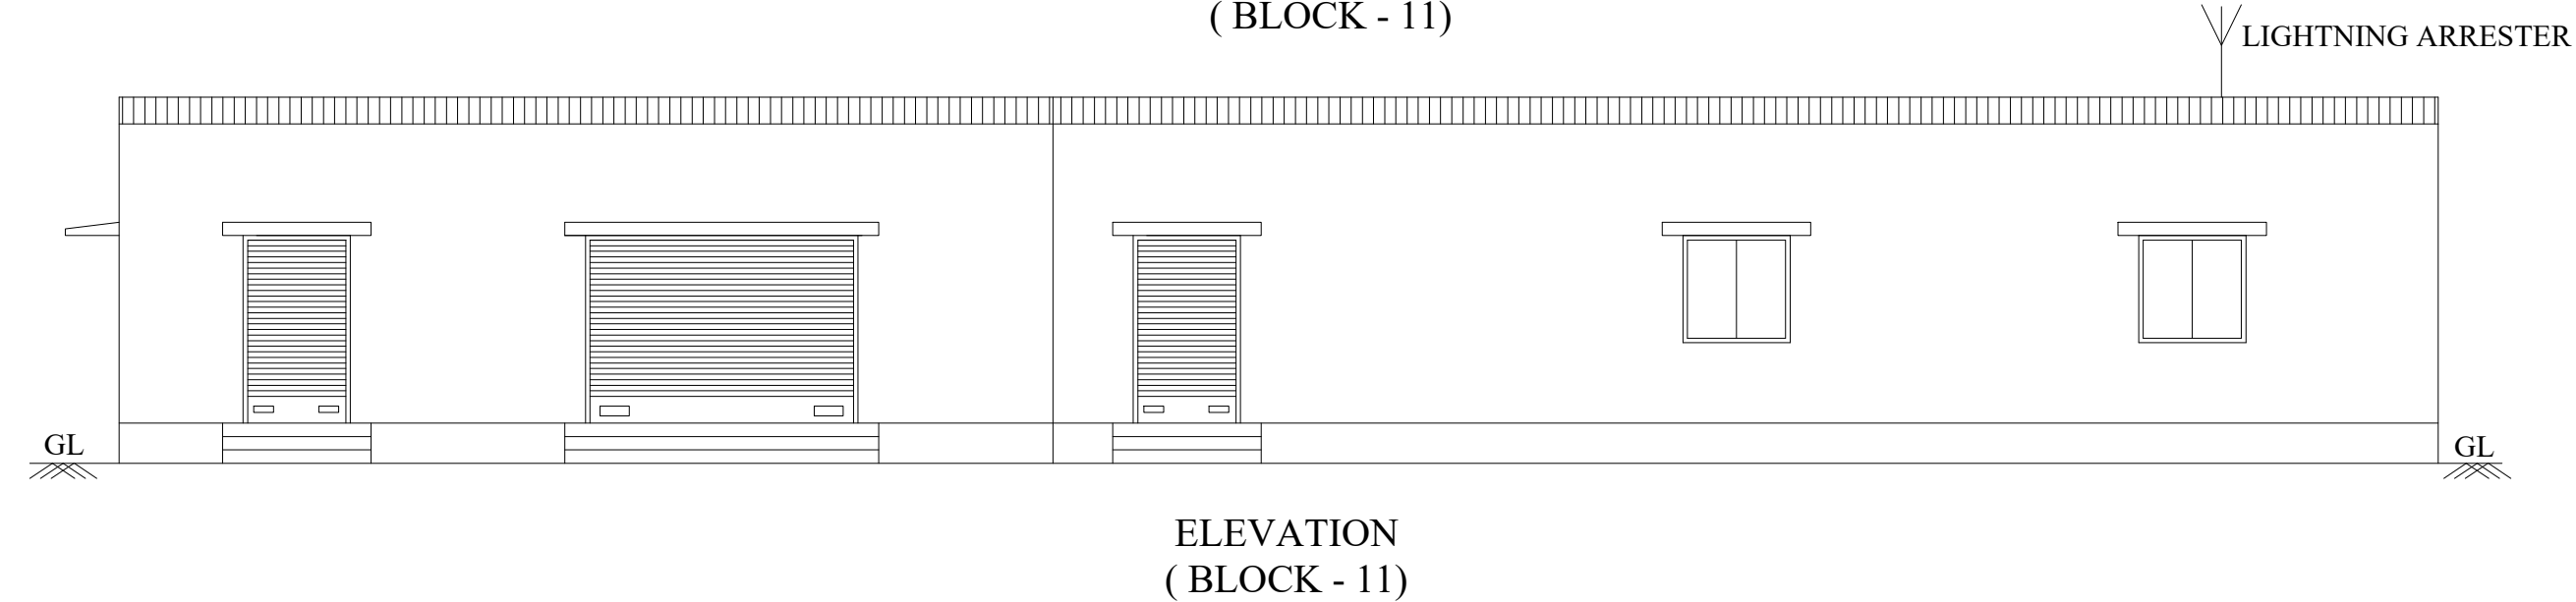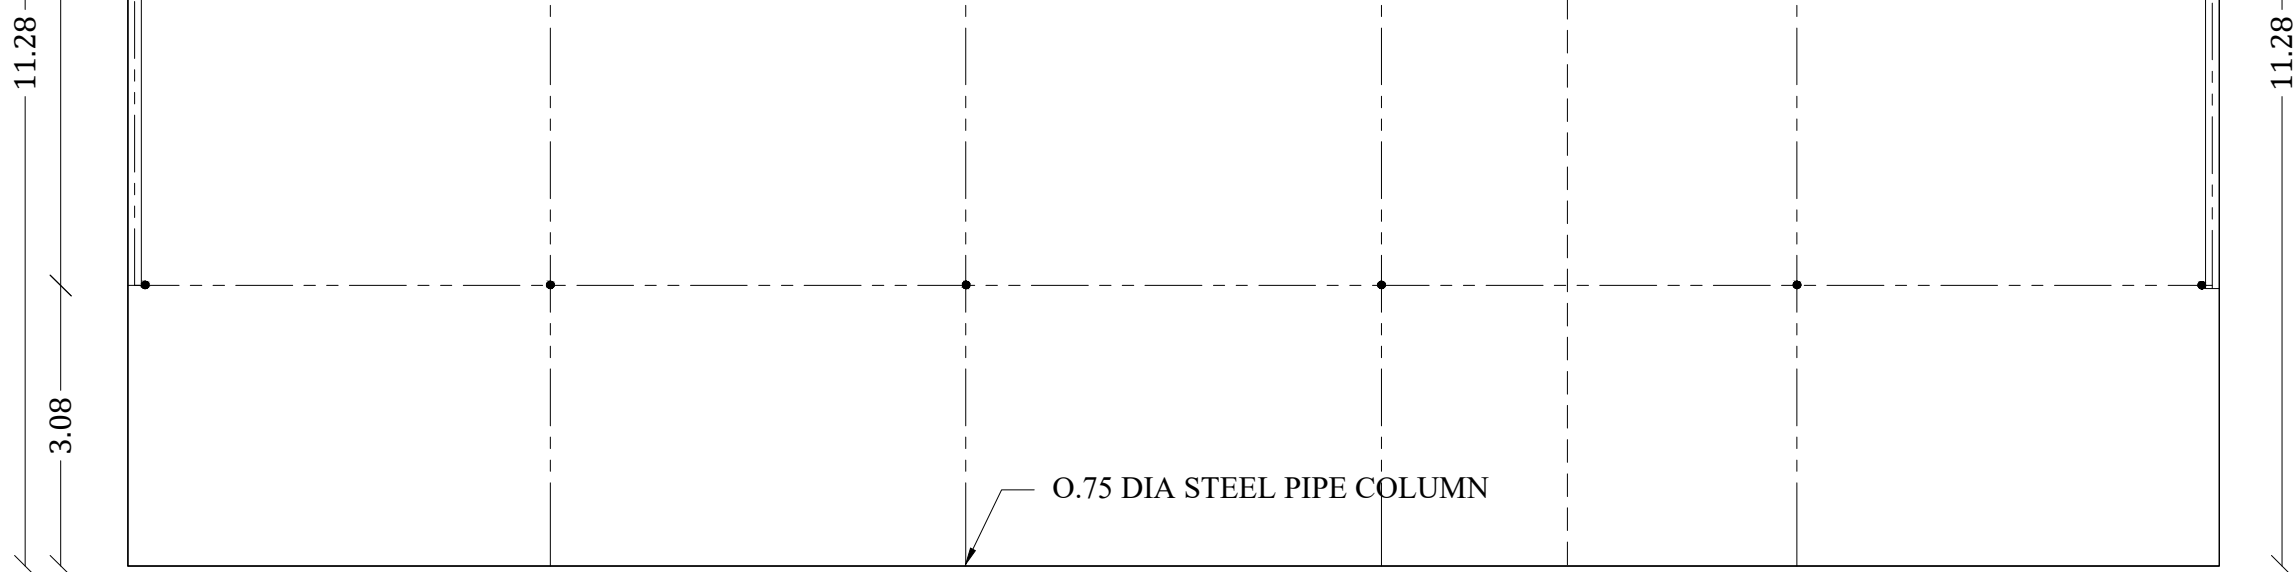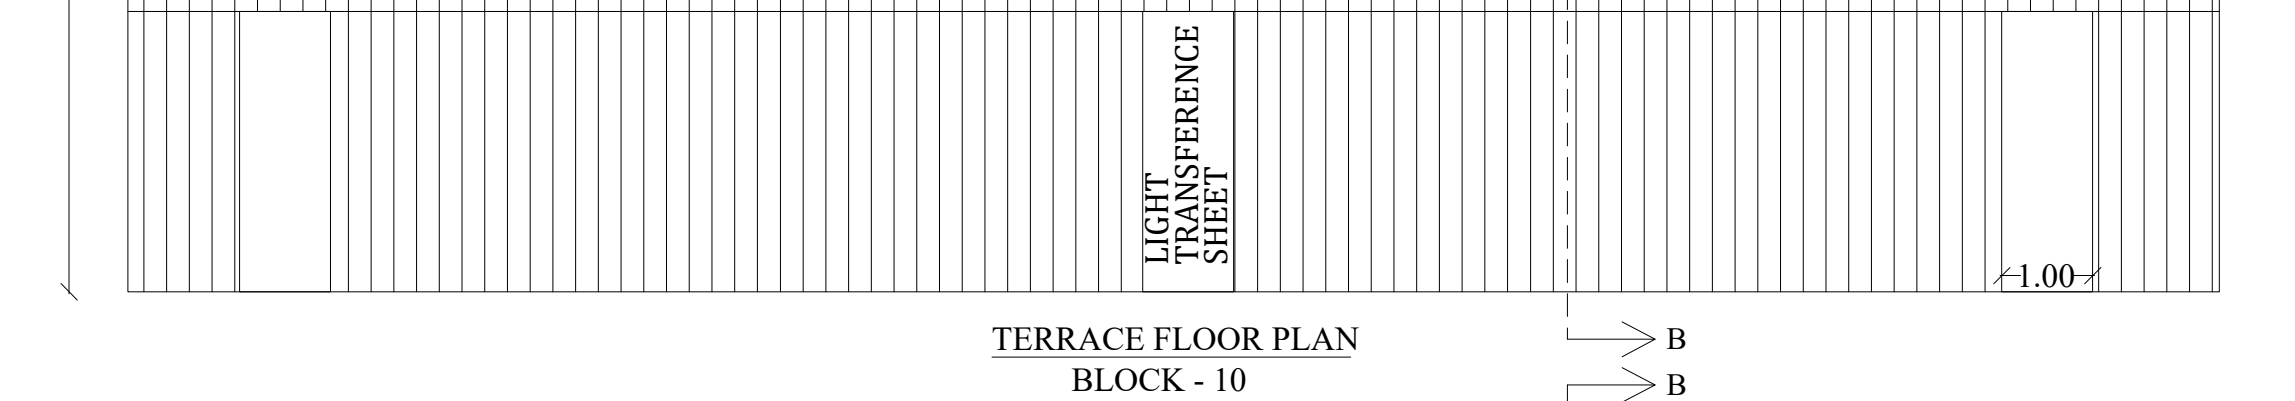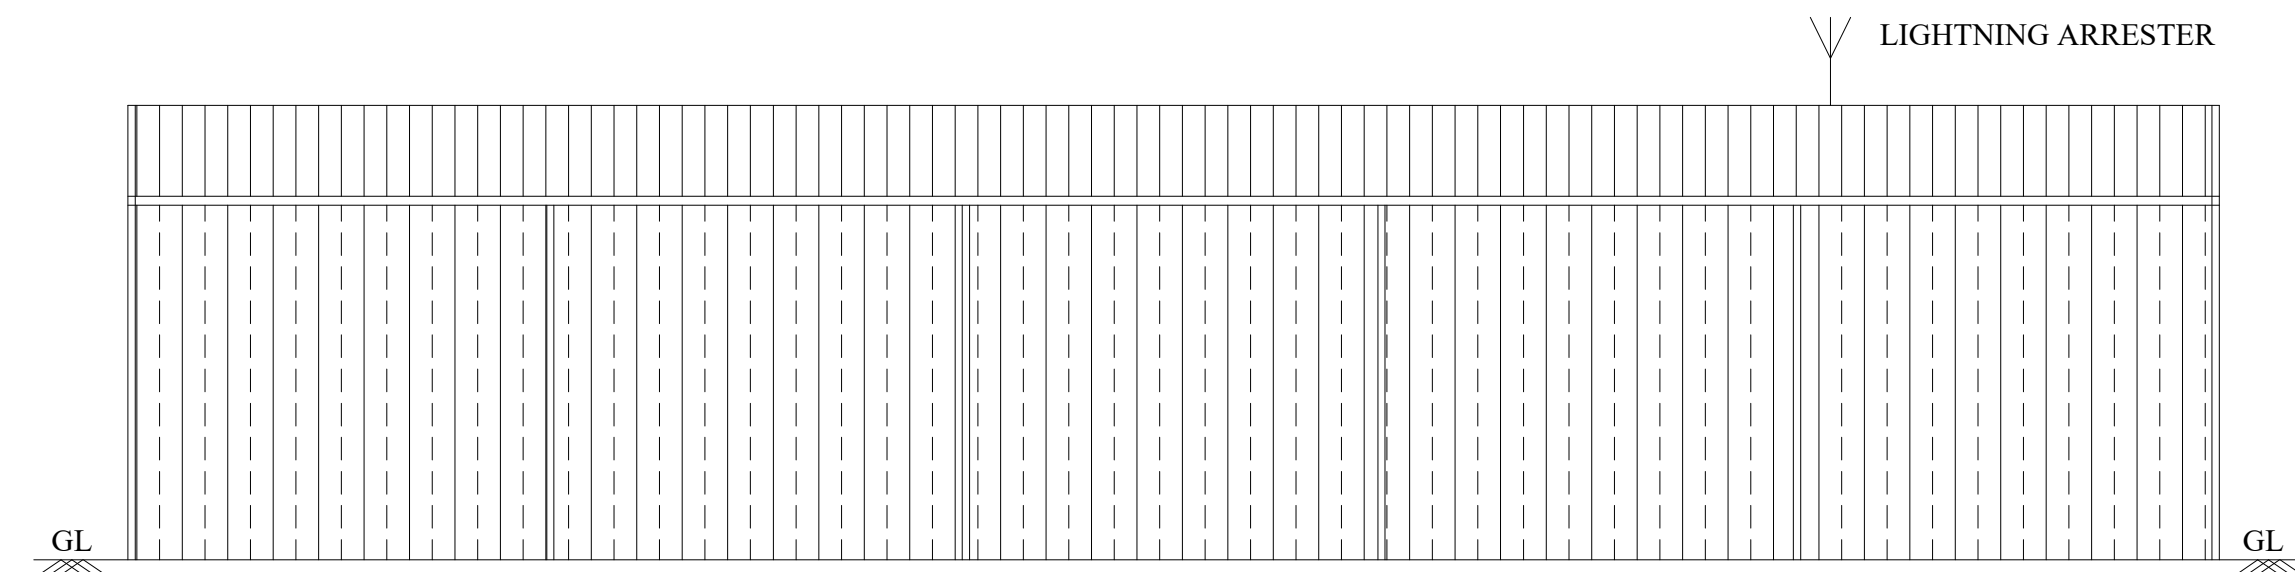

SHEET NO :16

PLAN SHOWING THE EXISTING CONSTRUCTED BUILDING OF LOVELY OFFSET PRINTERS PRIVATE LIMITED INDUSTRIAL BUILDING (GREEN CATEGORY) IN (DOOR NOS : 5/208, 5/209, 5/209A,B,C,D,&E, AT S.NO:997/1,2, 1002, 1004/1,2A,2B,3, 1005/1,2,3,4, 1006/1A, 1B, 2, 3, 4,5,6, 1007/1,2,3,4, 1008/1A, 1009/1,2,3, 4A, 1158/1,2,7B,8 AT ENJAR VILLAGE, SIVAKASI TALUK, VIRUDHUNAGAR DISTRICT.

(SCALE - 1 : 100)

JOINERY DETAILS		
RS	ROLLING SHUTTER	3.05 x 2.10
RS1	ROLLING SHUTTER 1	1.20 x 2.10
D	DOOR1	1.05 x 2.10
W	WINDOW	1.20 x 1.20
V	VENTILATOR	0.76 x 0.76
V1	VENTILATOR1	1.00 x 0.76

AREA DETAILS			
Description	Non FSI	FSI	Total Area
Area of the Ground Floor (Block - 10)		259.44	259.44
Area of the Ground Floor (Block - 11)		144.36	144.36

NOTE:
EF - EXHAUST FAN

NOTE:
LTS = LIGHT TRANSFERENCE SHEET
FE - FIRE EXTINGUISHER
FA - FIRE ALARM

OFFICE USE

For Lovely Offset Printers Private Limited


K.SELVAKUMAR
Director

APPLICANT


S. VISWANATHAN,
B.E. (C.Engg), M.E. (Struct), MCI, FACCIS (I), MISET, FIV.,
Structural Engineer Grade 1 (SE)
Regn. No. SE 0172019 (Gr.1)
Town and Country Planning Department
Madurai Local Planning Authority
Structural and Project Management Consultants
VMDA, Sixth Floor, Vijay Towers, Vinnil Street
Dumraiyang Nagar, Bypass Road
MADURAI-625 019


STRUCTURAL
ENGINEER

Abdul Gani
M.A. ABDUL GANI, B.Arch
 Registered Architect
 Reg. No: CA/2013/61536


ARCHITECT

Er. P. BABU, B.E.,
PLAN CENTER
Registration No: RE 016/2019 (Grade. II)
No.25, South Street, Near Amma Mahal,
Tallakulam, Madurai - 2.
Ph- 8220044943 9786948416


ENGINEER

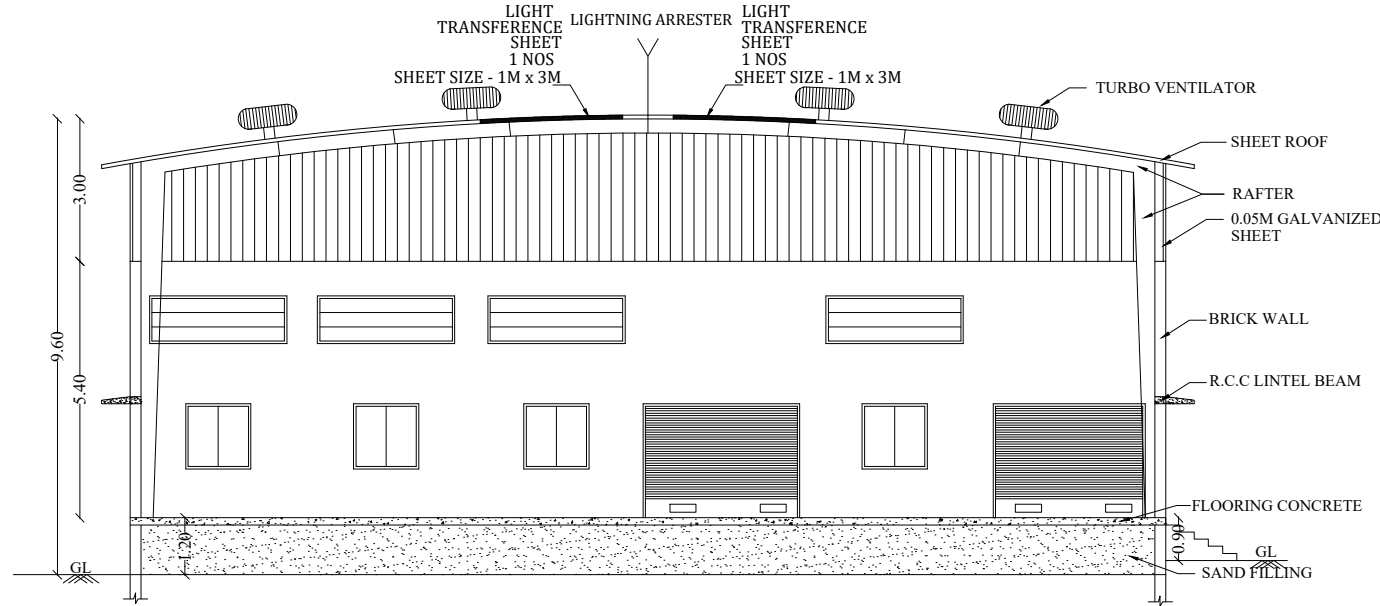


SECTION ON A-A
BLOCK - 9

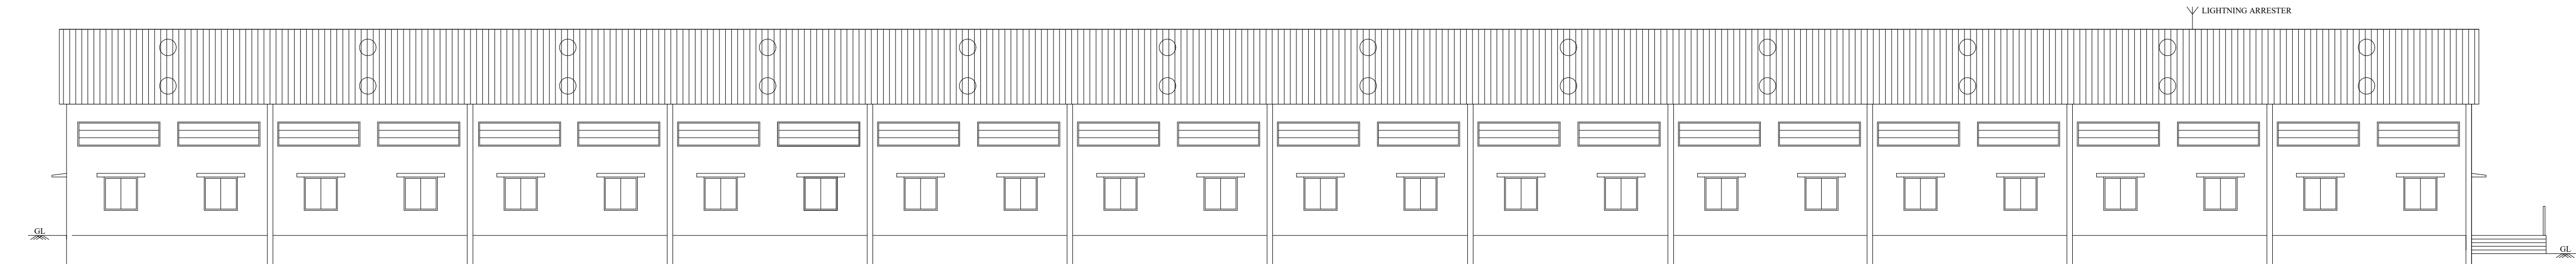


ELEVATION
(BLOCK-9)

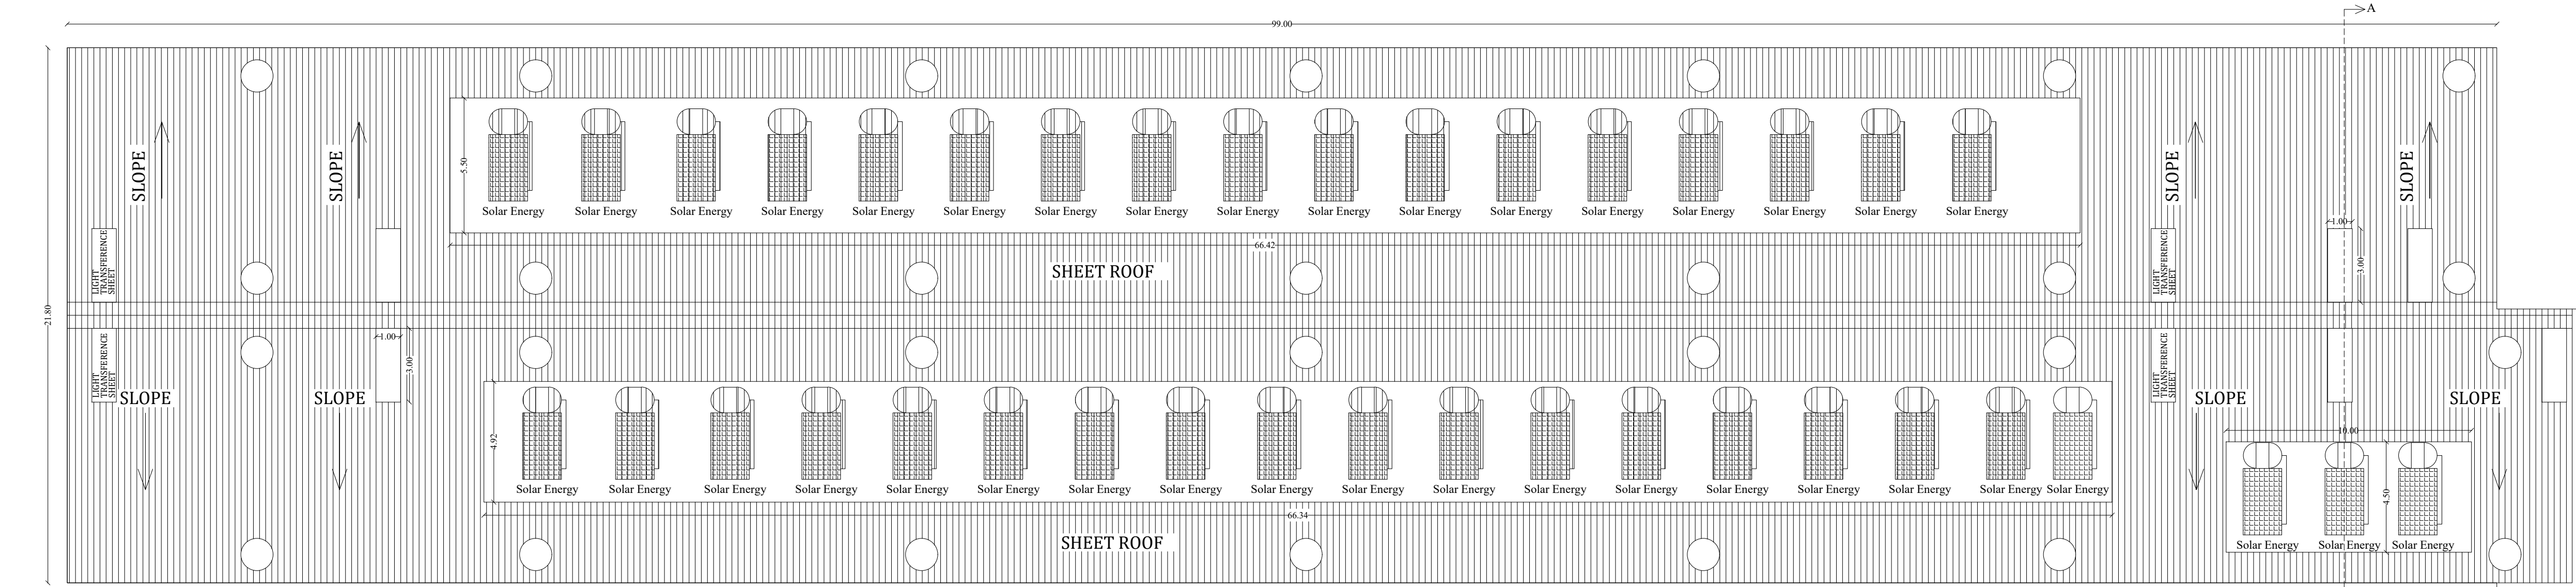

TERRACE FLOOR PLAN
BLOCK - 9

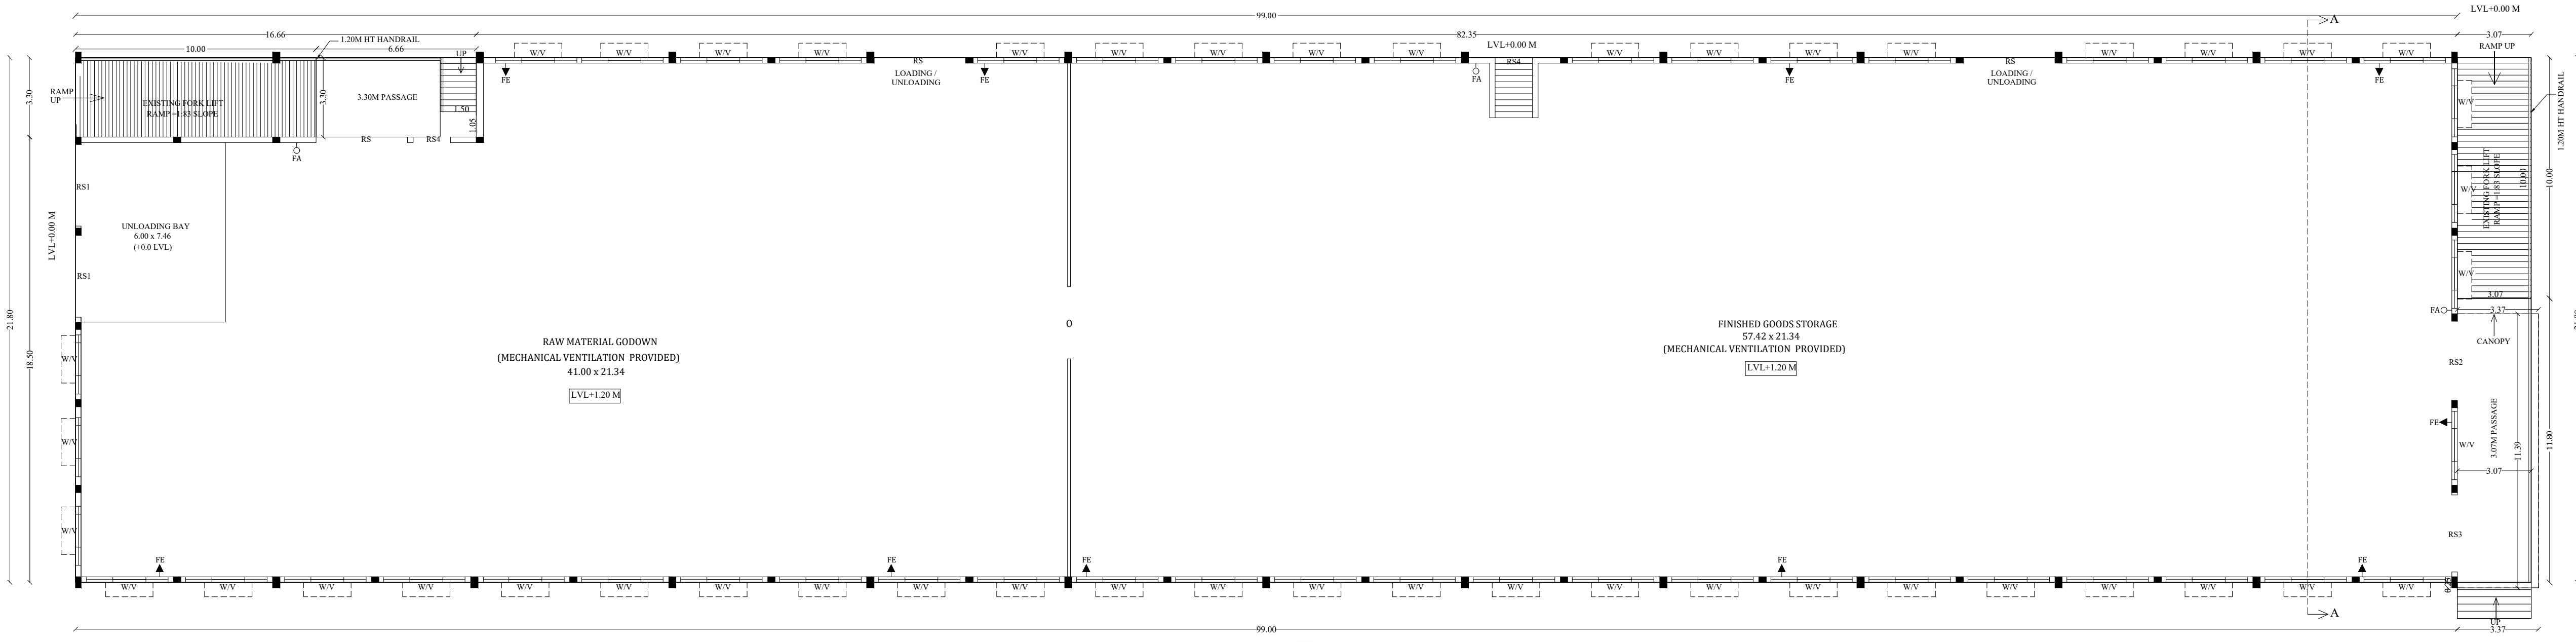

GROUND FLOOR PLAN
BLOCK - 9

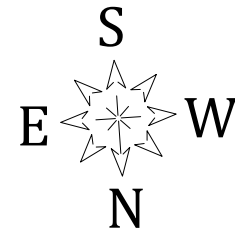

SHEET NO : 15

PLAN SHOWING THE EXISTING CONSTRUCTED BUILDING OF LOVELY OFFSET PRINTERS PRIVATE LIMITED INDUSTRIAL BUILDING (GREEN CATEGORY) IN (DOOR NOS : 5/208, 5/209, 5/209A,B,C,D,&E, AT S.NO:997/1,2, 1002, 1004/1,2A,2B,3, 1005/1,2,3,4, 1006/1A,1B, 2, 3, 4,5,6, 1007/1,2,3,4, 1008/1A, 1009/1,2,3,4A, 1158/1,2,7B.8 AT ENJAR VILLAGE, SIVAKASI TALUK, VIRUDHUNAGAR DISTRICT.

(SCALE - 1:100)

JOINERY DETAILS :-


RS	ROLLING SHUTTER	3.80 X 2.83
RS1	ROLLING SHUTTER	4.60 X 2.83
RS2	ROLLING SHUTTER	3.30 X 2.83
RS3	ROLLING SHUTTER	3.20 X 2.83
RS4	ROLLING SHUTTER	1.55 X 2.83
O	OPEN	1.85 X 2.10
W	WINDOW	1.37 X 1.37
V	VENTILATOR	3.40 X 1.00

AREA DETAILS

DESCRIPTION	NON FSI	FSI	TOTAL AREA
AREA OF THE GROUND FLOOR (BLOCK - 9)		2196.57	2196.57
TOTAL AREA		2196.57	2196.57


NOTE:
LTS = LIGHT TRANSFERENCE SHEET
FE - FIRE EXTINGUISHER
FA - FIRE ALARM

OFFICE USE

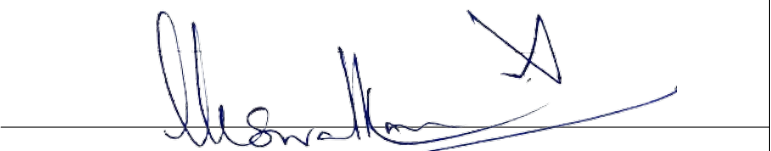
S. VISWANATHAN,
B.E. (C.Engg) M.E. (Struct) MCI, FACC (I), MSET, FIV.
Structural Engineer Grade I (SE)
Regn. No. SE 91720119 (G.I.)
Town and Country Planning Authority
Madurai Local Planning
Structural and Project Management Consultants
V604, Sixth Floor, Vijay Towers, Vinnal Street
Duraimay Nagar, Dindim Road
MADURAI-625 018

STRUCTURAL ENGINEER

For Lovely Offset Printers Private Limited


 

K.SELVAKUMAR
Director

APPLICANT



M.A. ABDUL GANI, B.Arch.
Registered Architect
Reg. No: CA/2013/61536

ARCHITECT



Er. BABU, B.E.,
PLAN CENTER
Registration No: RE 016/2019 (Grade II)
No.25, South Street, Near Amma Nagar
Tallakulam, Madurai - 2
Ph: 8220044543 9786948444
ENGINEER

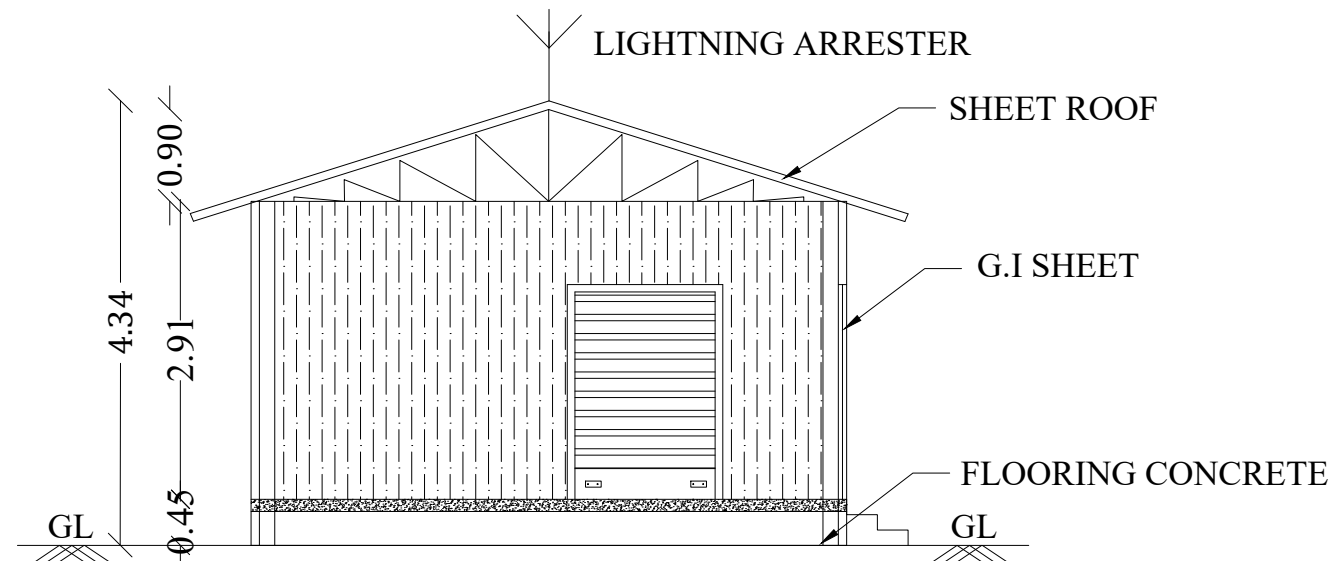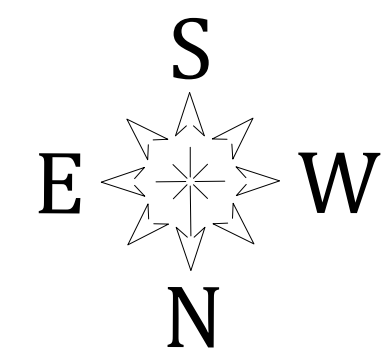


SECTION ON - BB
(BLOCK - 7)

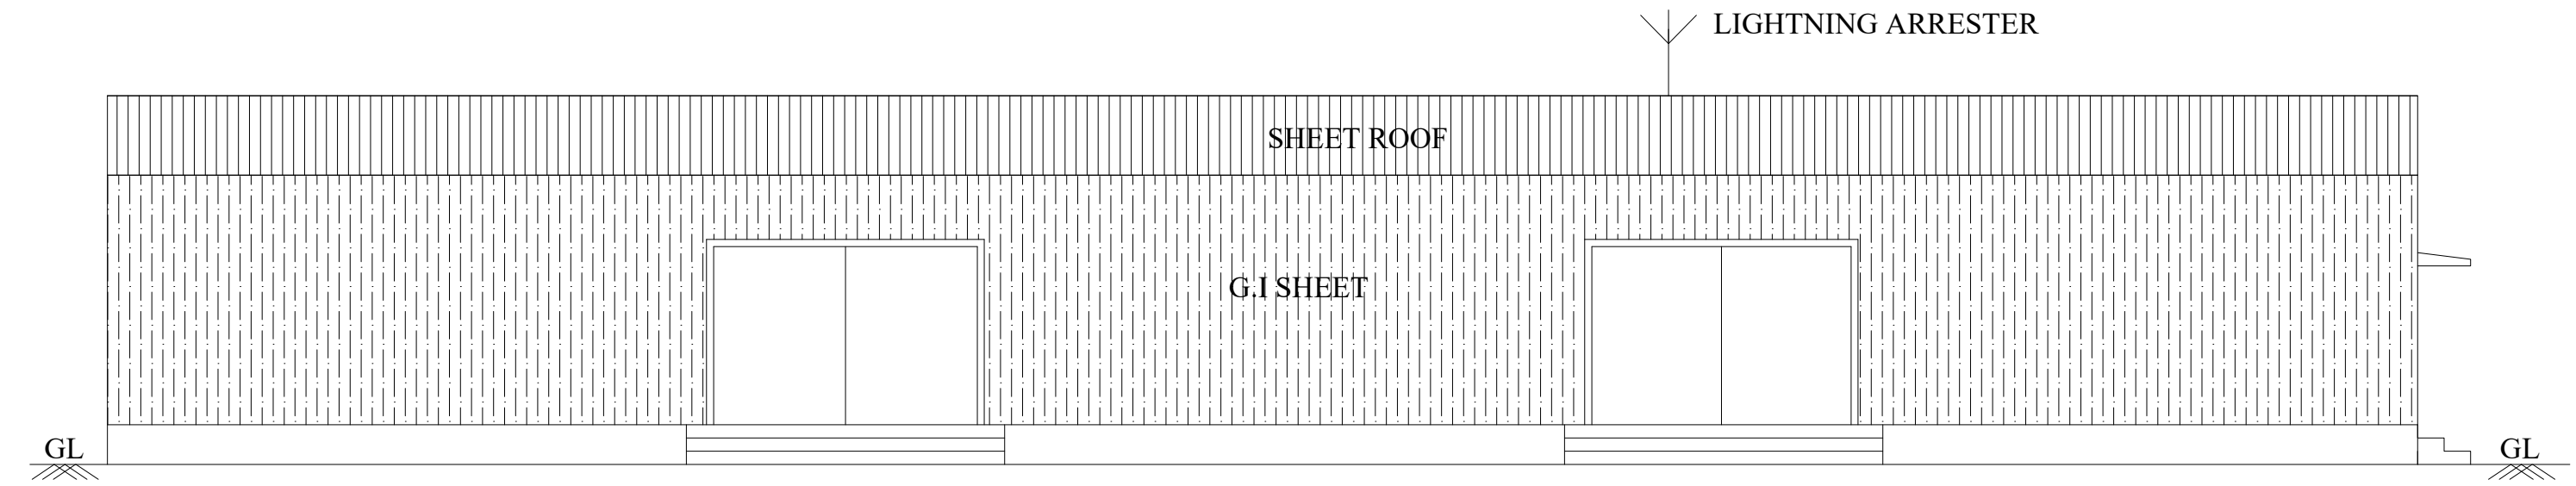

ELEVATION
(BLOCK - 7)

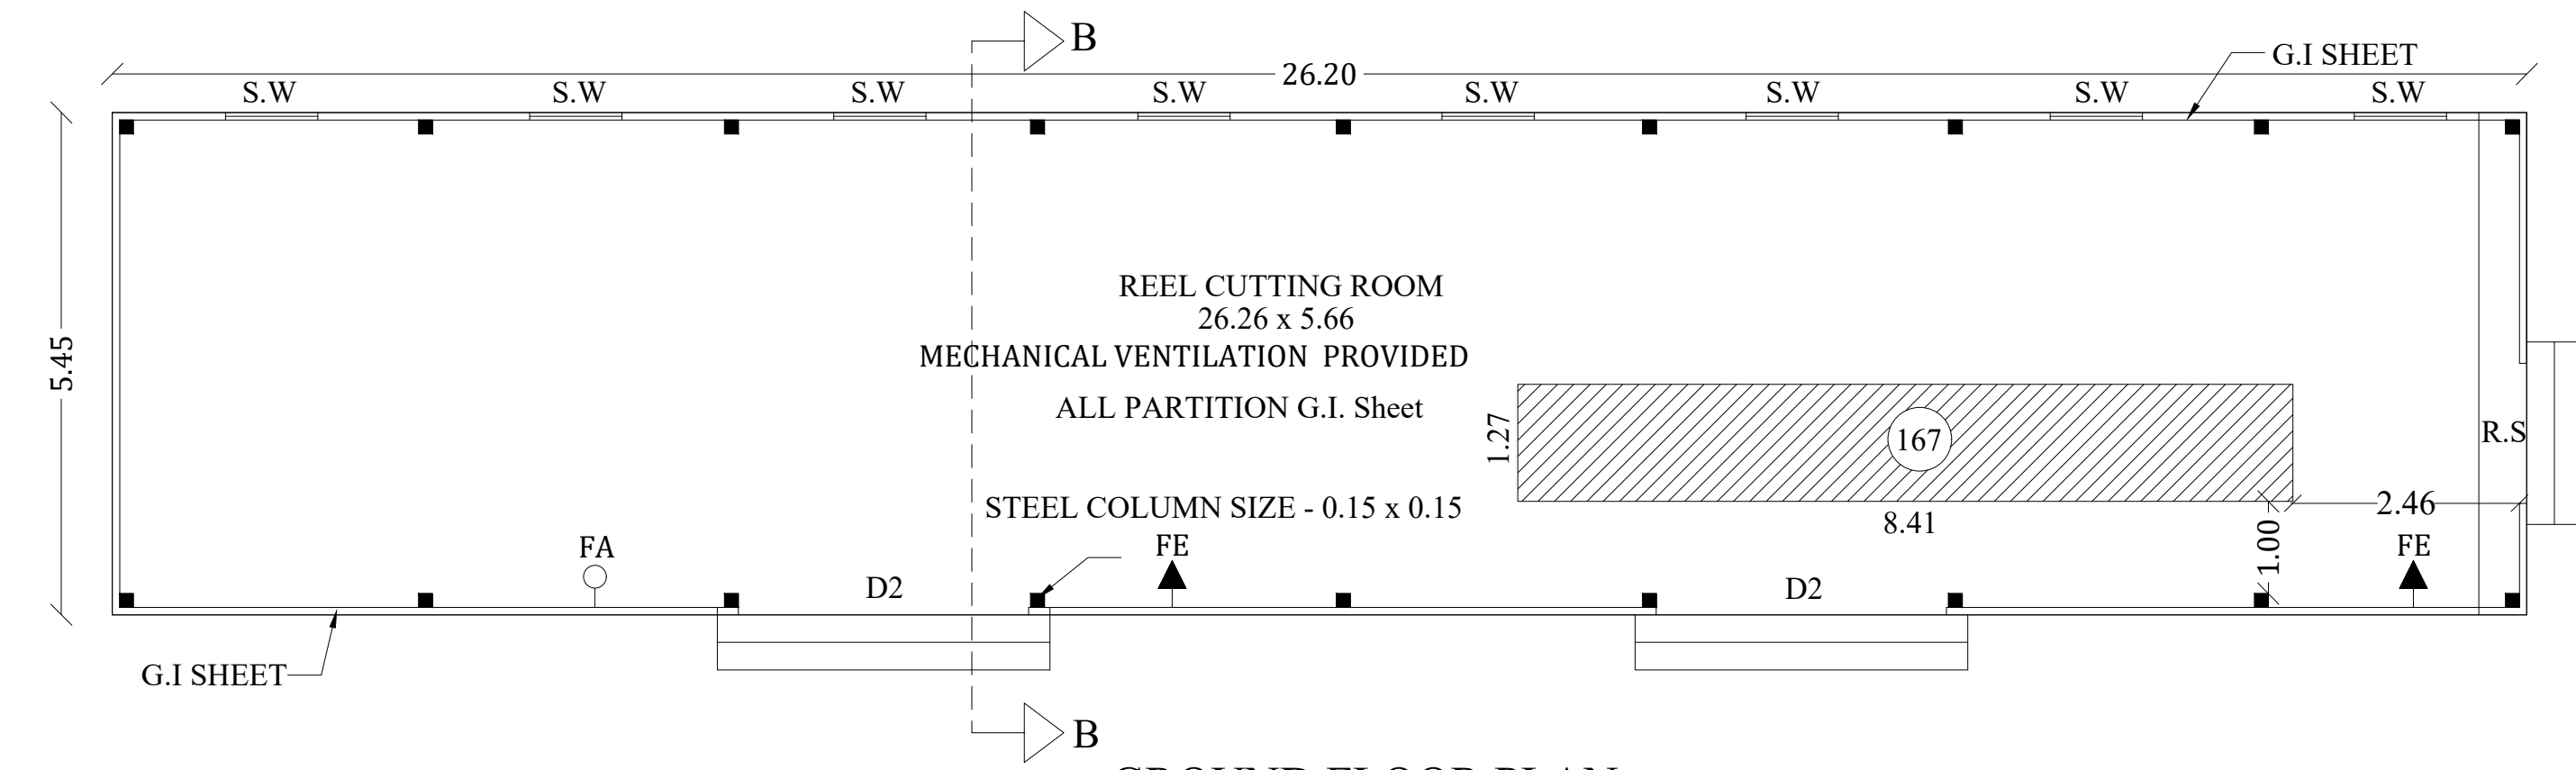

GROUND FLOOR PLAN
(BLOCK - 7)

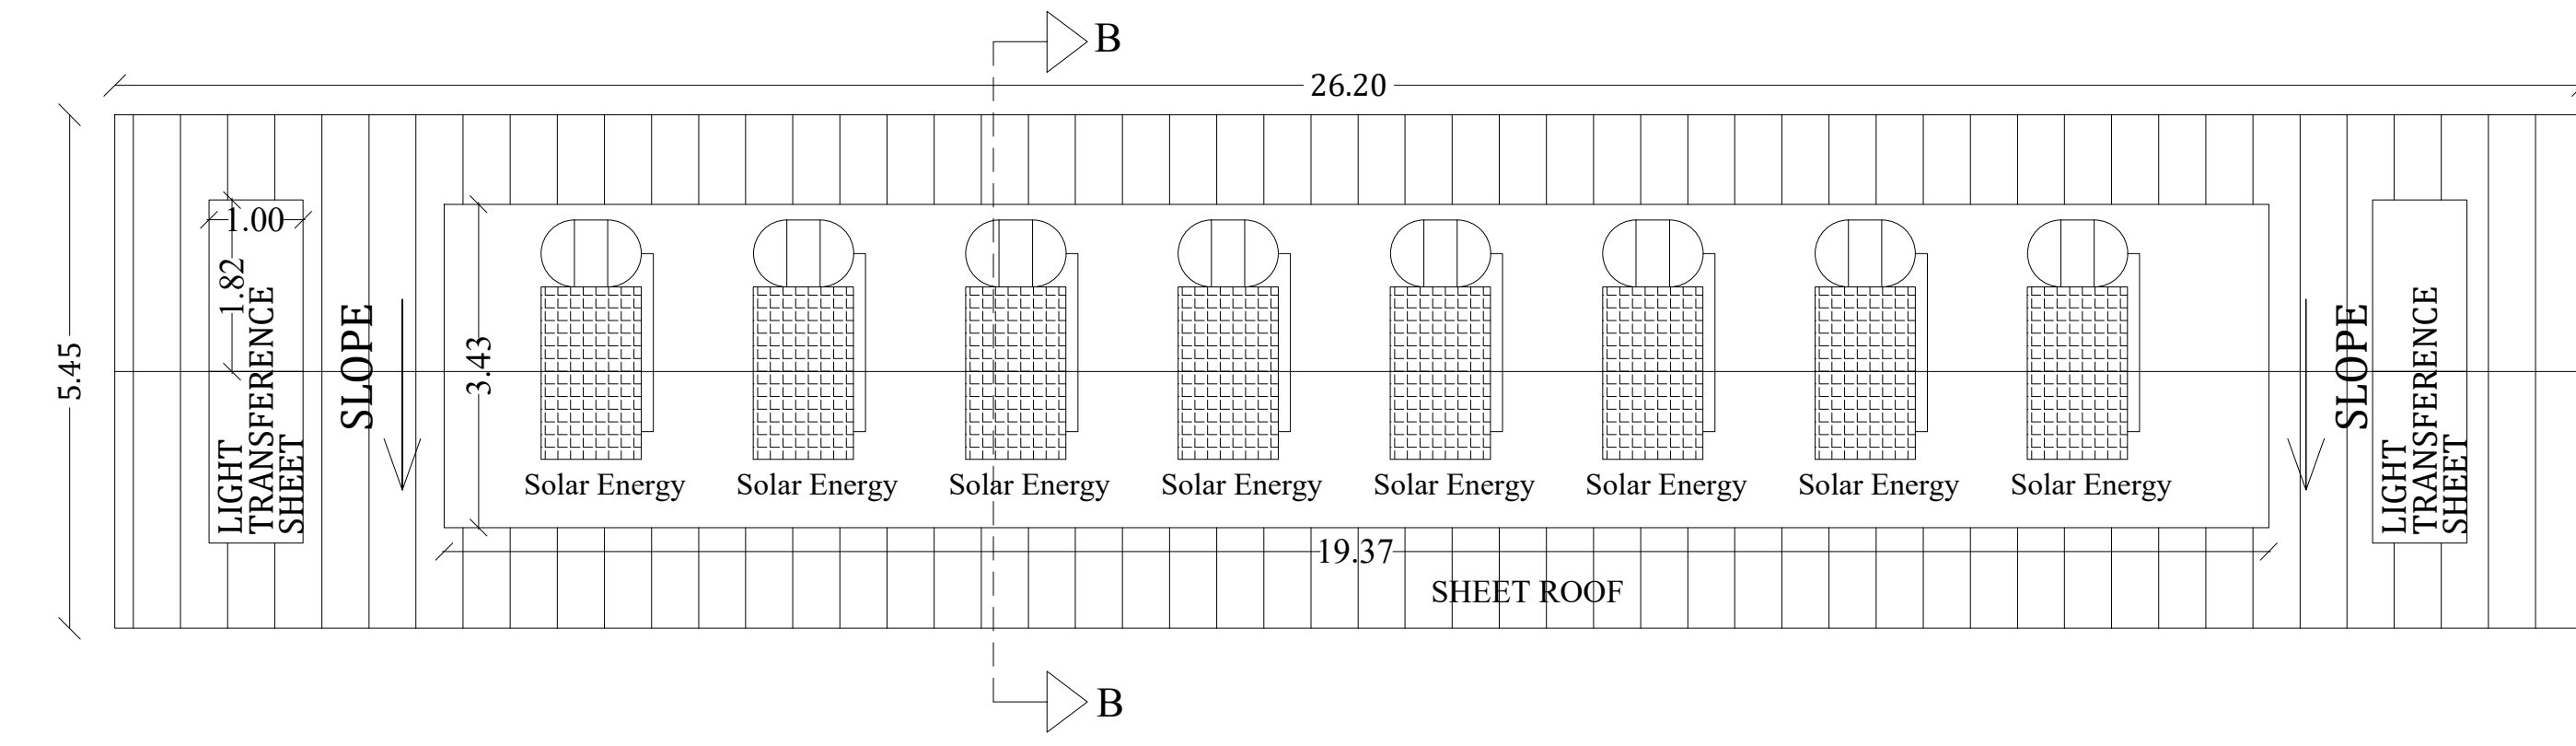

TERRACE FLOOR PLAN
(BLOCK - 7)

SHEET NO : 14

PLAN SHOWING THE EXISTING CONSTRUCTED BUILDINGS OF LOVELY OFFSET PRINTERS PRIVATE LIMITED INDUSTRIAL BUILDINGS (GREEN CATEGORY) IN (DOOR NOS : 5/208, 5/209, 5/209A,B,C,D,&E, AT S.NO:997/1,2, 1002, 1004/1,2A,2B,3, 1005/1,2,3,4, 1006/ 1A,1B,2,3,4,5,6, 1007/1,2,3,4, 1008/1A, 1009/1,2,3,4A, 1158/1,2,7B,8 AT ENJAR VILLAGE, SIVAKASI TALUK, VIRUDHUNAGAR DISTRICT.

(SCALE - 1 : 100)

JOINERY DETAILS

D	DOOR	1.20 x 2.10
D1	DOOR	0.76 x 2.10
D2	DOOR	3.15 x 2.10
R.S	ROLLING SHUTTER	1.52 x 2.10
W	WINDOW	1.38 x 1.38
S.W	SLIDING WINDOW	1.00 x 1.00
V	VENTILATOR	0.76 x 0.76

AREA DETAILS

Description	Non FSI	FSI	Total Area
Area of the Ground Floor (Block - 7)		142.79	142.79

H.P. (Block - 7)

S.NO	MACHINERY DETAILS	H.P.
167	REEL CUTTING	3

NOTE:
LTS = LIGHT TRANSERANCE SHEET
FE - FIRE EXTINGUISHER
FA - FIRE ALARM

OFFICE USE

For Lovely Offset Printers Private Limited

K.Selvakumar

K.SELVAKUMAR
Director

APPLICANT

S. Viswanathan

S. VISWANATHAN,
B.E.,(C.Engg),M.E.,(Struct),MCI,FACE (I),MISST.FV.,
Structural Engineer Grade I (SE)
Regn. No. SE 0172019 (Gr.I)
Town and Country Planning Department
Madurai Local Planning Authority
Structural and Project Management Consultants
V604, Sixth Floor, Vijay Towers, Vivek Street
Duraibany Nagar, Bypass Road
MADURAI-625 018

STRUCTURAL ENGINEER

Abdul Gani


M.A. ABDUL GANI, B.Arch.,
Registered Architect
Reg. No: CA/2013/61536

ARCHITECT

Er. P. Babu

Er. P. BABU, B.E.,
PLAN CENTER
Registration No: RE 016/2019 (Grade.I)
No.25, South Street, Near Amma Matha
Tallakulam, Madurai - 2.
Ph: 8220044943 9786948414

ENGINEER

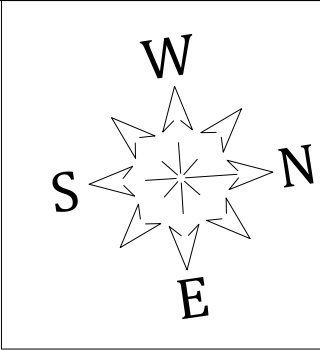

SHEET NO : 13

PLAN SHOWING THE EXISTING CONSTRUCTED BUILDINGS OF LOVELY OFFSET PRINTERS PRIVATE LIMITED INDUSTRIAL BUILDINGS (GREEN CATEGORY) IN (DOOR NOS : 5/208, 5/209, 5/209A,B,C,D.&E, AT S.NO:997/1.2, 1002, 1004/1,2A,2B,3, 1005/1,2,3,4, 1006/ 1A,1B,2,3,4,5,6, 1007/1,2,3,4, 1008/1A, 1009/1,2,3,4A, 1158/1,2,7B,8 AT ENJAR VILLAGE, SIVAKASI TALUK, VIRUDHUNAGAR DISTRICT. (SCALE - 1 : 100)

JOINERY DETAILS

D	DOOR	1.35 x 2.10
D1	DOOR	0.76 x 2.10
D2	DOOR	1.20 x 2.10
D3	DOOR	1.38 x 2.10
D4	DOOR	1.00 x 2.10
R.S	ROLLING SHUTTER	1.72 x 2.10
R.S1	ROLLING SHUTTER	2.30 x 2.10
W	WINDOW	1.35 x 1.35
W1	WINDOW	1.38 x 1.35
V	VENTILATOR	2.80 x 0.50
V1	VENTILATOR	0.76 x 0.76
V2	VENTILATOR	1.38 x 0.76
V3	VENTILATOR	1.35 x 0.76

EXISTING BUILDING AREA DETAILS

Description	Non FSI	FSI	Total Area
Area of the Ground Floor (Block - 6)		915.80	915.80

PROPOSED ADDITIONAL BUILDING AREA DETAILS

Description	Non FSI	FSI	Total Area
Area of the Ground Floor Existing (Block - 6)		6.06	6.06

TOTAL BUILDING AREA DETAILS

Description	Non FSI	FSI	Total Area
Area of the Ground Floor Existing (Block - 6)		915.80	915.80
Area of the Ground Floor Proposed (Block - 6)		6.06	6.06
Total		921.86	921.86

NOTE:
LTS - LIGHT TRANSFERENCE SHEET
FE - FIRE EXTINGUISHER
FA - FIRE ALARM

REFERENCE:-

PROPOSED AREA -

OFFICE USE

For Lovely Offset Printers Private Limited




K.SELVAKUMAR
Director

APPLICANT


STRUCTURAL ENGINEER

ARCHITECT



ENGINEER

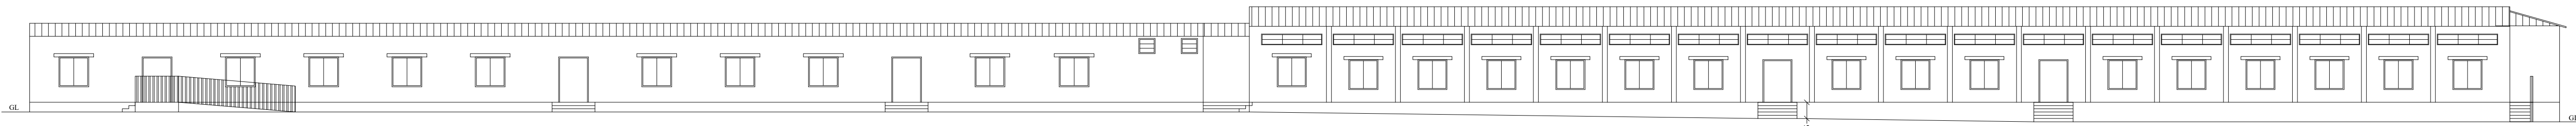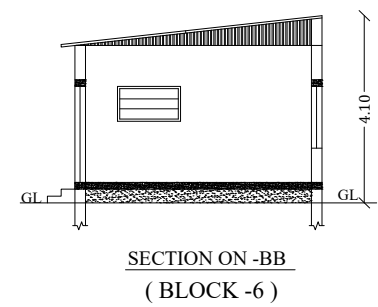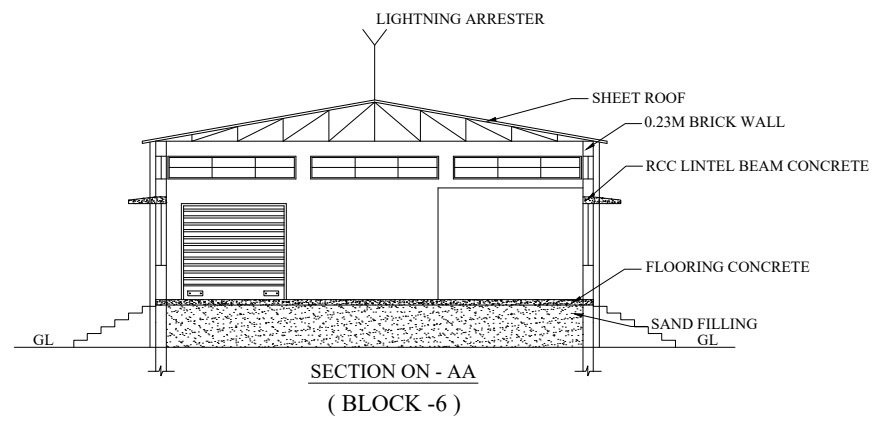

ELEVATION
(BLOCK - 6)

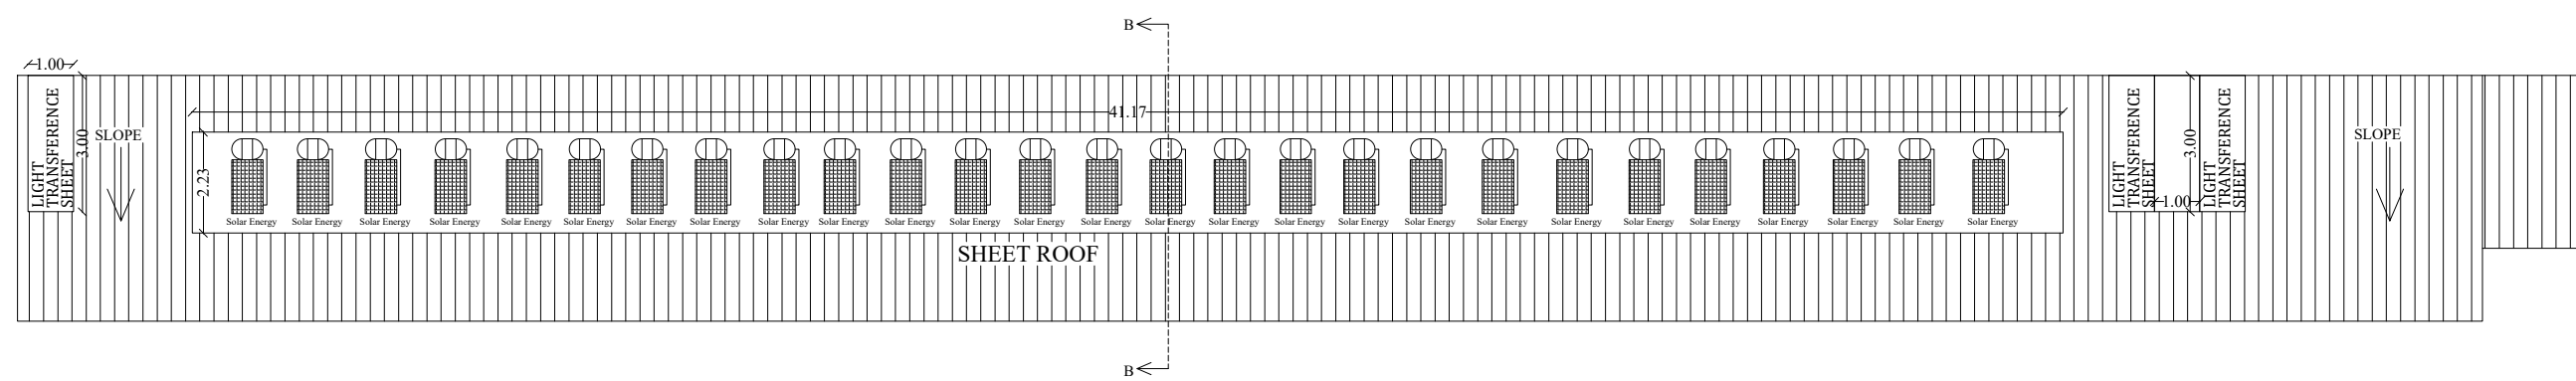

TERRACE FLOOR PLAN
(BLOCK - 6)

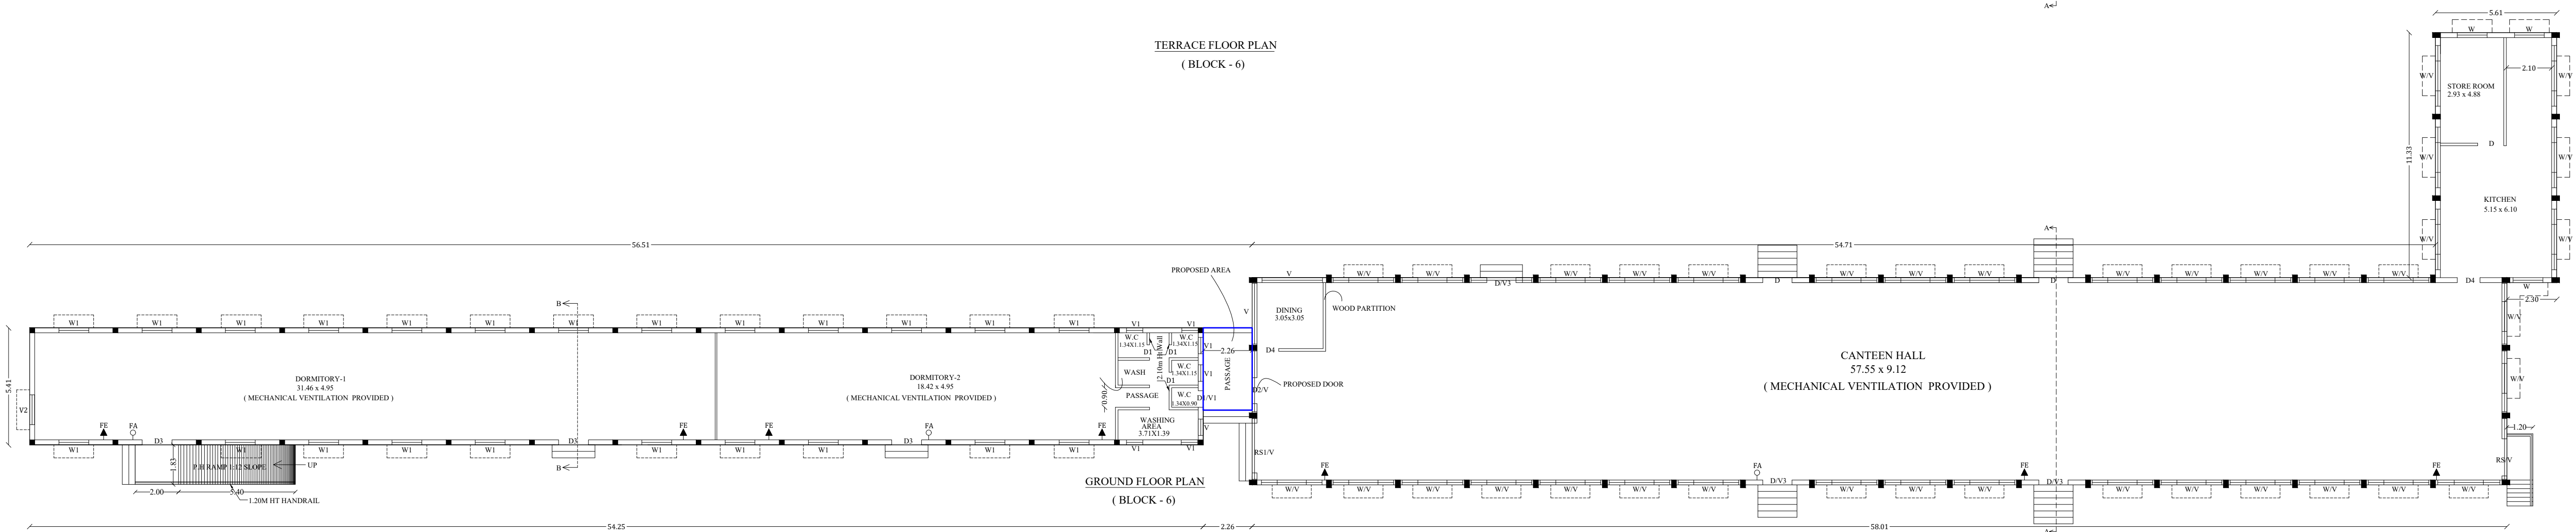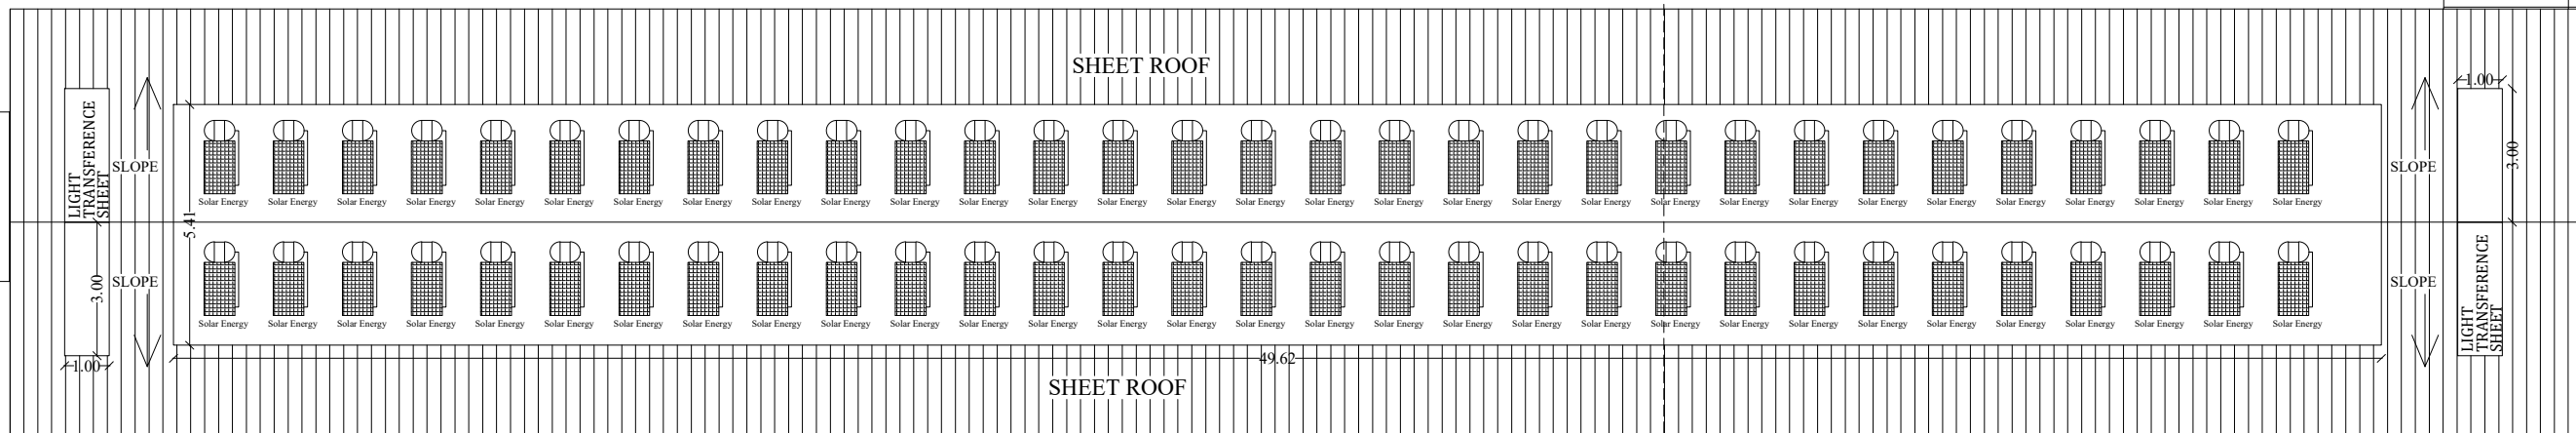

GROUND FLOOR PLAN
(BLOCK - 6)

JOINERY DETAILS		
RS	ROLLING SHUTTER	3.30 X 2.44
RS1	ROLLING SHUTTER	1.20 X 2.10
W	WINDOW	1.37 X 1.37
V	VENTILATOR	1.37 X 1.00

NOTE:
LTS = LIGHT TRANSFERENCE SHEET
FE - FIRE EXTINGUISHER
FA - FIRE ALARM


OFFICE USE



APPLICANT	STRUCTURAL ENGINEER
-----------	---------------------

ARCHITECT ENGINEER

PLAN SHOWING THE EXISTING
CONSTRUCTED BUILDING AND
ADDITIONAL PROPOSED
CONSTRUCTION OF LOVELY OFFSET
PRINTERS PRIVATE LIMITED
INDUSTRIAL BUILDING
(GREEN CATEGORY) IN
(DOOR NOS : 5/208, 5/209,
5/209A,B,C,D.&E, AT S.NO:997/1,2,
1002, 1004/1,2A,2B,3, 1005/1,2,3,4,
1006/1A,1B, 2, 3, 4,5,6, 1007/1,2,3,4,
1008/1A, 1009/1,2,3,4A, 1158/1,2,7B,8 AT
ENJAR VILLAGE, SIVAKASI TALUK,
VIRUDHUNAGAR DISTRICT.

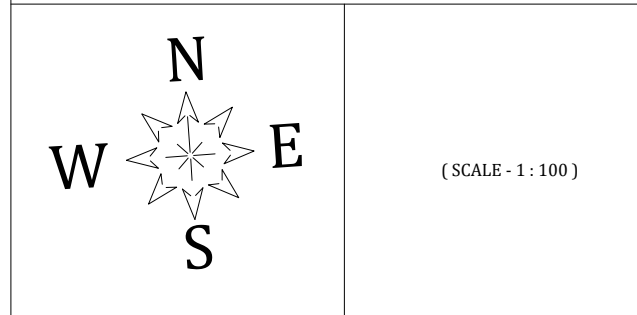

JOINERY DETAILS

RS	ROLLING SHUTTER	3.00 x 2.10
RD	ROLLING SHUTTER	3.15 x 2.10
DD	DOUBLE DOOR	2.63 x 2.10
D	DOOR	1.20 x 2.35
D1	DOOR	0.90 x 2.35
D2	DOOR	0.76 x 2.10
SD	SLIDING DOOR	1.20 x 2.10
W	WINDOW	1.35 x 1.50
W1	WINDOW	1.80 x 1.50
W2	WINDOW	2.44 x 1.50
W3	WINDOW	1.20 x 1.50
W4	WINDOW	0.85 x 1.50
V	VENTILATOR	2.44 x 1.00
V1	VENTILATOR	1.35 x 0.76
V2	VENTILATOR	0.76 x 0.76

REFERENCE:-

PROPOSED STAIRCASE -

AREA DETAILS

Description	Non FSI (Sq.M)	FSI (Sq.M)	Total Area (Sq.M)
Area of the Ground Floor		1508.07	1508.07
Area of the First Floor		276.38	276.38
Area of the Second Floor		113.92	113.92
Area of the Third Floor		83.42	83.42
Area of the Terrace Floor	11.22		11.22
Total Floor Area	11.22	1981.79	1993.01

NOTE:

FE - FIRE EXTINGUISHER
FA - FIRE ALARM

OFFICE USE

For Lovely Offset Printers Private Limited

K.SELVAKUMAR
Director

APPLICANT

[Handwritten Signature]

S. VISWANATHAN,
B.E.C.(Engg.) E. (Struct.) MCI, FACCIS (E), MSET, FIV.
Structural Engineer Grade I (SE)
Rango No. 08 07020119 (Gr.1)
Town and Country Planning Department
Madurai Local Planning Authority
Structural and Project Management Consultants
V604, Sixth Floor, Vijay Towers, V.V. Street
Duraimangalam Nagar, Durgam Road
MADURAI-625 010

STRUCTURAL ENGINEER


Abdul Gani
M.A. ABDUL GANI, B.Arch.
 Registered Architect
 Reg. No: CA/2013/61536

ARCHITECT

Er. A. BABU, B.E.,
PLAN CENTER
 Registration No: RE 016/2019 (Grade.I)
 No.25, South Street, Near Amma Madras
 Tallakulam, Madurai - 2.
 Ph: 8220044943 9786948445

ENGINEER

PLAN SHOWING THE EXISTING
CONSTRUCTED BUILDING AND
ADDITIONAL PROPOSED
CONSTRUCTION OF LOVELY OFFSET
PRINTERS PRIVATE LIMITED
INDUSTRIAL BUILDING
(GREEN CATEGORY) IN
(DOOR NOS : 5/208, 5/209,
5/209A,B,C,D,&E, AT S.NO:997/1,2, 1002,
1004/1,2A,2B,3, 1005/1,2,3,4, 1006/1A,1B, 2,
3, 4,5,6, 1007/1,2,3,4, 1008/1A, 1009/1,2,3,
4A, 1158/1,2,7B,8 AT ENJAR VILLAGE,
SIVAKASI TALUK, VIRUDHUNAGAR
DISTRICT.

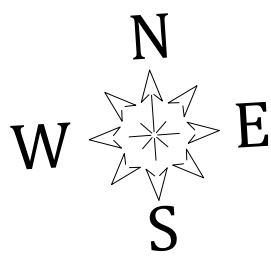

(SCALE - 1 : 100)

JOINERY DETAILS

RS	ROLLING SHUTTER	3.00 x 2.10
RS1	ROLLING SHUTTER	3.15 x 2.10
DD	DOUBLE DOOR	2.63 x 2.10
D	DOOR	1.20 x 2.35
D1	DOOR	0.90 x 2.35
D2	DOOR	0.76 x 2.10
SD	SLIDING DOOR	1.20 x 2.10
W	WINDOW	1.35 x 1.50
W1	WINDOW	1.80 x 1.50
W2	WINDOW	2.44 x 1.50
W3	WINDOW	1.20 x 1.50
W4	WINDOW	0.85 x 1.50
V	VENTILATOR	2.44 x 1.00
V1	VENTILATOR	1.35 x 0.76
V2	VENTILATOR	0.76 x 0.76

REFERENCE:-

PROPOSED STAIRCASE -

AREA DETAILS

Description	Non FSI (Sq.M)	FSI (Sq.M)	Total Area (Sq.M)
Area of the Ground Floor		1508.07	1508.07
Area of the First Floor		276.38	276.38
Area of the Second Floor		113.92	113.92
Area of the Third Floor		83.42	83.42
Area of the Terrace Floor	11.22		11.22
Total Floor Area	11.22	1981.79	1993.01

NOTE:

FE - FIRE EXTINGUISHER
FA - FIRE ALARM

OFFICE USE

For Lovely Offset Printers Private Limited

K.SELVAKUMAR
Director

APPLICANT

S. VISWANATHAN,
B.E.(C) Engg. M.E. (Struct) MCI, PACE II, MSET, PM,
Structural Engineer Grade I (SE)
Regn. No. BE 0172019 (Gr.I)
Tamil Nadu Planning Department
Madurai Local Planning Authority
Structural and Project Management Consultants
VPOA, South Floor, Viper Towers, Viper Street,
Dundumudi Nagar, Opposite Road
MADURAI-625 018


STRUCTURAL ENGINEER

M.A. ABDUL GANI, B.Arch.
Registered Architect
Reg. No: CA/2013/61936


ARCHITECT

Er. K. BABU, B.E.,
PLAN CENTER
Registration No: RE 016/2019 (Grade.I)
No.25, South Street, Near Amma Nagar,
Tallakulam, Madurai - 2.
Ph: 8220044943 9786948414


ENGINEER

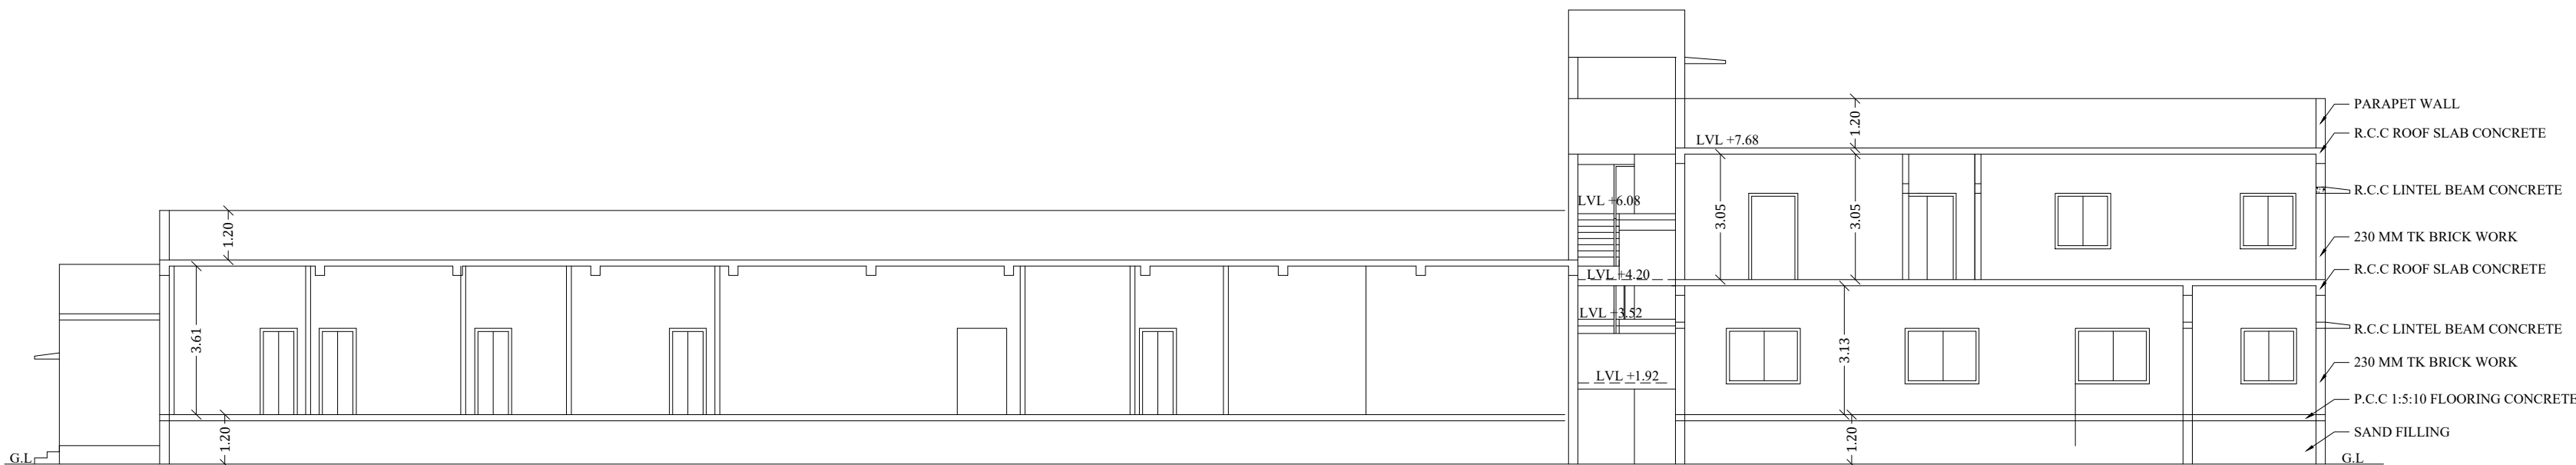


ELEVATION
(BLOCK -4)

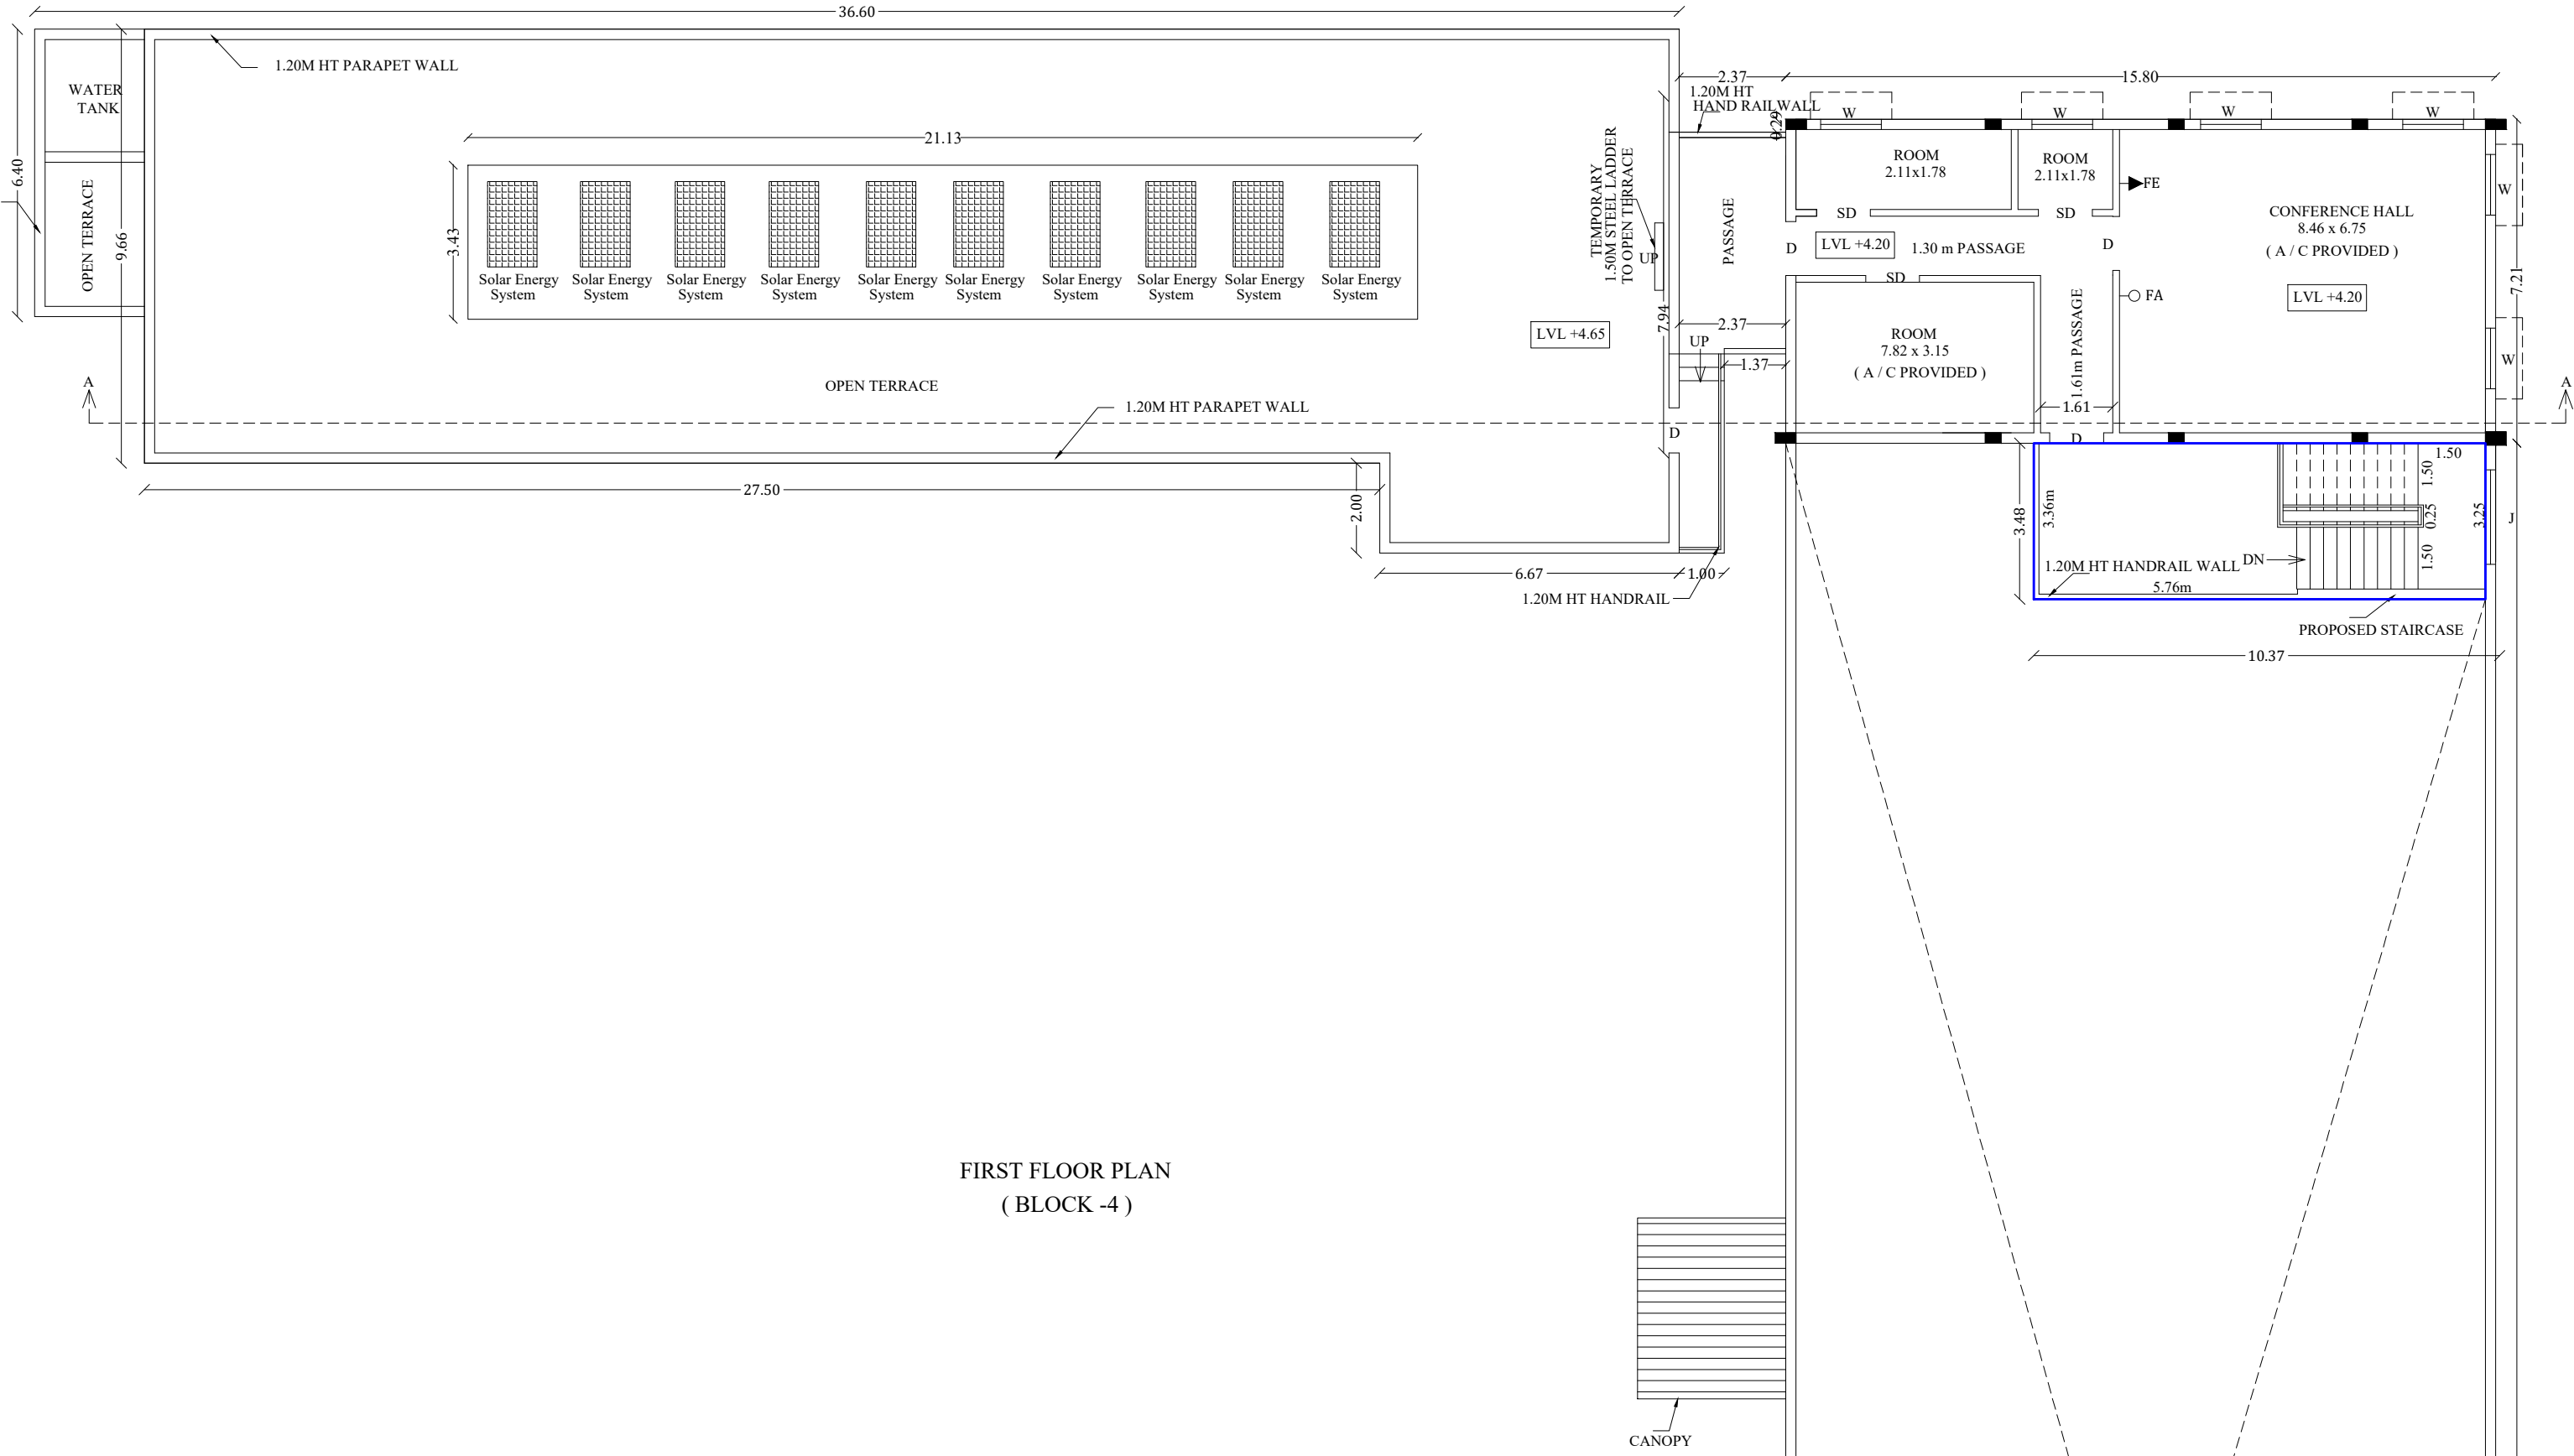

FIRST FLOOR PLAN
(BLOCK -4)

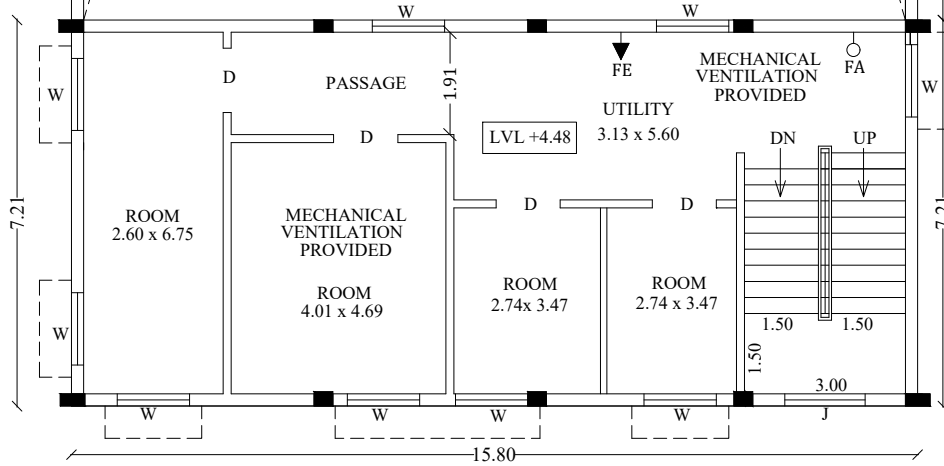

PLAN SHOWING THE EXISTING CONSTRUCTED BUILDING AND ADDITIONAL PROPOSED CONSTRUCTION OF LOVELY OFFSET PRINTERS PRIVATE LIMITED INDUSTRIAL BUILDING (GREEN CATEGORY) IN (DOOR NOS : 5/208, 5/209, 5/209A,B,C,D,&E, AT S.NO:997/1,2, 1002, 1004/1,2A,2B,3, 1005/1,2,3,4, 1006/1A,1B, 2, 3, 4,5,6, 1007/1,2,3,4, 1008/1A, 1009/1,2,3,4A, 1158/1,2,7B,8 AT ENJAR VILLAGE, SIVAKASI TALUK, VIRUDHUNAGAR DISTRICT.

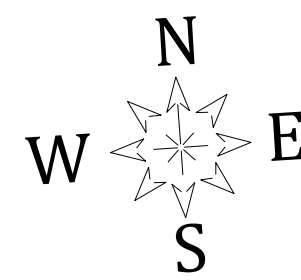

(SCALE - 1 : 100)

JOINERY DETAILS

RS	ROLLING SHUTTER	3.00 x 2.10
RS1	ROLLING SHUTTER	3.15 x 2.10
DD	DOUBLE DOOR	2.63 x 2.10
D	DOOR	1.20 x 2.35
D1	DOOR	0.90 x 2.35
D2	DOOR	0.76 x 2.10
SD	SLIDING DOOR	1.20 x 2.10
W	WINDOW	1.35 x 1.50
W1	WINDOW	1.80 x 1.50
W2	WINDOW	2.44 x 1.50
W3	WINDOW	1.20 x 1.50
W4	WINDOW	0.85 x 1.50
V	VENTILATOR	2.44 x 1.00
V1	VENTILATOR	1.35 x 0.76
V2	VENTILATOR	0.76 x 0.76

REFERENCE:-

PROPOSED STAIRCASE -

AREA DETAILS

Description	Non FSI (Sq.M)	FSI (Sq.M)	Total Area (Sq.M)
Area of the Ground Floor		1508.07	1508.07
Area of the First Floor		276.38	276.38
Area of the Second Floor		113.92	113.92
Area of the Third Floor		83.42	83.42
Area of the Terrace Floor	11.22		11.22
Total Floor Area	11.22	1981.79	1993.01

NOTE:

FE - FIRE EXTINGUISHER
FA - FIRE ALARM

OFFICE USE

For Lovely Offset Printers Private Limited

K. Selvakumar
K.SELVAKUMAR
Director

APPLICANT


S. Viswanathan
S. VISWANATHAN,
B.E., (C.Eng), M.E., (Struct), MCI, FACCE (I), MIBET, FIV,
Structural Engineer Grade I (SE)
Regn. No. SE 0172019 (Gr-I)
Town and Country Planning Department
Madurai Local Planning Authority
Structural and Project Management Consultants
4004, Sixth Floor, Viji Towers, Viji Street
Dumraiy Nagar, Bypass Road
MADURAI - 625 016
STRUCTURAL ENGINEER


Abdul Gani
M.A. ABDUL GANI, B.Arch.
Registered Architect
Reg. No: CA/2013/61536

ARCHITECT

Er. K. Babu
Er. K. BABU, B.E.,
PLAN CENTER
Registration No: RE 016/2019 (Grade.II)
No.25, South Street, Near Amma Nagar
Tallakulam, Madurai - 2.
Ph: 8220044943 9786948442

ENGINEER

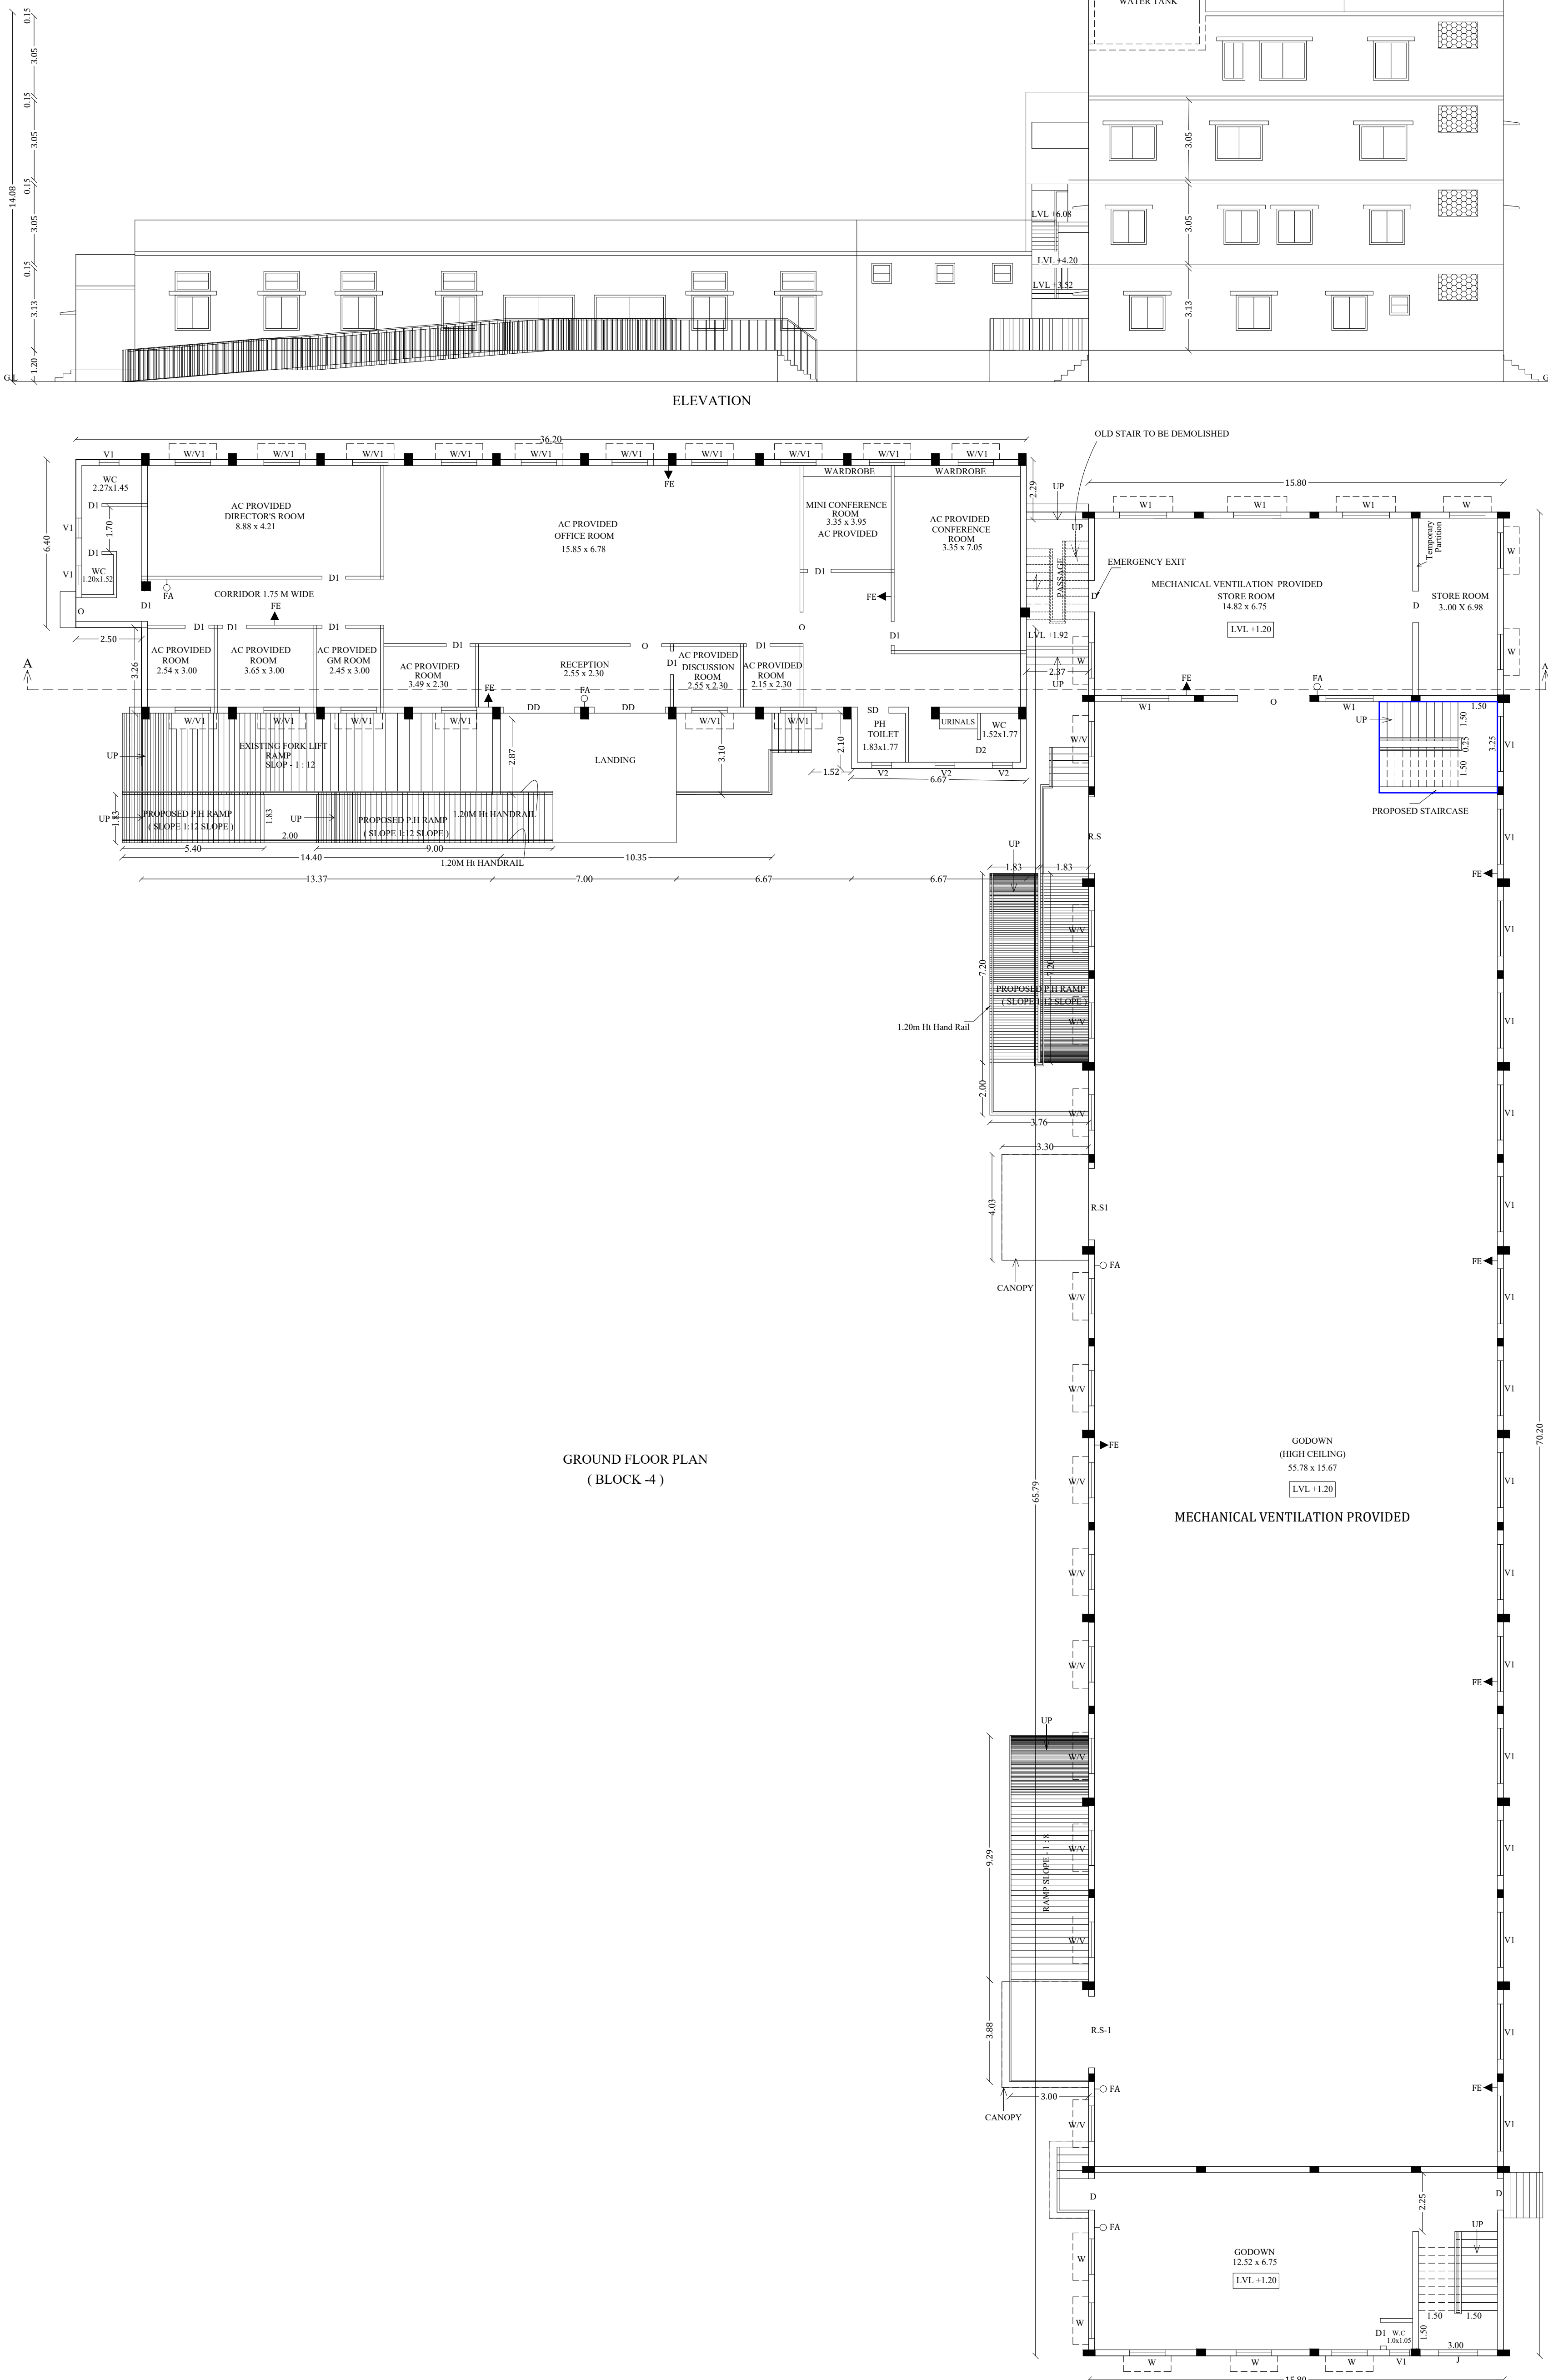

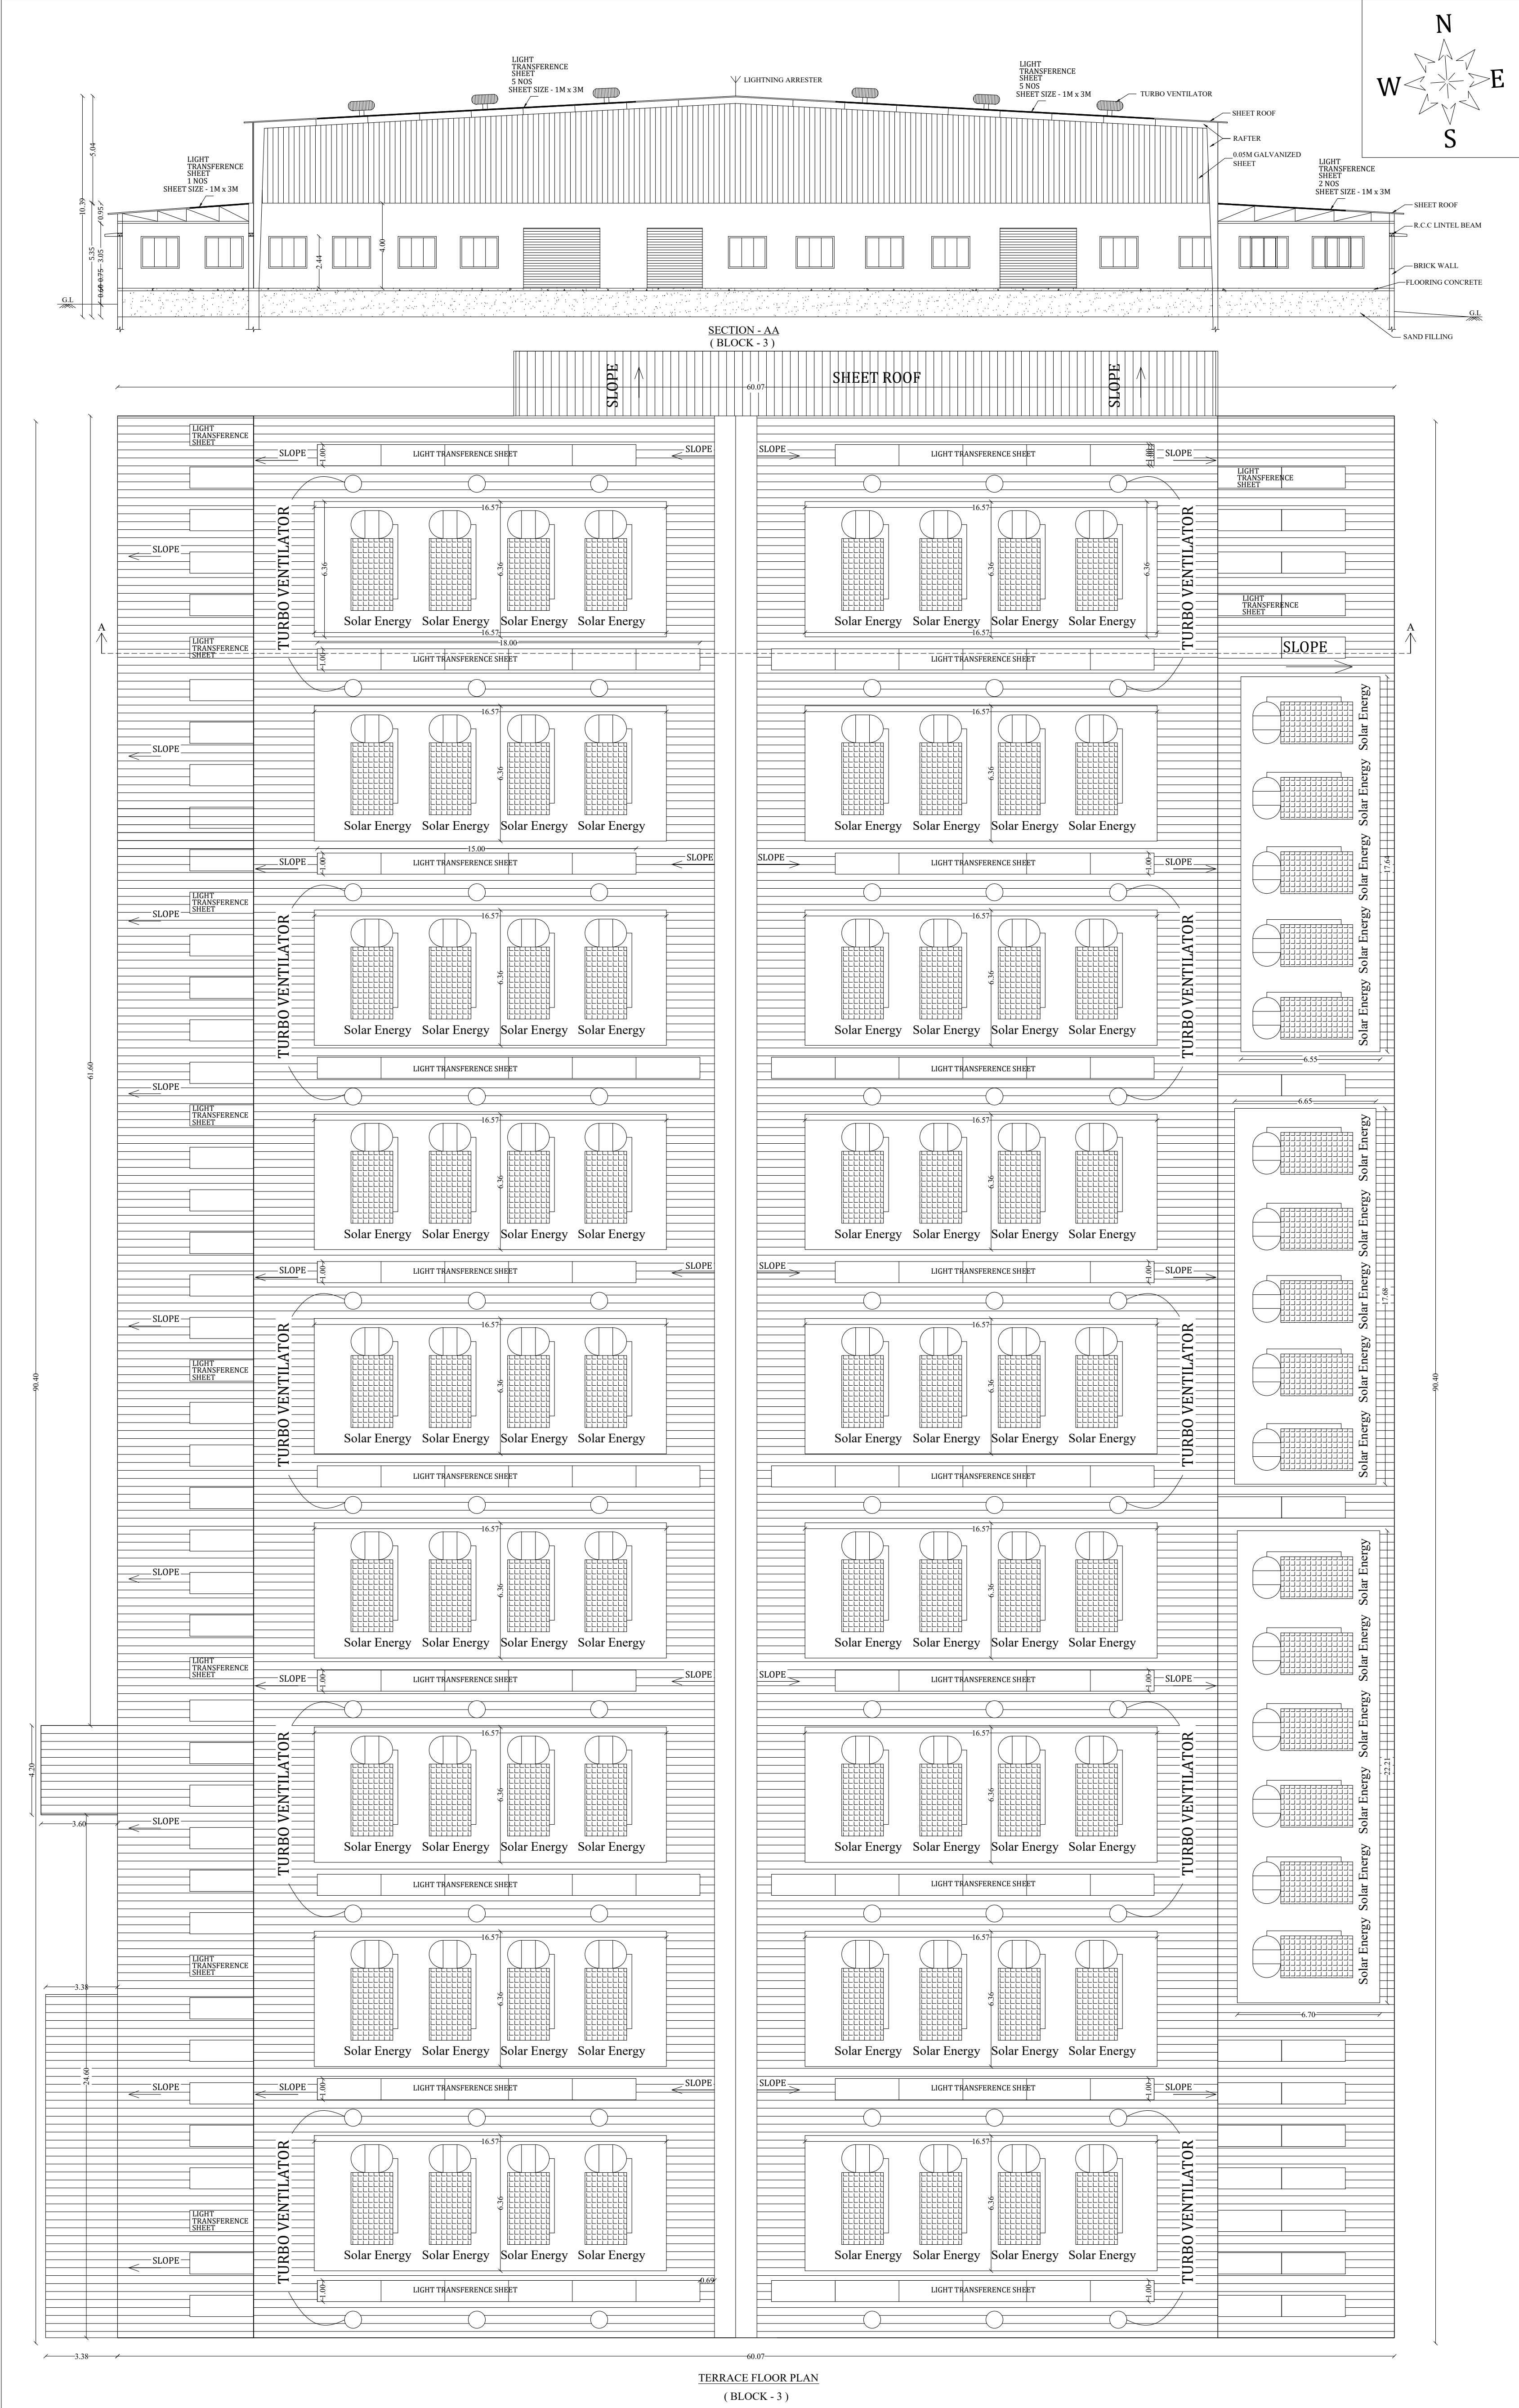

SHEET NO : 8

PLAN SHOWING THE EXISTING CONSTRUCTED BUILDING OF LOVELY OFFSET PRINTERS PRIVATE LIMITED INDUSTRIAL BUILDING (GREEN CATEGORY) IN (DOOR NOS : 5/208, 5/209, 5/209A,B,C,D,&E, AT S.NO:997/1,2, 1002, 1004/1,2A,2B,3, 1005/1,2,3,4, 1006/1A,1B,2, 3, 4,5,6, 1007/1,2,3,4, 1008/1A, 1009/1,2,3,4A, 1158/1,2,7B,8 AT ENJAR VILLAGE, SIVAKASI TALUK, VIRUDHUNAGAR DISTRICT. (SCALE - 1:100)

JOINERY DETAILS :-

D.D	DOOR	4.85 X 2.44
D1	DOOR	1.20 X 2.44
D2	DOOR	0.76 X 2.10
RS	ROLLING SHUTTER	3.60 X 2.83
RS1	ROLLING SHUTTER	2.60 X 2.83
RS2	ROLLING SHUTTER	1.20 X 2.83
W	WINDOW	1.83 X 1.50
W1	WINDOW	1.35 X 1.50
V1	VENTILATOR	1.35 X 1.00
V2	VENTILATOR	0.76 X 0.76
V3	VENTILATOR	3.05 X 0.90

AREA DETAILS

DESCRIPTION	NON FSI	FSI	TOTAL AREA
AREA OF THE GROUND FLOOR (BLOCK - 3)		5600.78	5600.78
TOTAL AREA		5600.78	5600.78

H.P DETAILS

S.NO	MACHINERY DETAILS	H.P
79	HEIDELBERG 4 COLOUR OFFSET MACHINE	80.00
80	HEIDELBERG 2+2 COLOUR OFFSET MACHINE	100.50
81	A/C UNIT	27.50
82	KOMARI LITHRONE G40 5 COLOUR OFFSET MACHINE	155.00
83	STEINMAN LAMINATION MACHINE	58.00
84	SHEET FEED GRAVURE PRESSING MACHINE	87.00
85	DAIYA III DP PRINTING MACHINE	29.00
86	A/C UNIT	3.00
87	DAIYA III DP PRINTING MACHINE	29.00
88	DAIYA III DP PRINTING MACHINE	29.00
89	A/C UNIT	60.10
90	ATLAS COPO GA18VSDFF AIR COMPRESSOR	24.10
91	PUNCHING MACHINE	1.00
92	PUNCHING MACHINE	1.00
93	PUNCHING MACHINE	1.00
94	RENZ SPIRAL BINDING MACHINE	14.50
95	AUTO WIRE CLOSING MACHINE	0.60
96	AUTO SPIRAL CLOSING MACHINE	0.60
97	AUTO SPIRAL CLOSING MACHINE	1.00
98	PERONI POUNCH PASTING MACHINE	3.00
99	SEMI AUTOMATIC SPIRAL CLOSING MACHINE	2.00
100	PUNCH MASTER	5.00
101	HOLE PUNCHING	1.00
102	ITOH PAPER CUTTING MACHINE WITH JOGGER	14.00
103	NURLING MACHINE	1.00
104	FOILS EMBOSHING MACHINE	2.00
105	FOILS EMBOSHING MACHINE	2.00
106	HAND FOILS MACHINE	3.00
107	ELASTIC MACHINE	0.50
108	COUNTING MACHINE	0.50
109	FOILS MACHINE	6.00
110	ROBO CUTTING MACHINE	7.00
111	U/V DRIER SCREEN PRINTING MACHINE	3.00
112	GRAPICA SCREEN PRINTING MACHINE	3.00
113	SERIA SCREEN PRINTING MACHINE	71.00
114	SAKURAI SCREEN PRINTING MACHINE WITH UV DRIER	48.00
115	THERMAL LAMINATION MACHINE	6.20
116	WINDOW LAMINATION MACHINE	2.00
117	SUJATHA LAMINATION MACHINE	2.00
118	SUGUYAMA PUNCHING MACHINE	1.50
119	JOY HYDRAULIC BAILING PRESSING MACHINE	5.00
120	ITOH PAPER CUTTING MACHINE WITH JOGGER	14.00
121	AIR COMPRESSOR	3.00
122	CUTTING MACHINE	5.00
123	SCORING MACHINE	2.00
124	ENVELOP MACHINE	7.00
125	ENVELOP MACHINE	9.00
126	PETRATTO PASTING MACHINE	17.40
127	CREASING MACHINE	2.00
128	PRIMA SCORING MACHINE	5.00
129	PMC SCORING MACHINE	3.00
130	KAMALA SCORING MACHINE	3.00
131	SUGUNA SCORING MACHINE	2.00
132	AUTO SPIRAL CLOSING MACHINE	1.00
133	AUTO SPIRAL CLOSING MACHINE	1.00
134	AIR COMPRESSOR	3.00
135	SHRINK WARPING MACHINE	12.50
136	SPIRAL CLOSING MACHINE	1.00
137	SPIRAL CLOSING MACHINE	1.00
138	SPIRAL CLOSING MACHINE	1.00
139	STRAPPING MACHINE	3.00
TOTAL H.P		986.50 H.P

NOTE:

LTS = LIGHT TRANSFERENCE SHEET

OFFICE USE

For Lovely Offset Printers Private Limited

K.SELVAKUMAR
Director

APPLICANT

S. VISWANATHAN
S.E. (Regd. M.E. (Struct. Engg. (I) (MILLET PVT.))
Structural Engineer (Grade-I) (I)
Reg. No. SE 0172019 (I) (I)
Special and County Planning Department
Municipal and Project Management Corporation
Vellore South India, Vellore, Tamil Nadu
94429/94429-94429


STRUCTURAL ENGINEER


M.A. ABDUL GANI, B.Arch.
Registered Architect
Reg No: CA/2013/61536

ARCHITECT

Er. ABABU, B.E.,
PLAN CENTER
Registration No. RE 016/2019 (Grade-I)
No.25, South Street, Near Amma M...
Tallakulam, Madurai - 2
Ph: 822014943 9786346712

ENGINEER

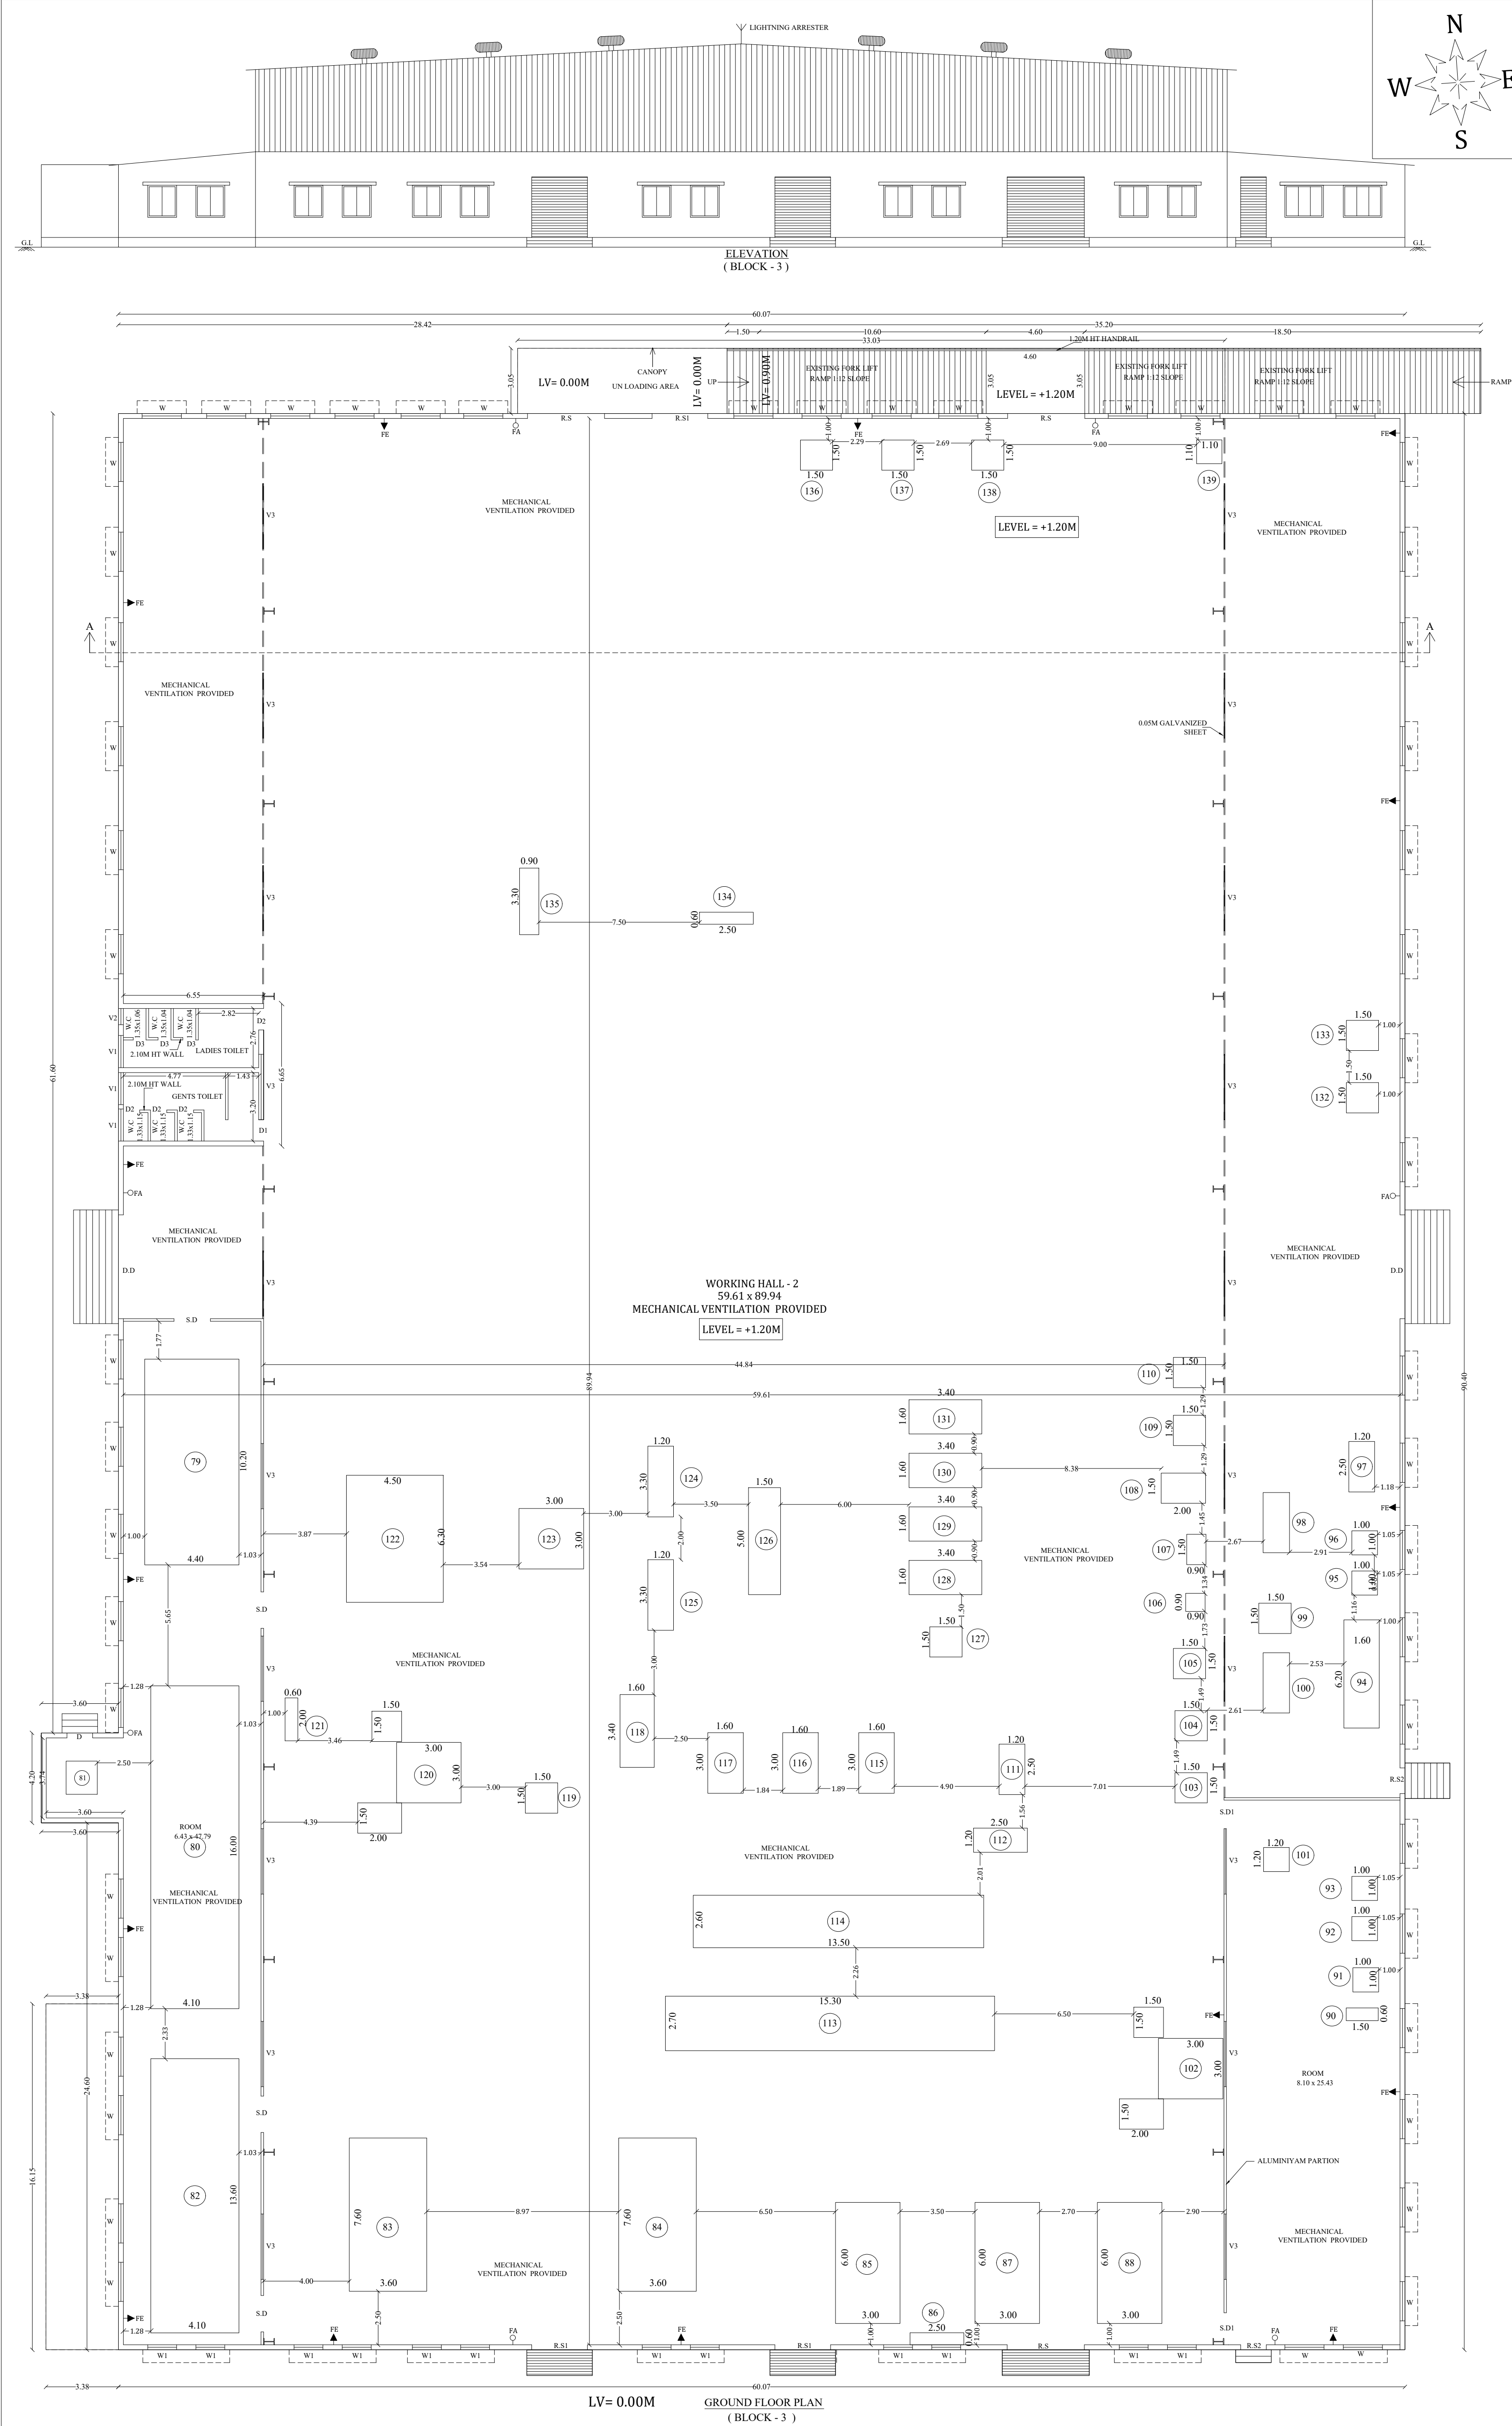

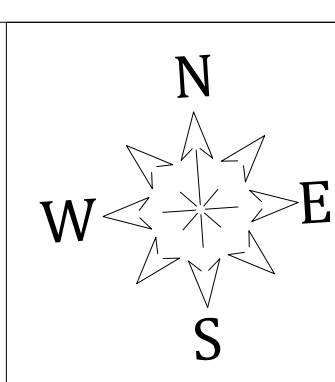

ELEVATION
(BLOCK - 2)



PLAN SHOWING THE EXISTING CONSTRUCTED BUILDING OF LOVELY OFFSET PRINTERS PRIVATE LIMITED INDUSTRIAL BUILDING (GREEN CATEGORY) IN (DOOR NOS : 5/208, 5/209, 5/209A,B,C,D, E, AT S.NO:997/1,2, 1002, 1004/1,2A,2B,1,005/1,2,3,4, 1006/1A,1B, 2, 3, 4,5,6, 1007/1,2,3,4, 1008/1A, 1009/1,2,3,4A, 1158/1,2,7B,8, AT ENJAR VILLAGE, SIVAKASI TALUK, VIRUDHUNAGAR DISTRICT.

(SCALE : 1:100)

CORNER DETAILS:		
D.D	DOOR	4.90 X 2.44
D1	DOOR	1.20 X 2.44
D2	DOOR	0.76 X 2.10
RS	ROLLING SHUTTER	2.85 X 2.83
RS1	ROLLING SHUTTER	2.45 X 2.83
RS2	ROLLING SHUTTER	2.10 X 2.83
RS3	ROLLING SHUTTER	1.65 X 2.10
RS4	ROLLING SHUTTER	1.50 X 2.83
RS5	ROLLING SHUTTER	1.20 X 2.83
O	OPEN	3.05 X 2.83
O1	OPEN	1.65 X 2.10
W	WINDOW	1.80 X 1.50
W1	WINDOW	1.30 X 1.50
W2	WINDOW	1.72 X 1.50
V	VENTILATOR	1.80 x 0.76
V1	VENTILATOR	1.30 x 1.00
V2	VENTILATOR	0.76 x 0.76
V3	VENTILATOR	3.05 x 0.90

PROPOSED BUILDING - _____

DESCRIPTION	NON FSI	FSI	TOTAL AREA
AREA OF THE EXISTING GROUND FLOOR (BLOCK - 2)		5724.68	5724.68
AREA OF THE PROPOSED GROUND FLOOR (BLOCK - 2)		38.43	38.43
TOTAL AREA		5763.11	5763.11

S.NO	MACHINERY DETAILS	H.P
1	PERONI RUGGERO MACHINE	13.40
2	PERONI RUGGERO MACHINE	6.40
3	MULLER MARTINE COLLIBRI MACHINE	156.00
4	CASE INNING MACHINE	67.00
5	BOOK MAKER MACHINE	15.00
6	CORNER MASTER MACHINE	7.00
7	CENTER STITCHING MACHINE	7.00
8	KOLBUS FOILS MACHINE	12.60
9	PAPER FOLDING MACHINE	5.00
10	VENTURA BOOK SEWING MACHINE	11.39
11	VENTURA BOOK SEWING MACHINE	11.39
12	VENTURA BOOK SEWING MACHINE	9.38
13	HORAUF CASE MAKER MACHINE	29.50
14	HORAUF CASE MAKER MACHINE	37.50
15	CNC LASER MACHINE	12.00
16	KODAK PLATE PROCESSOR MACHINE	7.38
17	KODAK PLATE PROCESSOR MACHINE	7.38
18	KODAK TREAND SETTER MACHINE	6.00
19	KODAK TREAND SETTER MACHINE	5.00
20	LASER CUTTING MACHINE	5.00
21	KONICA MINOLTA PRINTER	7.37
22	EPSON PRINTER	1.00
23	SAMPLE LAMINATION MACHINE	1.00
24	PLATE HEATER	5.00
25	HARRIS WEB OFFSET MACHINE	122.00
26	LINEOMATIC OFFSET MACHINE	15.00
27	PRESSLINE WEB OFFSET MACHINE	51.00
28	KING WEB OFFSET MACHINE	20.00
29	HEIDELBERG 8 COLOUR OFFSET MACHINE	130.00
30	HEIDELBERG HARRIS WEB OFFSET MACHINE	275.00
31	END SHEET PASTING MACHINE	7.00
32	MULLER MARTINE STICHER MACHINE	42.00
33	MULLER MARTINE STICHER MACHINE	31.50
34	KUMARAN PAPER FOLDING MACHINE	5.00
35	SHOEI PAPER FOLDING MACHINE	6.00
36	SHOEI PAPER FOLDING MACHINE	5.00
37	SHOEI BREHMER FOLDING MACHINE	5.00
38	SHOEI PAPER FOLDING MACHINE	5.00
39	SHOEI PAPER FOLDING MACHINE	5.00
40	STAHL FOLDING MACHINE	5.00
41	NAGAI CUTTING MACHINE	7.00
42	BOARD CUTTING MACHINE	2.00
43	SPINE CUTTING MACHINE	2.00
44	GATHERING MACHINE	6.00
45	NAGAI CUTTING MACHINE	7.00
46	ACRO AUTOMATIC PERFECT BINDING MACHINE	140.00
47	PIN MACHINE	0.50
48	EDGE CLIPPING MACHINE	0.50
49	EDGE CLIPPING MACHINE	0.50
50	EDGE CLIPPING MACHINE	0.50
51	HOLE PUNCHING MACHINE	0.50
52	EDGE CLIPPING MACHINE	0.50
53	EDGE GLIDING	21.00
54	DUST COLLECTOR MOTOR	10.00
55	AIR COMPRESSOR	3.00
56	JOY HYDRAULIC BAILING PRESSING MACHINE	5.00
57	POLYGRAPH CLIPPING MACHINE	1.00
58	PALLET STRAPPING MACHINE	2.70
59	DUST COLLECTOR MOTOR	10.00
60	DUST COLLECTOR MOTOR	10.00
61	POWER AXE	1.00
62	HYDRAULIC PRESSURE (MAN POWER)	-
63	TURN MASTER	2.00
64	SHAPPING MACHINE	3.00
65	KIRLOSKAR LATHE MACHINE	3.00
66	DRILLING MACHINE	1.50
67	BENCH GRINDING MACHINE	0.50
68	DRILLING MACHINE	1.50
69	WELD PLANT	2.00
70	JOY HYDRAULIC BAILING PRESSING MACHINE	5.00
71	JOY HYDRAULIC BAILING PRESSING MACHINE	5.00
72	DUST COLLECTOR MOTOR	10.00
73	DUST COLLECTOR MOTOR	20.00
74	DUST COLLECTOR MOTOR	10.00
75	R.O. WATER PLANT	3.00
76	ATLAS COPCO SCREW AIR COMPRESSOR	25.00
77	ATLAS COPCO SCREW AIR COMPRESSOR	73.72
78	ELGI SCREW AIR COMPRESSOR	73.72
	TOTAL H.P	1644.83 H.P.

NOTE:
LTS = LIGHT TRANSFERENCE SHEET
FE - FIRE EXTINGUISHER
FA - FIRE ALARM


OFFICE USE

Kalia —


STRUCTURAL ENGINEER

Er. T. BABU, B.E.,
PLAN CENTER
Registration No: RE 016/2019 (Grade.I)
No.25, South Street, Near Amma M...
Tallakulam, Madurai - 2.

ENGINEER

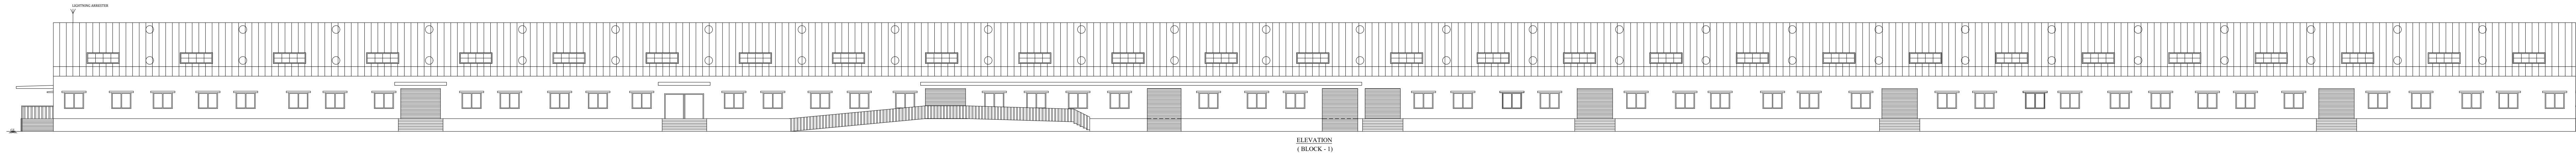[illegible]



 

PLAN SHOWING THE EXISTING CONSTRUCTED BUILDING AND PROPOSED ADDITIONAL CONSTRUCTION OF LOVELY APART PROPERTIES PROJECT LIMITED SOLAR SOLUTIONS (GREEN CATEGORY) IN URBAN AREA, AT (ADDRESS: NO. 108, 109, 110, 1000)

AREA DETAILS

DESCRIPTION	NO.	AREA	TOTAL
AREA OF THE EXISTING BUILDING	100	100.00	100.00
AREA OF THE PROPOSED BUILDING	100	100.00	100.00
TOTAL AREA	200	200.00	200.00

APPLICANT

ARCHITECT

ENGINEER

